
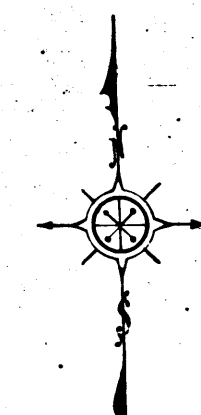
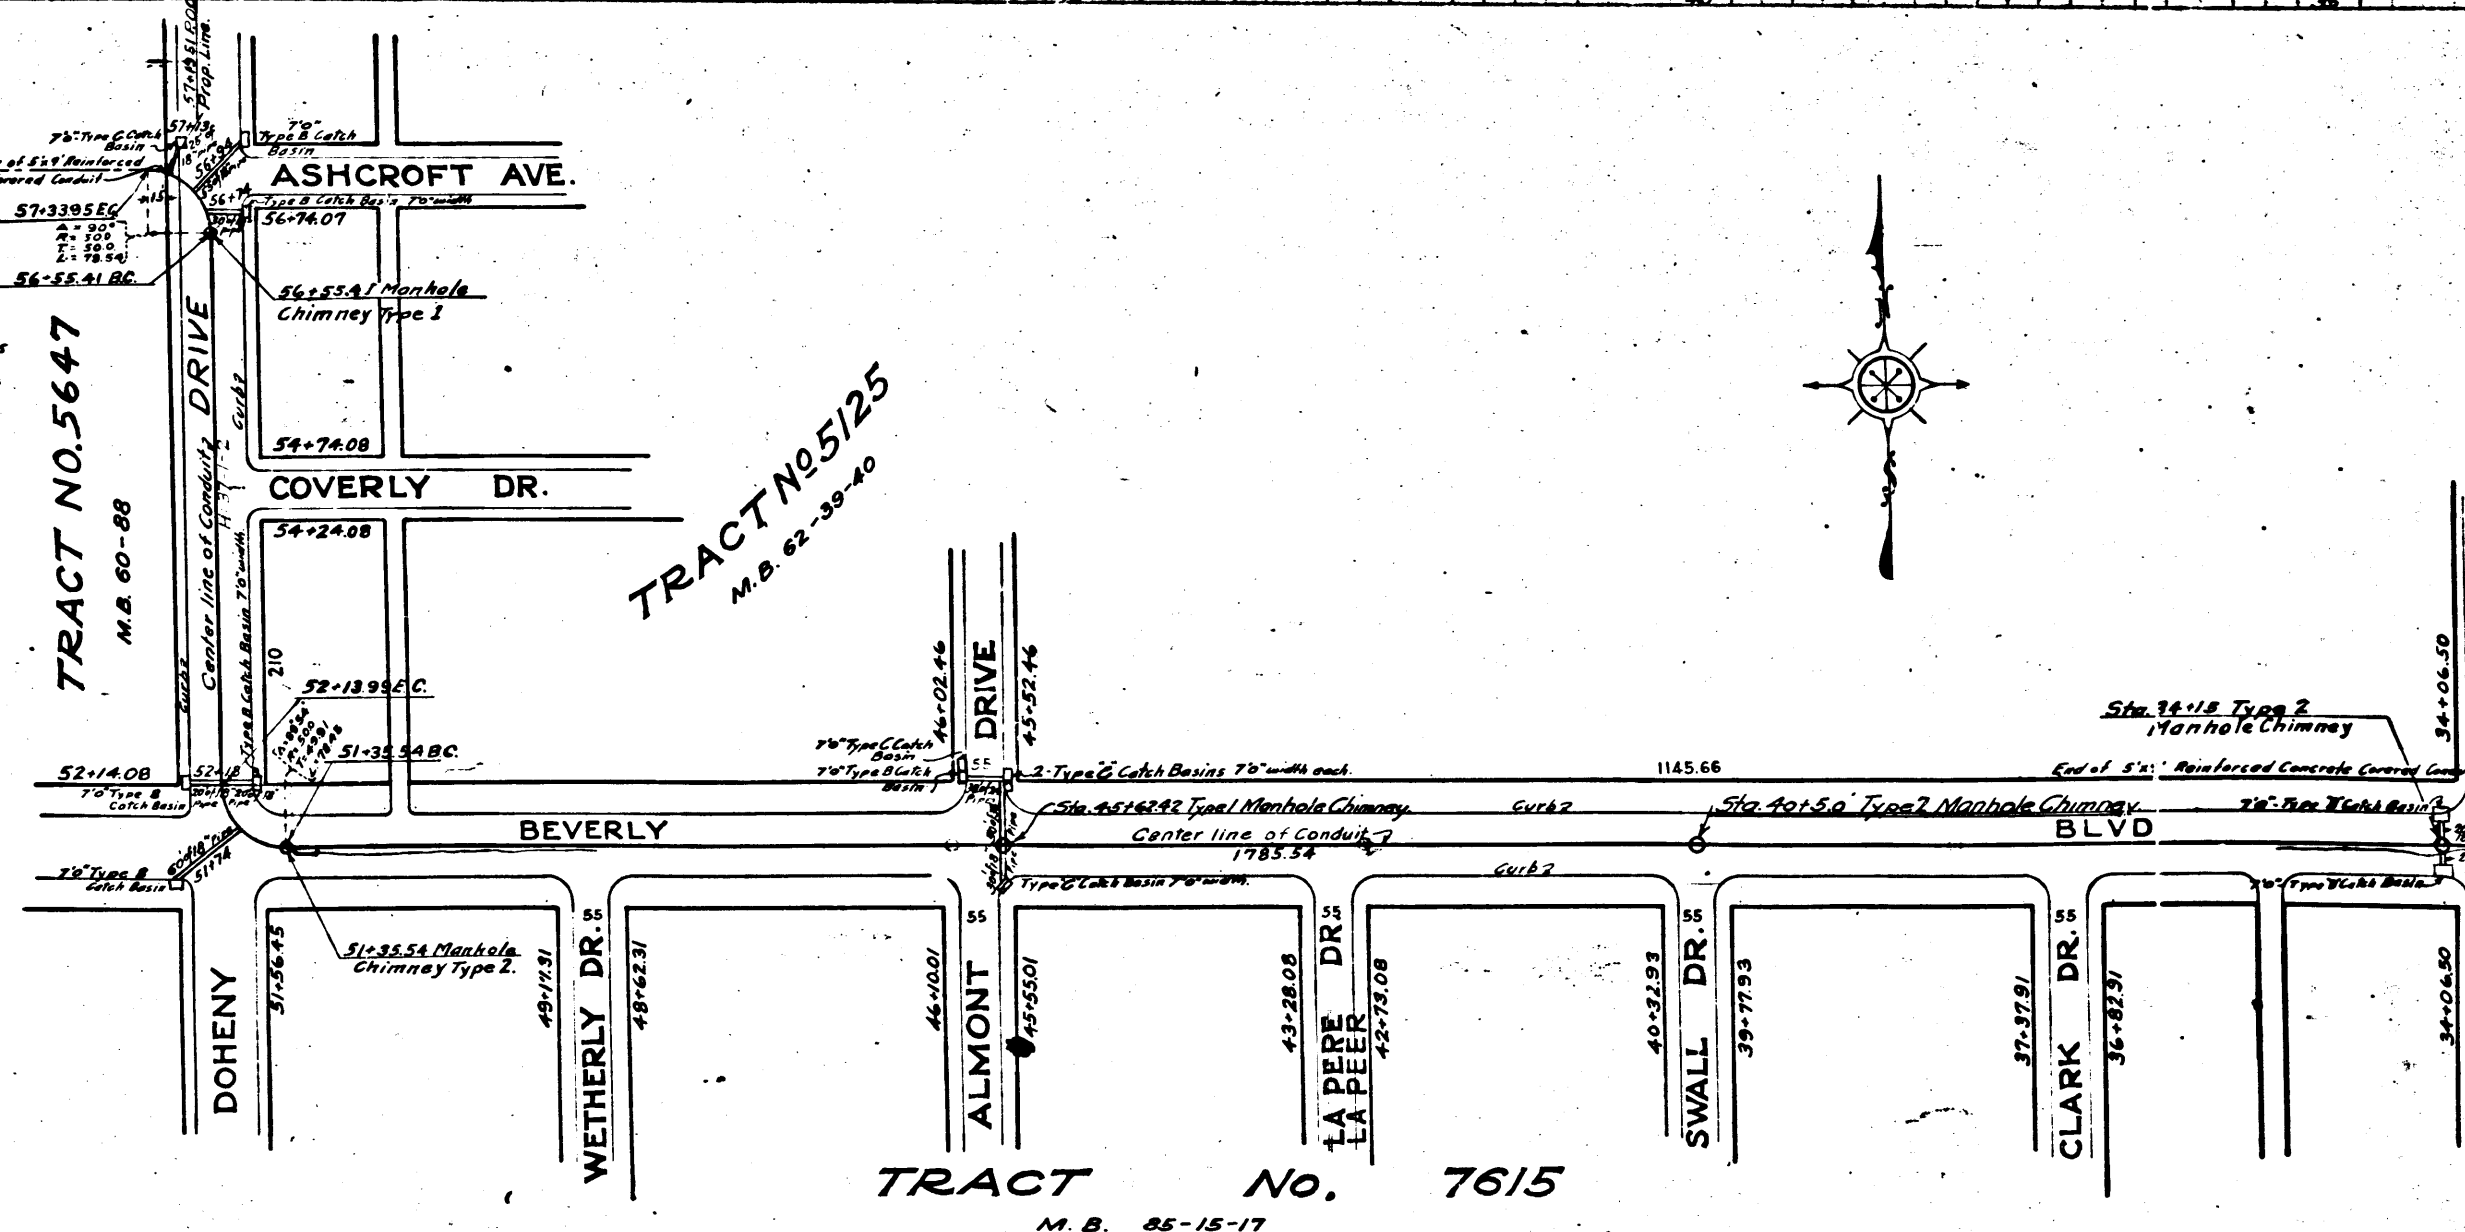
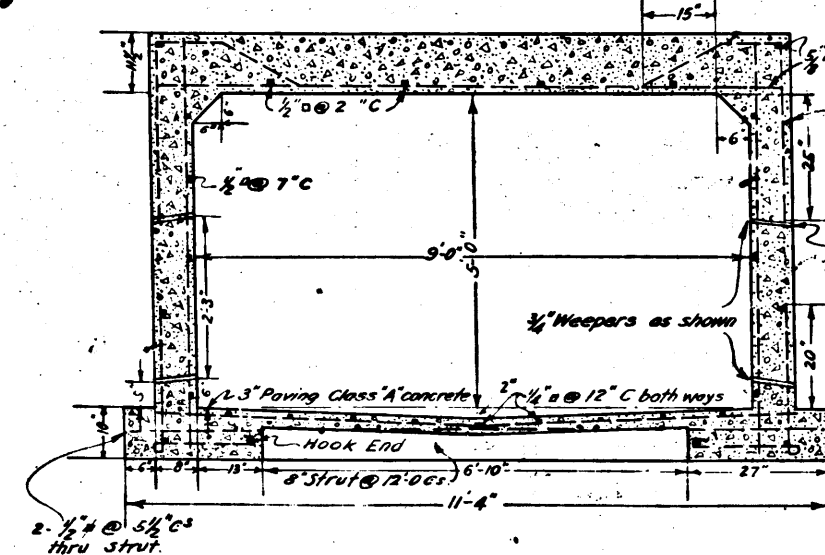
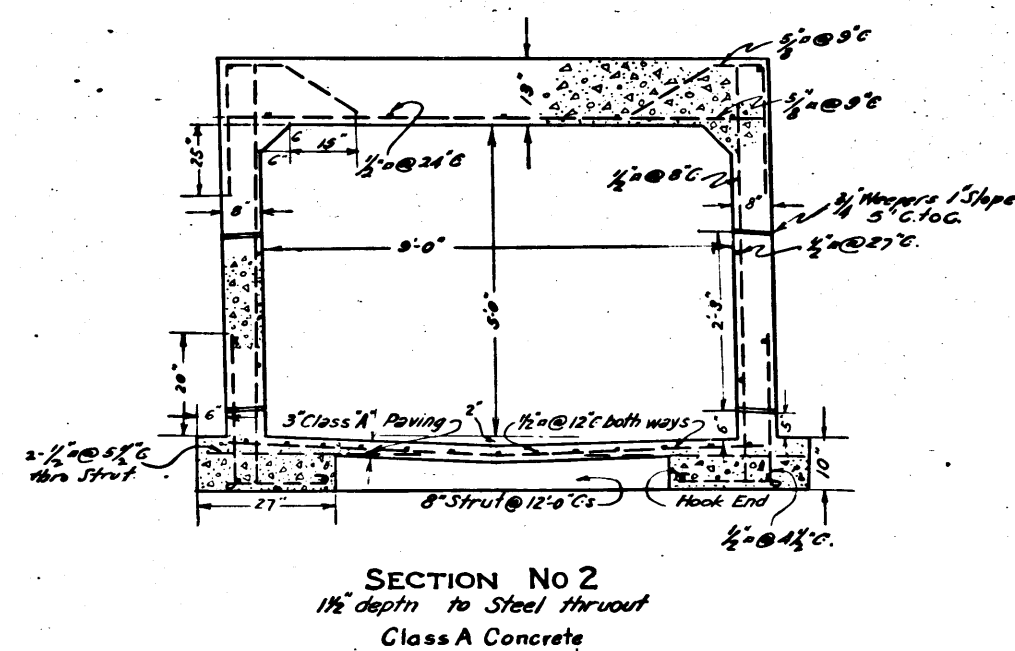



ENGINEER'S DESIGNATION
 STYLE V
 3/4" = 1' HORIZONTAL SCALE
 1" = 1' VERTICAL SCALE

ENGINEER'S DESIGNATION
 STYLE V
 3/4" = 1' HORIZONTAL SCALE
 1" = 1' VERTICAL SCALE

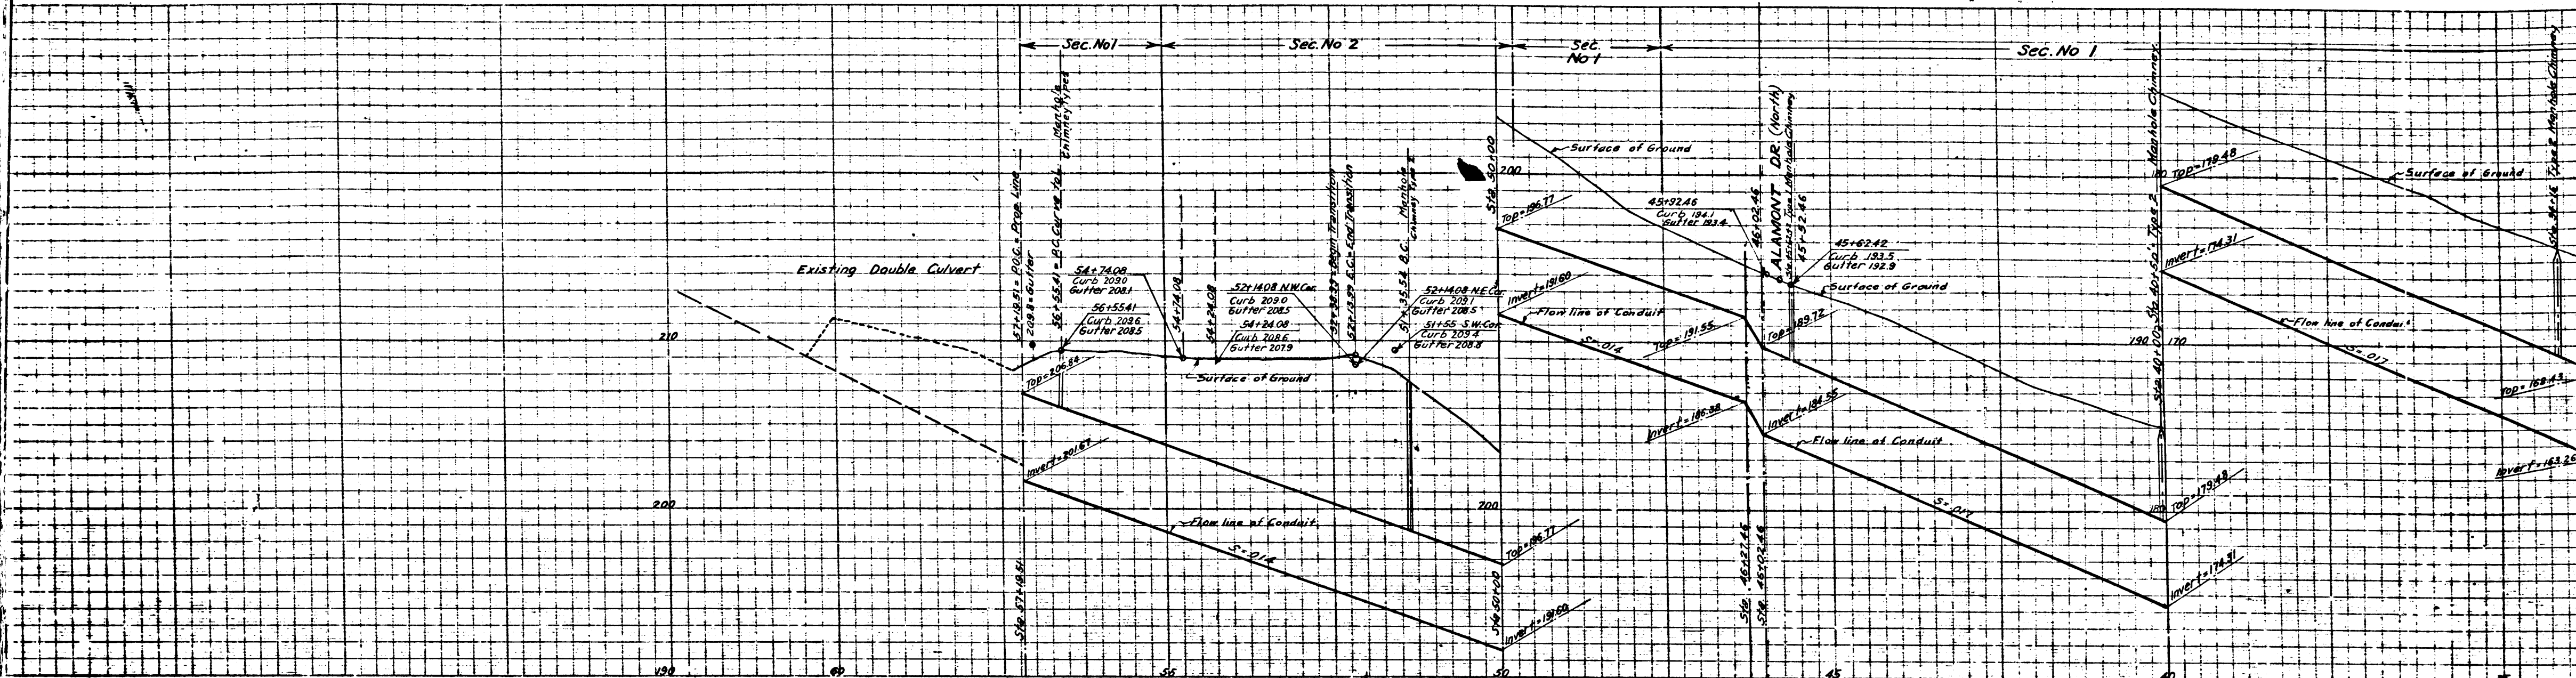

CS 8651 SHT. 3
 A1 OF A3

ROGERE DIELDGEN &
BYLE V
2000 BURLING STONE

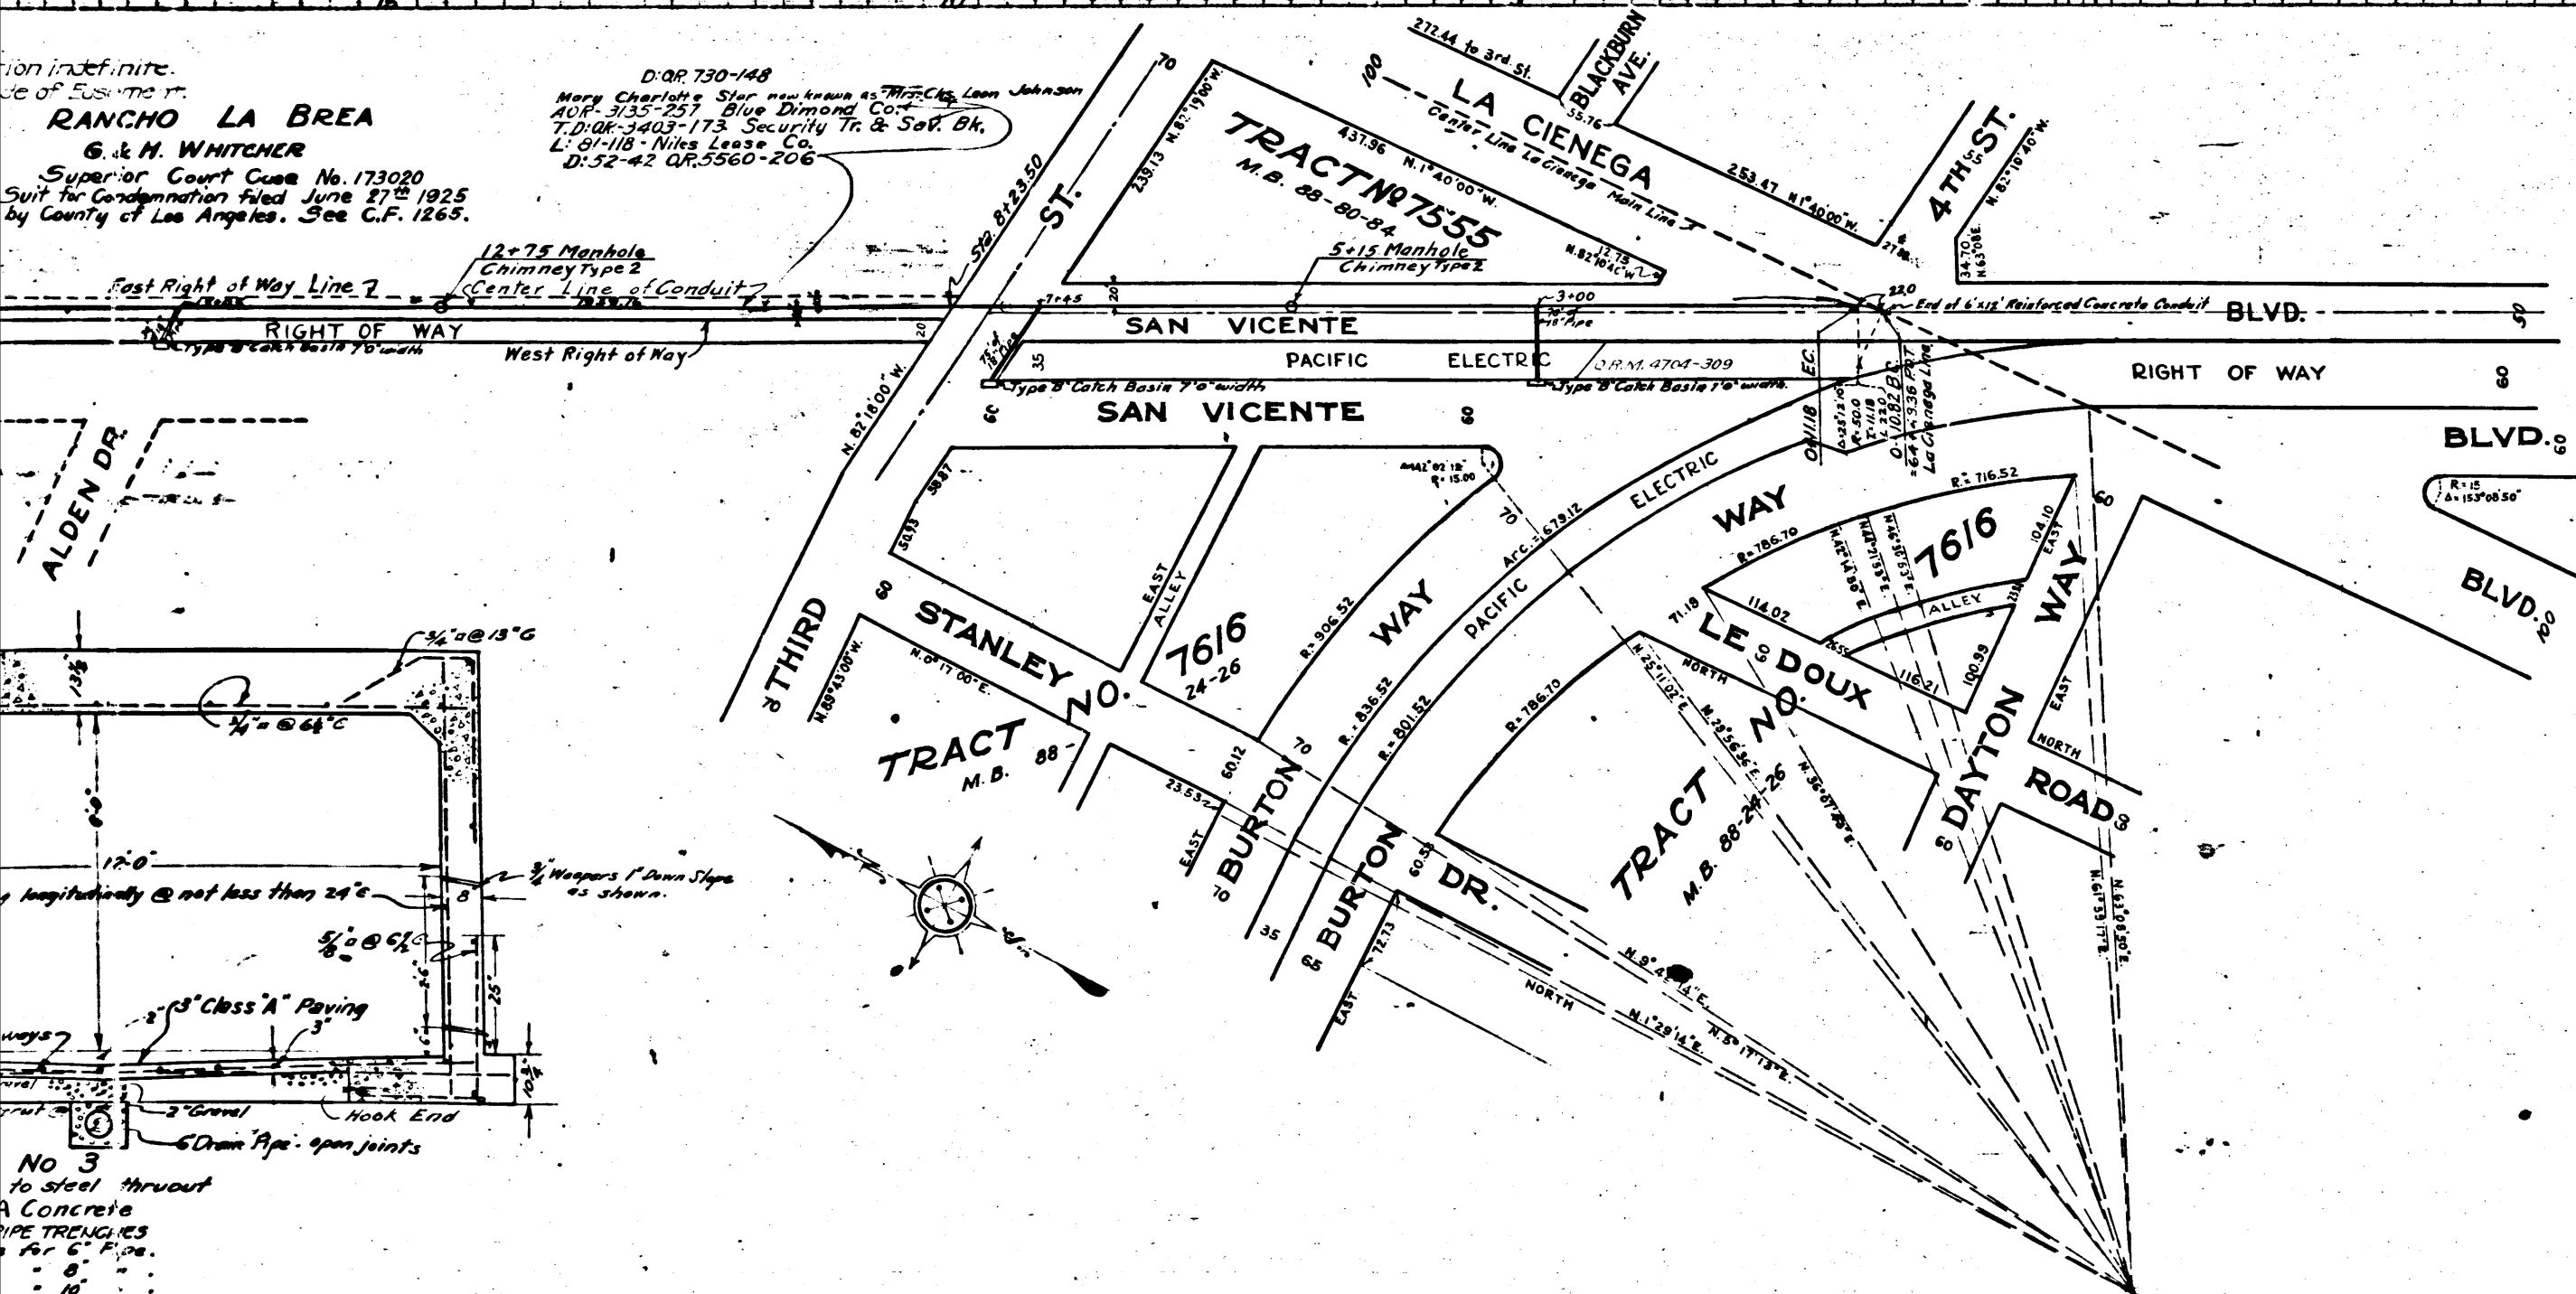

OF THE
COUNTY OF LOS ANGELES
PLAN AND PROFILE OF
BEVERLY BLVD. - SHERMAN JCT. LINE
SCALE: VERT. - 1" = 40'
OCTOBER 1924.

J. E. ROCKHOLD COUNTY SURVEYOR

Approved *J. E. Rockhold*
COUNTY SURVEYOR

By *J. J. Moroney*
DEPUTY

Sht. 22

CS	8	6	5	1	SHT.	3
	A	3	OF	A	3	

D. D. 1. No 11		
DRAWN BY	Rav'n, Renie, Mac	Sept. 1924
TRACED BY	J.J. Renie	Sept. 22 '24
CHECKED BY	<i>[Signature]</i>	Nov. '24