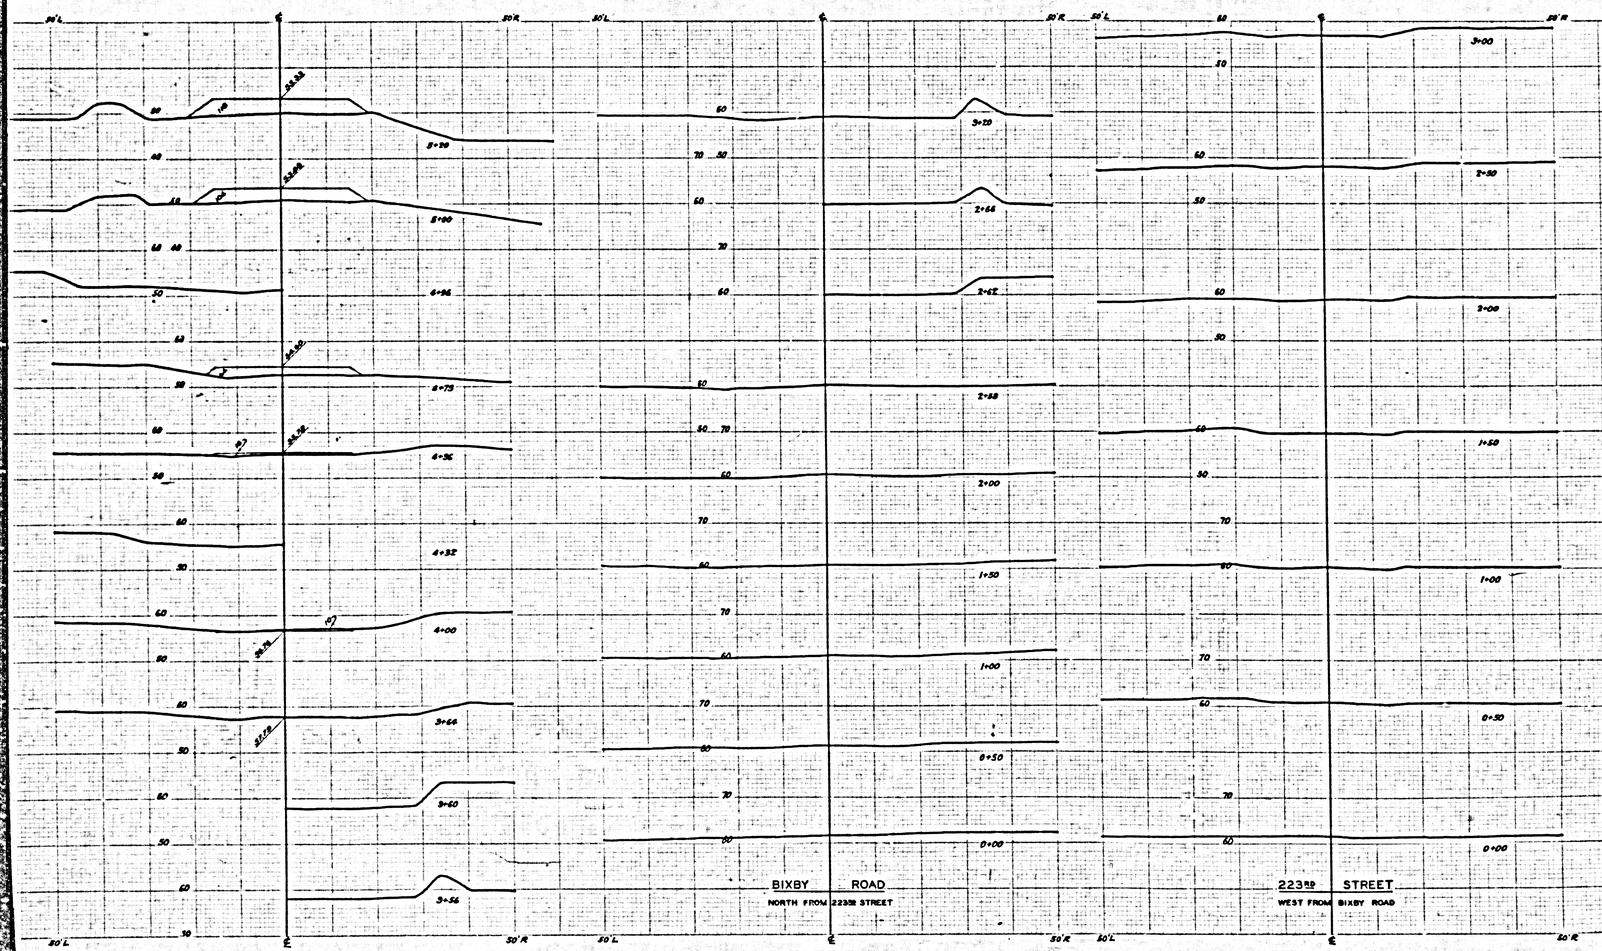


NOTE- STATIONING IS SHOWN AT RIGHT OF SECTIONS.

CROSS-SECTION OF

AMEBCO ROAD

~~BIXBY ROAD~~

FROM

223RD STREET

TO

330 FT. EASTERLY OF DEL MAR AVENUE

COUNTY SURVEYORS MAP Nº B-1479

SHEET Nº 3 OF 3 SHEETS

SCALE ~ HORIZONTAL 1 INCH = 10 FT.
VERTICAL ~ 1 INCH = 10 FT.

JOB NUMBER 8269

ALFRED JONES ~ COUNTY SURVEYOR

SURVEYED APRIL, 1939

SURVEYED UNDER INSTRUCTIONS OF THE BOARD OF SUPERVISORS PER ORDER DATED MARCH 31, 1939


BEARINGS ARE BASED ON THE BEARING OF BIXBY ROAD AS SHOWN ON CO. SUR. MAP Nº B-615

F. B. 447- 225-273

FIELD WORK BY L. D. MOORE
OFFICE WORK BY A. E. TIMMONS
CHECKED BY C. L. KEAGLE
M. D. DARLING

FOR SURVEY SEE C.S.B-1479-1
FOR PLAN AND PROFILE SEE C.S.B-1479-2

CSB-14793
A1 OF A3

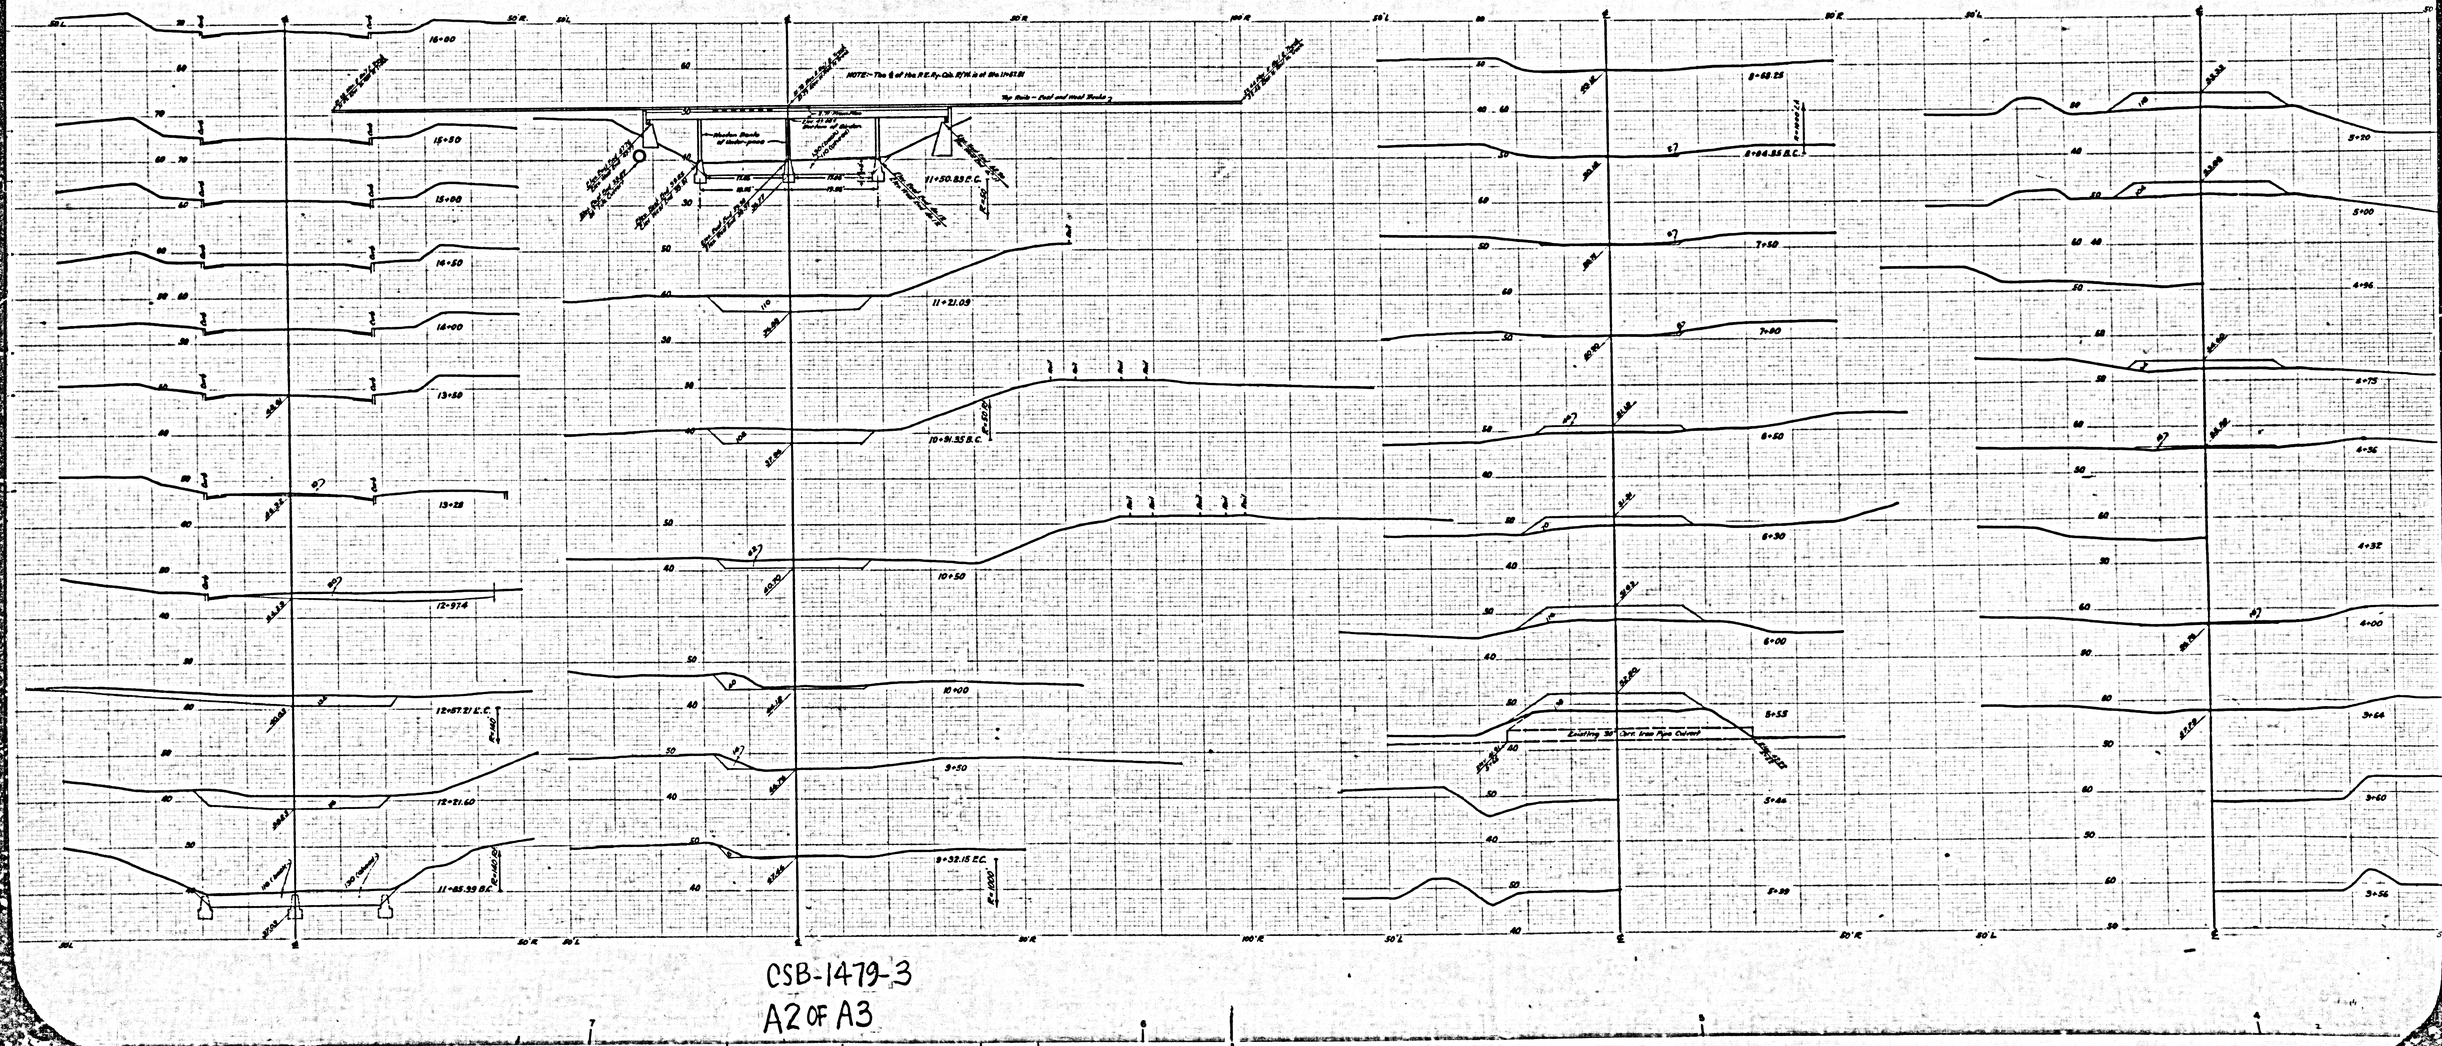

CSB-1479-3

A2 OF A3

COUNTY SURVEYOR'S MAP NO B-1418
SHEET NO 2 OF 3 SHEETS

NOTE - STATIONING IS SHOWN AT RIGHT OF SECTIONS.

FOR SURVEY SEE C.S.B-1479-1
FOR PLAN AND PROFILE SEE C.S.P-1479-2

DEL MAR AVENUE
SOUTH FROM BIXBY ROAD

RIVERSIDE DRIVE
NORTH FROM BIXBY ROAD

CSB-1479-3
A3 OF A3

COUNTY SURVEYOR'S MAP NO B-1418
SHEET NO 2 OF 3 SHEETS