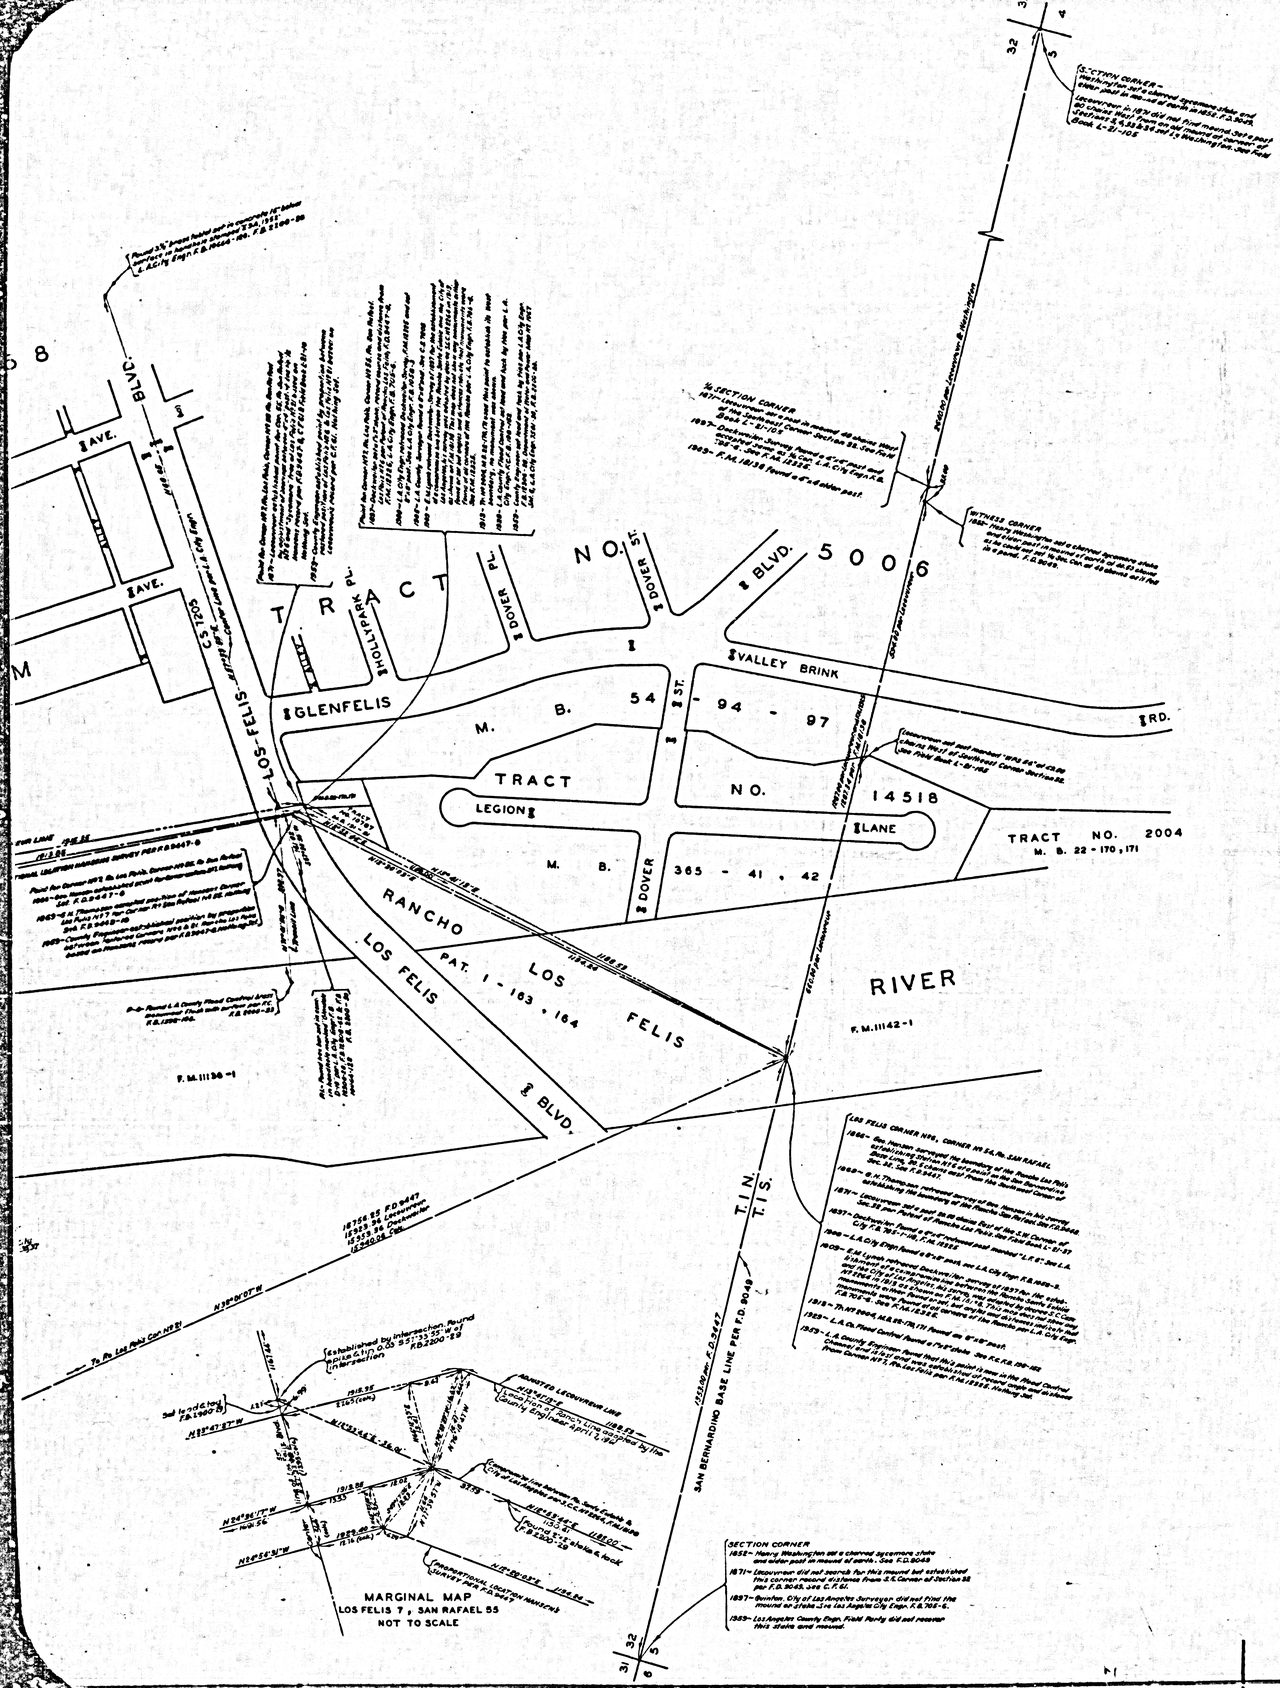


COUNTY OF LOS ANGELES

MAP OF

BOUNDARY OF THE RANCHO LOS FELIS FROM CORNER Nº 6 TO CORNER Nº 21 AND BOUNDARY OF THE RANCHO SAN RAFAEL FROM CORNER Nº 54 TO CORNER Nº 69

COUNTY SURVEYORS MAP NO. B-2735-1

SHEET NO. 1 OF 2 SHEETS

SCALE:- 1 INCH = 100 FT.

JOB NUMBER 0300.06

JOHN A. LAMBIE – COUNTY ENGINEER

SURVEYED JAN. 1958 TO DEC. 1960

PREPARED PURSUANT TO SEC. 27559 (GOVERNMENT CODE)

BEARINGS ARE BASED ON THE CALIFORNIA COORDINATE SYSTEM ZONE 7, PER SEC. 8809 PUBLIC RESOURCES CODE SEE C.S. 9423

INDEX 40

F.B. 2200 - 11 - 76

FIELD WORK BY..... M.A. VAN DEREN
G.E. DREIER

OFFICE WORK BY..... R.L. GREEN

CHECKED BY..... J. AJA
W.H. COOR

CSB-2735-1

A1 OF A5

NOTE:
FOR REPORT ACCOMPANYING THIS MAP SEE F.D. 9457.

SOUTHERN ℄ PACIFIC

LOS ANGELES CITY BOUNDARY

R. R. ℄ R/W

ALGER ℄ ST.

DR. ℄

ANGLE POINT RANCHO SANTA EULALIA

STATION NO 2, RANCHO SANTA EULALIA

TRACT NO. 5673

M. B. 16 - 58

TRACT NO. 11437

M. B. 231 - 35, 36

EDENHURST ℄ AVE.

VERDANT ℄ ST.

CHEVYCHASE ℄

SEQUOIA ℄ ST.

BAYWOOD ℄ ST.

BEMIS ℄ ST.

POR. LOT 1

POR. LOT 2

POR. LOT 3

M. R. 5 - 200, 201

S. WATT'S SUBDIVISION

RANCHO LOS FELIS

PAT. 1 - 163 - 164

TRACT NO. 10584

M. B. 184 - 24

TRACT NO. 5358

M. B. 58 - 63, 64

EDENHURST ℄

GARDEN ℄

VESELICH AVE.

RIGALI ℄ AVE.

LOS FELIS BLVD.

GLENFELIS ℄

HOLLYPARK PL.

ROVER PL.

RANCHO LOS FELIS

PAT. 1 -

PAT. 3 - 220 - 223

F. M. 11136 - 1

F. M. 11136 - 2

ANGELES

MARGINAL MAP
LOS FELIS 11 ; SAN RAFAEL 59
NOT TO SCALE

MARGINAL MAP
LOS FELIS 10 ; SAN RAFAEL 58
NOT TO SCALE

MARGINAL MAP
LOS FELIS 9 ; SAN RAFAEL 57
NOT TO SCALE

MARGINAL MAP
LOS FELIS 8 ; SAN RAFAEL 56
NOT TO SCALE

MARGINAL MAP
LOS FELIS 7 ; SAN RAFAEL 55
NOT TO SCALE

CSB-2735-1
A2 OF A5

SOUTHERN PACIFIC R. R. R/W

SAN FERNANDO ℄ F.M. 18280

BROADWAY C.F. 1168

℄ ROAD C.F. 1441-8

SAN FERNANDO ℄ C.F. 2002

℄ ROAD WEST

LOS ANGELES CITY BOUNDARY

℄ ST.

6699

ST. ℄

BRAZIL

PORTION OF RANCHO SAN RAFAEL

C. F. 61

PAT. 3 - 220 - 223

L. A. WATER CO.
D.M. 809-196
D:11-75

CRYSTAL SPRINGS PROPERTY

SOUTHERN PACIFIC R. R.

SAN FERNANDO ROAD WEST

LOS ANGELES CITY BOUNDARY

BLVD. ℄

C.F. 1653 ℄

RIVERDALE TRACT

LOT 15

LOT 16

M. R. 54 - 41

BRUNSWICK ℄ AVE.

GOODWIN AVE. C.S.B.-2073

TRACT NO. 5673

M ST.

SEQUOIA ℄

B ST.

BAYWOOD ℄

61 - 78

BEMIS ℄

ST.

28

51 WATTS

POR. LOT 1

L.S. 28-3

RANCHO LOS FELIS

PAT. 1 - 163 - 164

LOS ANGELES CO. INCINERATOR
SITE NO. 2
C.S.B.-2073

COLORADO C.S.B.-2073

RIVER

LOS

GOLDEN

STATE

FREEWAY

F.M. 111 36-3

Location of Bench Line adopted by the County Engineer Apr. 1, 1960

ADJUSTED LEGUINEUR LINE

DOCKWEILER LINE PER R.M. 18288


PROPORTIONAL LOCATION (HANSEN) SURVEY PER F.B. 944-7

MARGINAL MAP
LOS FELIS 13 ↓ SAN RAFAEL 61
NOT TO SCALE

MARGINAL MAP
LOS FELIS 12 ↓ SAN RAFAEL 60
NOT TO SCALE

MARGINAL MAP
LOS FELIS 11 ↓ SAN RAFAEL 59
NOT TO SCALE

CSB-2735-1
A3 OF A5

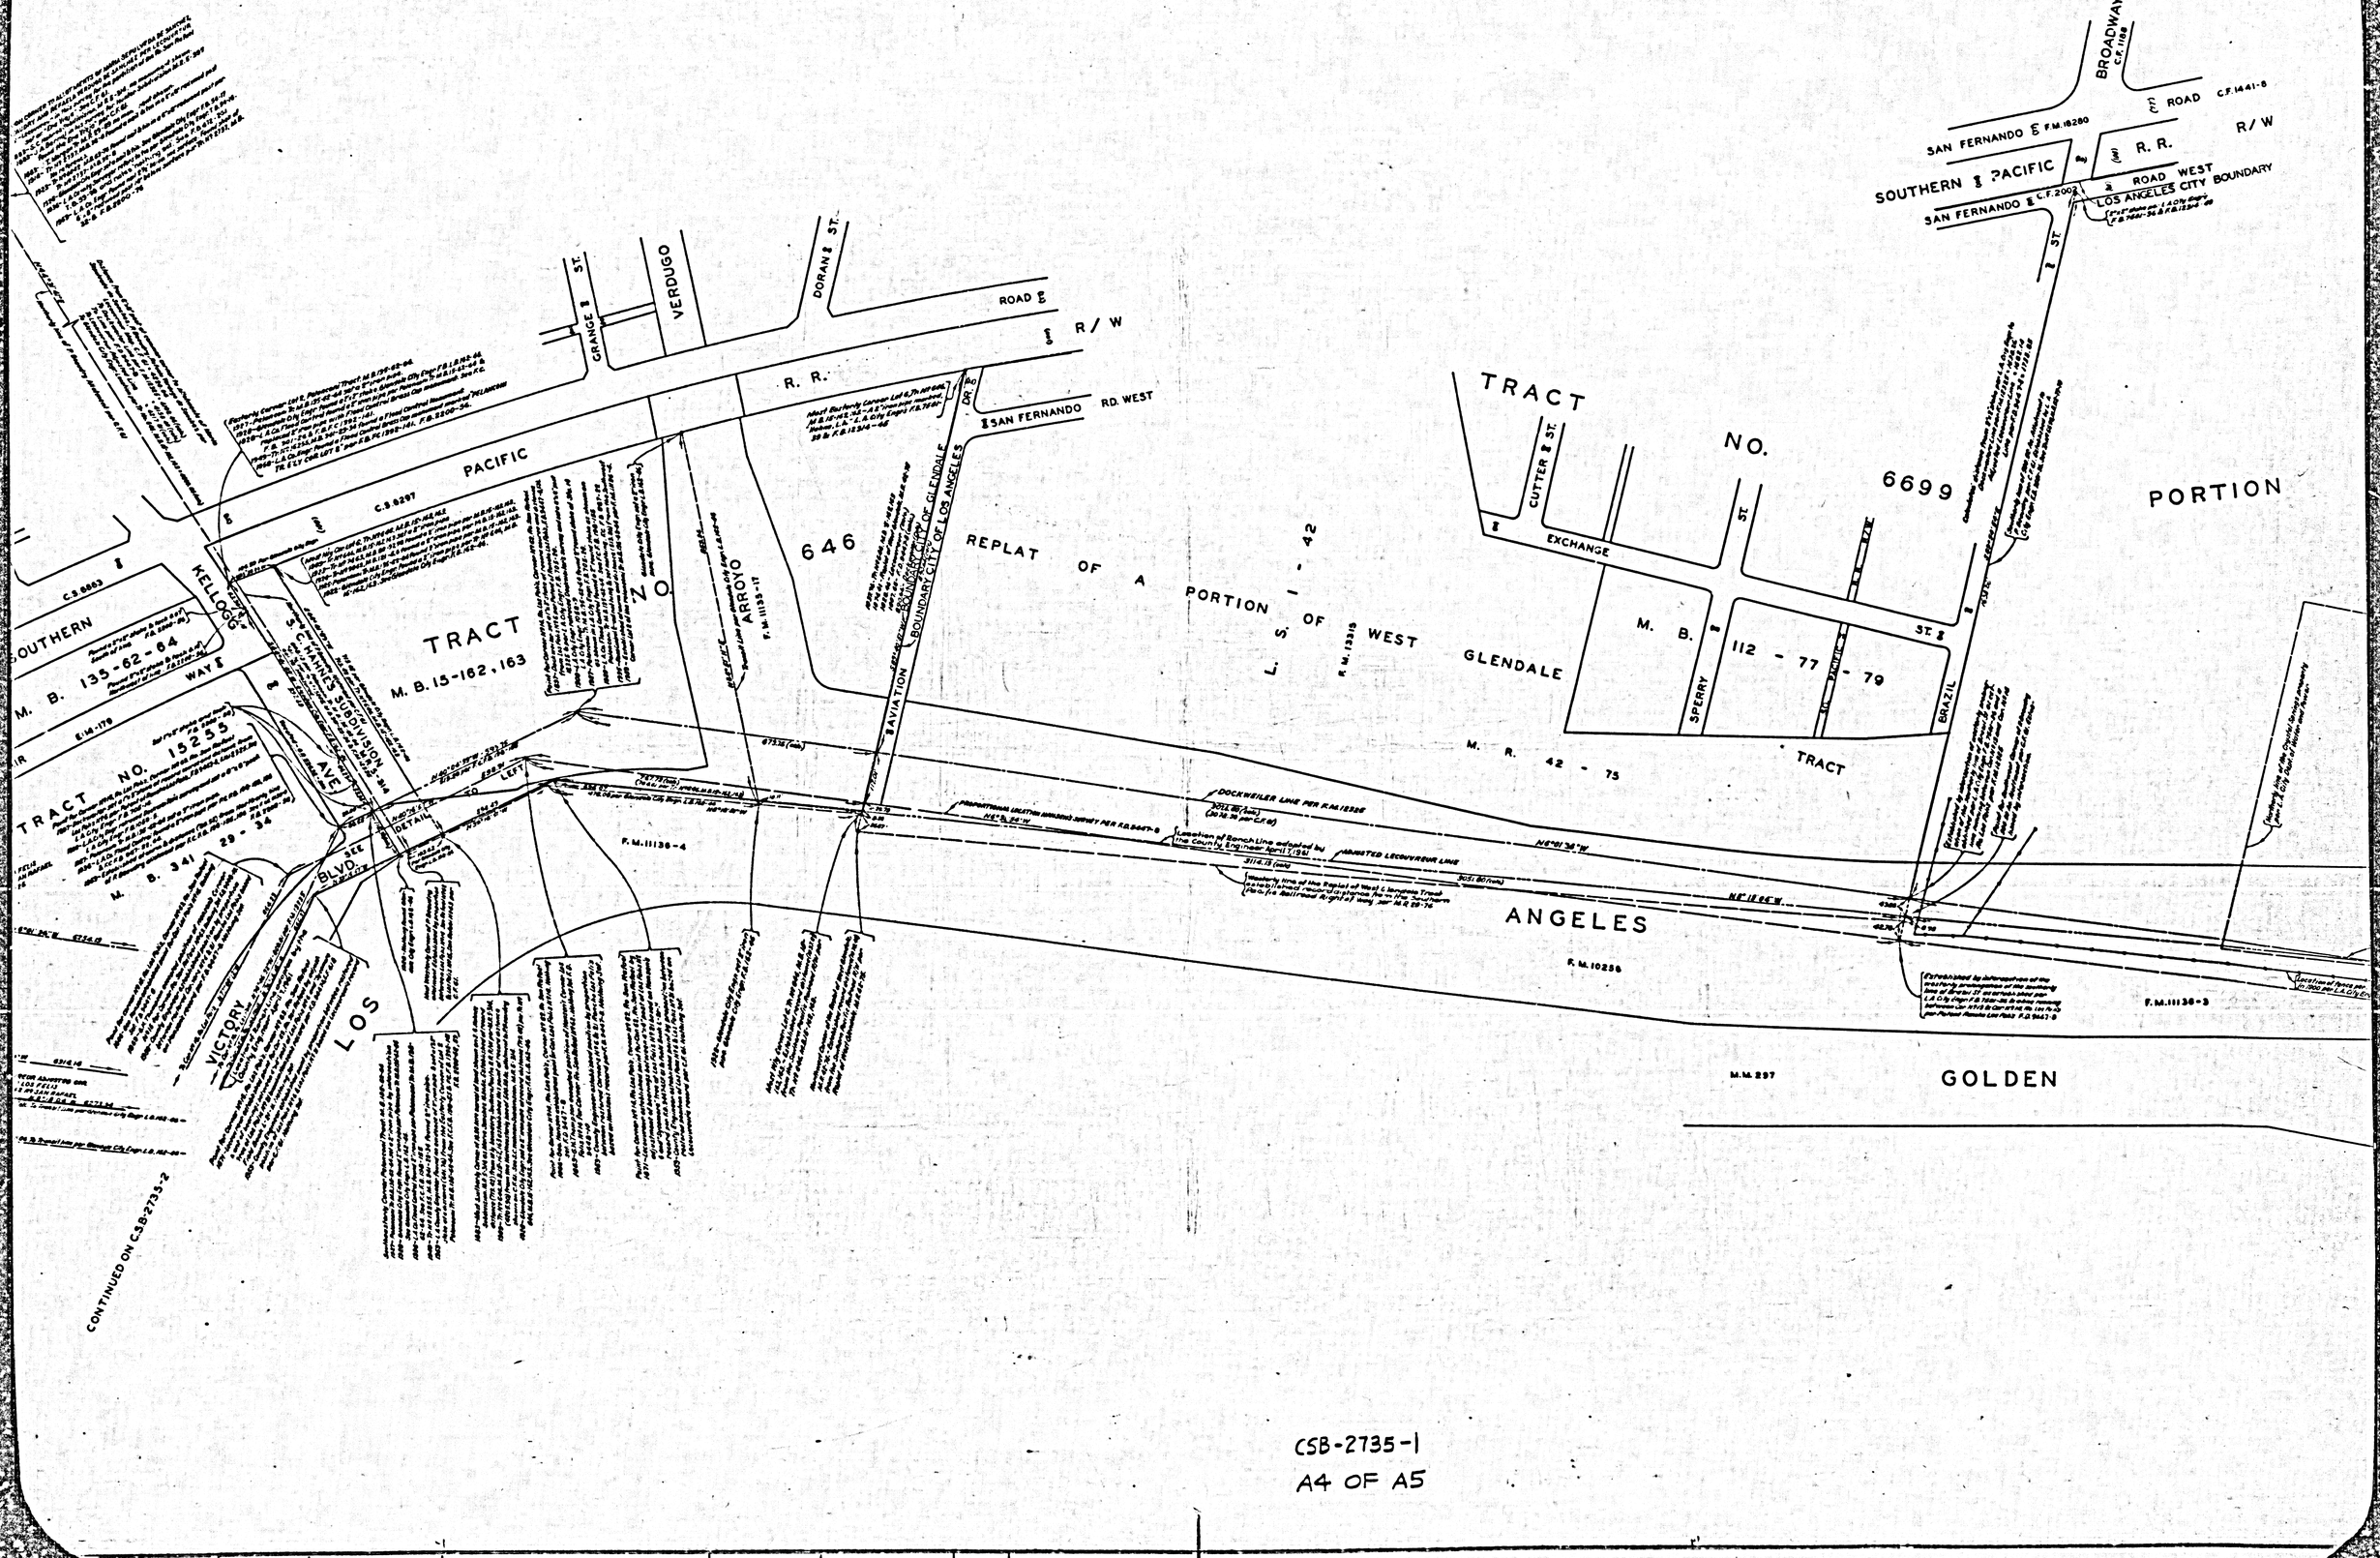

CSB-2735-1
A4 OF A5

COUNTY SURVEYOR'S MAP NO. B-2735
SHEET NO. 1 OF 2 SHEETS

