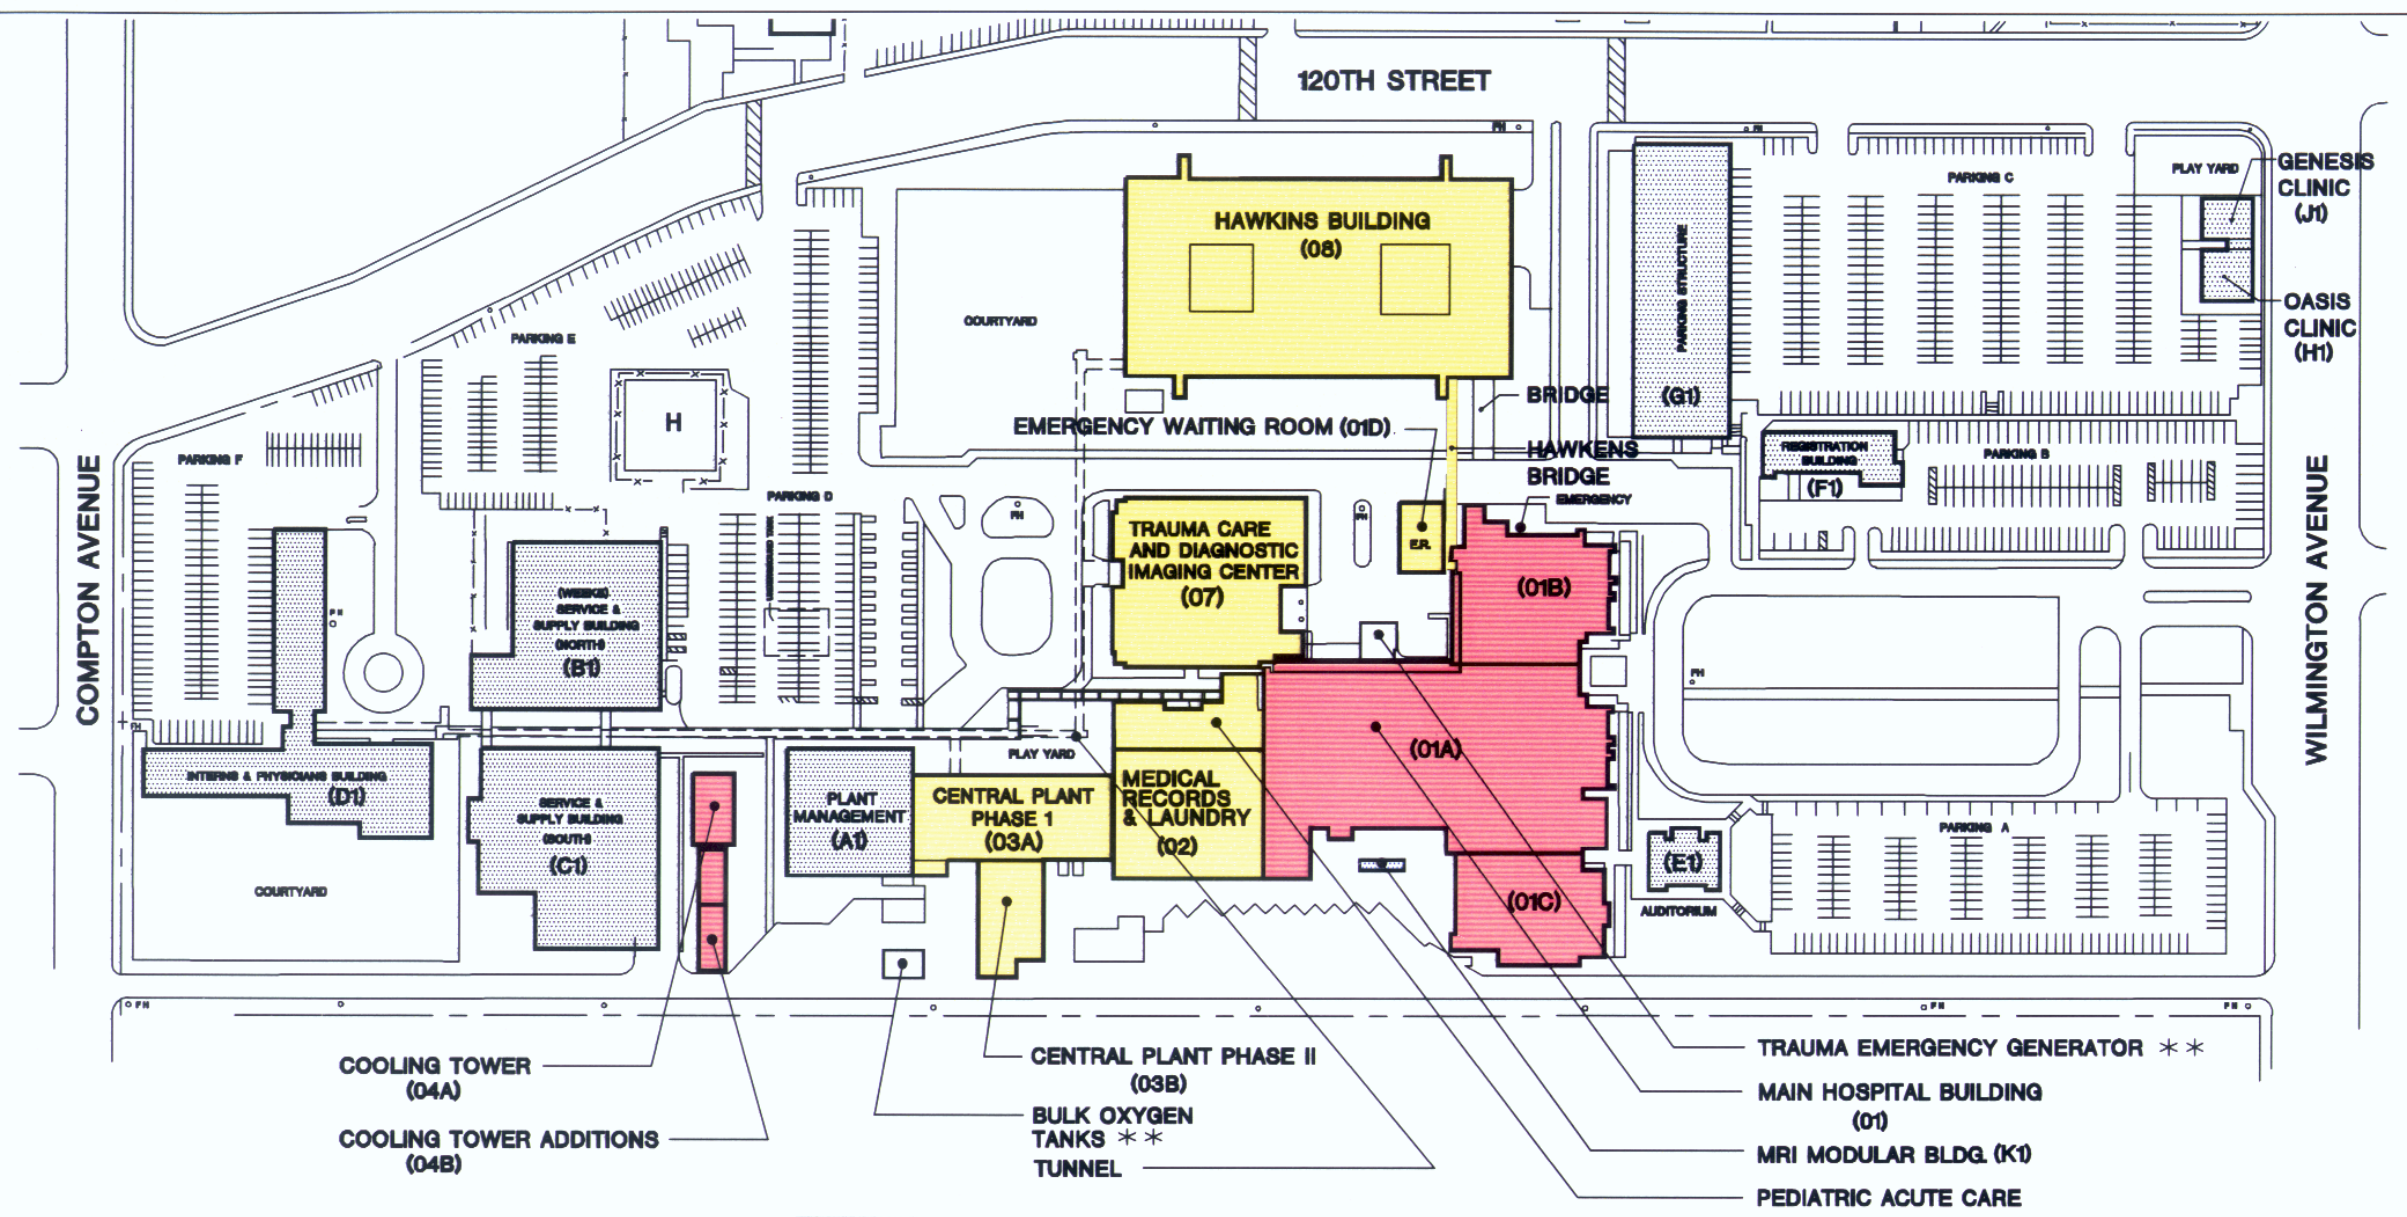

BLDG.	BUILDING NAME	PERMIT	NO. OF	SB 1953 RATING