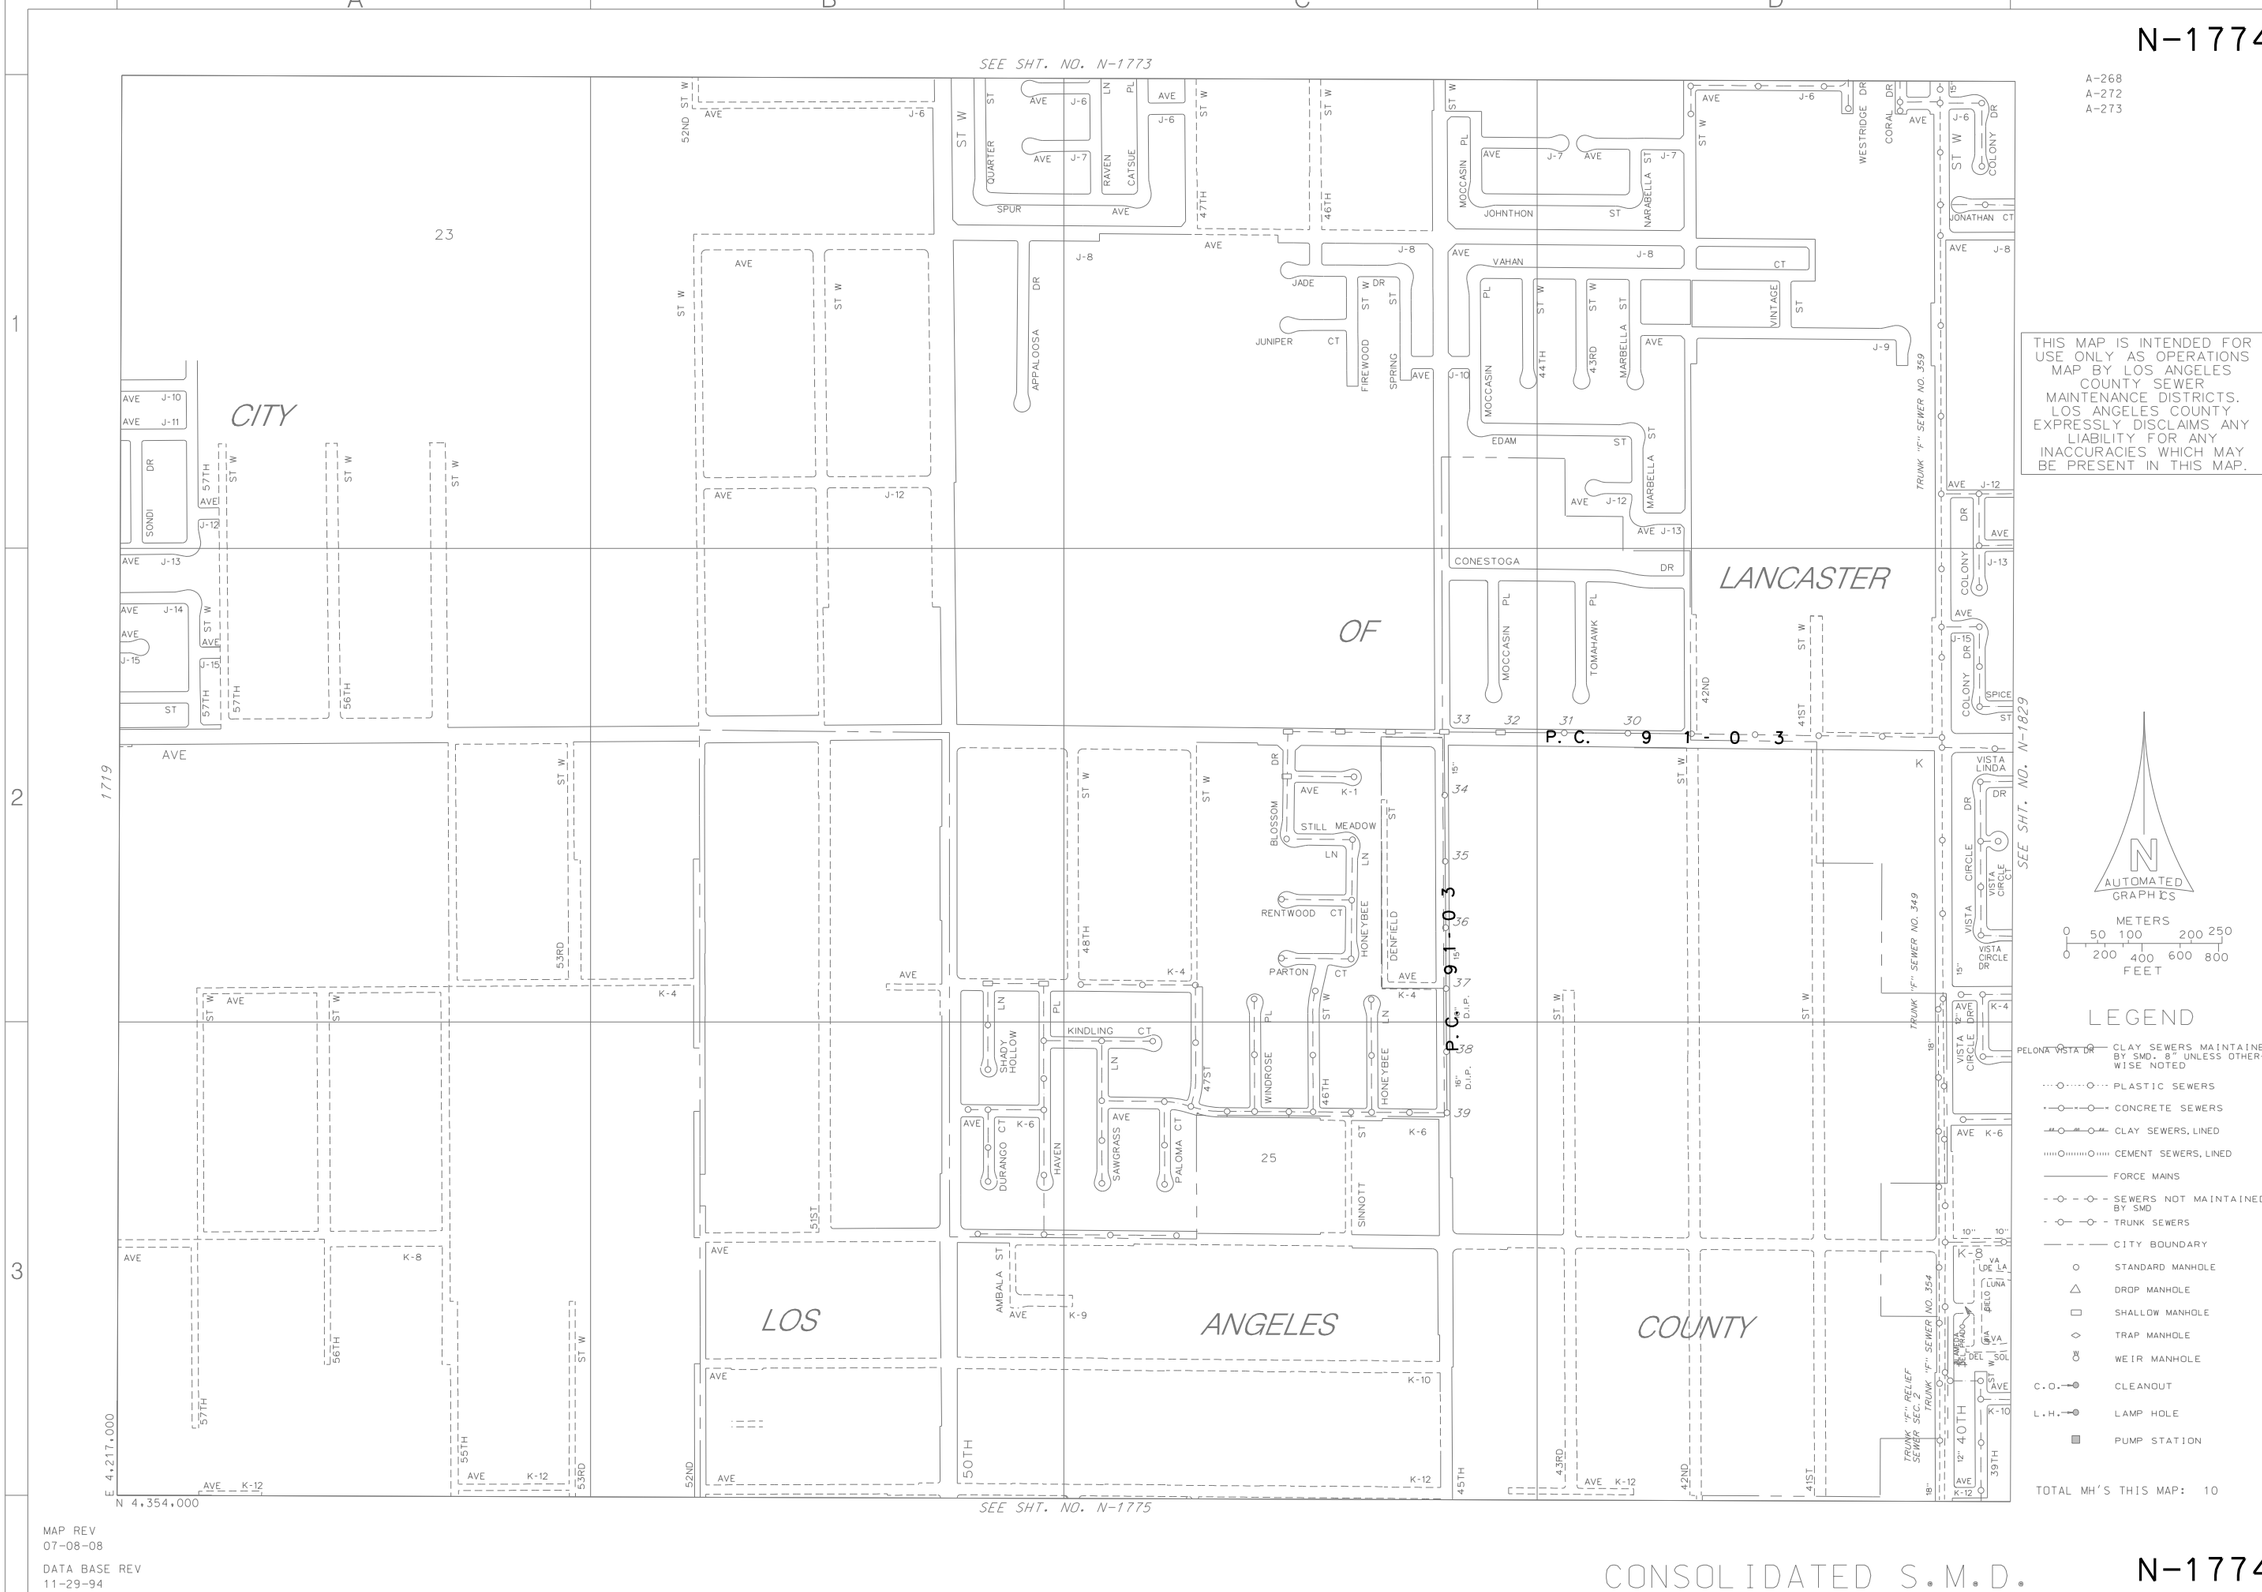
N-1774
SEE SHT. NO. N-1773
A-268
A-272
A-273
THIS MAP IS INTENDED FOR USE ONLY AS OPERATIONS MAP BY LOS ANGELES COUNTY SEWER MAINTENANCE DISTRICTS. LOS ANGELES COUNTY EXPRESSLY DISCLAIMS ANY LIABILITY FOR ANY INACCURACIES WHICH MAY BE PRESENT IN THIS MAP.
CITY
OF
LANCASTER
LOS
ANGELES
COUNTY
P.C. 91-03
P.C. 91-03
SEE SHT. NO. N-1829
SEE SHT. NO. N-1775
N 4,354,000
E 4,217,000
AUTOMATED GRAPHICS
METERS
0 50 100 200 250
0 200 400 600 800
FEET
LEGEND
CLAY SEWERS MAINTAINED BY SMD. 8" UNLESS OTHERWISE NOTED
PLASTIC SEWERS
CONCRETE SEWERS
CLAY SEWERS, LINED
CEMENT SEWERS, LINED
FORCE MAINS
SEWERS NOT MAINTAINED BY SMD
TRUNK SEWERS
CITY BOUNDARY
STANDARD MANHOLE
DROP MANHOLE
SHALLOW MANHOLE
TRAP MANHOLE
WEIR MANHOLE
C.O. CLEANOUT
L.H. LAMP HOLE
PUMP STATION
TOTAL MH'S THIS MAP: 10
MAP REV. 07-08-08
N-1774
MAP REV 07-08-08
DATA BASE REV 11-29-94
CONSOLIDATED S.M.D.
N-1774
T: 4104 J-2
3519.3521.1774