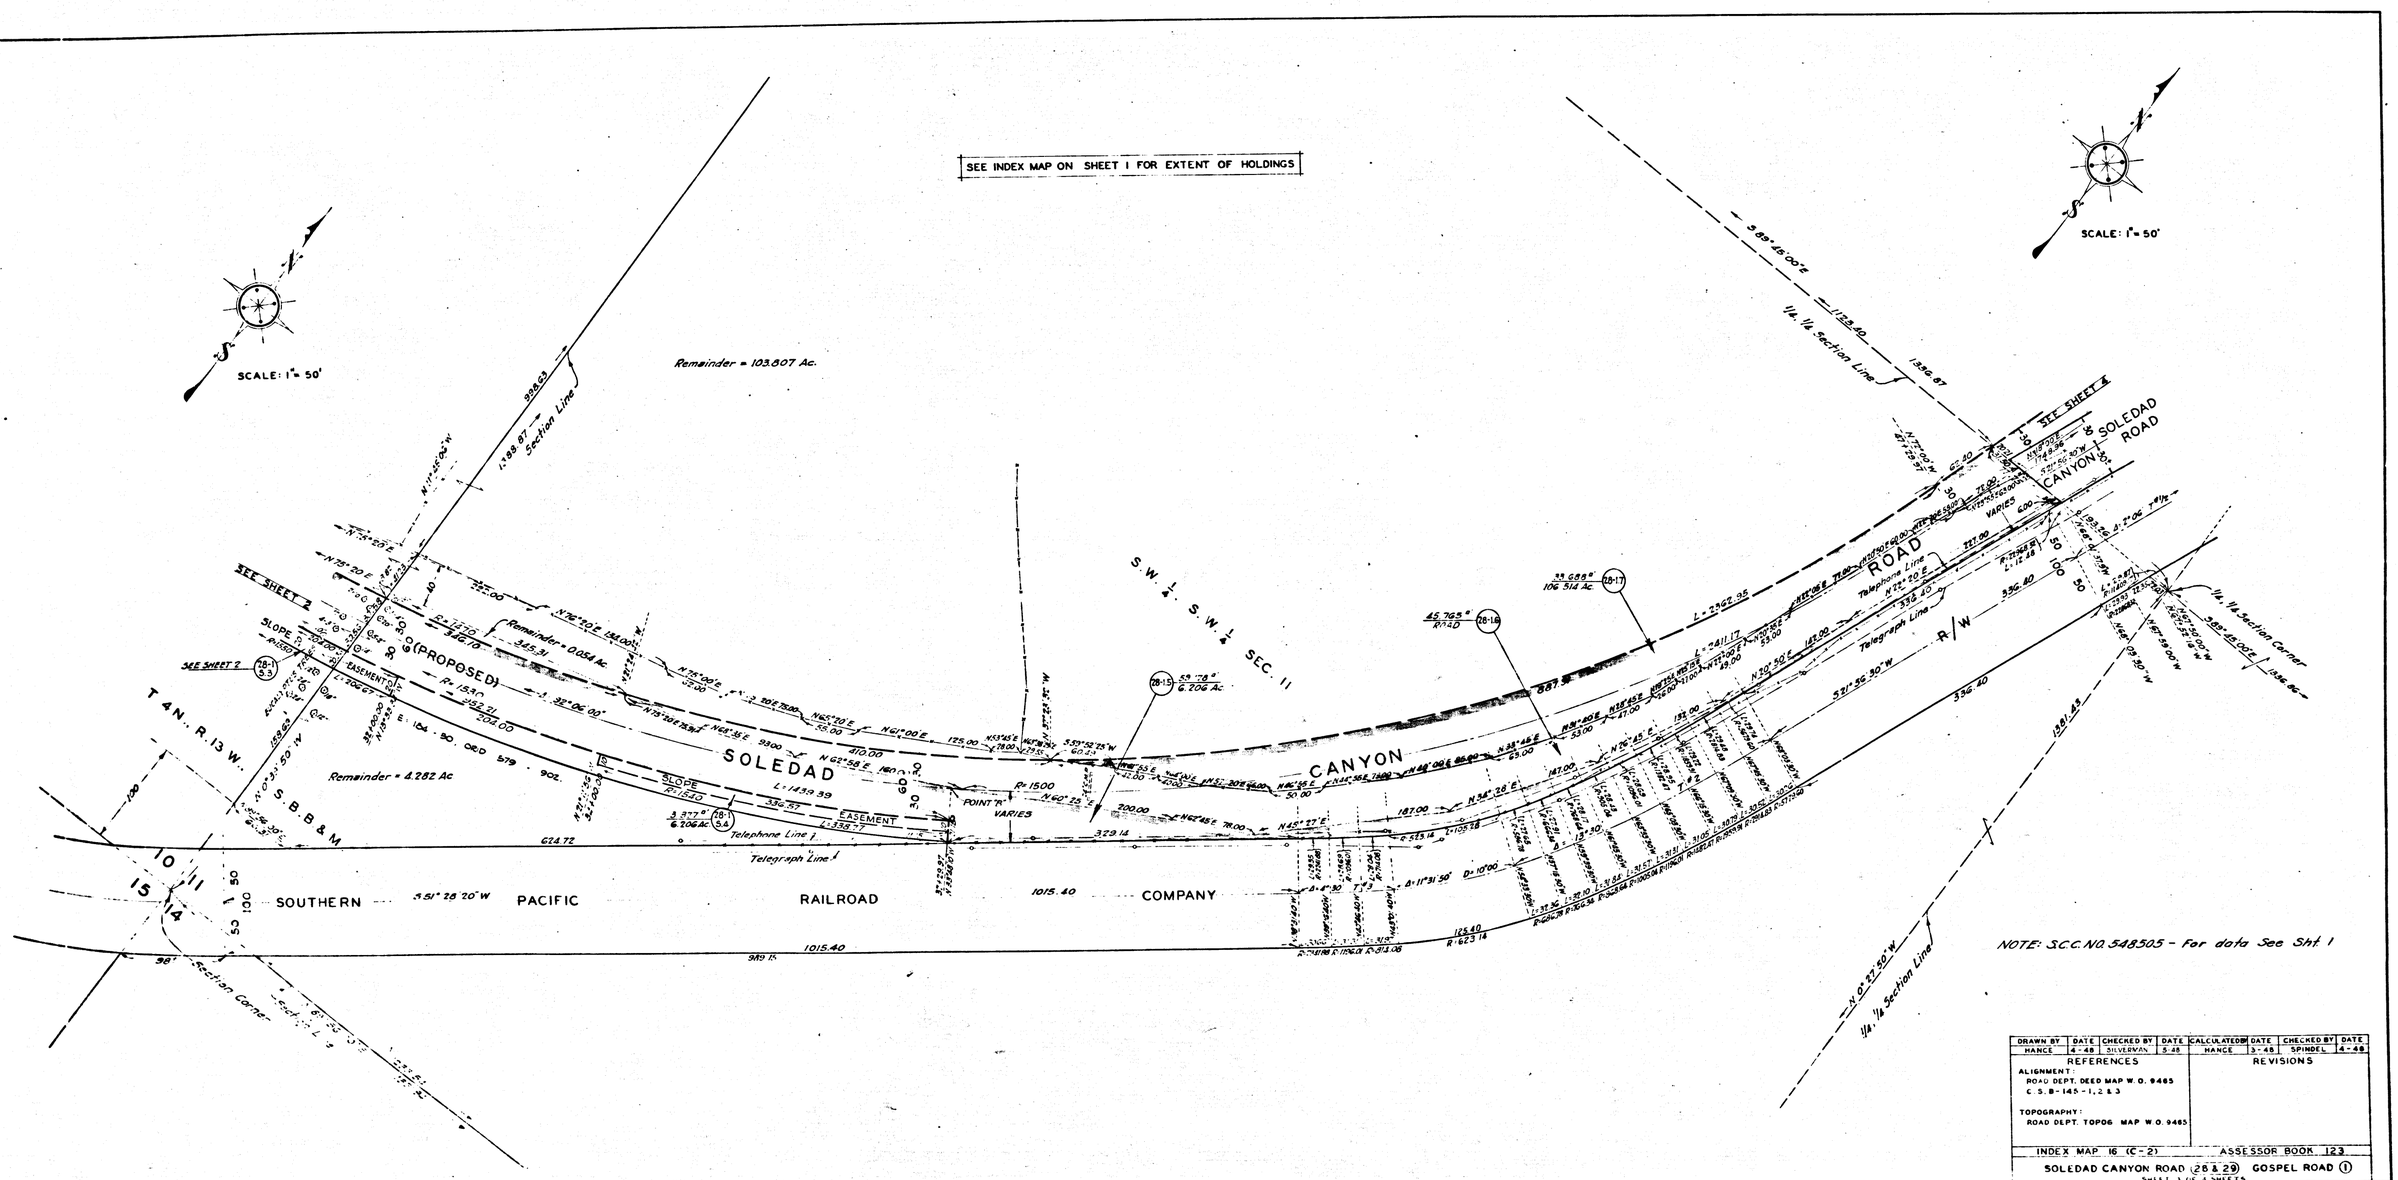

DRAWN BY	DATE	CHECKED BY	DATE	CALCULATED BY	DATE	CHECKED BY	DATE
HANCE	4-48	SILVERMAN	5-48	HANCE	3-48	SPINDEL	4-48

REFERENCES

ALIGNMENT:
ROAD DEPT. DEED MAP W.O. 9465
C.S. B-145-1, 2 & 3

TOPOGRAPHY:
ROAD DEPT. TOPOG MAP W.O. 9465

REVISIONS

INDEX MAP 16 (C-2) ASSESSOR BOOK 123

SOLEDAD CANYON ROAD (28 & 29) GOSPEL ROAD (1)

SHEET 3 OF 4 SHEETS

SP 5799

C.F. 2351 3-4