

SHEET N° 2

MAP OF

**MOUNTAIN AVENUE**

ALSO KNOWN AS

**AVENUE 64**

BEING A CONTINUATION NORTHERLY FROM

Sta. 27+96.26

County Surveyors Map No 7448 Sheet 2 of 2 Sheets  
August, 1907. Ivory B. Noble, County Surveyor.

Scale: 1 in. = 60 ft.

F. B. 38-30

I. M. 41

Mountain Ave. changed to Avenue 64 D: 25-175 and 1733

Note:  
True Courses projected  
from City Boundary.  
Figures enclosed in brackets  
are record.

LOT 4

LOT B

LOT H


M.B. 13-74-75

LOT 3

D A L E

LOT 10

|    |    |   |   |   |   |    |
|----|----|---|---|---|---|----|
| CS | 7  | 4 | 4 | 8 | - | 2  |
| A1 | OF |   |   |   |   | A3 |

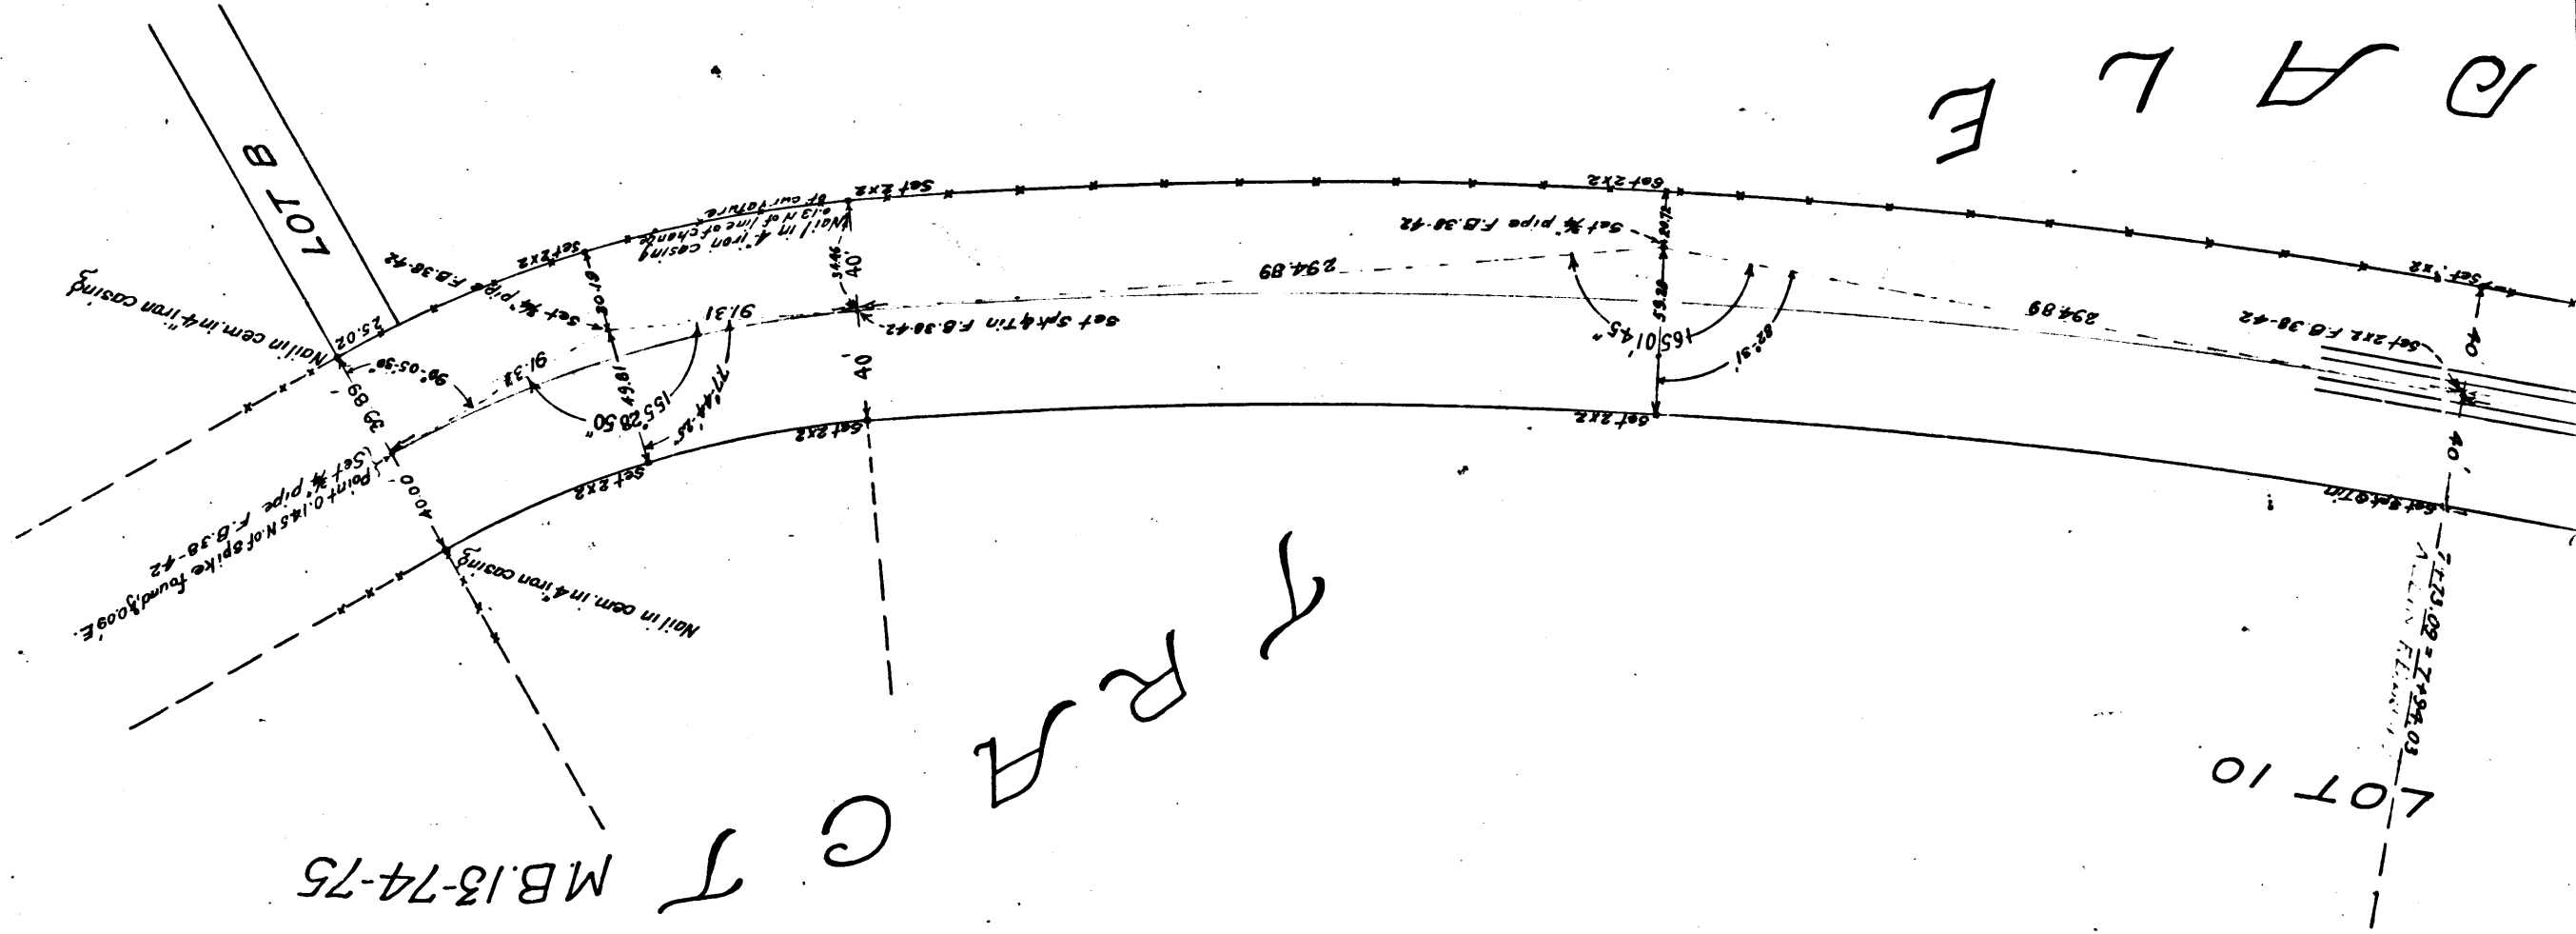

|   |   |    |   |   |
|---|---|----|---|---|
| A | 2 | OF | A | 3 |
| C | S | 7  | 4 | 4 |
|   |   |    | 8 | - |
|   |   |    | 2 |   |

J.R. Campbell-Johnston Estate, M.R. 66-48

