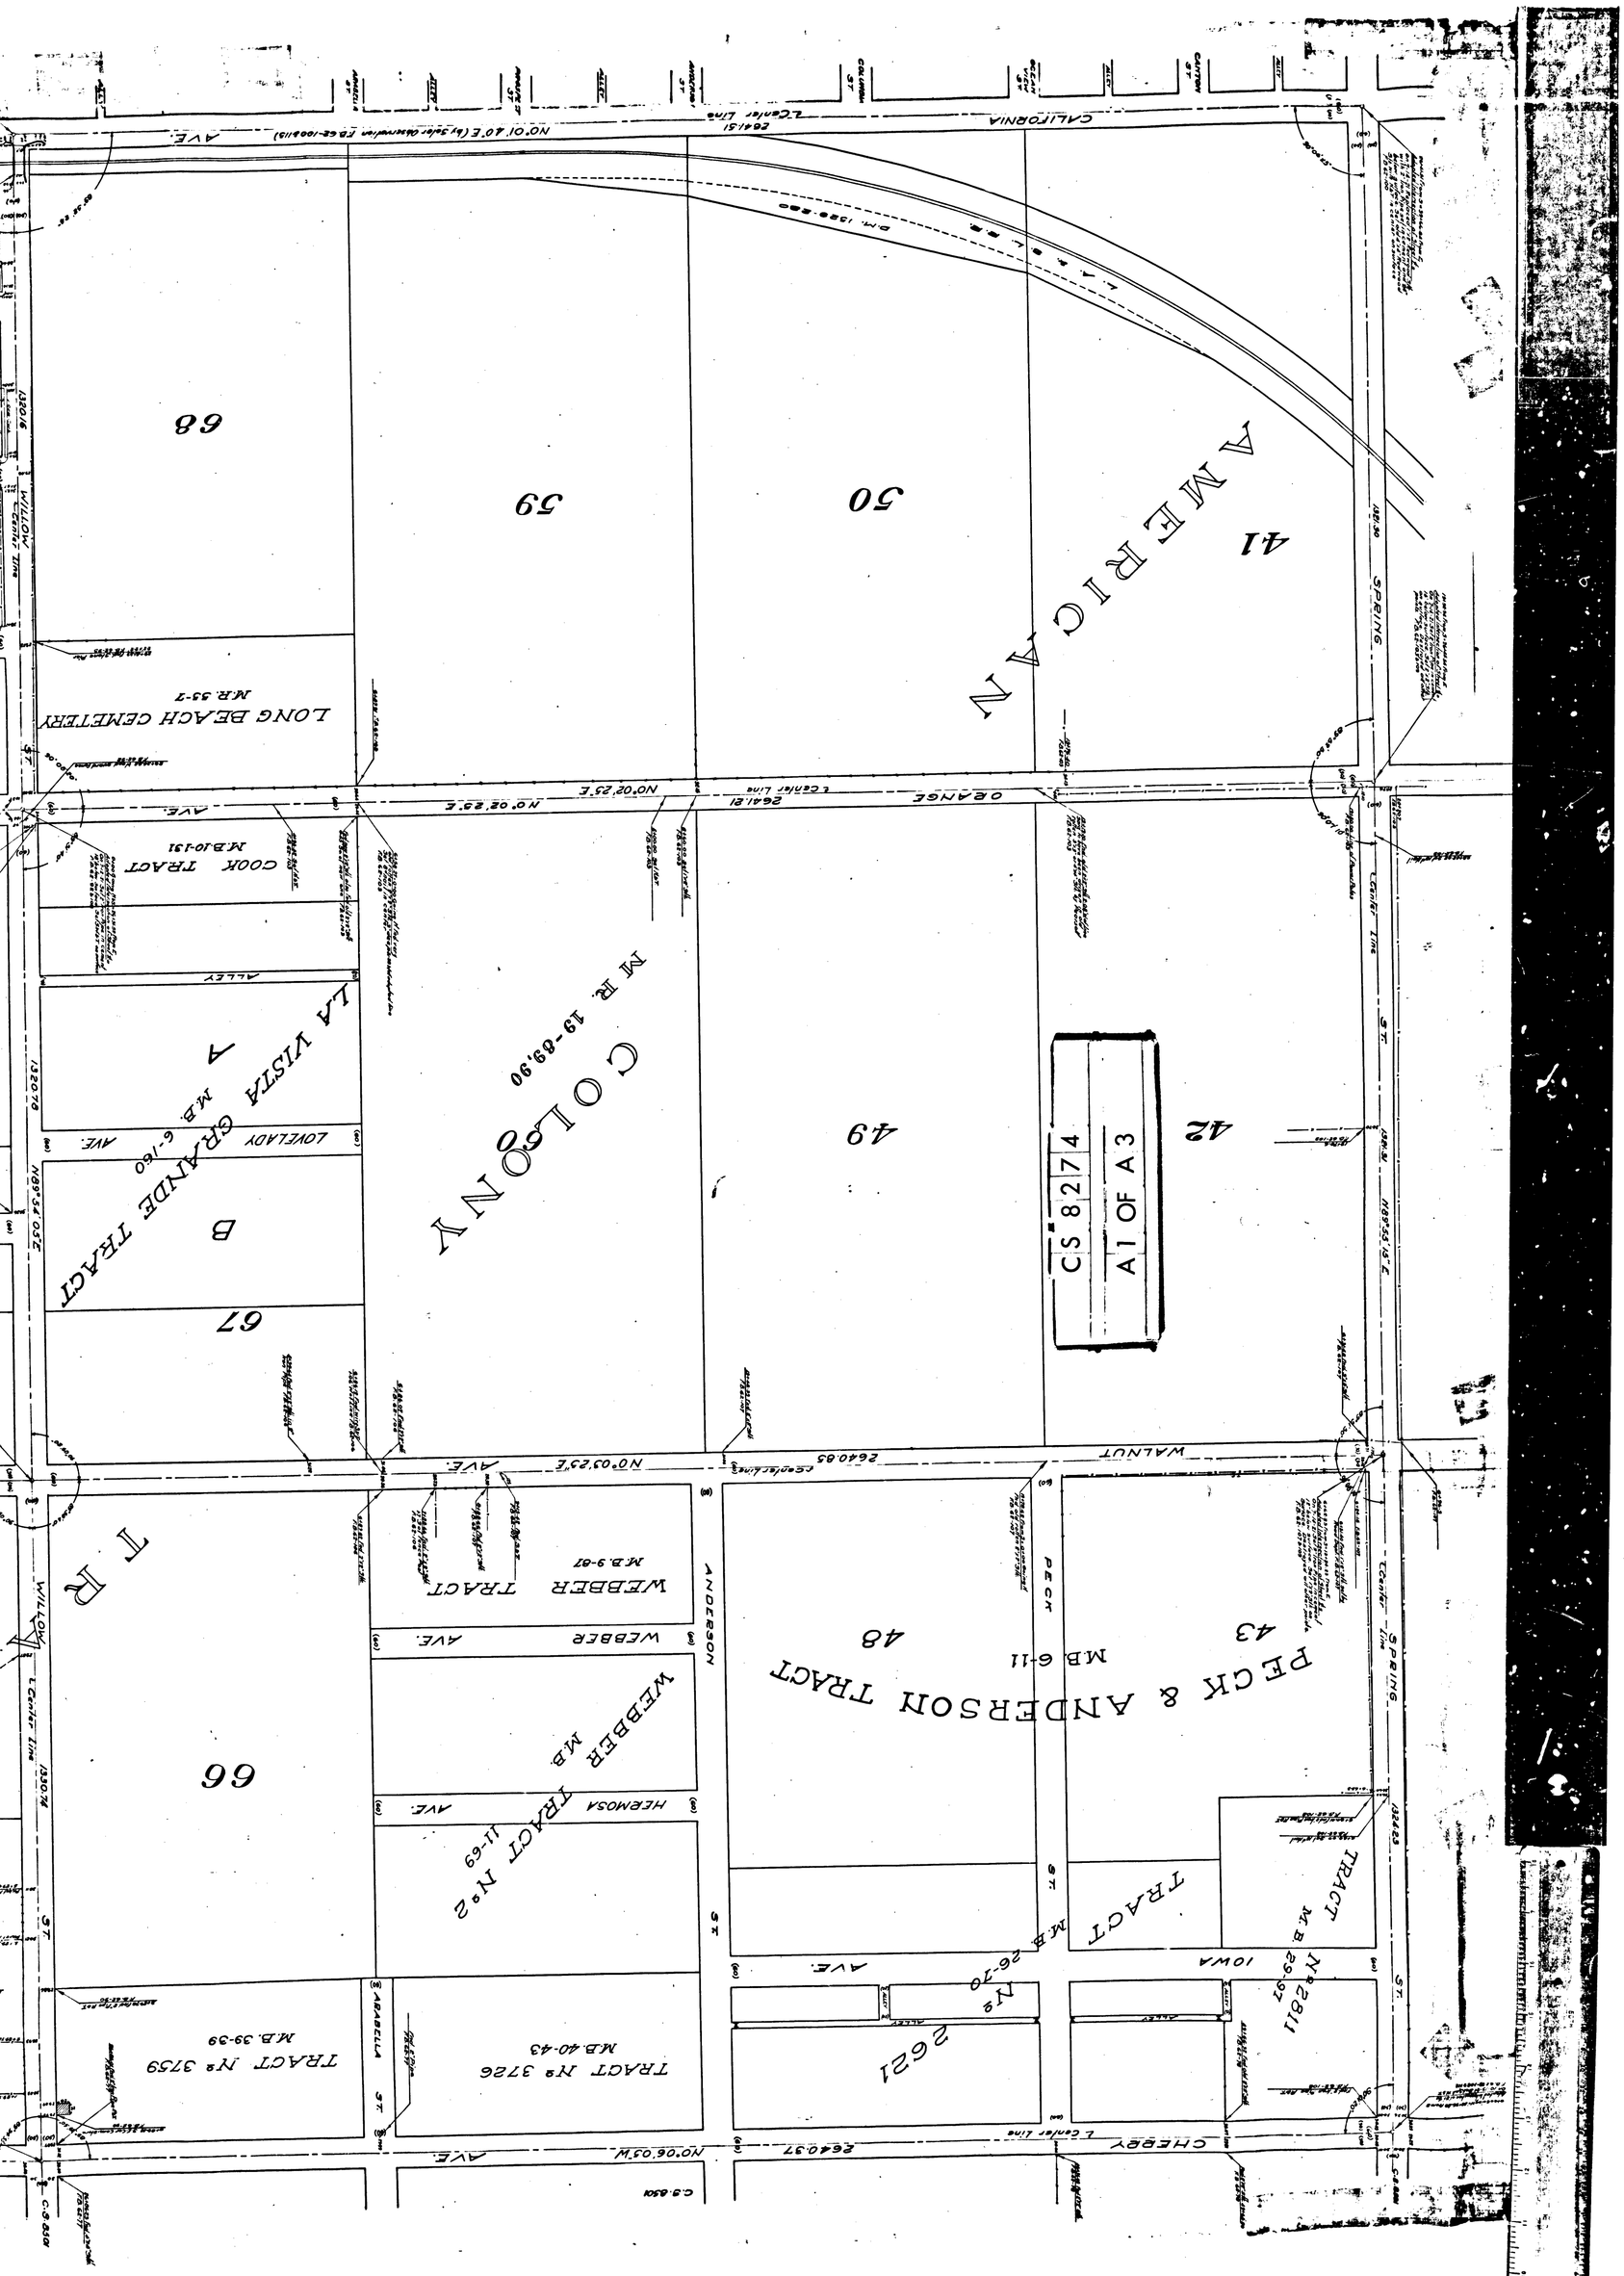

CALIFORNIA AVE.
ORANGE AVE.
WALNUT AVE.
CHERRY AVE.
WILLOW ST.
SPRING ST.
ANDERSON ST.
PECK ST.
IOWA AVE.
WEBBER AVE.
HERMOSA AVE.
ARABELLA ST.
LOVELADY AVE.
ALLEY
AMERICAN
COLONY
LONG BEACH CEMETERY
M.R. 55-7
COOK TRACT
M.B. 10-131
LA VISTA GRANDE TRACT
M.B. 6-160
M.R. 19-89,90
PECK & ANDERSON TRACT
M.B. 6-11
WEBBER TRACT
M.B. 9-87
WEBBER TRACT No 2
M.B. 11-69
TRACT No 3759
M.B. 39-39
TRACT No 3726
M.B. 40-43
TRACT No 2621
M.B. 26-70
TRACT No 2811
M.B. 29-97
CS 8274
A1 OF A3
41
42
43
48
49
50
59
60
66
67
68

CHERRY AVE. — 1329.53 — N0°18'10"E — 1326.38 — ALICE ST

HESS TRACT M.B.11-23

79

TRACT A

WILLOW ST. — 1330.74 — CRESCENT

A RESUB. OF CRESCENT M.B.5-105

OF BLOCKS D&E. HEIGHTS TR.

IOWA AVE.

HERMOSA AVE.

HOOSIER AVE.

CRESCENT HEIGHTS TRACT M.B.5-83

TRACT B

BURNETT — 1324.91 — CRESTON AVE. — CRESCENT HEIGHTS

TRACT Nº 2746 M.B.29-99

TRACT Nº 2 N.E. 6-62-63

Center Line — N0°03'25"E — 1325.43 — AVE.

WALNUT — 1327.10

TRACT Nº 3533 M.B.39-3

JONES SIGNAL

83 M.R.19-89,90

FRUITDALE AVE.

HILL TRACT M.B.11-7

78 M.R.19-89,90

ELLIS HOMESTEAD TR. M.B.11-66

LOVELADY AVE.

LA REINA PLACE M.B.11-104

BRAYTON AVE.

BRAYTON TRACT M.B.8-173

N89°54'05"E — 1320.78

STOVELL'S ADDITION TO AUGUSTA

BURNETT M.B.3-21

S89°38'45"E — 1319.94

S89°37'15"E — 1319.79

3993 — ALLEY — VIEW TR. — N½ M.B.401 — GRAND M.B.10-23 — Z.T.NELSON'S TRACT

MESERVE PLACE — 1318.96 — HILL

102 M.R.19-89,90

Z.T.NELSON'S SIGNAL HILL M.B.

ALMOND AVE.

GORBREY TRACT M.B.9-43

TRACT

1323.88 — ORANGE — N0°02'25"E — 1324.62 — AVE.

77

BEACH CEMETERY M.R.33-1

KENYON

TR. VIEW 11-35 — TRACT Nº 4

TRACT 5-150

ALIANCE AVE.

VILLA M.B.6-130

ORANGE BLVD M.B. — SCHLOBOHM M.B.62 — MANAMA — SEABY M.B.

TRACT 5-157

GRANDVIEW

TERRACE M.B. ALLEY

LEMON AVE.

68

A2 OF A3 — CS 8274

GARY

TRACT 10-136

HORTENSE M.B.

HOME M.B.8-108

OAK AVE.

ANDREWS

L.A.S.L.R.R.

CALIFORNIA AVE. — 1321.40 — N0°01'40"E — 1324.11 — AVE.

HILL TRACT 6-126

SIGNAL FRUITDALE M.B.

STREET M.B.10-137

GRANDE TRACT M.B. 6-160 AVE.

A

OK TRACT M.B.10-131

Nº 3759 39-39

66

67

# MAP OF
# CALIFORNIA AVENUE, ORANGE AVENUE, WALNUT AVENUE AND CHERRY AVENUE, FROM HILL STREET TO SPRING STREET.

COUNTY SURVEYORS MAP NO. 8274

J. E. ROCKHOLD COUNTY SURVEYOR.

Surveyed March, April and May, 1921.

Scale 1 in. = 100 ft.

Surveyed under instructions of the Board of Supervisors per order dated March 11, 1921.

Bearings based upon Solar Observation of California Ave. F.B. 62-100 & 115.

F. B. 62-74 to 115

Surveyed by Comly

I.M. 30

CS 8274

A 3 OF A 3

STOVELL'S ADDITION TO BURNETT MB. 3-21

TRACT No 2 M.B. 6-62-63

CRESCENT HEIGHTS

TRACT No 16 M.B. 29-39

ORANGE BLVD M.B.

VIEW TRACT 11-38

HORTENSE M.B.

TRACT 10-196

SCHLOBOHM MB 11-62

TRACT No 4

MAHASKA ST.

SEARBY M.B.

TRACT 9-196

ANDREWS

HOME M.B. 8-102

TRACT

TERRACE M.B. ALLEY 6-187 TRACT

SIGNAL FRUITDALE M.B.

HILL TRACT 8-196

CORBREY M.B. 9-49

ALMOND AVE.

102 M.B. 19-69,90

MESERVE PLACE

TRACT

No M.B. 10-1

Z.T. NELSON'S GRAND M.B. 10-93

VIEW TR.

Z.T. NELSON'S SIGNAL HILL TRACT M.B. 8-108

No M.B. 13-161

708

3693

ALICE ST.

CRESTON AVE.

AUGUSTA AVE.

BURNETT AVE.

ORANGE AVE.

LEMON AVE.

OAK AVE.

ALLEY

HILL ST.

HILL STREET TRACT M.B. 8-197

ORANGE HILL M.B. 11-97 TRACT

PACIFIC ELECTRIC R.R.

M.B. 8-90

S 89°58'45" E 1319.94

N 0°03'25" E 1325.43

1320.13

1324.91

1324.62

1319.79

1318.96

1324.11