CS	8745			
A1	OF	A4		

D: R. 1133-268
Mrs. Mary S. Furman
D: 57-274, O.R. 7226-64
Alison C. Furman signs

D.O.R. 7820-104
Roy Vernon Furman
D: 68-66, O.R. 1215-49
Marie E. Furman also signed

Section Corner-2" Iron Pipe set in concrete-See C.S. 8733
F.B. 74-14

D: 4641-128
So. Pacific Land Co.
D: 56-468, 14
Orrin W. Tarr
A: 1.0, 2, 7155-231
C.H. Barlow
Barlow Farms Syndicate Inc. } NW ¼ only
SC: 287686 (Discloses unrecorded Contr.)
Frank Kelley } Co-partnership
Barbara Kelley
Howard Kelley
Edward Kelley
Antelope Valley Finance Co. and also as
Kelley, Kelsden & Kelley,
Antelope Valley Investment Co. (Corp.)
Nina Lee Seitz also known as
N. L. Wolfman
Nina B. Seitz } H&W.
R. E. Allen, as receiver for property
in litigation.
D: 89-168 O.R. 11821-383

L.O. Ctf. 037771
Decree O.R. 6783-83
Crystal R. McGowan Nichols → Crystal Nichols (now)
D: 68-67, O.R. 7215-259
D: 71-89, O.R. 7262-330

Section Corner-2" Iron Pipe with brass cap set in concrete-See C.S. 8733
F.B. 74-15-Brass cap marked

Section Corner-2" Iron Pipe with brass cap set in concrete-See C.S. 8733
F.B. 74-14-Brass cap marked

Section Corner-2" Iron Pipe set in concrete-See C.S. 8733
F.B. 74-14

3"x4" Redwood Stakes

LLANO ROAD — WILSONA ST. — N0°26'25"W 2674.00 — N0°26'25"W 2666.63 — N0°26'25"W 2666.63 — EAST

18.02 — 0.20

P: O.R. 598-292
Emma E. Stewart
D: 71-89, O.R. 7742-355
Alexander Stewart also sgd
D: 76-223, O.R. 8740-223

P: O.R. 5767-134
Minerva J. Folgate
D: 68-66, O.R. 7261-19
Orson C. Folgate signed also

Δ=72°03'45"
R=100.00
T=72.74
L=125.77

N25°10'40"W 116.18

S46°53'05"E 62.63

Δ=3°21'15"
R=400.00
T=112.26
L=218.89

Δ=15°53'50"
R=400.00
T=55.97
L=111.23

Δ=30°00'00"
R=400.00
T=107.18
L=209.44

N15°31'45"E 212.98

For letter Survey

N0°24'00"W 959.84 — N0°24'00"W 1506.00 — N0°24'00"W 1561.97

Section Corner

2"x2" Stake

Detail
Showing detour around butte
Scale-1 inch = 100 feet
F.B. 74-100, 101

Identical — Identical

4422 — 4415 — 4414.81 — 5111 — 6283 — 200 — 240 — 187 — 909 — 833 — 7.39 — 1465.7 — 215

4"x4" Redwood Stakes

N0°24'00"W 2662.71 — N0°03'40"W 2662.70 — N0°03'40"W 2662.70

STEWART ROAD — 170TH ST.

Section Corner-½ Iron Pipe set in concrete-cut spoke in center See C.S. 8733-F.B. 74-18

Section Corner-2" Iron Pipe set in concrete-cut spoke in center See C.S. 8733-F.B. 74-61 Brass cap marked

Section Corner-½" Iron Pipe set in concrete-cut spoke in center See C.S. 8733-F.B. 74-20

E: 66-130, O.R. 20924-27

E 66-130, O.R. 20908-77

Section Corner-2" Iron Pipe set in concrete-See C.S. 8733 F.B. 74-43

N89°41'45"E 2653.95 — LLANO ROAD — WILSONA ST.

3"x4" Redwood Stakes

D: O.R. 6783-8
Harry C. Timms Pipe
D: 67-74, O.R. 7124-312

N89°59'25"E 2657.32 — LLANO AVE.

D: 60-149, O.R. 7559-86
P: O.R. 611-275
Elton E. Remsberg
Charity N. Remsberg also signed

Section Corner-2" Iron Pipe with brass cap set in concrete-See C.S. 8733 F.B. 74-48-Brass cap marked

Section Corner-½" Iron Pipe set in concrete-cut spoke in center See C.S. 8733-F.B. 74-20

3.82 — 24.06 — 4984 — 4421

N0°38'10"W 2662.71 — N0°38'10"W 2662.71 — LLANO ROAD — 170TH ST. — WILSONA ROAD — ST.

4"x4" Redwood Stakes

27 — 28 — 33 — 34 — BLACK BUTTE AVE. — C.S. 8729

D: O.R. 4588-386
Neva Hulse Johnston
D: 68-73, O.R. 12195-50

Section Center-2" Iron Pipe with brass cap set in concrete-See C.S. 8733 F.B. 74-56-Brass cap marked

D: O.R. 6691-157
George E. Morrison
D: 63-273, O.R. 1009-3
Ina T. Morrison

N0°13'20"W 2662

CS 8745
A2 OF A4

C.S. 8729

D:O.R. 4588-386
Neva Hulse Johnston
D-68-78, O.R. 72-15-50

P:O.R. 5632-130
D:O.R. 4053-171
Lydia M. Nixon
Pearl Nixon
D-64125 O.R. 8031-376

Section Center - 2" Iron Pipe with brass cap set in concrete - See C.S. 8733
F.B. 74-36 - Brass cap marked

¼ Section Corner - 1½" Iron Pipe set in concrete - cut spike in center
See C.S. 8733 - F.B. 74-12

Section Corner - 2" Iron Pipe with brass cap set in concrete - See C.S. 8733
F.B. 74-32 - Brass cap marked

BLACK BUTTE ROAD

27 AVE. R 34

44.44

ROAD ST.

49.84

30.16

14.21

28 33

N0°16'20"W 2662.70

EAST

13.03 3.48

N0°16'20"W 2662.70

25.2 39.22

4"x4" Redwood Stakes

3"x4" Redwood Stakes

D:O.R. 663-157
George E. Morrison
L:-60-273, O.R. 1009-392
Ina T. Morrison

T6N-R9W

T5N-R9W

N89°56'10"E 2662.17 AVE.

S89°52'26"E 1148

D:O.R. 814-85
Mary G. Simpson
D-60-143, O.R. 1006-125

E:124-36, O.R. 39954-199

L.O.C.H. 018706
Agnes B. Luckel
D-61-273, O.R. 1114-178
Louis Luckel signed

¼ Section Corner - 2" Iron Pipe with brass cap set in concrete - See C.S. 8734
F.B. 74-106 - Brass cap marked

¼ Section Corner - 1½" Iron Pipe set in concrete - Cut spike in center - See C.S. 8734 - F.B. 74-106

E:124-36, O.R. 39954-199

Section Corner - 2" Iron Pipe with brass cap set in concrete - See C.S. 8734
F.B. 74-109 - Brass cap marked

¼ Section Corner - 1½" Iron Pipe set in concrete - Cut spike in center
F.B. 74-109 See C.S. 8734

165 Tie

E:149-33

S0°04'00"W 2999.64

S0°04'00"W 2641.11

S0°11'10"E 2645.91

S0°08'33"E

STREET

EAST

LLANO

WILSONA

4"x4" Redwood Stakes

4"x4" Redwood Stakes

4"x4" Redwood Stakes

4"x4" Redwood Stakes

C.S. 8728-2378-1

D.O.R. 3446-152
Wm. P. Maurer
D-68-219 P. 87-94-140
Adaline M. Maurer 2nd Sgd

D-1123-80
Mrs. Anna B. Fitzgerald
D-5534-163
Louis Luckel

D-1123-80
D-6461-218
Mrs. Anna B. Fitzgerald
D-75-166, O.R. 9105-275

D-939-42
Dorothy Boles
To-O.R. 6446-216

C S 8745

A 3 OF A 4

165TH ST. E. 170TH ST. E. 180TH ST. E.

MAP
OF

LLANO-WILSONA ROAD

FROM ~~LLANO AND COUNTY LINE ROAD~~ TO ~~WILSONA ROAD~~
PEARBLOSSOM HWY. AVENUE M

STEWART ROAD

~~FROM LLANO-WILSONA ROAD TO WILSONA ROAD~~

COUNTY SURVEYOR'S MAP NO. 8745

SCALE—LONGITUDINAL-1 INCH=400 FEET
LATERAL -1 INCH= 100 FEET

J.E. ROCKHOLD-COUNTY SURVEYOR
SURVEYED - MAY 1923-JULY 1924

SURVEYED UNDER INSTRUCTIONS OF THE BOARD OF SUPERVISORS
PER ORDER DATED MARCH 19, 1923
BEARINGS AS SHOWN ON C.S. 8733 AND C.S. 8734

F.B.-74-14 TO 119
FIELD WORK BY E.T. MANKEY AND J.D. BOYER
OFFICE WORK BY R.W. ANDERSON
CHECKED BY E.J. BROOK

Sht. 66
Sht. 67

Llano Wilsona Rd. (running N. & S. in T-5 N) changed to 167th St. East - D:49-151
Stewart Road " " 170th St. East - "
Llano Wilsona Rd. (lying E'ly of Sec. 28 & 33) " " " " "
" " " (lying E'ly of Sec. 15 & 22) " " 180th St. East " "
" " " (lying S'ly of Sec. 22) " " Avenue Q D:49-165
" " " (lying S'ly of Sec. 33) " " Avenue S D:49-167

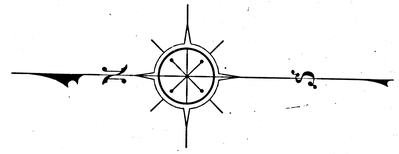

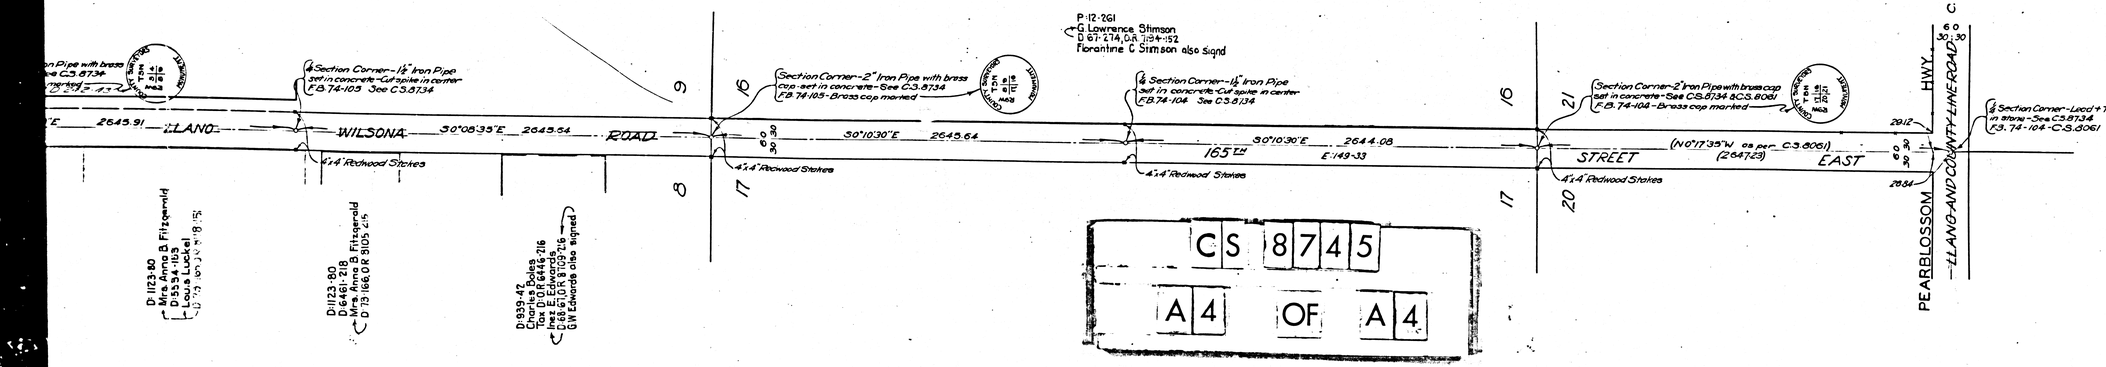

CS 8745
A4 OF A4