SECTION 34 T. 2 S. — R. 14 W.

WESTERLY BOUNDARY LINE OF CITY OF INGLEWOOD
See C.F. 1561
PRAIRIE
PRAIRIE AVENUE
BLK. 360 ALLEY
A PORTION OF INGLEWOOD
OSAGE / AVENUE
RESUBDIVISION OF EAST ACRES M.B. 9 - 198.
BLK. 359 ALLEY
ARBOR VITAE STREET
BOUNDARY LINE OF CITY OF INGLEWOOD
SOUTHERLY
W. H. HARDY'S SUBDIVISION M. R. 34 - 38.
OSAGE AVENUE C.S. 8760 Sht. 1.
HARDY STREET
Center Line
N0°00'40"W 1320.51'
S89°53'01"W 1329'
Sidewalk
Curb
Found 3" iron pipe filled with concrete and in tag, protected by 1" cast iron pipe, 4' with cover (City of Inglewood) per Road Department (B.B. 87-154-38 F.B. 233-32.
D.R. 9013-314
D.R. 6973-80
Inglewood Investment Co
D.R. 6874-203
L.A. Tr. & Safe Deposit Co.
Pt. Recon. D.R. 9160-54
D.R. 6653-114
Ollie Sovern Davis
D.R. 6587-271
L.A. Tr. & Safe Deposit Co.
Pt. Recon. D.R. 9109-54
D.R. 6469-356
Charles E. Collins
D.R. 6587-271
L.A. Tr. & Safe Deposit Co.
Pt. Recon. D.R. 9109-54
D.R. 7447-155
Sophia Dixon
D.R. 7904-311
California Title Ins. Co.
D.R. 8136-100
D.R. 7419-81
California Title Ins. Co.
D.R. 7904-311
D.R. 8136-100
D.R. 7419-81

2 S. — R.14 W.

PROPOSED RIGHT OF WAY LINE

N.0°00'40"W. 439.06'

N.0°00'40"W. 439.91'

N.0°00'40"W. 441.96'

AVENUE

SOUTHERLY BOUNDARY LINE OF CITY OF IN

LOCKHAVEN

M. B. 17-87.

STREET

HARDY STREET

LINDEN STREET

OAKWOOD STREET

PINE STREET

ALLEY

FLOWER STREET

TRACT NO. M. B. 17-34 & 35.

TRACT M. B. 15-50 & 51.

550.

211.

80 79 78 77

5 14 13 12 11 10 9 8 7

16 17 18 19 20 21 22 23 24

45 44 43 42 41 40 39 38 37

46 47 48 49 50 51 52 53 54

95 94 93 92 91 90 89 88 87

96 97 98 99 100 101 102 103 104

2 1 561 562 563 564 565 566 567

D.O.R. 2732-53
Ernest Servel
D:78-195, O.R. 9826-4

D:7286-298
Florence M. Burns
D:73-28, O.R. 7420-230
T.D. O.R. 8917-47
French American Corp.

D:7961-281
William H. Brown
D:11-295, O.R. 7316-382
Jeannette J. Brown Sgd
T.D. O.R. 9477-169
L.A. Tr. & Safe Deposit Co.
Pl. Record C.S. 9108-56

D:O.R. 1580-174
John Lundberg
M:O.R. 7613-89
Citizens Nat'l. Tr. + Sav. Bk.
D:73-215, O.R. 3793-165

D:O.R. 9667-382
George S. Bates
D:81-74, O.R. 9581-271

D:O.R. 5543-139
John E. Cox
Margaret Cox
M:O.R. 8025-73
Security Tr. & Sav. Bk.
D:11-296, O.R. 7476-51
Pl. Rel.: O.R. 7381-305

D:O.R. 3447-54
John J. Hill
Bertha B. Hill
M:O.R. 5129-102
J.V. Wilson
D:11-294, O.R. 7435-275
Pl. Rel. O.R. 7381-305

D:O.R. 2520-7-55
Emil Perrii
D:73-216, O.R. 8136-100

See C.F. 1561

C.S. 8760 Sht. 1.

Found spike + washer per Road Department F.B. 7C-343-7 F.B. 233-19.

C.S. 8760 Sheet 1.

CS 8888

A2 OF A3

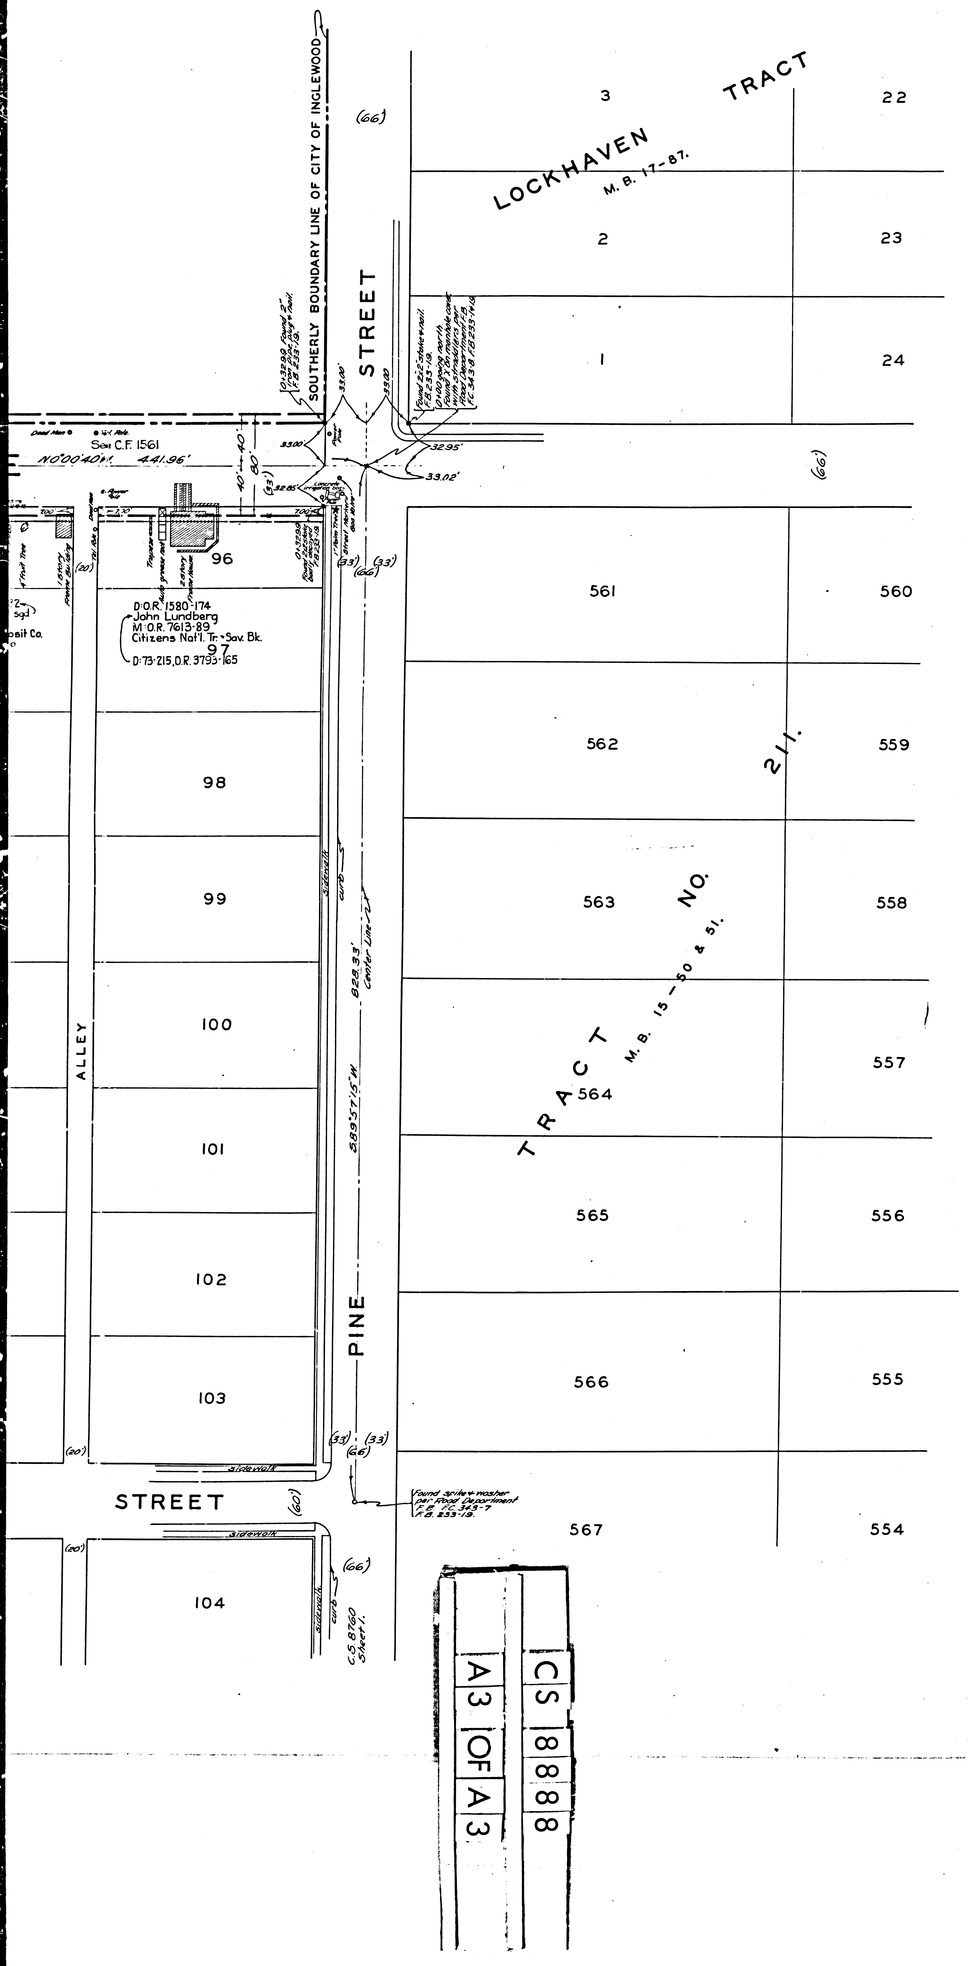

MAP OF

PRAIRIE AVENUE

FROM

ARBOR VITAE STREET

TO

PINE STREET

COUNTY SURVEYORS MAP № 8888

SCALE - 1 INCH = 50 FT.

ACQUISITION AND IMPROVEMENT DISTRICT № 71.
WORK ORDER № 4071.

J. E. ROCKHOLD - COUNTY SURVEYOR.
SURVEYED NOVEMBER & DECEMBER 1926.

SURVEYED UNDER INSTRUCTIONS OF THE BOARD OF SUPERVISORS PER ORDER DATED SEPTEMBER 20, 1926.

BEARINGS ARE BASED ON THE BEARING OF CENTER LINE OF PRAIRIE AVENUE AS SHOWN ON TRACT № 550. M.B. 17-34 & 35.

F. B. 233 - 1 - 32.

FIELD WORK BY.... R.B. STEELE.
OFFICE WORK BY.... C.W. PAIGE.
CHECKED BY..... D.M. FINLEY.

Sht. #24