1/4 SECTION CORNER
Set 2" Iron Pipe in concrete, 1' below surface, with brass cap marked See C.S. 8737 & 8833 F.B. 106-43.

COUNTY SURVEYOR T 7 N R 11 W 29 1/4 28 1/4 Sec Cor MONUMENT

Per C.S. 8833

S 0°12'10" W 2657.14' AVENUE

SECTION CORNER
O'-0.0, Set 2" Iron Pipe in concrete, 1' below surface, with brass cap marked C.S. 8737 F.B. 106-43

COUNTY SURVEYOR T 7 N R 11 W 28 33 32 MONUMENT

Set 4"x4" Stake F.B. 106-43

S 89°55'35" E 2687.97 VREELAND

28

1/4 SECTION CORNER
26-87.97, Set 2" Iron Pipe in concrete, 1' below surface, with brass cap marked C.S. 8737 F.B. 106-60

COUNTY SURVEYOR T 7 N R 11 W 28 33 1/4 Sec Cor 1927 MONUMENT

26.06.27 Found 3/4" Iron Pipe 0.60 East 26.18.87 Found 3/4" Iron Pipe 0.40 West 27.06.49 Found 3/4" Iron Pipe 0.60 North

Set 4"x4" Stake F.B. 106-60

5375.94' 2687.97'

D: O.R. 3805-330
Francis William Vreeland
D: 73-269, O.R. 9227-240
Marion H. Vreeland sgd.

SECTION CORNER
Found 2" Iron Pipe plug and tack 6' below surface, per Road Dept. F.B. R.R. 171-9. Replaced with 2" Iron Pipe set in concrete, 1' below surface, with brass cap marked See C.S. 8737 - F.B. 106-106.

COUNTY SURVEYOR T 7 N R 11 W 21 22 28 27 1927 MONUMENT

N 0°10'30" W 5317.04' 2658.52'

1/4 SECTION CORNER
Set 2" Iron Pipe in concrete 1' below surface, with brass cap marked See C.S. 8737 F.B. 106-106

COUNTY SURVEYOR T 7 N R 11 W 28 27 33 34 1927 MONUMENT

28+27 Sec Cor 1927 MONUMENT

SECTION CORNER
Found 2" Iron Pipe in concrete 1' below surface, with brass cap marked See C.S. 8737 F.B. 106-105

COUNTY SURVEYOR T 7 N R 11 W 28 33 1927 MONUMENT

33.11.94 Found 3/4" Iron Pipe 0.60 East F.B. 106-60

Set 4"x4" Stake F.B. 106-105

N 0°10'45" W 2658.52'

Set 4"x4" Stake F.B. 106-105

N 89°57'55" E 2688.00' ROAD

1/4 SECTION CORNER
Set 2" Iron Pipe in concrete 1' below surface, with brass cap marked See C.S. 8737 F.B. 106-61

COUNTY SURVEYOR T 7 N R 11 W 27 1/4 1927 MONUMENT

27

Set 4"x4" Stake F.B. 106-61

5376.00

2688.00

SECTION CORNER
Found 2" Iron Pipe plug and tack per Road Dept. F.B. R.R. 171-10. Replaced with 2" Iron Pipe set in concrete, 1' below surface with brass cap marked See C.S. 8737 - F.B. 106-104

COUNTY SURVEYOR T 7 N R 11 W 22 23 27 26 1927 MONUMENT

1/4 SECTION CORNER
Set 2" Iron Pipe in concrete with brass cap marked C.S. 8737 F.B. 106-104

COUNTY SURVEYOR T 7 N R 11 W 27+26 1/4 Sec Cor 1927 MONUMENT

SECTION CORNER
Found 2" Iron Pipe in concrete 1' below surface, with brass cap marked See C.S. 8737 - F.B. 106-62

COUNTY SURVEYOR T 7 N R 11 W 26 35 1927 MONUMENT

N 0°02'45" W 5331.12' 2665.56

Set 4"x4" Stake F.B. 106-104

15+14 Stake F.B. 106-104

S 89°37'10" E 2686.66 3373.32

SECTION CORNER
10731.94 Set 2" Iron Pipe in concrete 1' below surface, with brass cap marked See C.S. 8737 - F.B. 106-104

N 0°01'45" W 2665.56

Set 4"x4" Stake F.B. 106-104

S 0°00'10" E 0.55.225

0.56.126

IDENTICAL

N 0°02'45" W 5331.12'

Set 4"x4" Stake F.B. 106-104

S 89°57'55" E 5331.32'

Set 4"x4" Stake F.B. 106-104

N 89°57'55" E

P: 17-128
Francis E. Holland
L: O.R. 3160-269
W.L. + C.F. Gooding
D: 73-294 O.R. 8190-16
Agnes S. Holland, signed.

(N 0°10'20" W) LEESTON C.S. 8833 2597.13' Per

1/4 SECTION CORNER
Set 2" Iron Pipe in concrete, 1' below surface, with brass cap marked See C.S. 8737-8833 F.B. 106-43

COUNTY SURVEYOR T 7 N R 11 W 32+33 1/4 Sec Cor MONUMENT

33

1/4 SECTION CORNER
Set 2" Iron Pipe in concrete with brass cap marked See C.S. 8737 F.B. 106-105

COUNTY SURVEYOR T 7 N R 11 W 33+34 Sec Cor 1927 MONUMENT

N 0°10'30" W 2658.52'

SECTION CORNER
Found 2" Iron Pipe in concrete 1' below surface, with brass cap marked See C.S. 8737 - C.S. 8738 F.B. 106-708, 106-105

COUNTY SURVEYOR T 7 N R 11 W 33+34 & 3 T 6 N MONUMENT

34

CS 8733

A1 OF A3

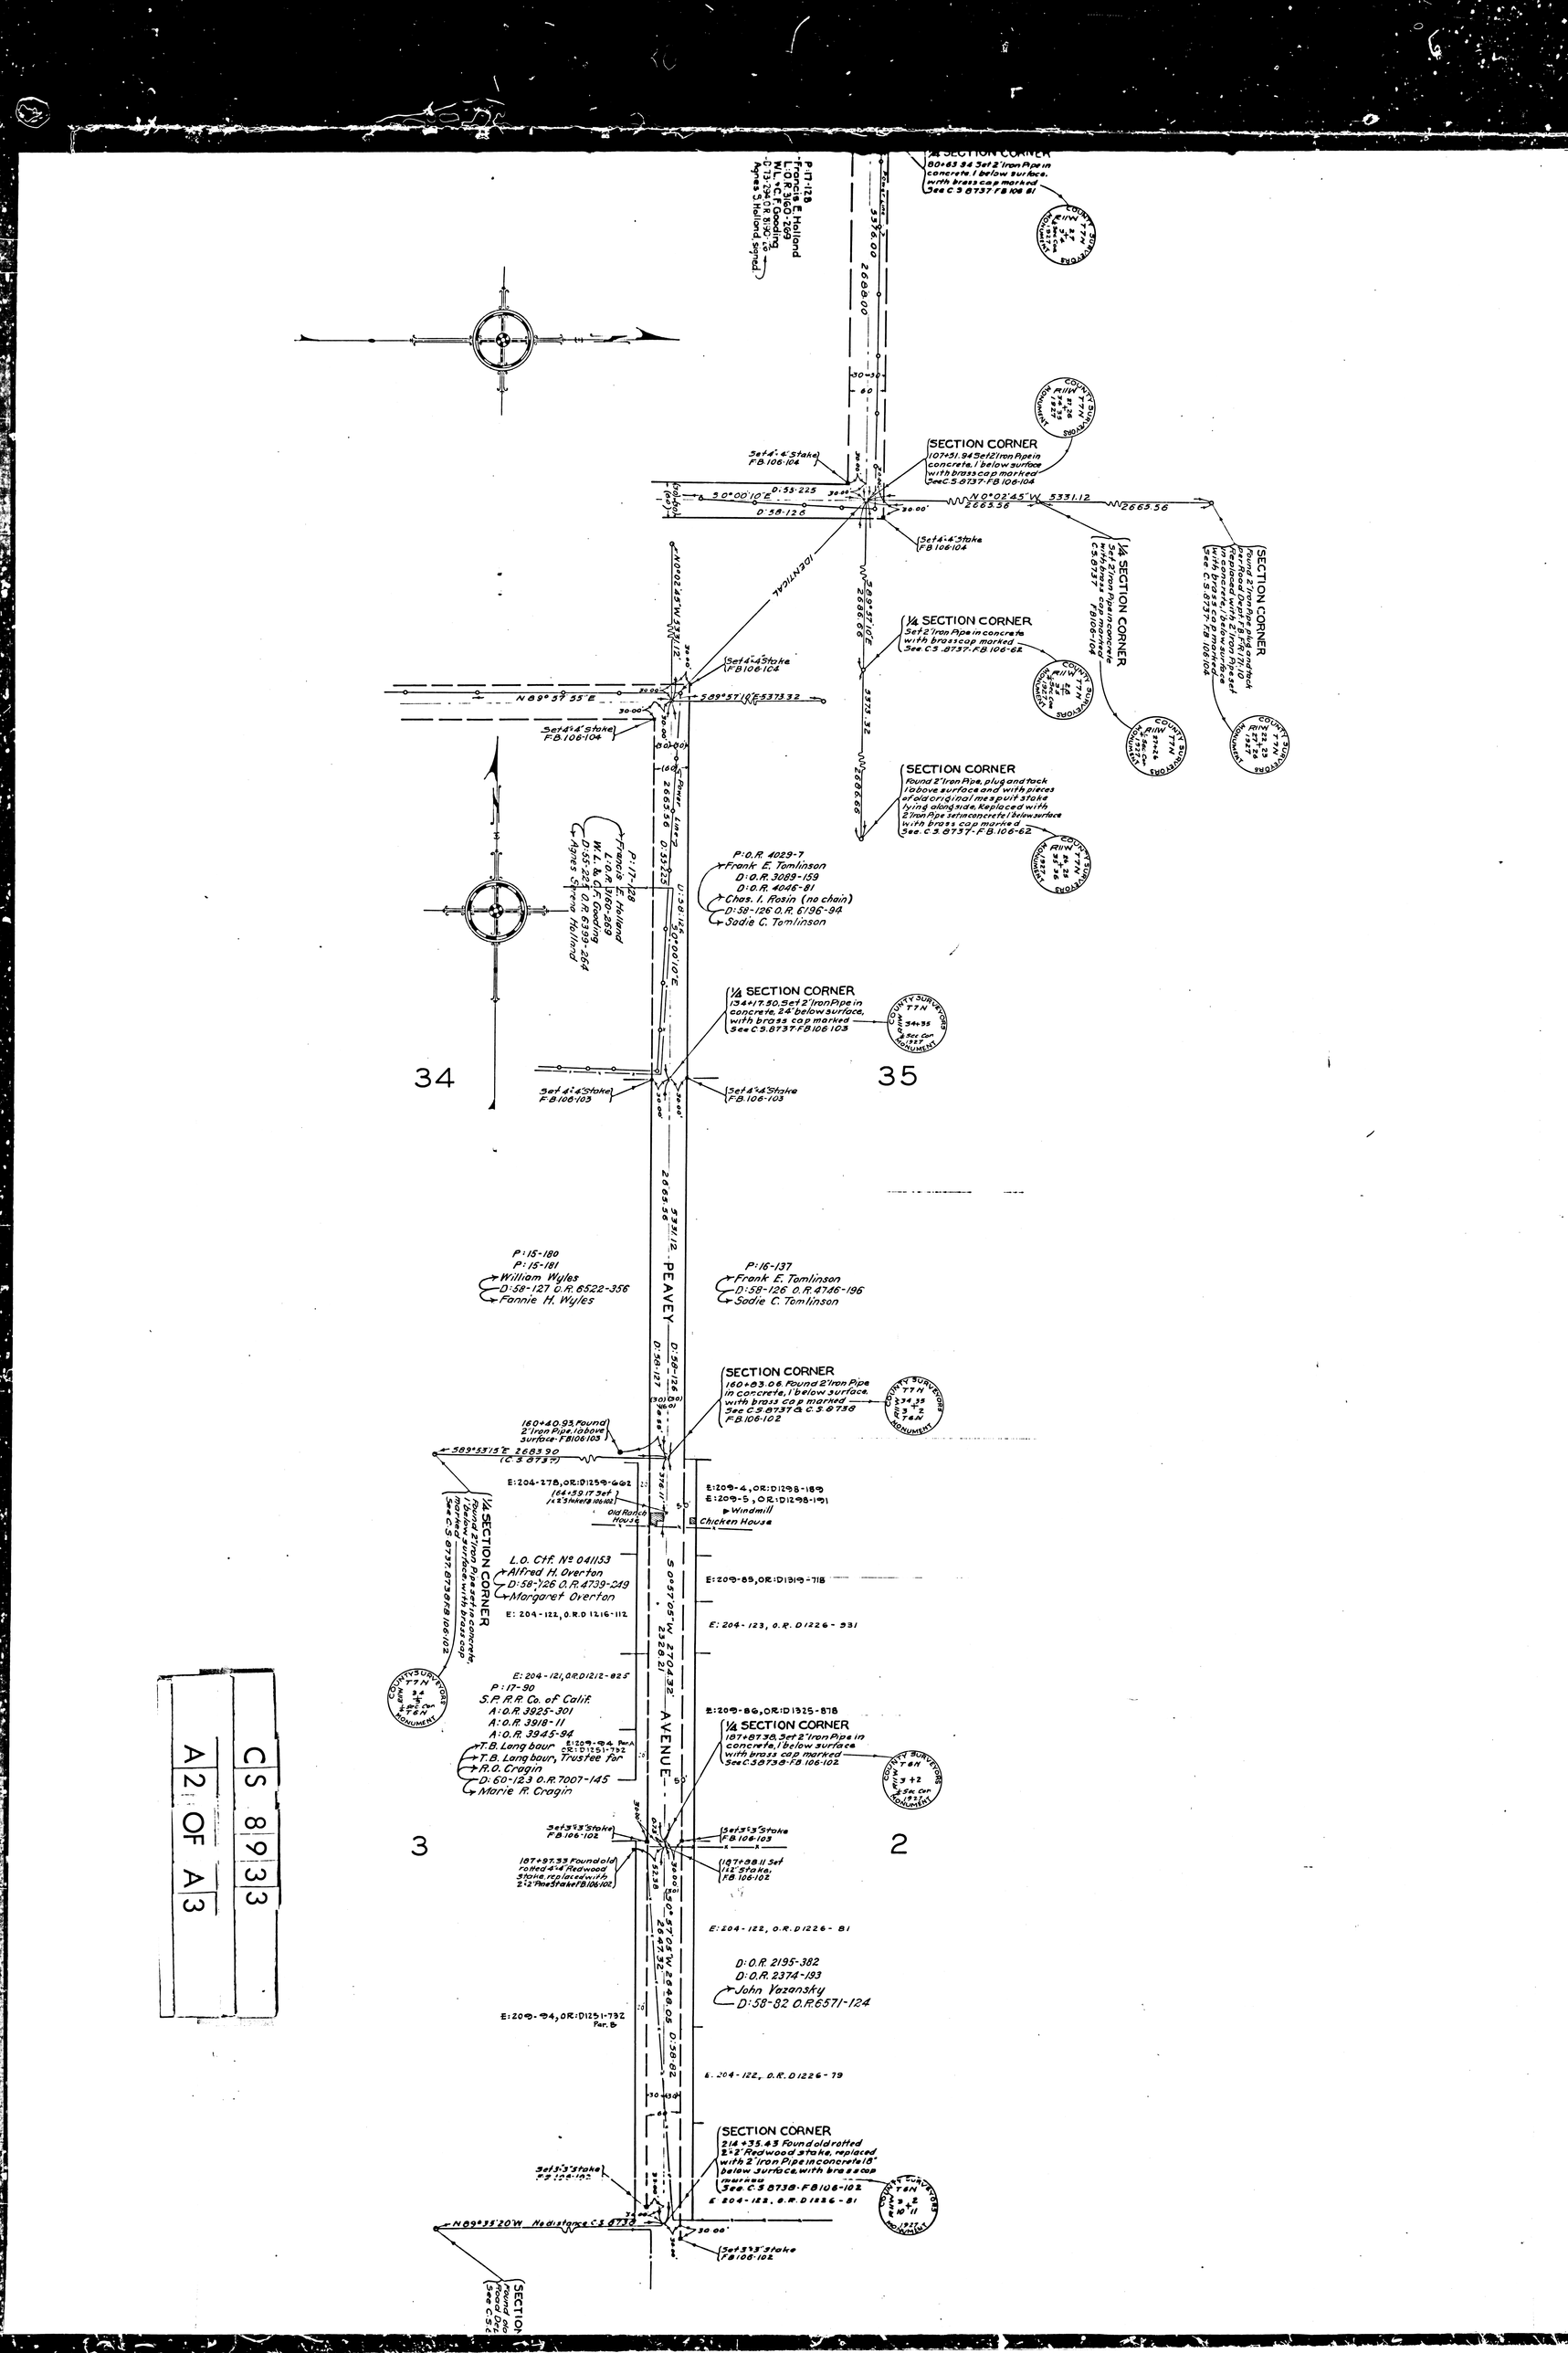
SECTION CORNER
SECTION CORNER
¼ SECTION CORNER
¼ SECTION CORNER
SECTION CORNER
SECTION CORNER
¼ SECTION CORNER
SECTION CORNER
¼ SECTION CORNER
SECTION CORNER
¼ SECTION CORNER
SECTION CORNER
34
35
3
2
PEAVEY
AVENUE
P:17-128
Francis E. Holland
L.O. & C.F. Goodling
W.L. & C.F. Goodling
D:55-224 O.R. 6393-264
Agnes Spring Holland
P:O.R. 4029-7
Frank E. Tomlinson
D:O.R. 3089-159
D:O.R. 4046-81
Chas. I. Rosin (no chain)
D:58-126 O.R. 6196-94
Sadie C. Tomlinson
P:15-180
P:15-181
William Wyles
D:58-127 O.R. 6522-356
Fannie H. Wyles
P:16-137
Frank E. Tomlinson
D:58-126 O.R. 4746-196
Sadie C. Tomlinson
L.O. Cif. Nº 041153
Alfred H. Overton
D:58-126 O.R. 4739-249
Margaret Overton
P:17-90
S.P.R.R. Co. of Calif.
A:O.R. 3922-301
A:O.R. 3918-11
A:O.R. 3945-94
T.B. Lang baur
T.B. Lang baur, Trustee for
R.O. Cragin
D:60-123 O.R. 7007-145
Marie R. Cragin
D:O.R. 2195-382
D:O.R. 2374-193
John Vezansky
D:58-82 O.R. 6571-124
Old Ranch House
Windmill
Chicken House
Power Line
Set 4"x4" Stake FB 106-104
Set 4"x4" Stake FB 106-103
Set 3"x3" Stake FB 106-102
Set 3"x3" Stake FB 106-105
N 89°39'35" E
S 89°57'10" E 5331.32
N 0°02'45" W 5331.12
2665.56
2666.00
1320.66
1320.66
1320.66

MAP OF PEAVEY AVENUE AND VREELAND ROAD FROM LEESTON AVENUE TO CORNER OF SECTIONS 3-2-10-11 I.T.6.N.R.11W. S.B.M.

COUNTY SURVEYORS MAP Nº 8933

SCALE: { LONGITUDINAL 1 INCH = 400 FEET
TRANSVERSE 1 INCH = 100 FEET.

J.E. ROCKHOLD.- COUNTY SURVEYOR
SURVEYED JANUARY 1927

BEARINGS ARE BASED ON THE BEARING OF THE SOUTH LINE OF SECTION 34. T.7.N., R.11.W. AS SHOWN ON C.S. MAP Nº 8737.

F.B. 106-60-62-102-106

FIELD WORK BY A.E. ROSECRANS
OFFICE WORK BY F.D. JONES
CHECKED BY K.R. MCPHERSON

Sht - 70
Sht - 05

Peavey Ave. changed to 60th St. East - D:49-145
Vreeland Rd. " " Avenue L - D:49-163

CS 8933

A3 OF A3