F.M. 1 0 2 0 5 - 3

A 1 OF A 5

2	CAL				

DIV.	COUNTY	ROUTE	SEC	SHEET No.	TOTAL SHEETS
VII	L.A.	9	G	14	31

D.V. Loveland
Div. Eng., Div. VII

Approved

Engineer, Surveys and Plans.

State Highway Engineer.

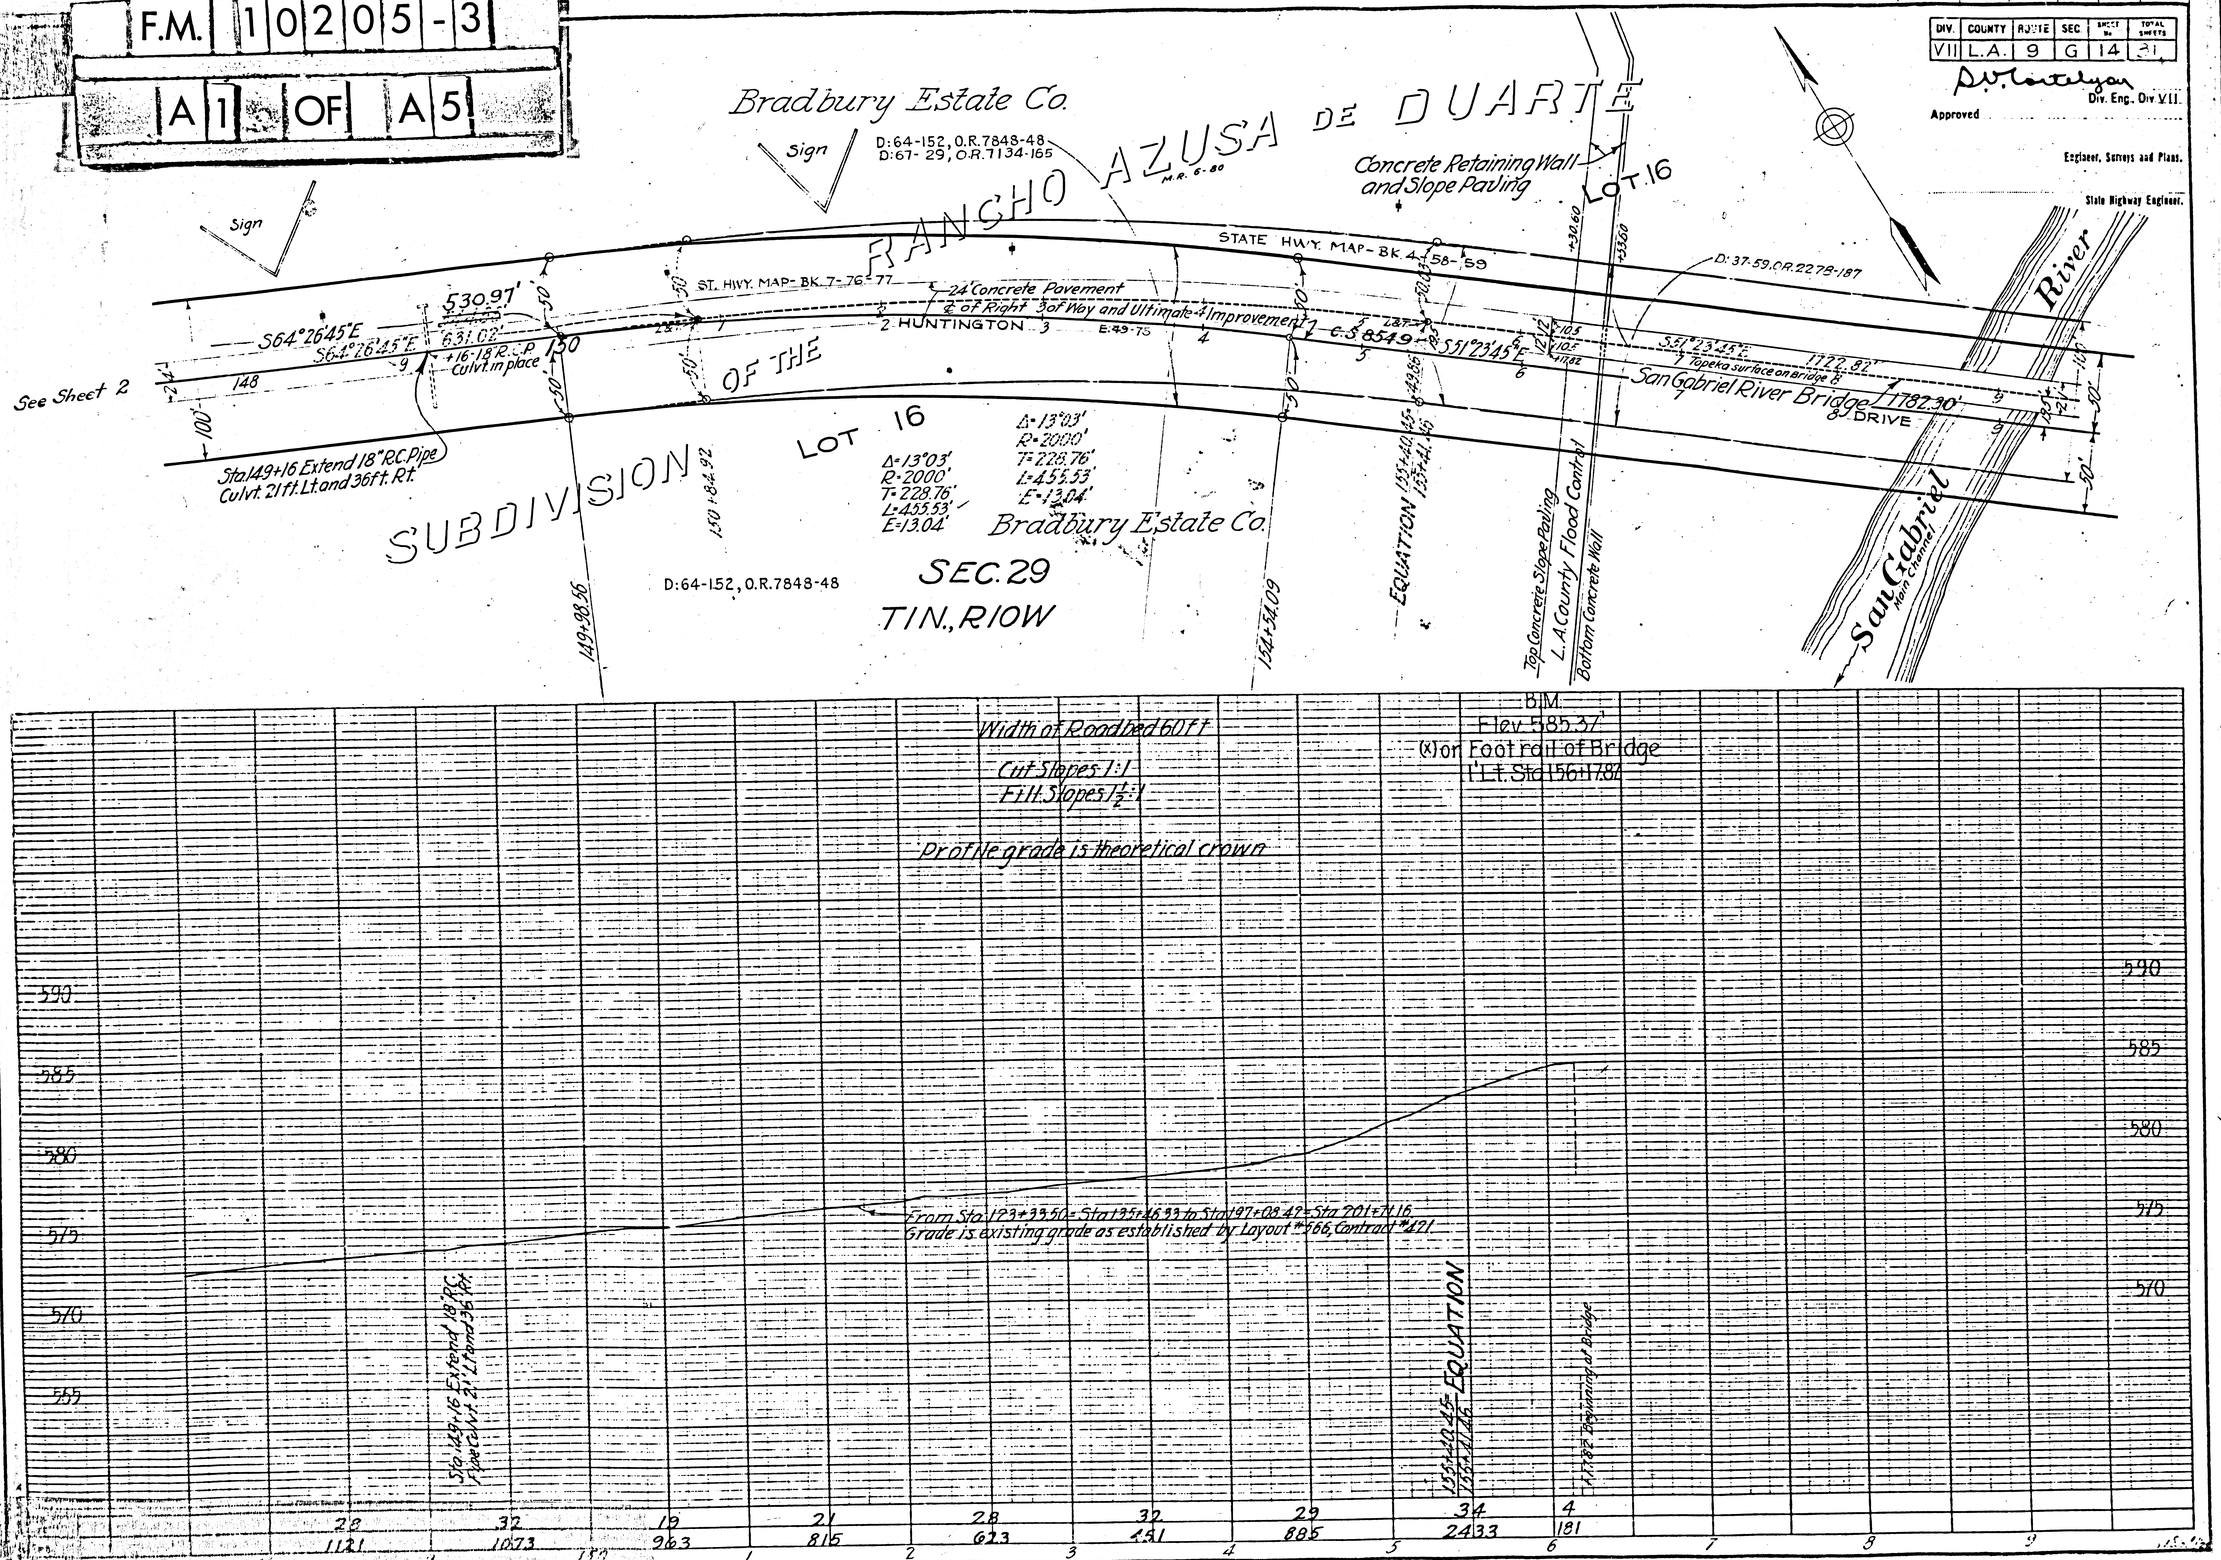

F.M. 10205-3

A2 OF A5

DIV.	COUNTY	ROUTE	SEC.	SHEET No.	TOTAL SHEETS
VII	L.A.	9	G	15	41

Approved _____ Div. Eng., Div. VII

Engineer, Surveys and Plans

State Highway Engineer

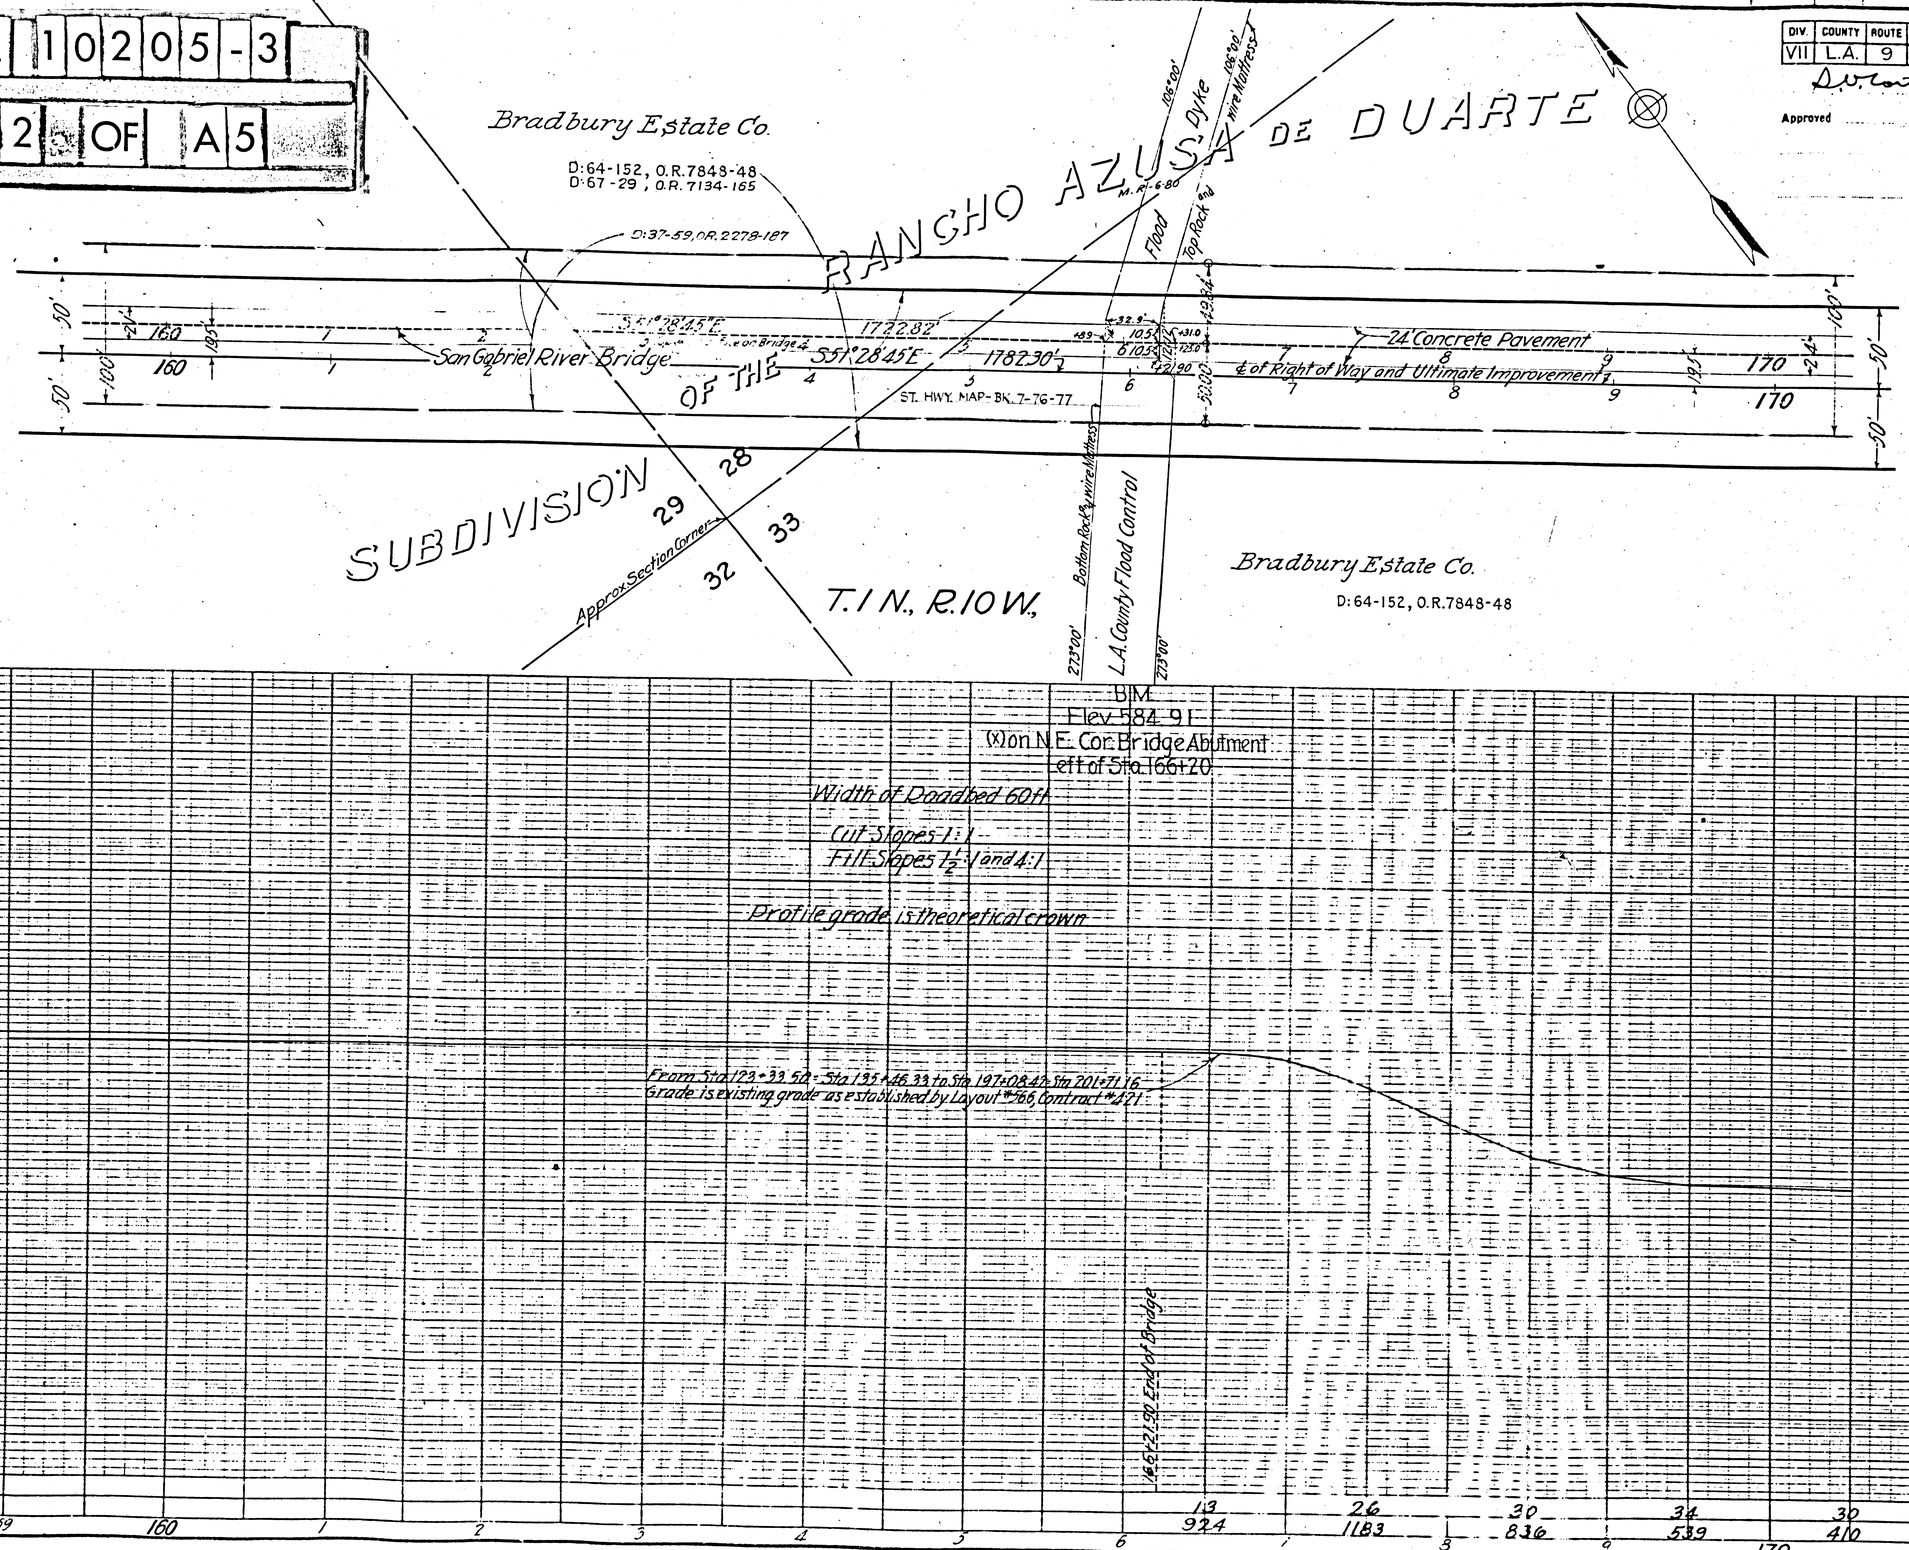

F.M. 10205-3

A3 OF A5

DIV.	COUNTY	ROUTE	SEC.	SHEET No.	TOTAL SHEETS
VII	L.A.	9	G	16	[illegible]

Approved D.V. Cortelyou Div. Eng. Div. VII

Engineer, Surveys and Plans

State Highway Engineer

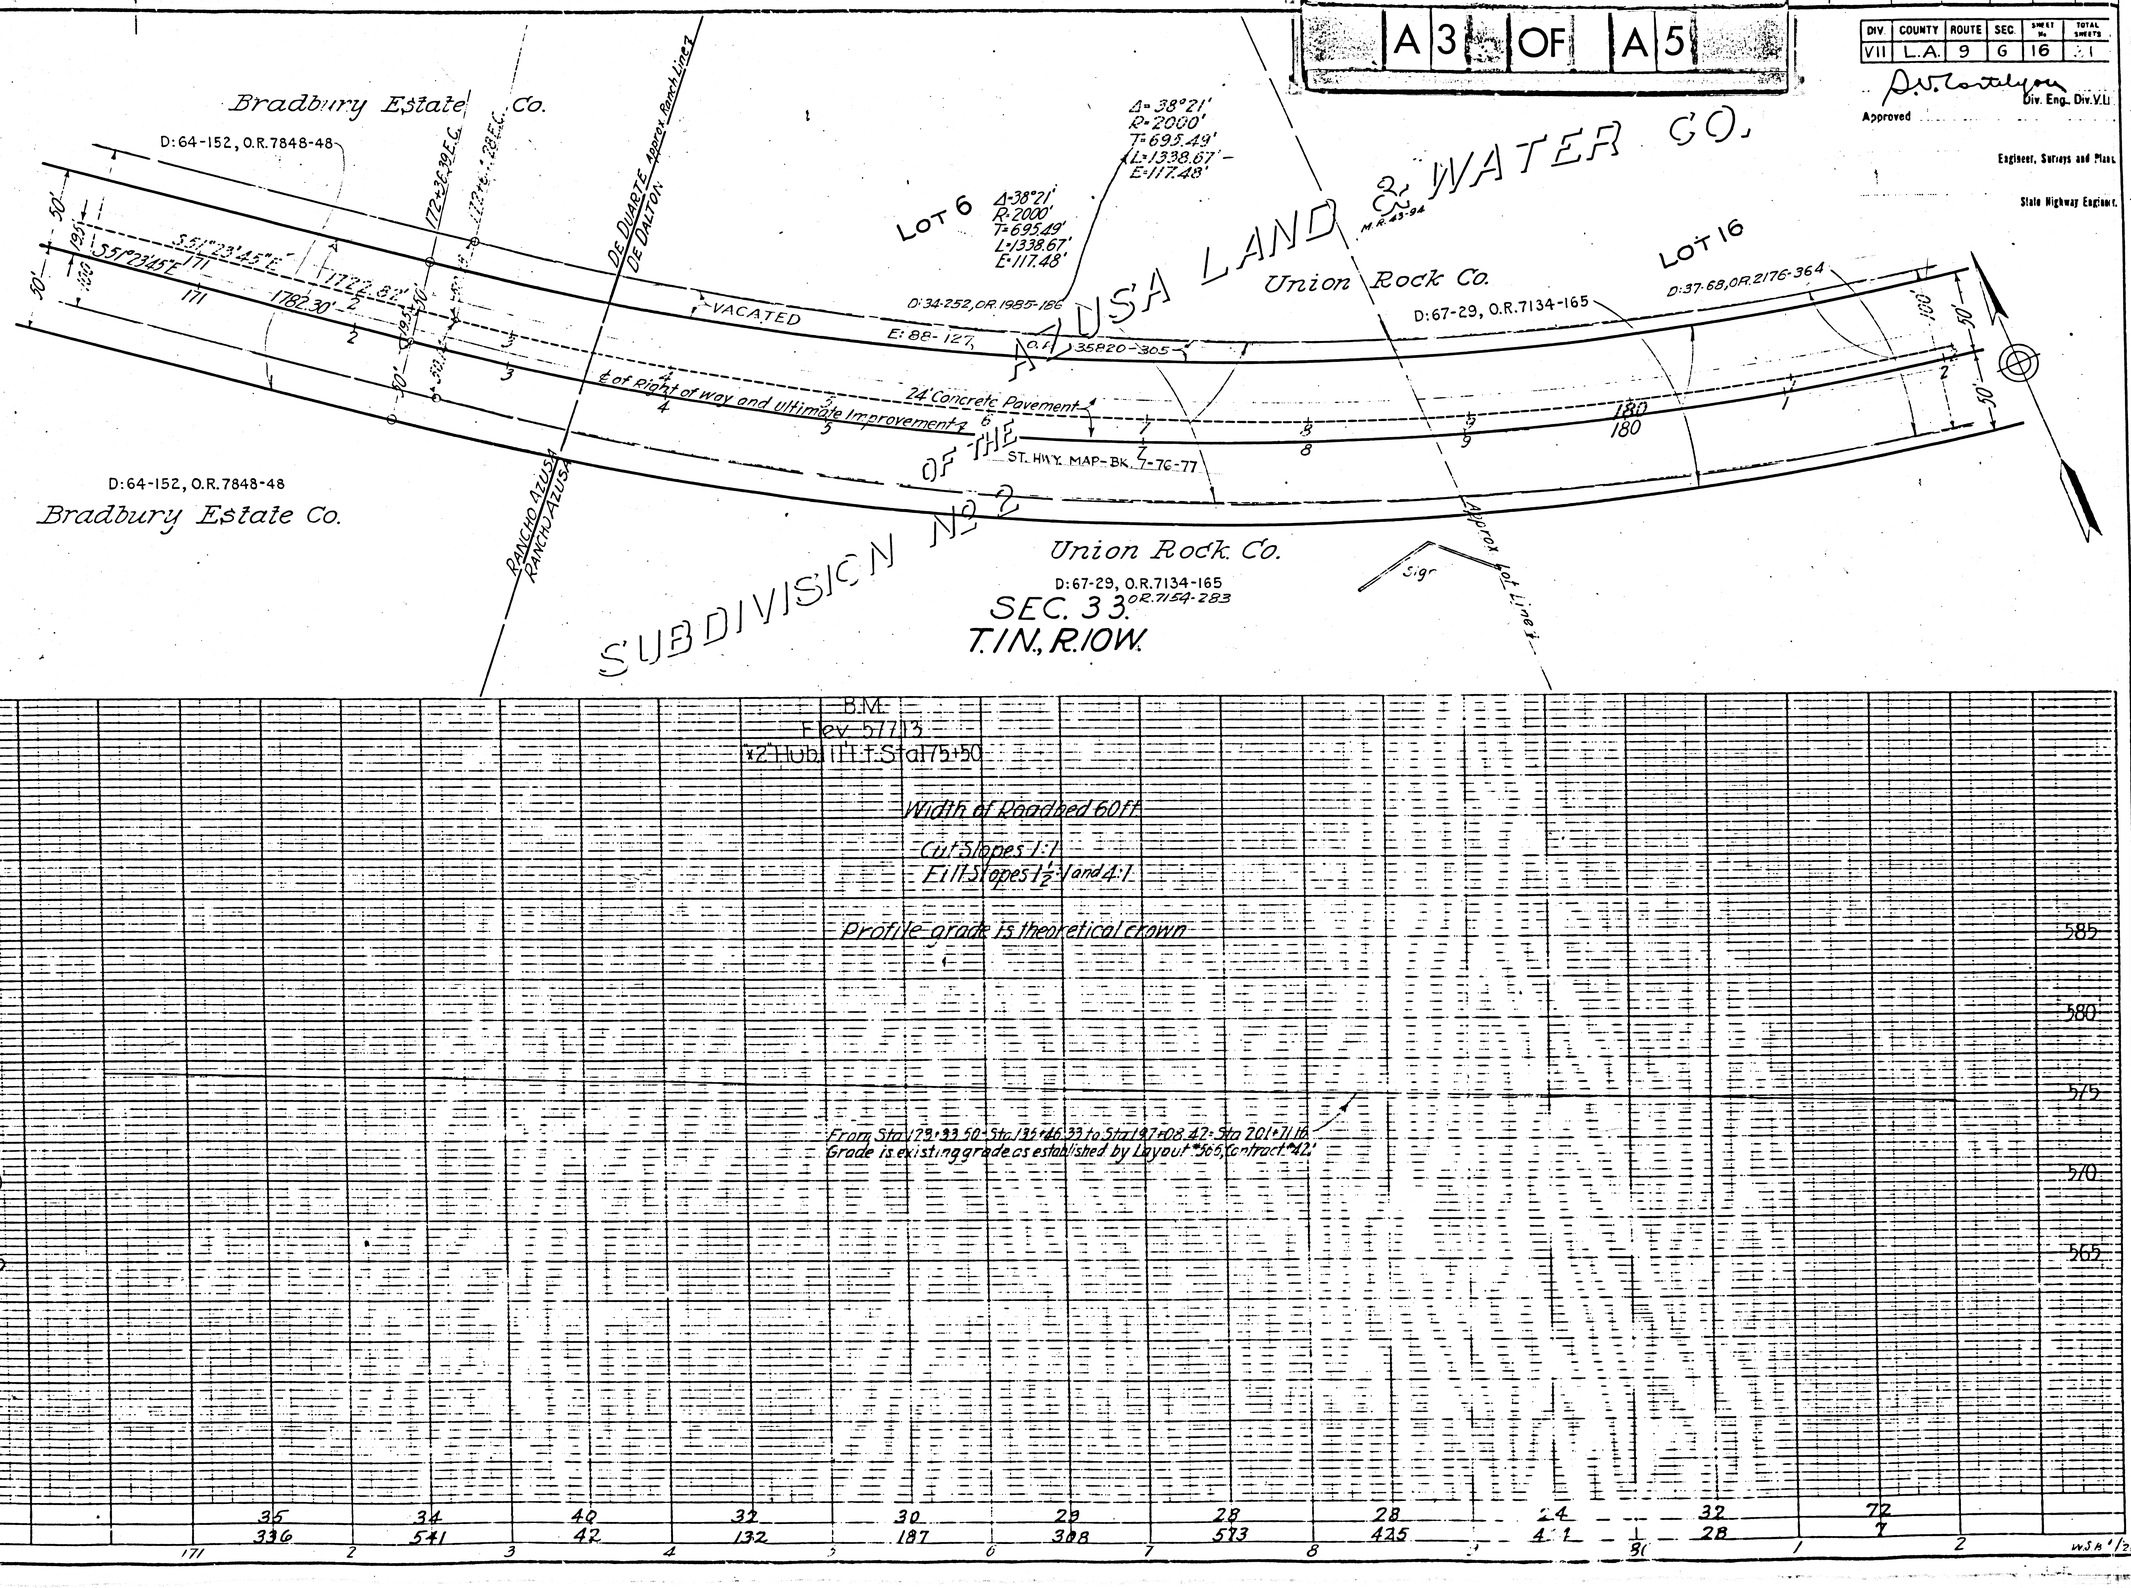

F.M. 10205-3

A4 OF A5

DIST.	CO.	ROUTE	PREFIX	SUFFIX	SHEETS
2	CAL				

DIV.	COUNTY	ROUTE	SEC.	SHEET No.	TOTAL SHEETS
VII	L.A	9	G	17	31

D.V. Cortelyou
Div. Eng. Div. VII

Approved

Engineer, Surveys and Plans

State Highway Engineer

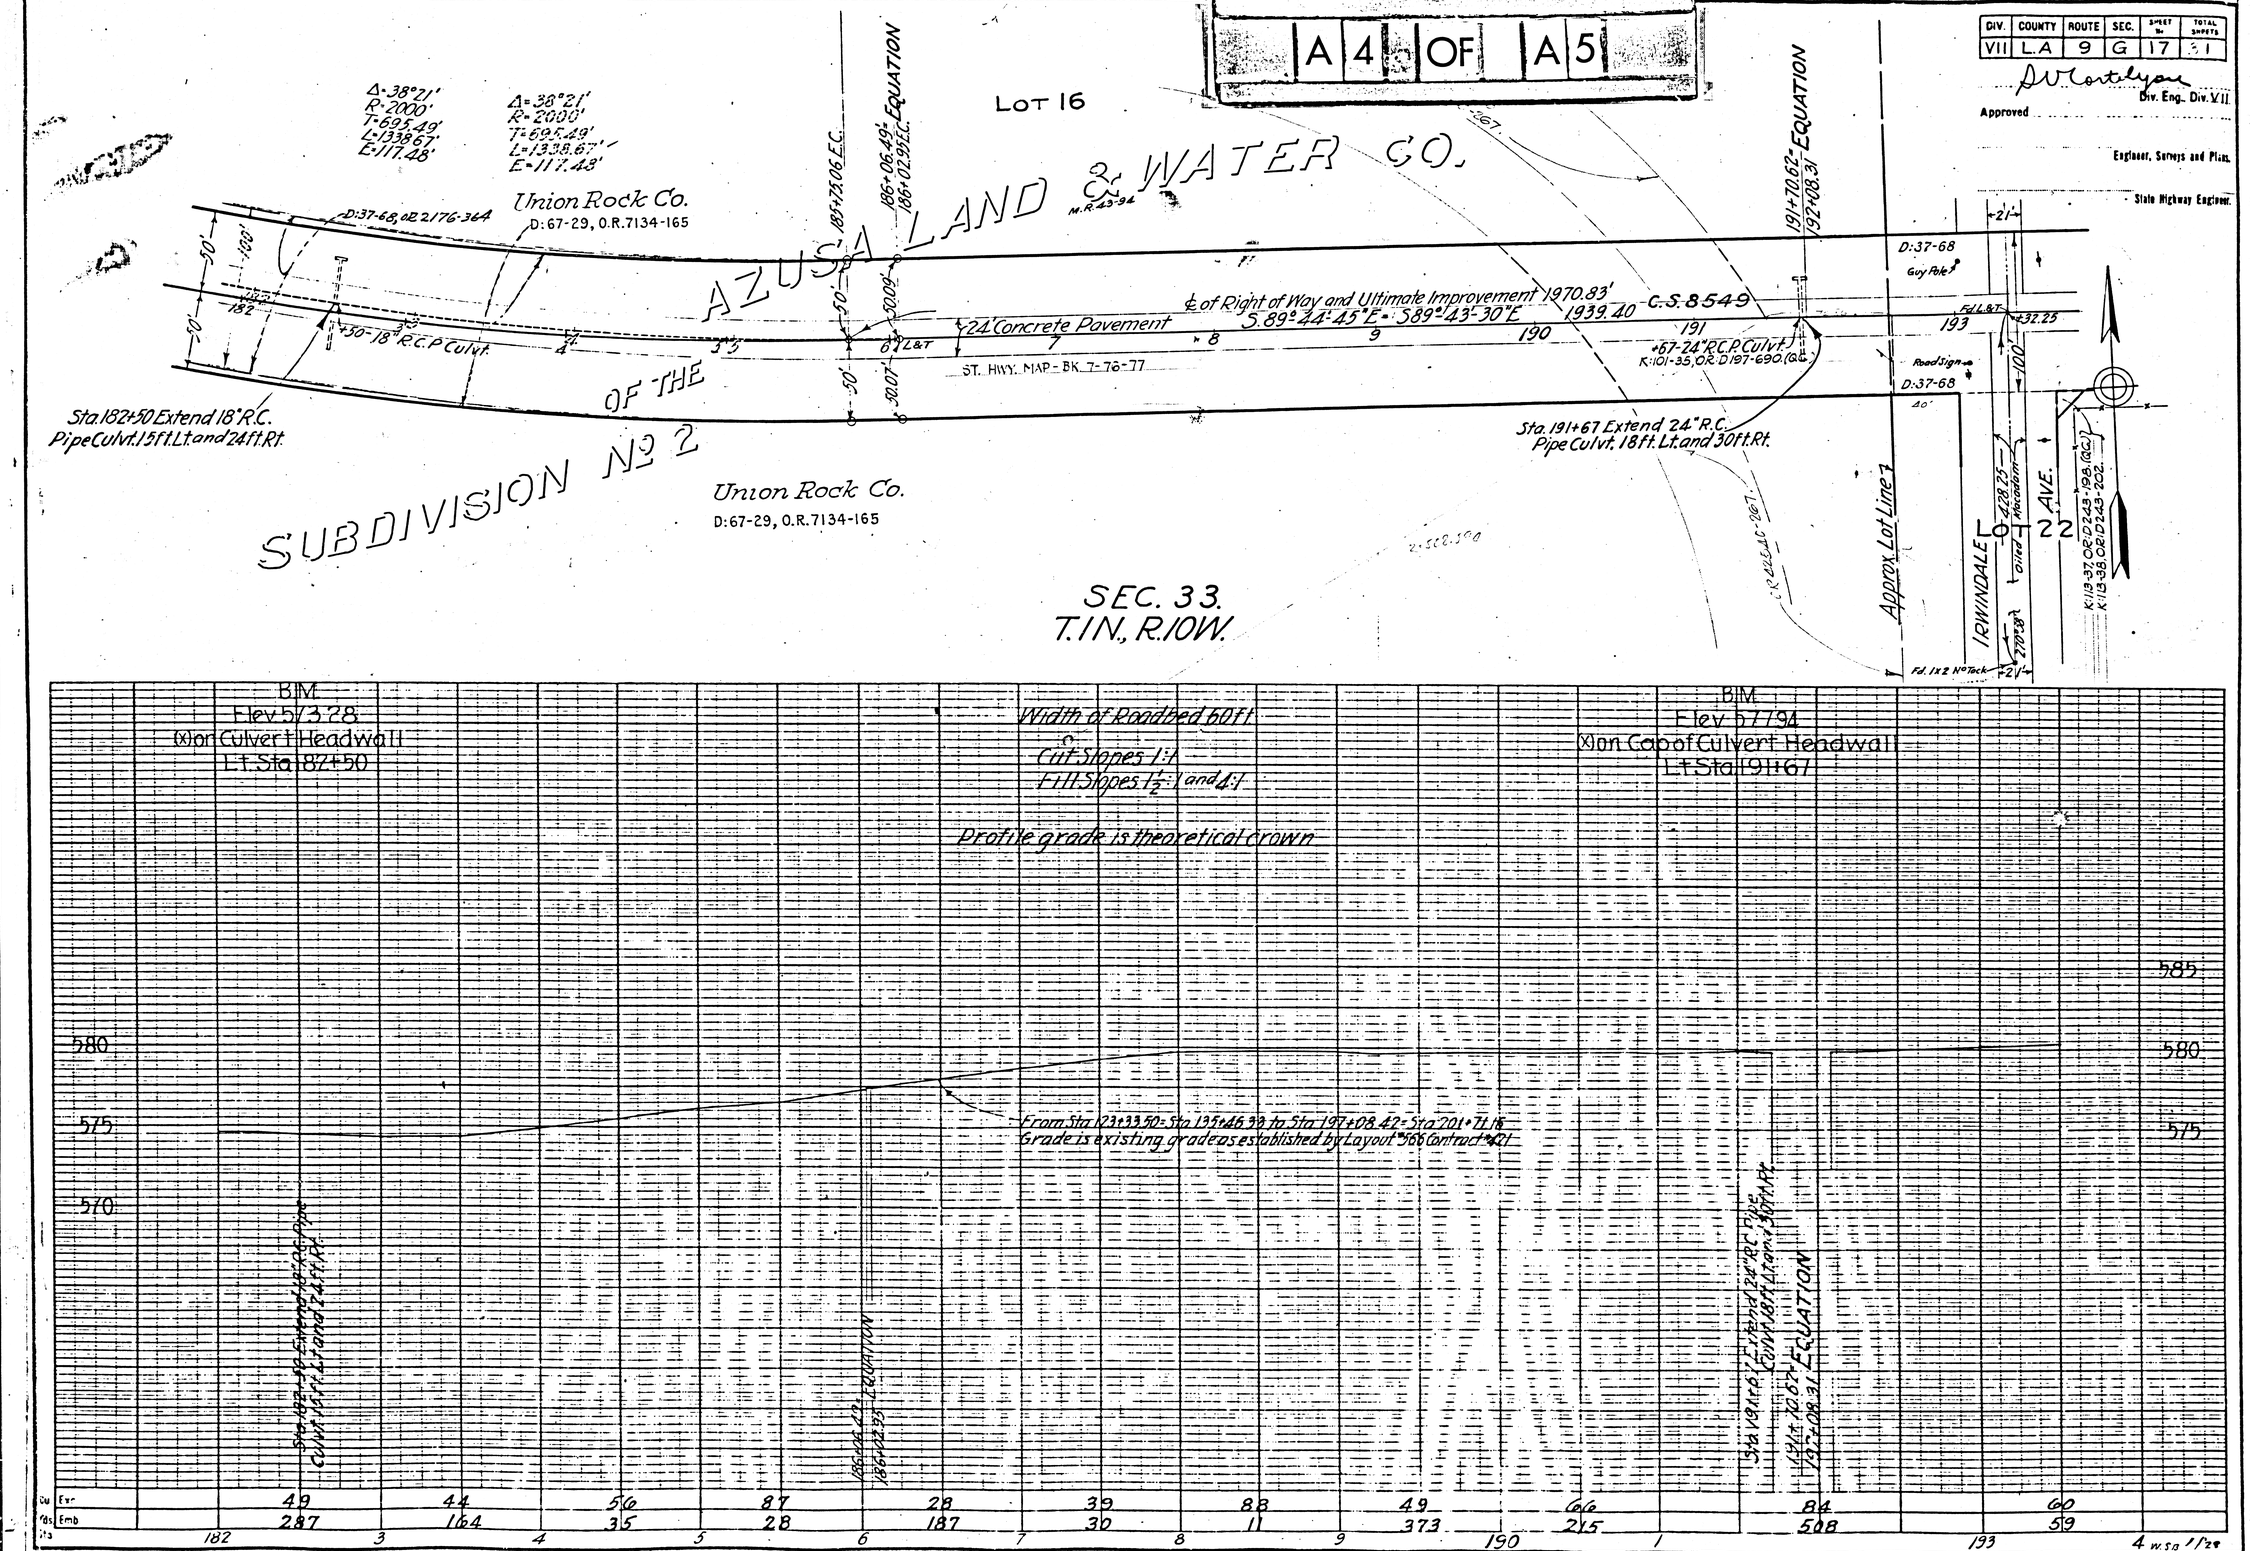

F.M. 10205-3

A5 OF A5

DIV.	COUNTY	ROUTE	SEC.
VII	L.A	9	G

Approved

Engineer,

State
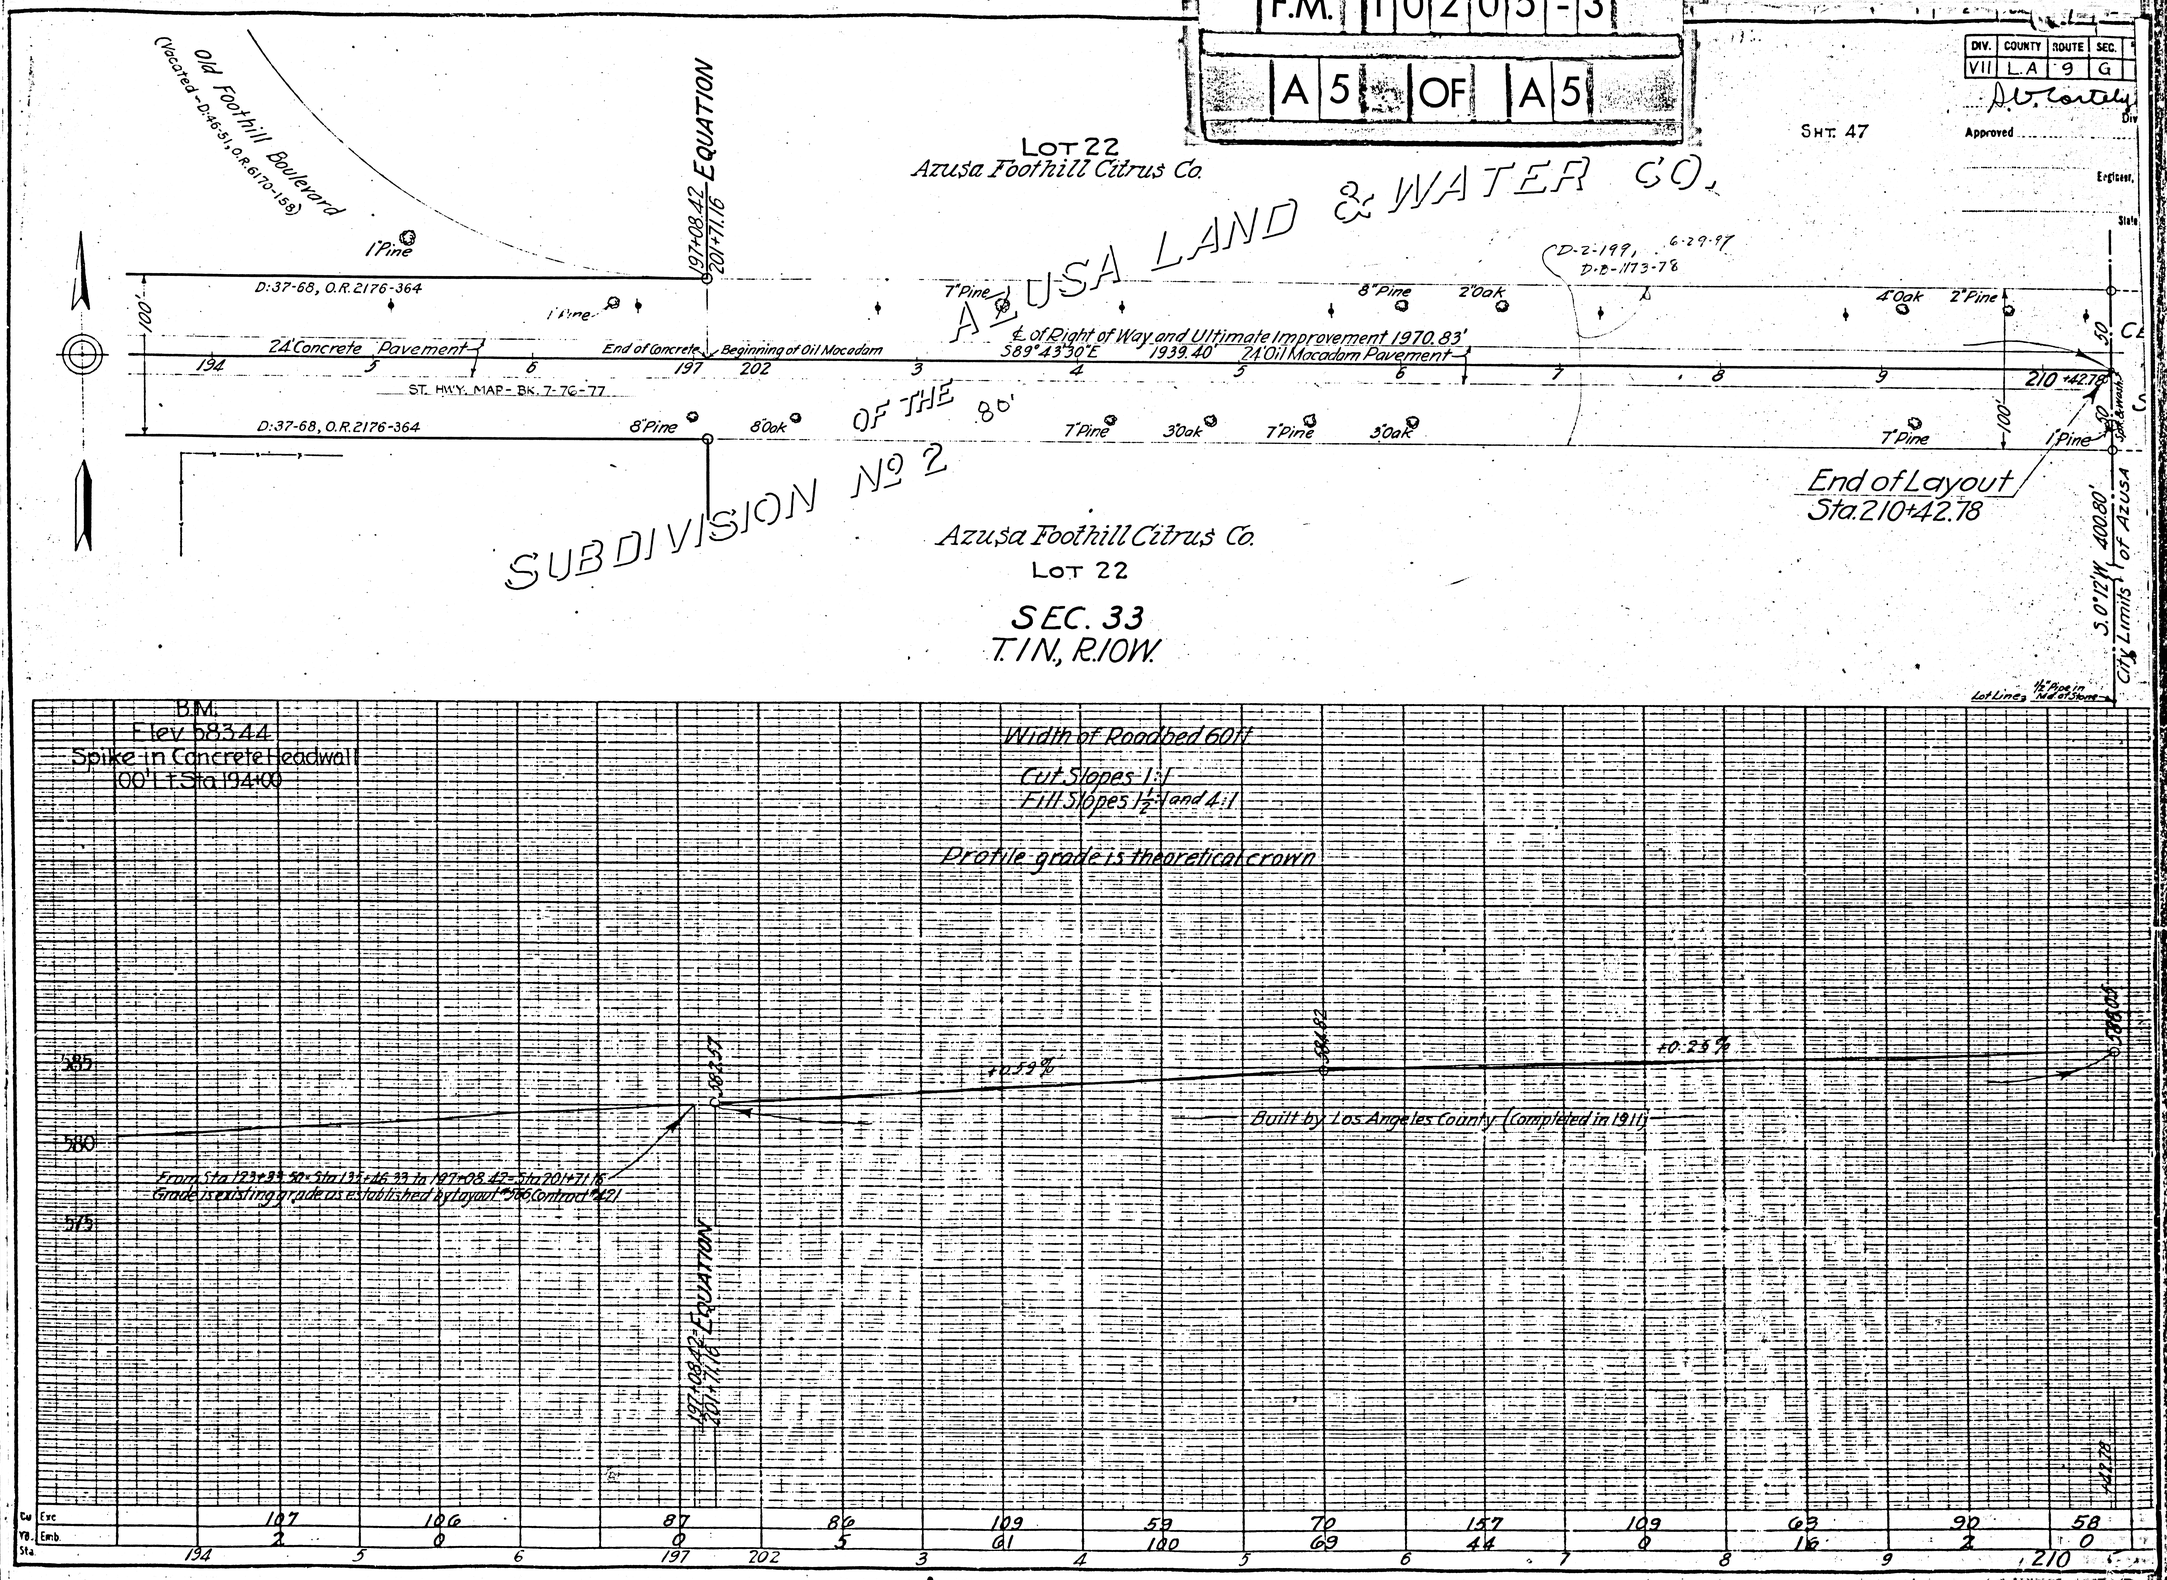
SHT. 47