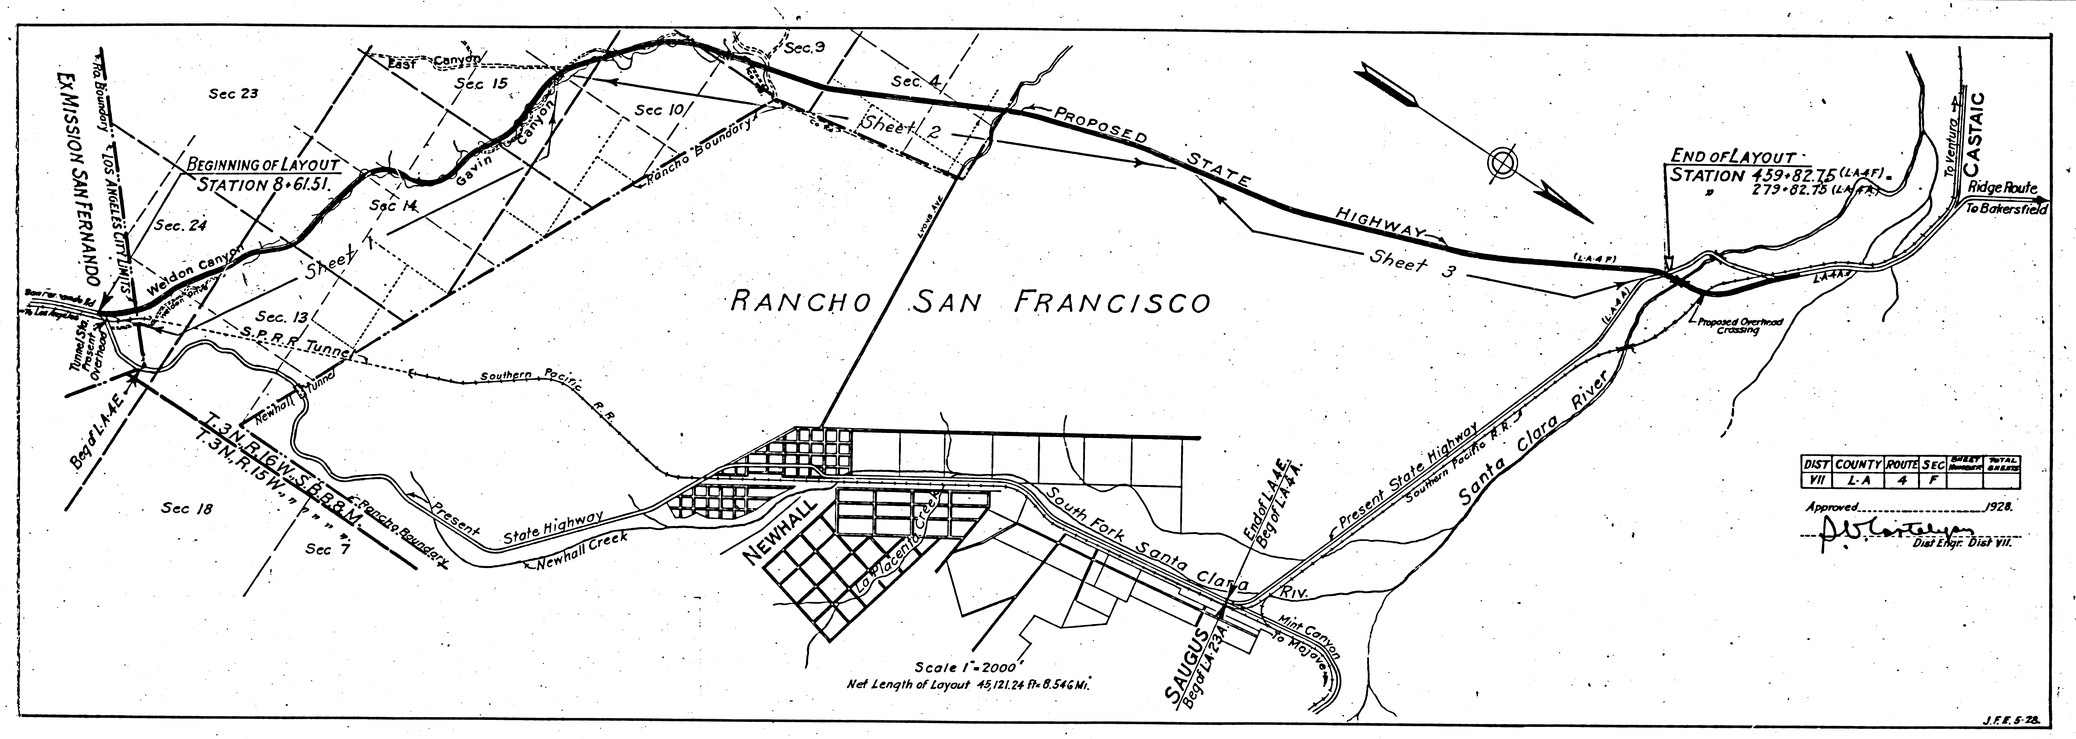

DIST	COUNTY	ROUTE	SEC	SHEET NUMBER	TOTAL SHEETS
VII	L.A	4	F		

Approved _____ 1928.

D. V. Cantelyon
Dist Engr. Dist VII.

F.M. 10248-1

A1 OF A7

DIST.	COUNTY	ROUTE	PHASE	YEAR	SHEET No.	TOTAL SHEETS
2	CAL.					

DIV.	COUNTY	ROUTE	SEC.	SHEET No.	TOTAL SHEETS
VII	L.A.	4	F.	3	

Dir. Eng. Div. VII

Approved

Engineer, Surveys and Plans

State Highway Engineer

FM. 12041
C.S.-B-2

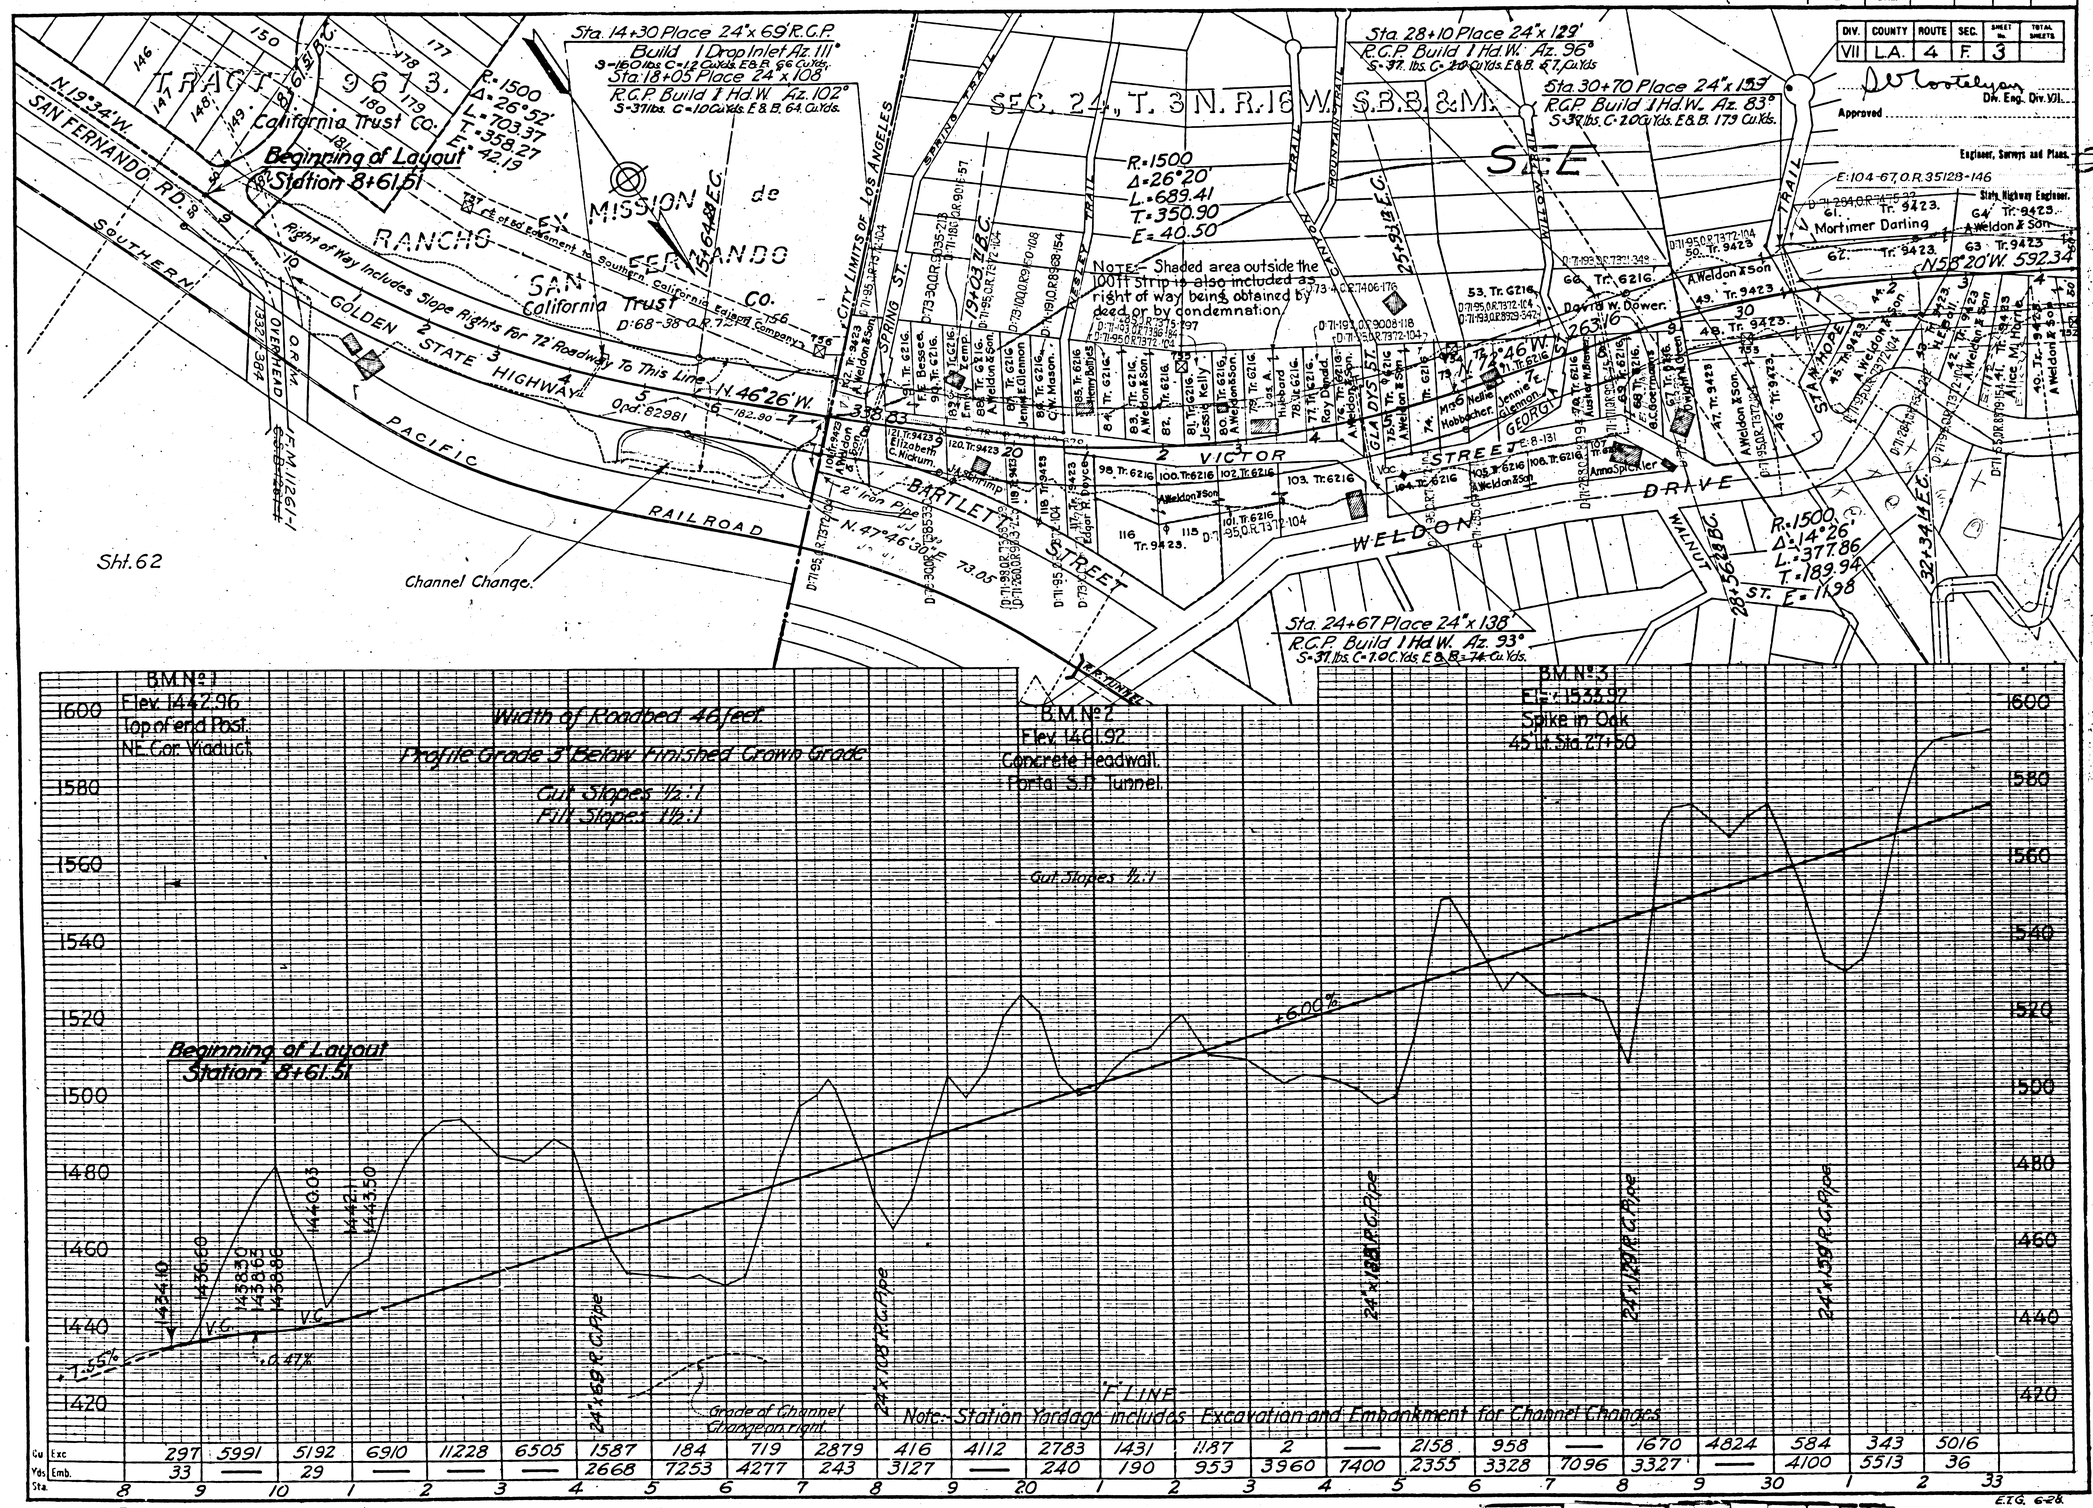

F.M. 10248-1

A2 OF A7

STATE	FED. AID PROJ. NO.	FISCAL YEAR	SHEET NO.	TOTAL SHEETS
CAL.				

DIV.	COUNTY	ROUTE	SEC.	SHEET No.	TOTAL SHEETS
VII	L.A.	4	F	4	

Div. Eng., Div. VII

Approved

Engineer, Surveys and Plans.

State Highway Engineer.

F.M. 12041-3
~~S.-B-2401-3~~

FOR LATER MAP

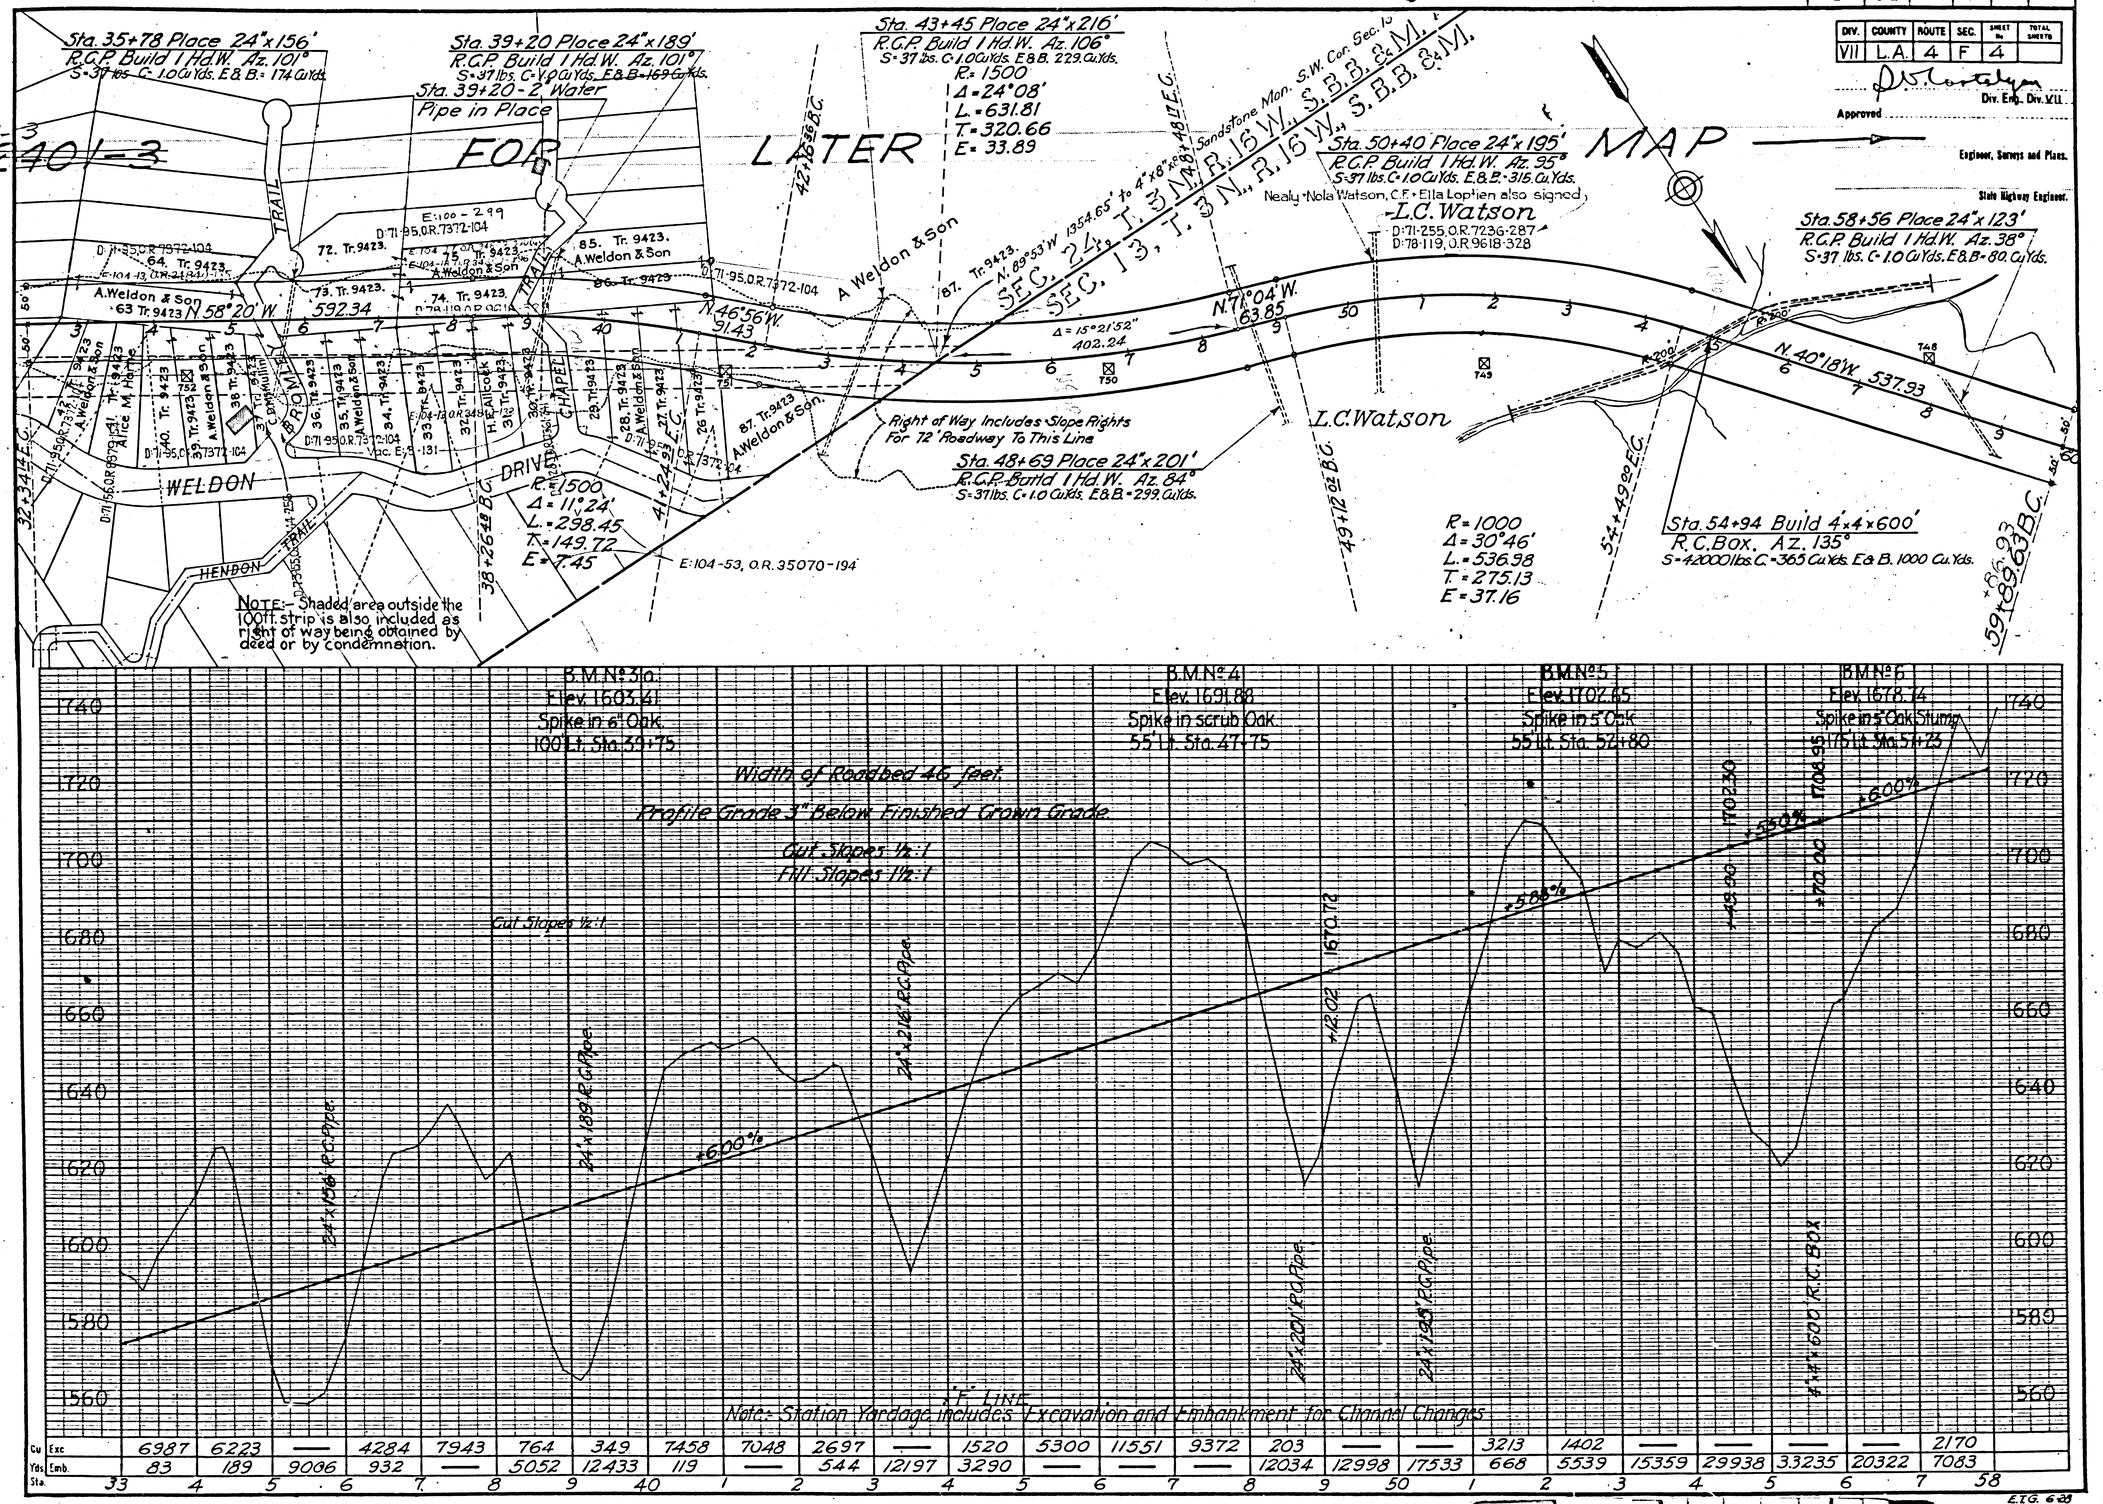

Cu. Yds. Exc.	6987	6223	—	4284	7943	764	349	7458	7048	2697	—	1520	5300	11551	9372	203	—	—	3213	1402	—	—	—	—	2170
Cu. Yds. Emb.	83	189	9006	932	—	5052	12433	119	—	544	12197	3290	—	—	—	12034	12998	17533	668	5539	15359	29938	33235	20322	7083
Sta.	33	4	5	6	7	8	9	40	1	2	3	4	5	6	7	8	9	50	1	2	3	4	5	6	7	58

E.T.G. 6-28

F.M. 10248-1

A3 OF A7

DIST. NO.	STATE	FED. AID PROJ. NO.	FED. AID PROJ. YEAR	SHEET NO.	TOTAL SHEETS
2	CAL				

DIV.	COUNTY	ROUTE	SEC.	SHEET No.	TOTAL SHEETS
VII	L.A.	4	F	5	

D. W. Montalvo
Div. Eng., Div. VII.
Approved .....
Engineer, Surveys and Plans.
State Highway Engineer.

SEC. 14
T. 3 N., R. 16 W., S.B.B.&M.

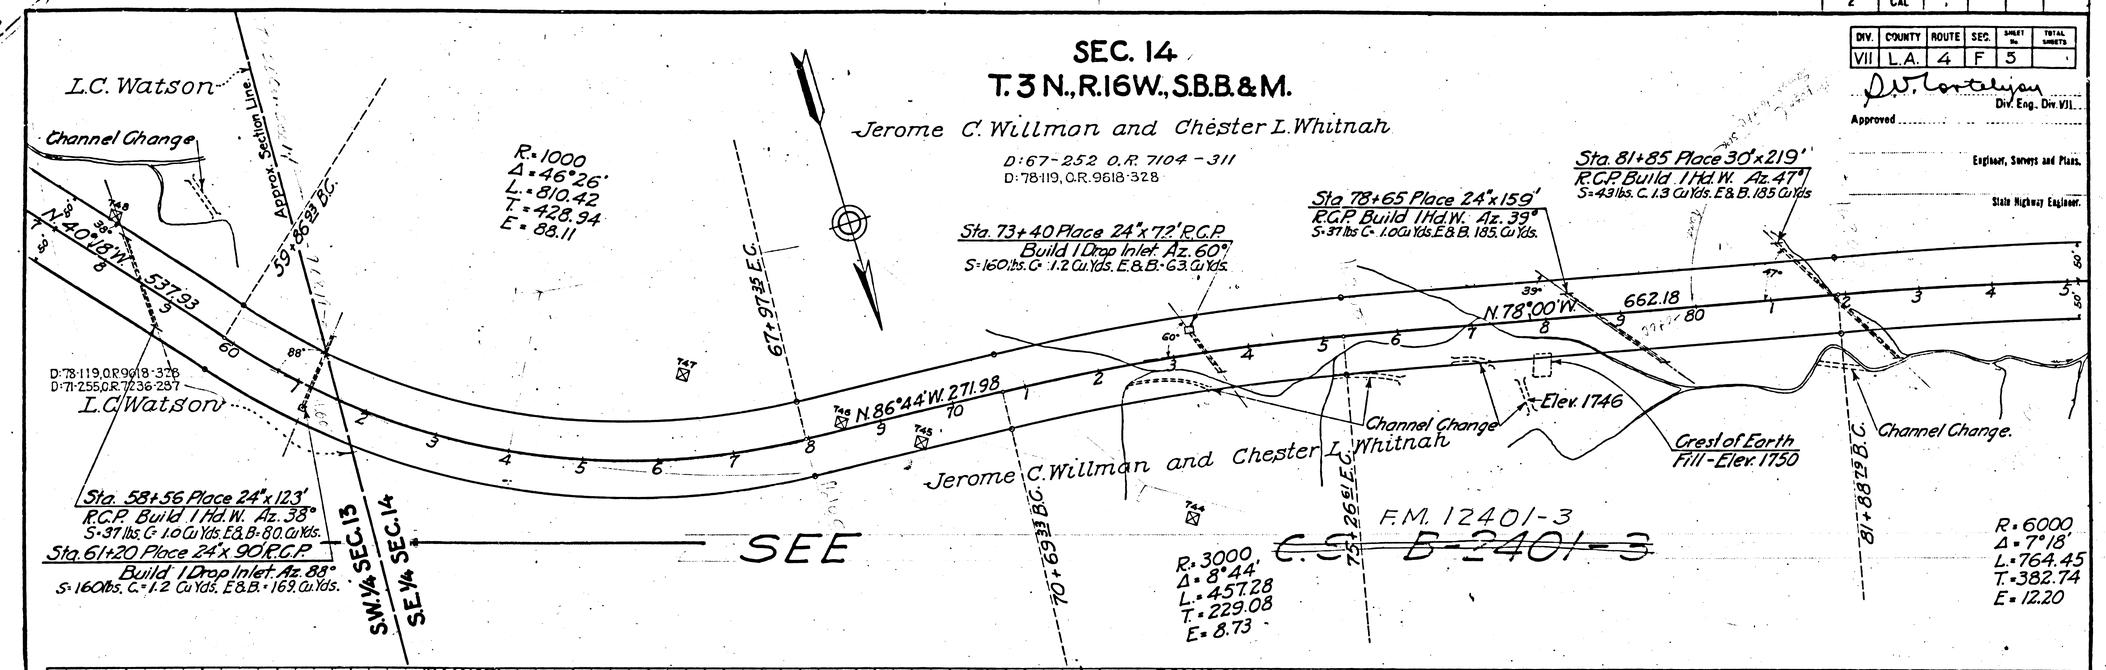

FOR

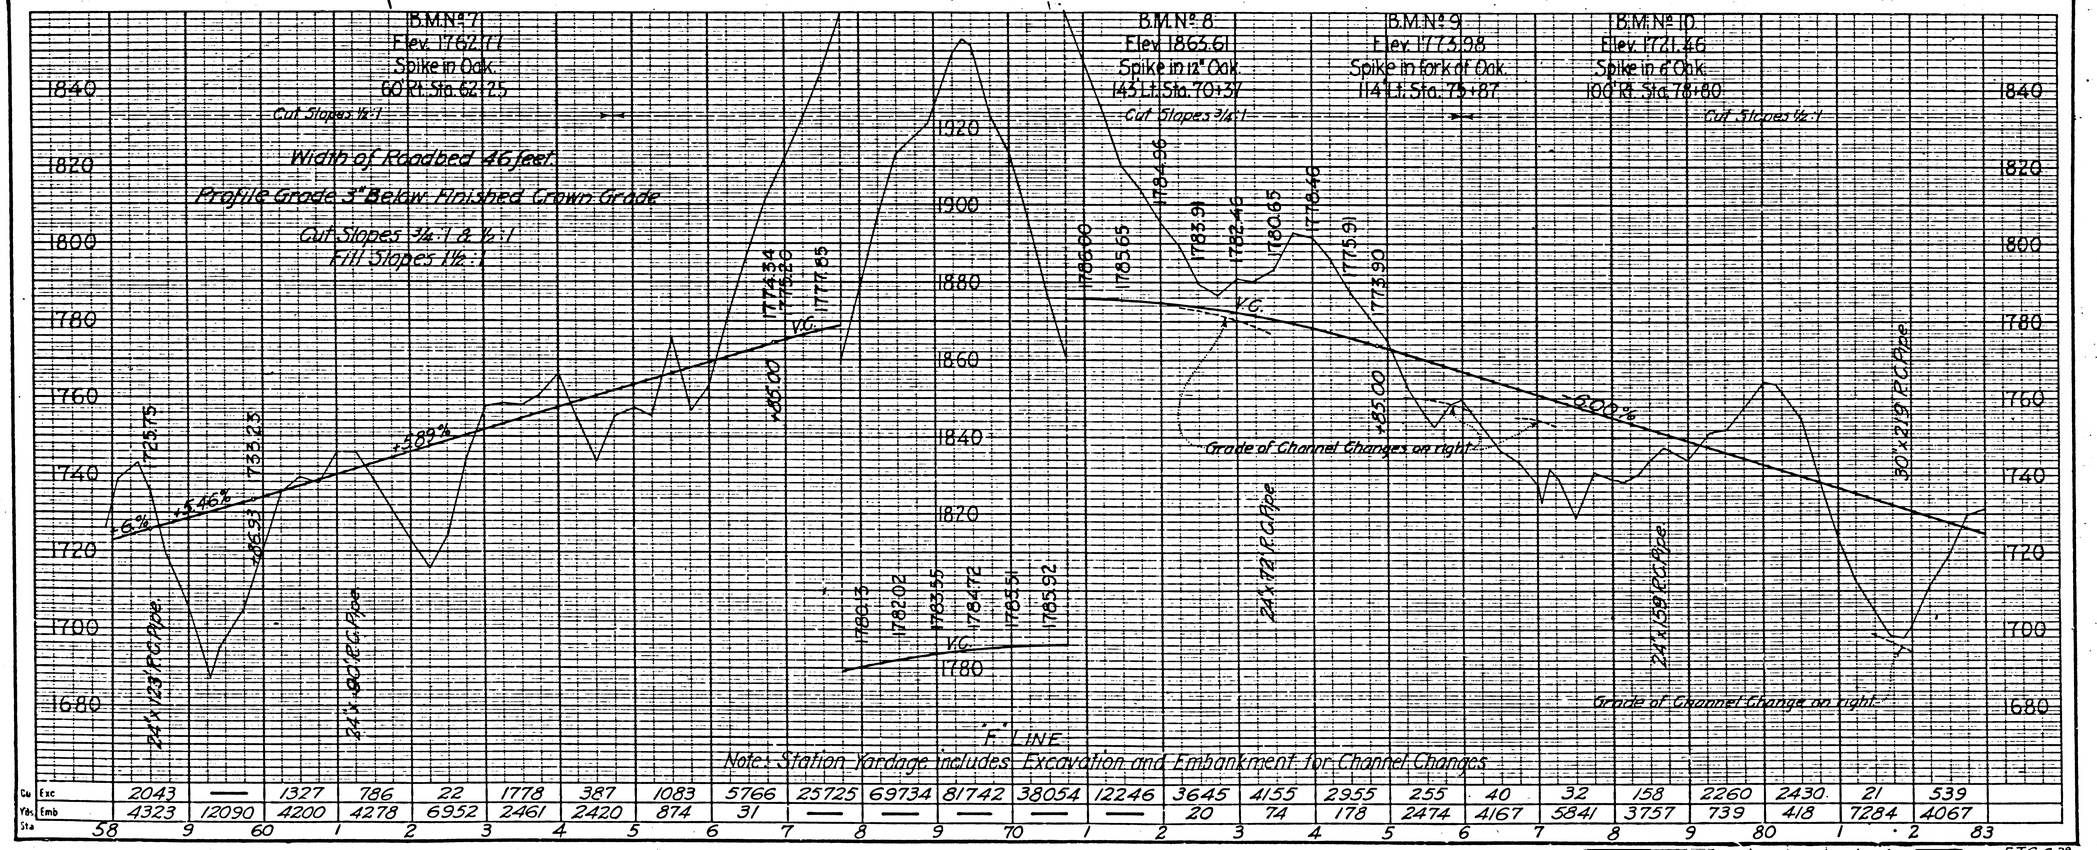

Cu Yds.	Exc	2043	—	1327	786	22	1778	387	1083	5766	25725	69734	81742	38054	12246	3645	4155	2955	255	40	32	158	2260	2430	21	539
	Emb	4323	12090	4200	4278	6952	2461	2420	874	31	—	—	—	—	—	20	74	178	2474	4167	5841	3757	739	418	7284	4067
Sta.		58	9	60	1	2	3	4	5	6	7	8	9	70	1	2	3	4	5	6	7	8	9	80	1	2	83

E.T.G. 6-28

F.M. 10248-1

A4 OF A7

DIST.	STATE	FISCAL YR.	YEAR	NO.	TOTAL SHEETS
2	CAL				

DIV.	COUNTY	ROUTE	SEC.	SHEET No.	TOTAL SHEETS
VII	L.A.	4	F	6	

Approved ..... Div. Eng. Div. VII.

Engineer, Surveys and Plans.

State Highway Engineer.

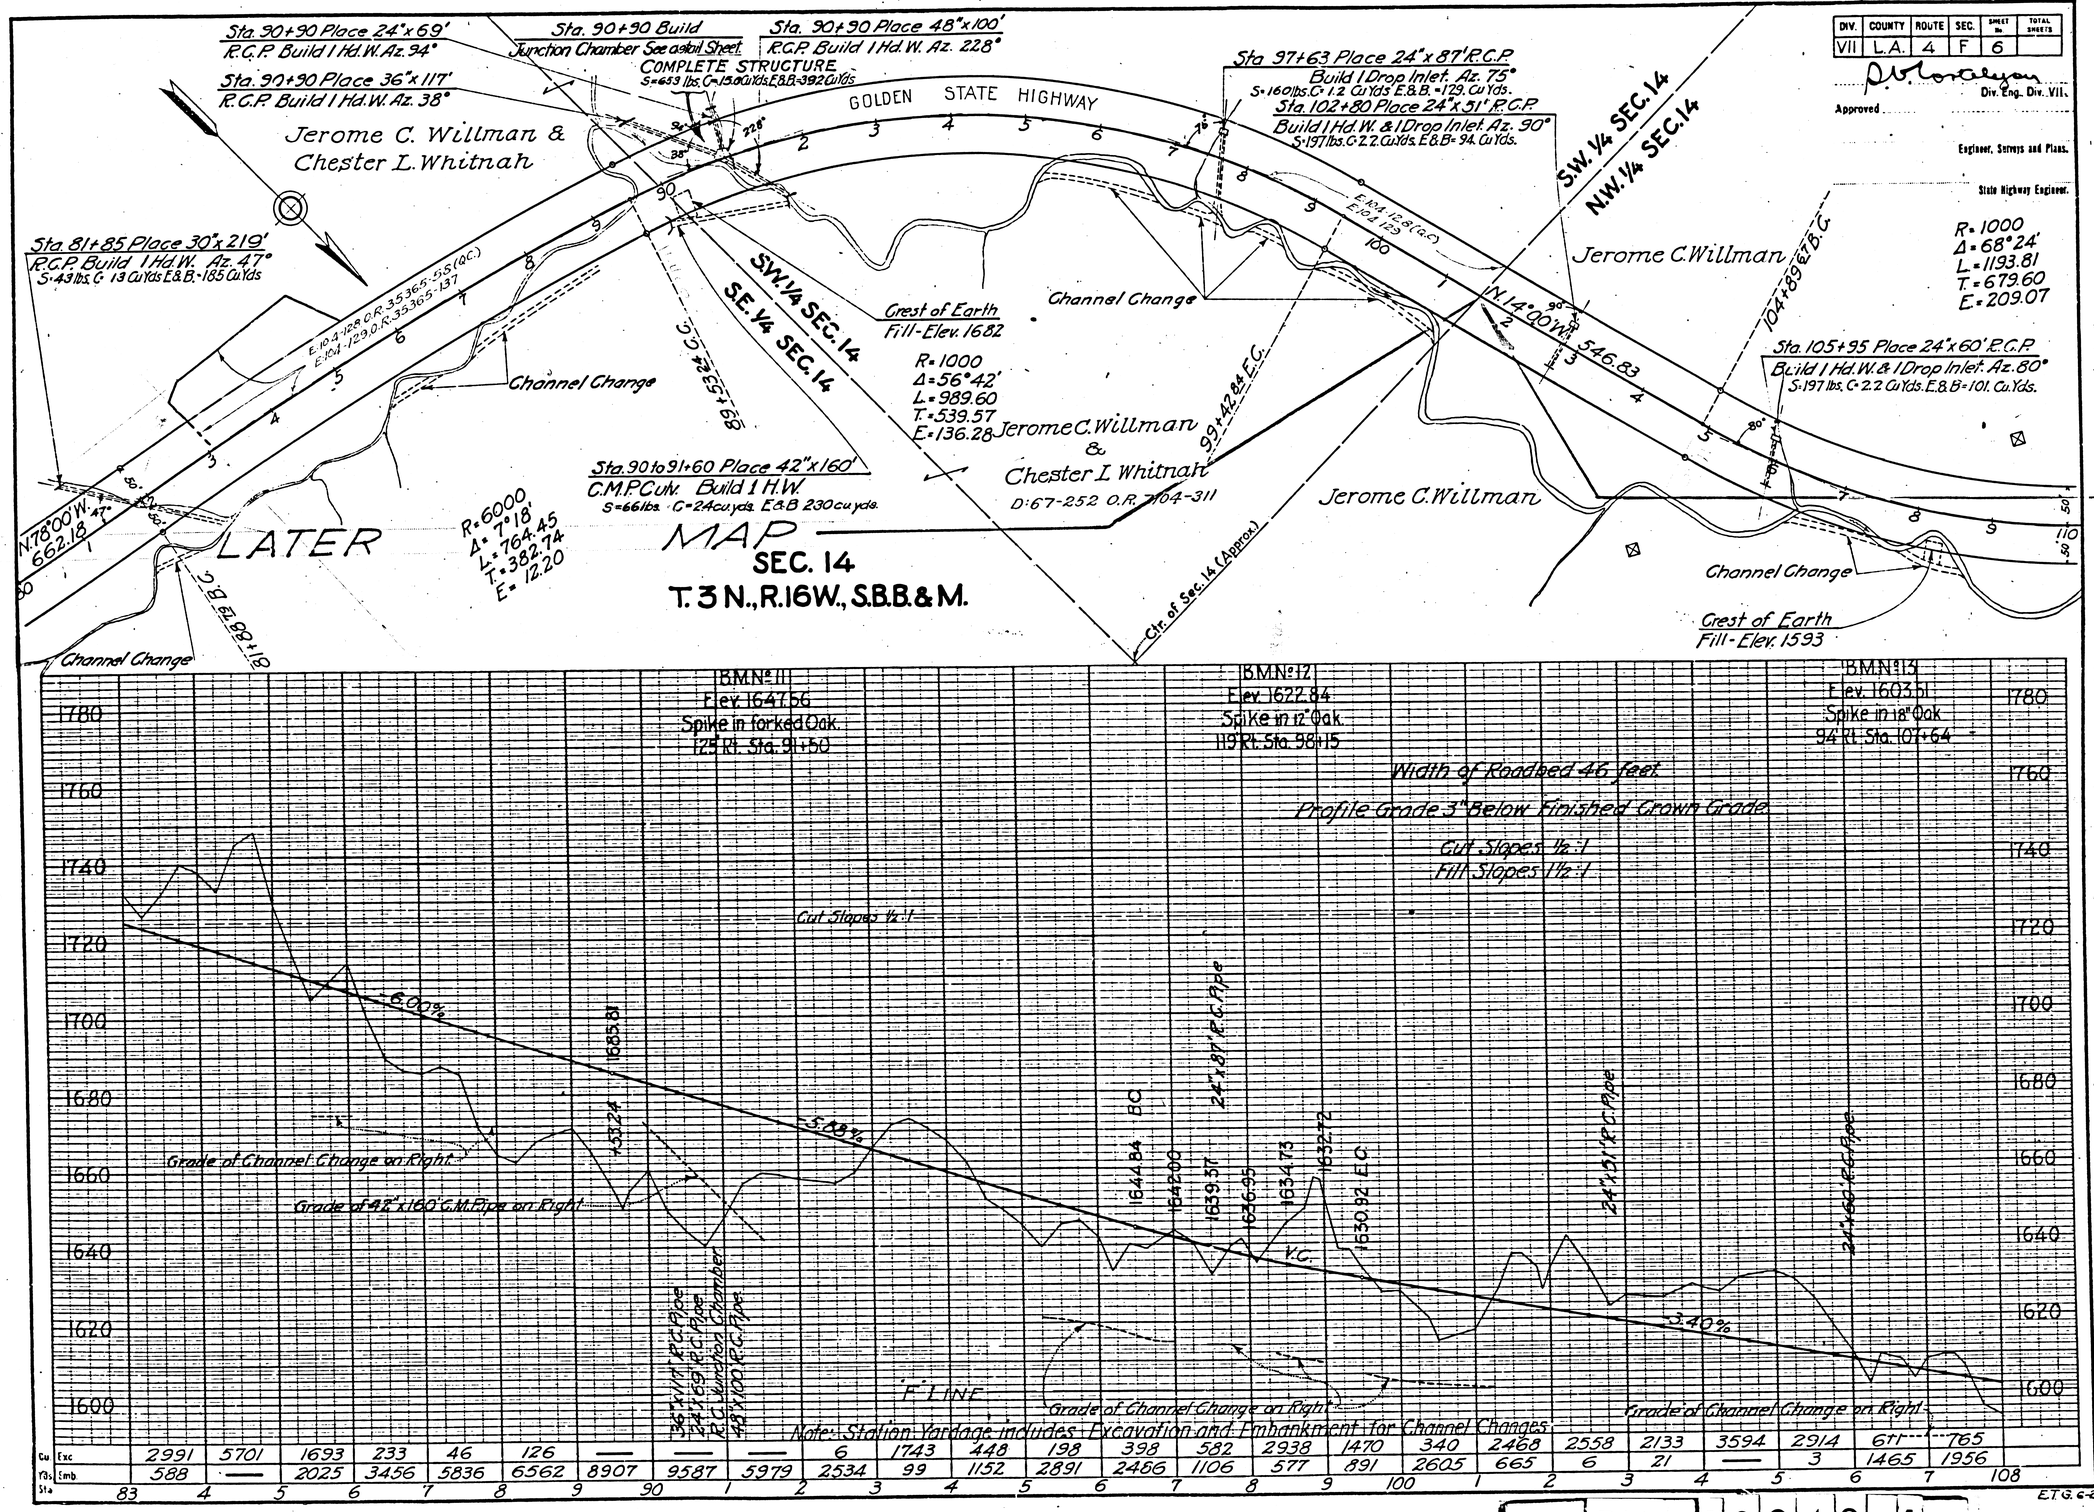

F.M.	10248-1
A5	OF A7

DIST. NO.	STATE	PROJ. NO.	YEAR	NO.	SHEETS
2	CAL.				

DIV.	COUNTY	ROUTE	SEC	SHEET NO.	TOTAL SHEETS
VII	L.A.	4	F	7	

Approved
Div. Eng. Div. VII.
Engineer, Surveys and Plans.
State Highway Engineer.

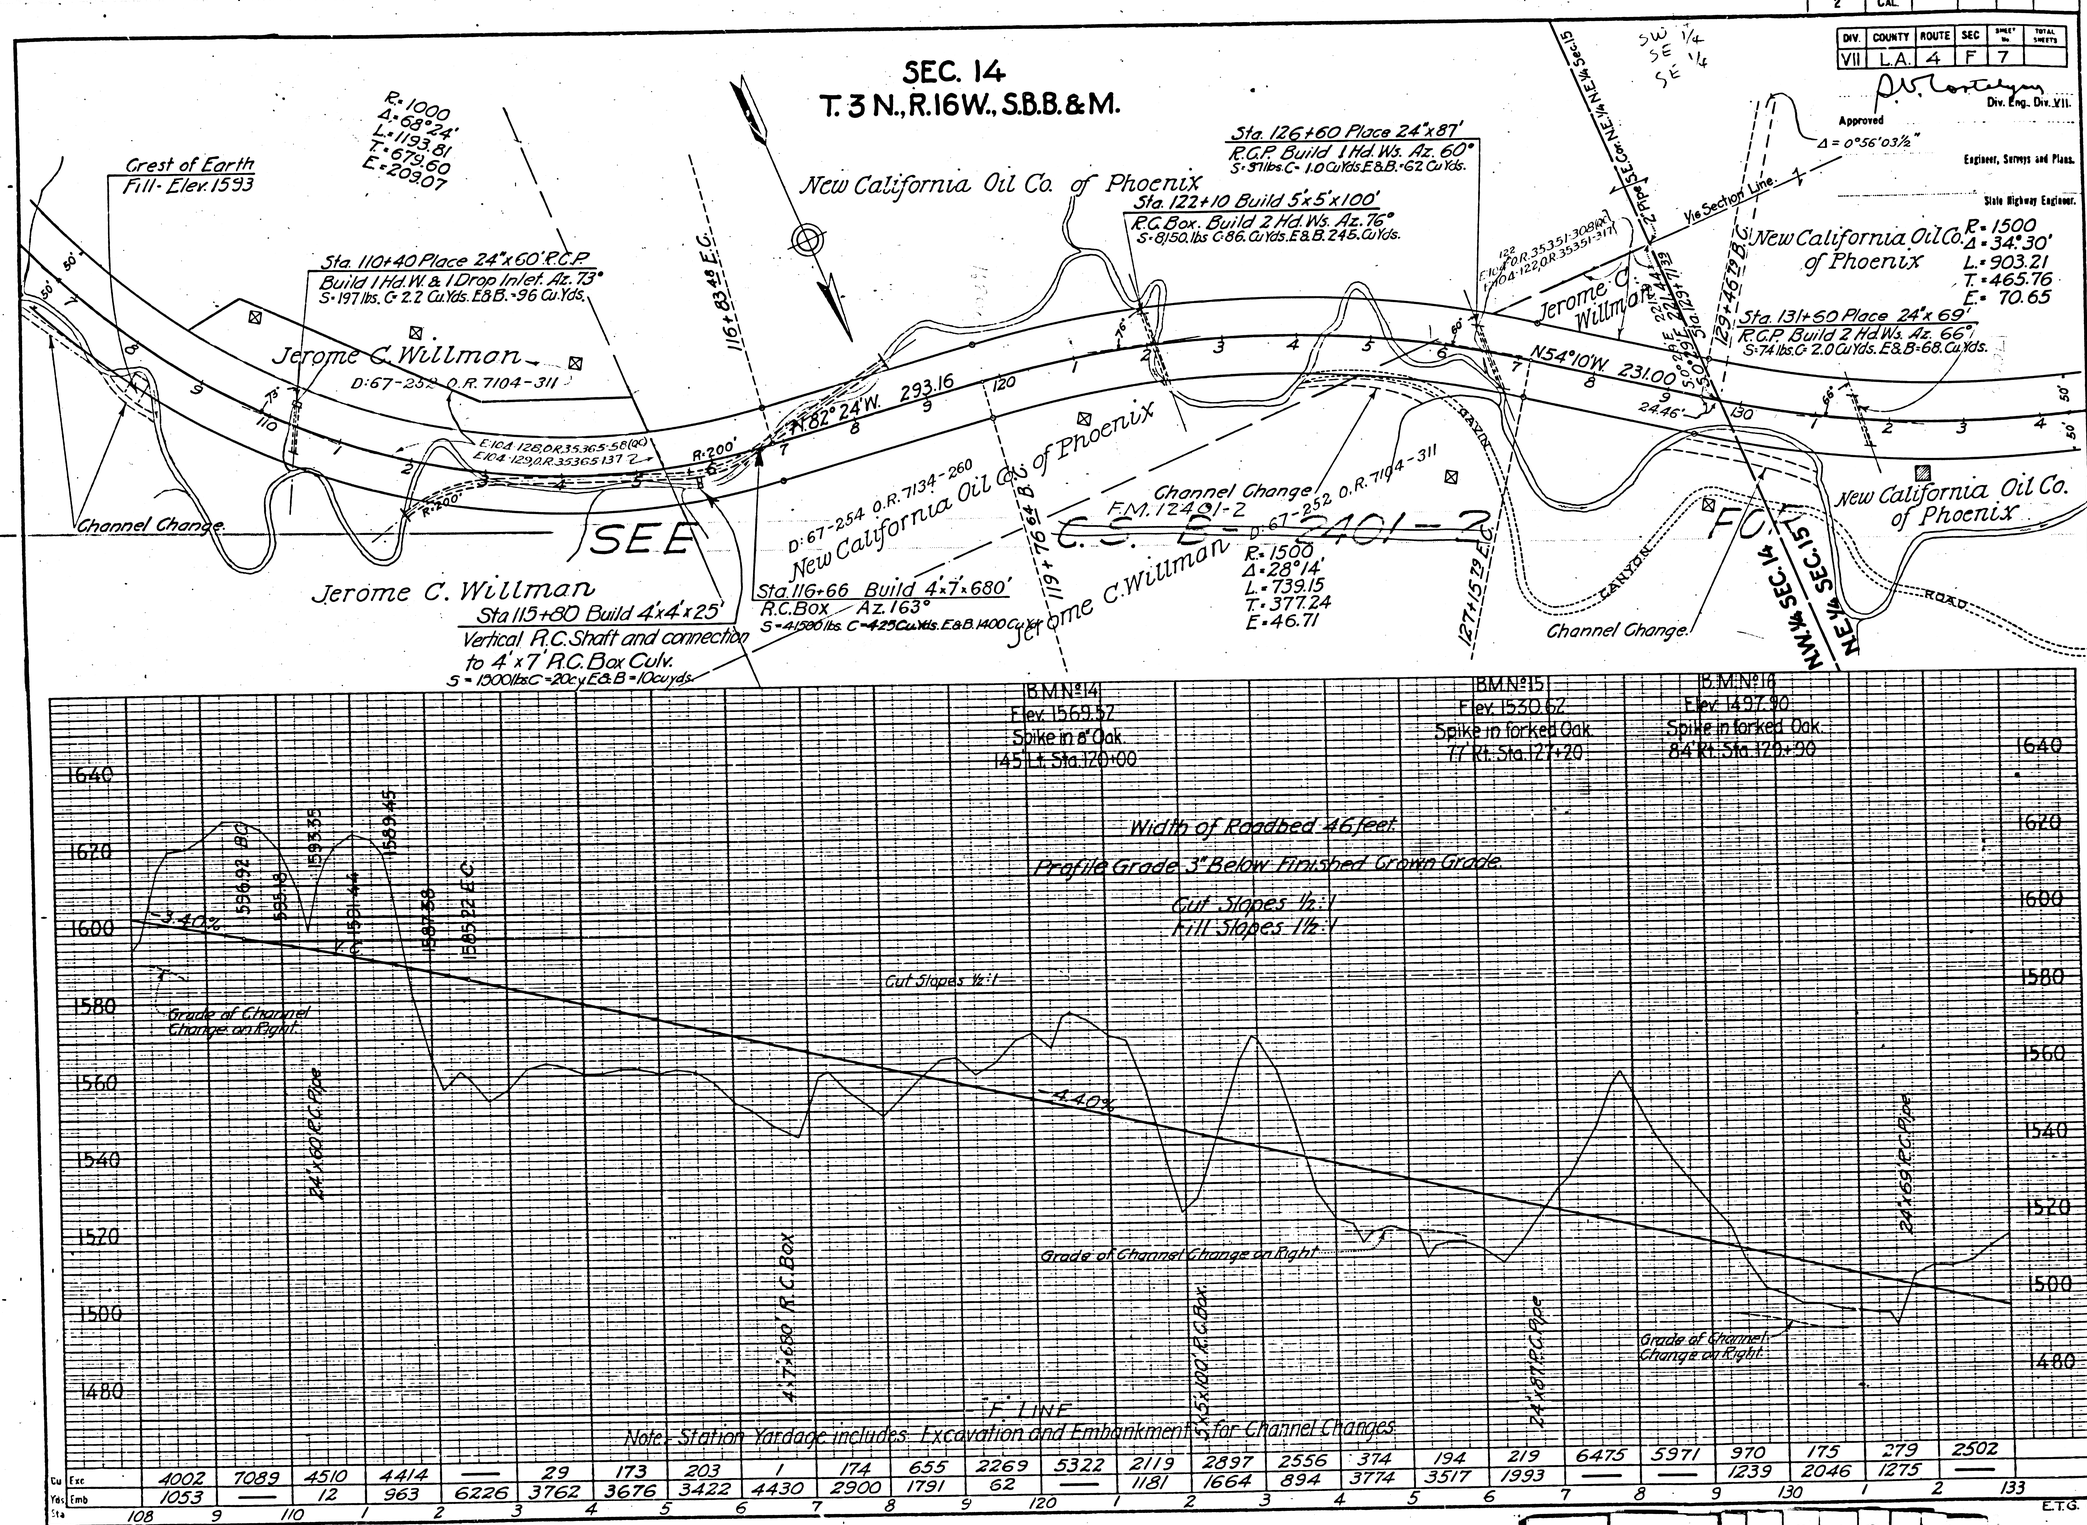

F.M. 10248-1

A6 OF A7

2	CAL.				

DIV.	COUNTY	ROUTE	SEC	SHEET No.	TOTAL SHEETS
VII	L.A.	4	F	8	

Approved ..... Div. Eng., Div.

Engineer, Surveys and Plans.

State Highway Engineer.

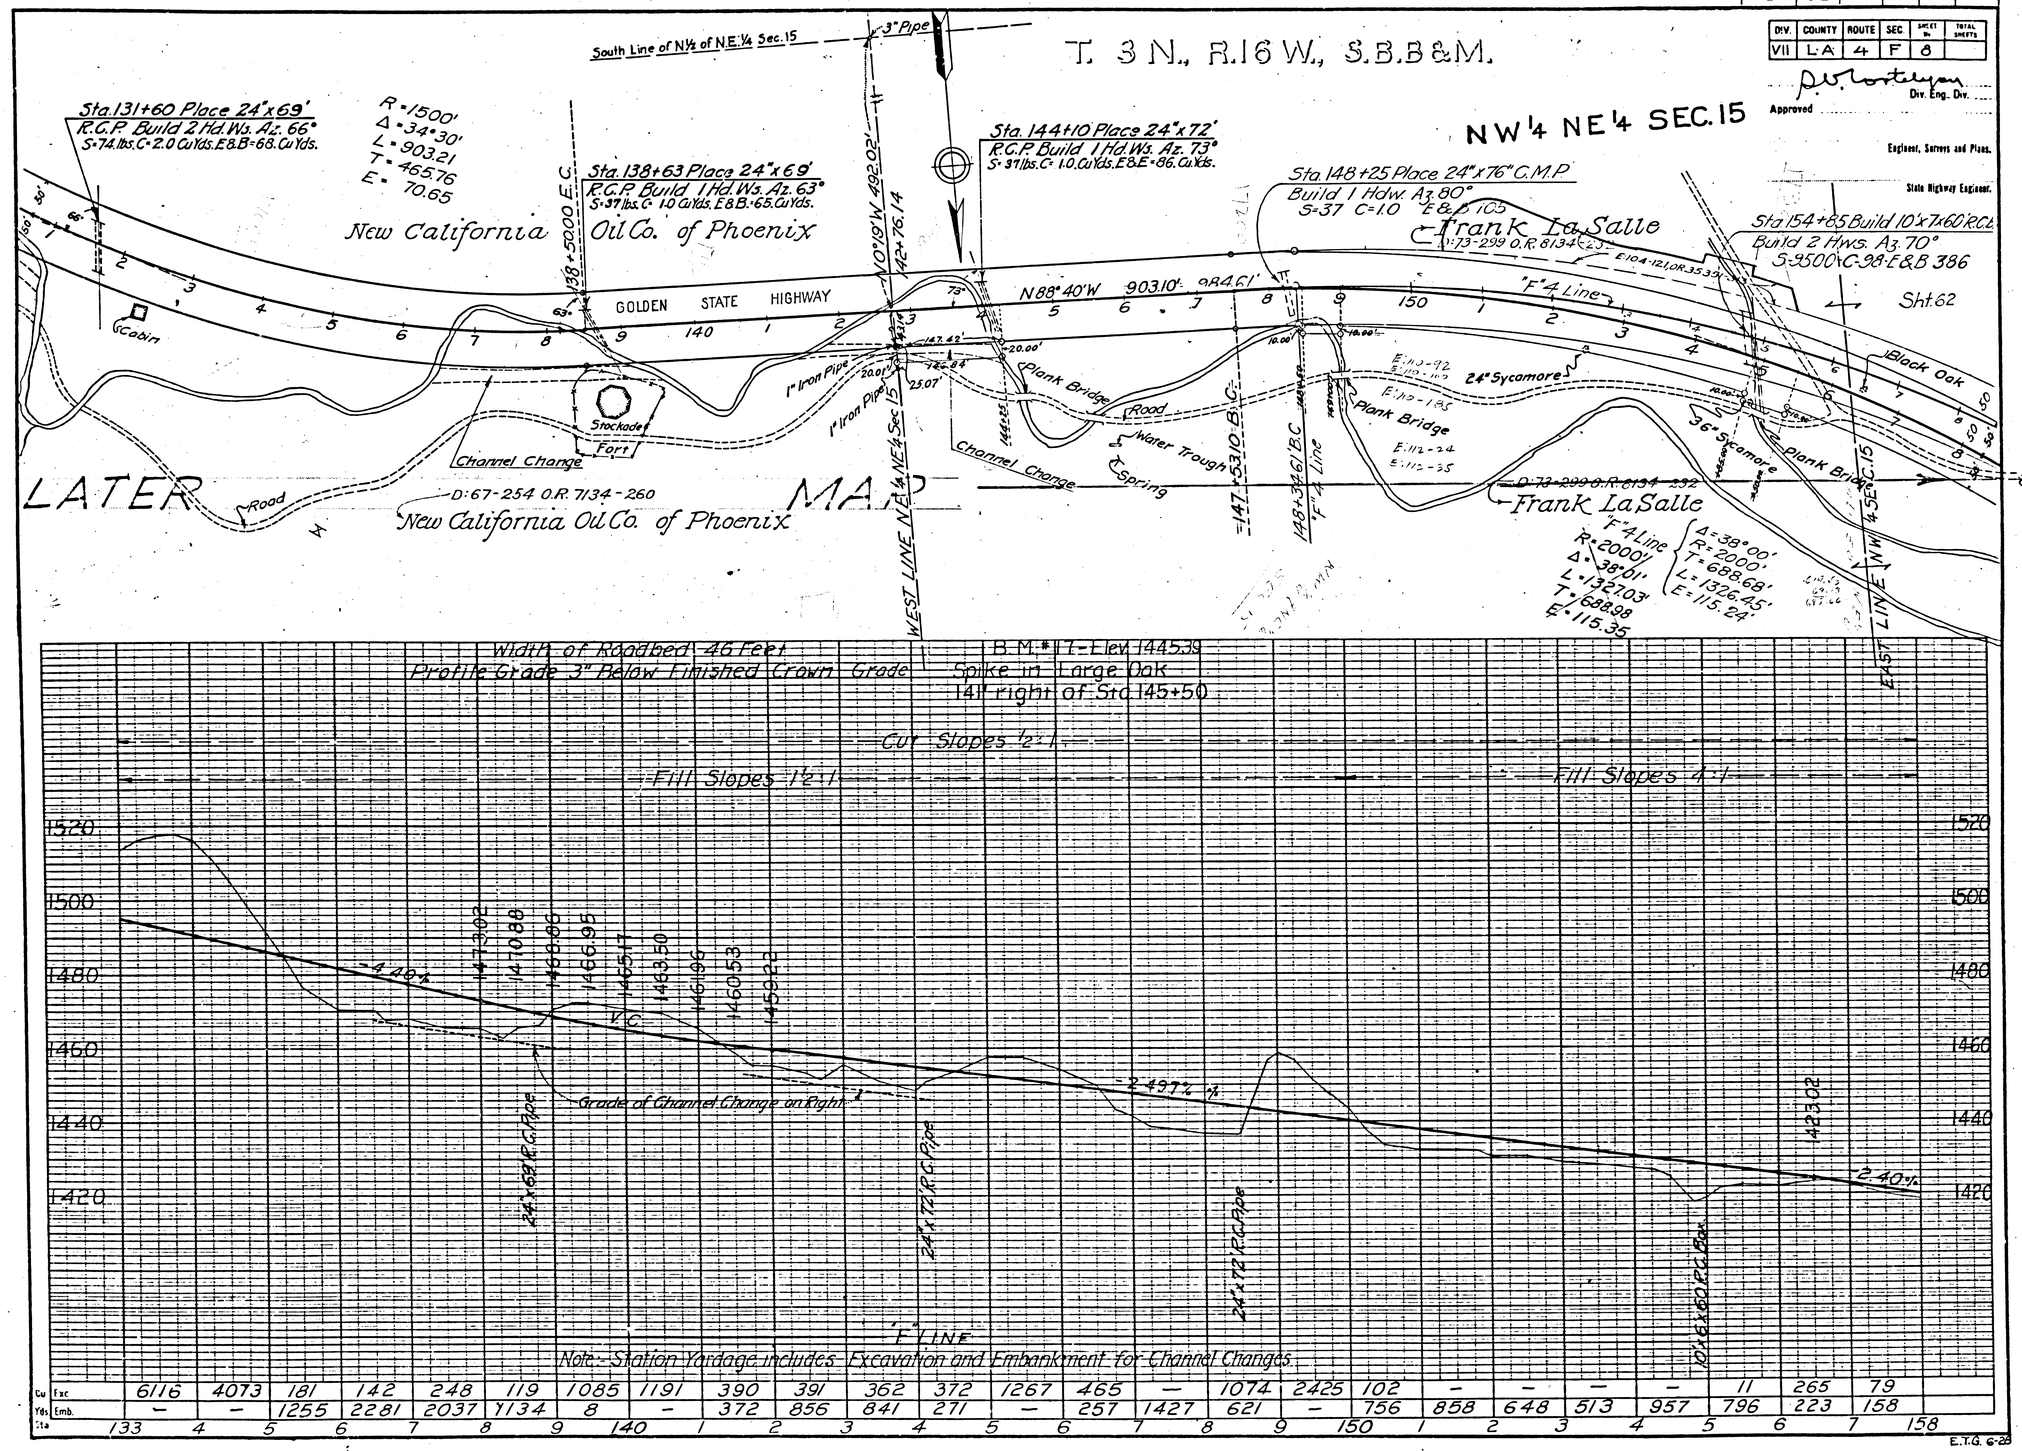

Cu Yds Exc	6116	4073	181	142	248	119	1085	1191	390	391	362	372	1267	465	—	1074	2425	102	—	—	—	—	11	265	79	
Cu Yds Emb.	—	—	1255	2281	2037	1134	8	—	372	856	841	271	—	257	1427	621	—	756	858	648	513	957	796	223	158	
Sta	133	4	5	6	7	8	9	140	1	2	3	4	5	6	7	8	9	150	1	2	3	4	5	6	7	158

E.T.G. 6-28

F.M. 10248-1

A7 OF A7