FED. ROAD DIST. No.	STATE	FED. AID PROJ. No.	FISCAL YEAR	SHEET No.	TOTAL SHEETS
2	CAL				

DIV.	COUNTY	ROUTE	SEC.	SHEET No.	TOTAL SHEETS
VII	L.A.	4	F	9	

Approved

Div. Eng. Div.

Engineer, Surveys and Plans.

State Highway Engineer.

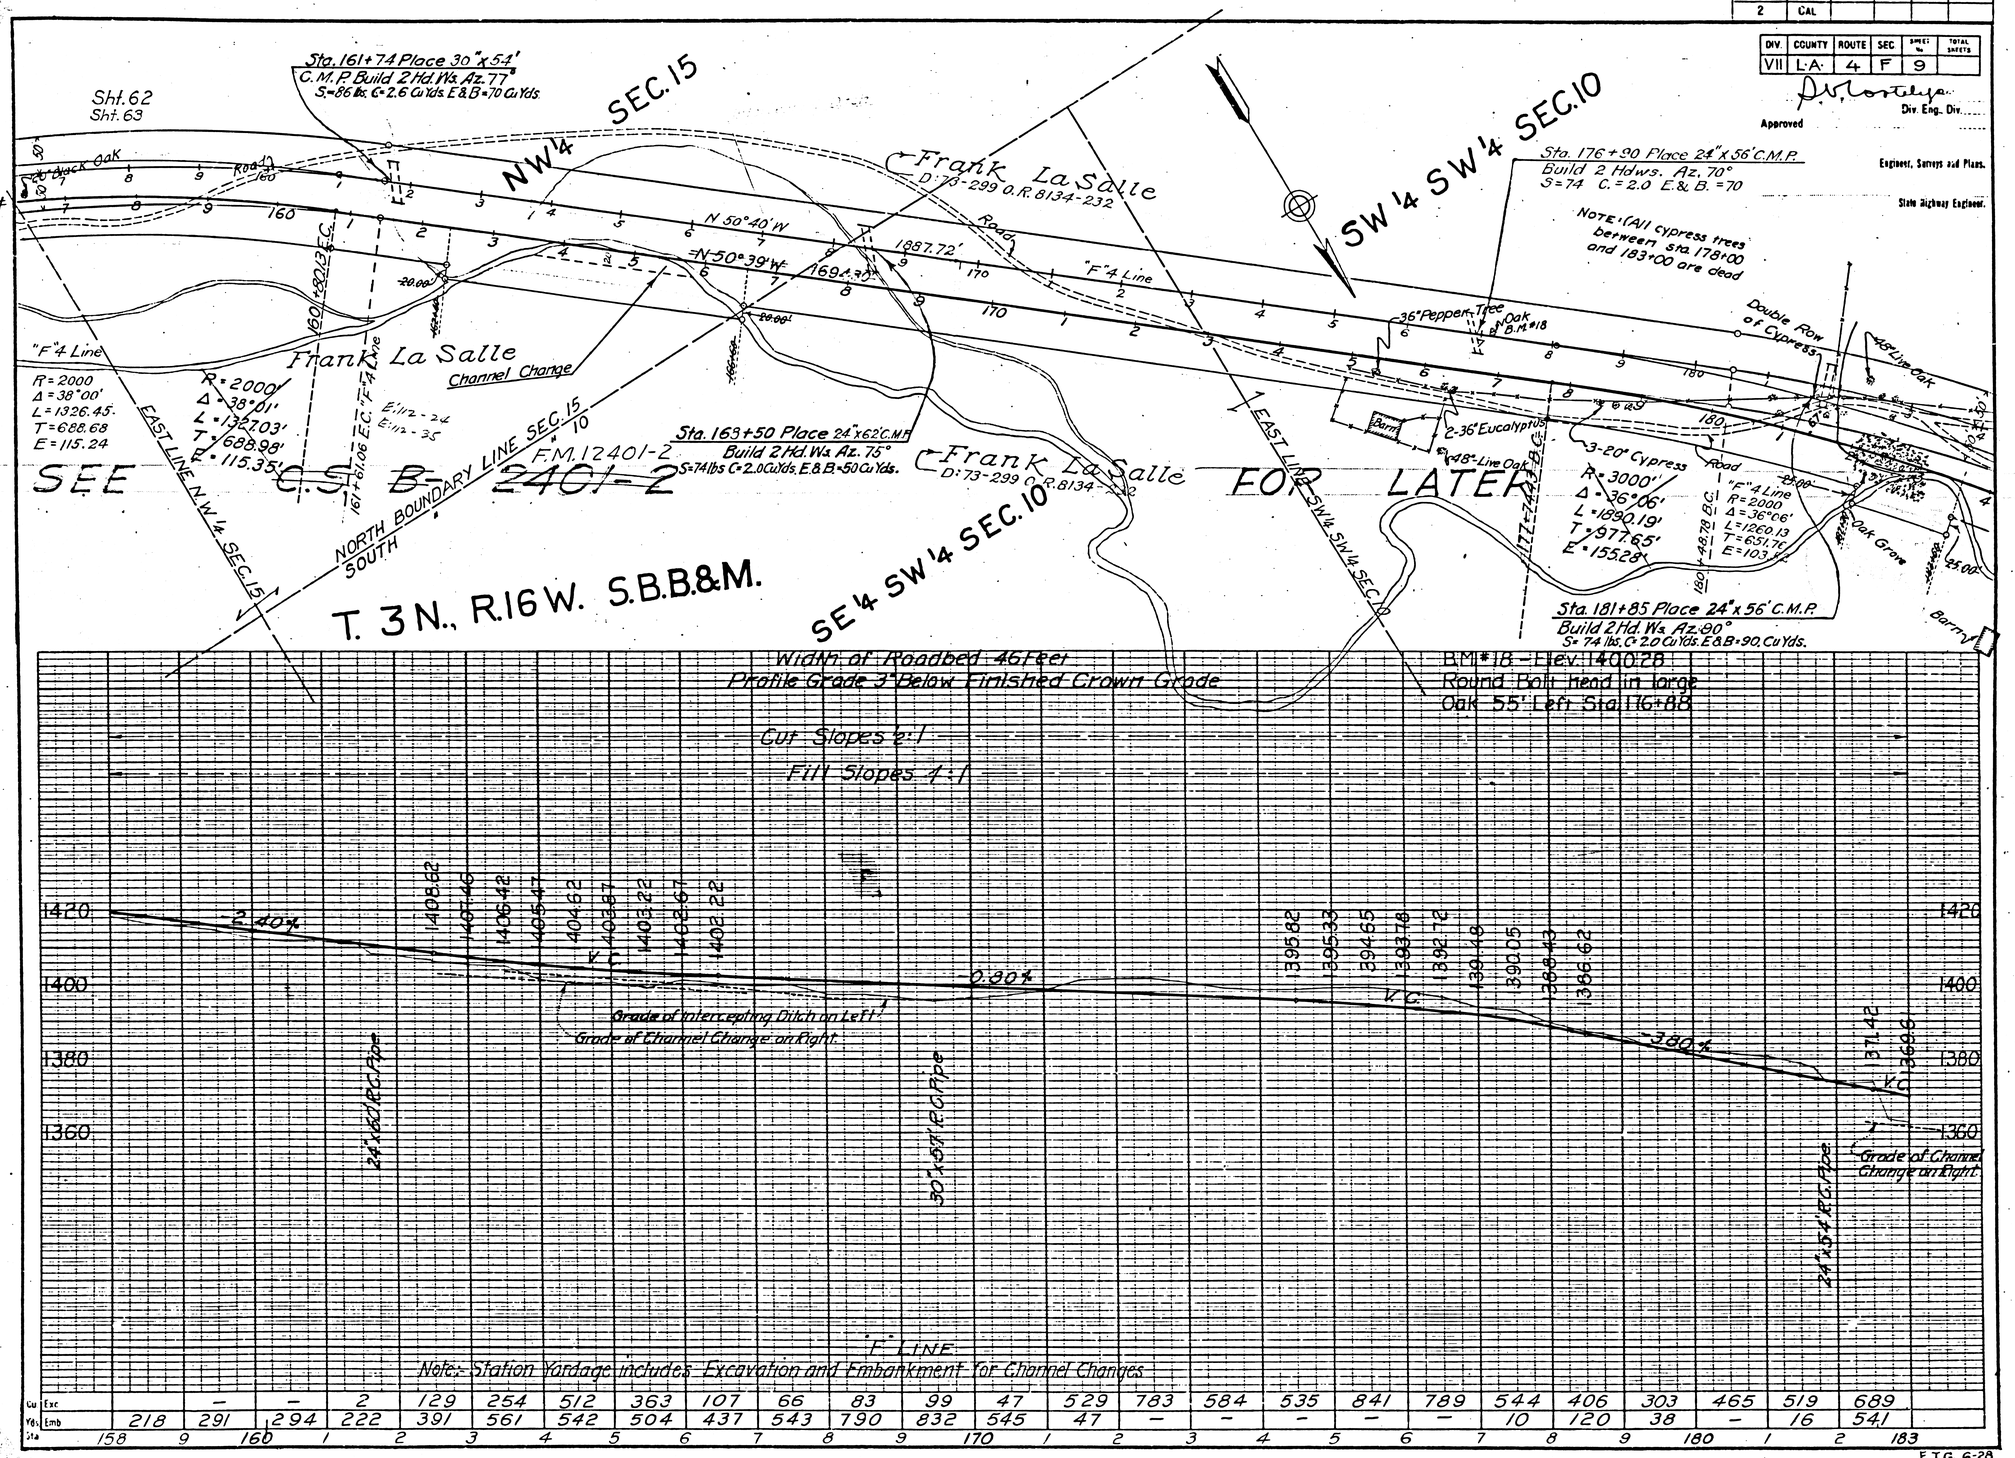

Note:- Station Yardage includes Excavation and Embankment for Channel Changes

Cu Yds																									
Exc		–	–	2	129	254	512	363	107	66	83	99	47	529	783	584	535	841	789	544	406	303	465	519	689
Emb	218	291	294	222	391	561	542	504	437	543	790	832	545	47	–	–	–	–	–	10	120	38	–	16	541
Sta	158	9	160	1	2	3	4	5	6	7	8	9	170	1	2	3	4	5	6	7	8	9	180	1	2	183

E.T.G. 6-28

F.M. 10248-2

A1 OF A7

FED. ROAD DIST. No.	STATE	FED. AID PROJ. No.	FISCAL YEAR	SHEET No.	TOTAL SHEETS
2	CAL.				

DIV.	COUNTY	ROUTE	SEC.	SHEET No.	TOTAL SHEETS
VII	LA	4	F	10	

D. S. Cortelyou
Div. Eng., Div.
Approved
Engineer, Surveys and Plans.
State Highway Engineer.

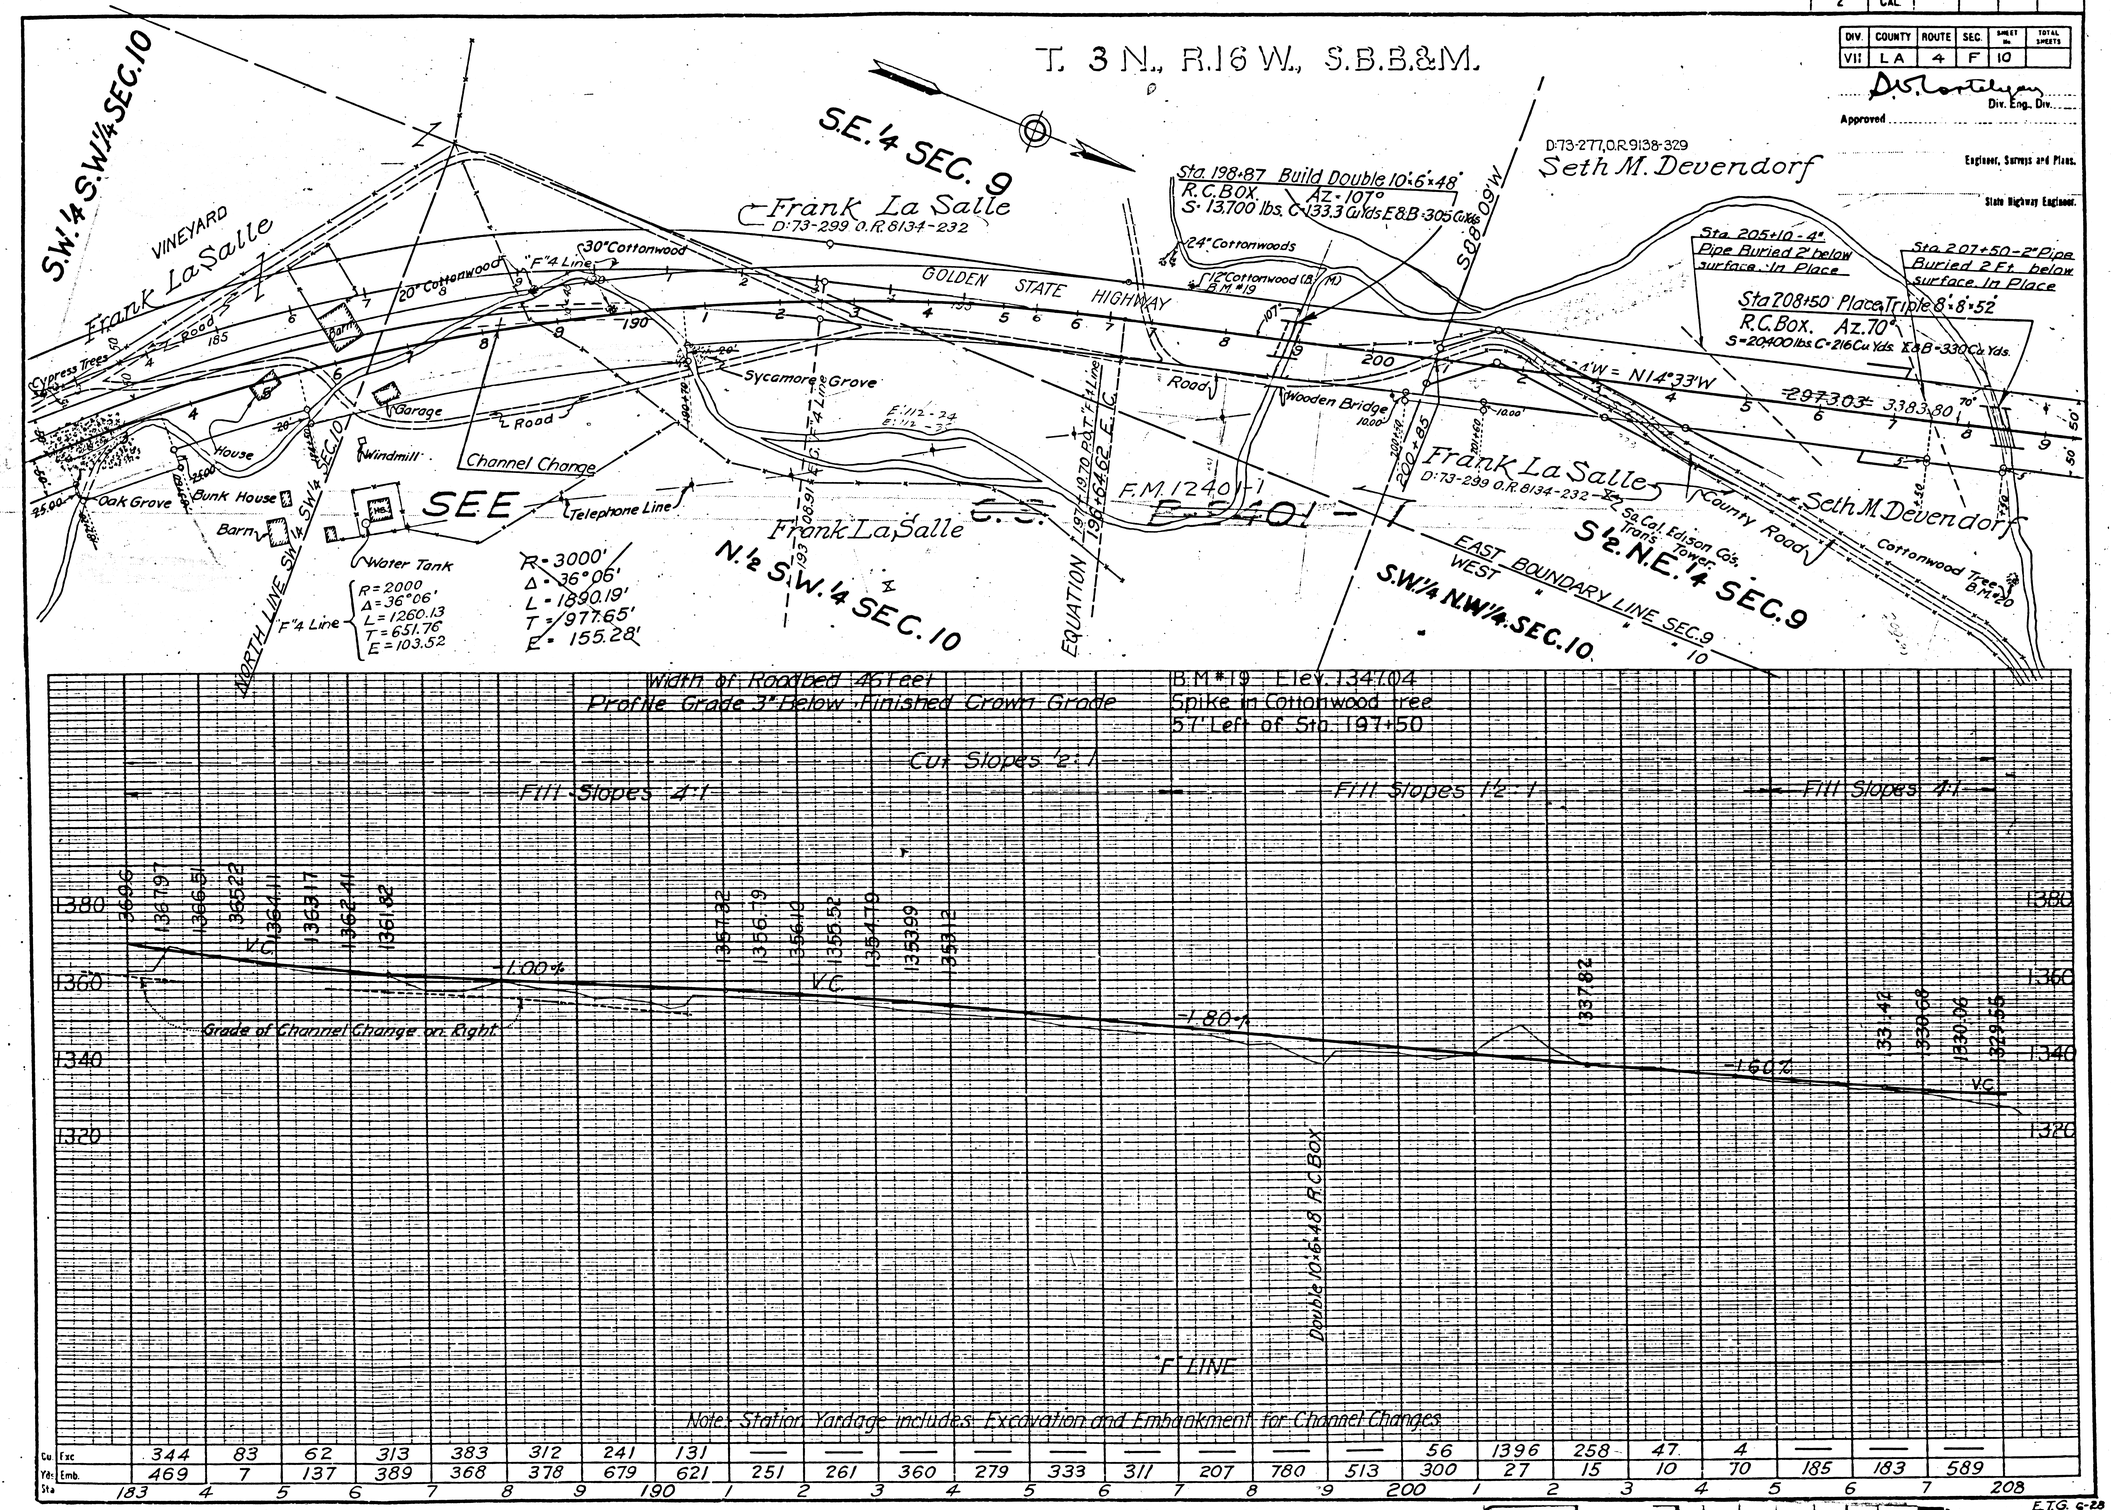

Note: Station Yardage includes Excavation and Embankment for Channel Changes

Cu. Yds.	Exc.	Emb.	Sta.
	344	469	183
	83	7	4
	62	137	5
	313	389	6
	383	368	7
	312	378	8
	241	679	9
	131	621	190
	—	251	1
	—	261	2
	—	360	3
	—	279	4
	—	333	5
	—	311	6
	—	207	7
	—	780	8
	—	513	9
	56	300	200
	1396	27	1
	258	15	2
	47	10	3
	4	70	4
	—	185	5
	—	183	6
	—	589	7
			208

E.T.G. 6-28

F.M. 10248-2

A2 OF A7

DIV.	COUNTY	ROUTE	SEC.	SHEET No.	TOTAL SHEETS
VII	L.A.	4	F	11	

S. V. Cortelyou
Div. Eng., Div. VII
Approved
Engineer, Surveys and Plans.
State Highway Engineer.

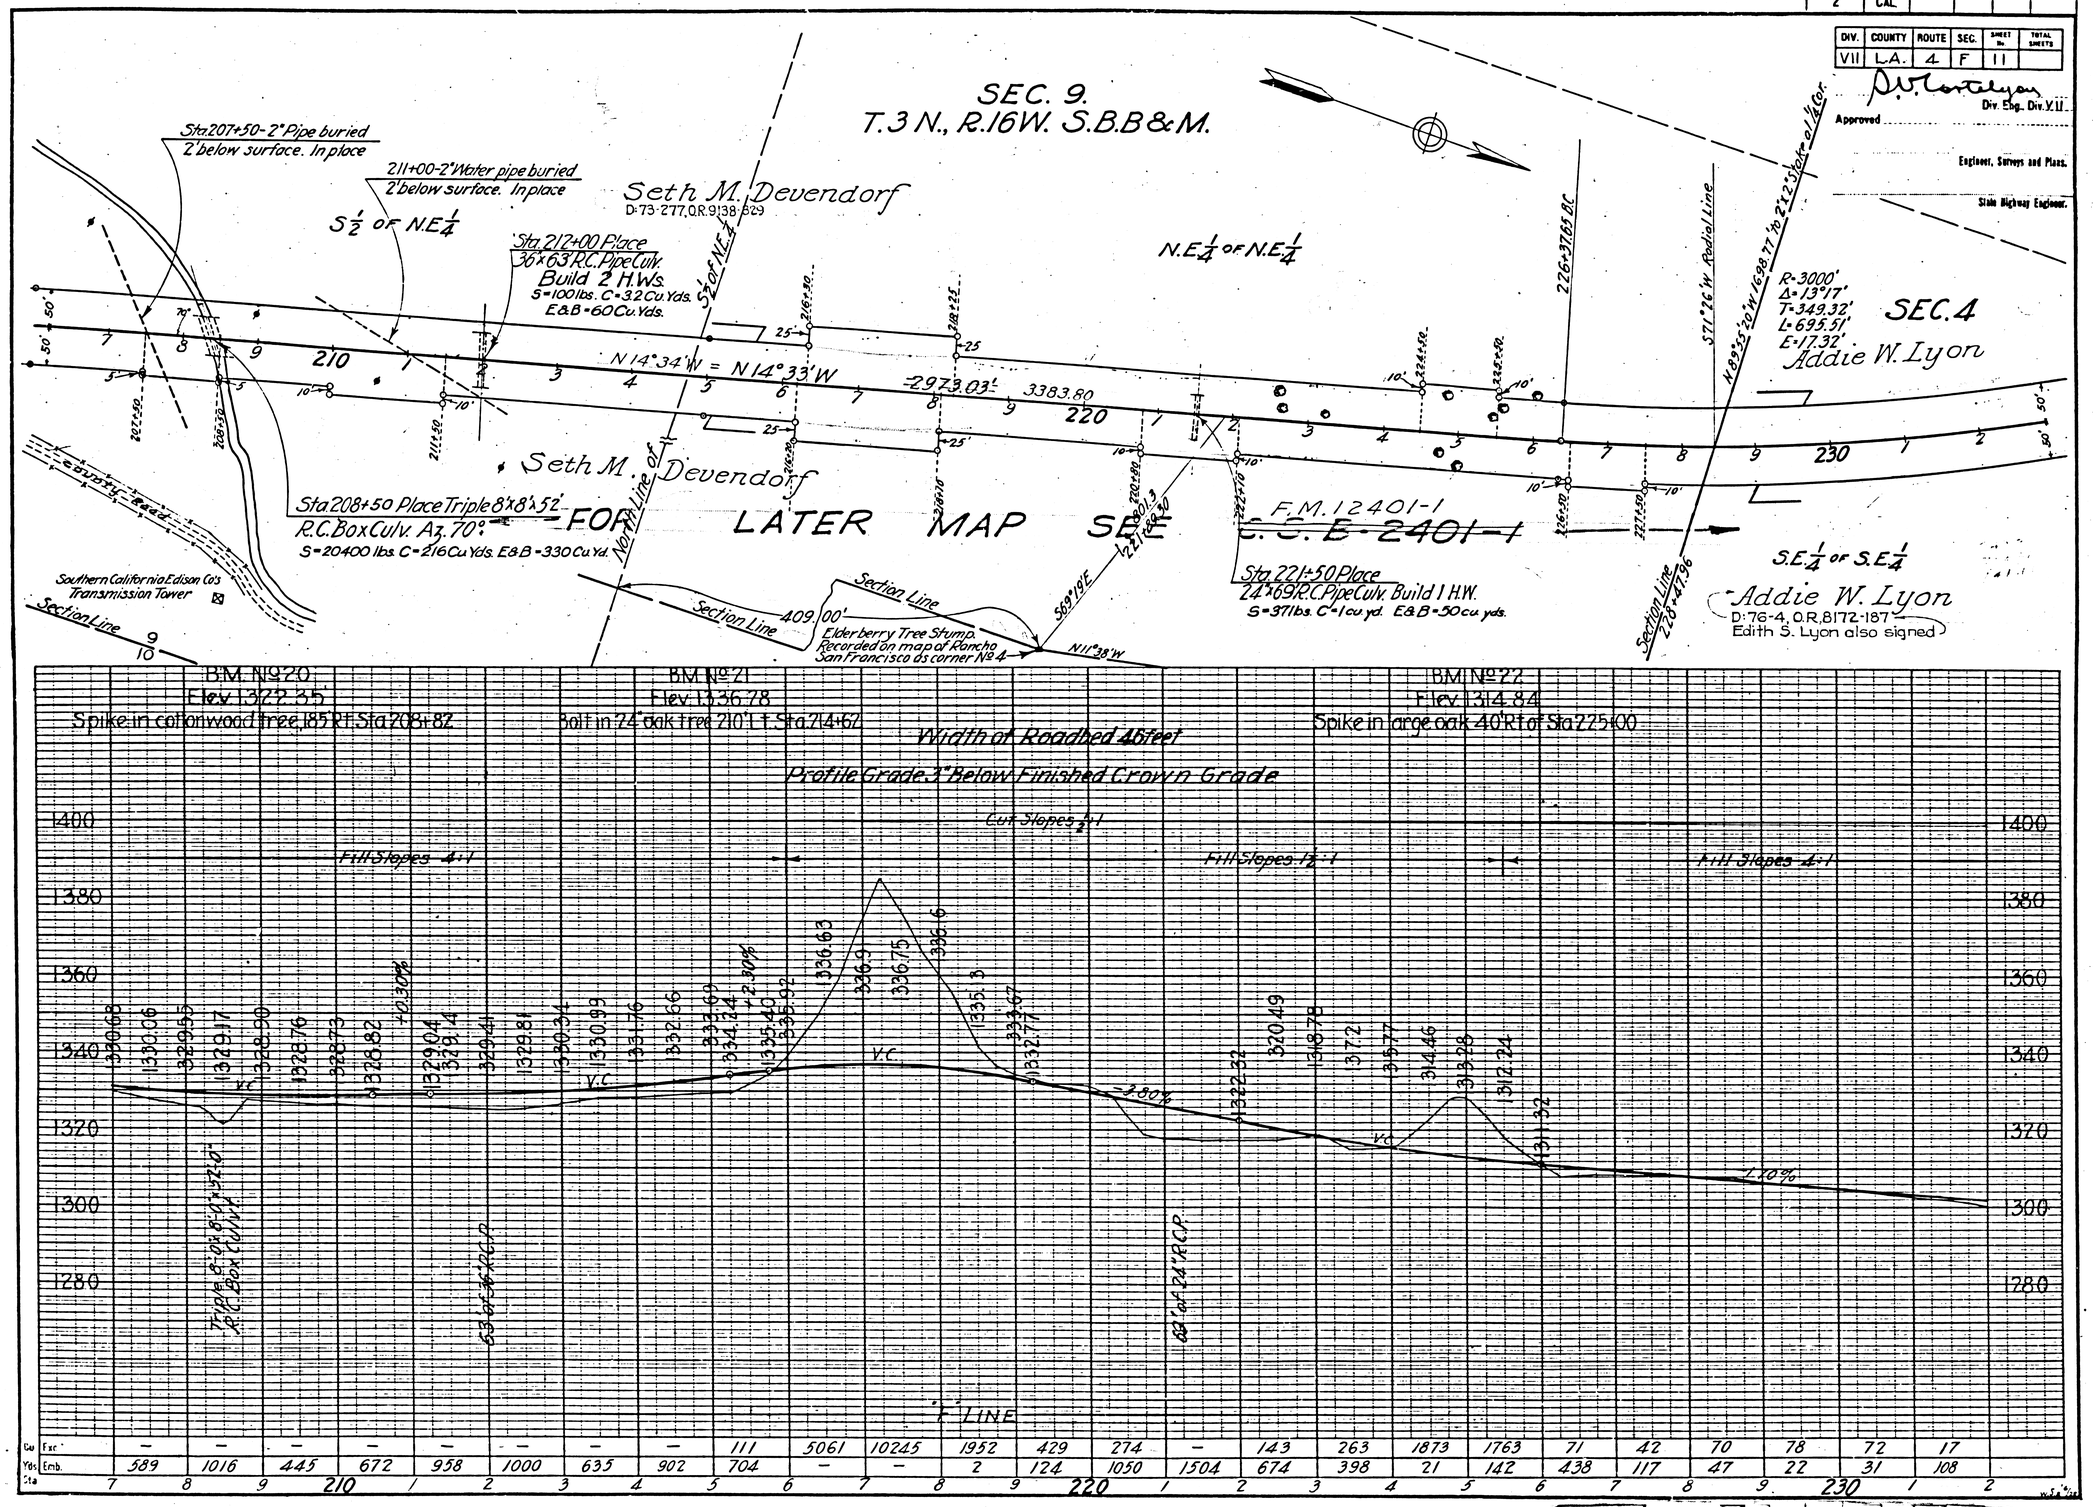

F.M. 10248-2

A3 OF A7

FED. ROAD DIST. No.	STATE	FED. ROAD PROJ. No.	FISCAL YEAR	SHEET No.	TOTAL SHEETS
2	CAL.				

DIV.	COUNTY	ROUTE	SEC.	SHEET No.	TOTAL SHEETS
VII	L.A.	4	F	12	

D.V. Costelyou
Div. Eng. Div. VII.
Approved

Engineer, Surveys and Plans.

State Highway Engineer.

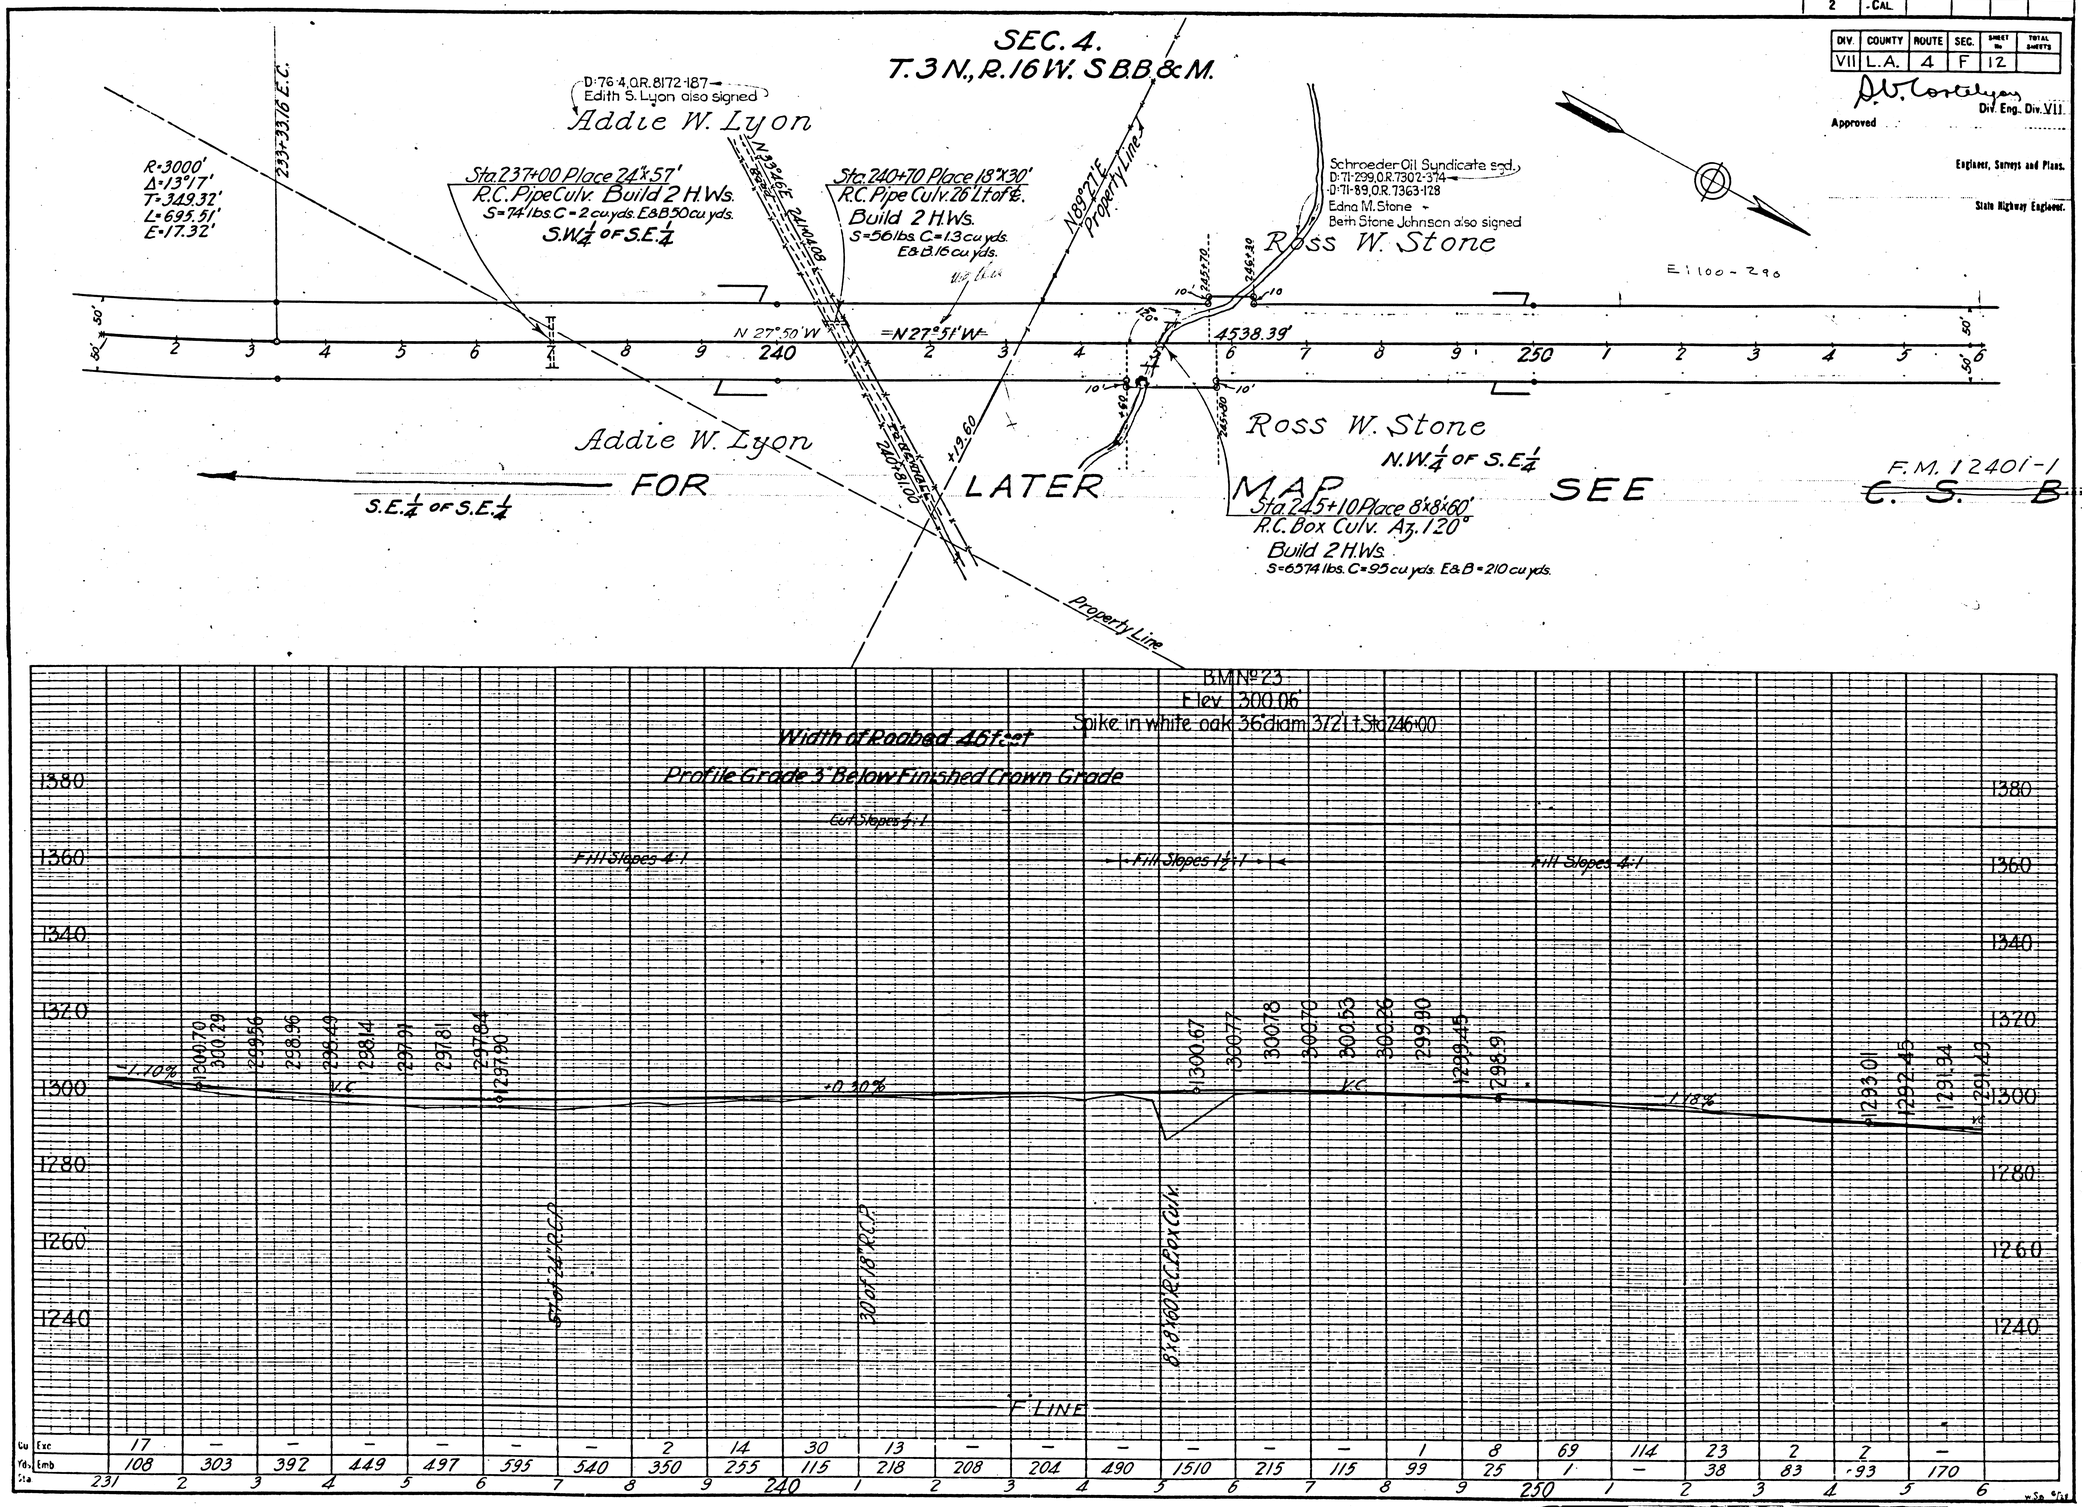

F.M. 10248-2

A4 OF A7

DIV.	COUNTY	ROUTE	SEC.	SHEET No.	TOTAL SHEETS
VII	L.A.	4	F	13	

Div. Eng. Div. VII

Approved

Engineer, Surveys and Plans.

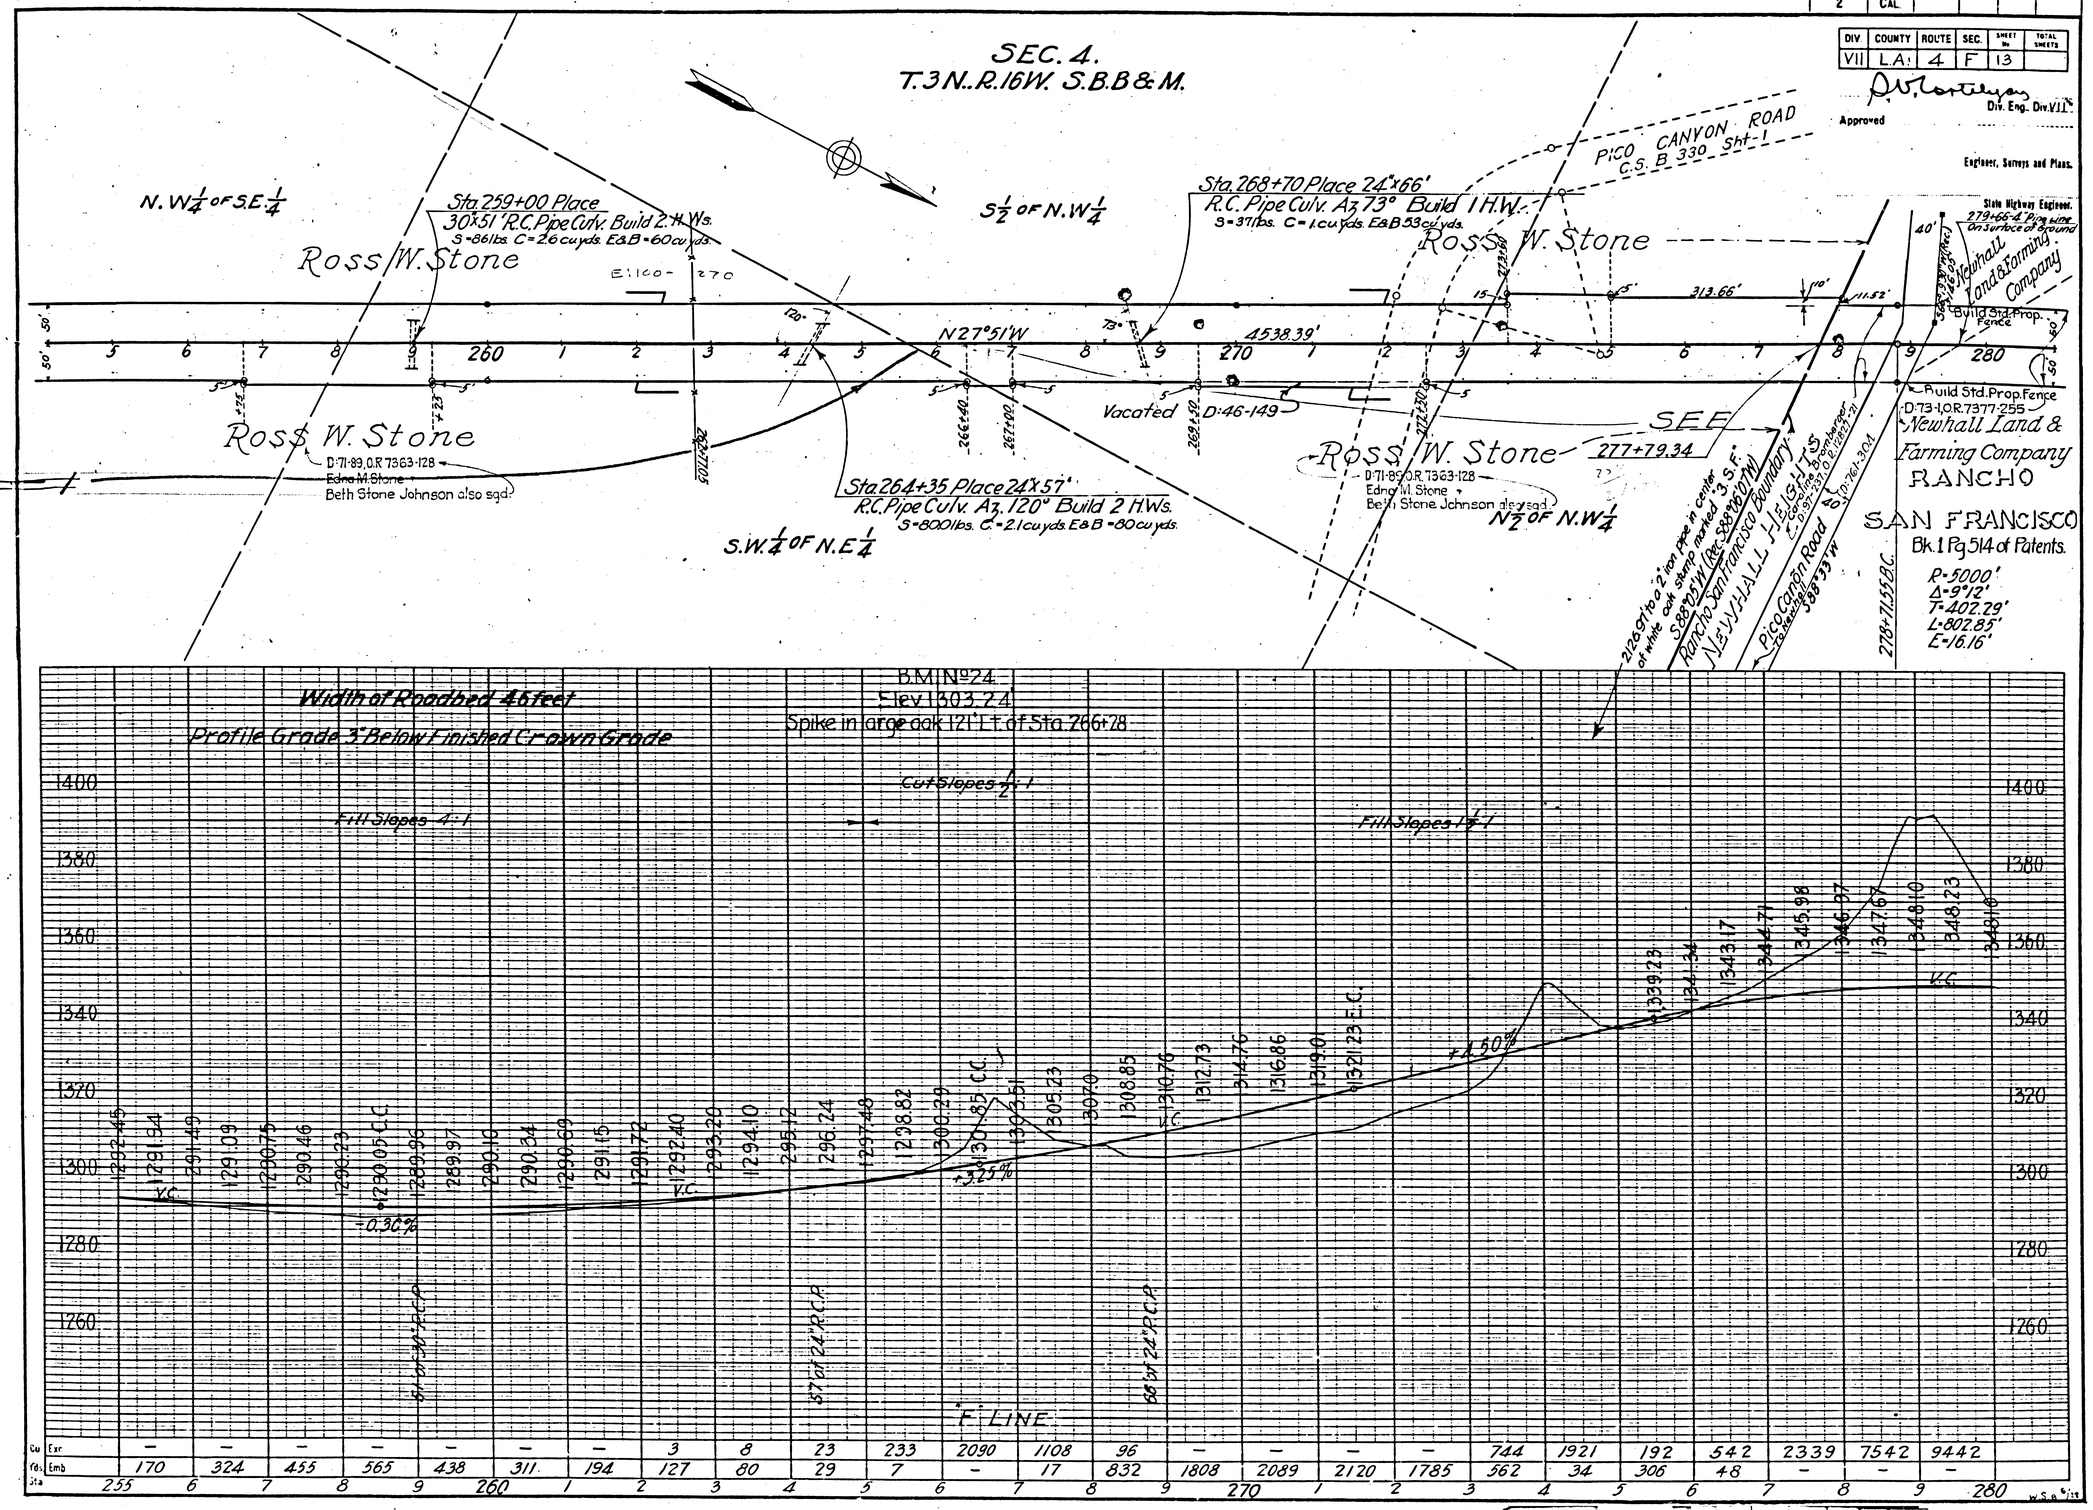

Cu Yds Sta	Exc	Emb
255	–	170
6	–	324
7	–	455
8	–	565
9	–	438
260	–	311
1	–	194
2	3	127
3	8	80
4	23	29
5	233	7
6	2090	–
7	1108	17
8	96	832
9	–	1808
270	–	2089
1	–	2120
2	–	1785
3	744	562
4	1921	34
5	192	306
6	542	48
7	2339	–
8	7542	–
9	9442	–
280		

F.M. 10248-2

A5 OF A7

DIST. No.	STATE	PROJ. No.	FISCAL YEAR	SHEET No.	TOTAL SHEETS
2	CAL.				

DIV.	COUNTY	ROUTE	SEC.	SHEET No.	TOTAL SHEETS
VII	LA	4	F	14	

Approved

Div. Eng., Div. VII

Engineer, Surveys and Plans.

State Highway Engineer.

RANCHO SAN FRANCISCO

Newhall Land and Farming Company

D:73-1, O.R. 7377-255

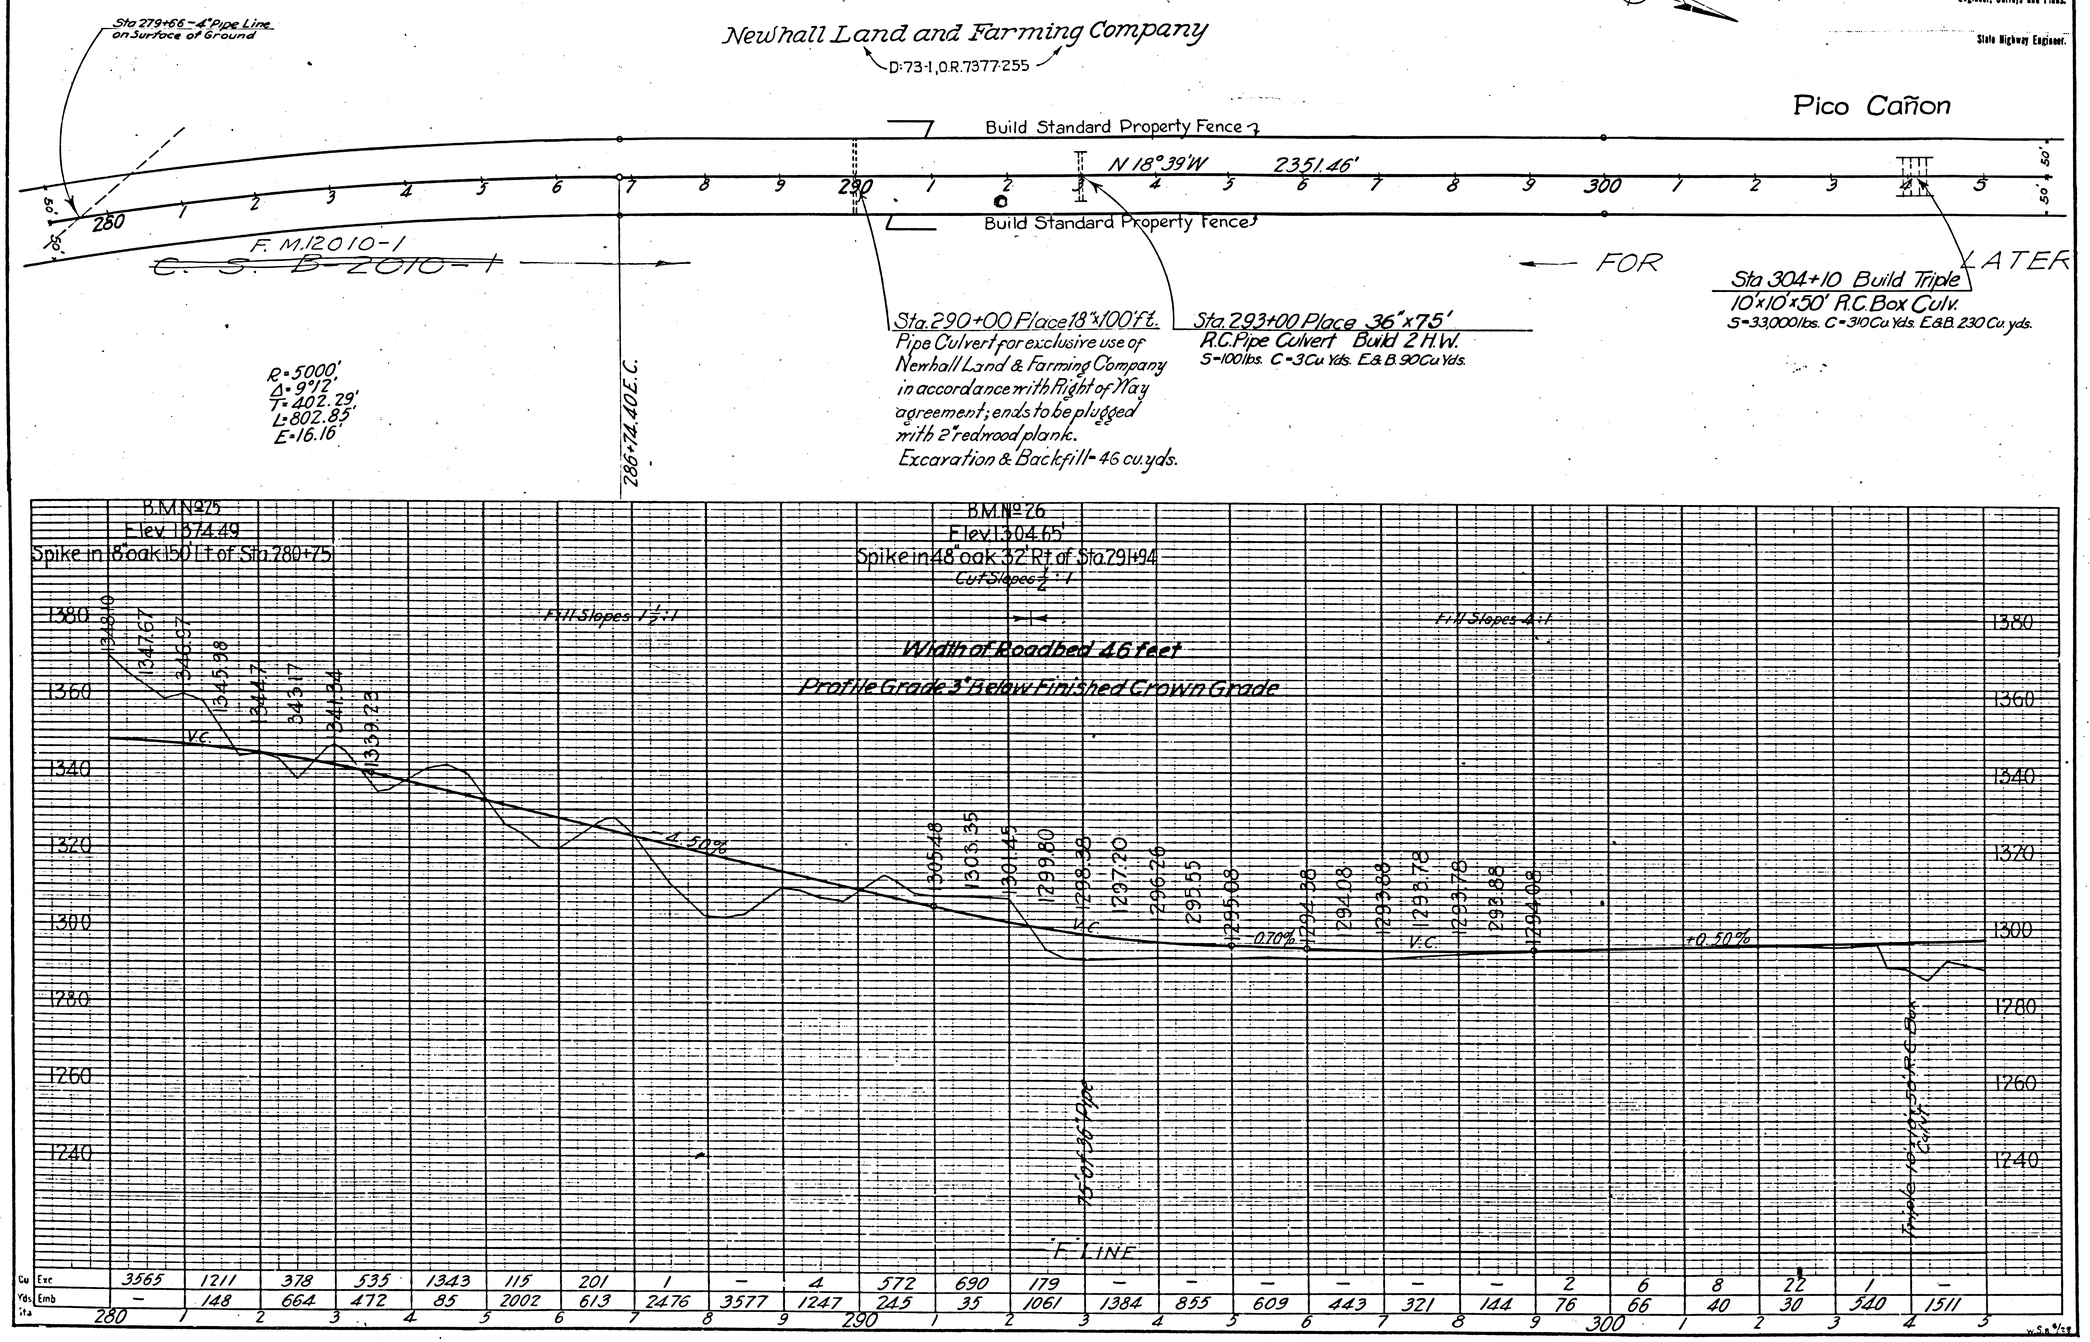

Cu Yds Sta	280	1	2	3	4	5	6	7	8	9	290	1	2	3	4	5	6	7	8	9	300	1	2	3	4	5
Exc	3565	1211	378	535	1343	115	201	1	–	4	572	690	179	–	–	–	–	–	–	2	6	8	22	1	–	
Emb	–	148	664	472	85	2002	613	2476	3577	1247	245	35	1061	1384	855	609	443	321	144	76	66	40	30	540	1511	

F.M. 10248-2

A6 OF A7

DIV.	COUNTY	ROUTE	SEC.	SHEET No.	TOTAL SHEETS
VII	L.A	4	F	15	

Approved — Div. Eng., Div. VII

Engineer, Surveys and Plans.

State Highway Engineer.

Sht 63

RANCHO SAN FRANCISCO

Newhall Land and Farming Company

D-73-1, O.R. 7377-255

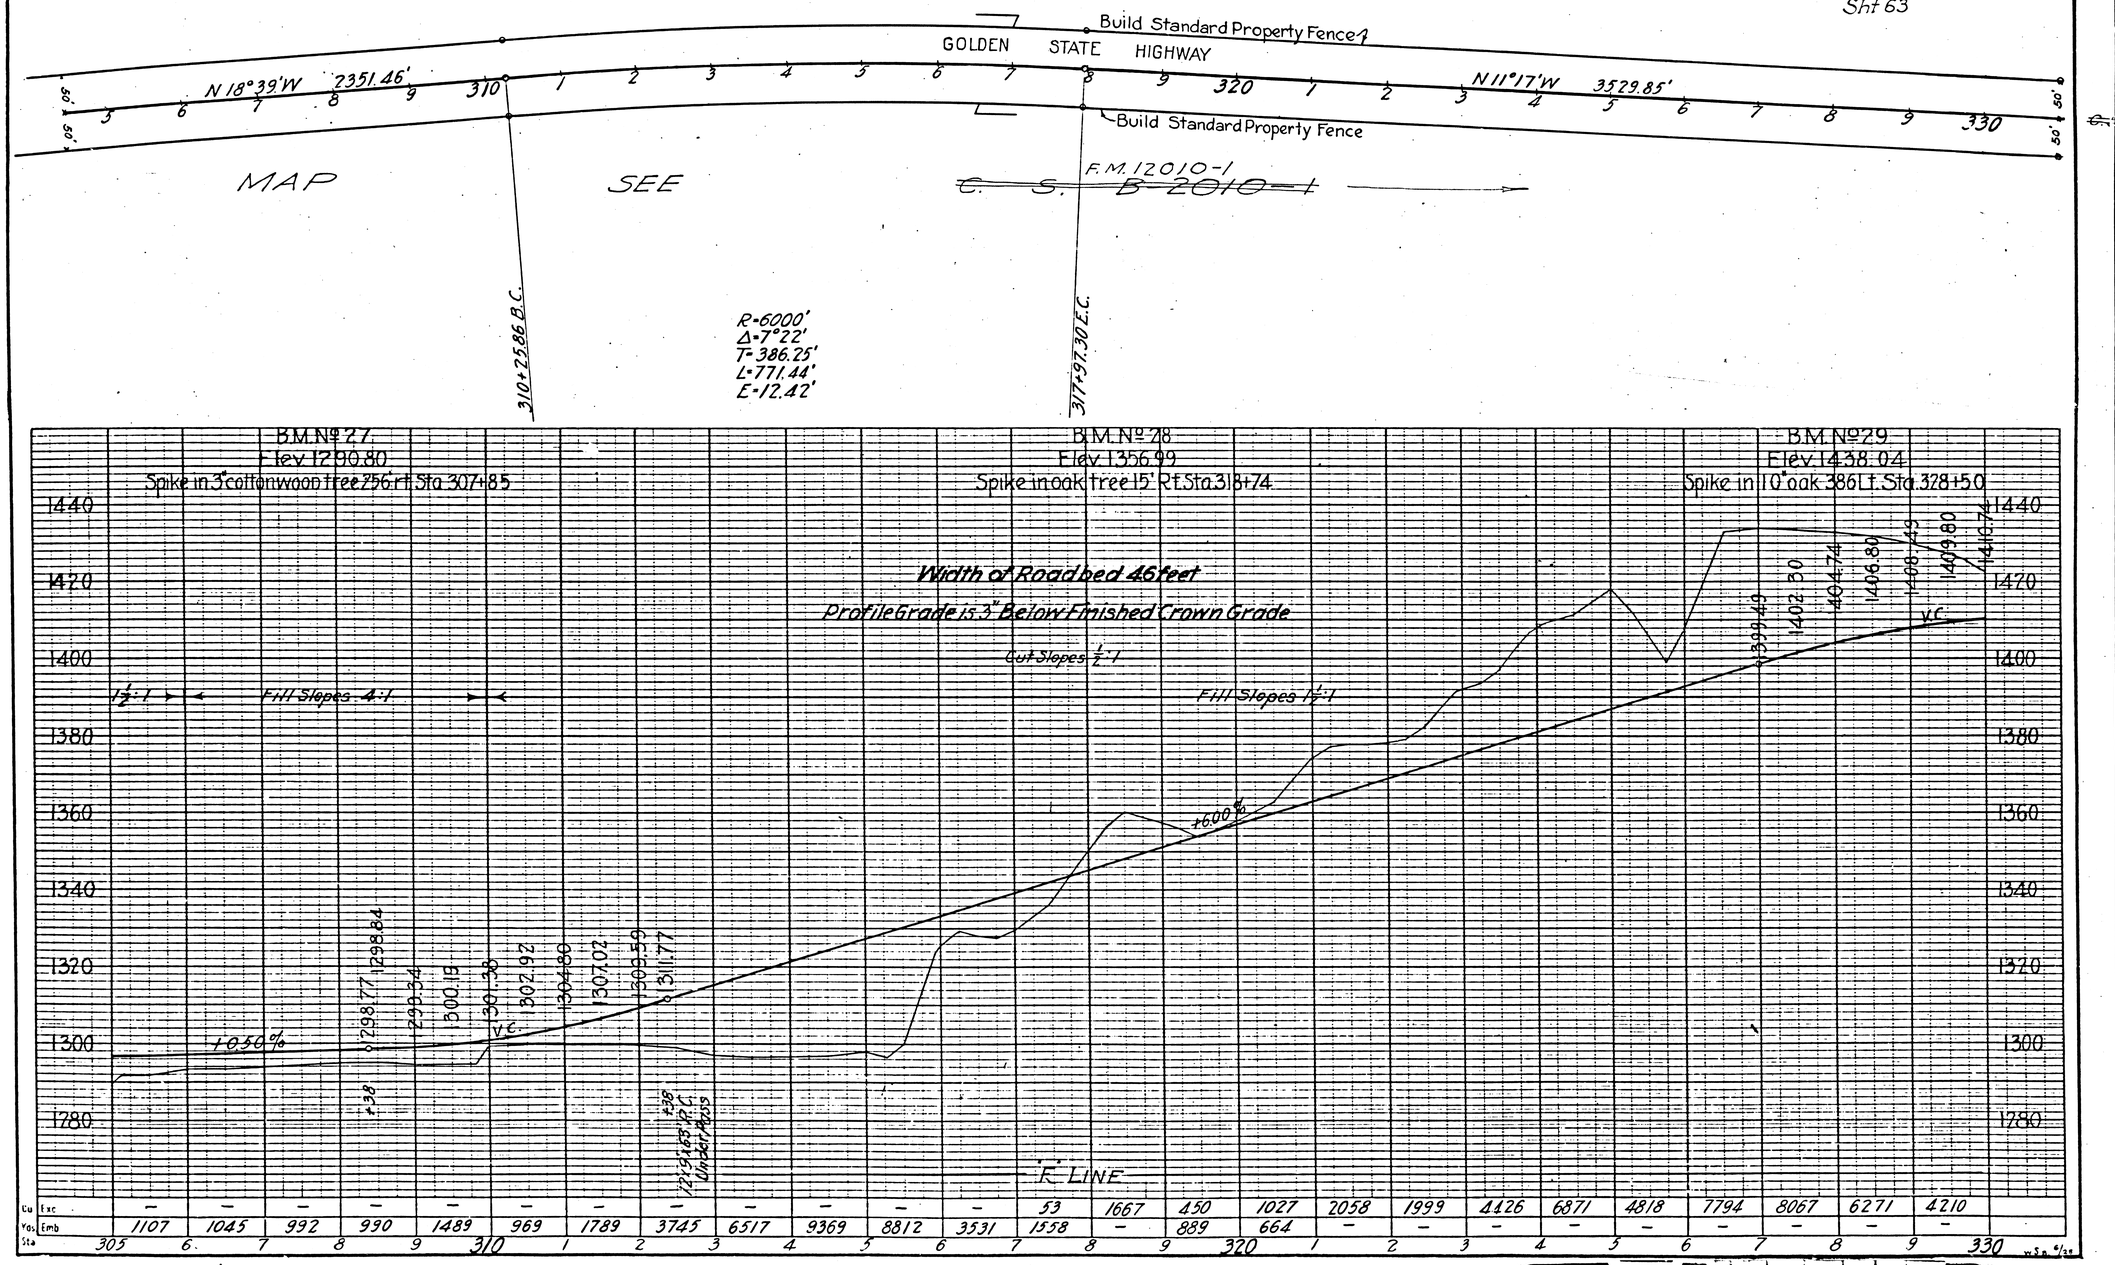

Sta	305	6	7	8	9	310	1	2	3	4	5	6	7	8	9	320	1	2	3	4	5	6	7	8	9	330
Cu Yds Exc	–	–	–	–	–	–	–	–	–	–	–	–	53	1667	450	1027	2058	1999	4426	6871	4818	7794	8067	6271	4210	
Cu Yds Emb	1107	1045	992	990	1489	969	1789	3745	6517	9369	8812	3531	1358	–	889	664	–	–	–	–	–	–	–	–	–	

F.M. 10248-2

A7 OF A7