FED. ROAD DIST. NO.	STATE	FED. AID PROJ. NO.	FISCAL YEAR	SHEET NO.	TOTAL SHEETS
7	CAL.				

DIST.	COUNTY	ROUTE	SEC.	SHEET NO.	TOTAL SHEETS
VII	L.A.	26	C	4	

D. W. Tomlinson
Dist. Eng. Dist.

Approved

Engineer, Surveys and Plans.

State Highway Engineer

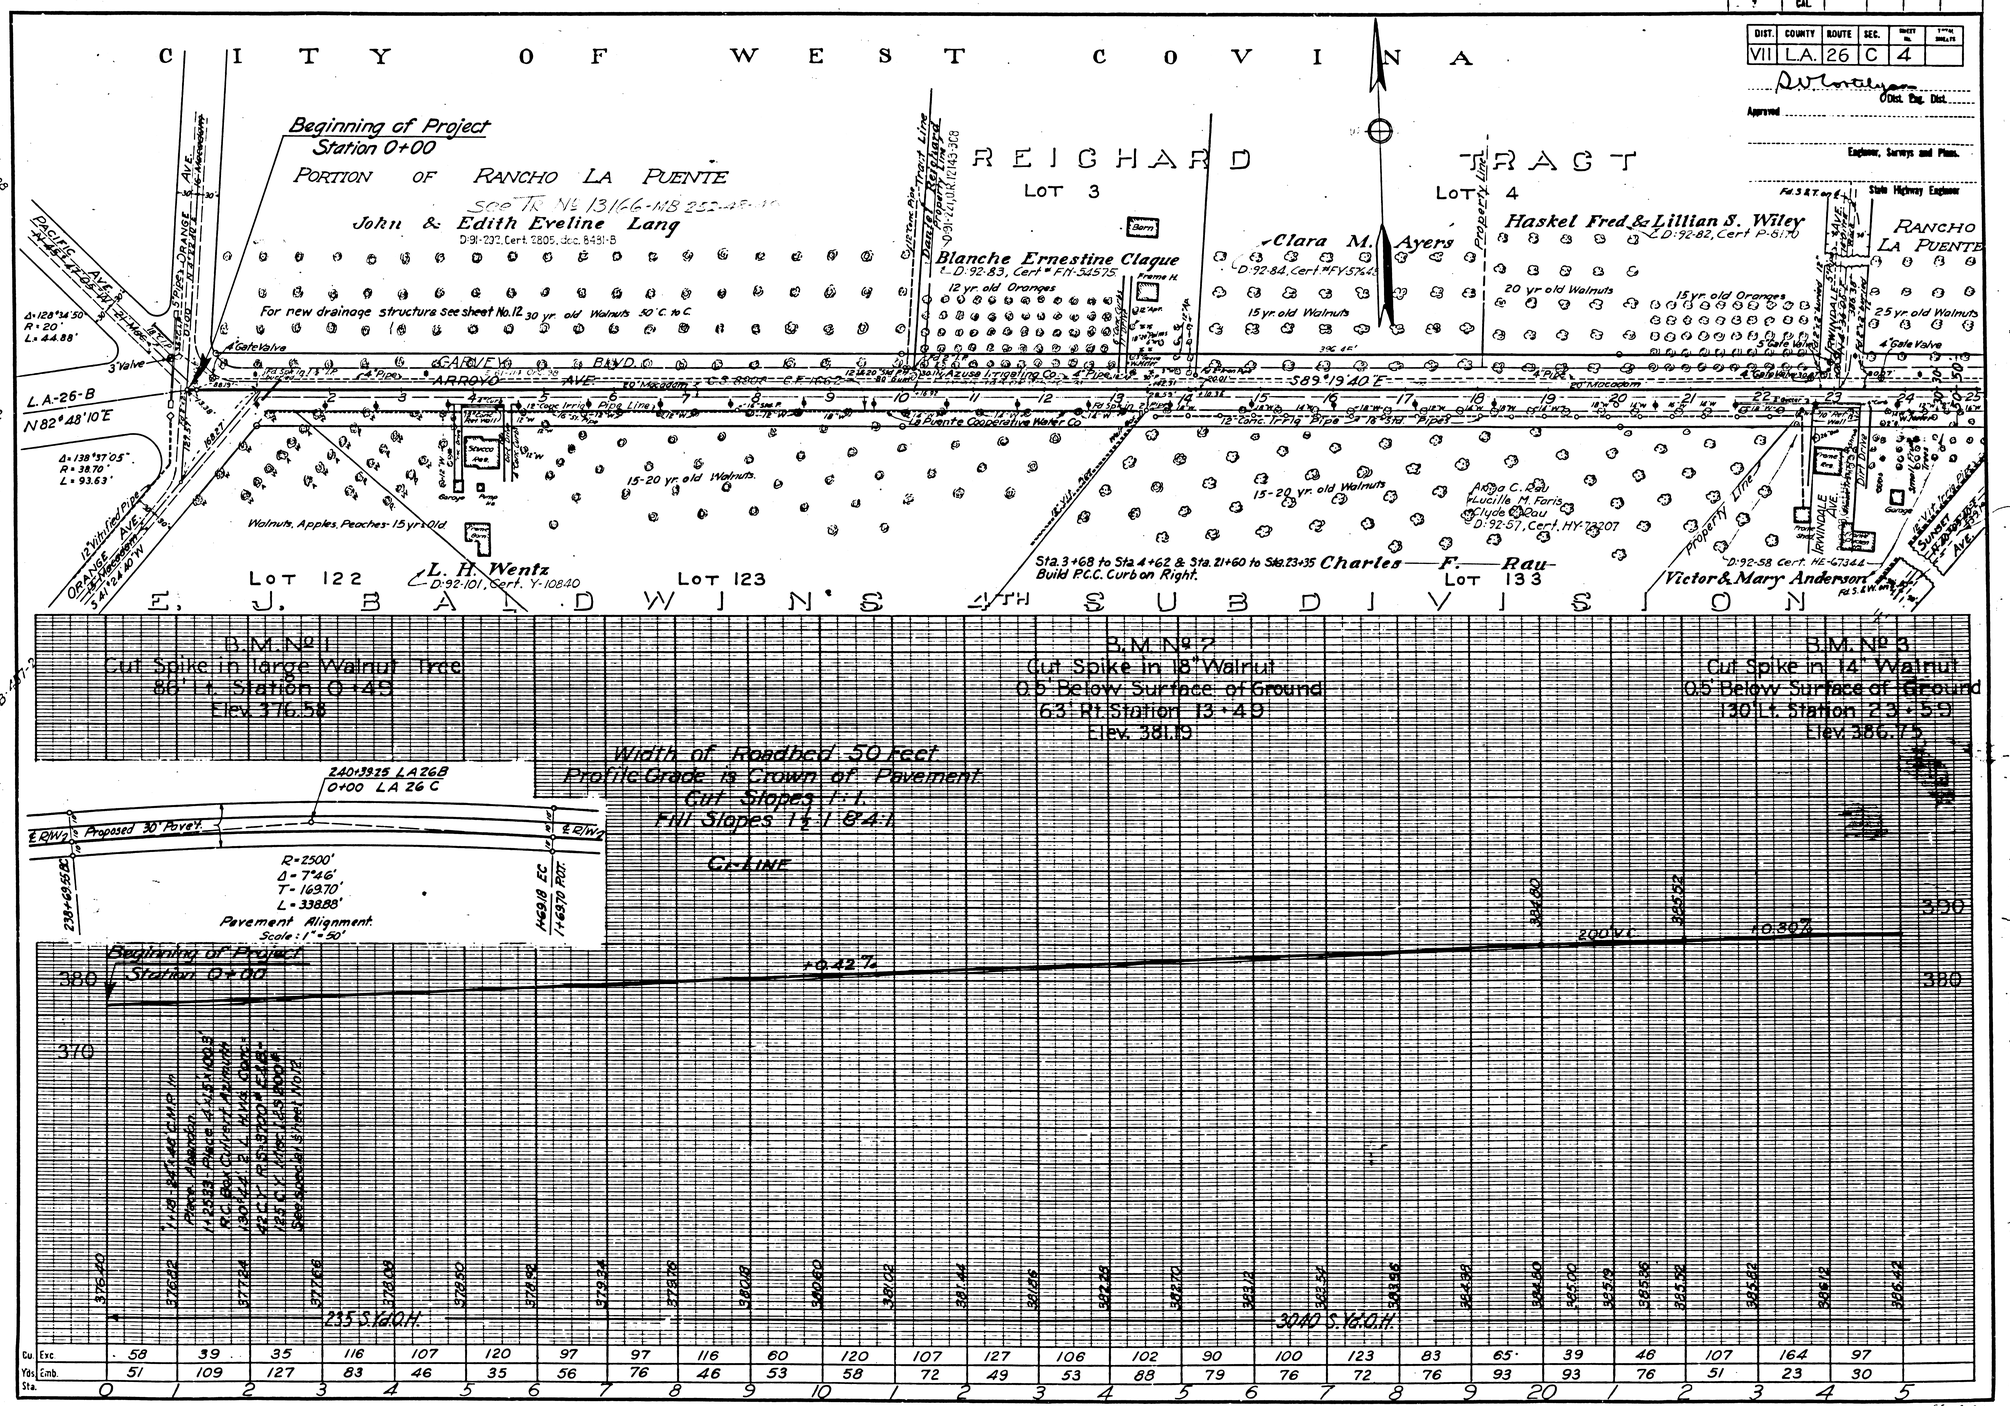

B.M. No. 1
Cut Spike in large Walnut Tree
80' Lt. Station 0+49
Elev. 376.58

B.M. No. 2
Cut Spike in 18" Walnut
0.5 Below Surface of Ground
63' Rt. Station 13+49
Elev. 381.19

B.M. No. 3
Cut Spike in 14" Walnut
0.5 Below Surface of Ground
130' Lt. Station 23+59
Elev. 386.75

Width of Roadbed 50 feet
Profile Grade is Crown of Pavement
Cut Slopes 1:1
Fill Slopes 1½:1 & 4:1

INDEX 47

F.M. 10596

A1 OF A8

DIST. NO.	STATE	PROJ. NO.	YEAR	NO.	SHEETS
2	CAL.				

DIST.	COUNTY	ROUTE	SEC.	SHEET NO.	TOTAL SHEETS
VII	L.A.	26	C	5	

Dist. Eng. Dist.

Approved .....

Engineer, Surveys and Plans.

State Highway Engineer

F.W. WORKMAN 32 — Fd. S. & W.

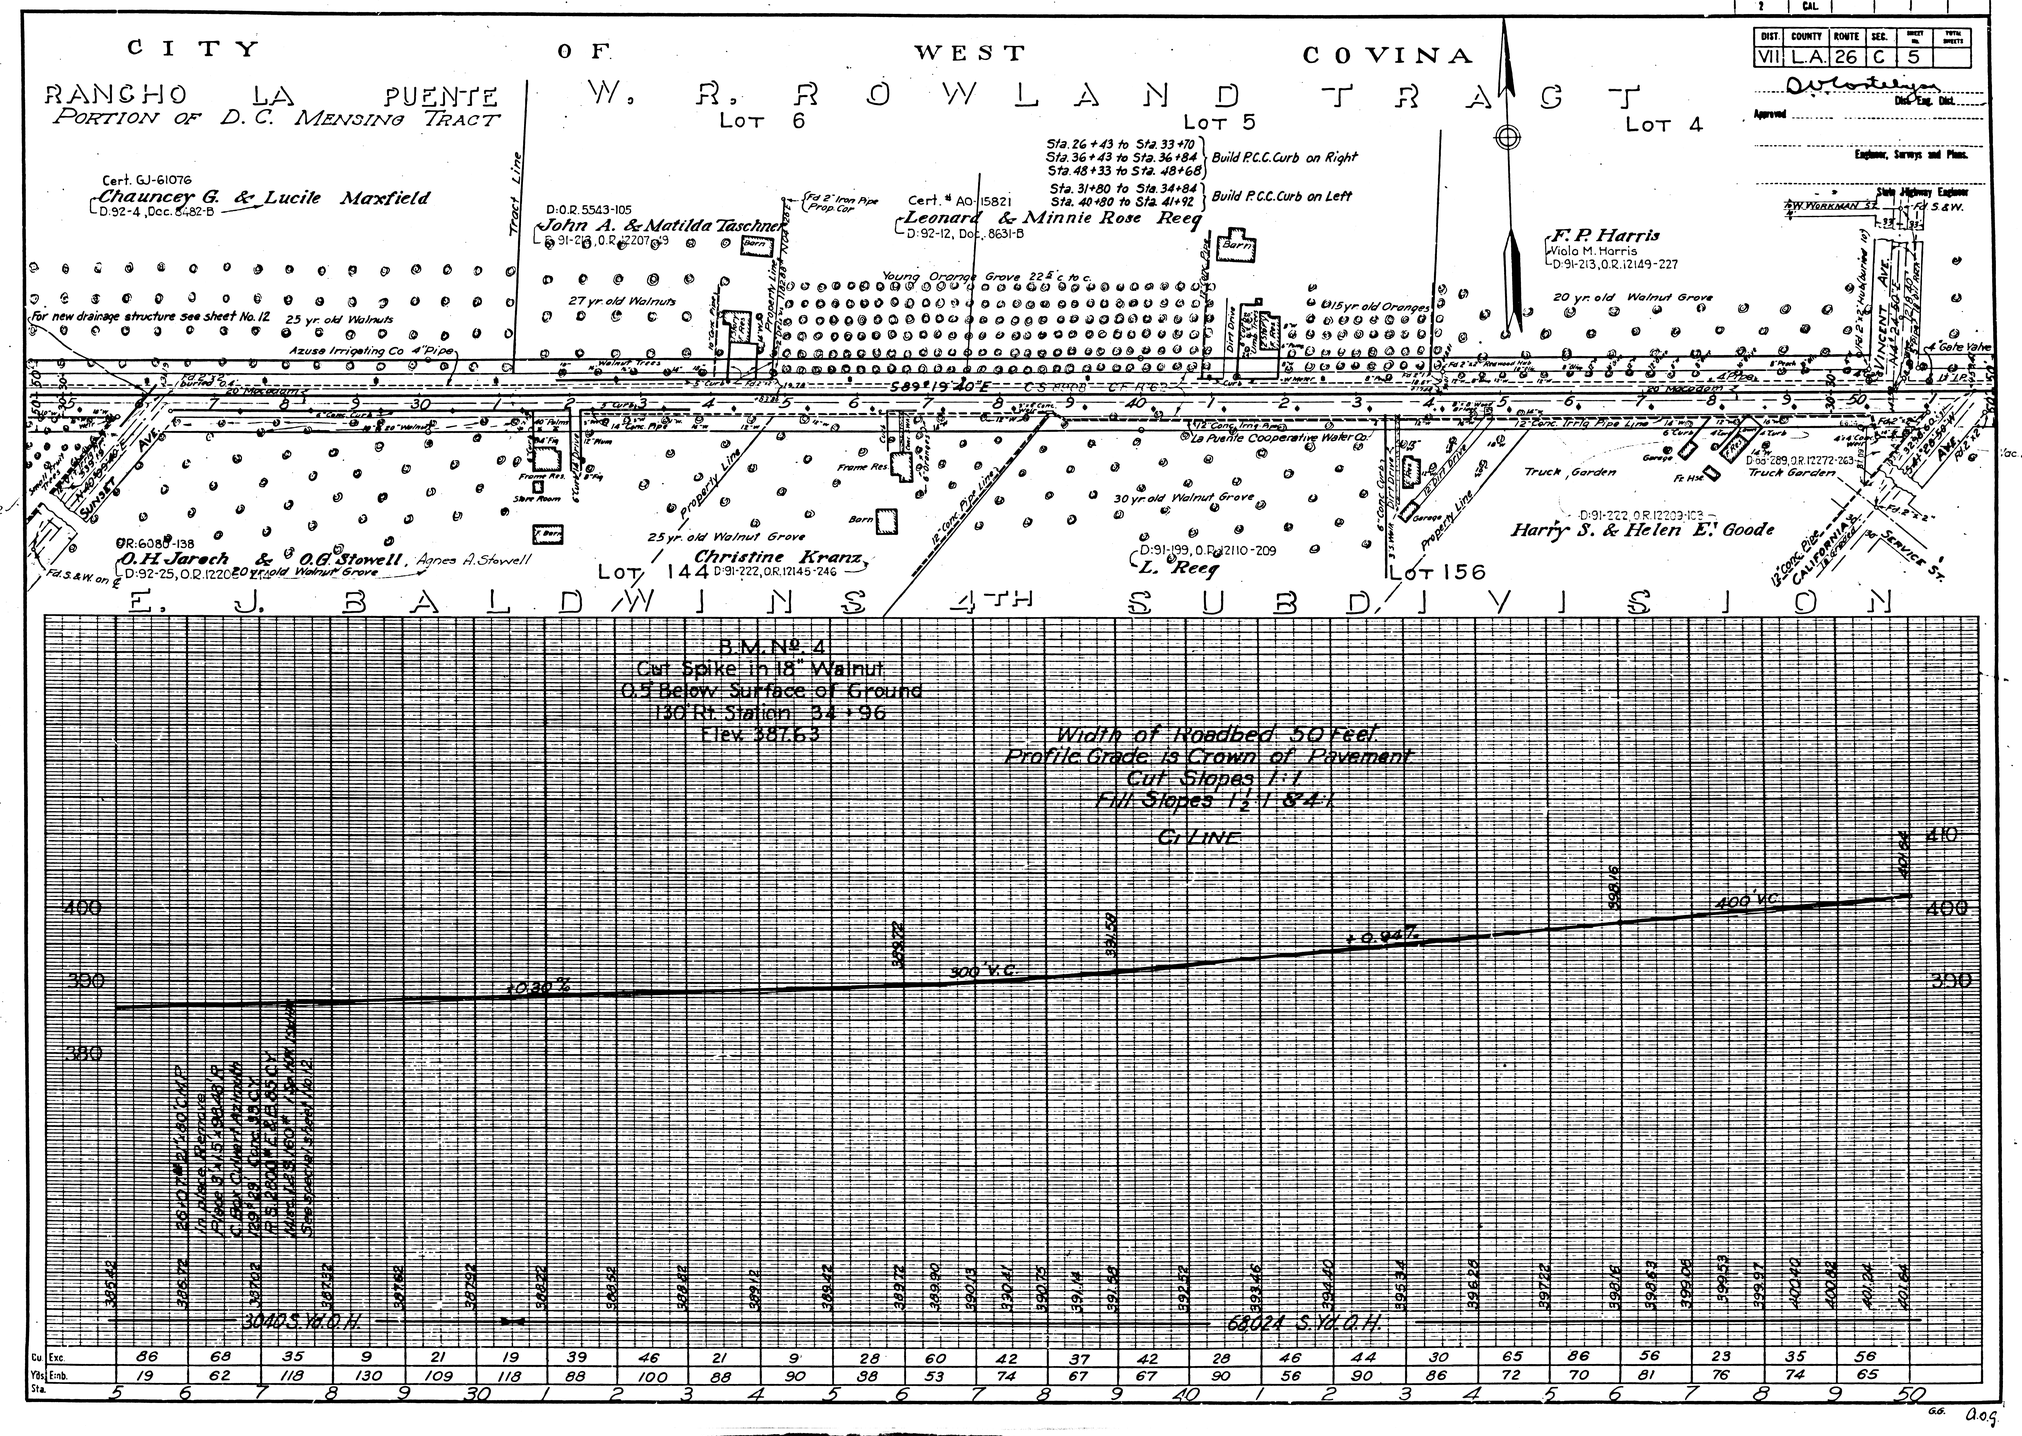

B.M. No. 4
Cut Spike in 18" Walnut
0.5' Below Surface of Ground
130' Rt. Station 34+96
Elev. 387.63

Width of Roadbed 50 Feet
Profile Grade is Crown of Pavement
Cut Slopes 1:1
Fill Slopes 1½:1 & 4:1

Sta.	5	6	7	8	9	30	1	2	3	4	5	6	7	8	9	40	1	2	3	4	5	6	7	8	9	50
Cu. Yds. Exc.	86	68	35	9	21	19	39	46	21	9	28	60	42	37	42	28	46	44	30	65	86	56	23	35	56	
Cu. Yds. Emb.	19	62	118	130	109	118	88	100	88	90	38	53	74	67	67	90	56	90	86	72	70	81	76	74	65	

G.G. A.O.G.

F.M. 10596

A 2 OF A 8

DIST. NO.	STATE	FEDR. NO.	YEAR	NO.	SHEETS
2	CAL.				

DIST.	COUNTY	ROUTE	SEC.	SHEET NO.	TOTAL SHEETS
VII	L.A.	26	C	6	

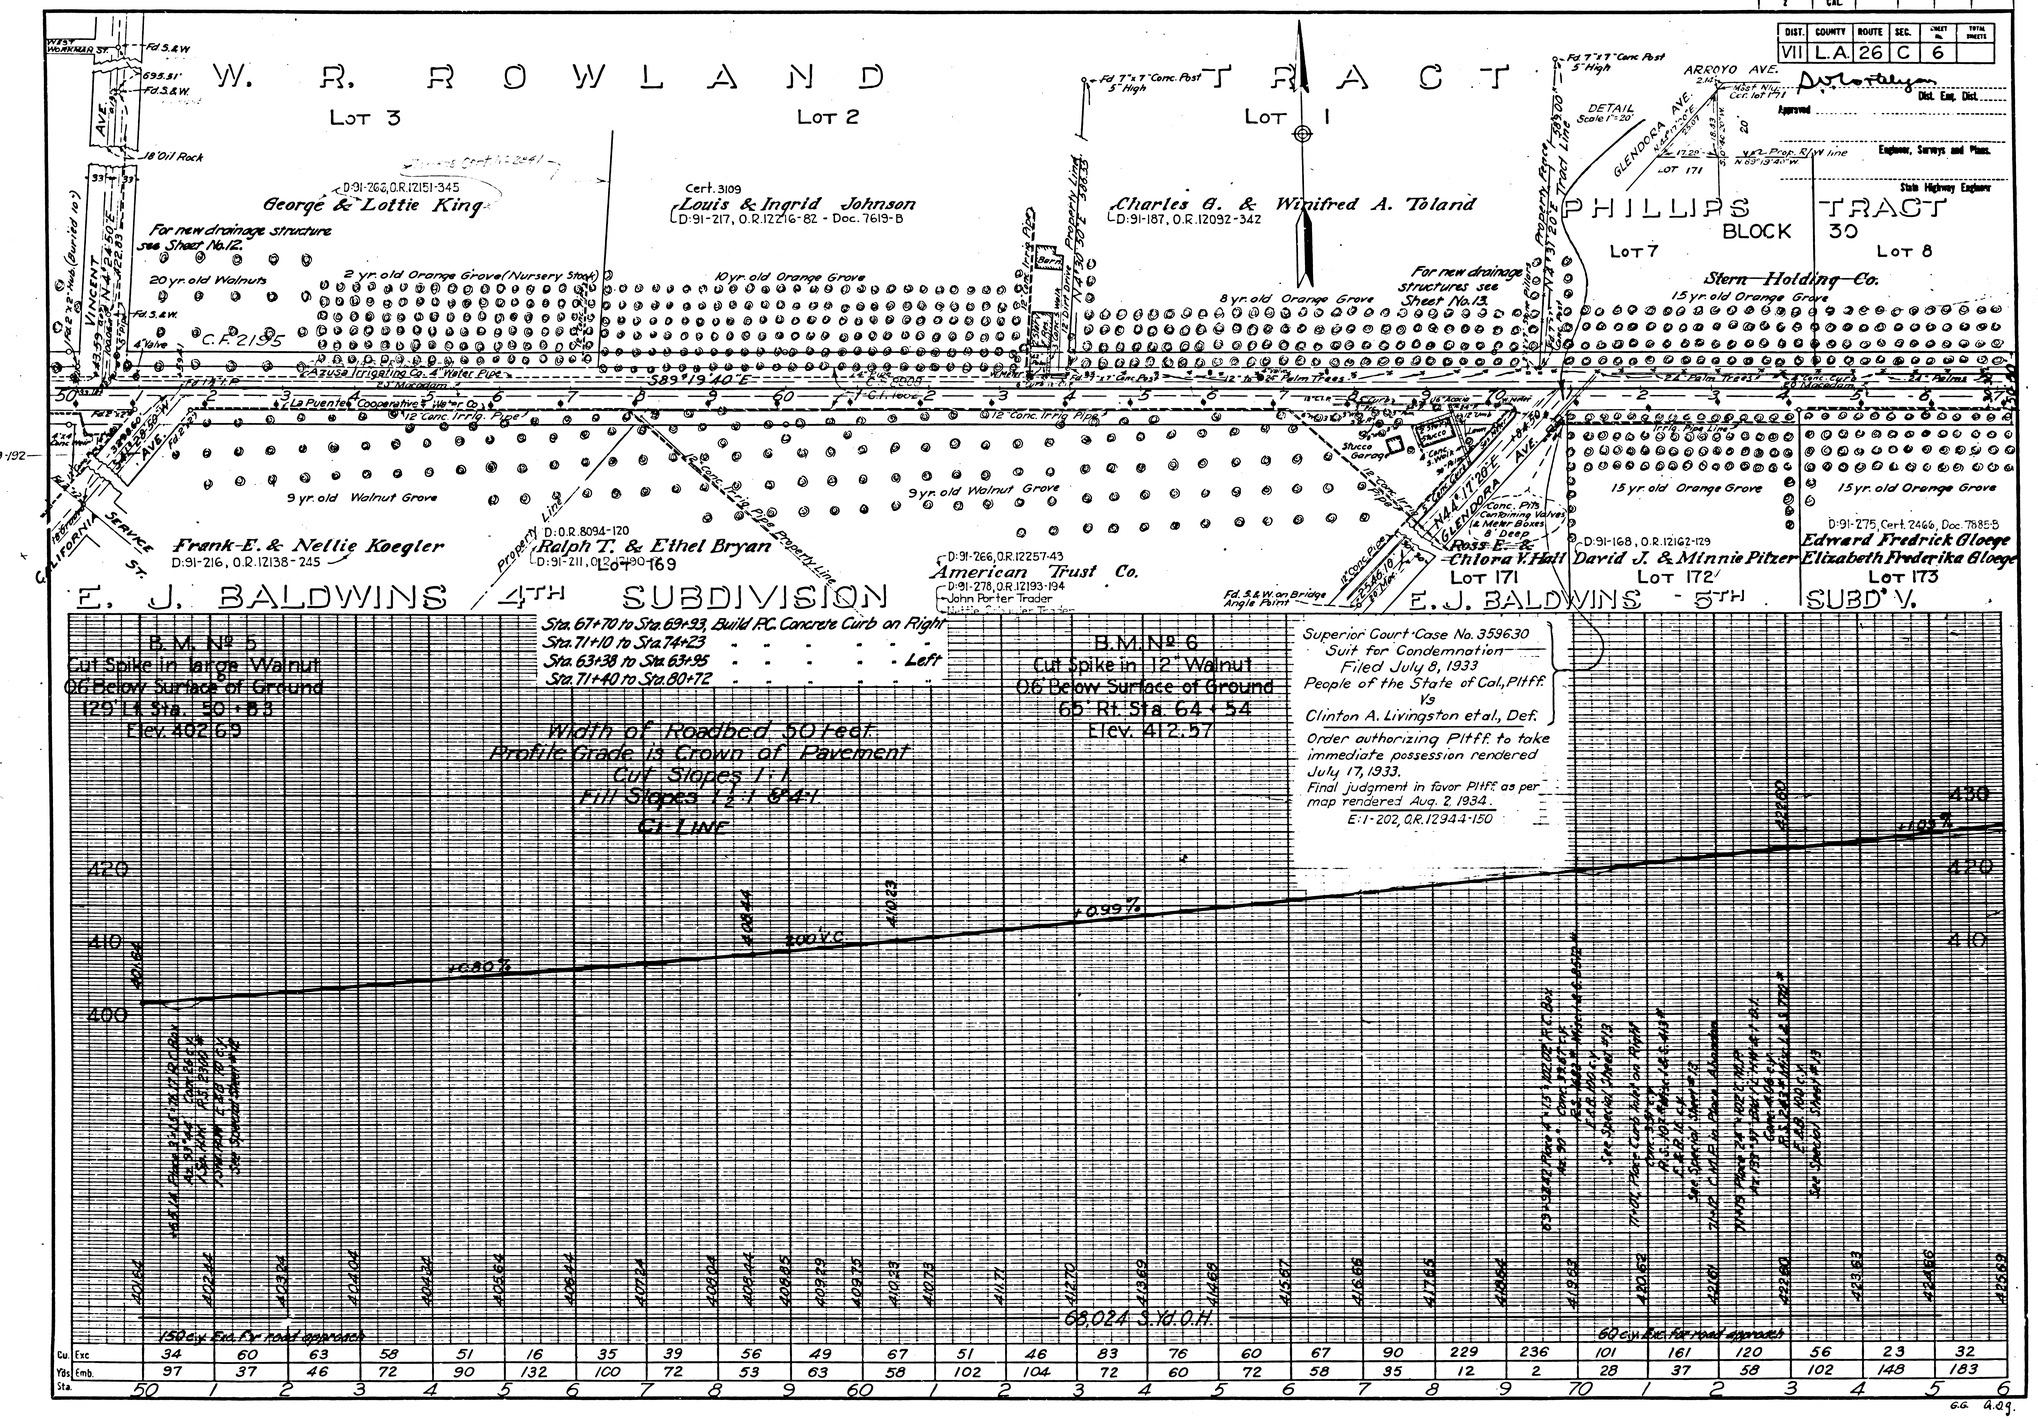

F.M. 10596

A3 OF A8

DIST.	COUNTY	ROUTE	SEC.	SHEET NO.	TOTAL SHEETS
VII	L.A.	26	C	7	

Approved: ..... Dist. Eng. Dist.

..... Engineer, Surveys and Plans.

..... State Highway Engineer

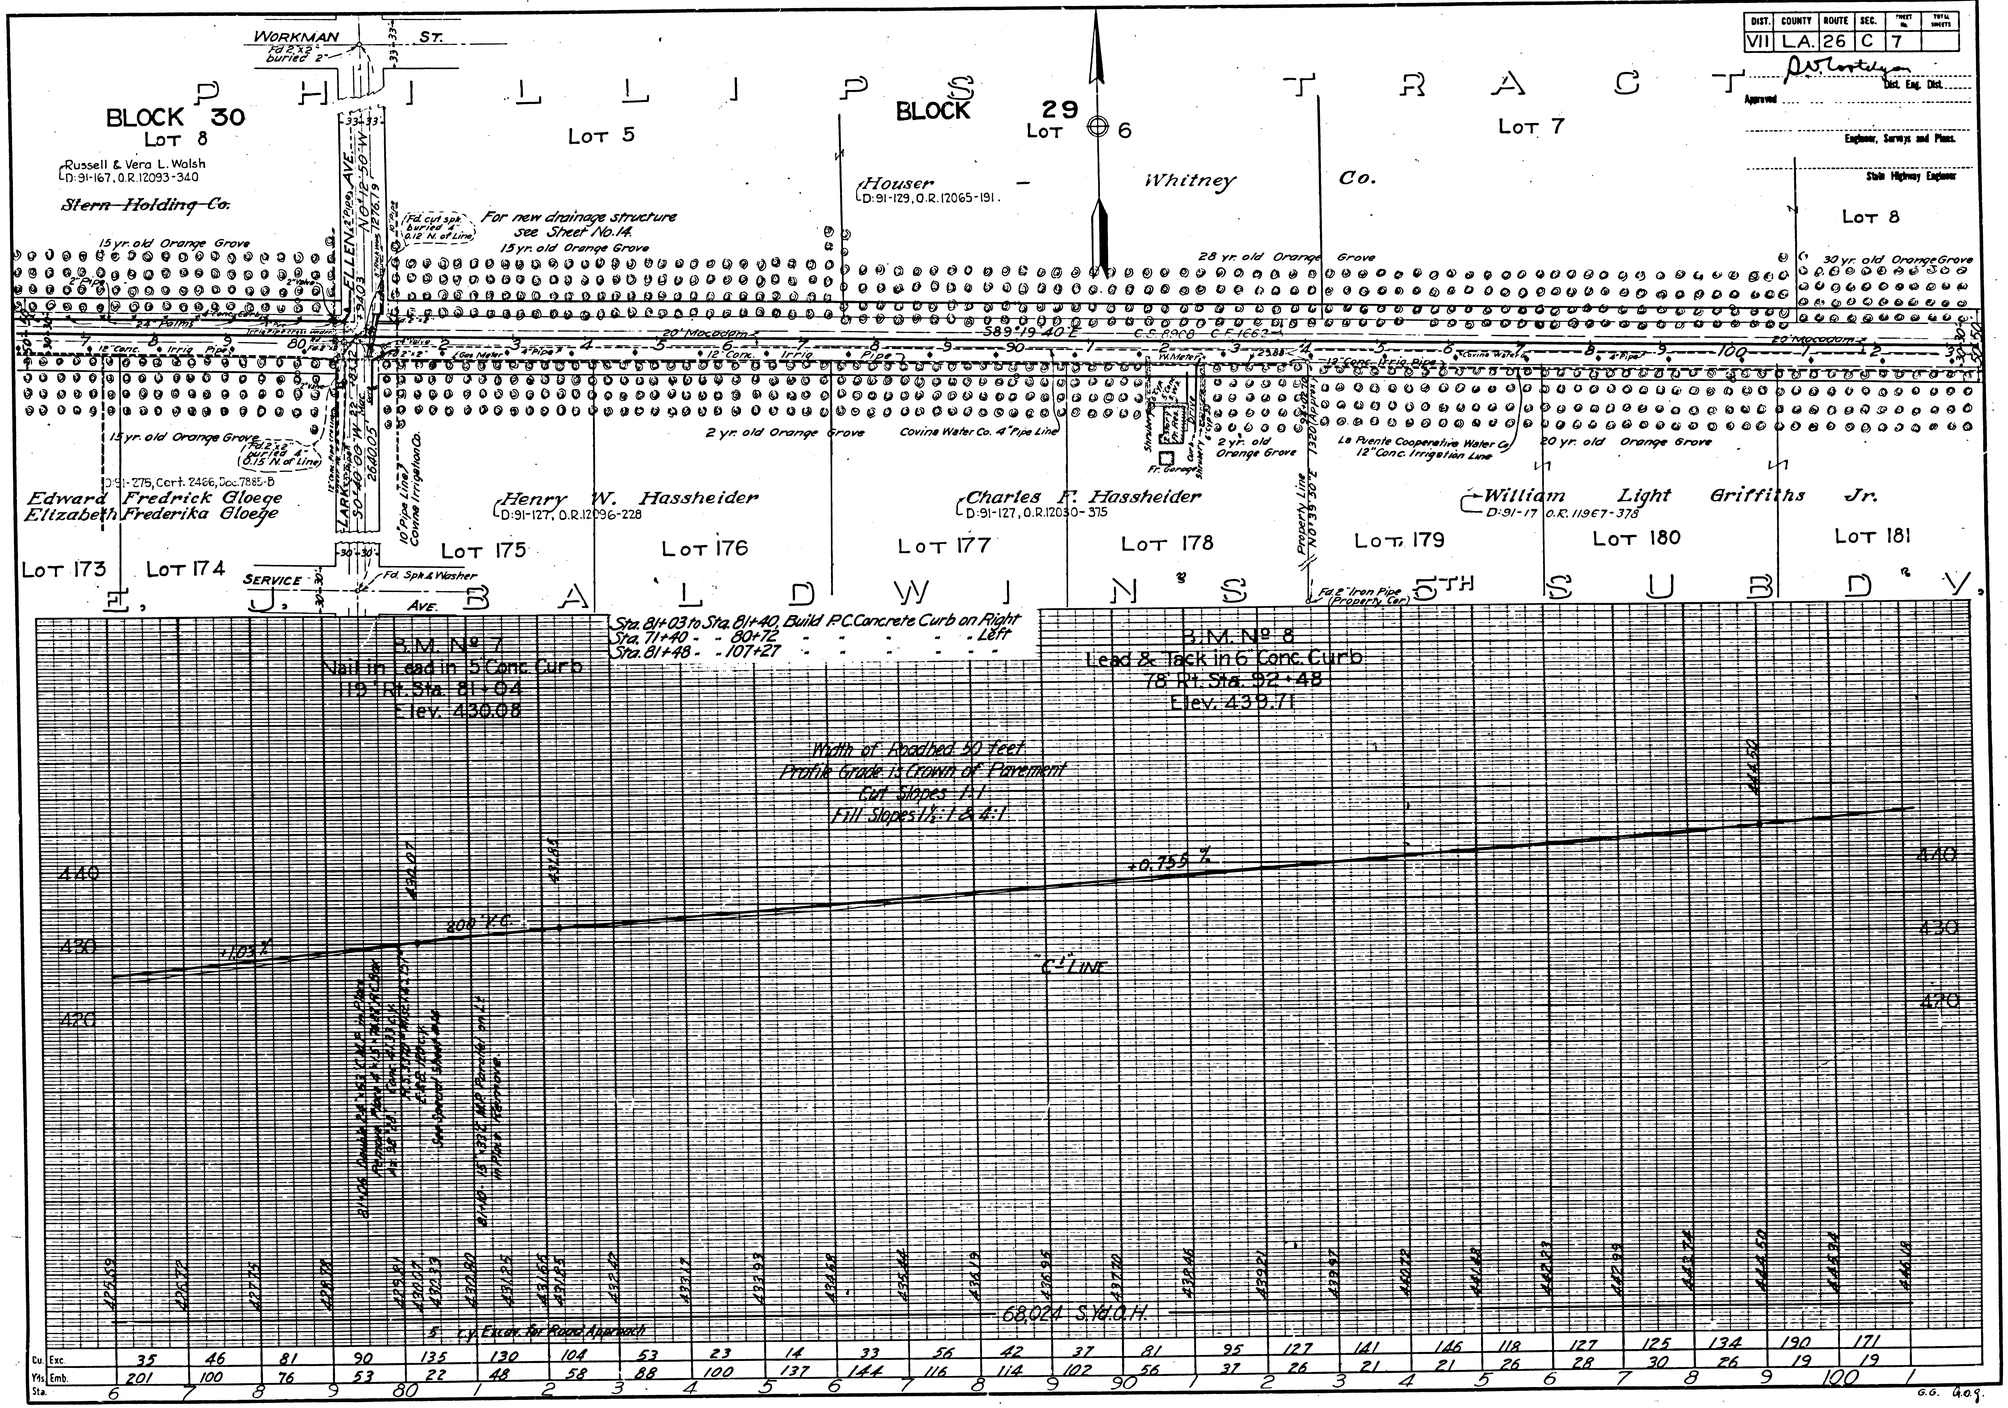

Sta.	6	7	8	9	80	1	2	3	4	5	6	7	8	9	90	1	2	3	4	5	6	7	8	9	100	1
Cu. Yds. Exc.	35	46	81	90	135	130	104	53	23	14	33	56	42	37	81	95	127	141	146	118	127	125	134	190	171	
Yds. Emb.	201	100	76	53	22	48	58	88	100	137	144	116	114	102	56	37	26	21	21	26	28	30	26	19	19	

G.G. 4.09.

F.M. 10596

A4 OF A8

DIST. NO.	STATE	PROJ. NO.	YEAR	NO.	SHEETS
7	CAL				

DIST.	COUNTY	ROUTE	SEC.	SHEET NO.	TOTAL SHEETS
VII	L.A	26	C	8	

Approved: D. W. Morrison, Dist. Eng. Dist.

Engineer, Surveys and Plans.

State Highway Engineer

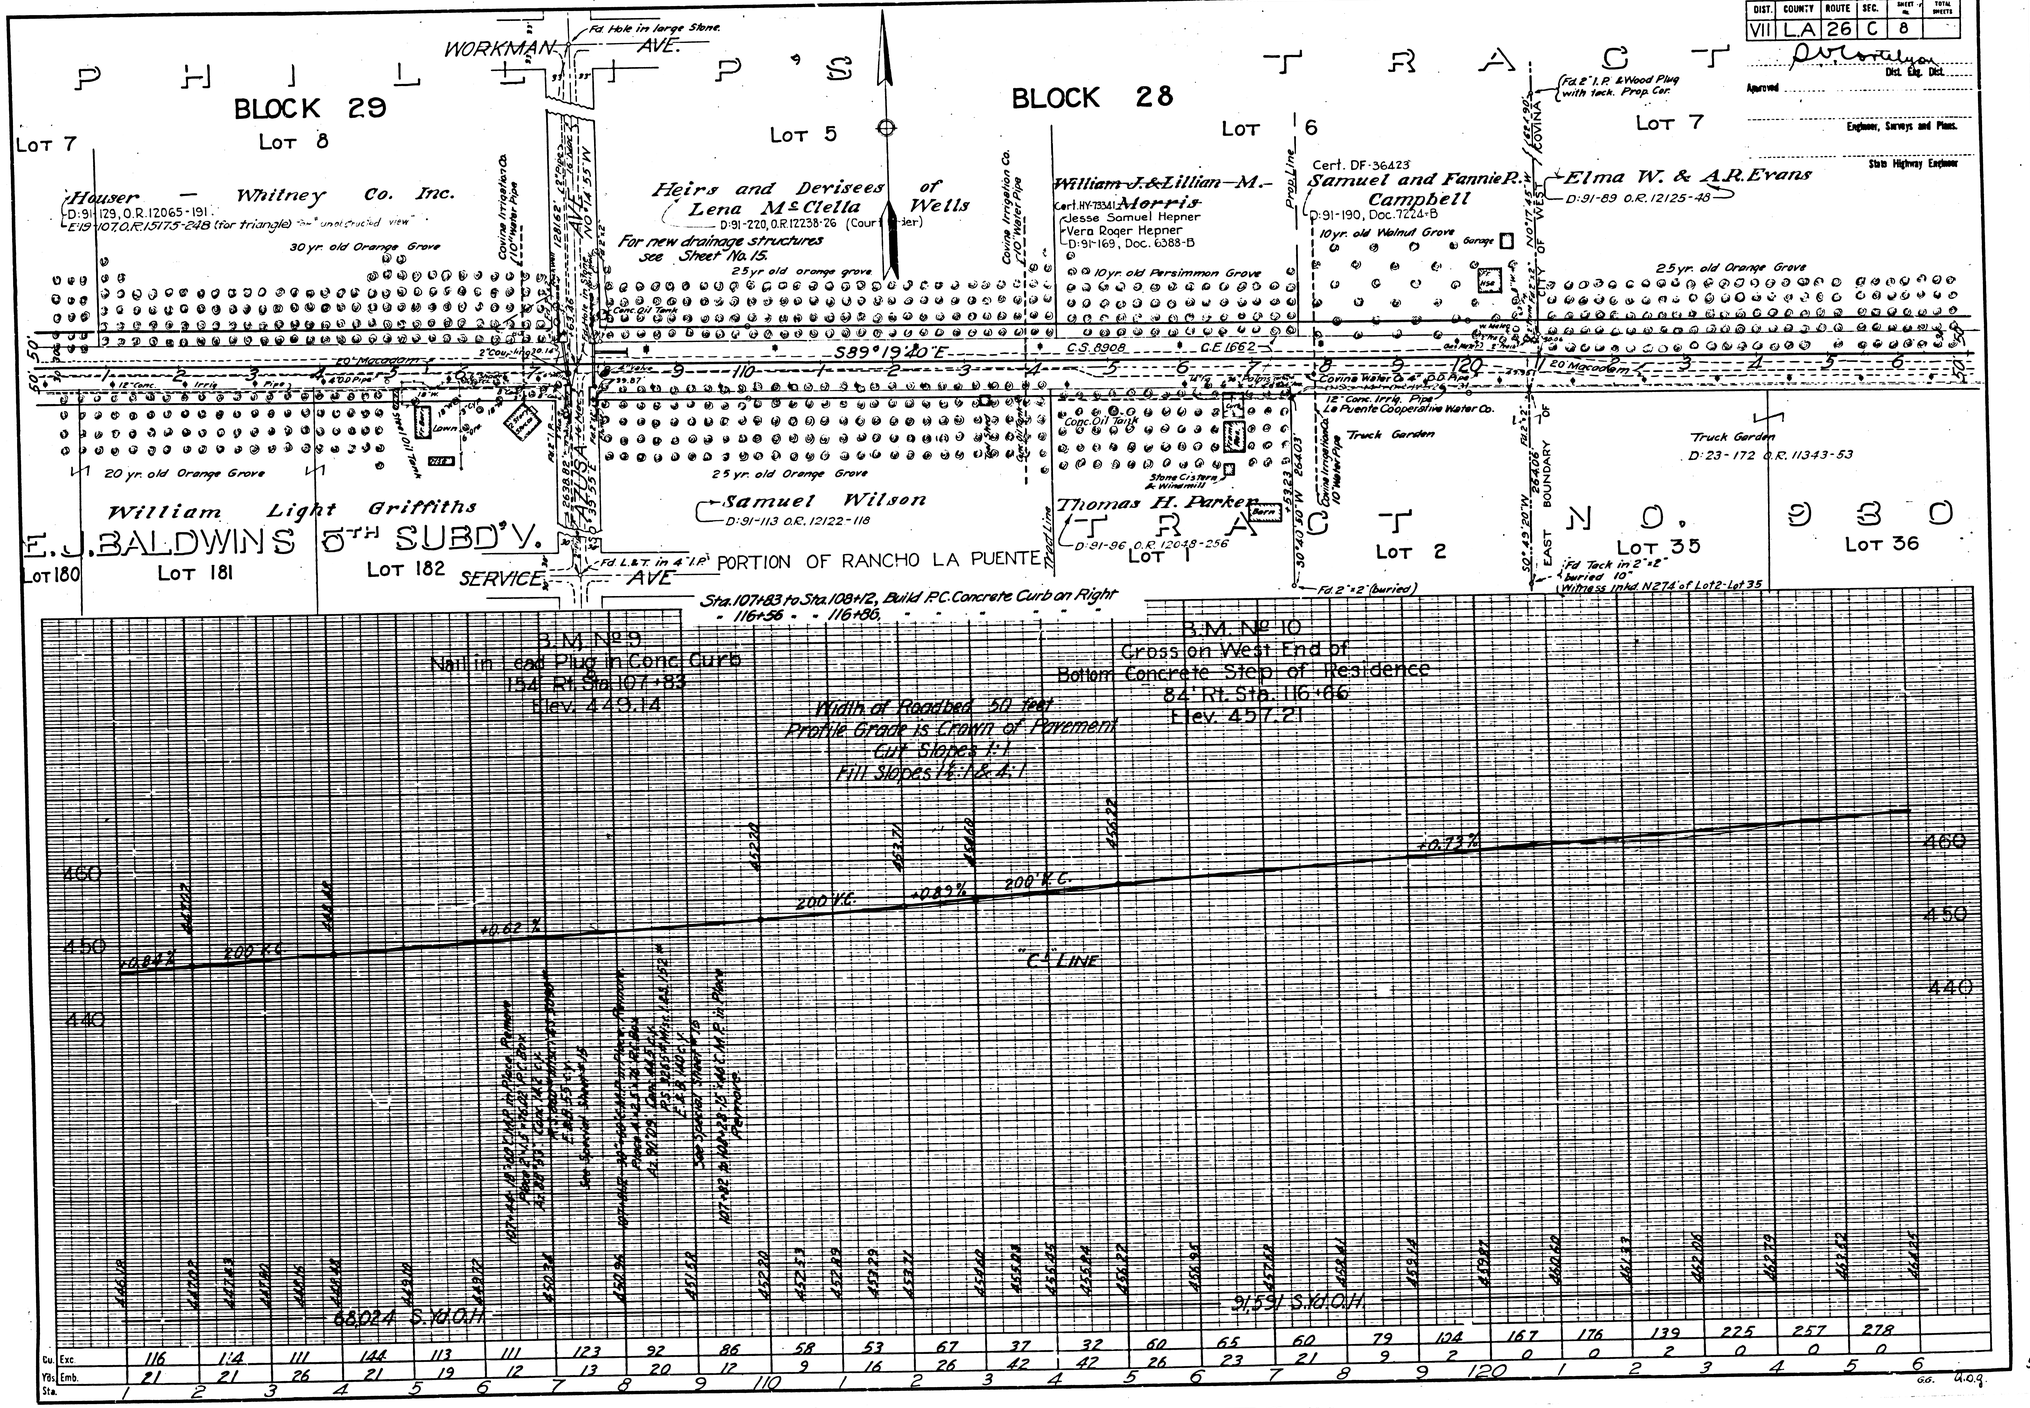

F.M. 10596

A5 OF A8

FED. ROAD DIST. NO.	STATE	FED. AID PROJ. NO.	FISCAL YEAR	SHEET NO.	TOTAL SHEETS
2	CAL.				

DIST.	COUNTY	ROUTE	SEC.	SHEET NO.	TOTAL SHEETS
VII	L.A.	26	C	9	

Approved: D.W. Morrey, Dist. Eng. Dist.

Engineer, Surveys and Plans.

State Highway Engineer

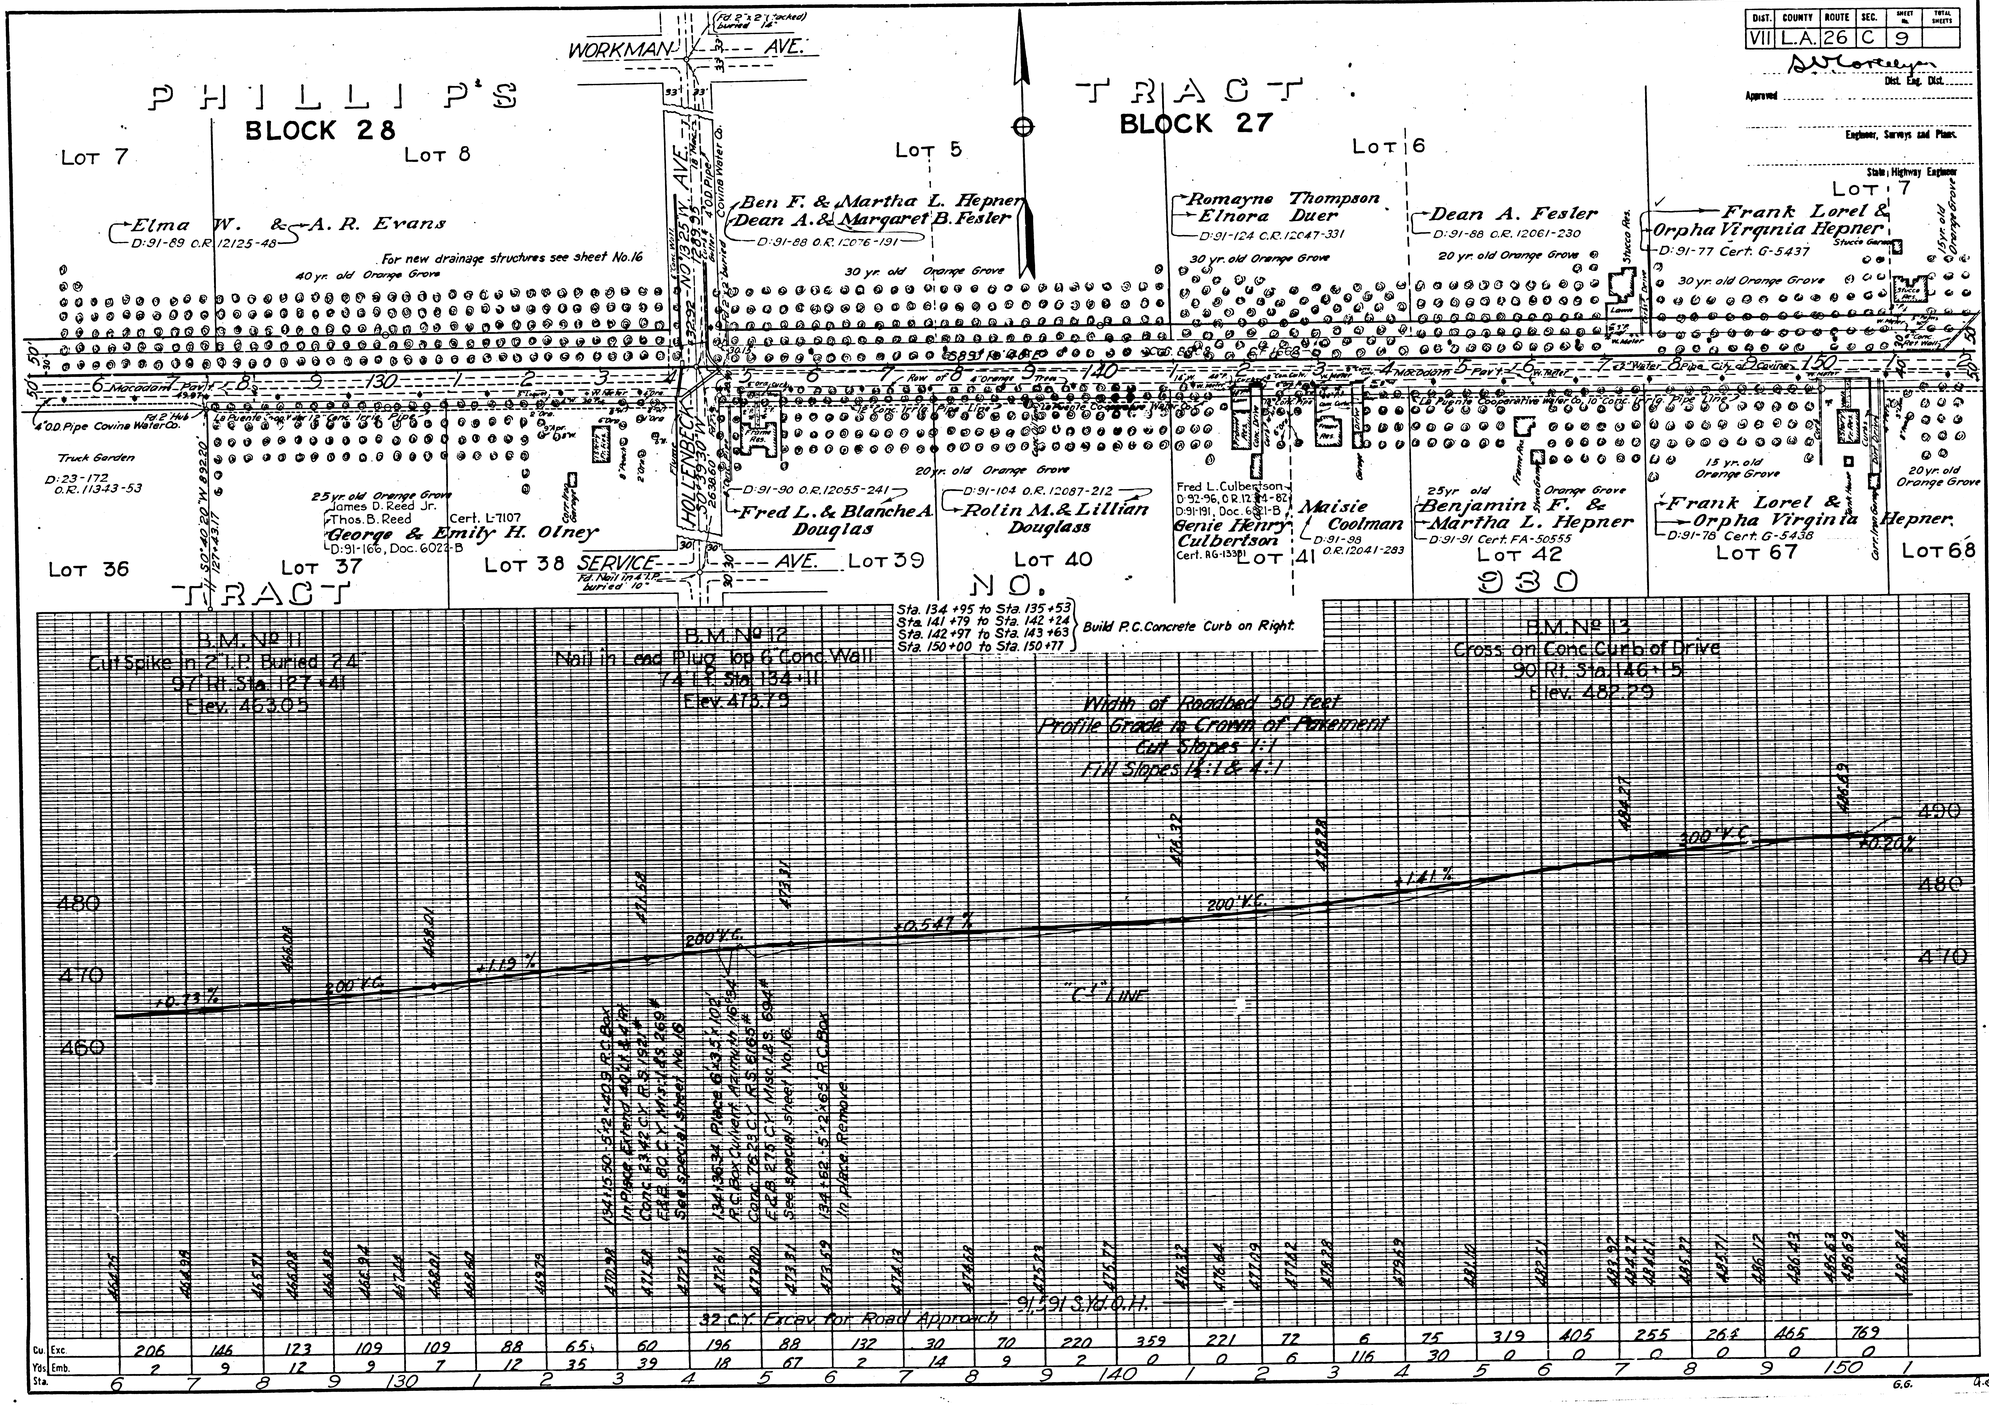

F.M. 10596

A6 OF A8

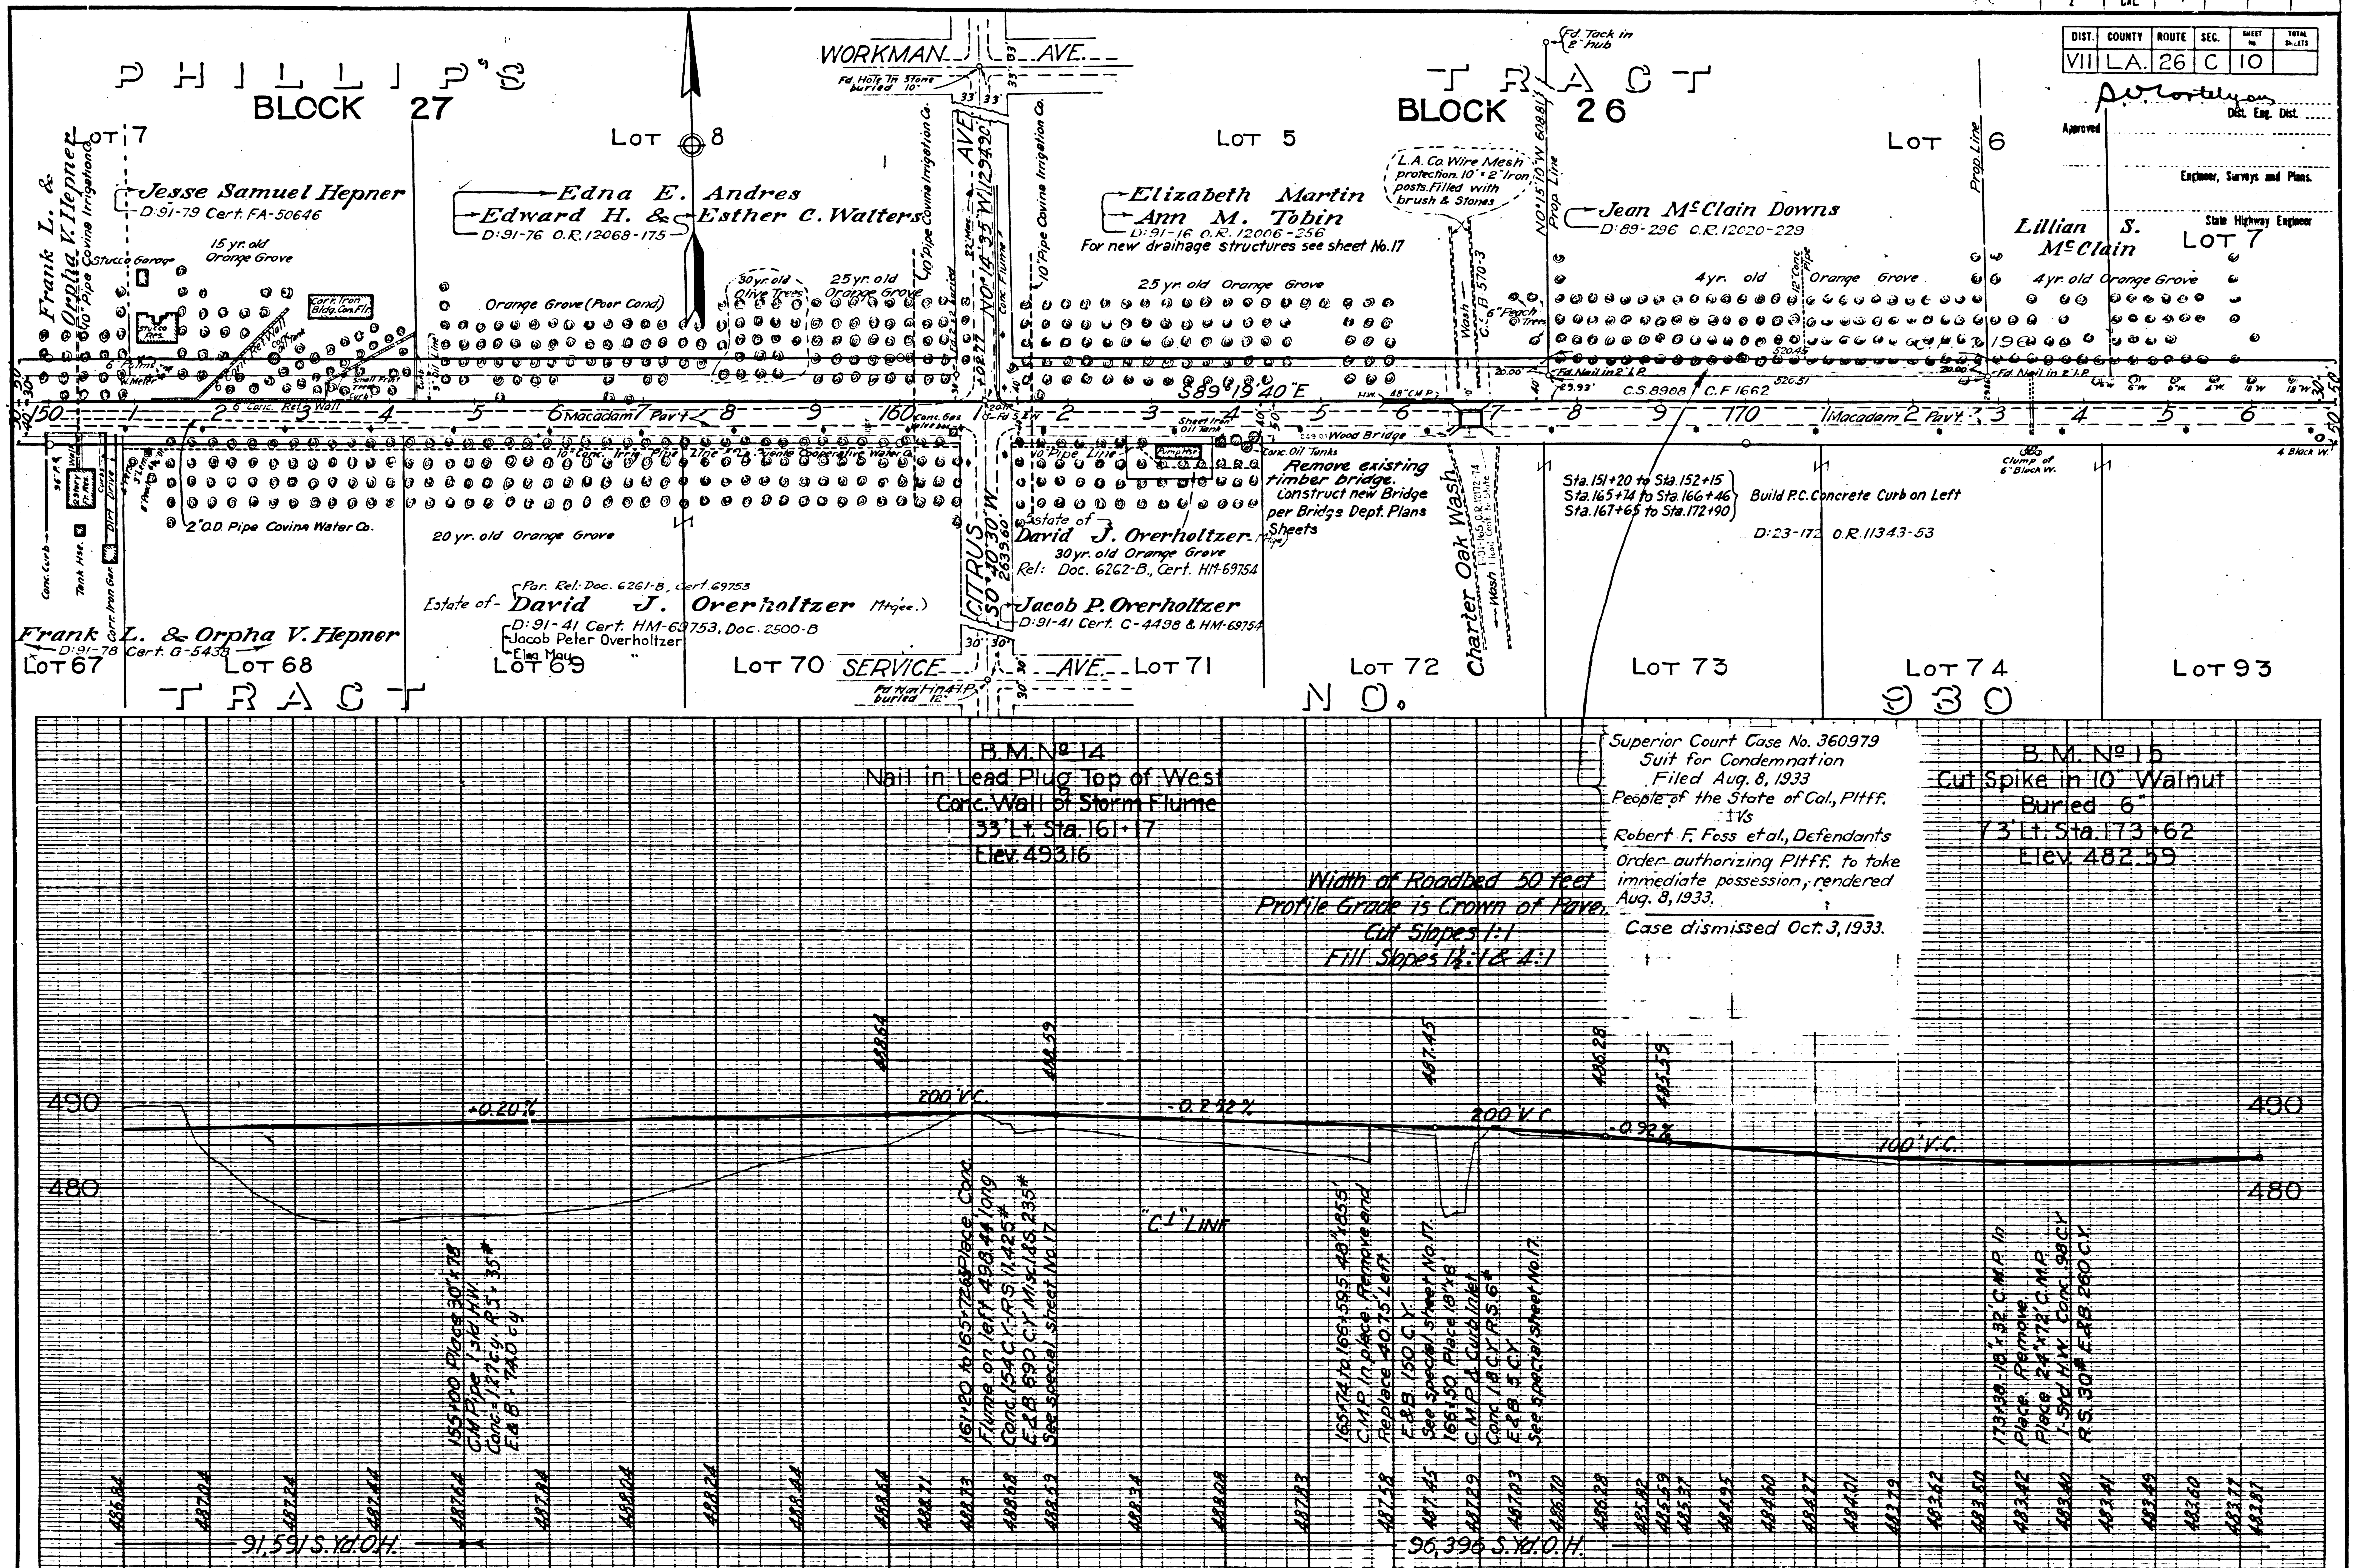

Sta.	Cu. Yds. Exc.	Cu. Yds. Emb.
1–2	581	74
2–3	17	931
3–4	0	2245
4–5	0	2336
5–6	0	2185
6–7	0	1984
7–8	48	1238
8–9	653	528
9–160	405	310
160–1	278	102
1–2	50	72
2–3	0	86
3–4	0	121
4–5	4	207
5–	28	27
5–7	55	418
7	127	166
7–8	232	16
8–9	361	5
9–170	238	14
170–1	97	16
1–2	51	14
2–3	88	13
3–4	109	5
4–5	107	7
5–6		

7

F.M. 10596

A7 OF A8

DIST.	COUNTY	ROUTE	SEC.	SHEET No.	TOTAL SHEETS
VII	L.A.	26	C	11	

Dist. Eng. Dist.

Approved

Engineer, Surveys and Plans.

State Highway Engineer

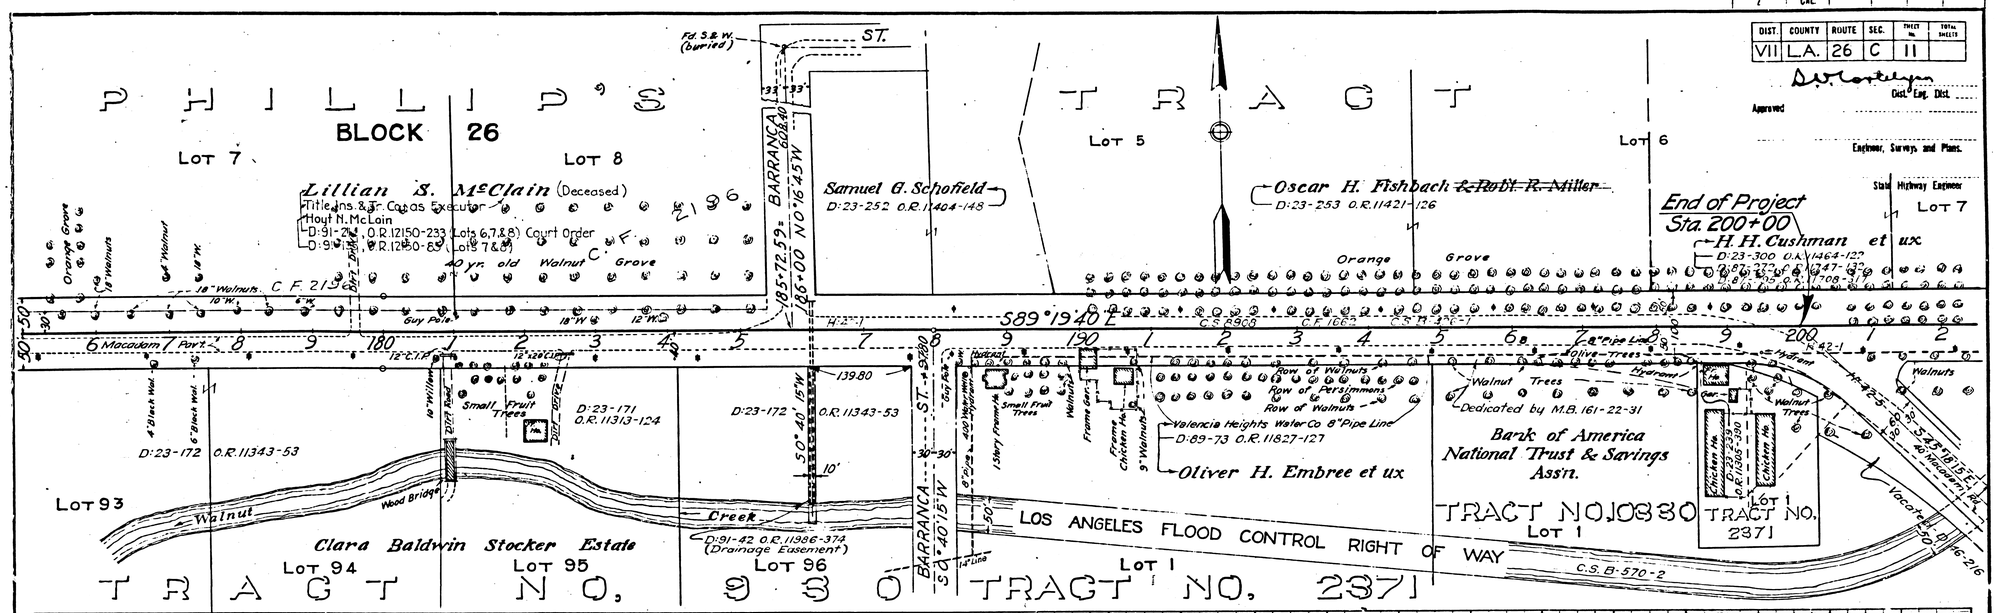

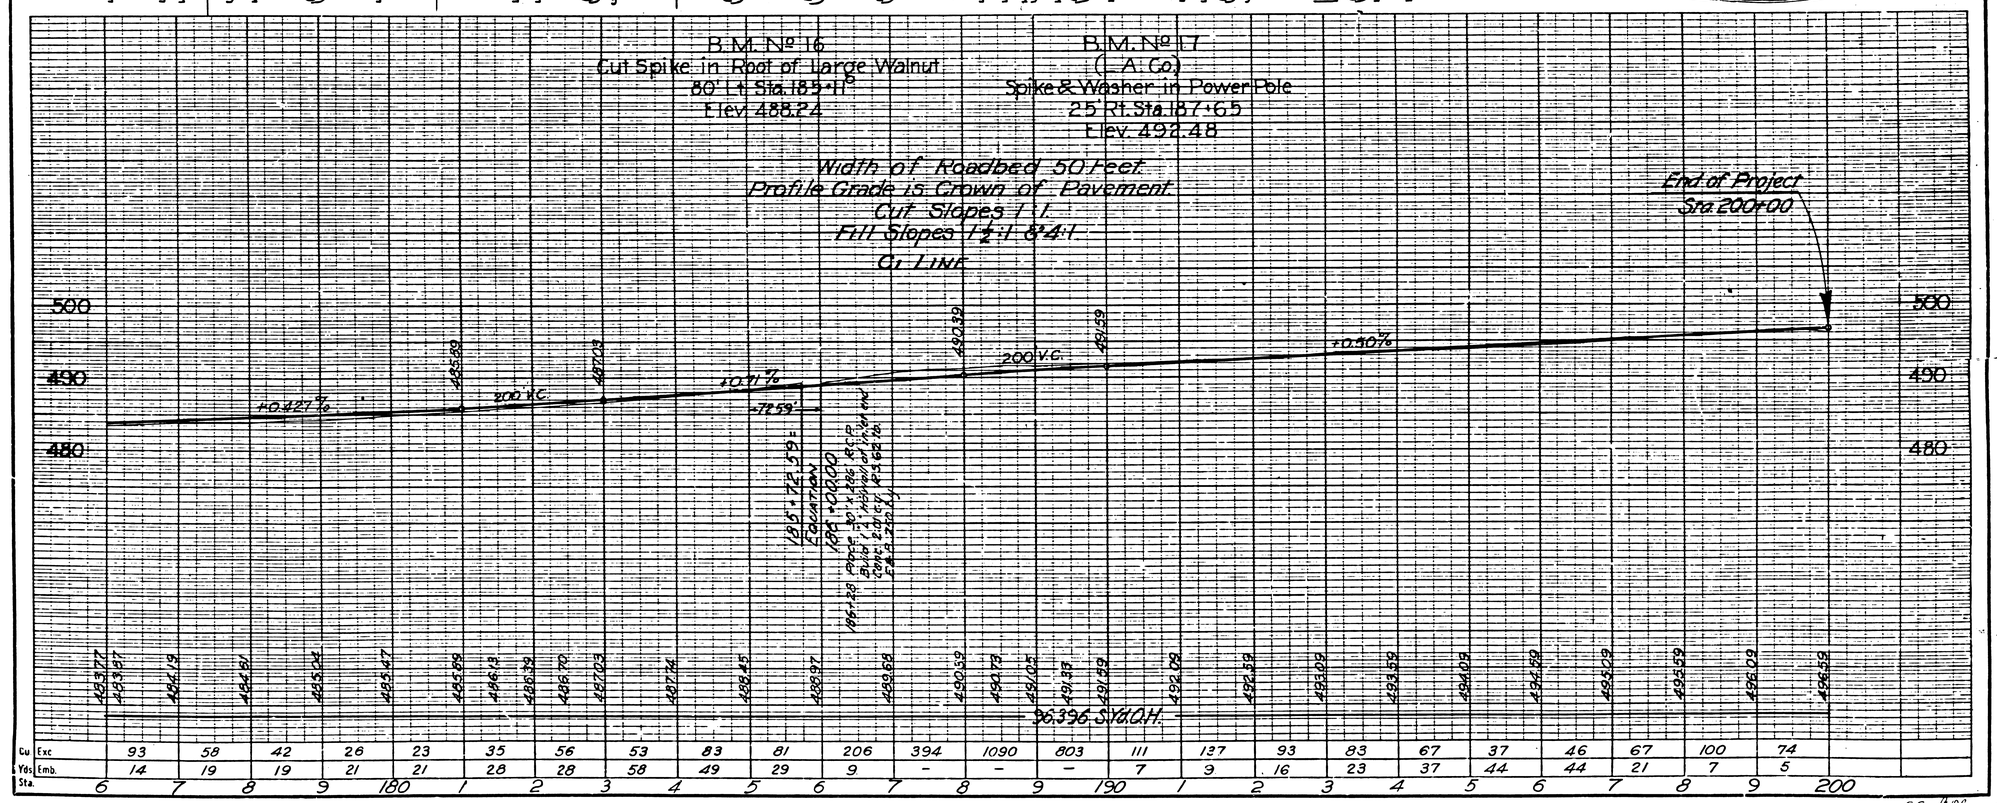

NOTE:- Valencia Heights Water Co. grants easmt within 100' r/w D:92-15, O.R. 12179-346.
:- Covina Irrigating Co. grants portions within 100' r/w. D:92-81, O.R. 12239-274

INDEX 47

F.M. 10596

A 8 OF A 8