DIST.	COUNTY	ROUTE	SEC.	SHEET No.	TOTAL SHEETS
VII	L.A.	60	Long Beach	3	
VII	L.A.	60			

Approved Nov 25 1933
C. H. Harnett
Asst. City Engineer, Long Beach

Approved ..... D.L. Lantelyon
..... Asst. Eng. Dist.

..... Engineer, Surveys and Plans.

..... State Highway Engineer

INDEX 30

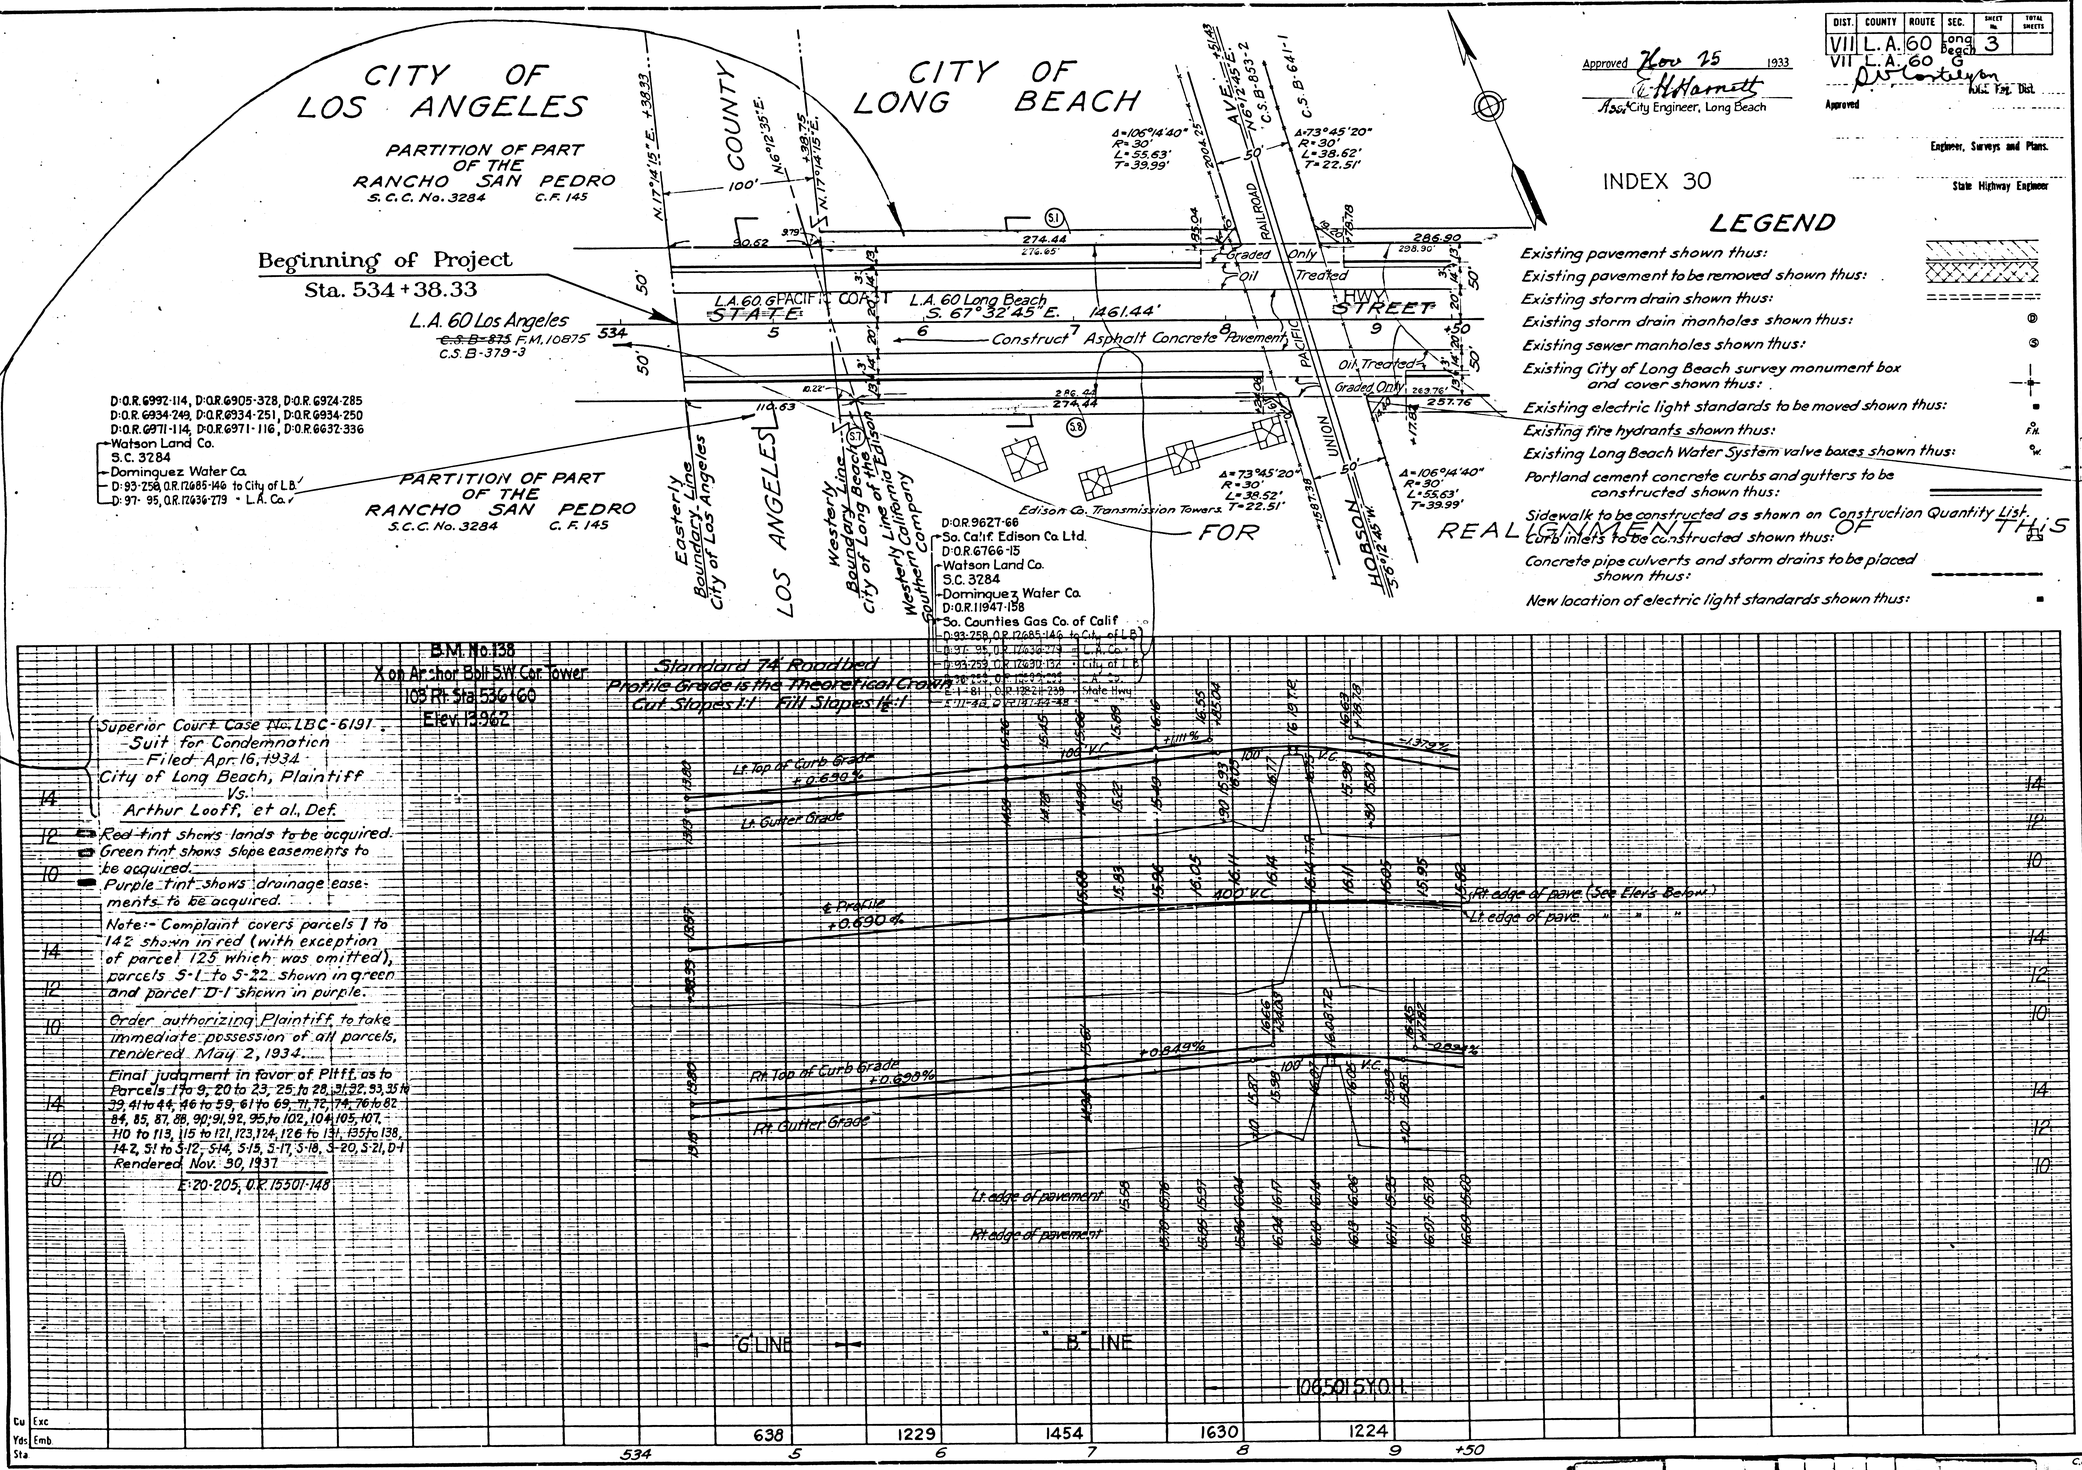

F.M.	10876
A1	OF A9

DIST.	COUNTY	ROUTE	SEC.	SHEET No.	TOTAL SHEETS
VII	L.A.	60	one Beach	4	

Approved Nov 25 1933
E. Tharnett
Ass't City Engr. Long Beach

Approved D. V. Loveland
Dist. Eng. Dist.

Engineer, Surveys and Plans.

State Highway Engineer

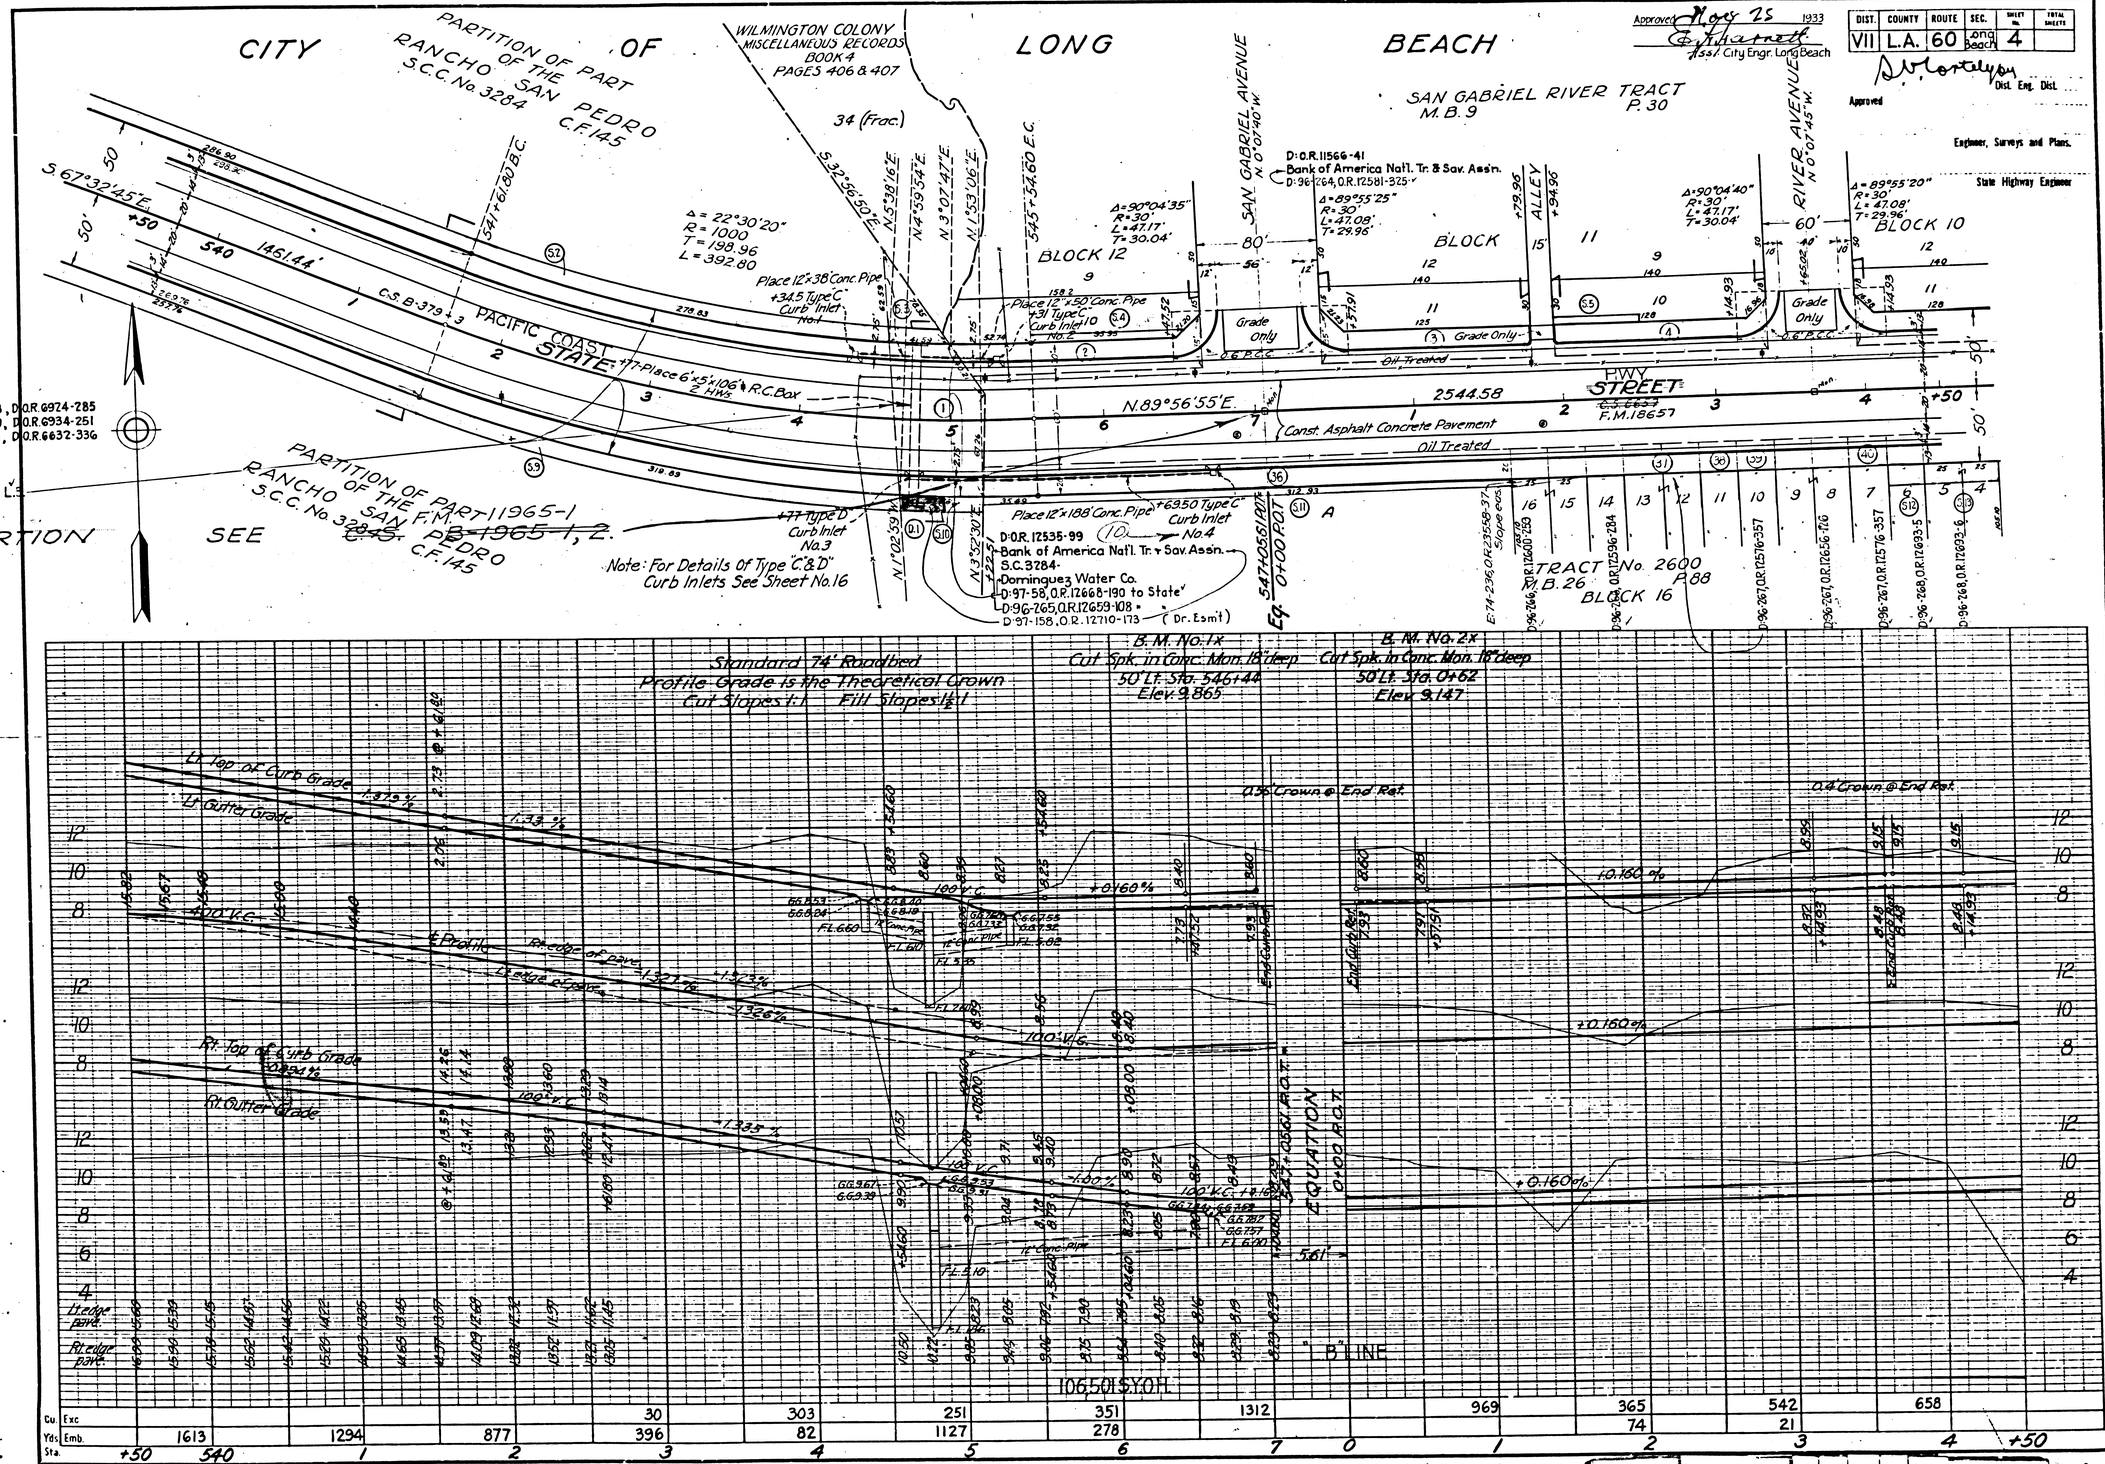

Sta.	+50	540	1	2	3	4	5	6	7	0	1	2	3	4	+50
Cu. Yds. Exc.					30	303	251	351	1312		969	365	542	658	
Cu. Yds. Emb.		1613	1294	877	396	82	1127	278				74	21		

D.O.R. 6992-114, D.O.R. 6905-328, D.O.R. 6974-285
D.O.R. 6934-249, D.O.R. 6934-250, D.O.R. 6934-251
D.O.R. 6971-114, D.O.R. 6971-116, D.O.R. 6632-336
Watson Land Co.
S.C. 3284
Dominguez Water Co.
D.93-258, O.R. 12685-146 to City L.B.

D.O.R. 12535-99
Bank of America Nat'l. Tr. & Sav. Ass'n.
S.C. 3284
Dominguez Water Co.
D.97-58, O.R. 12668-190 to State
D.96-265, O.R. 12659-108
D.97-158, O.R. 12710-173 (Dr. Esm't)

D.O.R. 11566-41
Bank of America Nat'l. Tr. & Sav. Ass'n.
D.96-264, O.R. 12581-325

F.M.	10876
A2 OF A9	

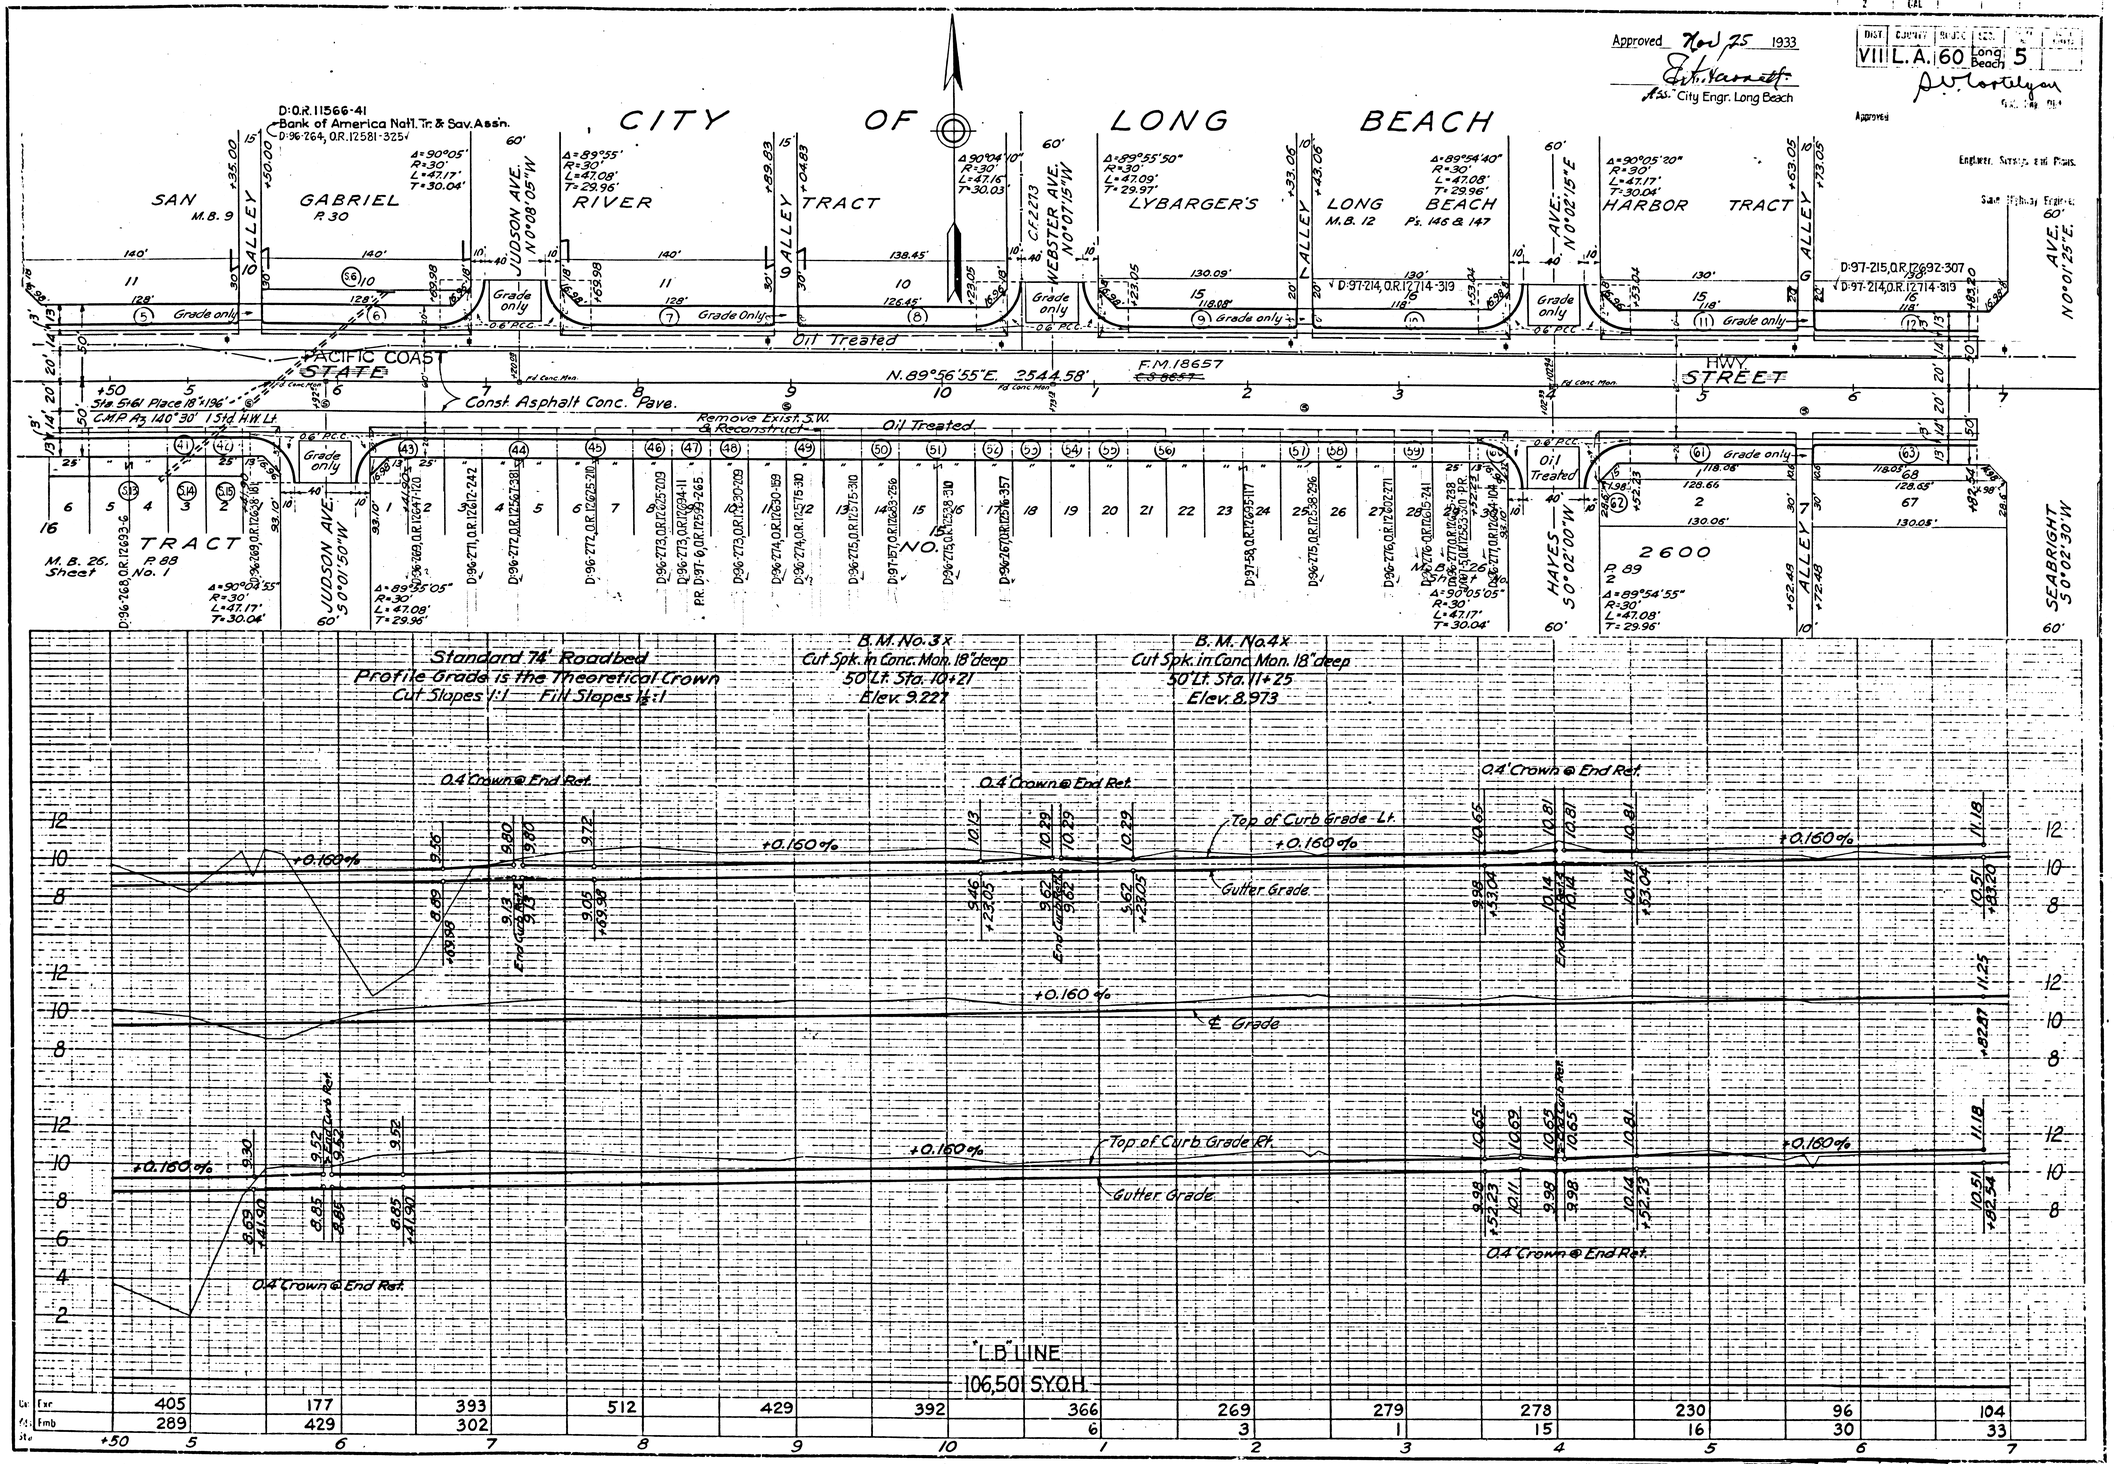

F.M. 10876

A3 OF A9

DIST.	COUNTY	ROUTE	SEC.	SHEET No.	TOTAL SHEETS
VII	L.A.	60	Long Beach	6	

Approved Nov 25 1933
E. K. Barnett
Asst City Engr. Long Beach

P. V. Costelyan
Dist. Eng. Dist.

Approved

Engineer, Surveys and Plans.

State Highway Engineer

CITY OF LONG BEACH

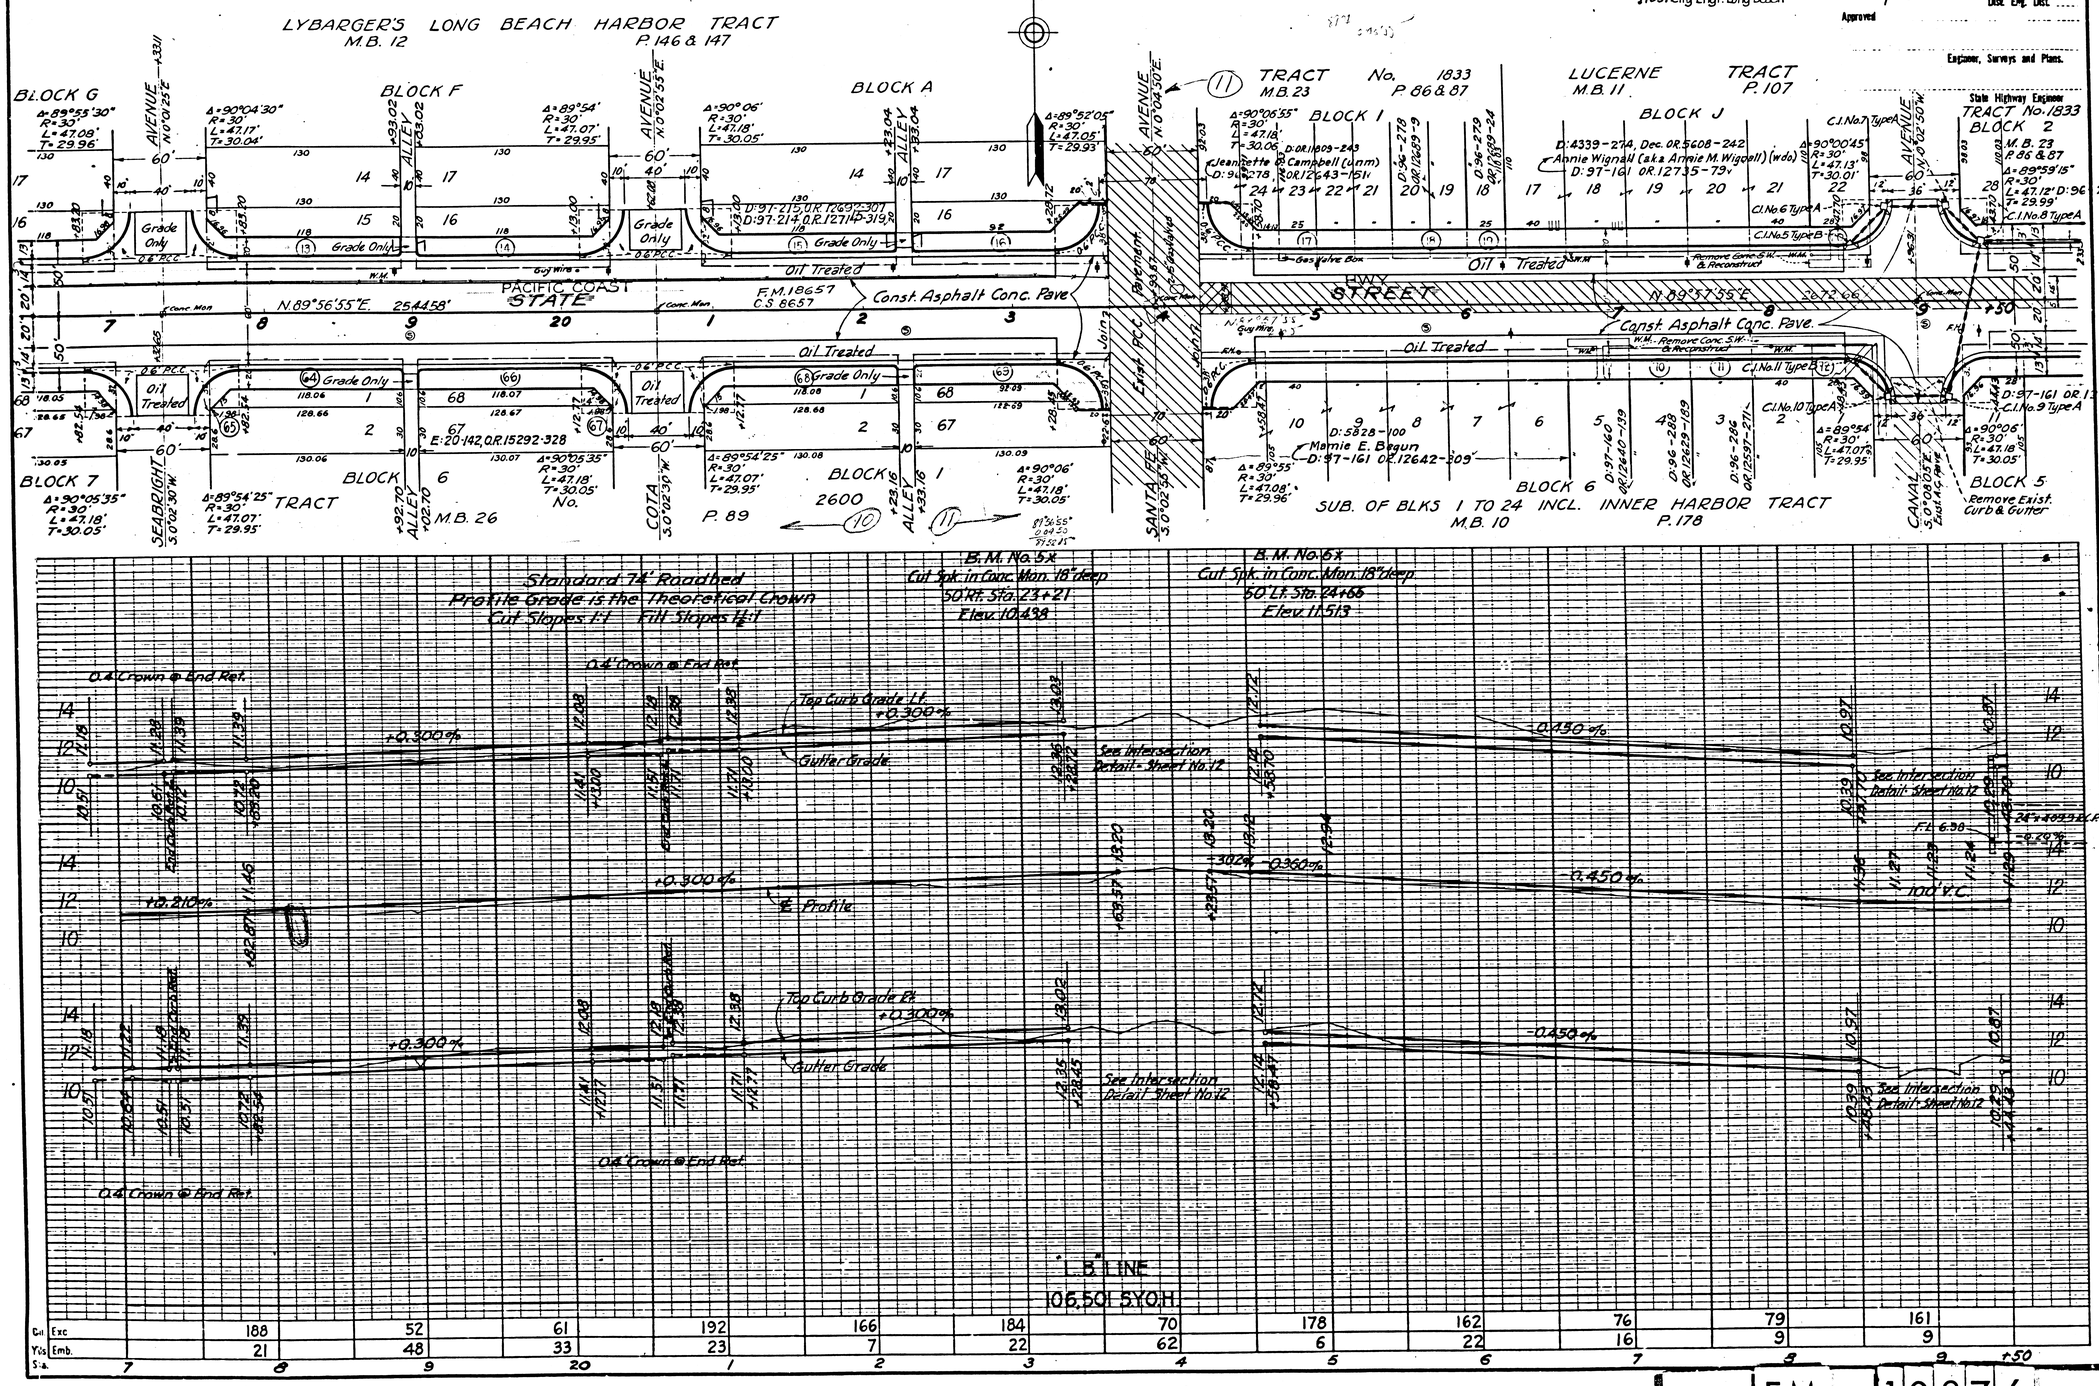

F.M.	10876
A4	OF A9

DIST.	COUNTY	ROUTE	SEC.	SHEET No.	TOTAL SHEETS
VII	L.A.	60	Long Beach	7	

Approved Nov 23 1933
E. H. Harnett
Ass. City Engr. Long Beach

Approved
S. V. Cortelyou
Dist. Eng. Dist.

Engineer, Surveys and Plans.
State Highway Engineer

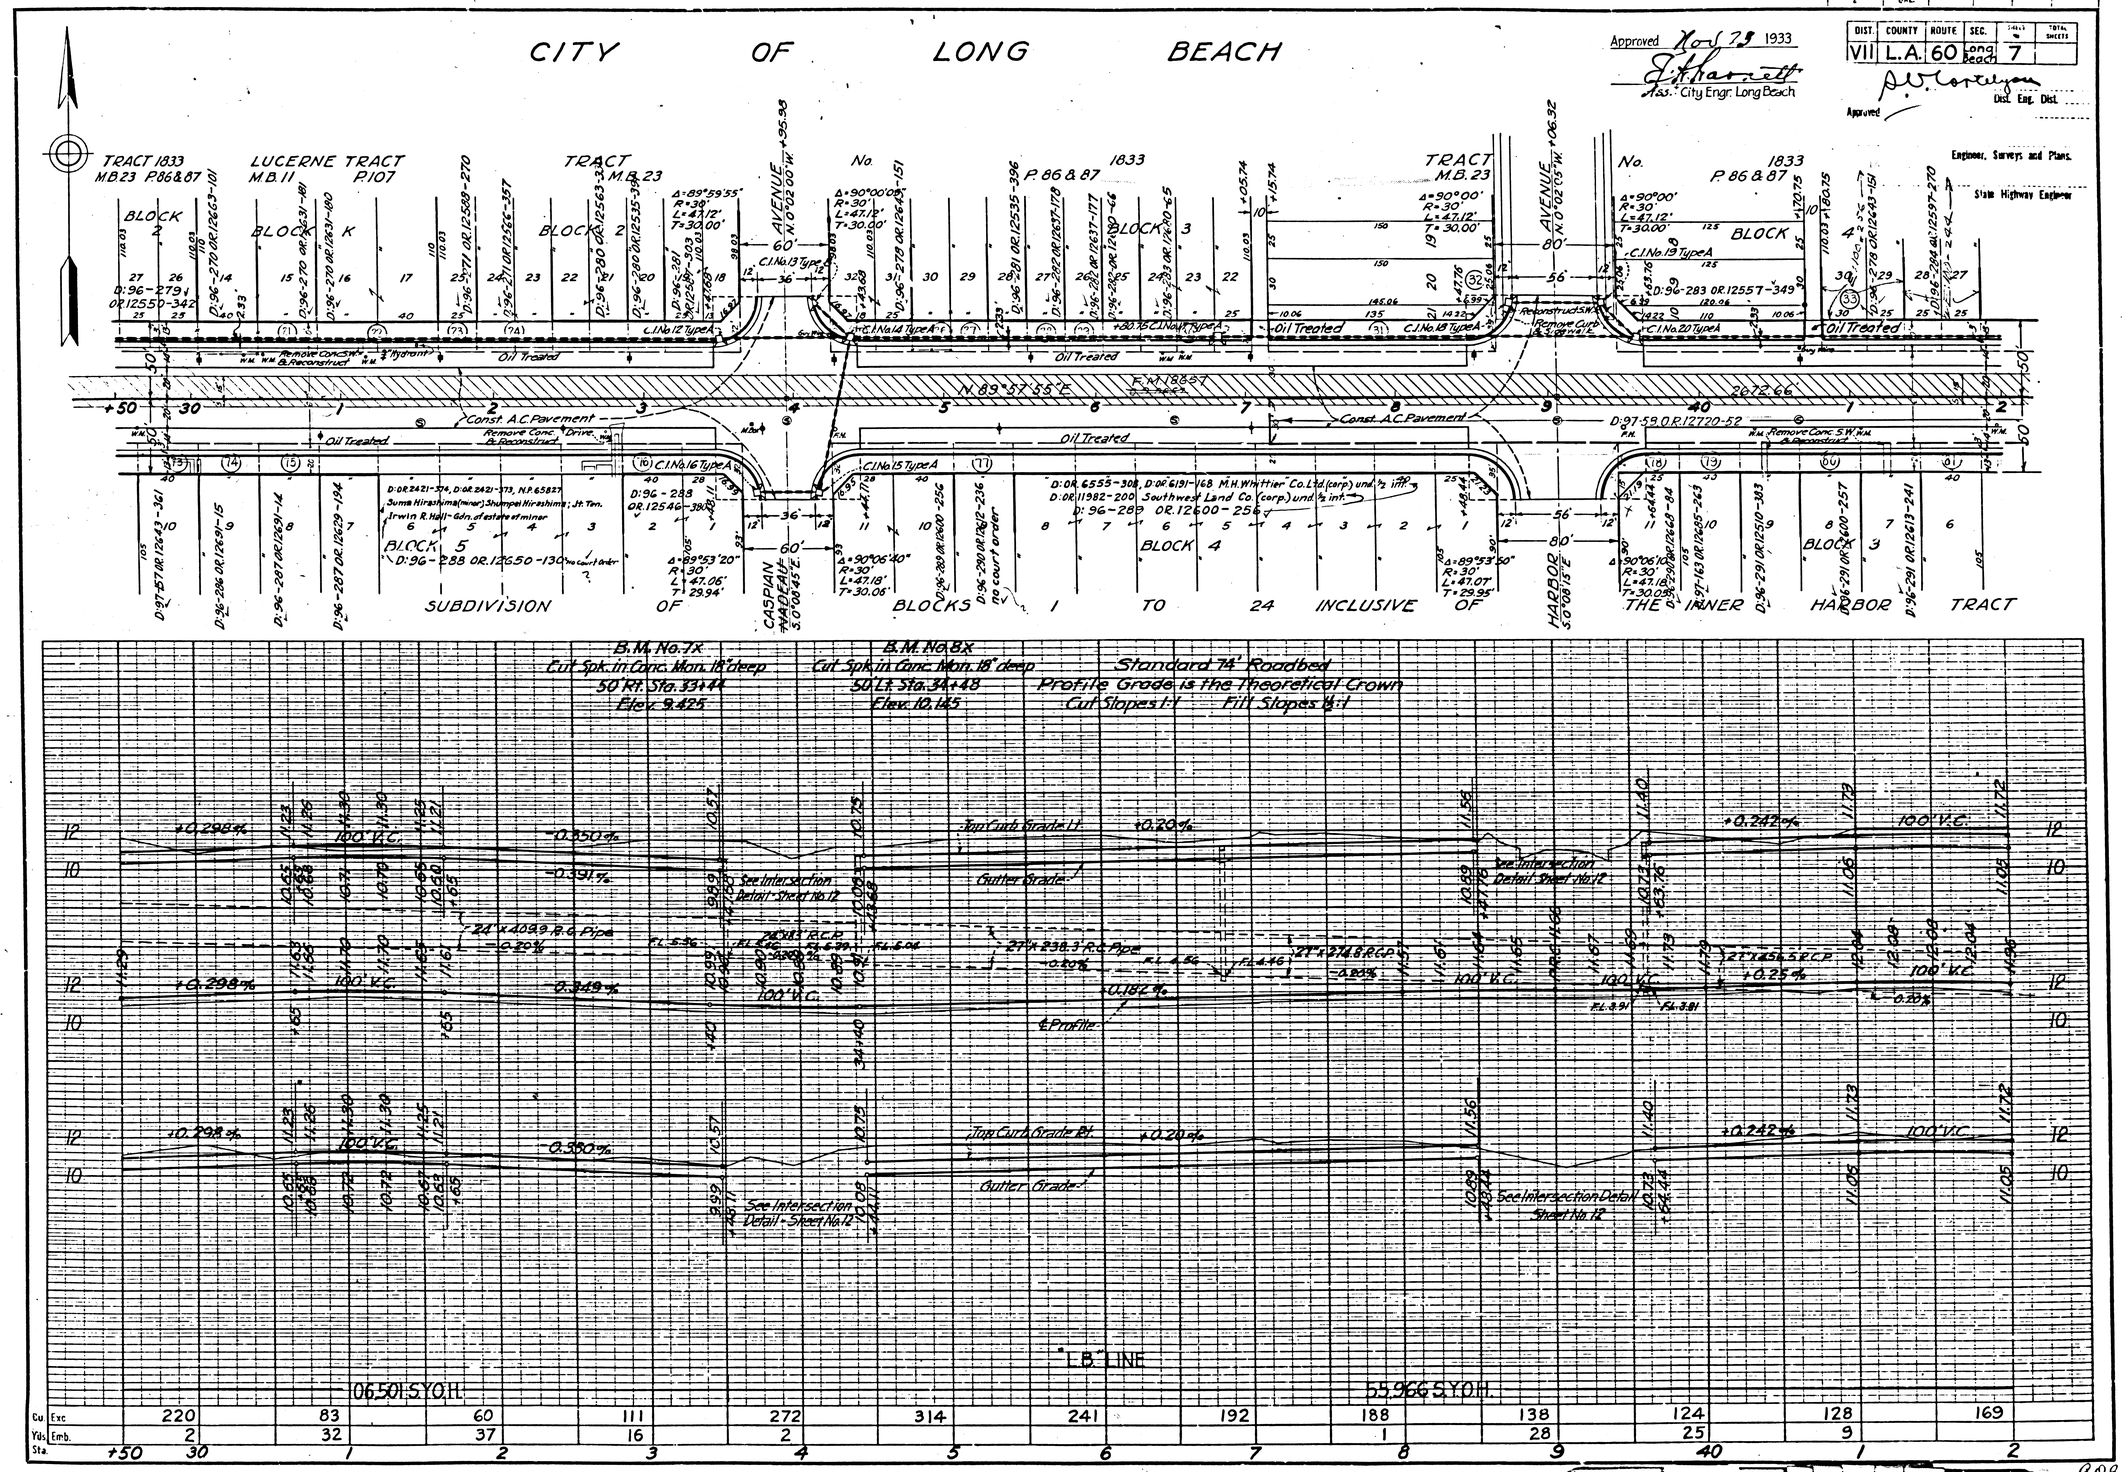

F.M. 10876

A5 OF A9

DIST.	COUNTY	ROUTE	SEC.	SHEET No.	TOTAL SHEETS
VII	L.A	60	Long Beach	8	

Approved Nov 25 1933
Asst. City Engr. Long Beach

Dist. Eng. Dist.

Approved

Engineer, Surveys and Plans.

State Highway Engineer

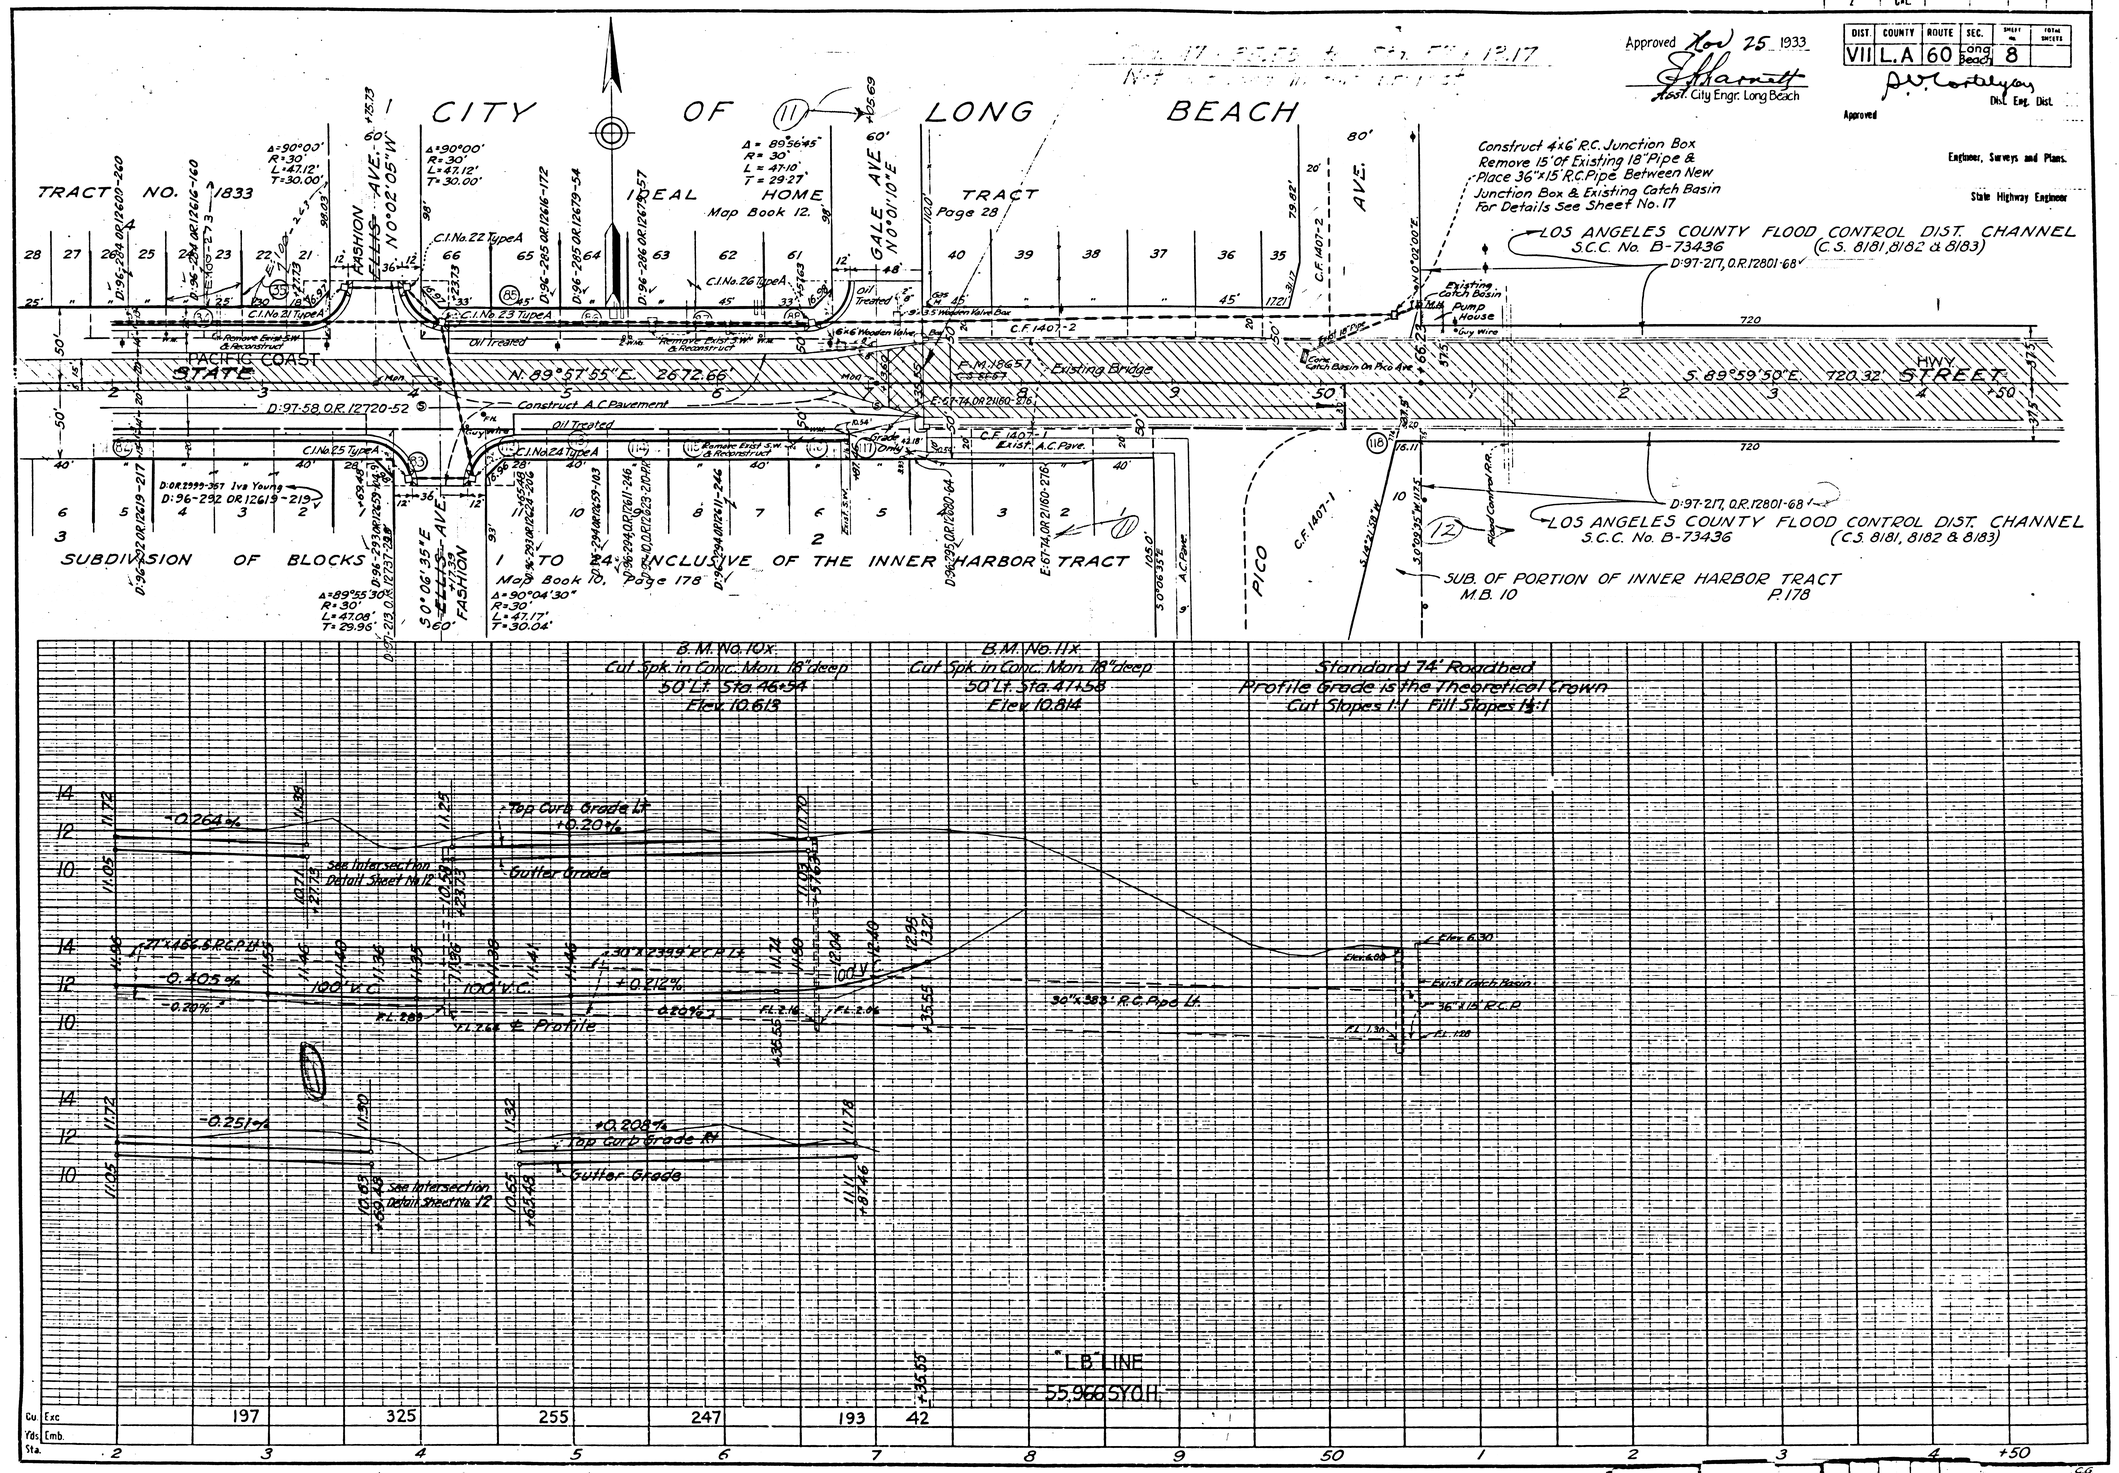

F.M. 10876

A6 OF A9

DIST. No.	STATE	ROUTE No.	YEAR	No.	SHEETS
2	Cal.				

DIST	COUNTY	ROUTE	SEC.	SHEET No.	TOTAL SHEETS
VII	L.A.	60	Long Beach	9	

Approved Nov 25 1933
Asst City Engr: Long Beach

Dist. Eng. Dist.

Approved

Engineer, Surveys and Plans.

State Highway Engineer

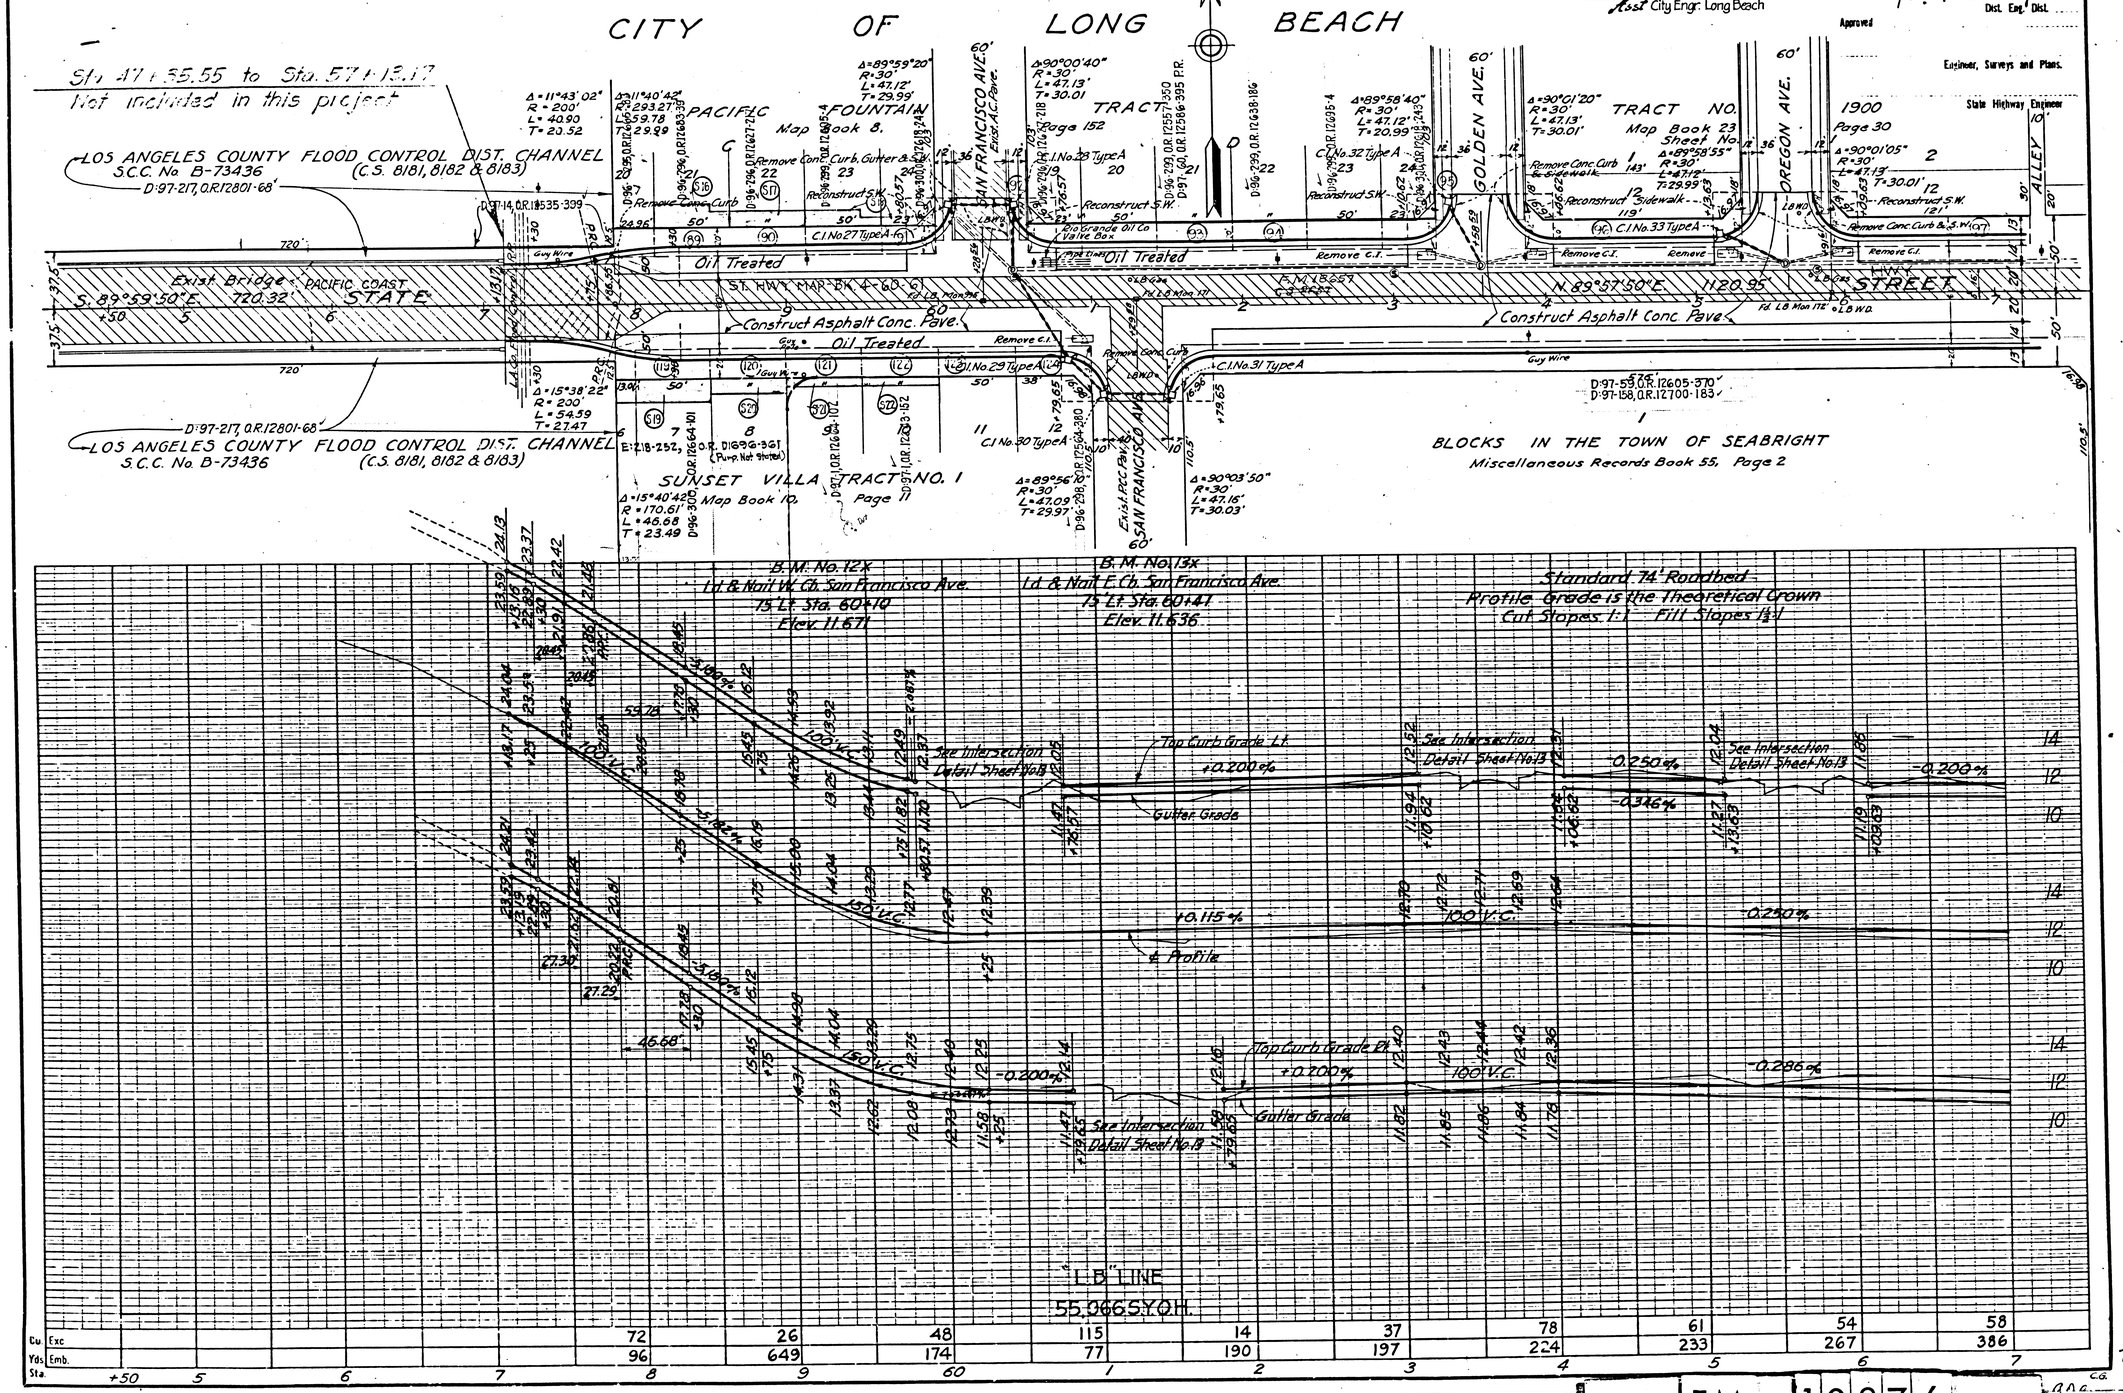

F.M. 10876

A7 OF A9

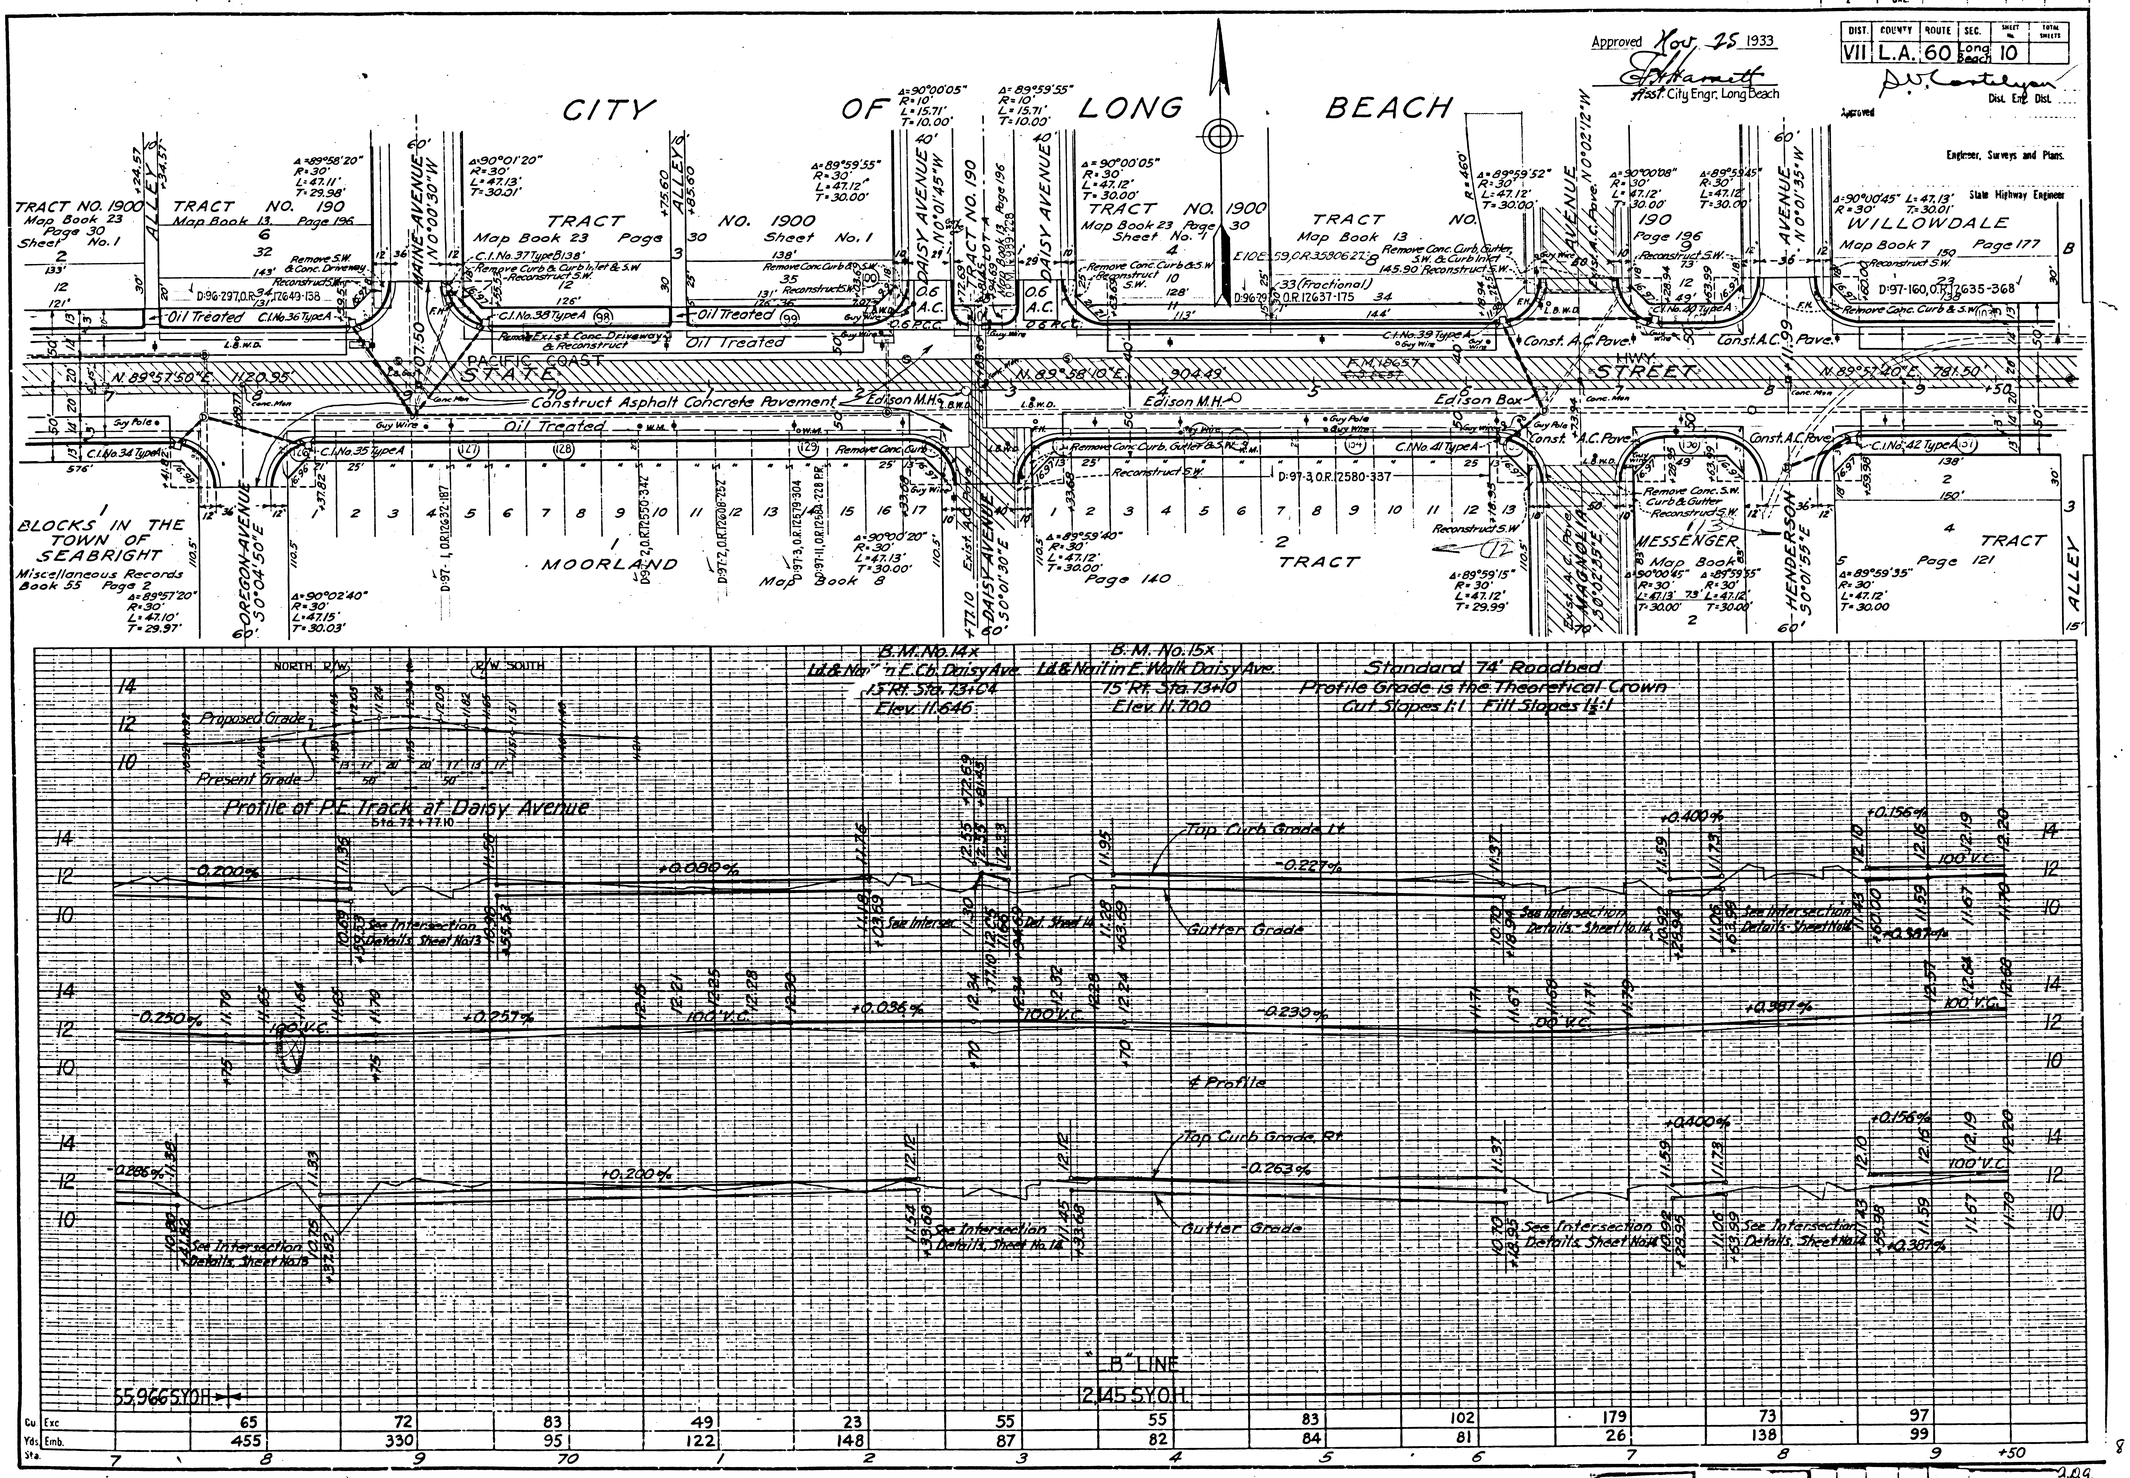

F.M. 10876

A8 OF A9

DIST.	COUNTY	ROUTE	SEC.	SHEET No.	TOTAL SHEETS
VII	L.A.	60	Long Beach	11	

Approved Nov 25 1933
City Engr. Long Beach

Dist. Eng. Dist.

Approved

Engineer, Surveys and Plans.

State Highway Engineer

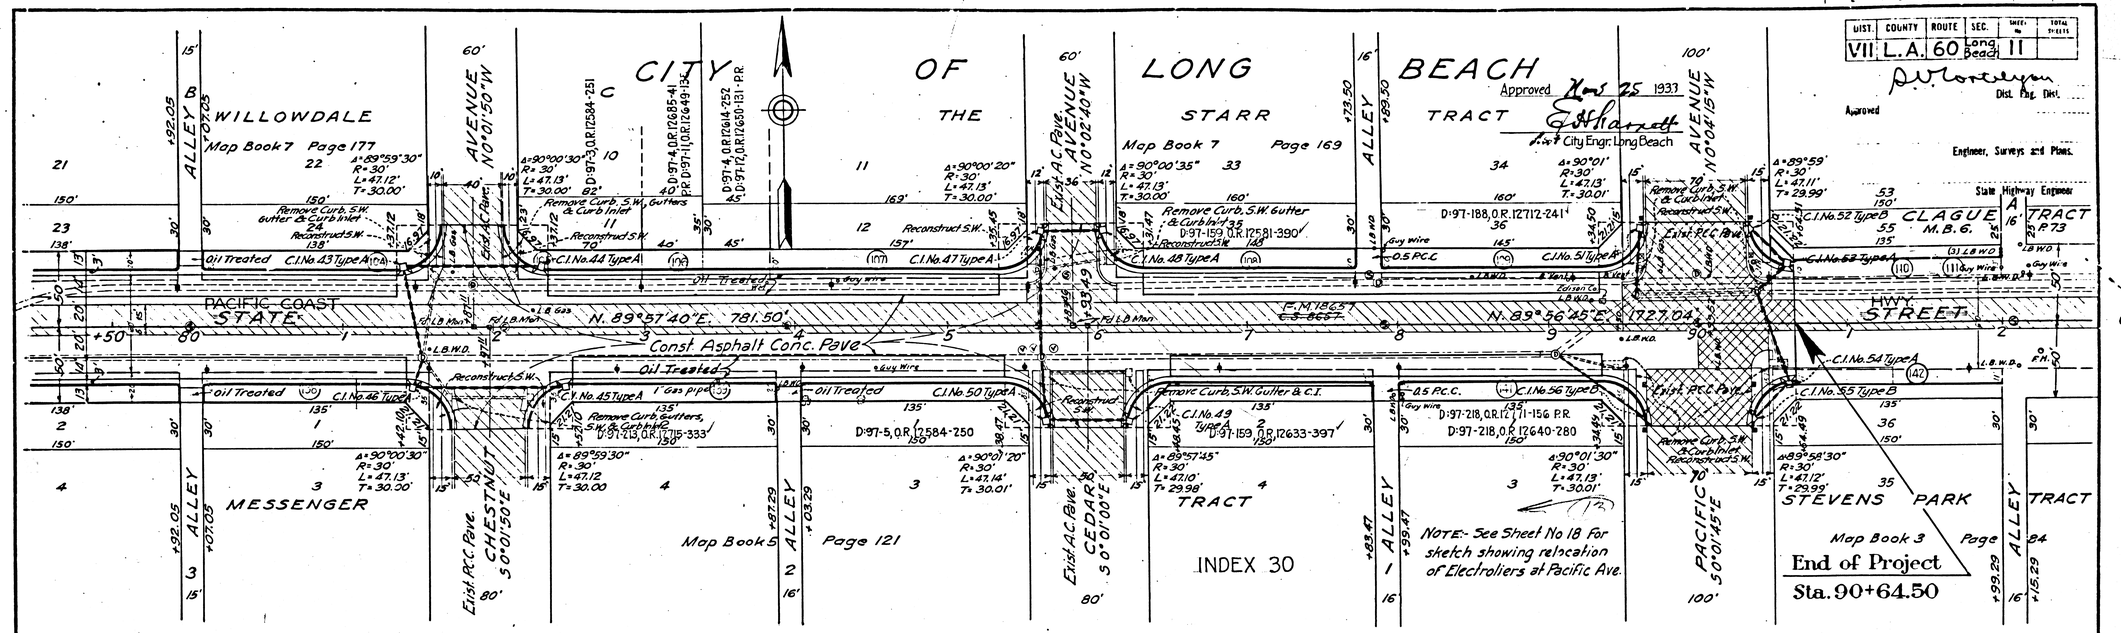

C.F. 1986

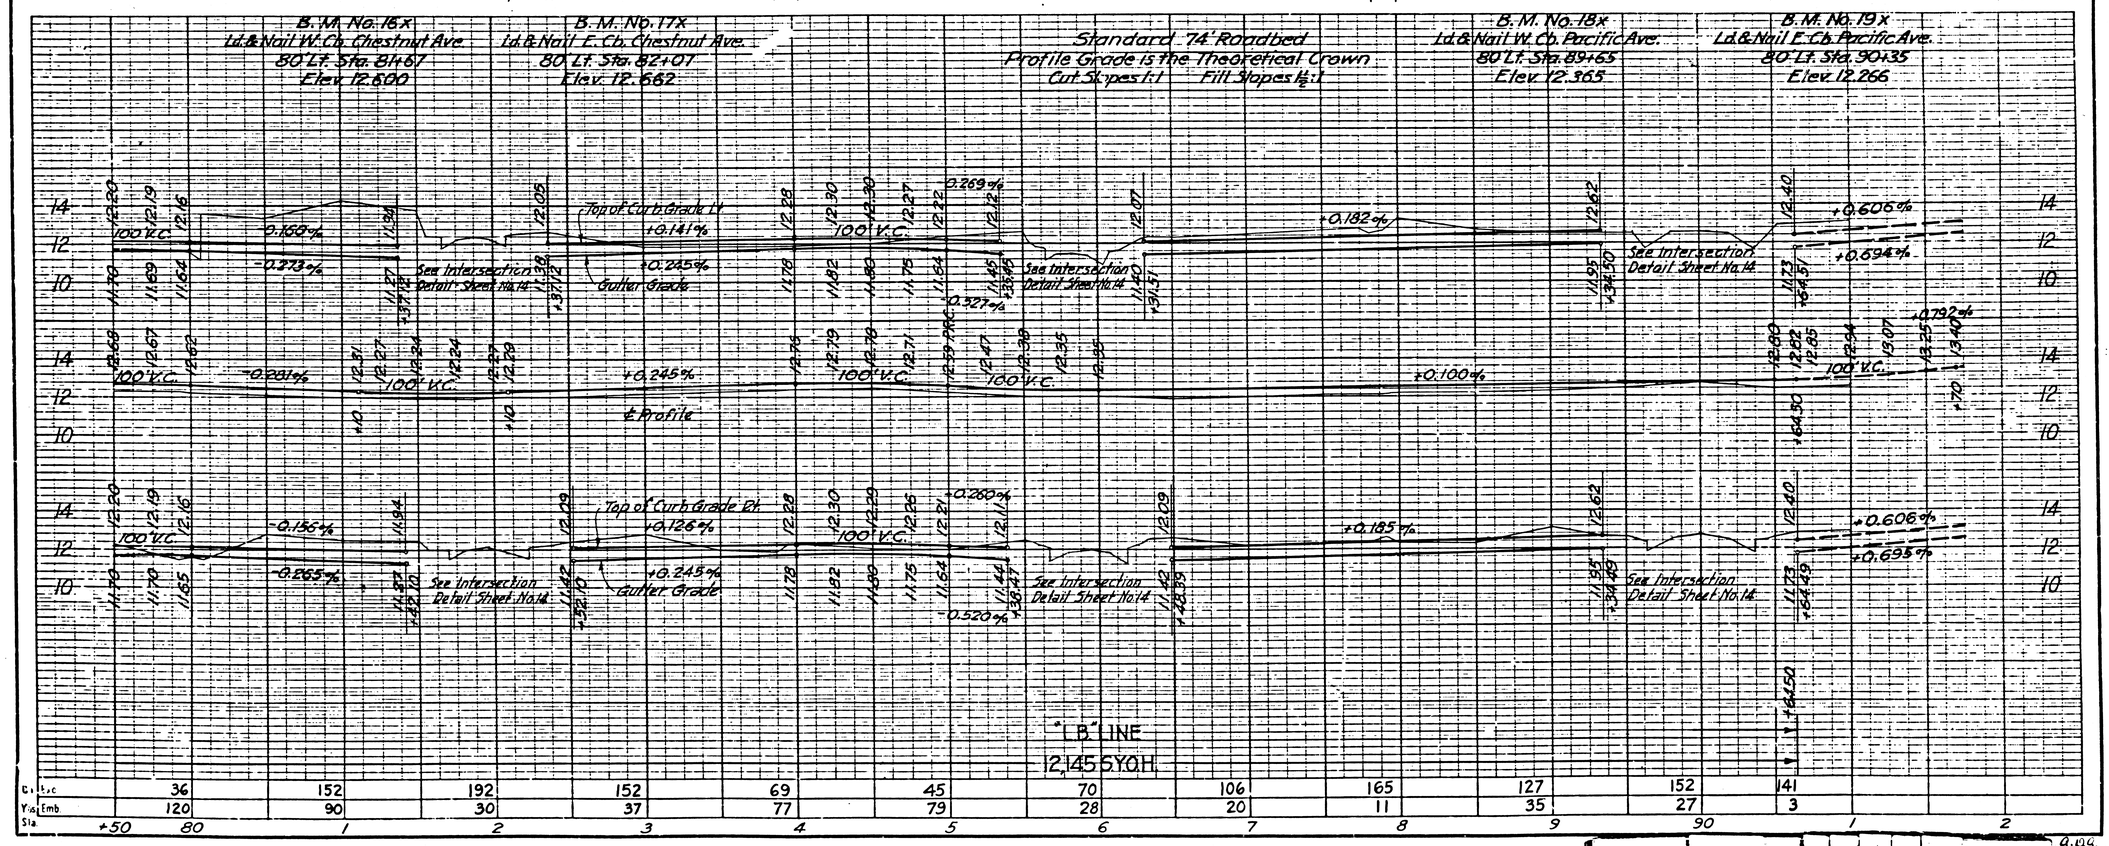

F.M. 10876

A9 OF A9