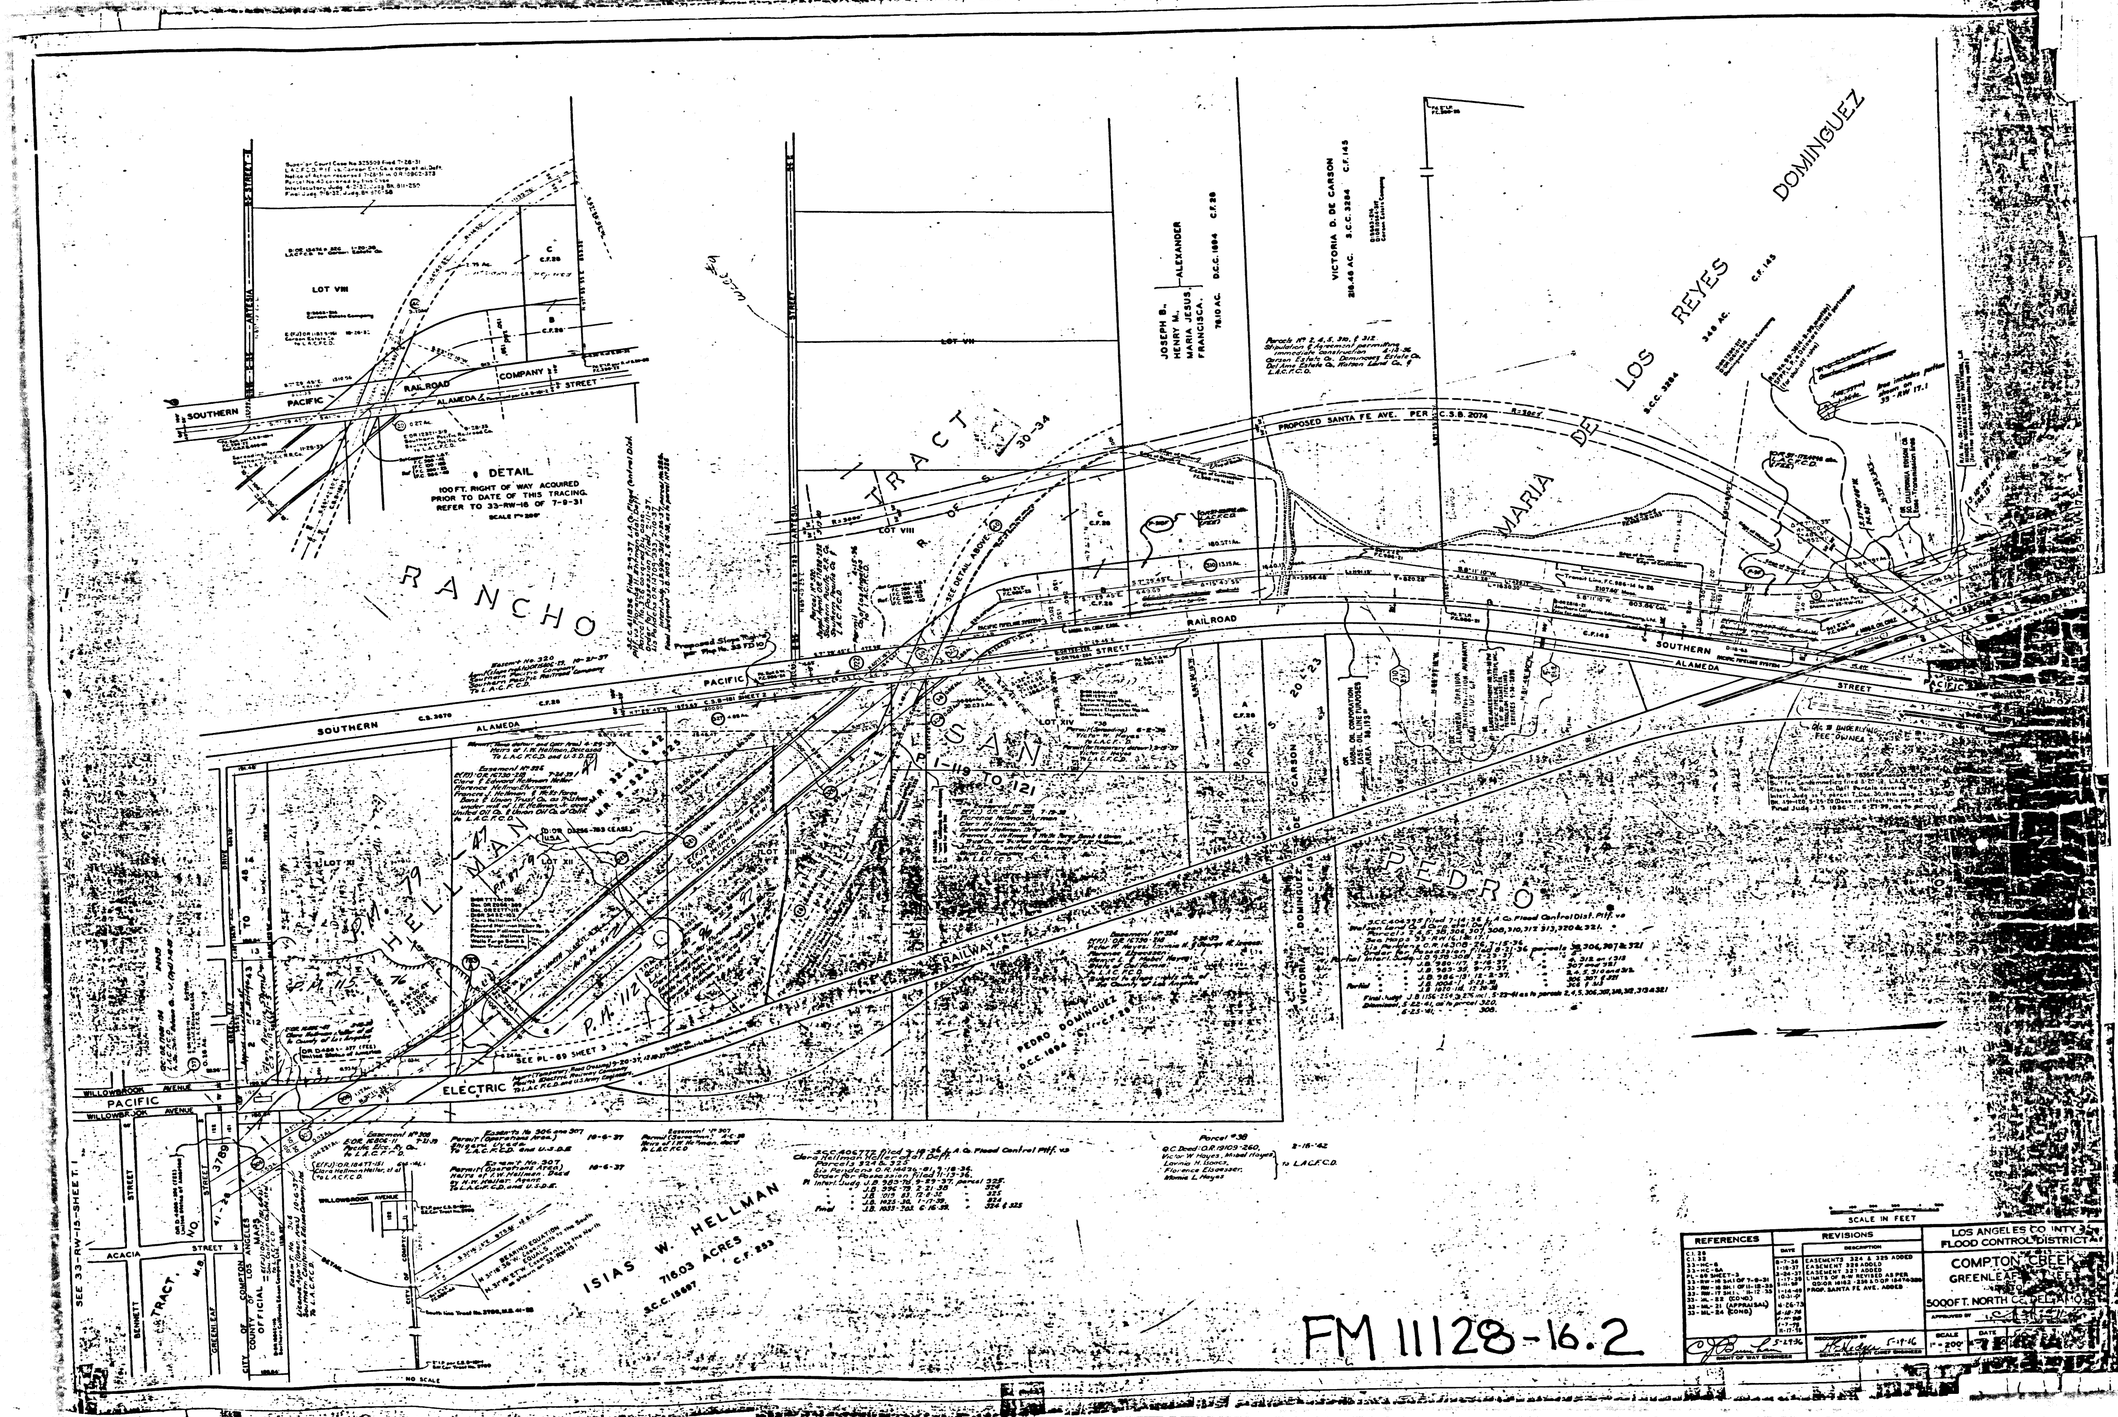
RANCHO
SOUTHERN PACIFIC RAILROAD COMPANY
ALAMEDA STREET
DETAIL
100 FT. RIGHT OF WAY ACQUIRED PRIOR TO DATE OF THIS TRACING. REFER TO 33-RW-16 OF 7-9-31
LOT VIII
TRACT 30-34
PROPOSED SANTA FE AVE. PER C.S.B. 2074
JOSEPH B. ALEXANDER
HENRY M.
MARIA JESUS
FRANCISCA
VICTORIA D. DE CARSON
LOS REYES DE MARIA
DOMINGUEZ
SOUTHERN PACIFIC RAILROAD
ALAMEDA STREET
SEE PL-89 SHEET 3
PEDRO DOMINGUEZ
ELECTRIC
WILLOWBROOK AVENUE
ACACIA STREET
ISIAS W. HELLMAN
716.03 ACRES
S.C.C. 18887
C.F. 233
NO SCALE
SCALE IN FEET
REFERENCES
REVISIONS
LOS ANGELES COUNTY FLOOD CONTROL DISTRICT
COMPTON CREEK
GREENLEAF STREET
5000 FT. NORTH
APPROVED BY
SCALE
DATE
FM 11128-16.2
33-RW 16.1