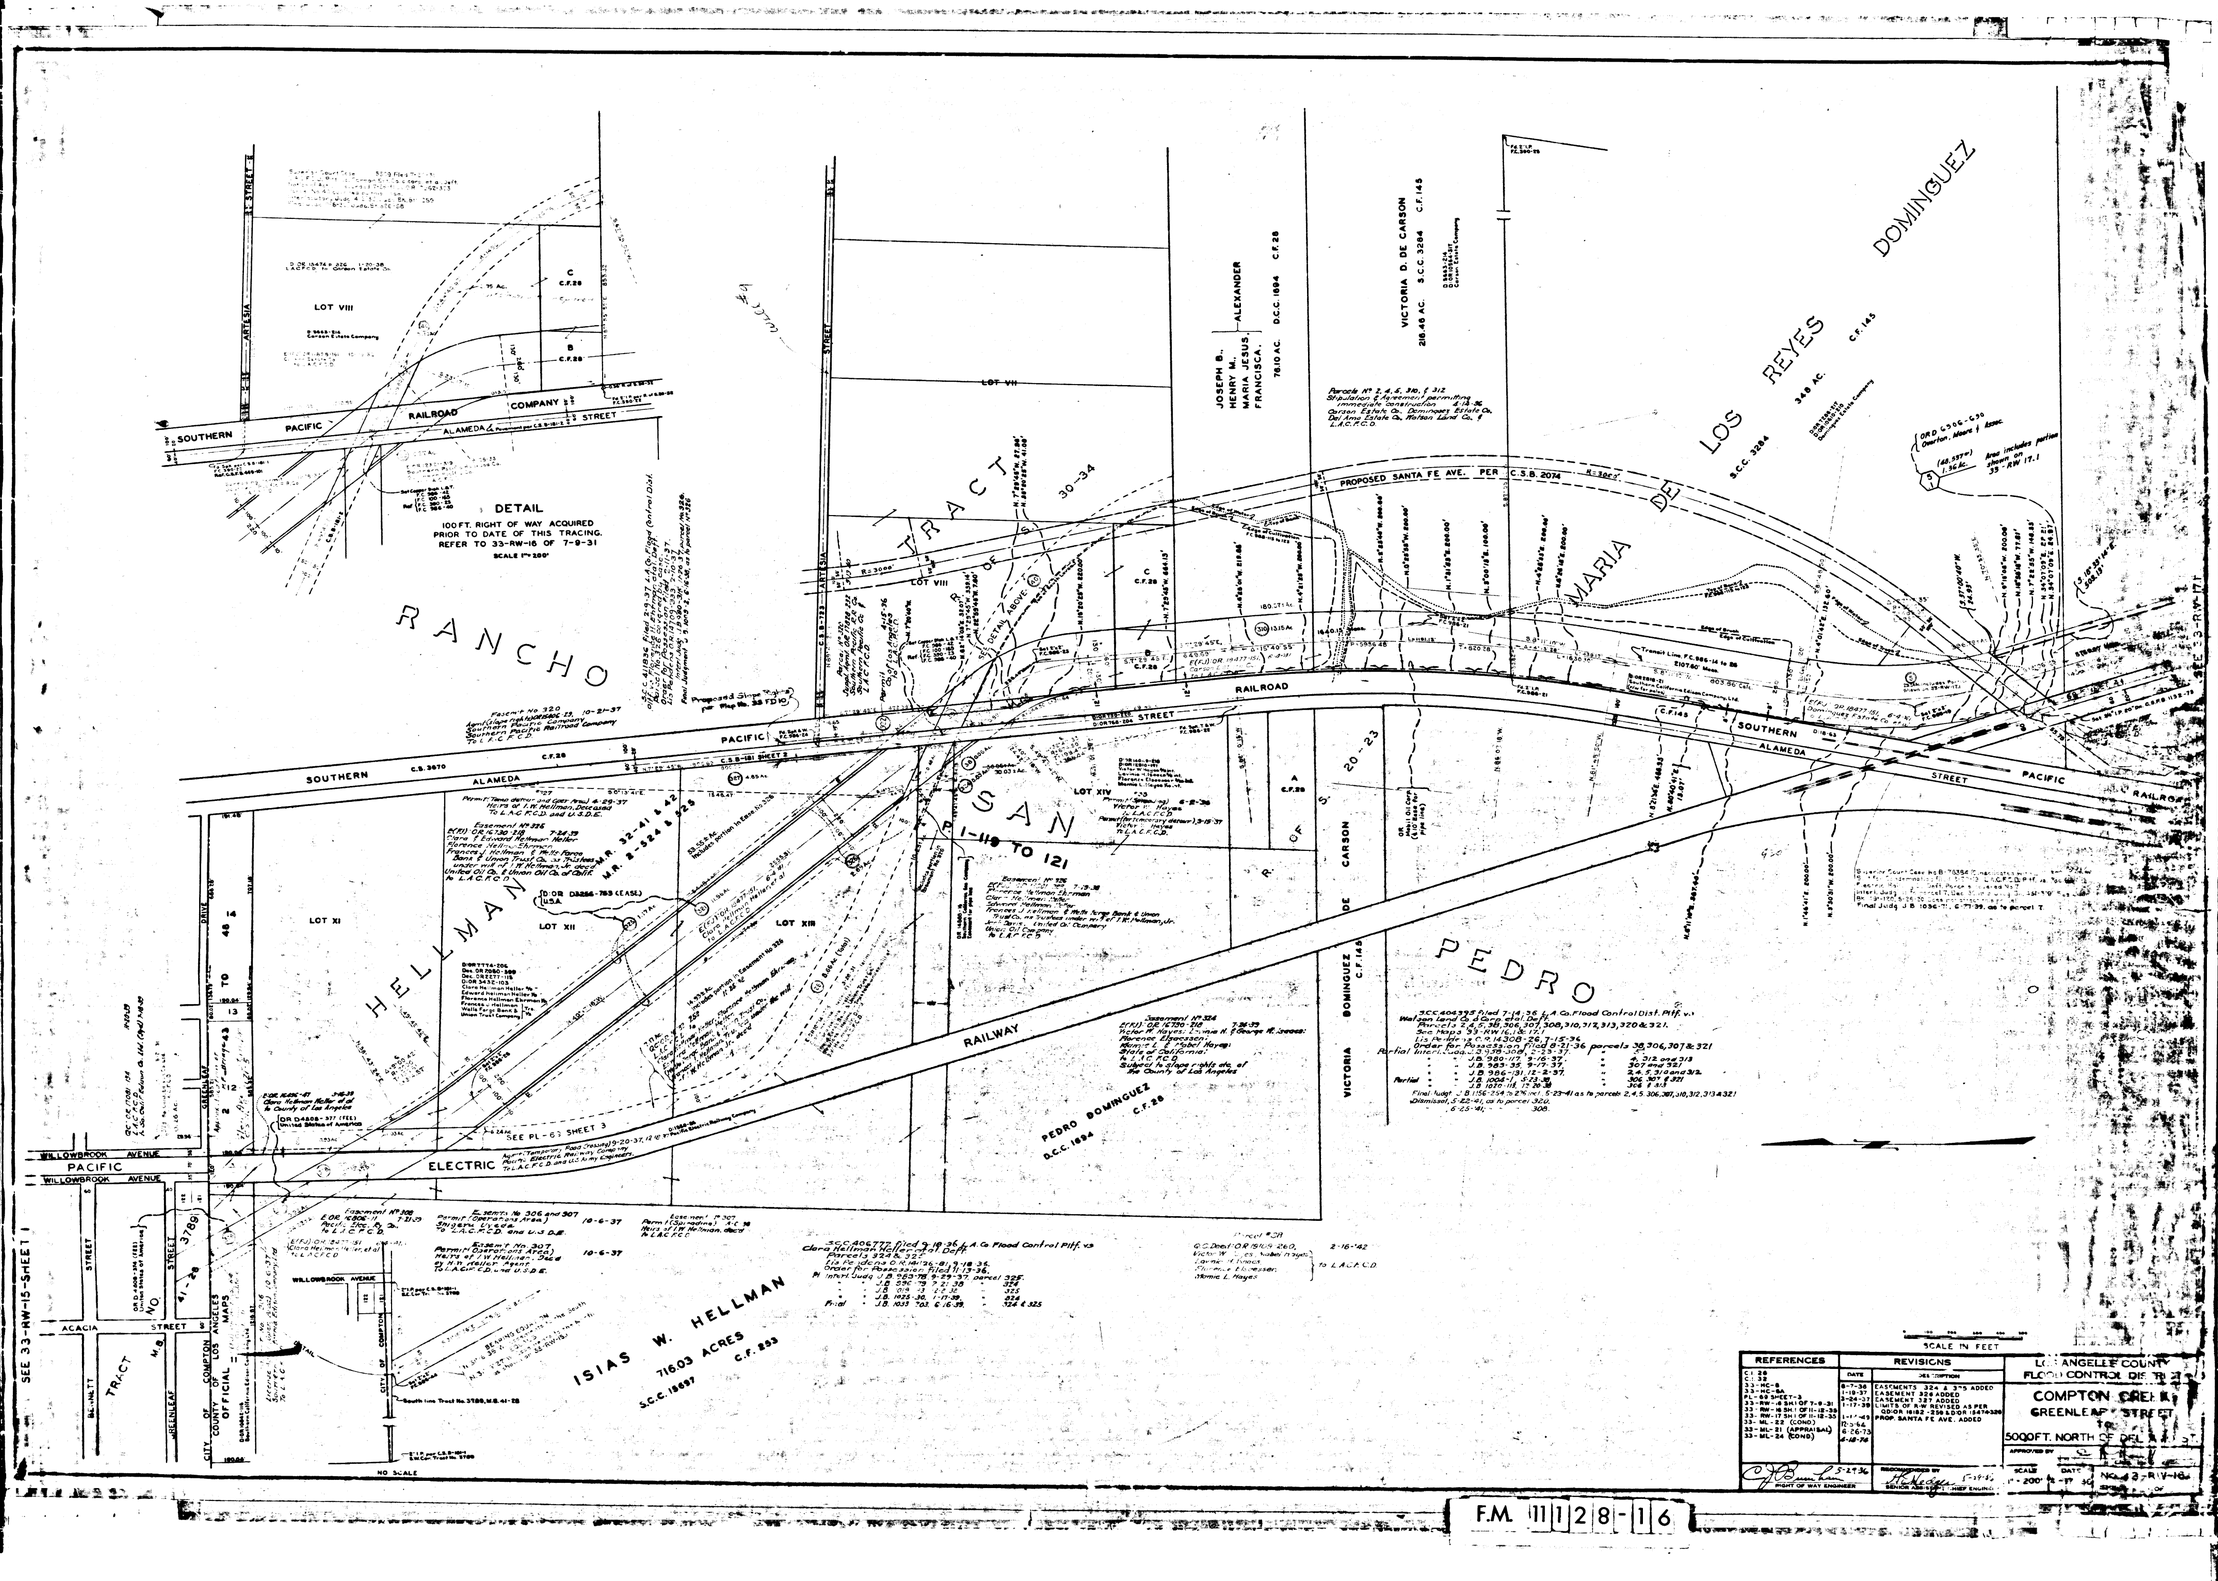

DETAIL
100 FT. RIGHT OF WAY ACQUIRED PRIOR TO DATE OF THIS TRACING. REFER TO 33-RW-16 OF 7-9-31
SCALE 1"=200'
RANCHO
SAN
PEDRO
HELLMAN
TRACT
MARIA DE LOS REYES
DOMINGUEZ
ISIAS W. HELLMAN
716.03 ACRES
C.F. 253
SOUTHERN PACIFIC RAILROAD COMPANY
ALAMEDA STREET
PACIFIC RAILWAY
ELECTRIC
WILLOWBROOK AVENUE
ACACIA STREET
PROPOSED SANTA FE AVE. PER C.S.B. 2074
VICTORIA D. DE CARSON
216.46 AC. S.C.C. 3284 C.F. 145
JOSEPH B., HENRY M., MARIA JESUS, FRANCISCA, ALEXANDER
76.10 AC. D.C.C. 1694 C.F. 28
PEDRO DOMINGUEZ
D.C.C. 1694 C.F. 28
VICTORIA DOMINGUEZ DE CARSON
C.F. 145
SEE 33-RW-15-SHEET 1
SEE PL-67 SHEET 3
NO SCALE
SCALE IN FEET
REFERENCES
REVISIONS
LOS ANGELES COUNTY FLOOD CONTROL DISTRICT
COMPTON CREEK
GREENLEAF STREET
TO
5000 FT. NORTH OF DEL AMO ST.
APPROVED BY
SCALE 1"=200'
DATE 12-17-36
NO. 33-RW-16
RIGHT OF WAY ENGINEER
RECOMMENDED BY
SENIOR ASSISTANT CHIEF ENGINEER

F.M. 11128-16