T. 4 N., R. 15 W., S.

SEC. 29

SEE SHEET 2

Thomas M. Frew, Jr., et ux.

Ollie E. Wilson

Mamie M. Bell

Chester Hollingsworth & Nellie E. Hawkins

Frank B. Northrop

Henry M. Boyd, et al
E-21-38 OR 15452-331

Estate of Helene Youngblood, Deceased
E-21-24 OR 15646-107
E-21-24 OR 13611-253

SIERRA

HIGHWAY

Rd. 3/4" I.P. 1/4 Cor. Sec. 29

Rd. 5/8" Rob. dem. mnd. Center Sec. 29. Replaced with new 5/8" Rob.

Approx. 1/4 Sec. Line

Approx. Section Line

Semi-Tangent

Data (Total Curve)
R=3500'
Δ=53°56'
T=1780.78'
L=3294.60'

Curve Data
R=3500'
Δ=25°36'
T=795.18'
L=1563.82'

F.M. 11261-3

A1 OF A4

15 W. S. B. B. & M.

SEC. 29

Rd 5"x5" Mnd, damaged, Center Sec 29. Replaced with new 5"x5" Mnd.

191+17.54 E.C.

S 89°27'00"E 1854.66 Calc. 2" Sec. Line

Approx. ¼ Sec. Line

Approx. ¼ Sec. Line

Approx. ¼ Sec. Line

Estate of Helene Youngblood, Deceased
E 21-24 I, OR 15646-107
E 21-24 I, OR 15611-253

1391+63.09 P.O.T.

2121+33.34 P.O.T.

N 50° 51' 15" E 4429.20'

S 89°27'00"E 2614.18 Meas.

S 89°27'00"E 991.55 Calc.

Set 4" Pipe Filled with Conc. 2 Cor. Sec. 29

Estate of Helene Youngblood, Deceased
E 21-24 I, OR 15646-107
E 21-24 I, OR 15611-253

Jose Chacansca (Estate of)
E 25-20 OR 15631-304
E 25-32, 20 R 17738-195 (O.C.)

Sec. Line N 0°32'30"W 2478.30 Meas.

N 0°32'30"W 1858.42 Meas.

S.P.R.R. Co. 100' R/W

S.P.R.R. Co. 100' R/W

SEC. 28

SIERRA

20 29 21 28

Set 2" Pipe, 2" I.D. with Brass Cap

50'

40'

1858.42 E.C.

1847.38 E.C.C.E.

1848.85 E.C.C.E.

1848.85 E.C.E.

Approx. ¼ Sec. Line

Approx. ¼ Sec. Line

33' & 11' 1911.56 1939.32

F.M. 11261-31

A2 OF A4

T. 4 N., R. 15 W., S. B. B. & M.

SEC. 21

SOLEDAD CANYON ROAD (C.R. 1264-29 Part, C.R. 1300-58 Por.) — VIA-LA-23-B — STATE HIGHWAY (KNOWN AS MINT CANYON ROAD)

SOLEDAD CANYON ROAD Per C.S. 6741 and R.S. 6125 VACATED - E/R 61, OR 3024-383

SIERRA HIGHWAY

SANTA CLARA RIVER

GOVT. LOT 6

GOVT. LOT 5

GOVT. LOT 3

Andrew Bello E 21-271, QR 1570-205

Remi Nadeau E 21-184, E 16 252-93

Superior Court Case No. 430014
Suit for Condemnation
Filed July 11, 1938
People of the State of Cal, Pltff.
Vs
Remi E. Nadeau, et al, Defendants
Note:- Suit covers parcels 1 and 2.
Order authorizing Pltff. to take immediate possession, rendered July 11, 1939.
Case dismissed May 17, 1939.

F.M. 11261-3

A3 OF A4

DISTRICT	COUNTY	ROUTE	SEC.
VII	L.A.	23	L.A. H&I

APPROVED 1937

DIST. ENGR., DIST. VII

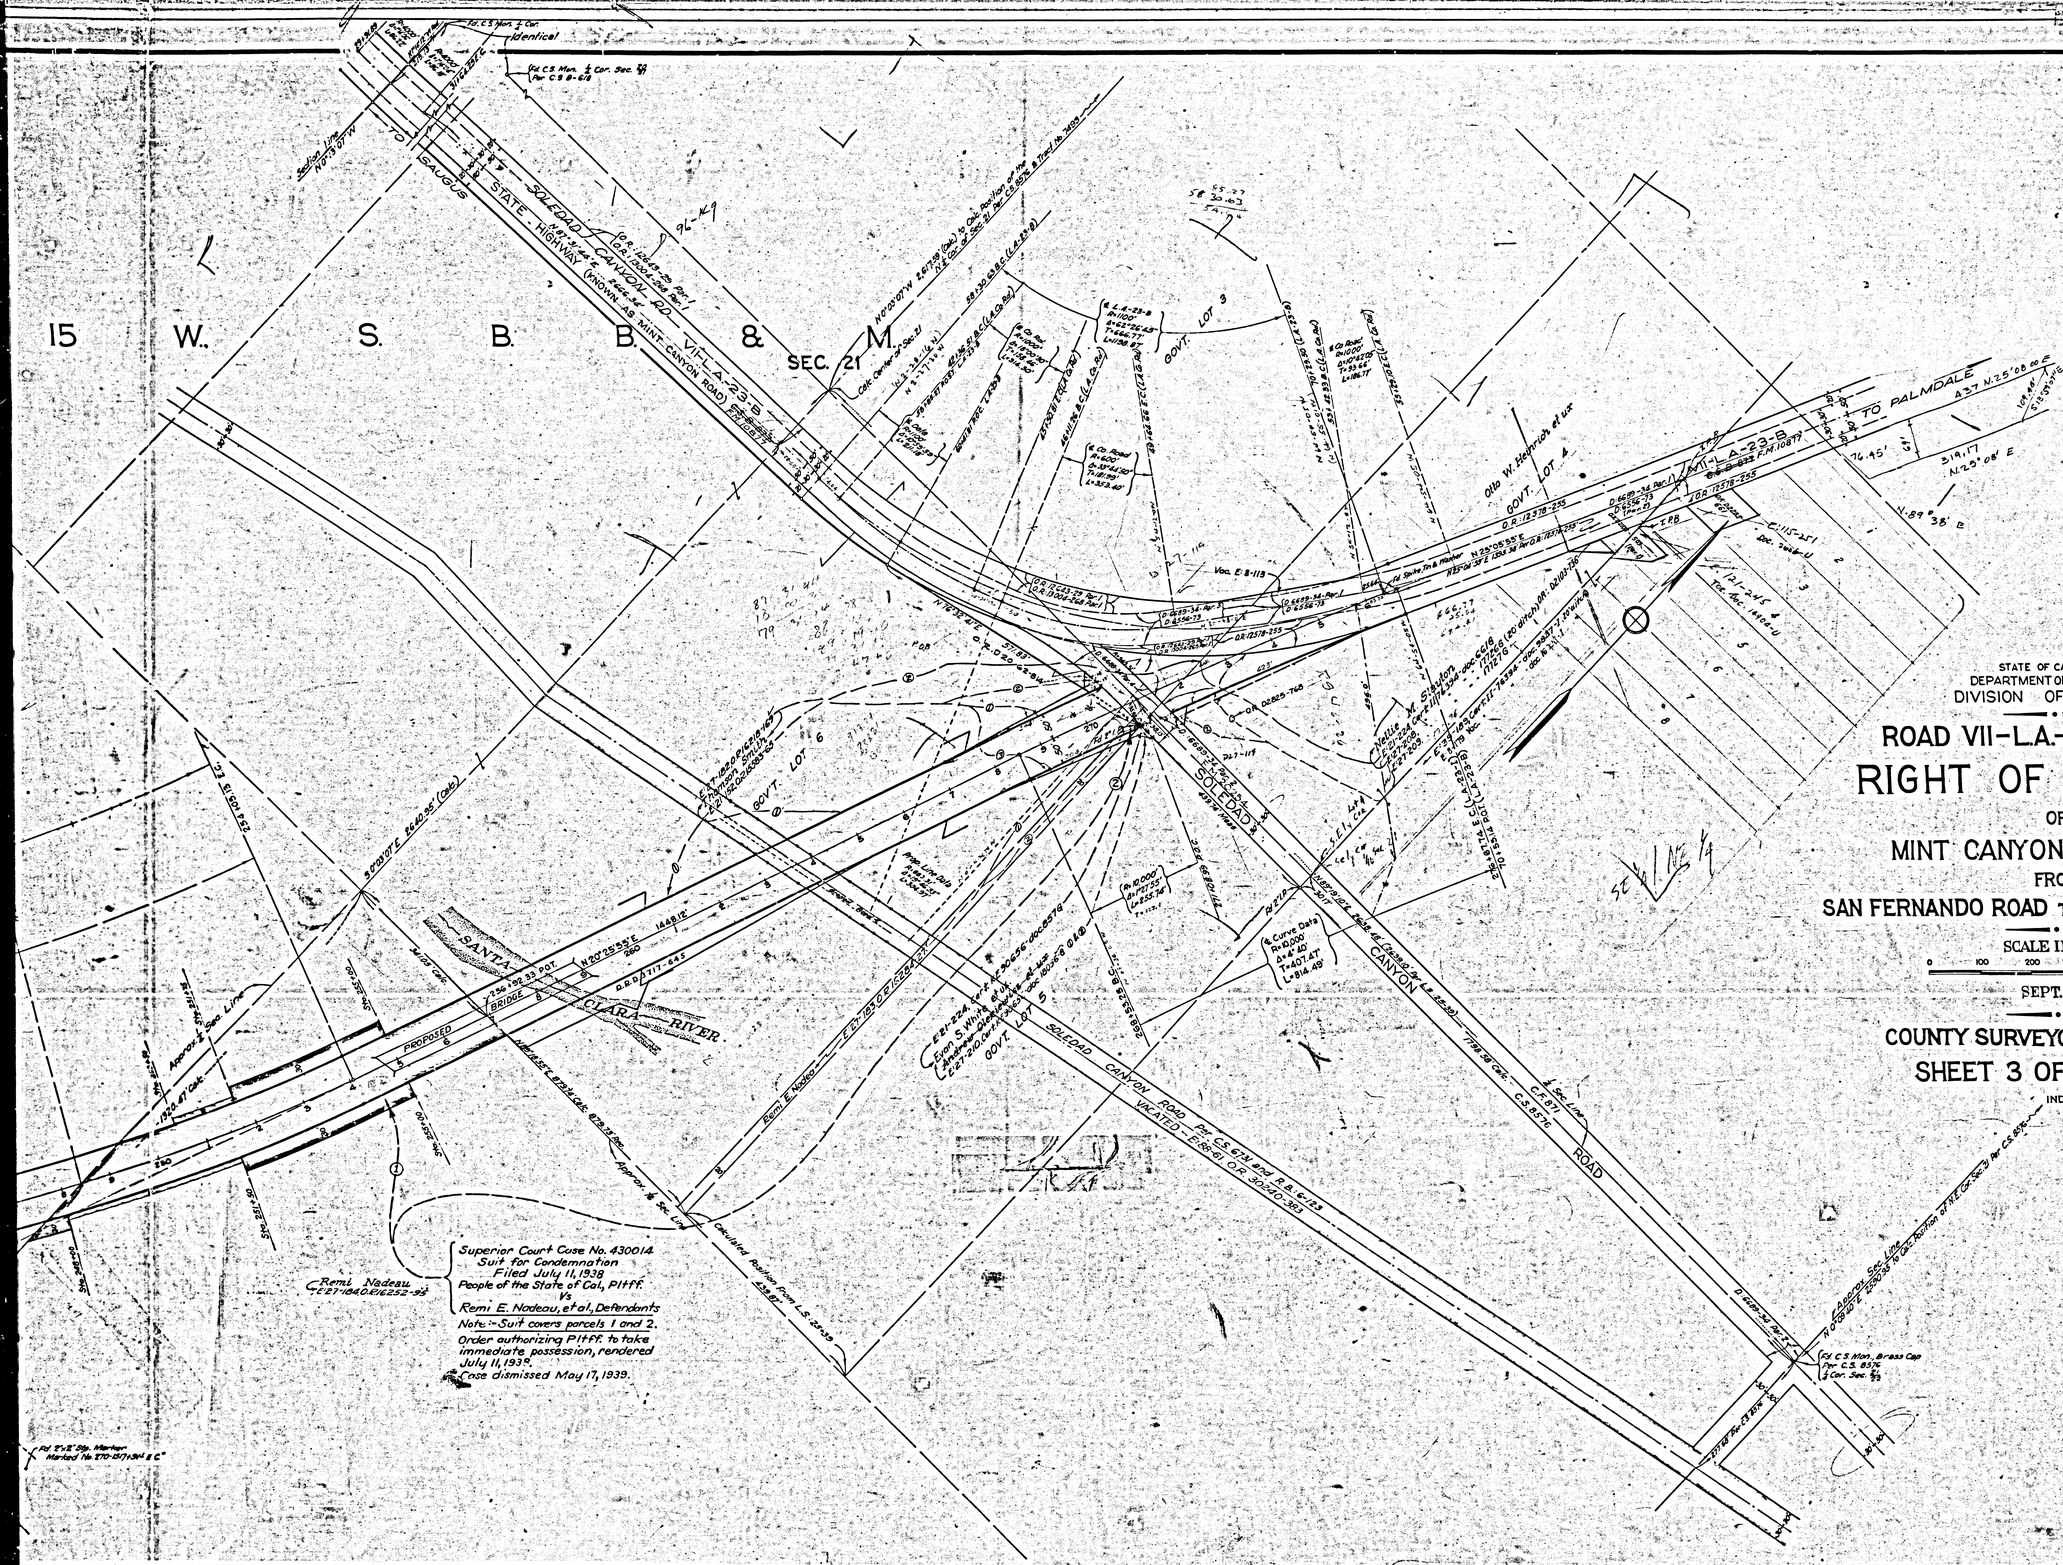

STATE OF CALIFORNIA
DEPARTMENT OF PUBLIC WORKS
DIVISION OF HIGHWAYS

ROAD VII-L.A.-23-L.A., H & I

RIGHT OF WAY MAP

OF

MINT CANYON SHORT CUT

FROM

SAN FERNANDO ROAD TO MINT CANYON ROAD

SCALE IN FEET

0 100 200 300 400 500

SEPT. 1937

COUNTY SURVEYOR'S MAP B-1261

SHEET 3 OF 3 SHEETS

INDEX 62

Negative of this map filed in Blue Print Dept. as Negative No. 322 Sht-3

NTS Sept 1937

F.M. 11261-3

A4 OF A4