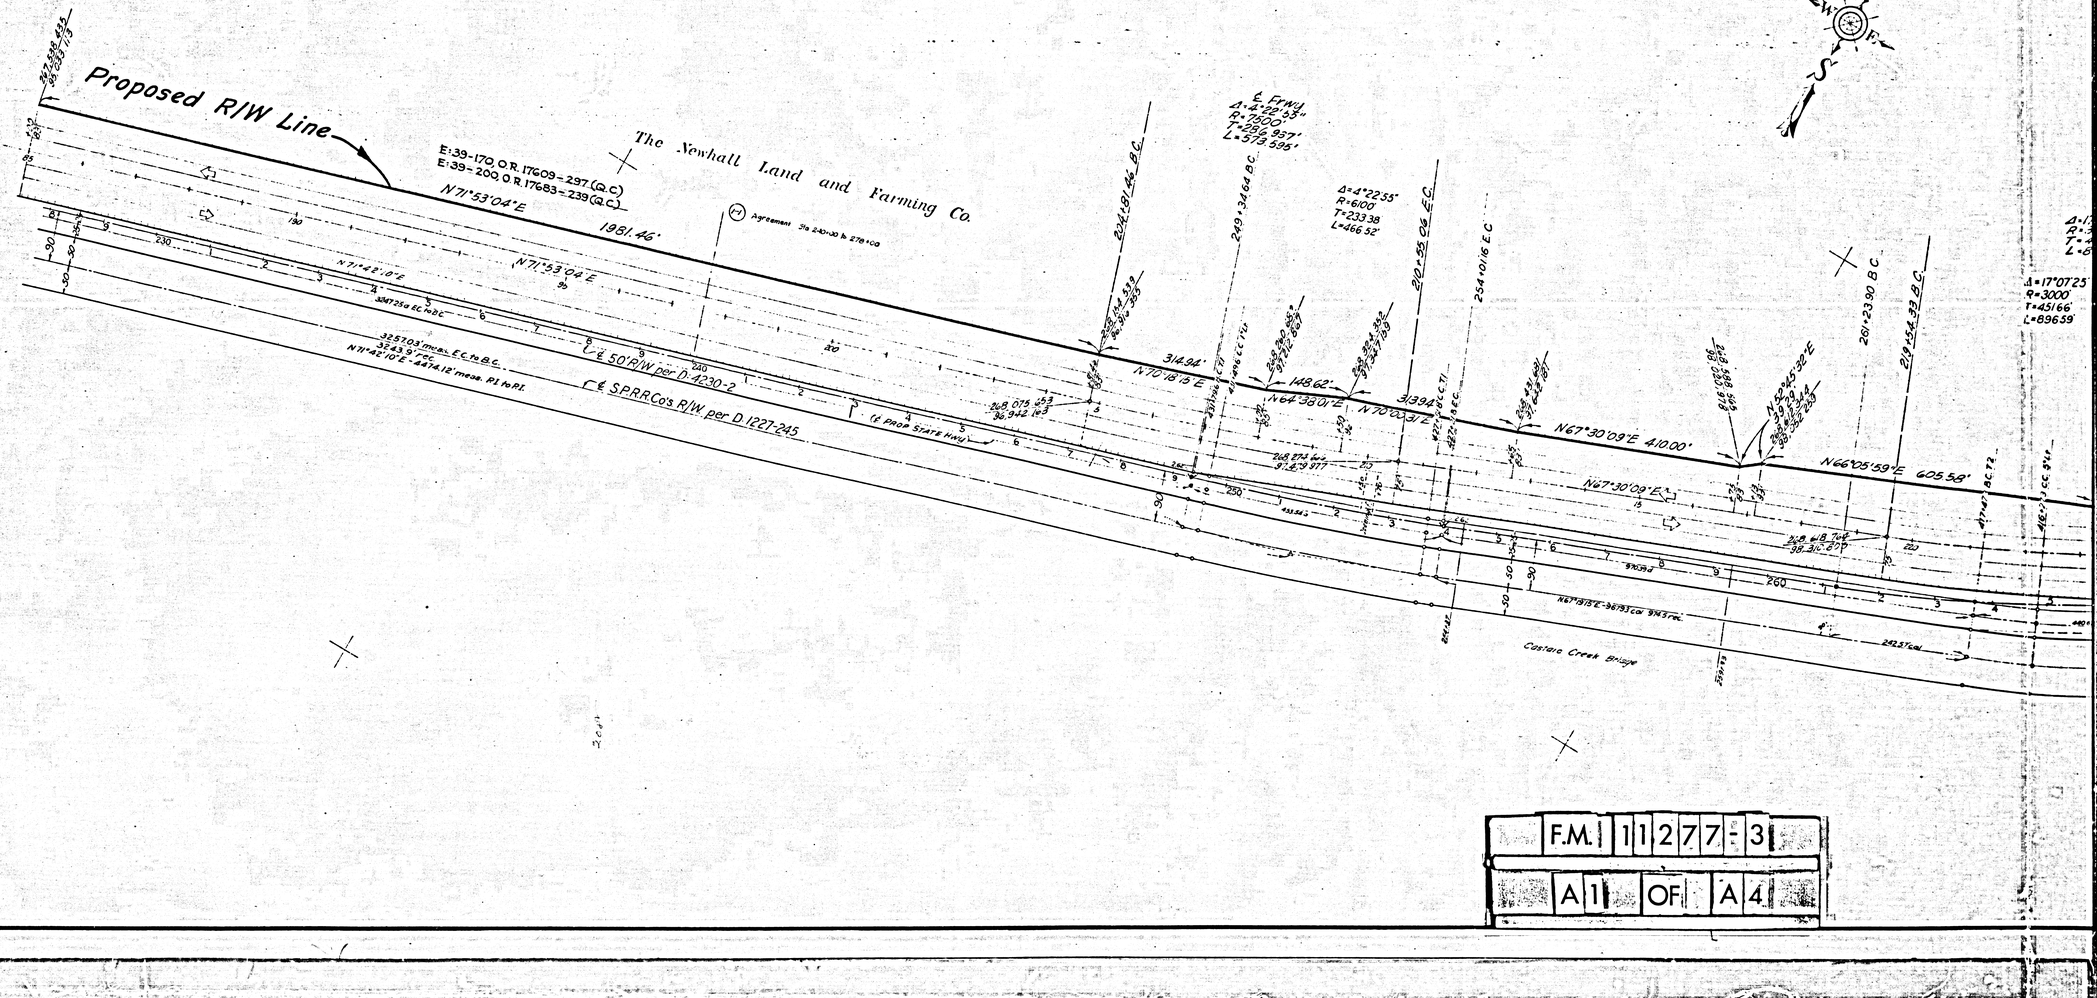

F.M. 11277-3

A1 OF A4

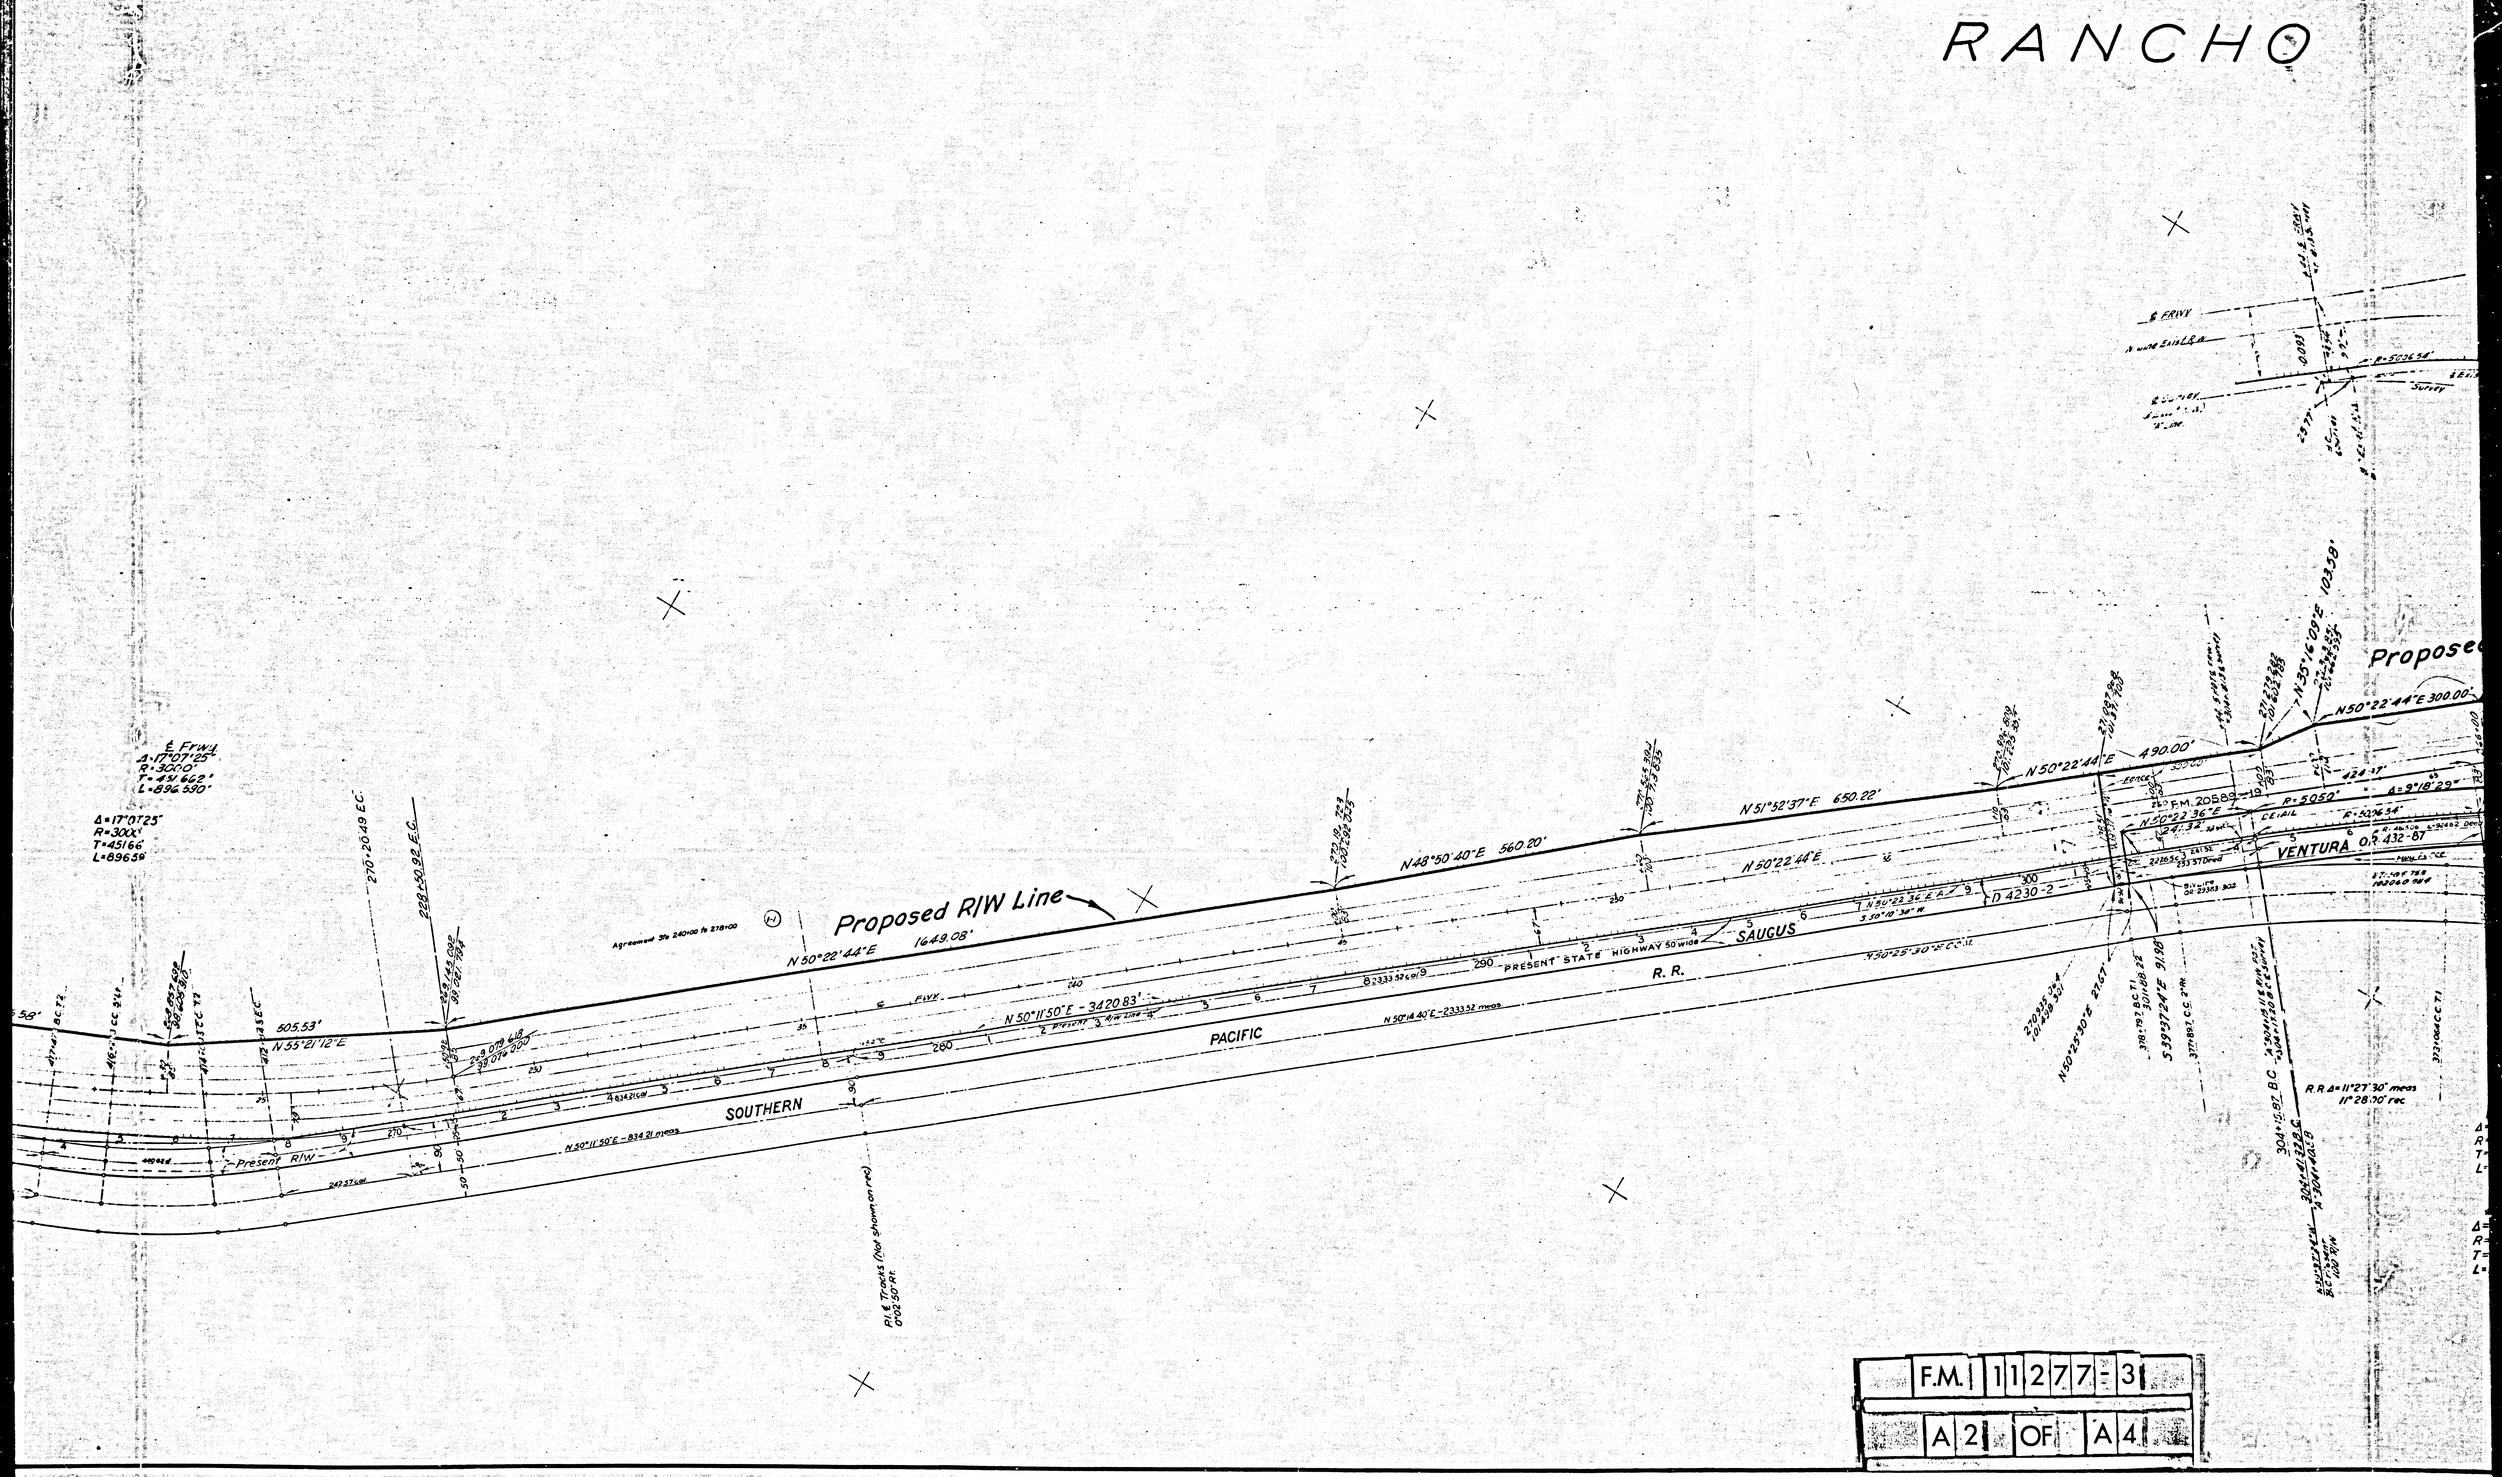
RANCHO
Proposed R/W Line
N 50°22'44"E 1649.08'
N 48°50'40"E 560.20'
N 51°52'37"E 650.22'
N 50°22'44"E 490.00'
N 50°22'44"E 300.00'
N 50°11'50"E - 3420.83'
N 50°11'50"E - 834.21 meas
N 50°14'40"E - 2333.52 meas
N 50°25'30"E C.C.M.
N 55°21'12"E 505.53'
PRESENT STATE HIGHWAY 50 wide
SOUTHERN PACIFIC R.R.
SAUGUS
VENTURA
Present R/W
Proposed
R.R. Δ = 11°27'30" meas
11°28'00" rec
F.M. 11277-3
A2 OF A4

SAN FRANCISCO

P.1-521 & 522

The Newhall Land and Farming Company

87081-4 26.632 Ac.

Proposed R/W Line

NOTE:
"A" Bearings, Distances and Stations are based on 1960 Survey

STUDY PLAN SUBJECT TO CHANGE

F.M. 11277-3

A3 OF A4

STUDY PLAN
SUBJECT TO CHANGE

I.M. 63

STATE OF CALIFORNIA
DEPARTMENT OF PUBLIC WORKS
DIVISION OF HIGHWAYS
VII LA-79-A

Sta. 259+00 to Jct. LA-4-A

Scale 1" = 100' File No. F2051

Draft. _____ Date 3-21-61 Appr. _____

REVISED BY _____ Date 5-2-61
REVISED BY BW Date 3-9-62 New Certification of Right of Way

Revised 5-1-62 New Certification, Ramp Location
8-28-62

F.M. 11277-31

A4 OF A4