FED. ROAD DIST. No.	STATE	FED. AID PROJ. No.	FISCAL YEAR	SHEET No.	TOTAL SHEETS
7	CAL.				

DIST.	COUNTY	ROUTE	SEC.	SHEET No.	TOTAL SHEETS
VII	LA	2	D	4	

Approved P. V. Costelloe Dist. Eng. Dist. VII

Engineer, Surveys and Plans.

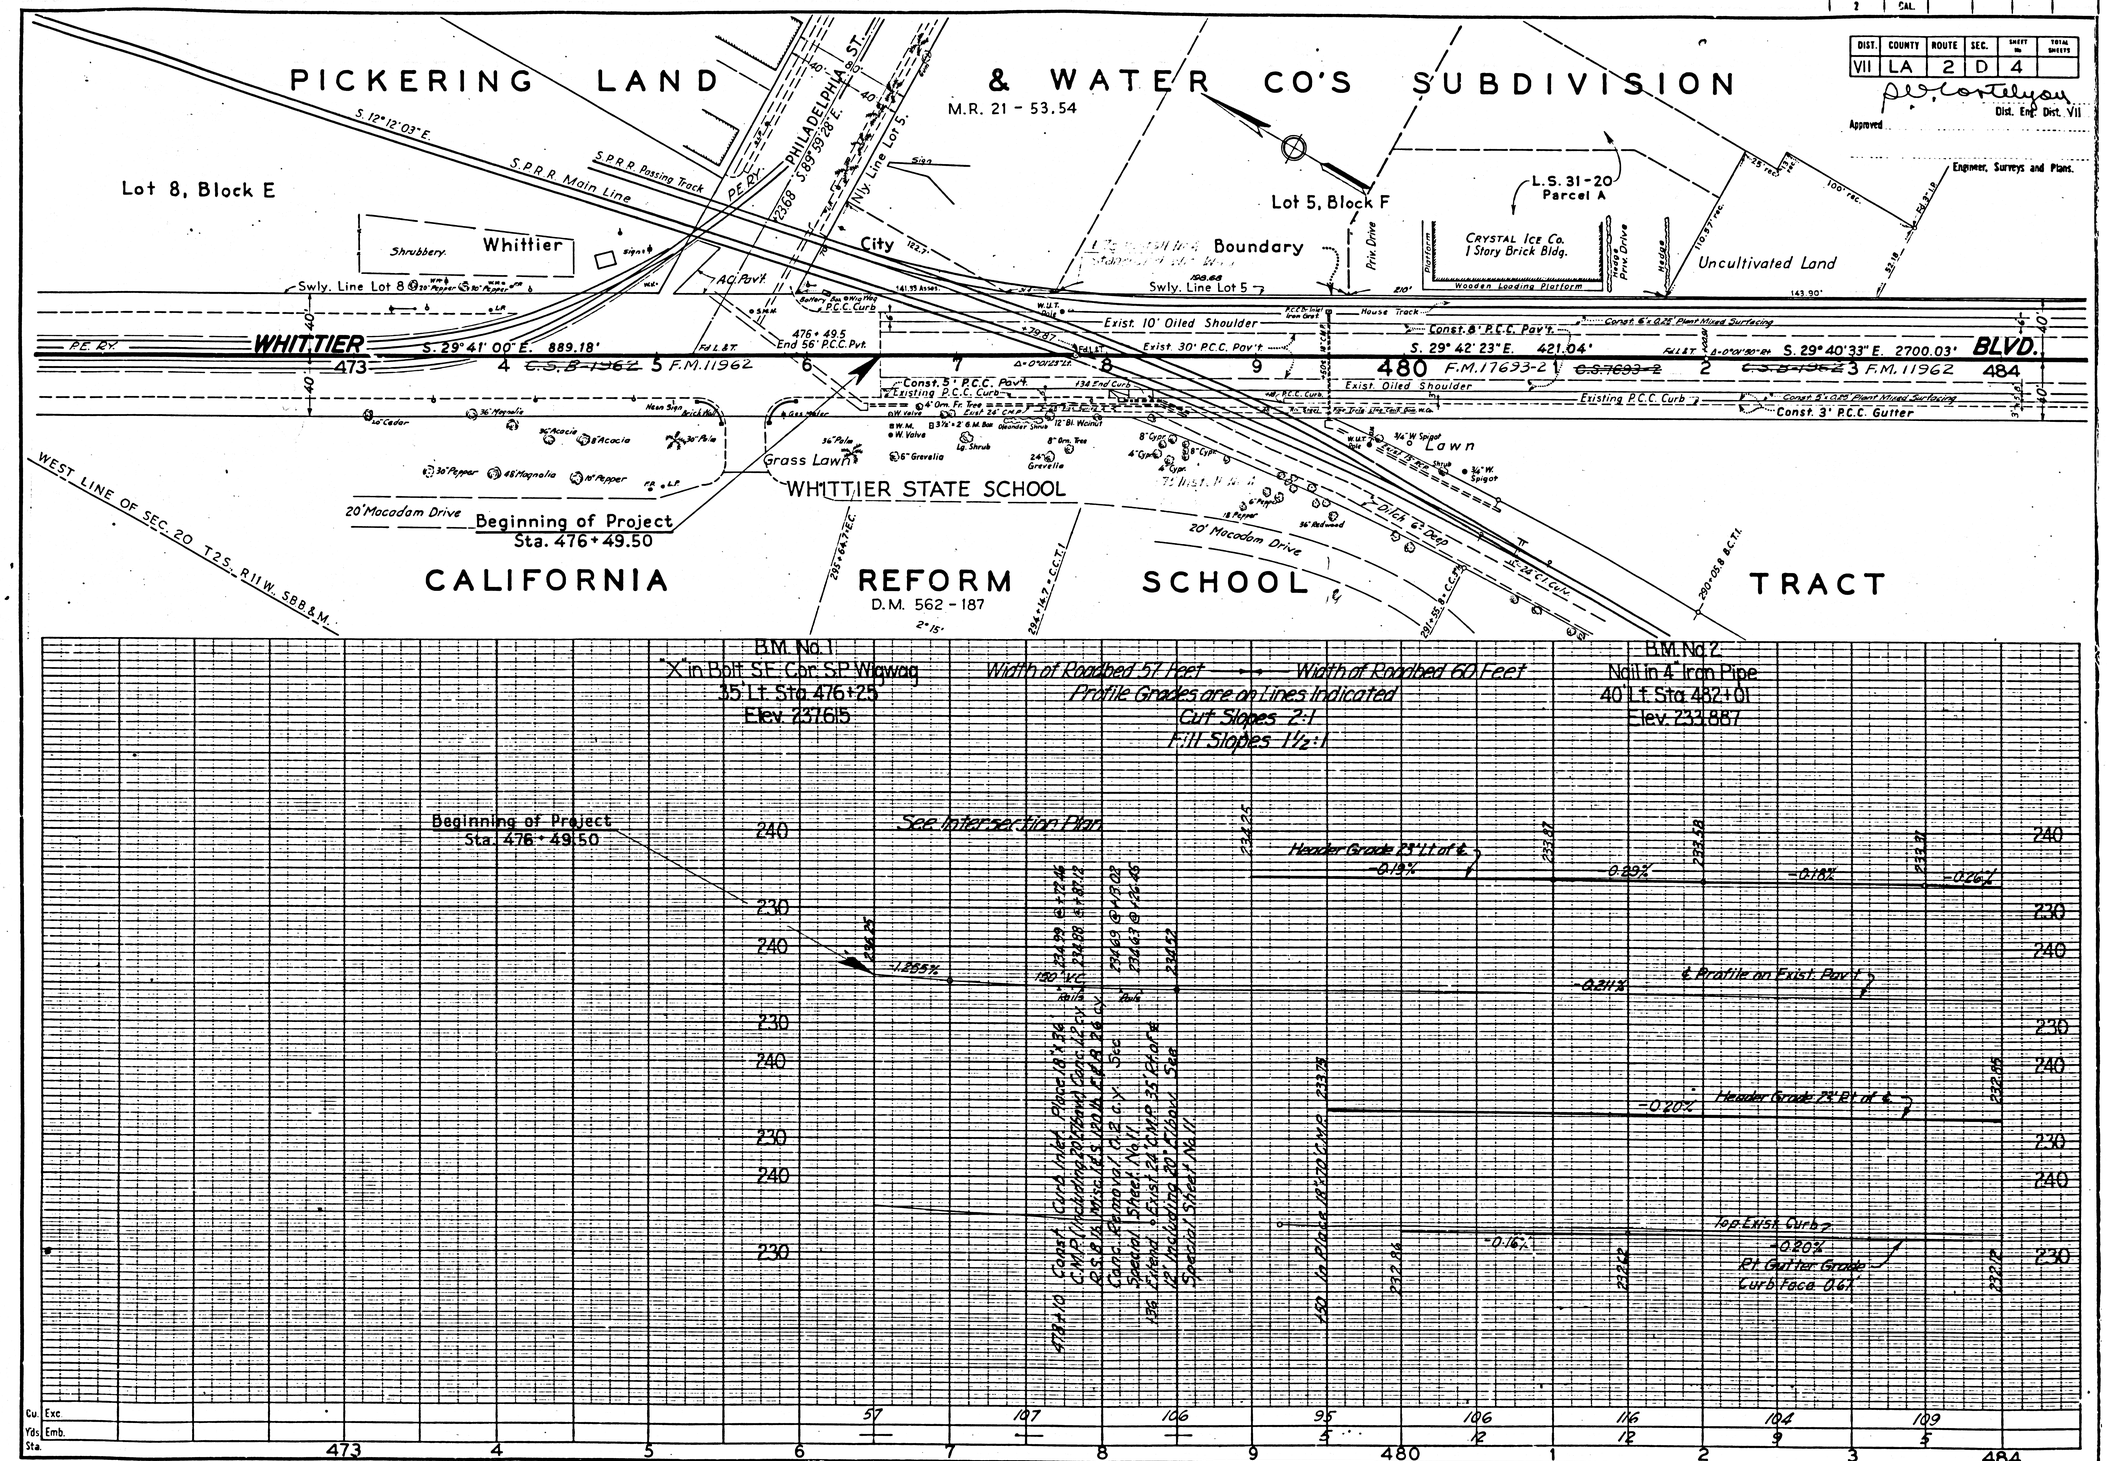

F.M. 11512

A1 OF A7

FED. ROAD DIST. No.	STATE	FED. AID PROJ. No.	FISCAL YEAR	SHEET No.	TOTAL SHEETS
7	CAL.				

DIST.	COUNTY	ROUTE	SEC.	SHEET No.	TOTAL SHEETS
VII	LA	2	D	5	

Approved: A. V. Cortelyou — Dist. Eng. Dist.

Engineer, Surveys and Plans.

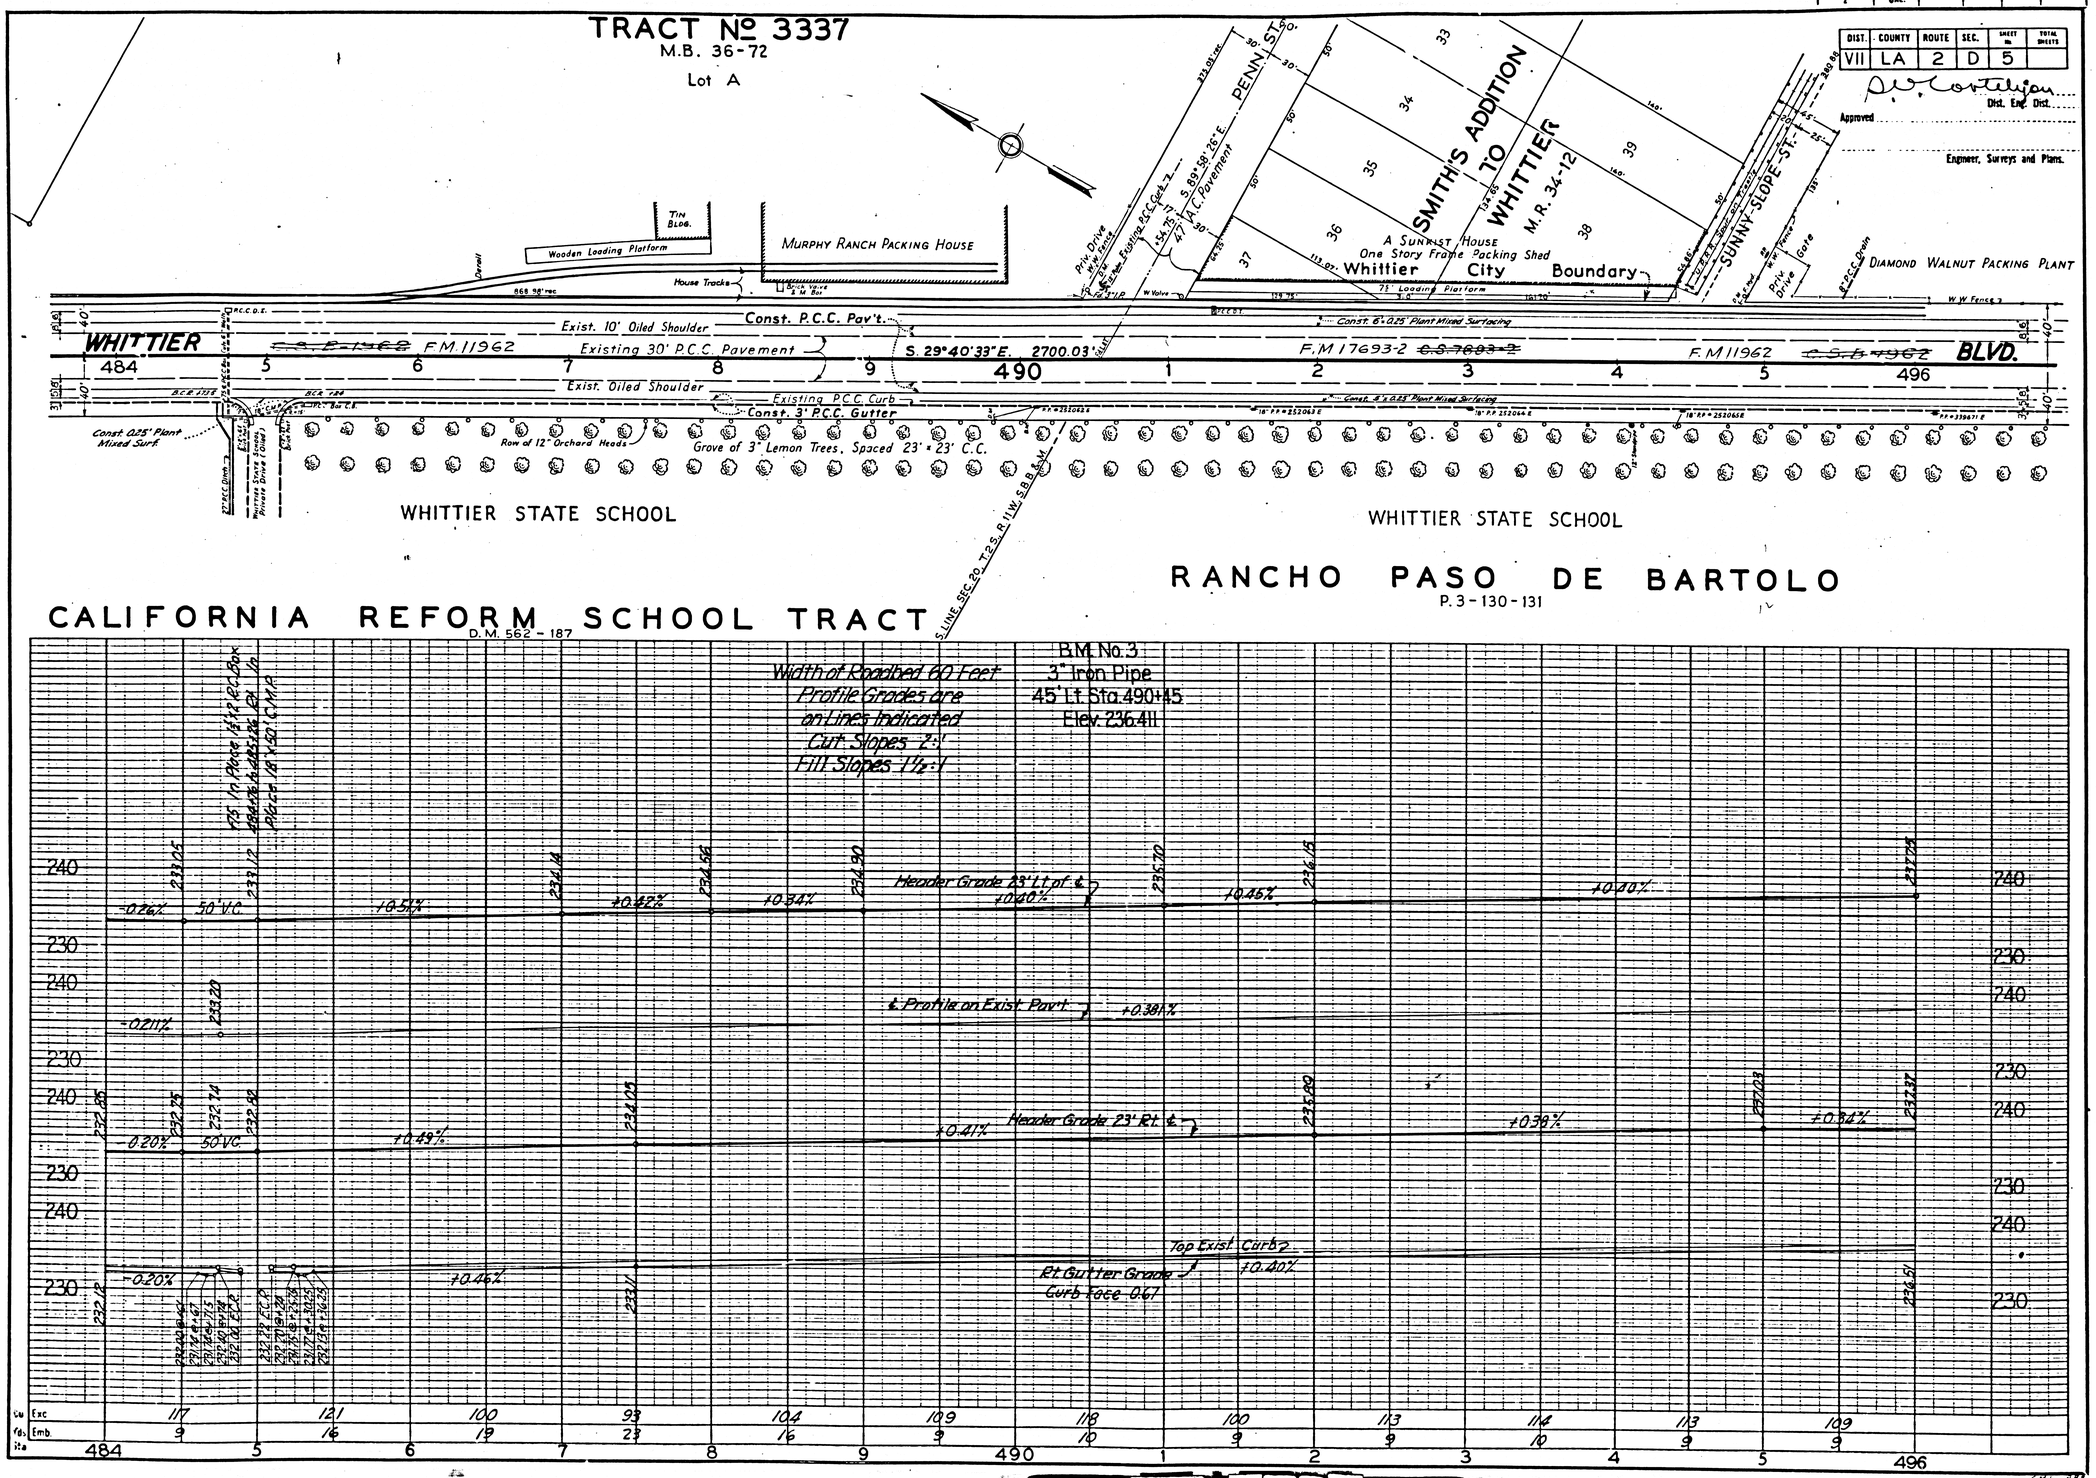

F.M. 11512

A2 OF A7

FED. ROAD DIST. No.	STATE	FED. AID PROJ. No.	FISCAL YEAR	SHEET No.	TOTAL SHEETS
2	CAL.				

DIST.	COUNTY	ROUTE	SEC.	SHEET No.	TOTAL SHEETS
VII	LA	2	D	6	

Approved ..... Dist. Eng. Dist.

Engineer, Surveys and Plans.

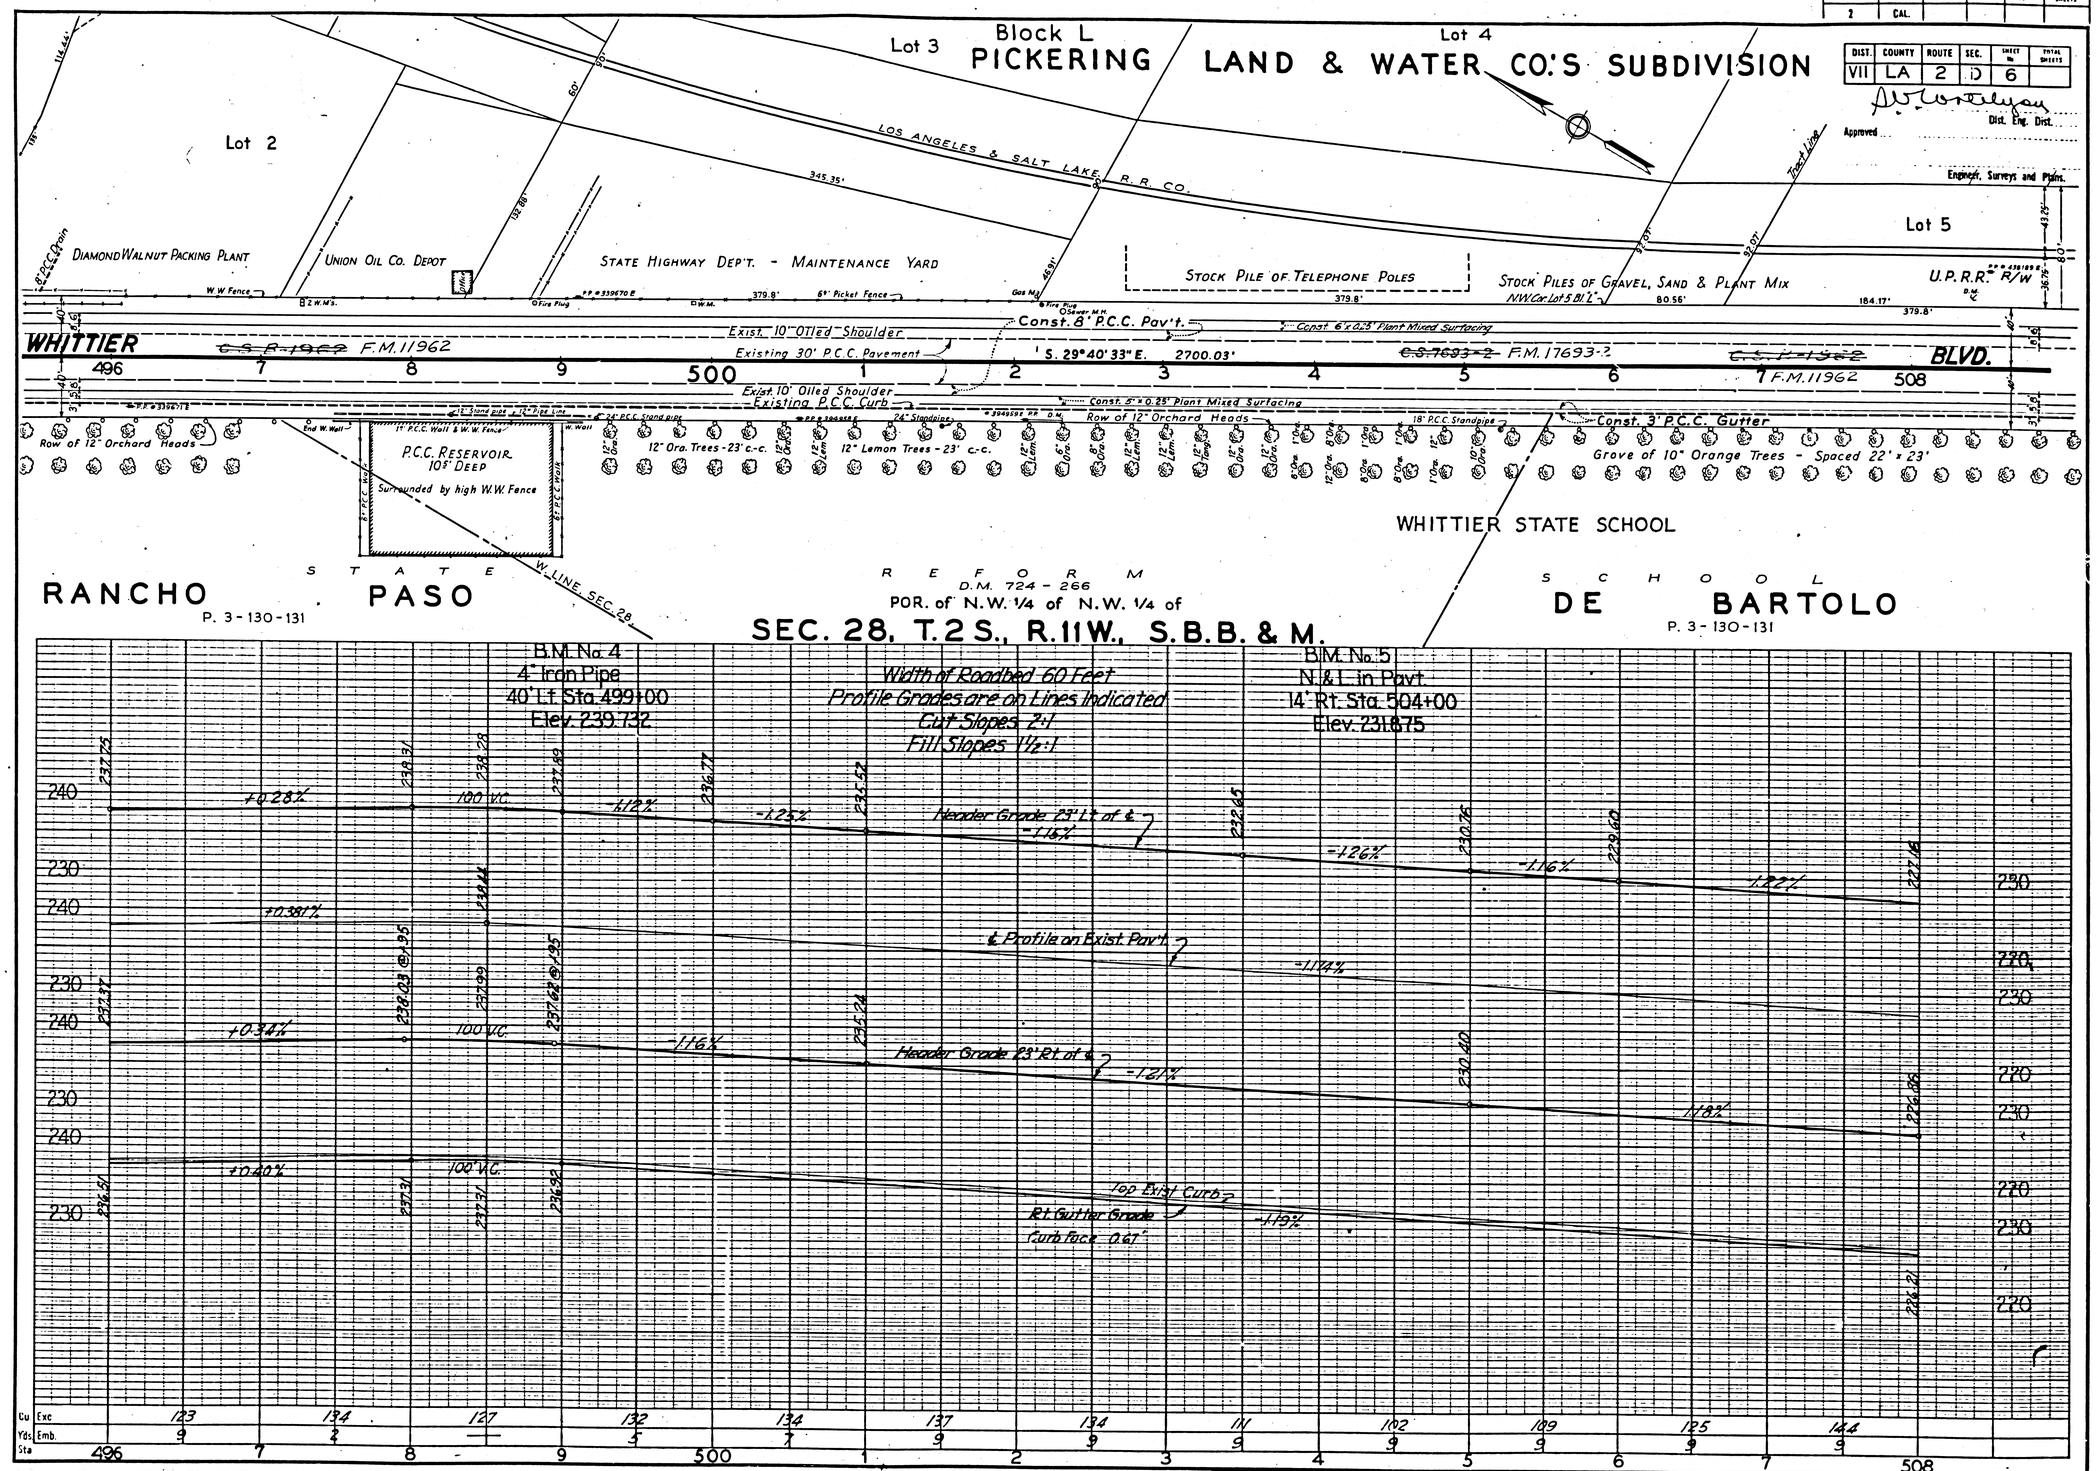

F.M. 11512

A3 OF A7

FED. ROAD DIST. NO.	STATE	FED. AID PROJ. NO.	FISCAL YEAR	SHEET NO.	TOTAL SHEETS
2	CAL.				

DIST.	COUNTY	ROUTE	SEC.	SHEET NO.	TOTAL SHEETS
VII	LA	2	D	7	

Approved: A. V. Cortelyou
Dist. Eng. Dist.

Engineer, Surveys and Plans.

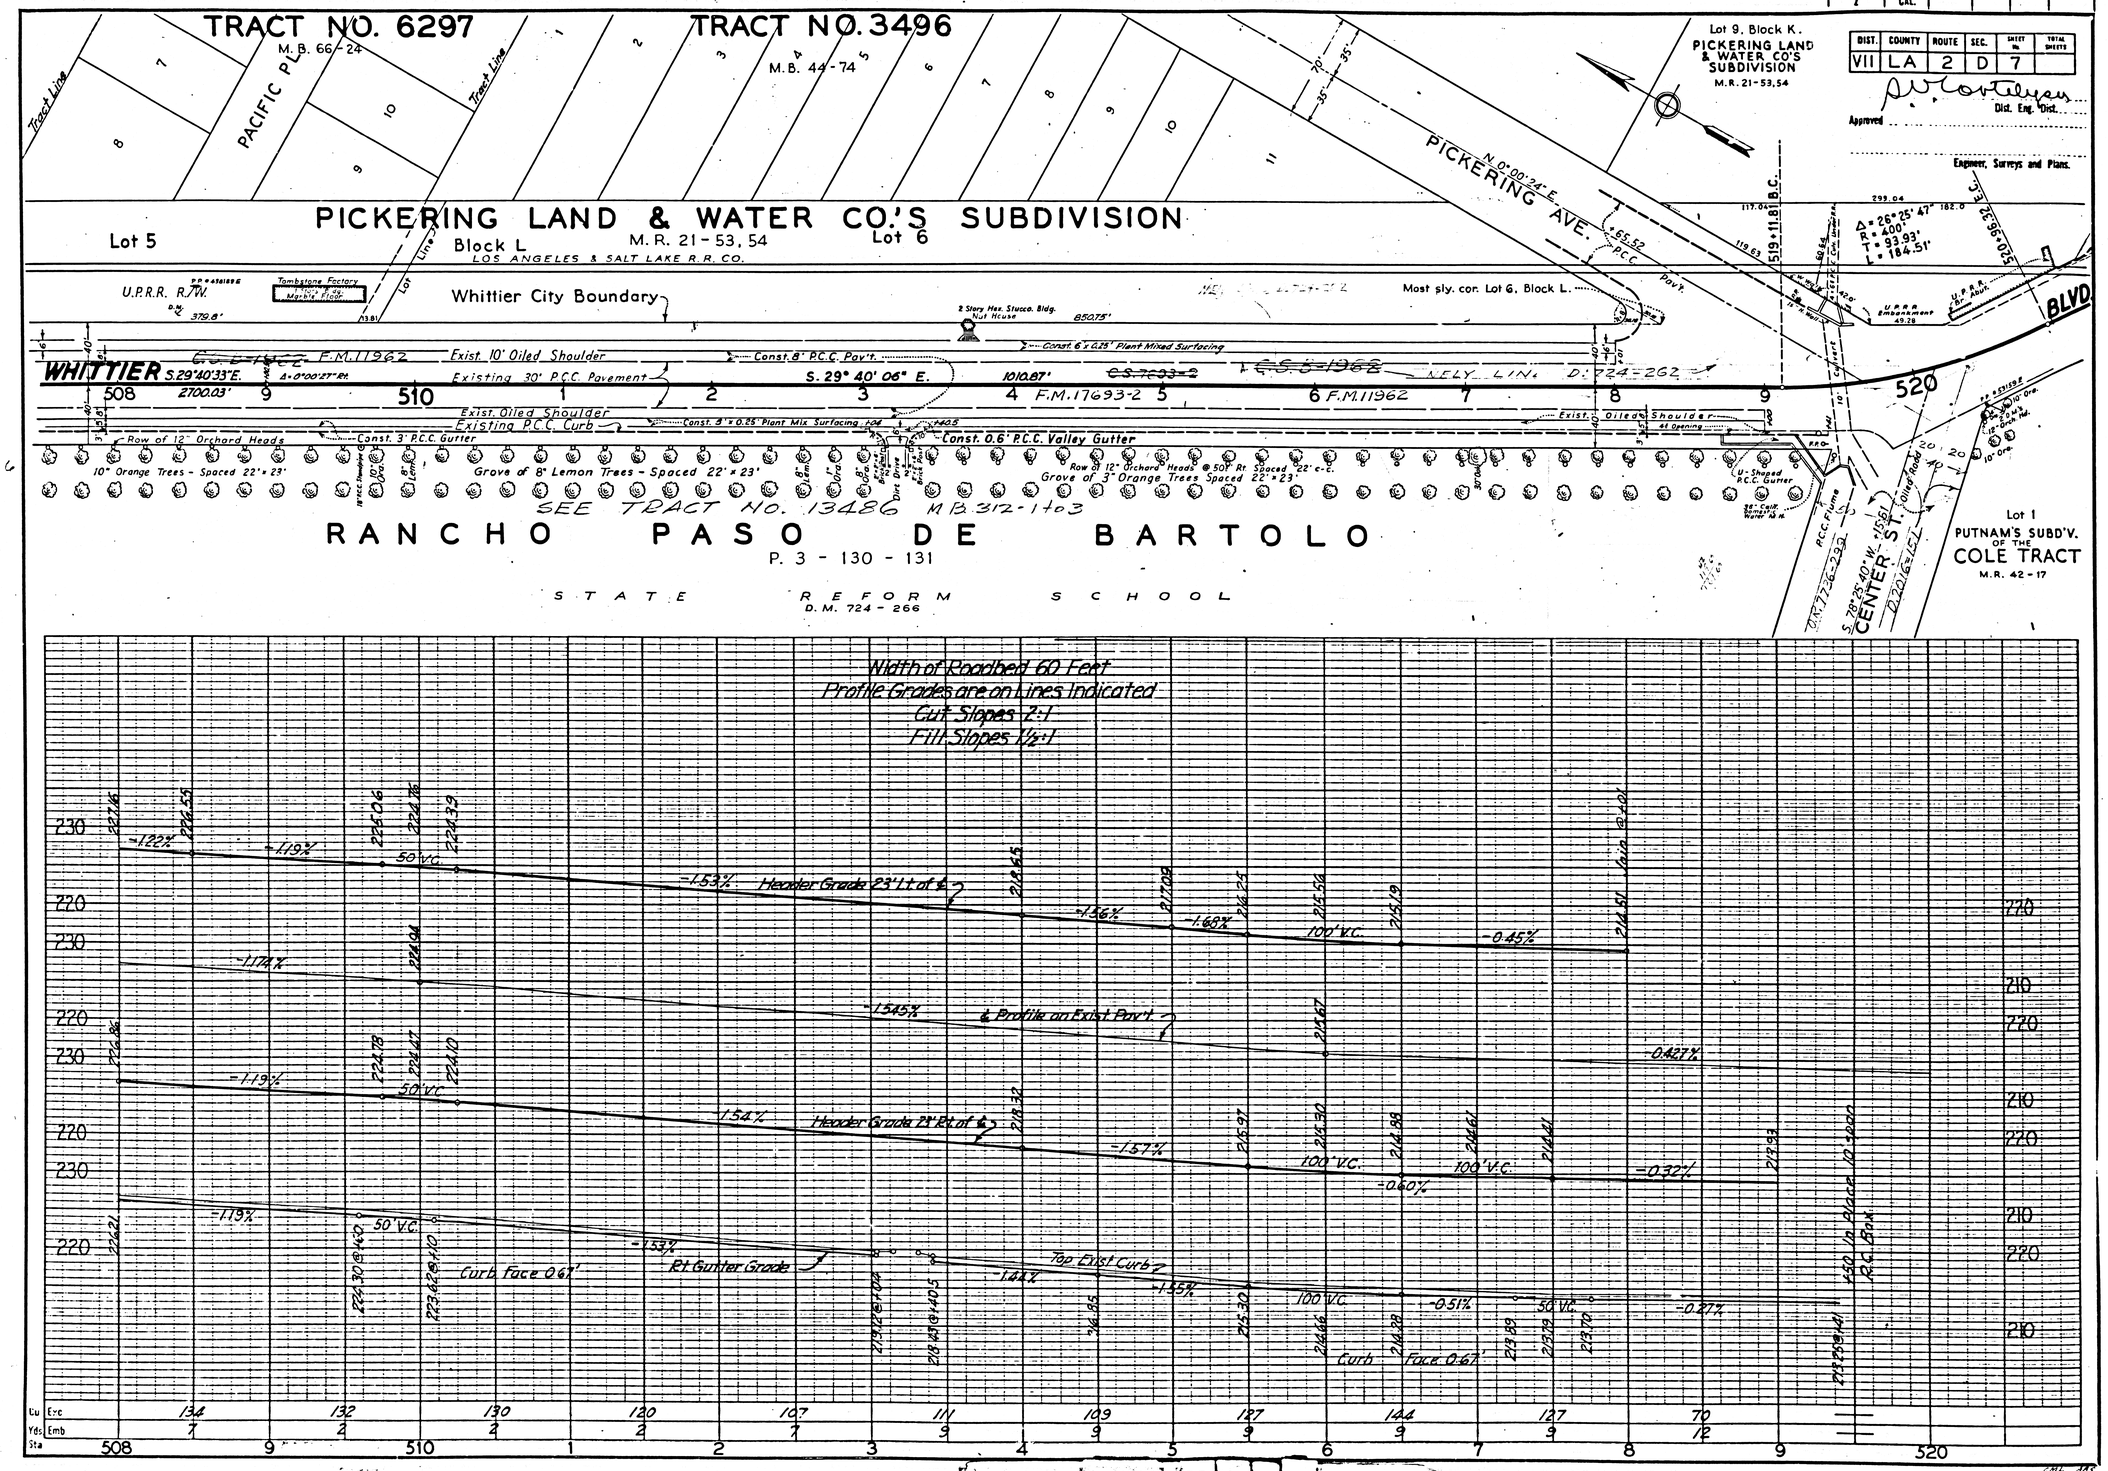

F.M. 11512

A4 OF A7

FED ROAD DIST. No.	STATE	FED AID PROJ. No.	FISCAL YEAR	SHEET No.	TOTAL SHEETS
2	CAL.				

DIST.	COUNTY	ROUTE	SEC.	SHEET No.	TOTAL SHEETS
VII	LA	2	D	8	

Approved: A. V. Costalupes, Dist. Eng. Dist.

Engineer, Surveys and Plans.

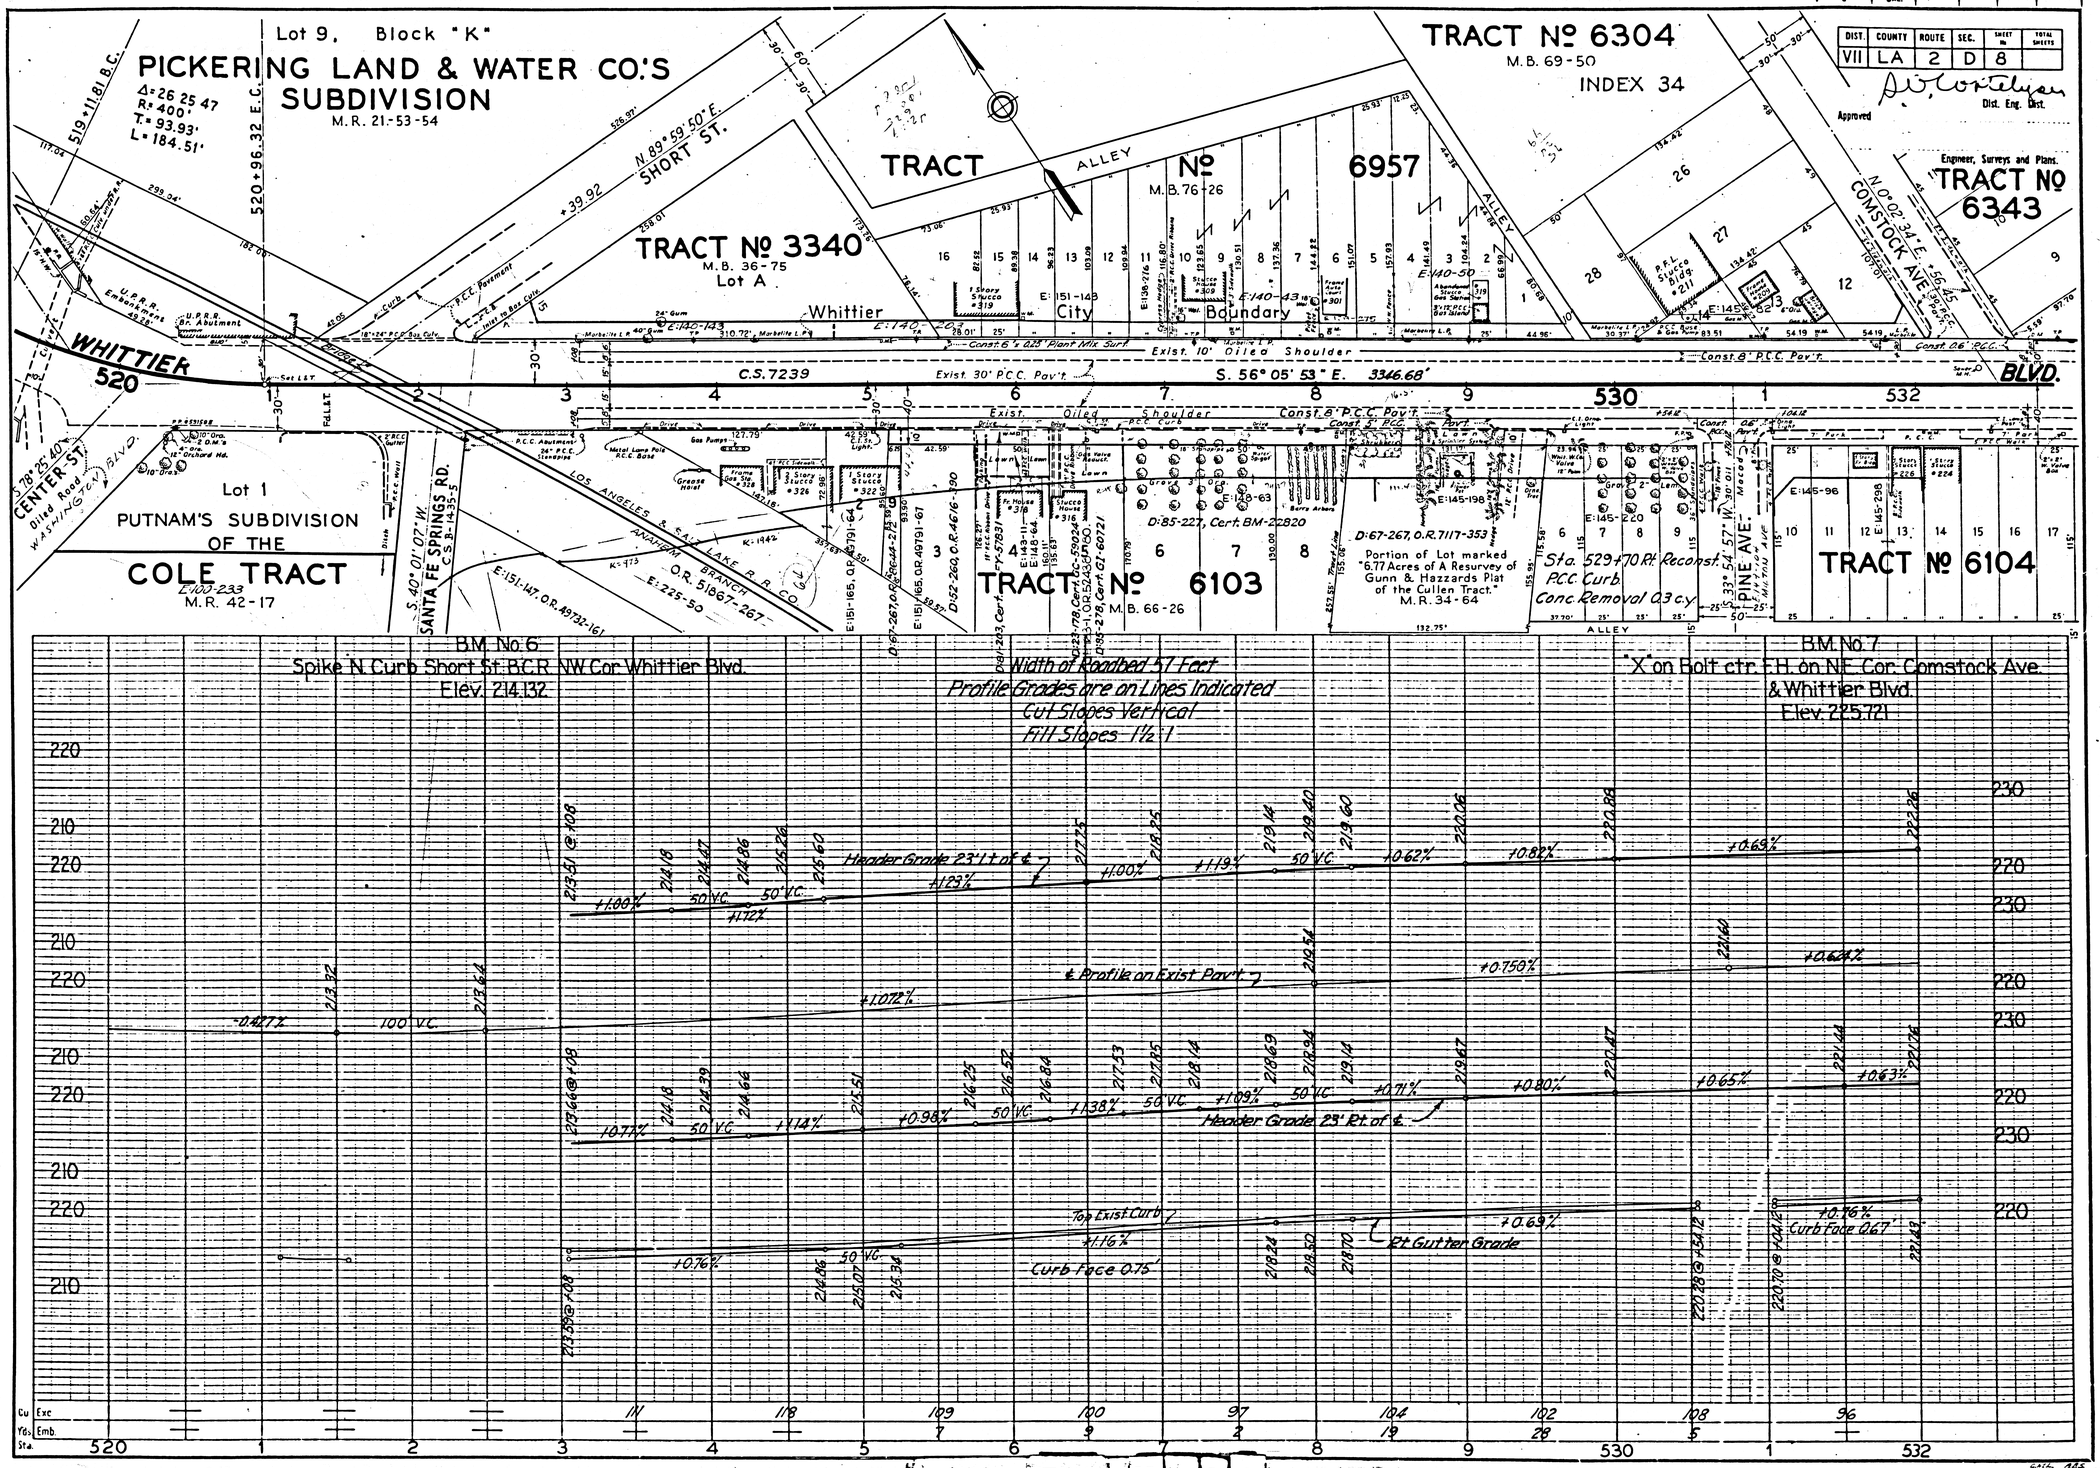

F.M. 11512

A5 OF A7

FED. ROAD DIST. No.	STATE	FED. AID PROJ. No.	FISCAL YEAR	SHEET No.	TOTAL SHEETS
2	CAL				

INDEX 34

DIST	COUNTY	ROUTE	SEC.	SHEET No.	TOTAL SHEETS
VII	LA	2	D	9	

Approved

Dist. Eng. Dist.

Engineer, Surveys and Plans.

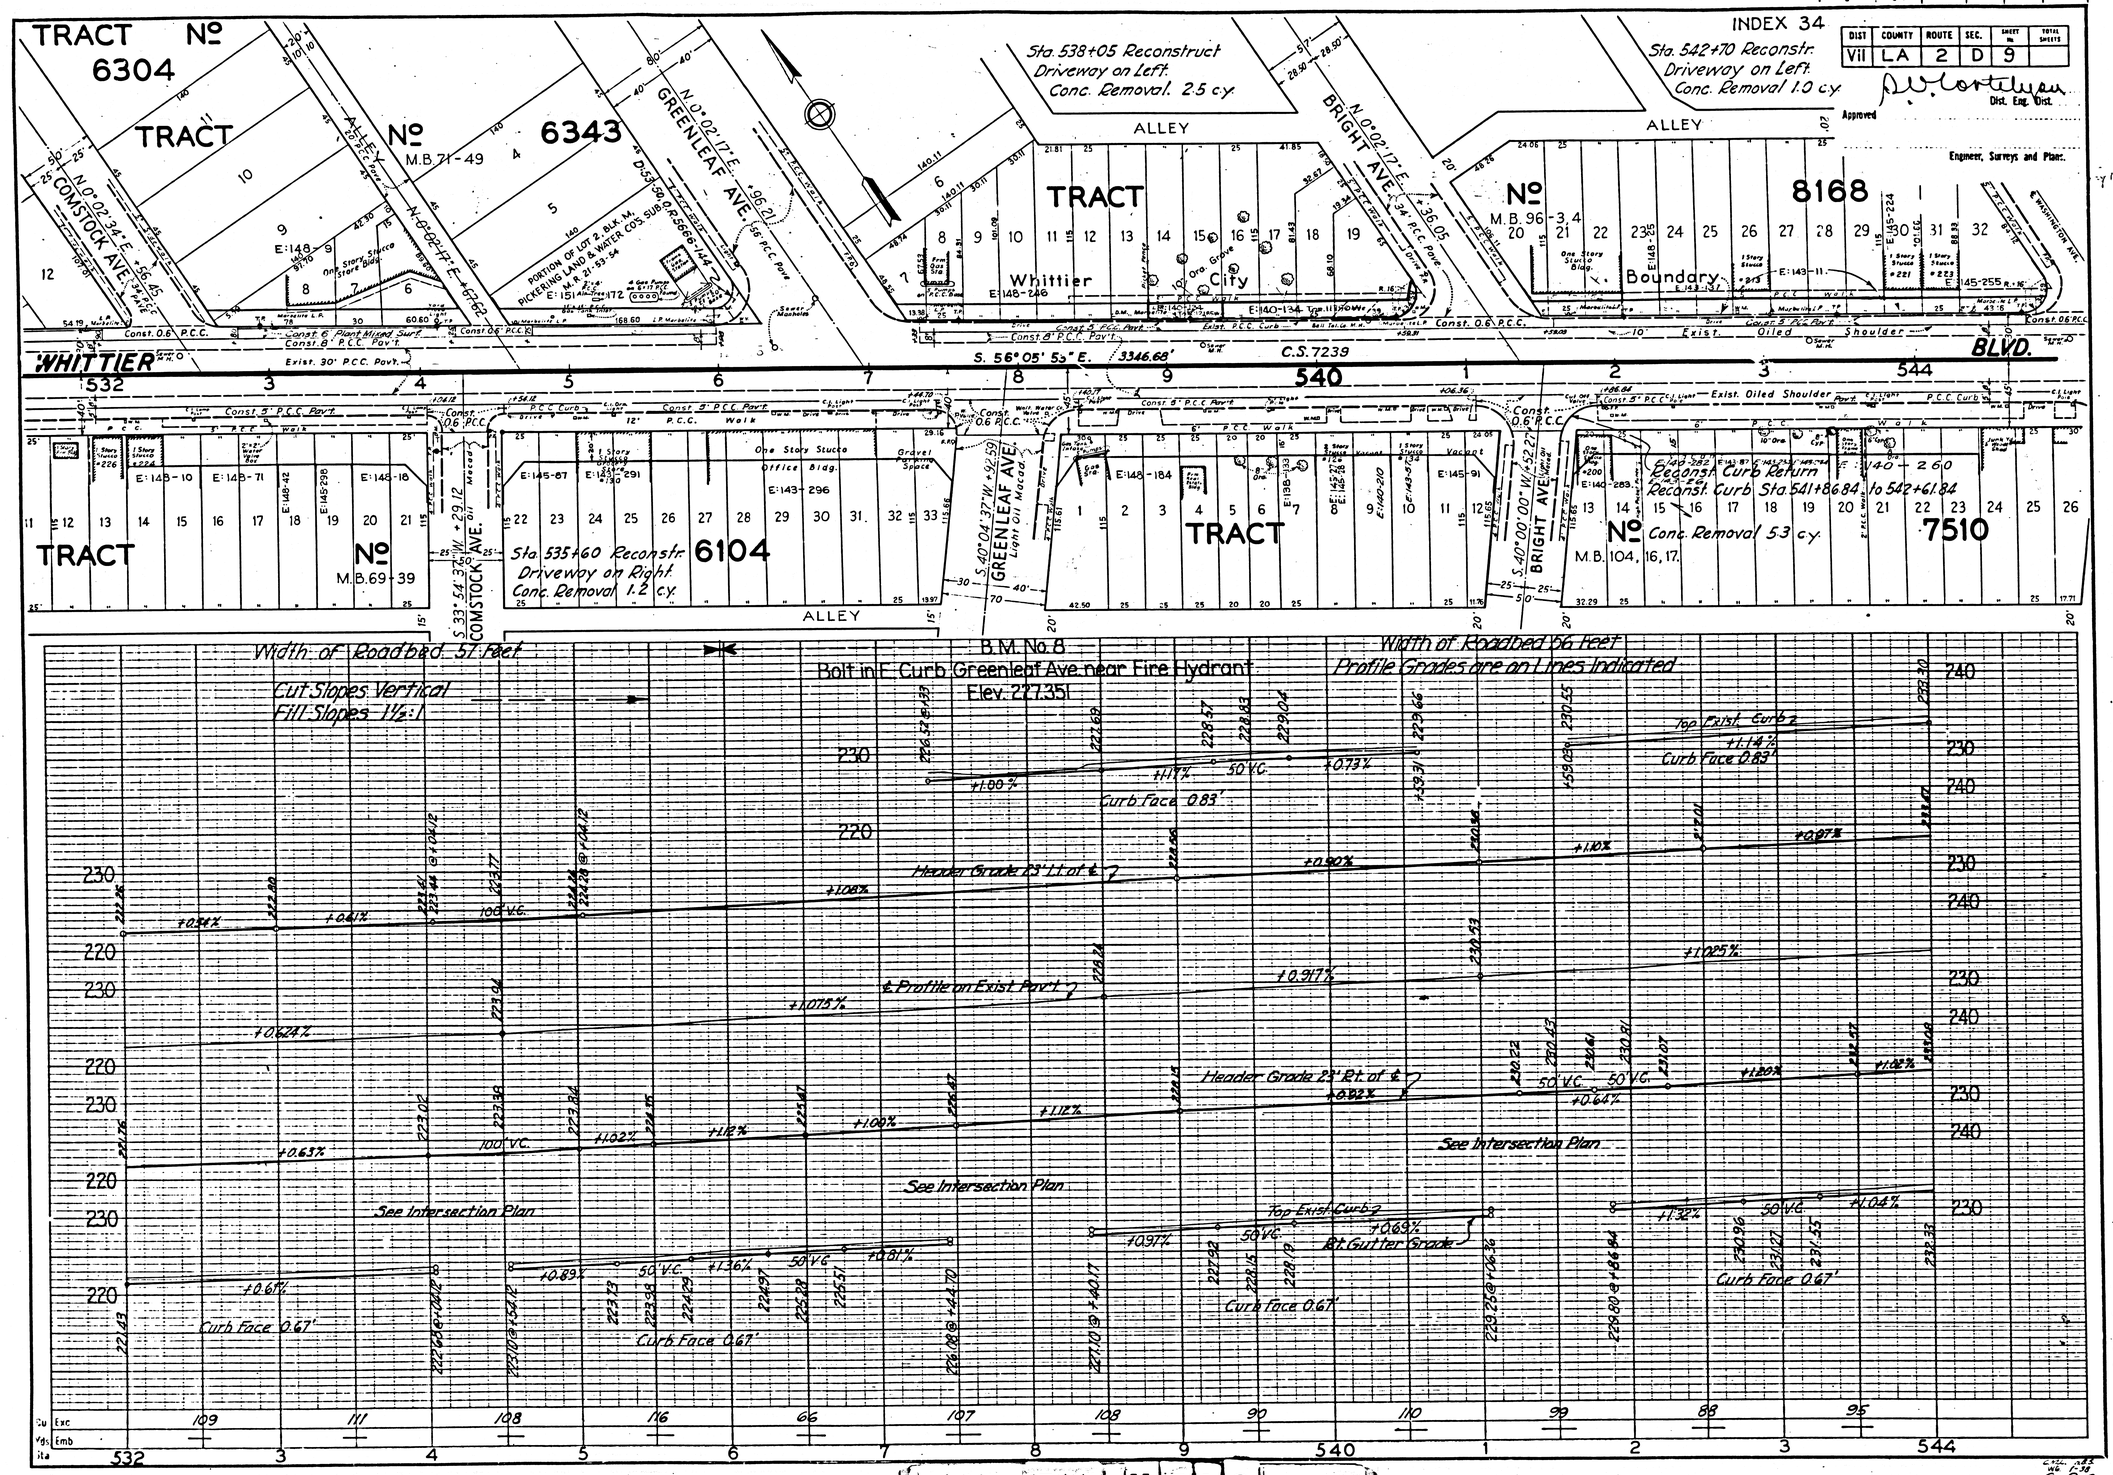

F.M. 11512

A6 OF A7

FED. ROAD DIST. No.	STATE	FED. AID PROJ. No.	FISCAL YEAR	SHEET No.	TOTAL SHEETS
2	CAL.				

DIST.	COUNTY	ROUTE	SEC.	SHEET No.	TOTAL SHEETS
VII	LA	2	D	10	

INDEX 37
" 34

Approved _____ Dist. Eng. Dist.

Engineer, Surveys and Plans.

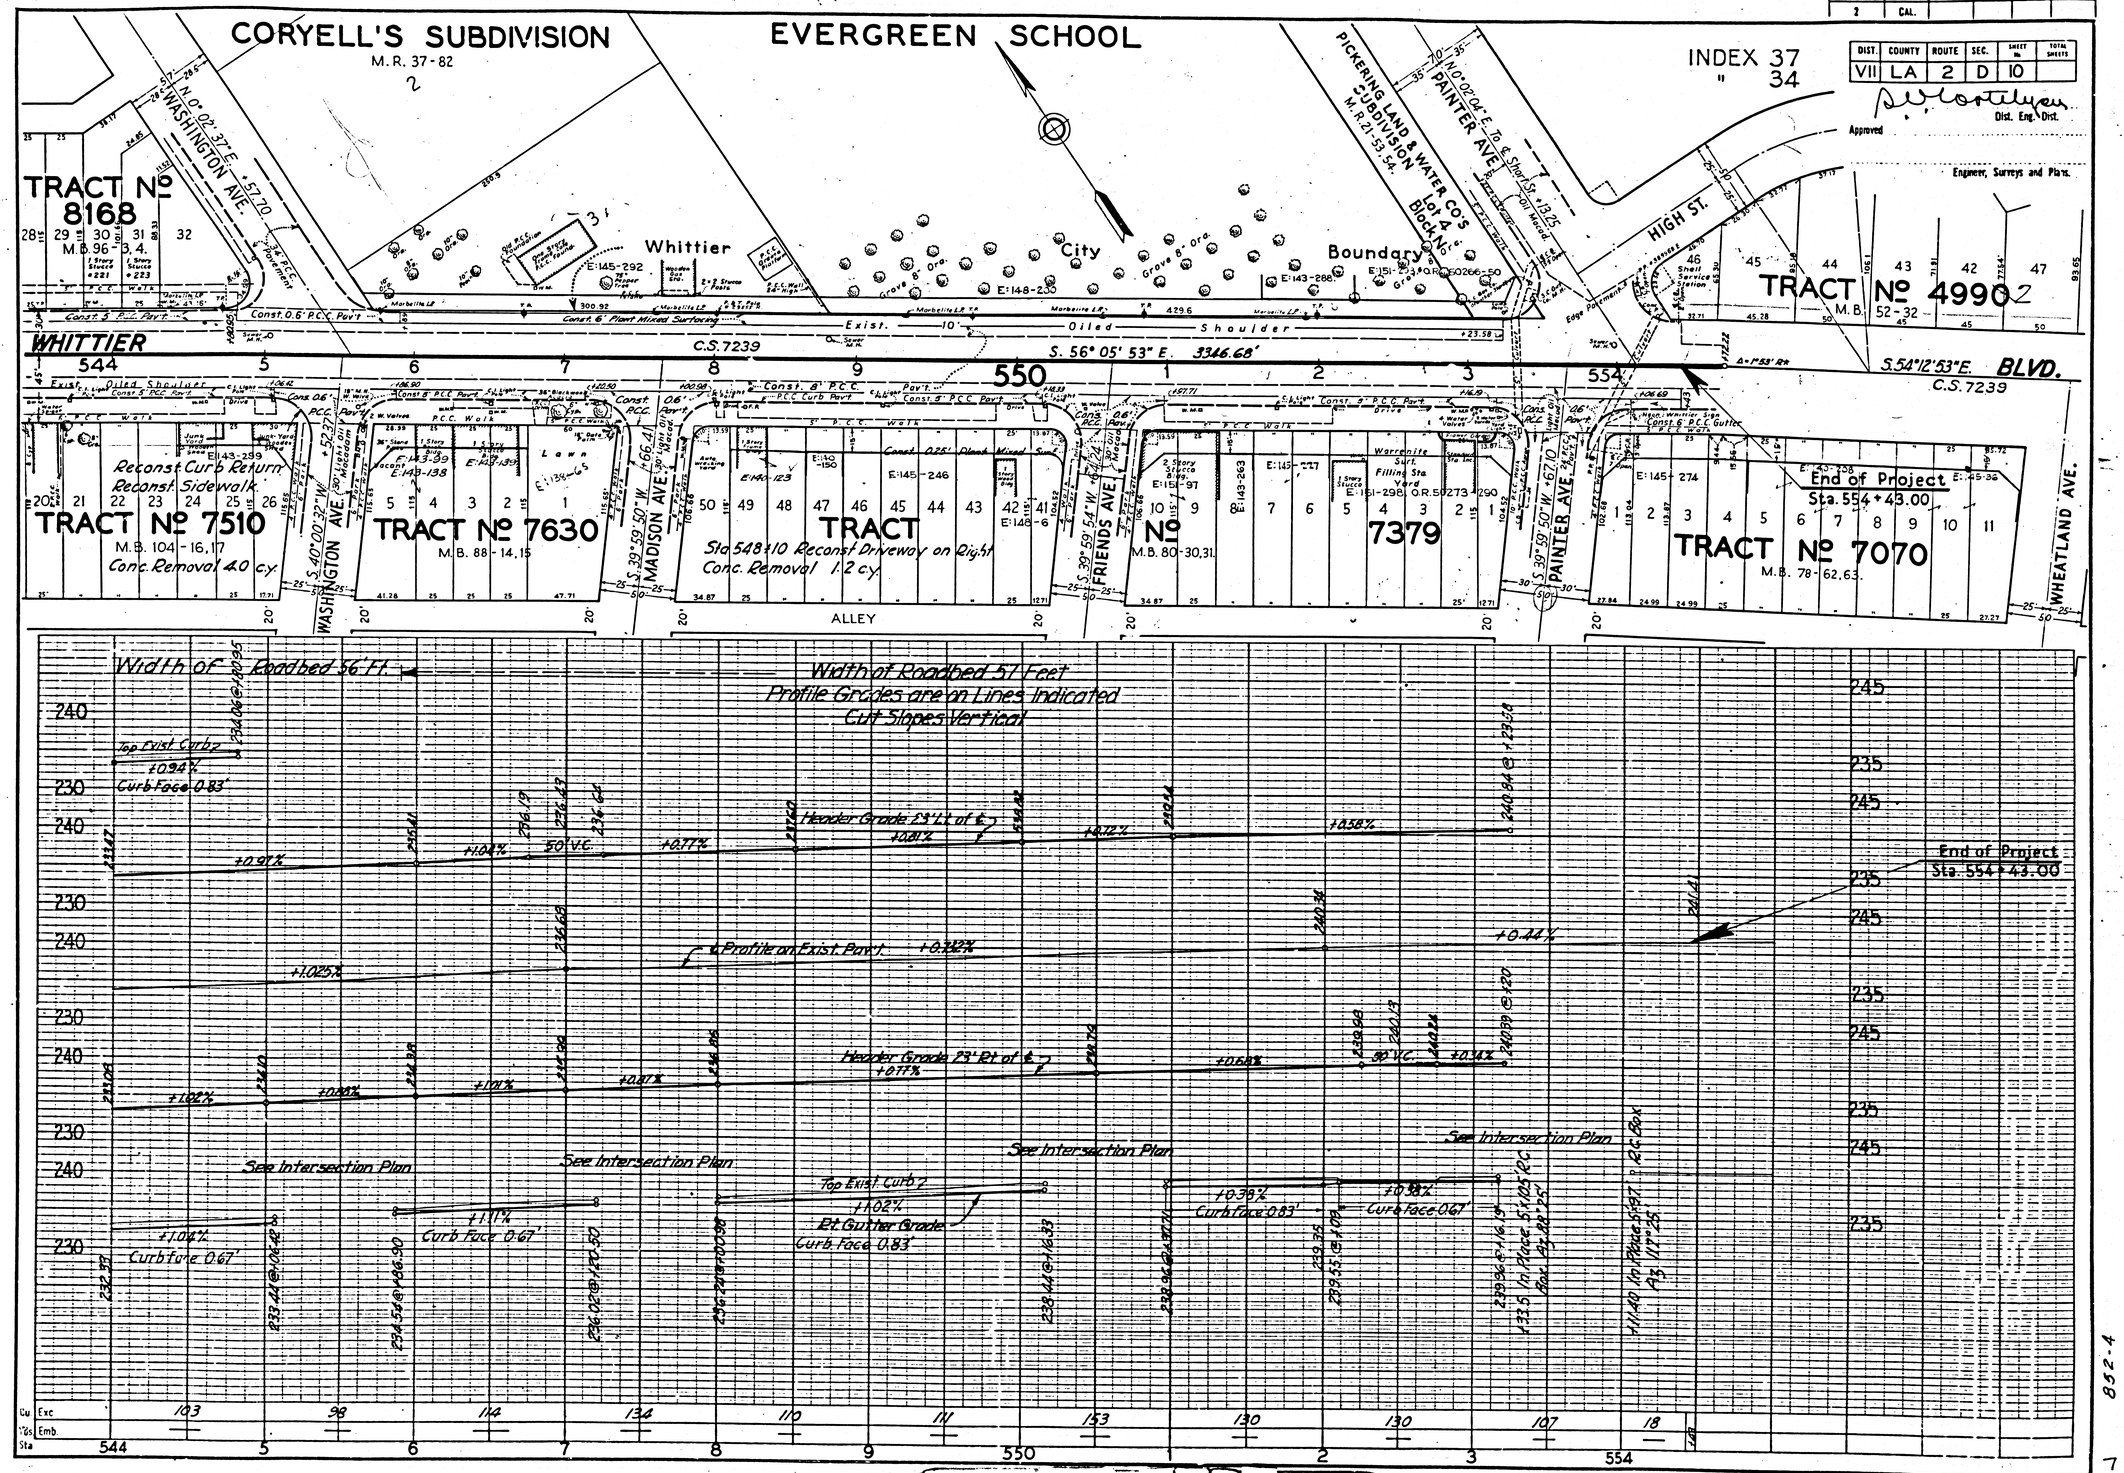

F.M. 11512

A7 OF A7