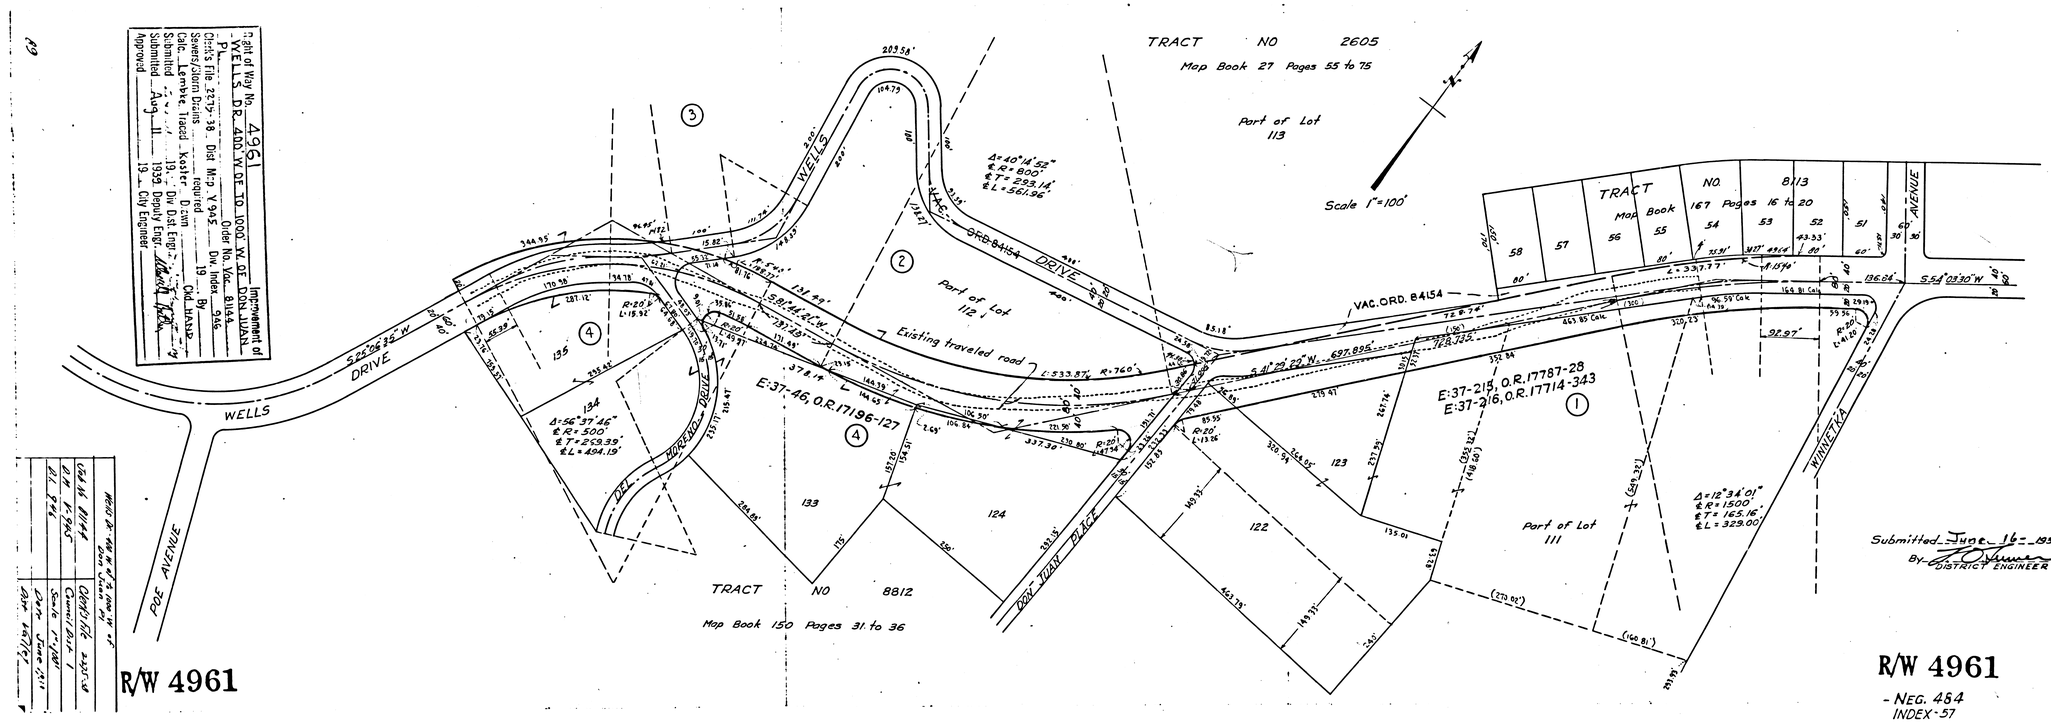

Right of Way No. 4961
Improvement of WELLS DR. 400' W. OF TO 1000' W. OF DON JUAN PL.
Order No. Vac. 8114
Clerk's File 2279-38 Dist. Map V 945 Div. Index 946
Sewers/Storm Drains required 19 By
Calc. Lembke Traced Koster Dawn Ckd. HAND
Submitted 19 Div. Dist. Engr.
Submitted Aug. 11 1938 Deputy Engr.
Approved 19 City Engineer
TRACT NO 2605
Map Book 27 Pages 55 to 75
Part of Lot 113
Scale 1"=100'
TRACT NO. 8113
Map Book 167 Pages 16 to 20
VAC. ORD. 84154
Part of Lot 112
Existing traveled road
E:37-46, O.R. 17196-127
E:37-215, O.R. 17787-28
E:37-216, O.R. 17714-343
Part of Lot 111
TRACT NO 8812
Map Book 150 Pages 31 to 36
WELLS DRIVE
POE AVENUE
DEL MORENO DRIVE
DON JUAN PLACE
WINNETKA AVENUE
Submitted June 16 1938
By DISTRICT ENGINEER
R/W 4961
R/W 4961
- NEG. 484
INDEX-57

F.M. 11556