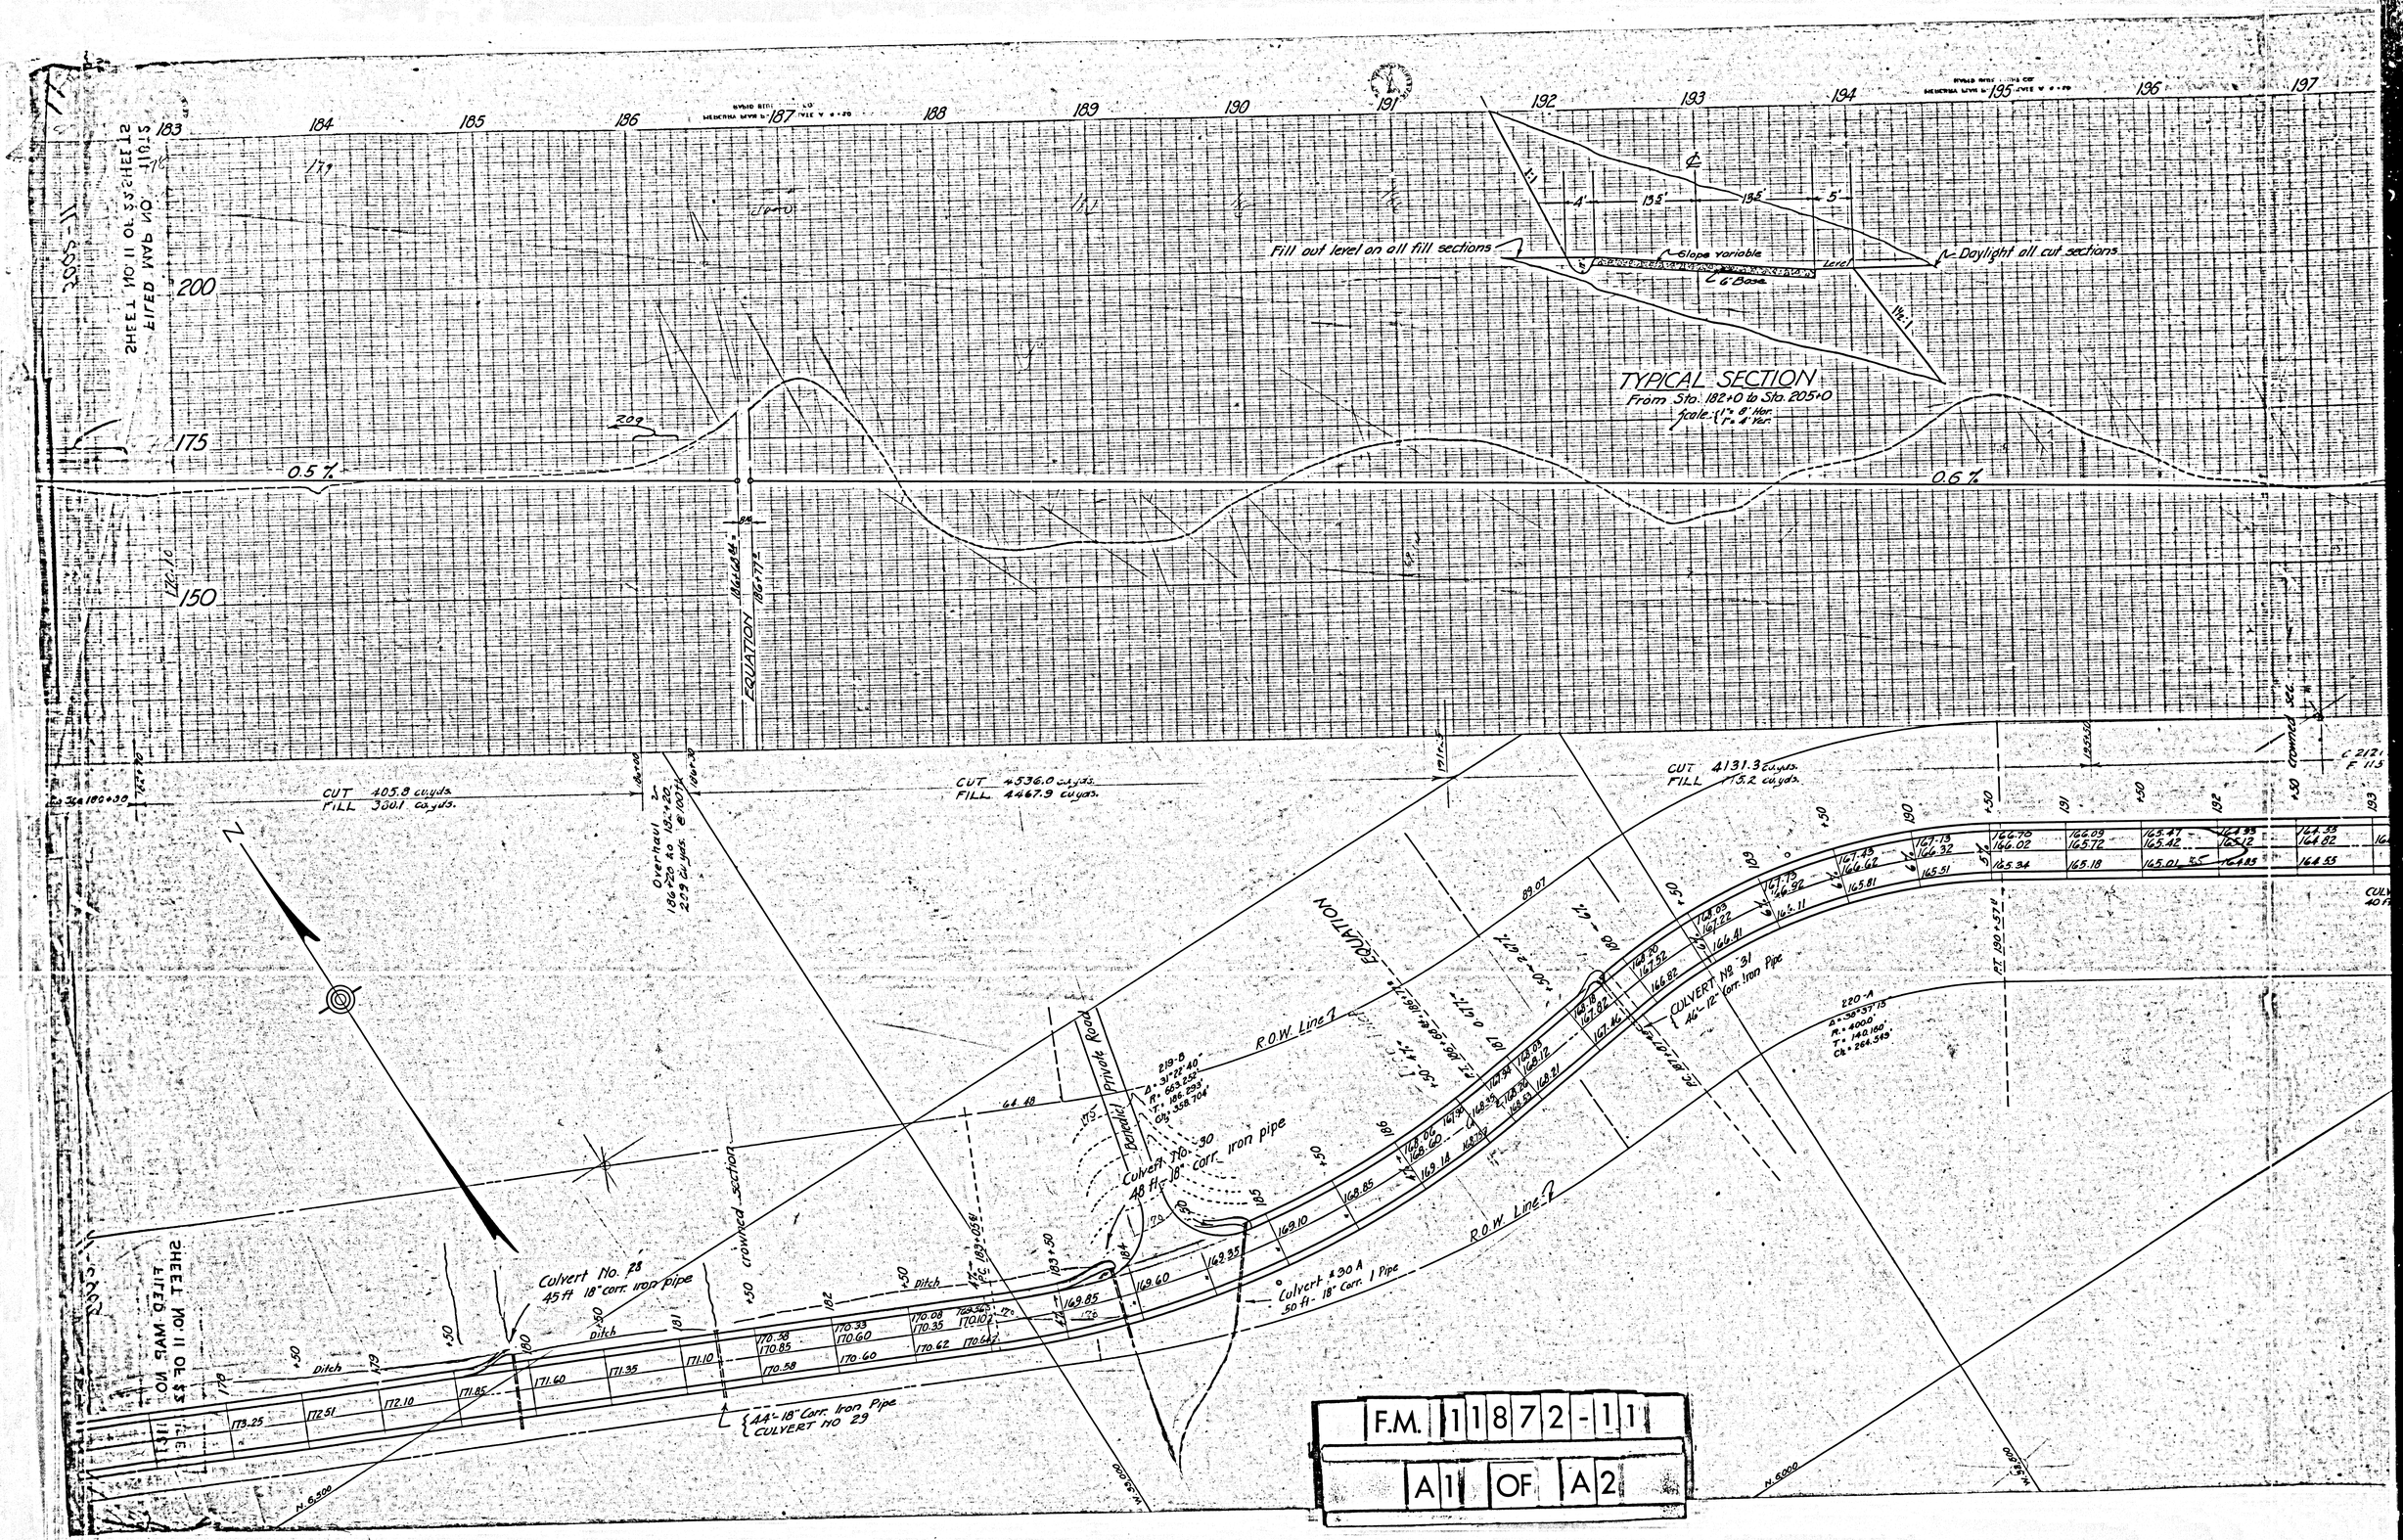

F.M. 11872-11

A1 OF A2

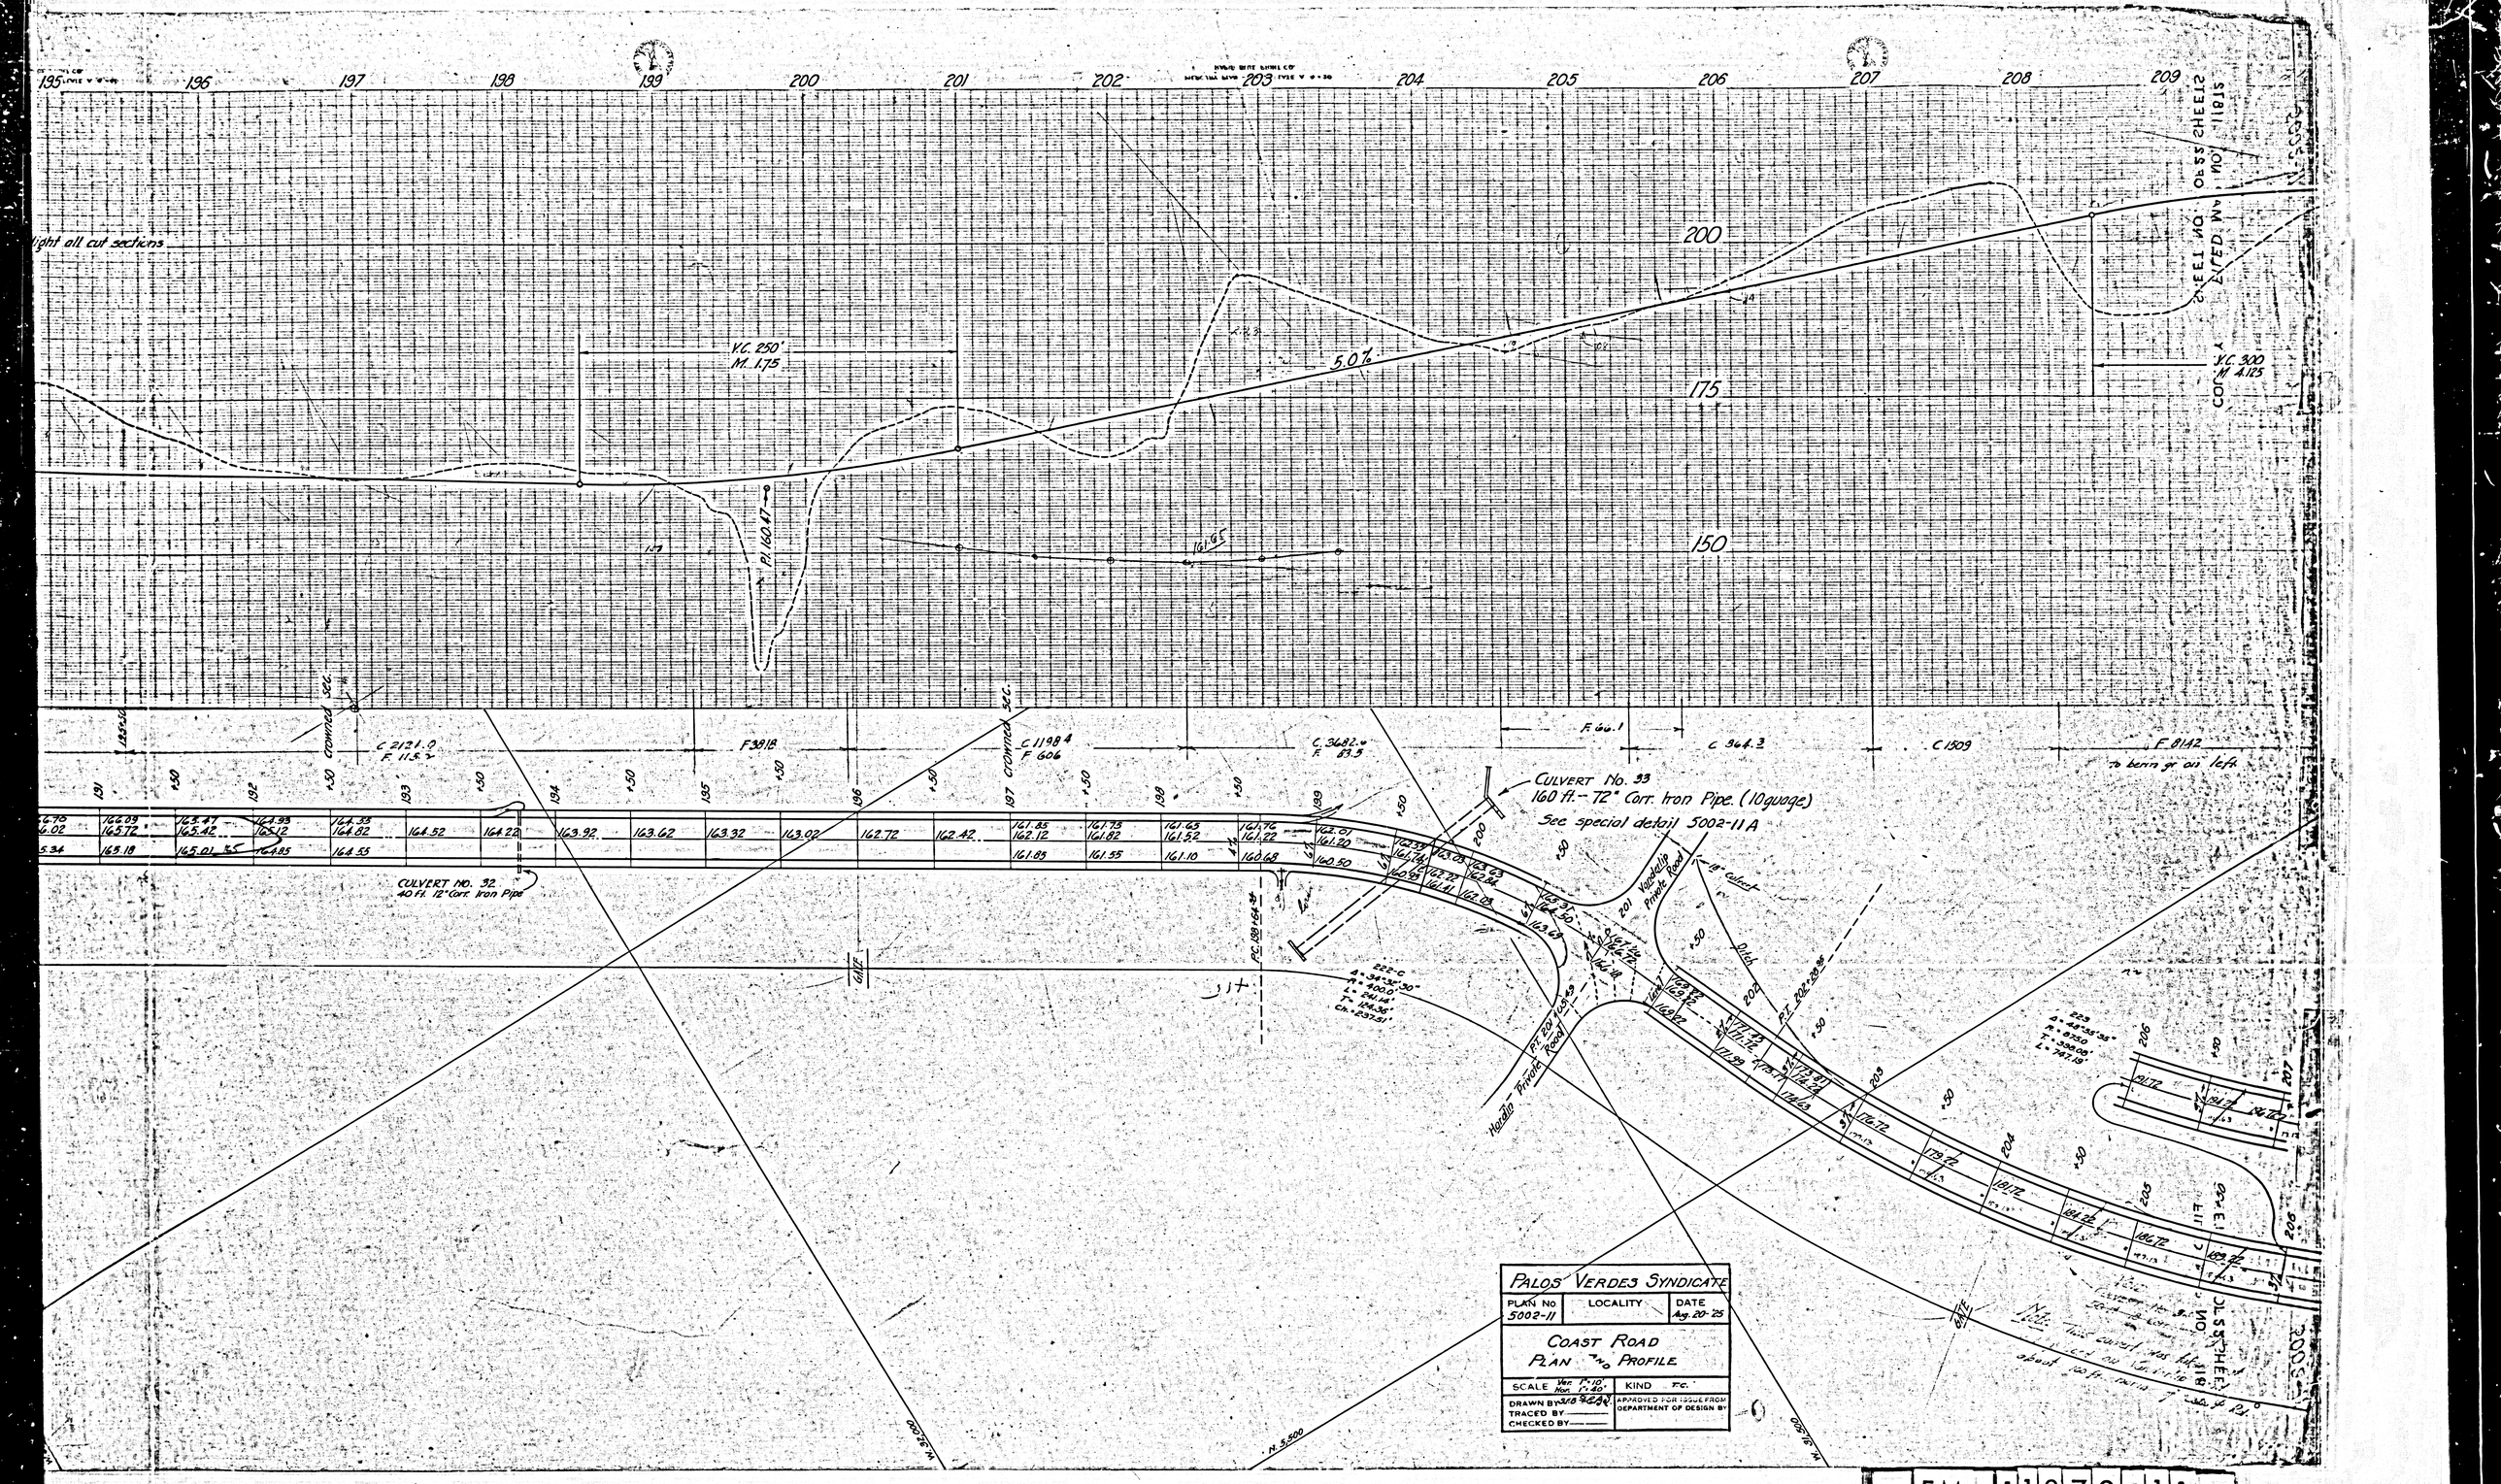
Light all cut sections
V.C. 250'
M. 1.75
5.0%
V.C. 300
M 4.125
CULVERT No. 33
160 ft. – 72" Corr. Iron Pipe. (10 guage)
See special detail 5002-11A
CULVERT No. 32
40 ft. 12" Corr. Iron Pipe
201 Vaqueria Private Road
Hacienda Private Road
PALOS VERDES SYNDICATE
PLAN No 5002-11
LOCALITY
DATE Aug. 20-'25
COAST ROAD
PLAN AND PROFILE
SCALE Ver. 1" = 10' Hor. 1" = 40'
KIND F.C.
DRAWN BY
TRACED BY
CHECKED BY
APPROVED FOR ISSUE FROM DEPARTMENT OF DESIGN BY
F.M. 11872-11
A2 OF A2