SHEET NO 2

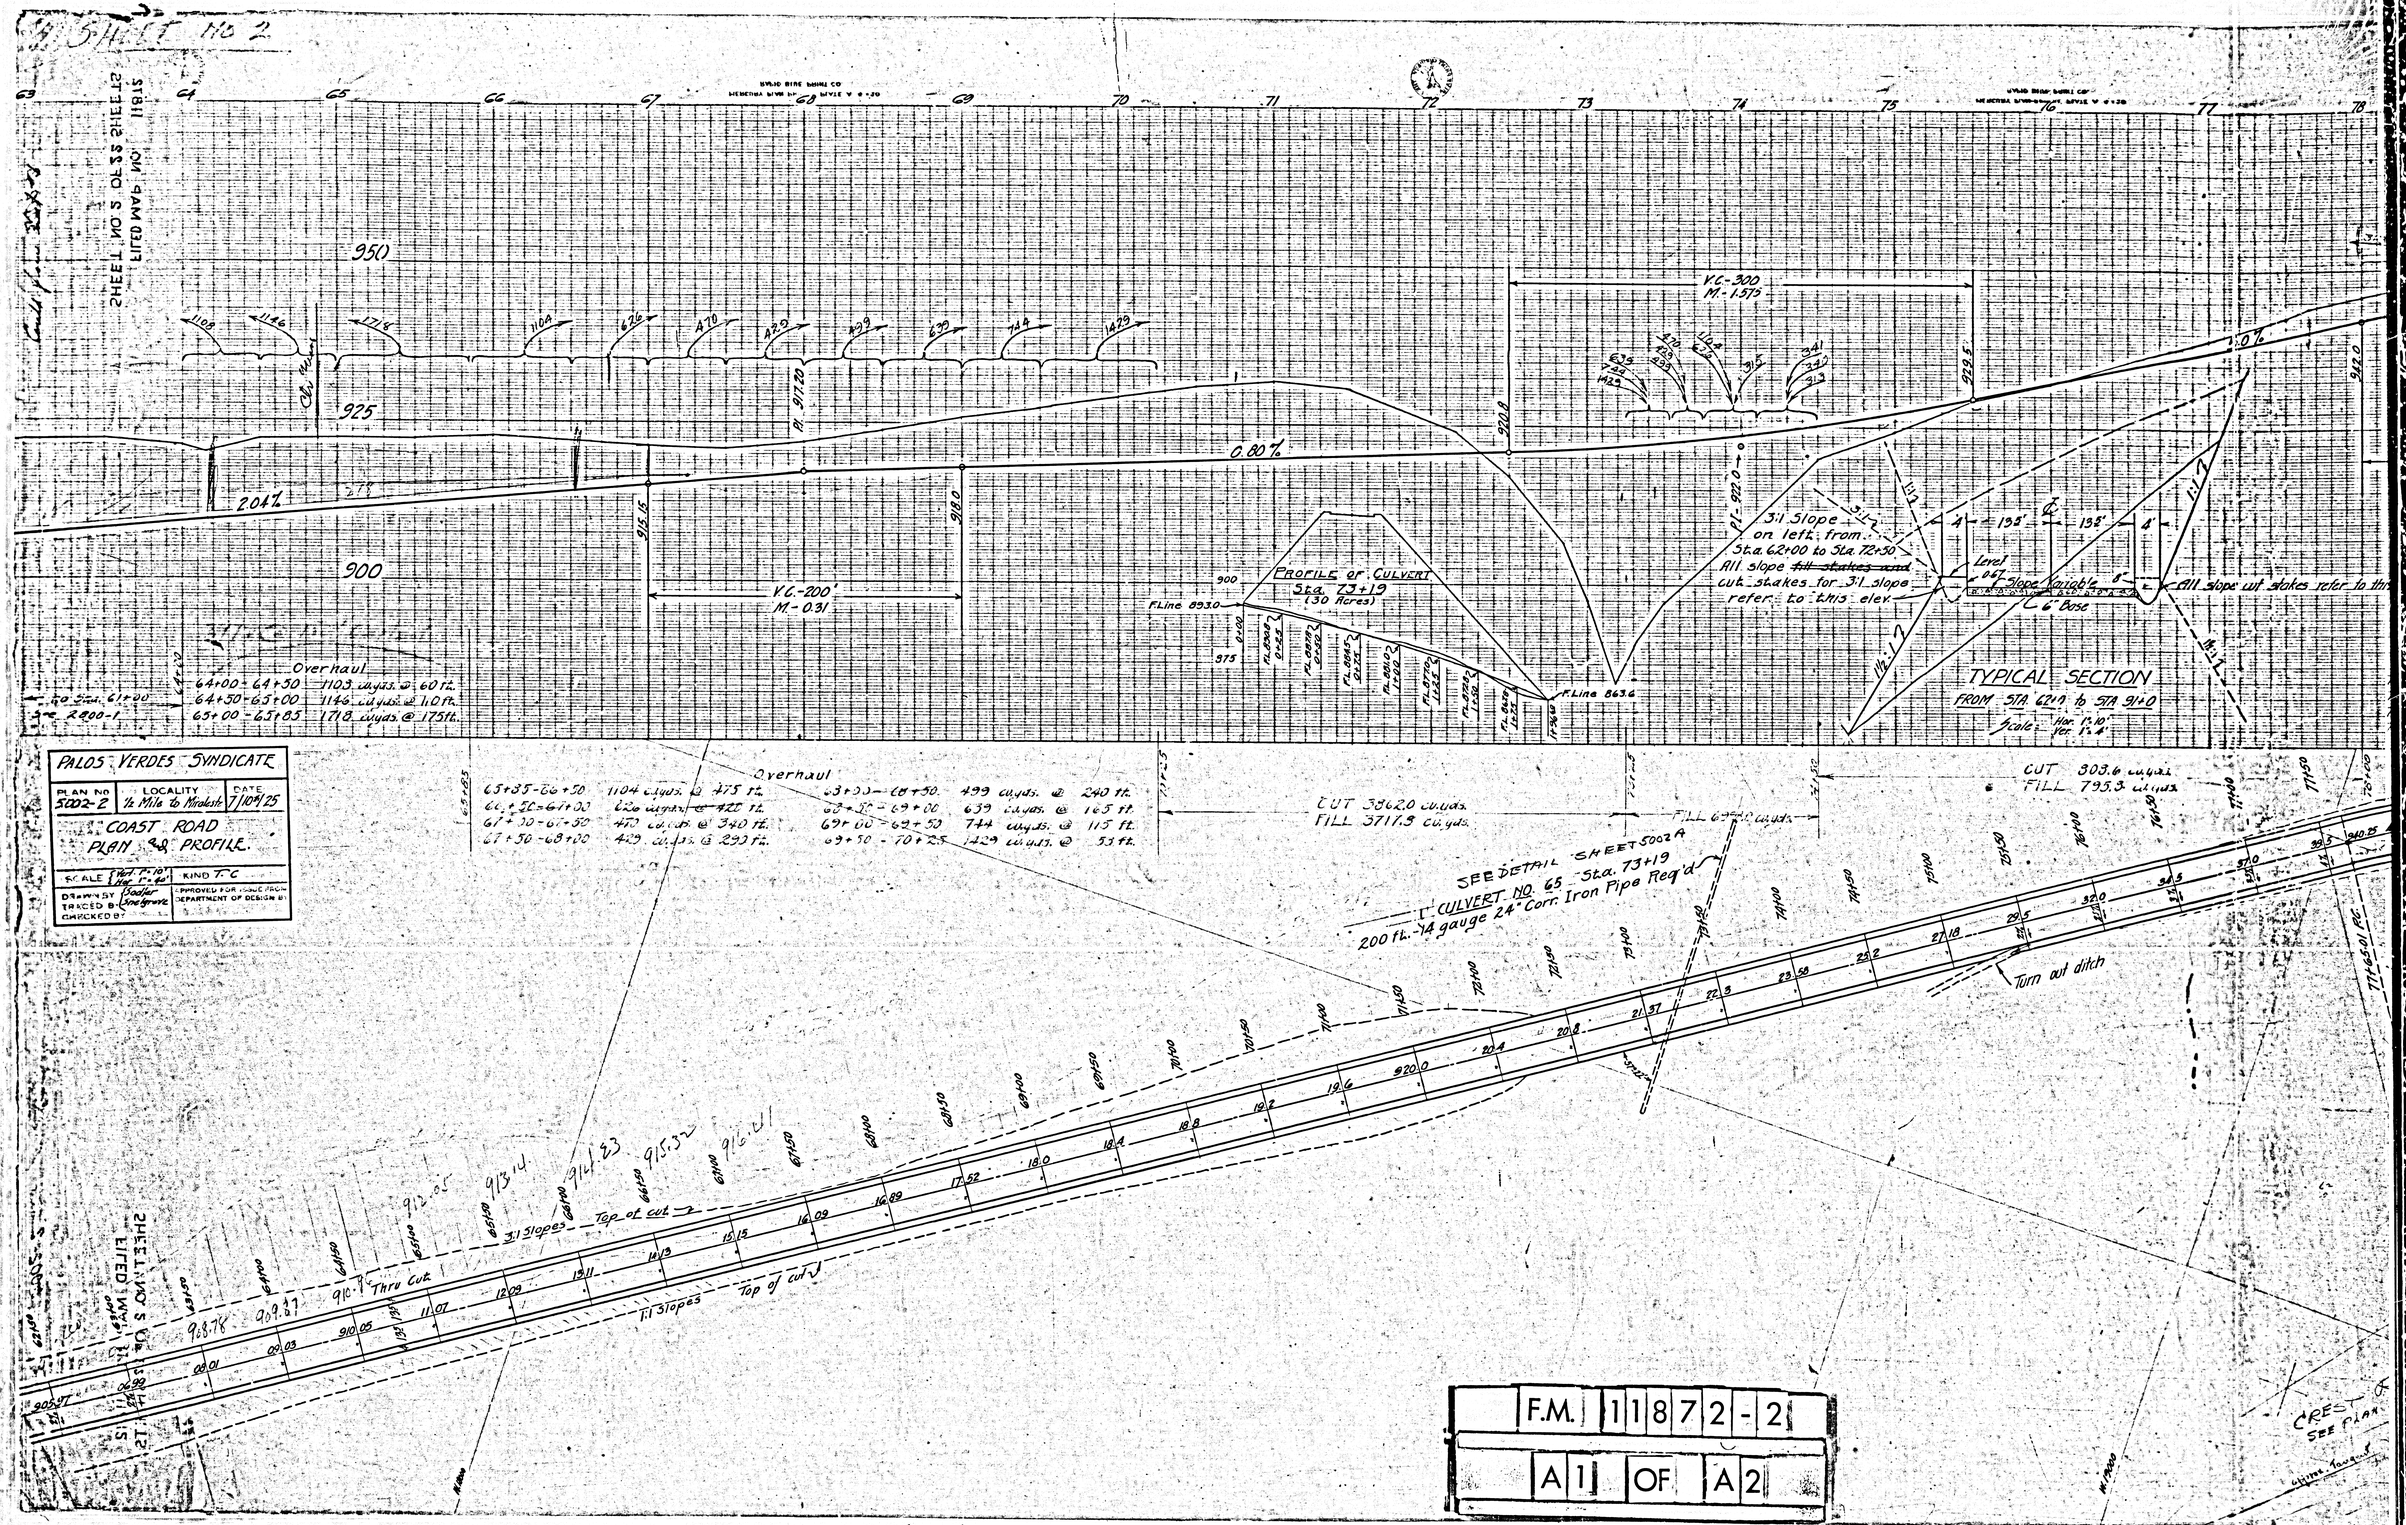

PALOS VERDES SYNDICATE		
PLAN NO 5002-2	LOCALITY ½ Mile to Malaga	DATE 7/10/25
COAST ROAD PLAN & PROFILE.		
SCALE Hor. 1" = 10' Ver. 1" = 4'	KIND T-C	
DESIGNED BY TRACED BY Bradfer CHECKED BY Snodgrass	APPROVED FOR ISSUE FROM DEPARTMENT OF DESIGN BY	

F.M. 11872-2

A1 OF A2

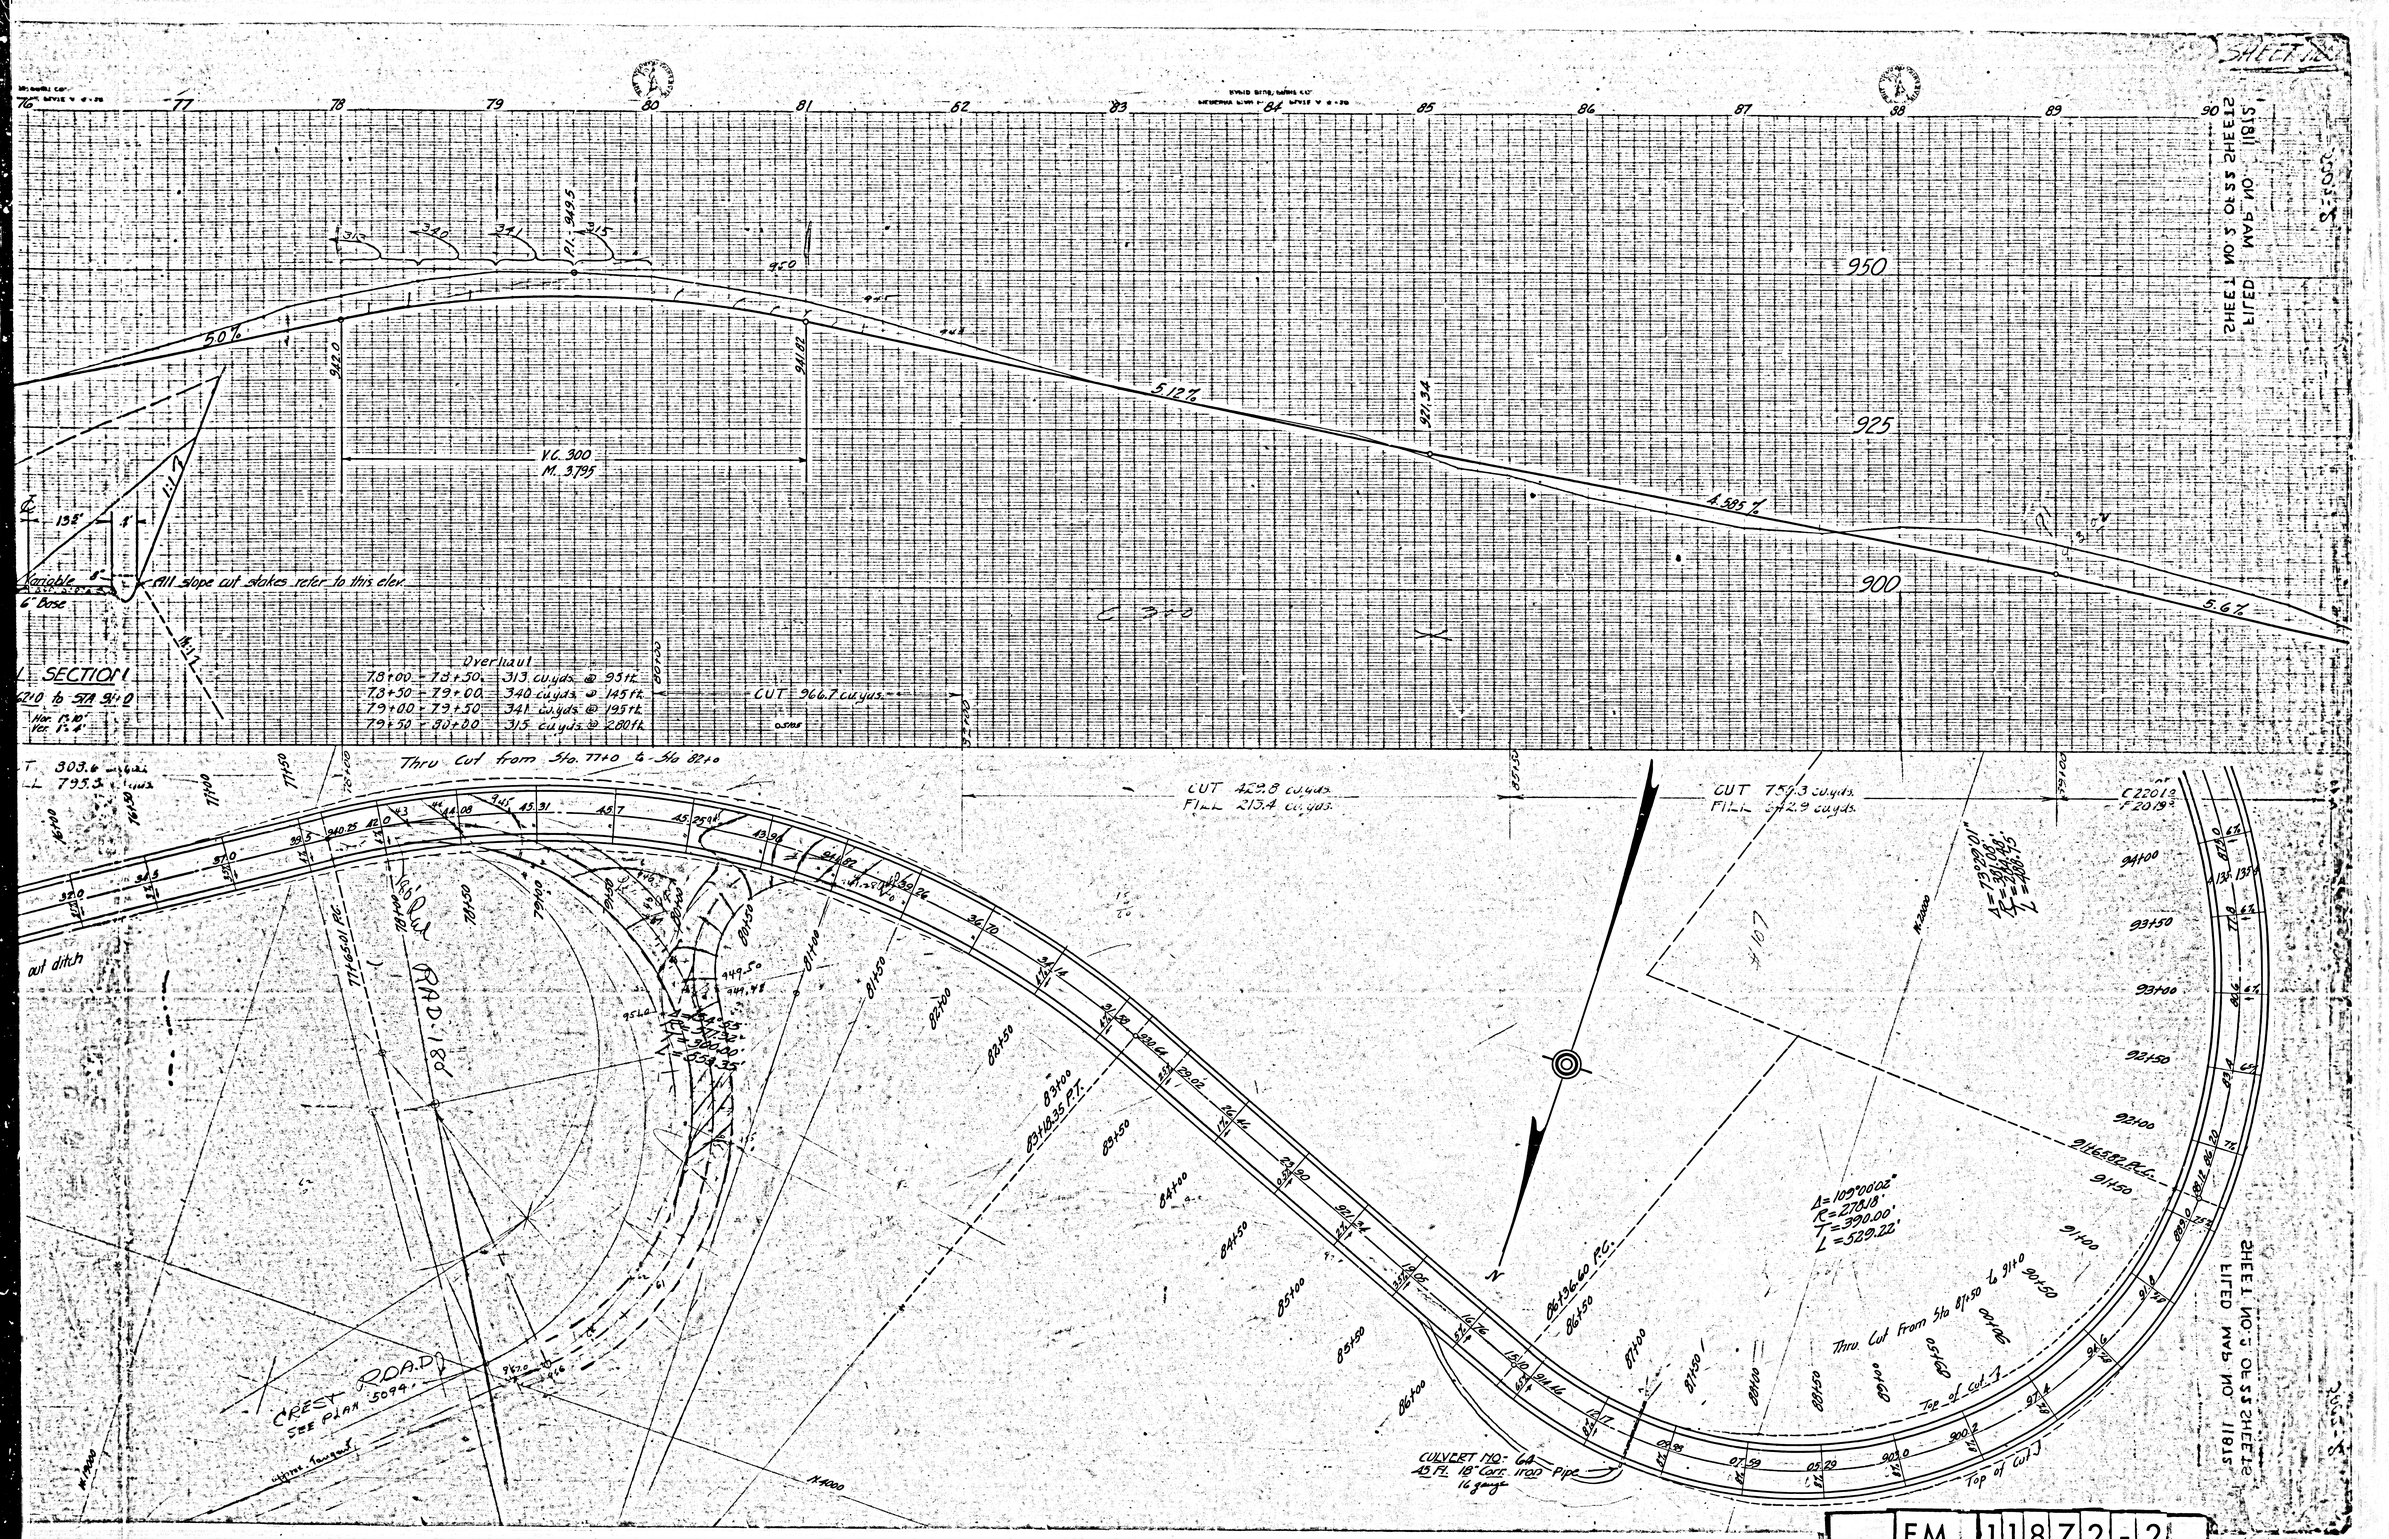

F.M.	11872-2
A2 OF A2	