ST. HIGHWAY NO. 11872
FED. AID PROJECT NO. 11872
MAP NO. 2 OF 22 SHEETS

200' V.C.
M.O.=0.065

200' V.C.
M.O.=0.774

200' V.C.
M.O.=0.74
0.77%

2.096%

1.0%

1.0%

Sta. 251.40

250

240

230

220

Elev. 255.90

Elev. 256.80

Elev. 256.00

Elev. 255.90

Elev. 256.70

Elev. 257.30

Elev. 257.22

Elev. 256.74

Elev. 255.90

Elev. 254.44

Elev. 253.39

Elev. 252.34

Elev. 251.29

Elev. 250.24

Elev. 249.20

Elev. 248.69

Elev. 248.36

Elev. 247.88

Elev. 247.80

Elev. 248.10

Elev. 248.69

Elev. 249.10

Elev. 249.60

Elev. 250.10

Elev. 250.40

Elev. 250.75

Elev. 251.09

Elev. 251.68

Elev. 252.15

Elev. 252.75

Elev. 253.39

Elev. 253.94

Elev. 254.43

Elev. 254.73

Elev. 254.70

Elev. 254.80

Elev. 254.93

Elev. 255.34

Elev. 255.70

Elev. 255.80

Elev. 256.20

Elev. 256.70

Elev. 256.74

Elev. 257.00

Elev. 257.30

Elev. 257.22

Elev. 256.70

Elev. 255.90

Elev. 255.93

Elev. 254.43

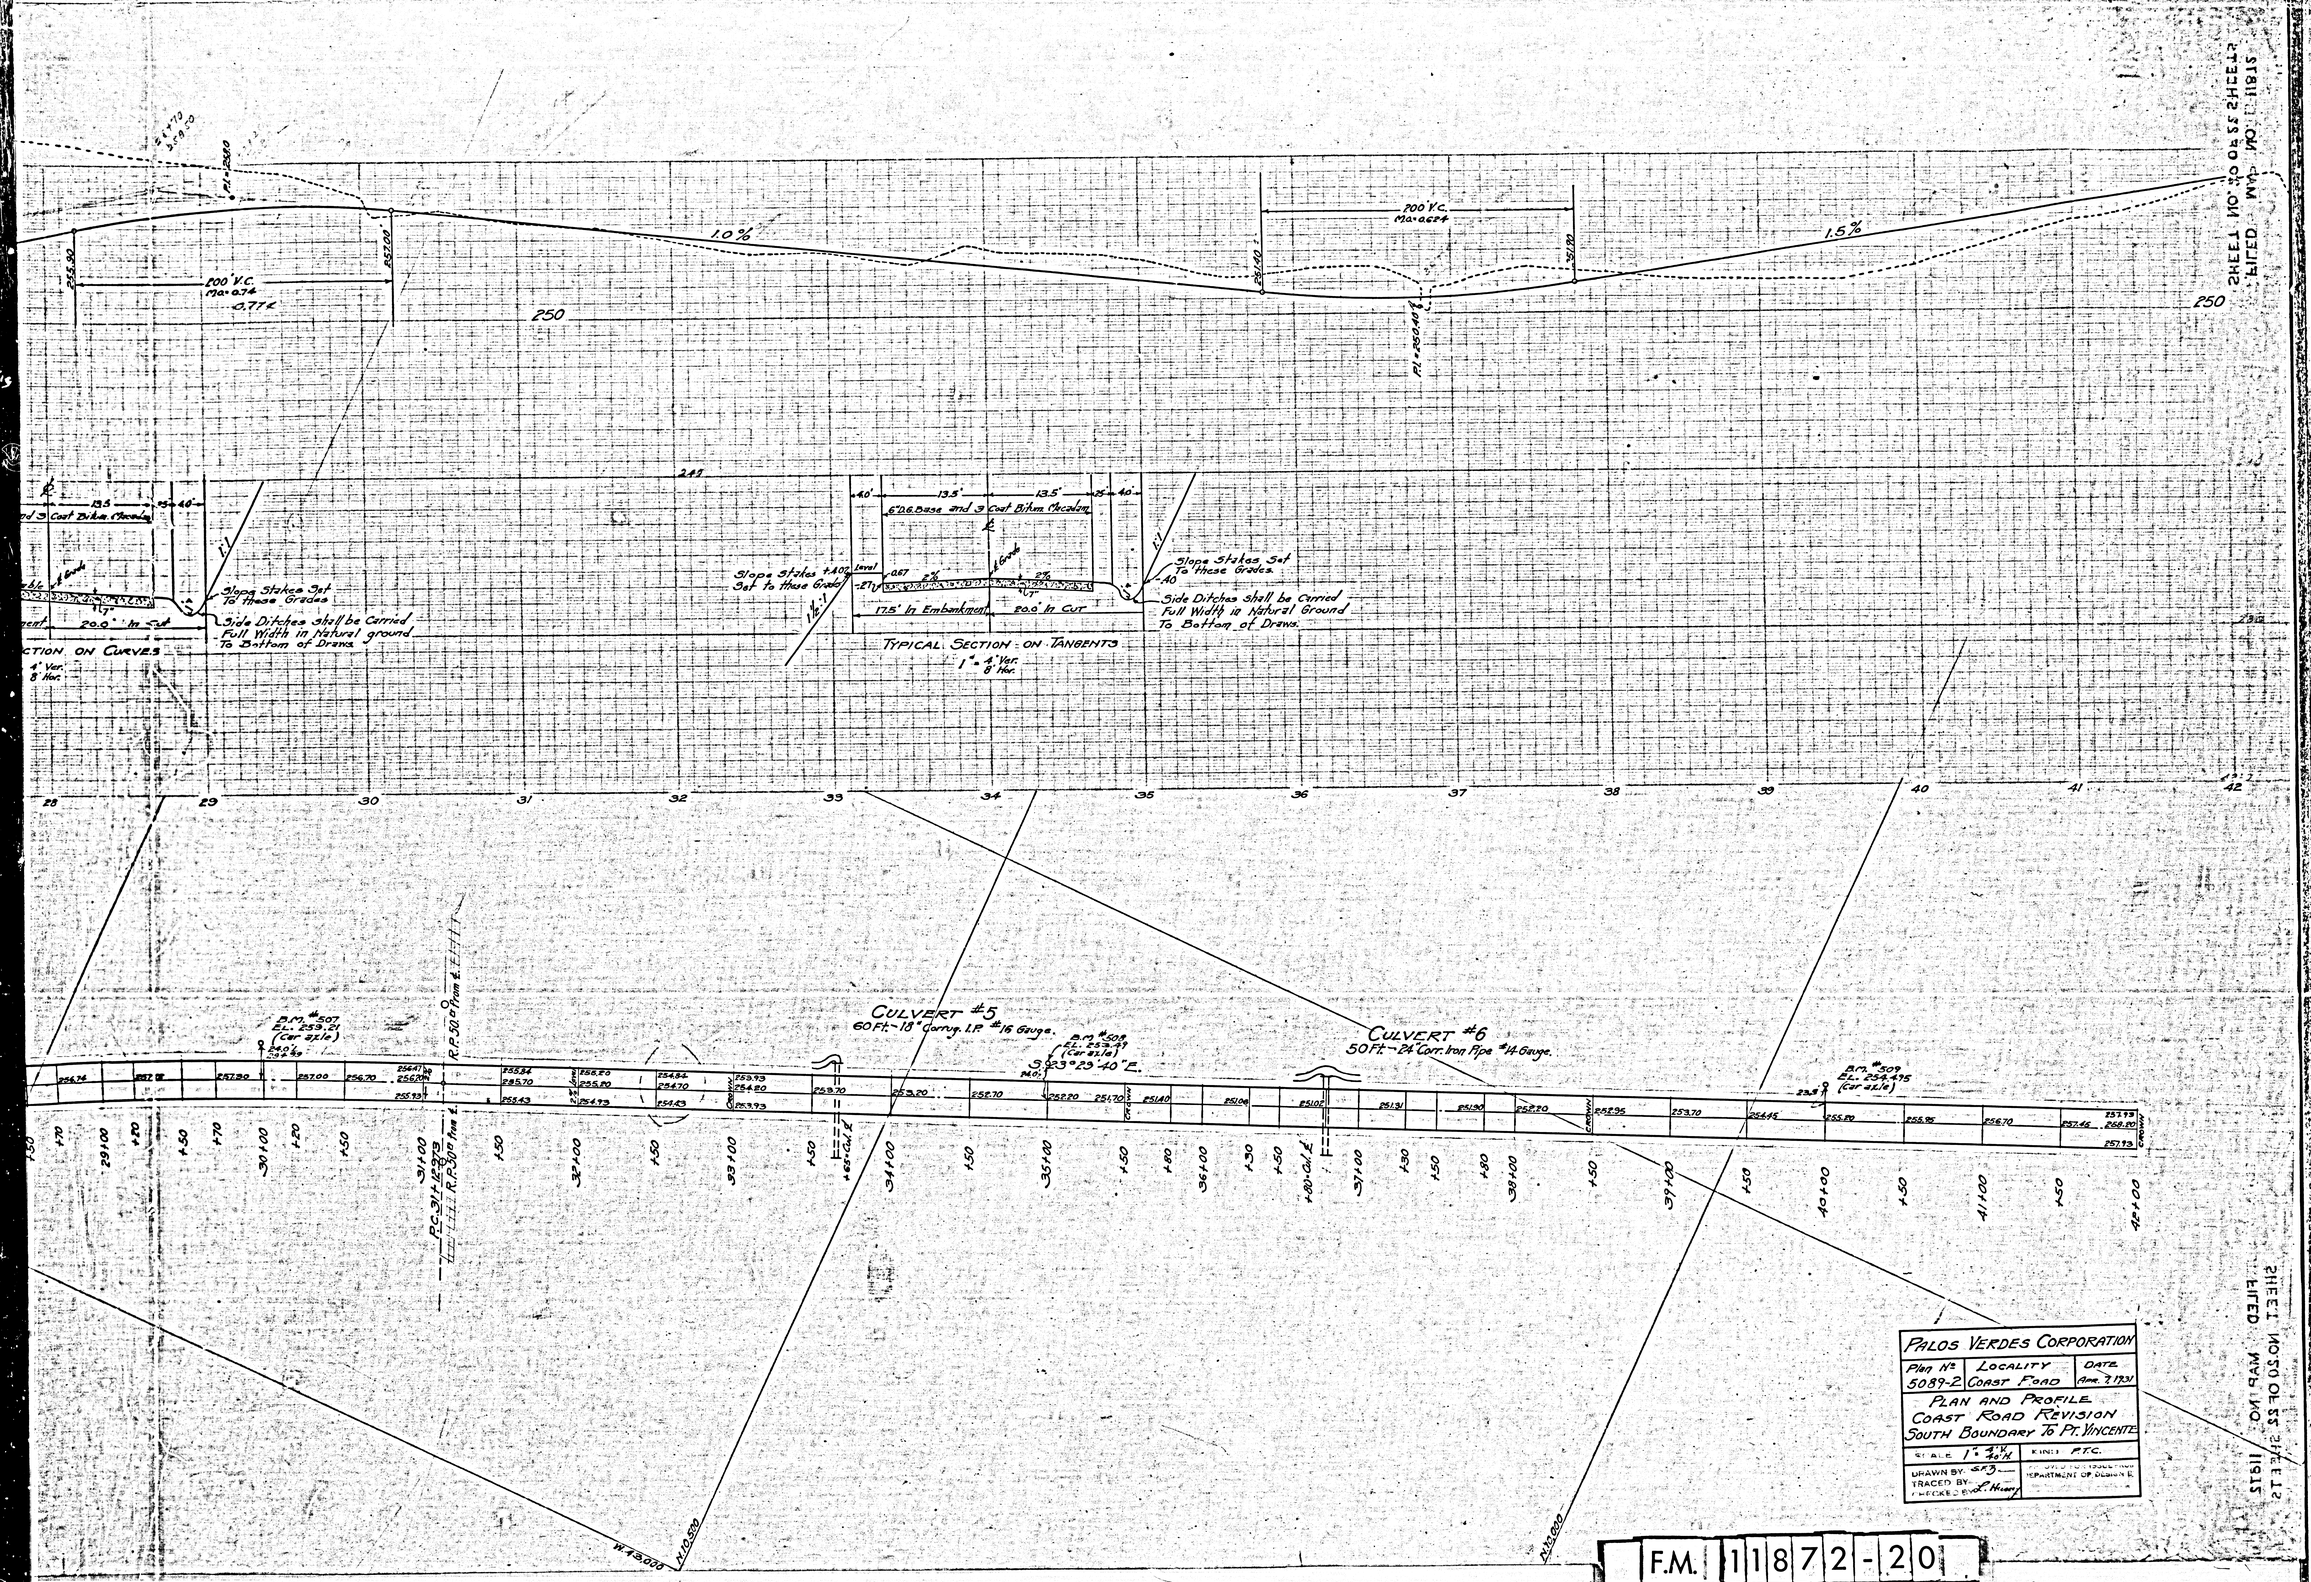


| PALOS VERDES CORPORATION | | |
|---|---|---|
| Plan No. 5089-2 | LOCALITY COAST ROAD | DATE APR. 7, 1931 |
| PLAN AND PROFILE COAST ROAD REVISION SOUTH BOUNDARY TO PT. VINCENTE | | |
| SCALE 1" = 4' V. 40' H. | KIND P.T.C. | |
| DRAWN BY S.F.B. TRACED BY L. Henry CHECKED BY | APPROVED FOR ISSUE PROJECT DEPARTMENT OF DESIGN | |

F.M. 11872-20

A2 OF A2