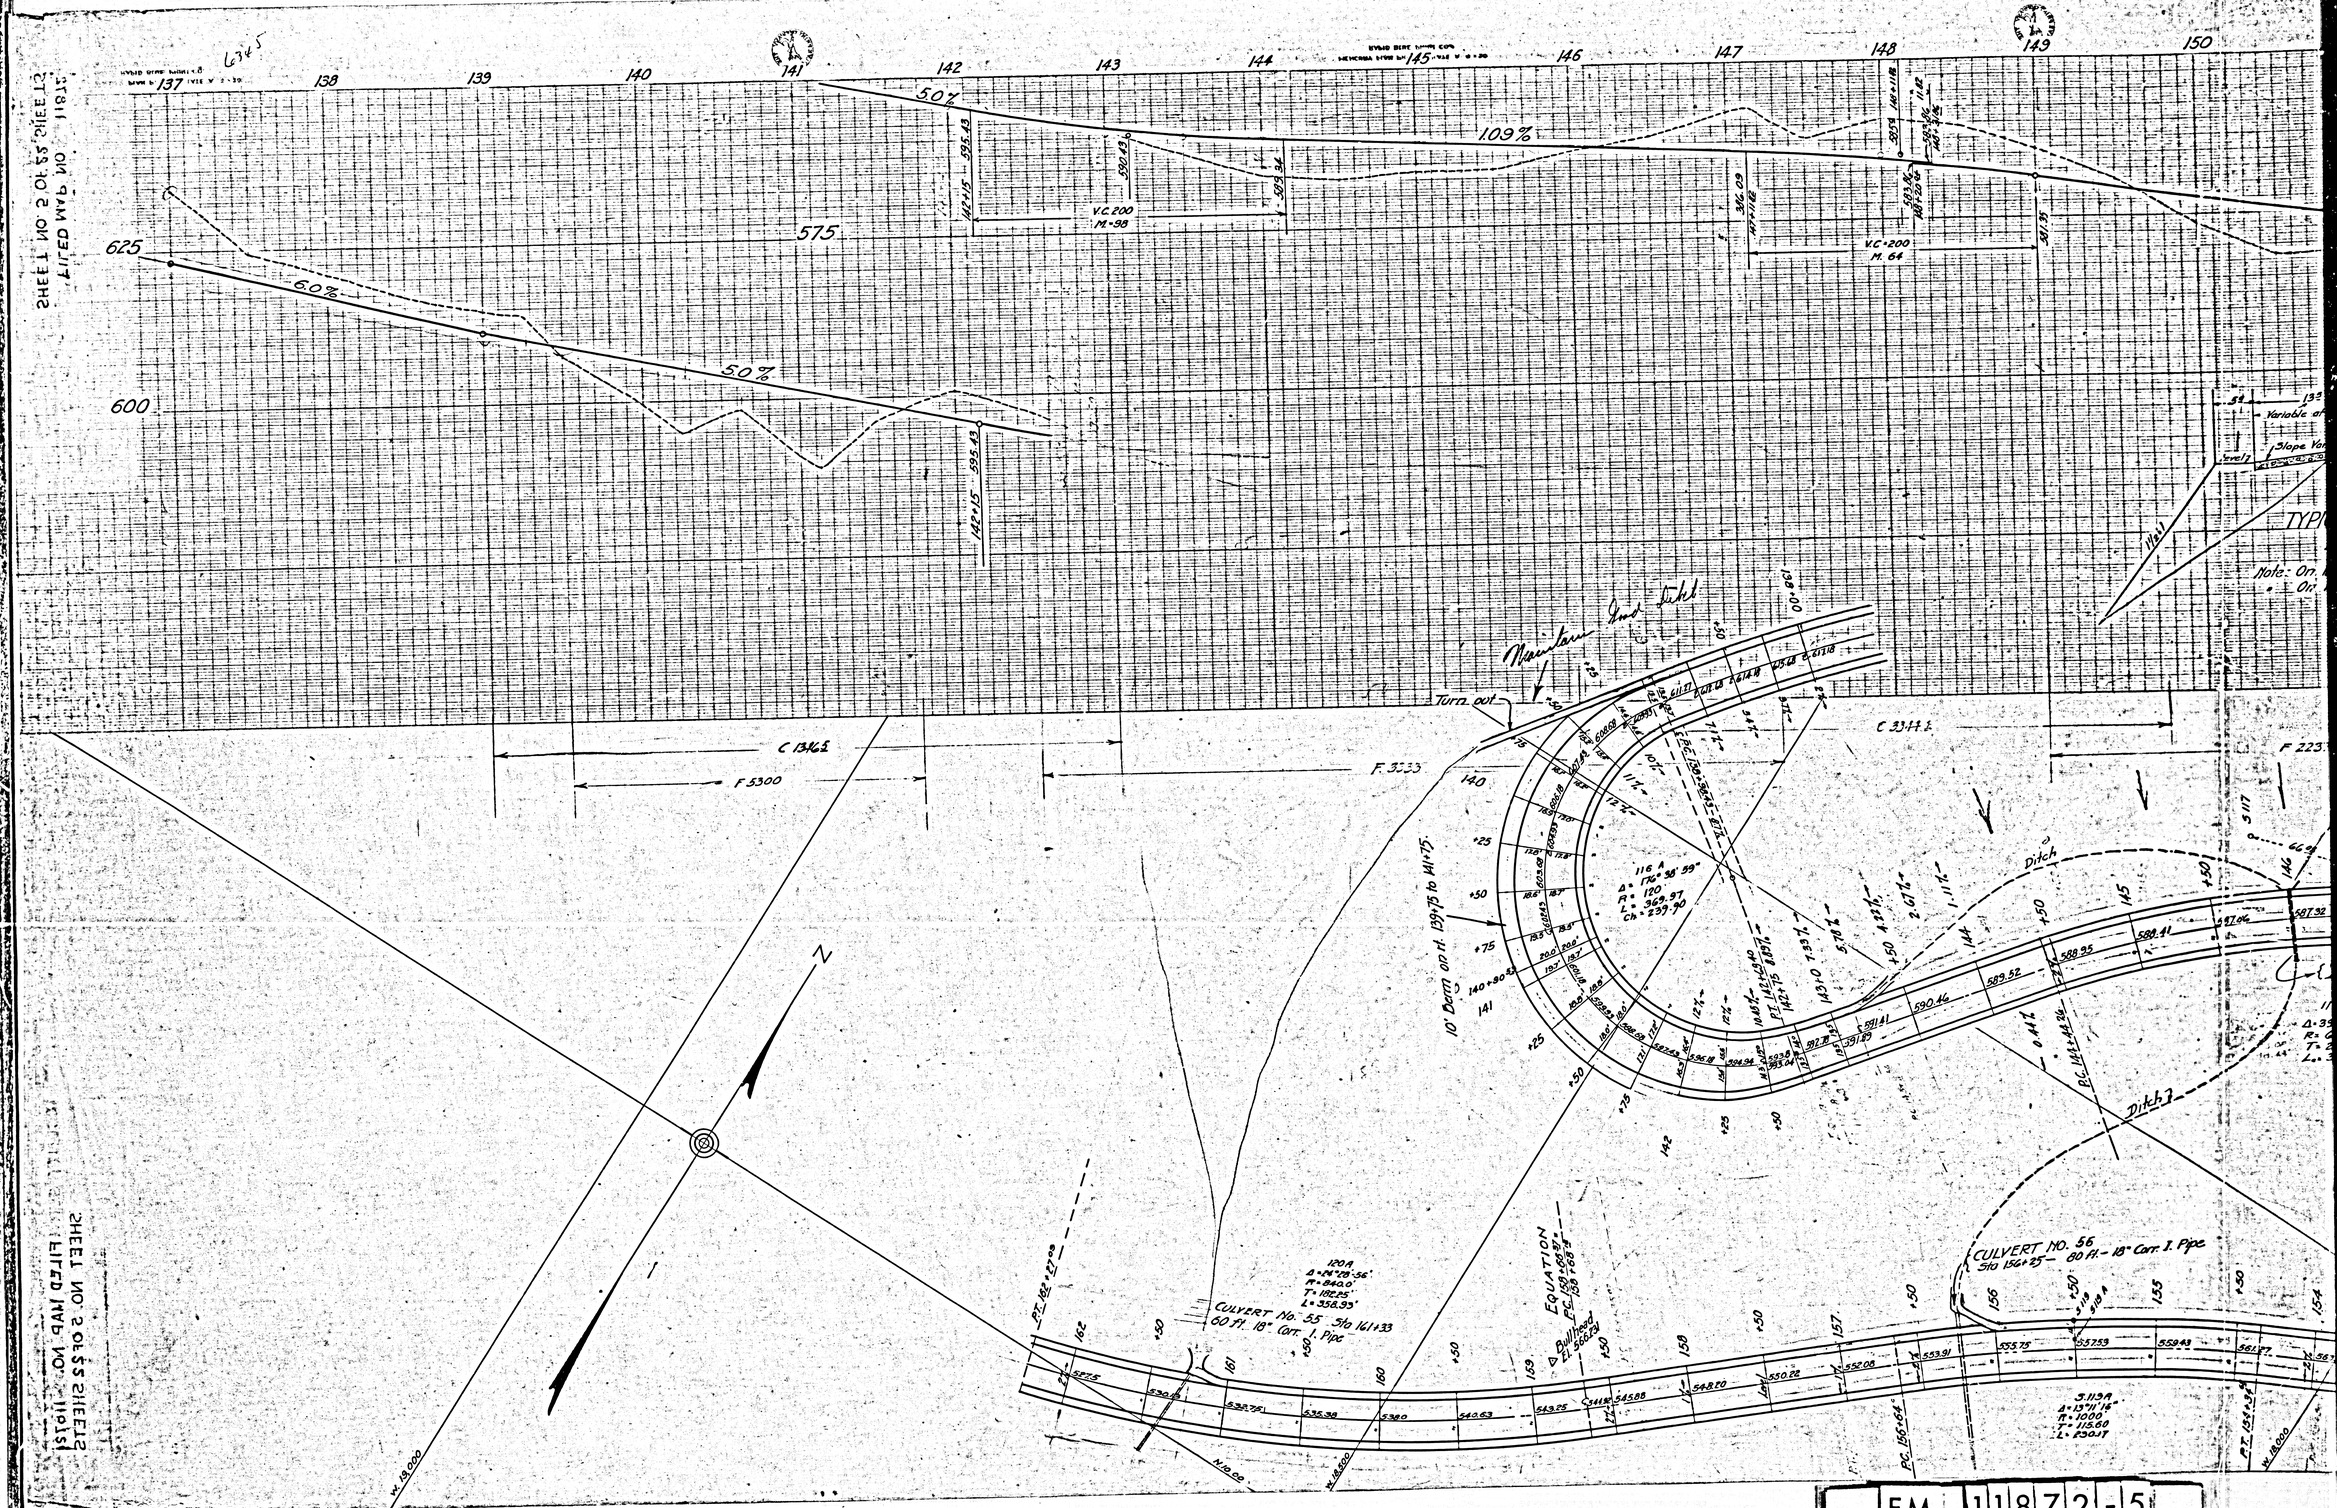

F.M.	1	1	8	7	2	-	5
A	1	OF	A	2			

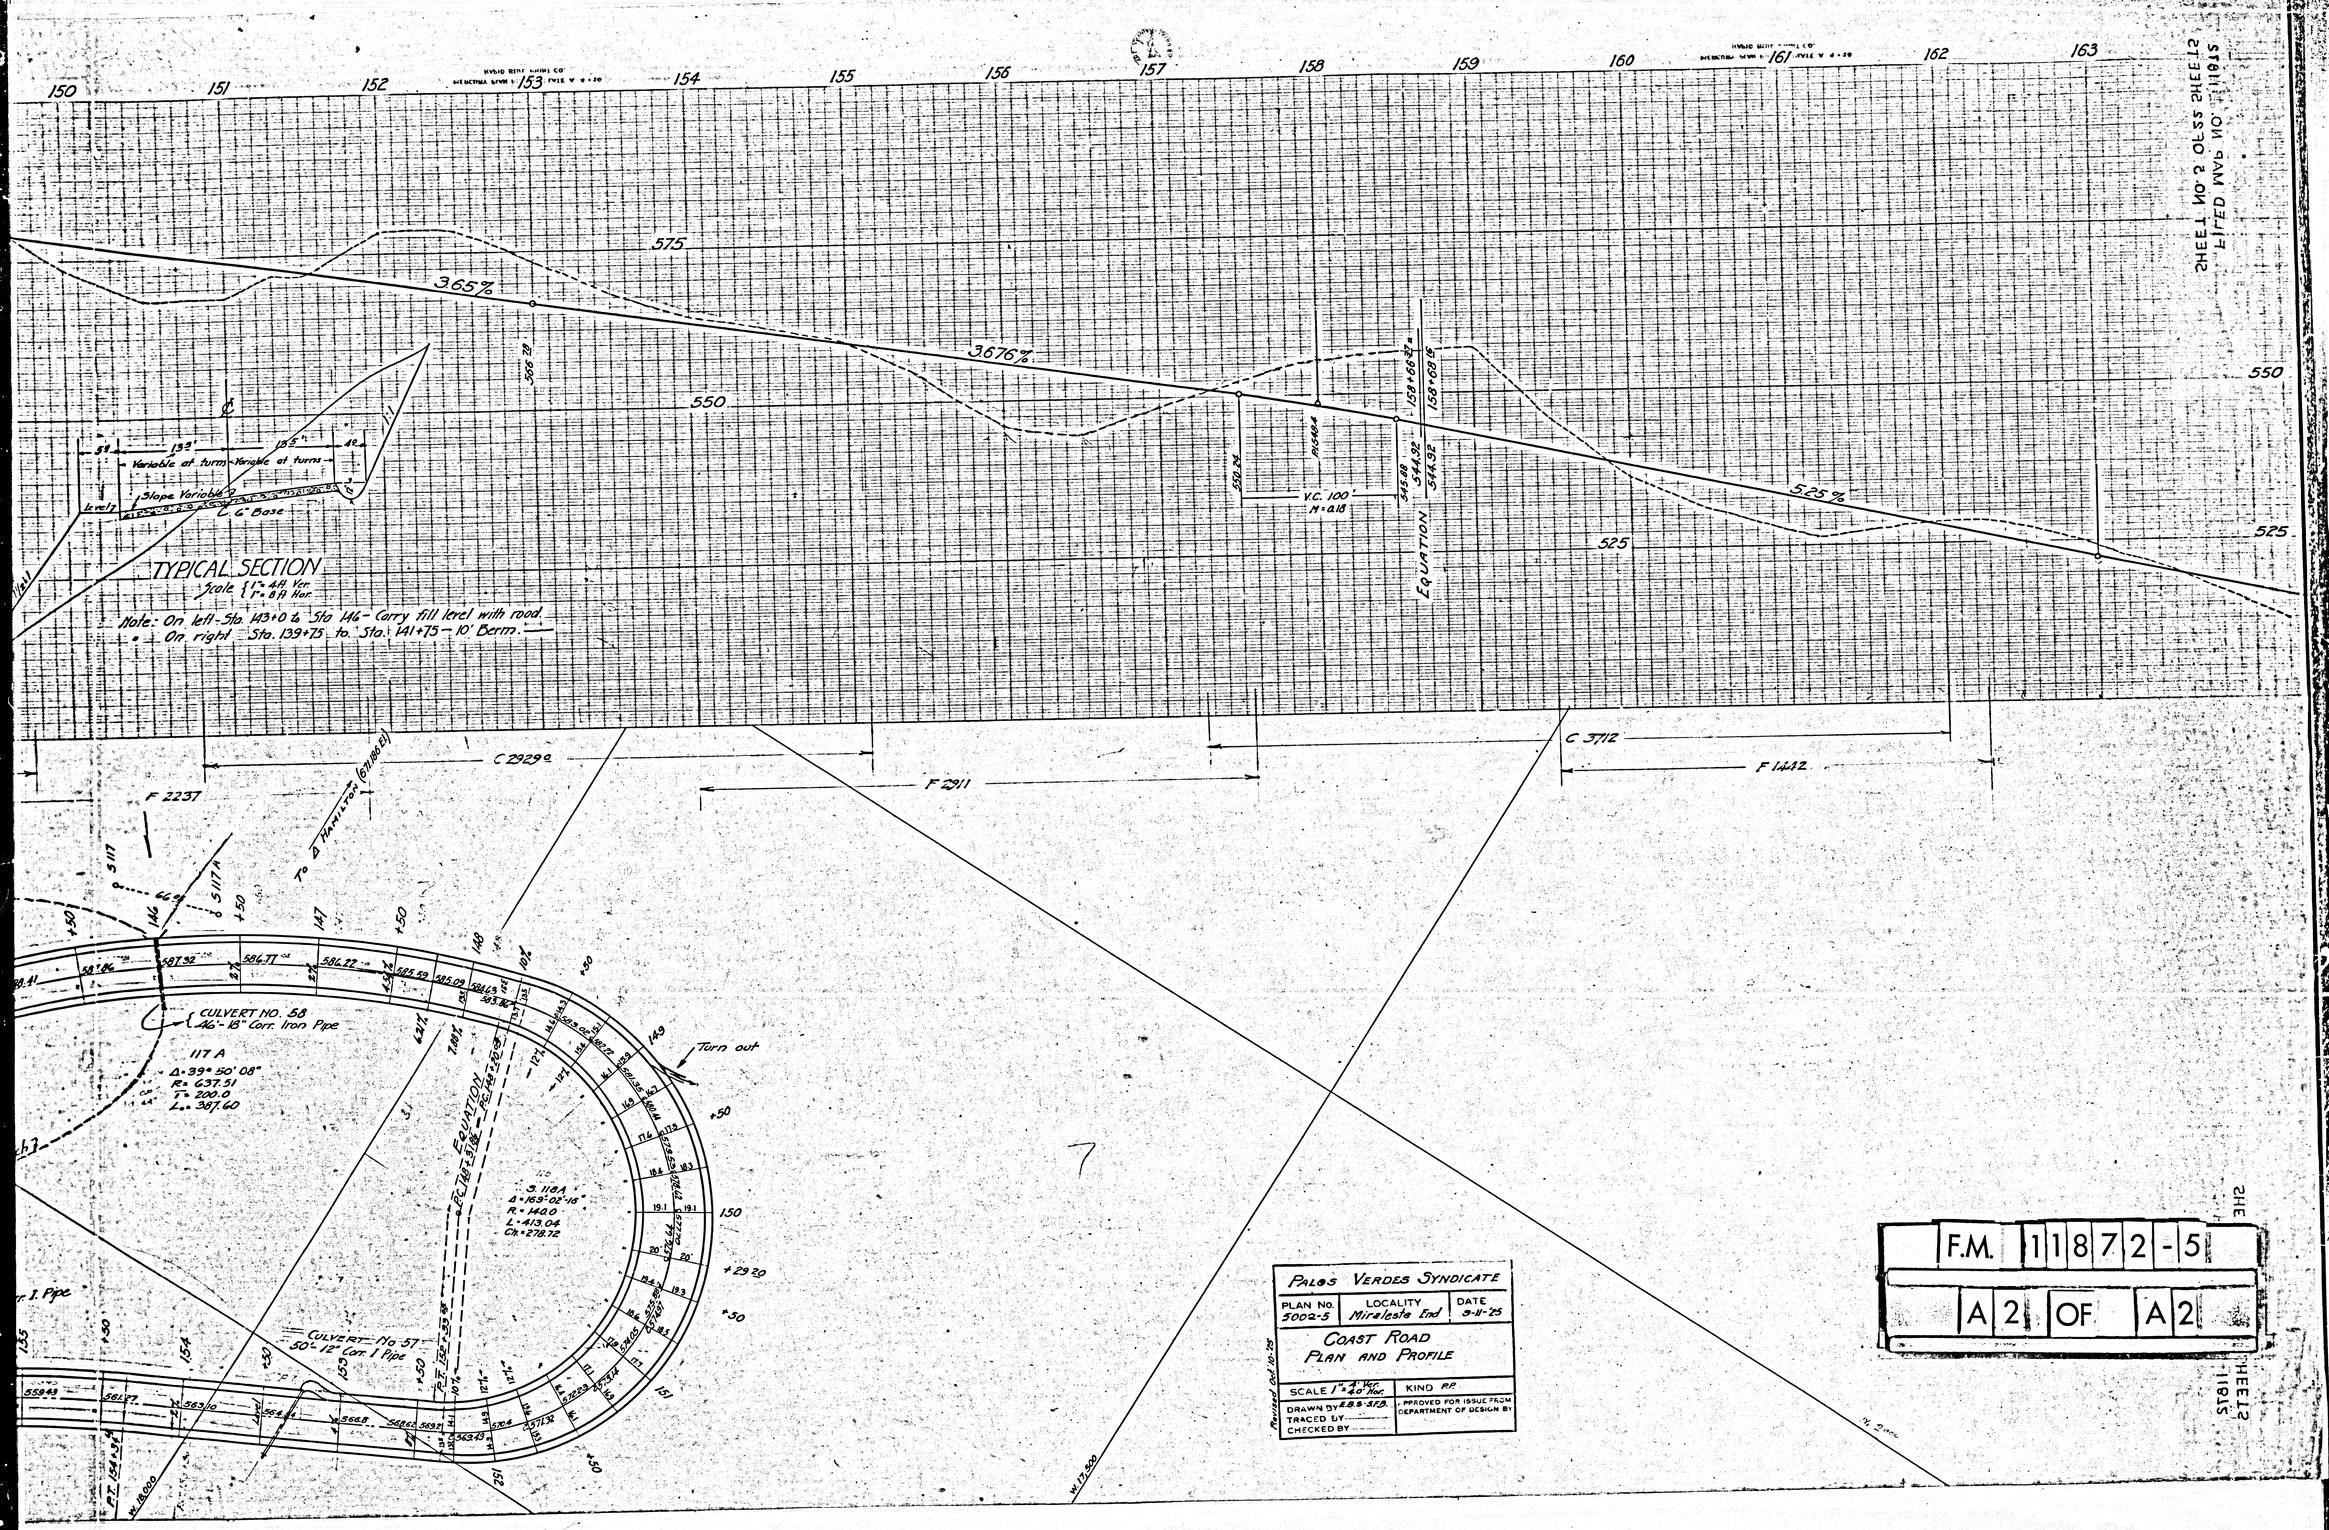

PALOS VERDES SYNDICATE		
PLAN No. 5002-5	LOCALITY Miraleste End	DATE 3-11-25
COAST ROAD PLAN AND PROFILE		
SCALE 1" = 40' Hor.	KIND RP	
DRAWN BY E.B.S.-S.F.B. TRACED BY CHECKED BY	APPROVED FOR ISSUE FROM DEPARTMENT OF DESIGN BY	

Revised Oct. 10-28

F.M. 11872-5

A2 OF A2

SHEET 1 OF 1 SHEETS