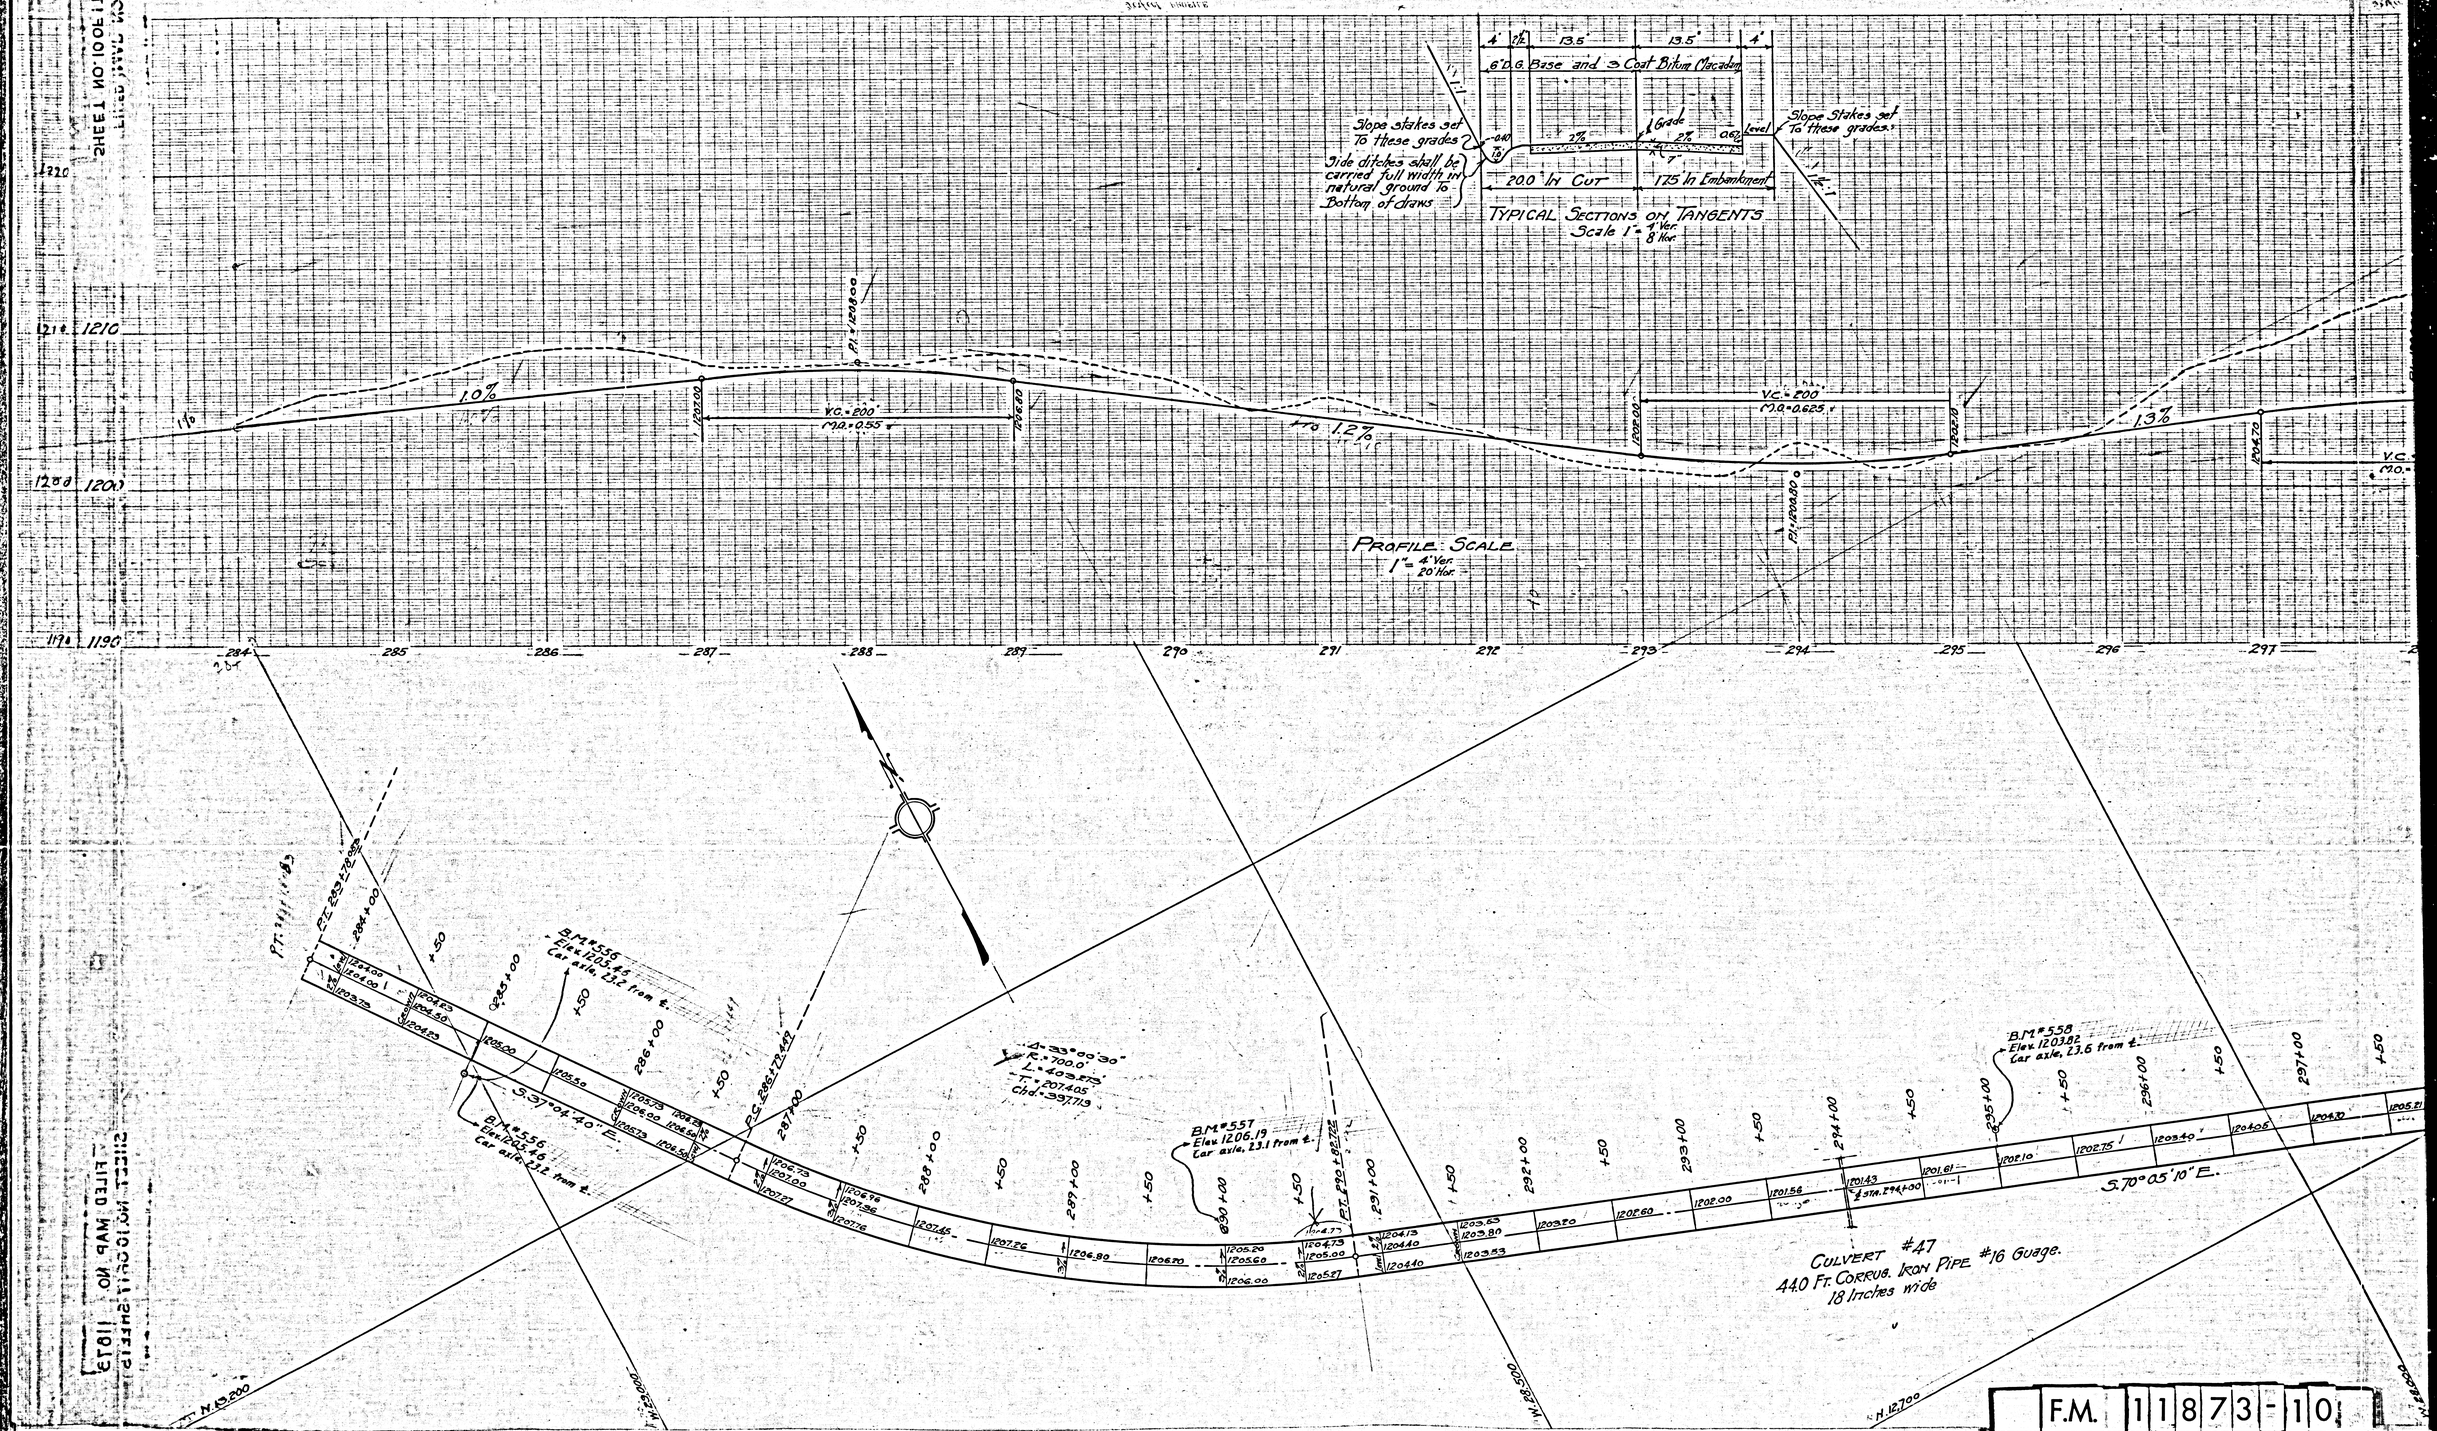

F.M. 11873-10

A1 OF A2

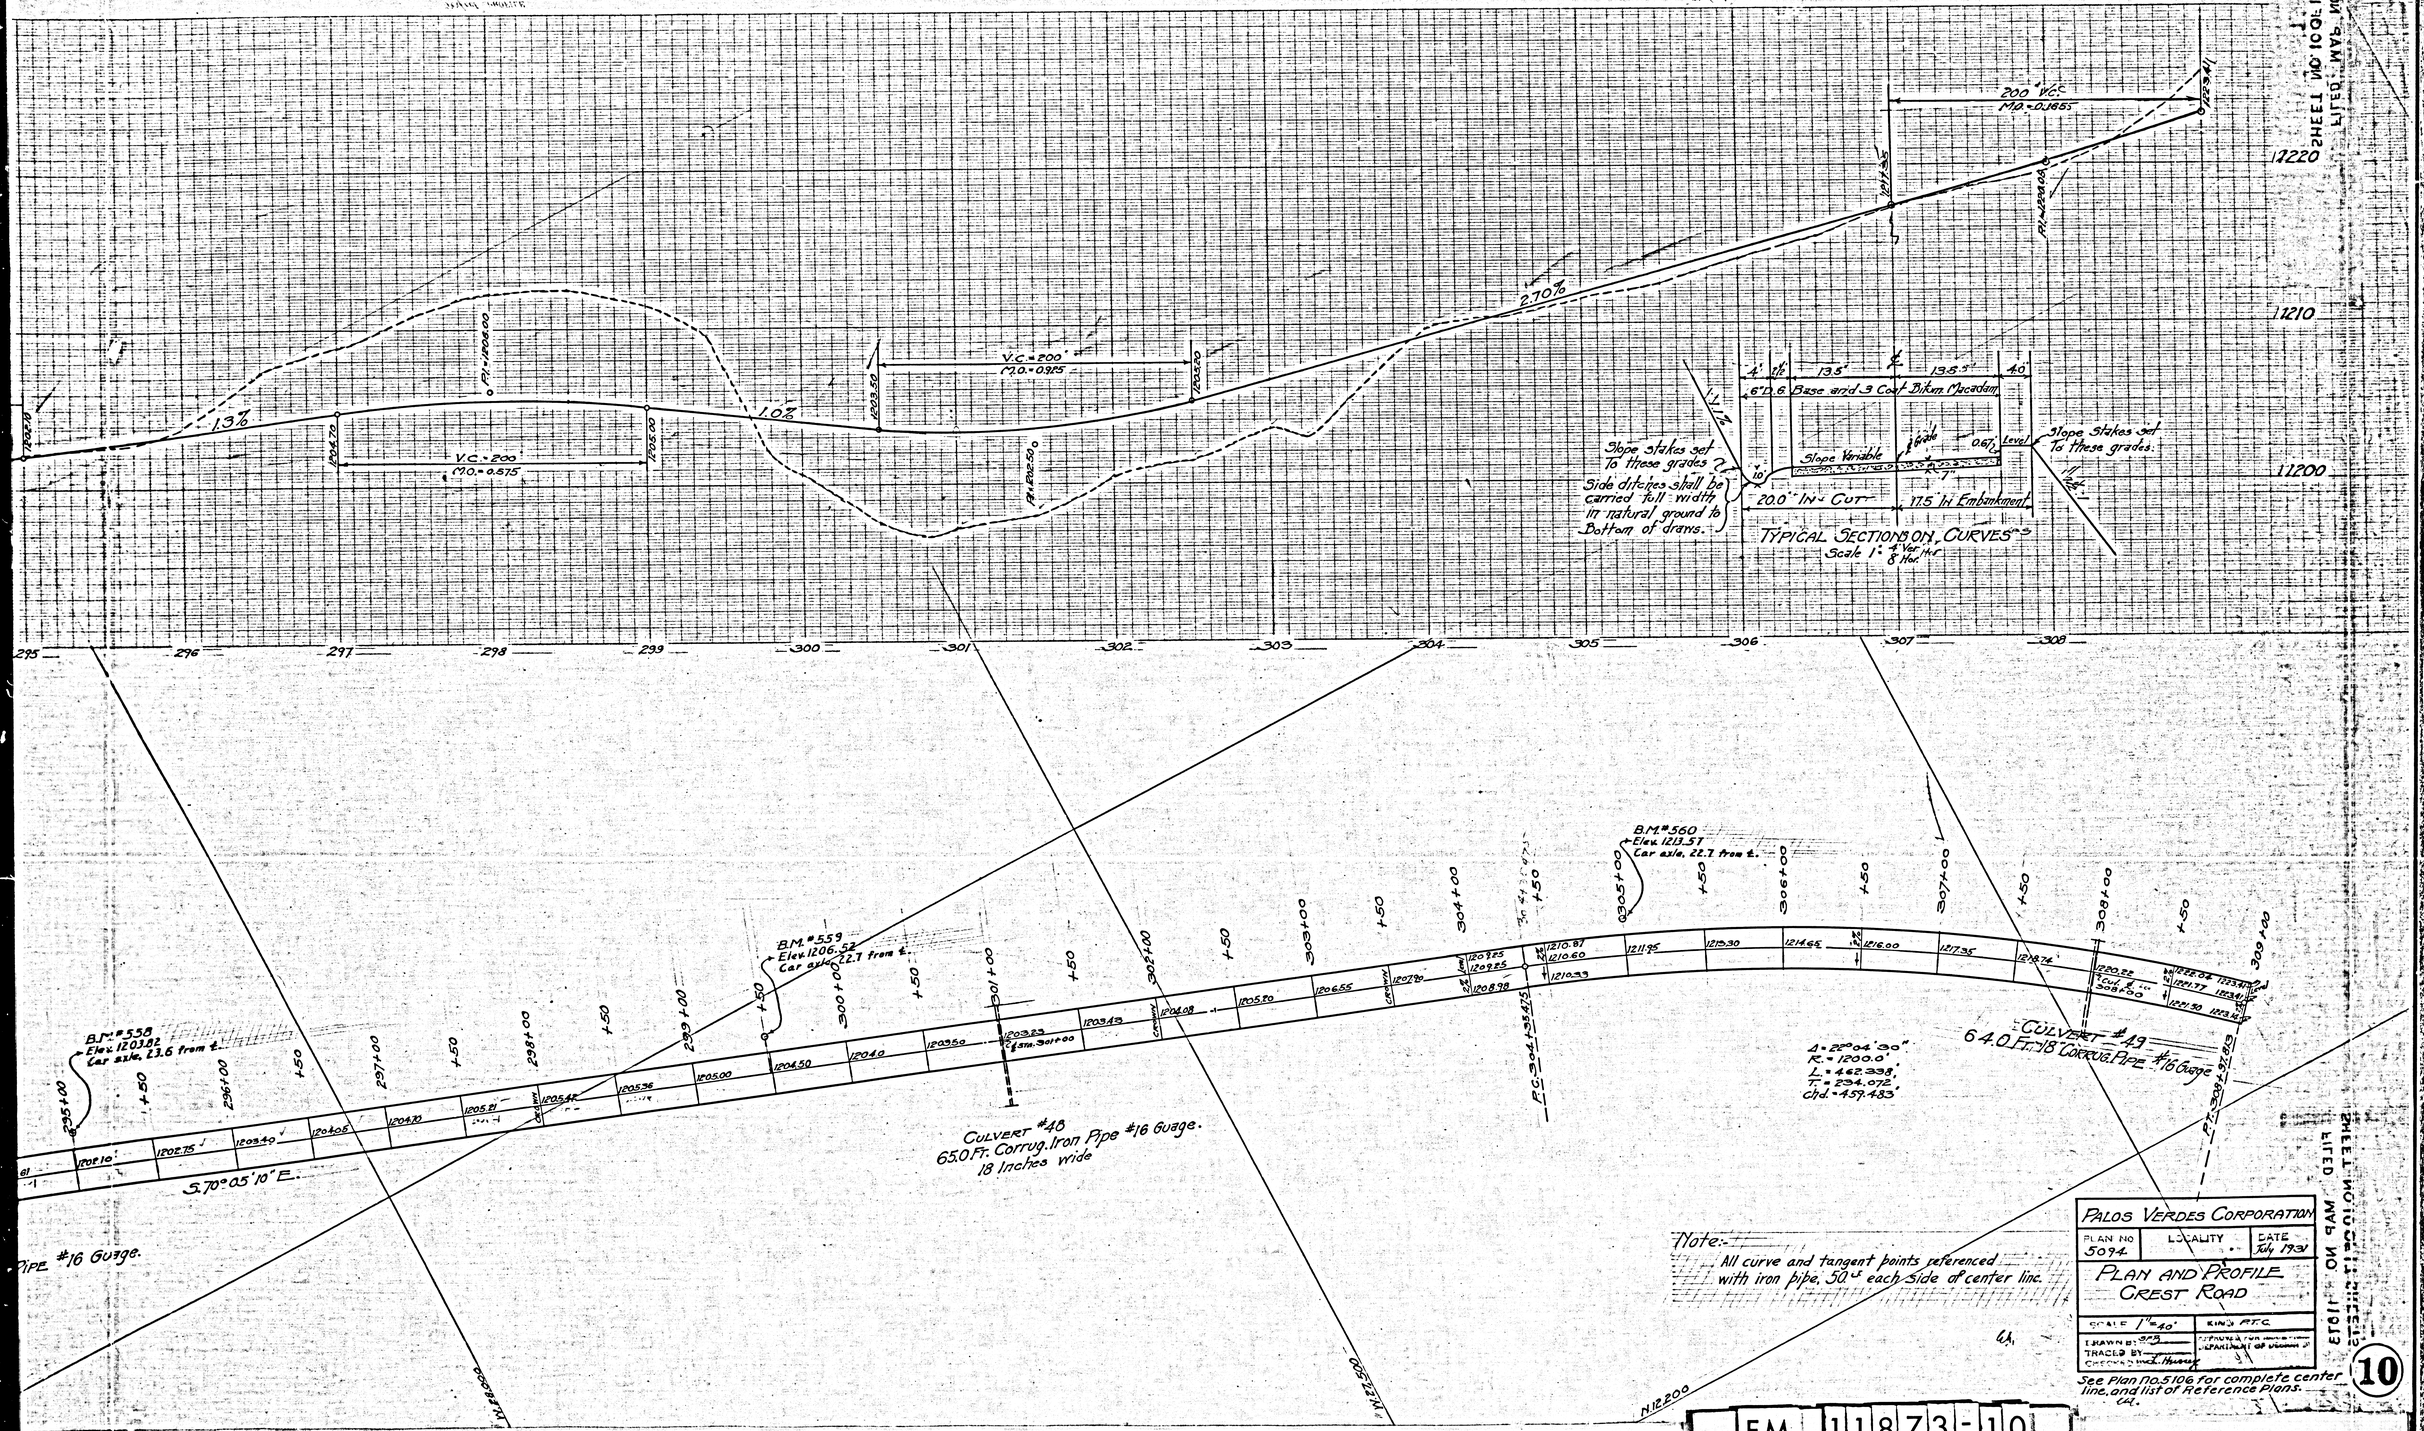

Note:-
All curve and tangent points referenced with iron pipe, 50" each side of center line.

PALOS VERDES CORPORATION

PLAN NO	LOCALITY	DATE
5094		July 1931

PLAN AND PROFILE
CREST ROAD

SCALE 1" = 40' | KING P.T.C.
DRAWN BY G.P.S.
TRACED BY
CHECKED BY J. Heney
COUNTY OF LOS ANGELES
DEPARTMENT OF ENGINEERING

See Plan No. 5106 for complete center line, and list of Reference Plans.
C.A.

10

F.M. 11873-10

A2 OF A2

FILED MAP NO. 1103 SHEET NO. 10 OF 11 SHEETS