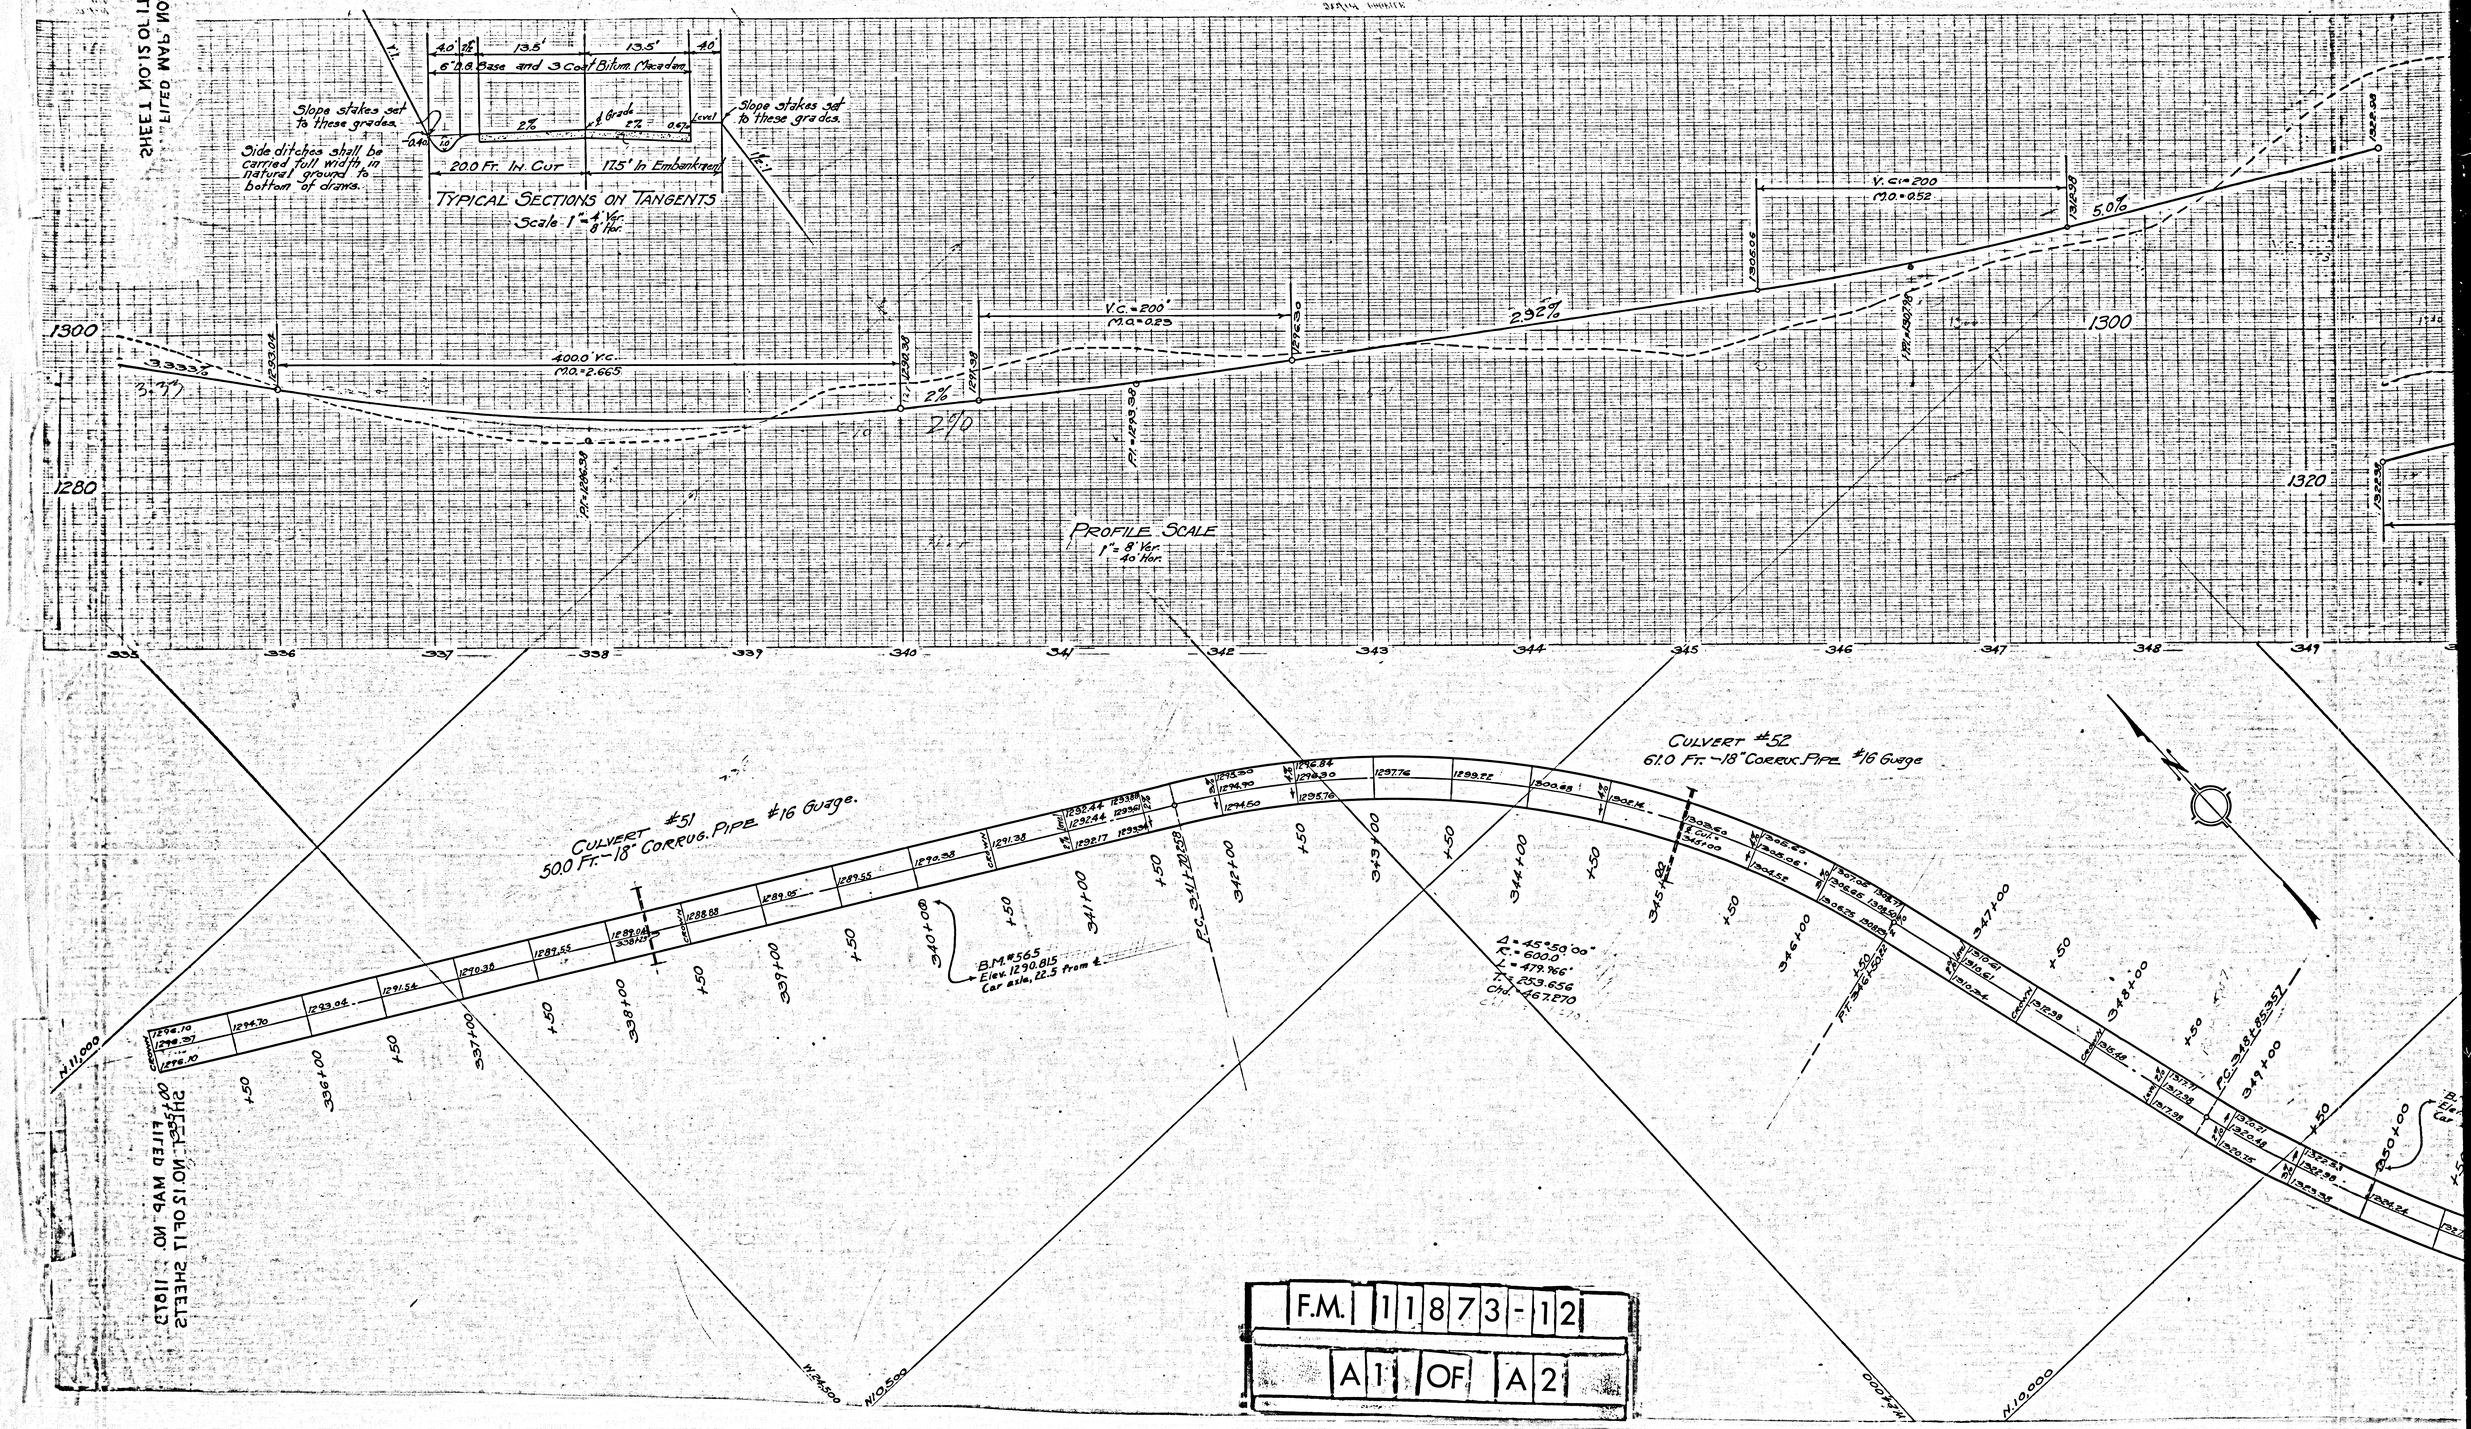

F.M. 11873-12

A1 OF A2

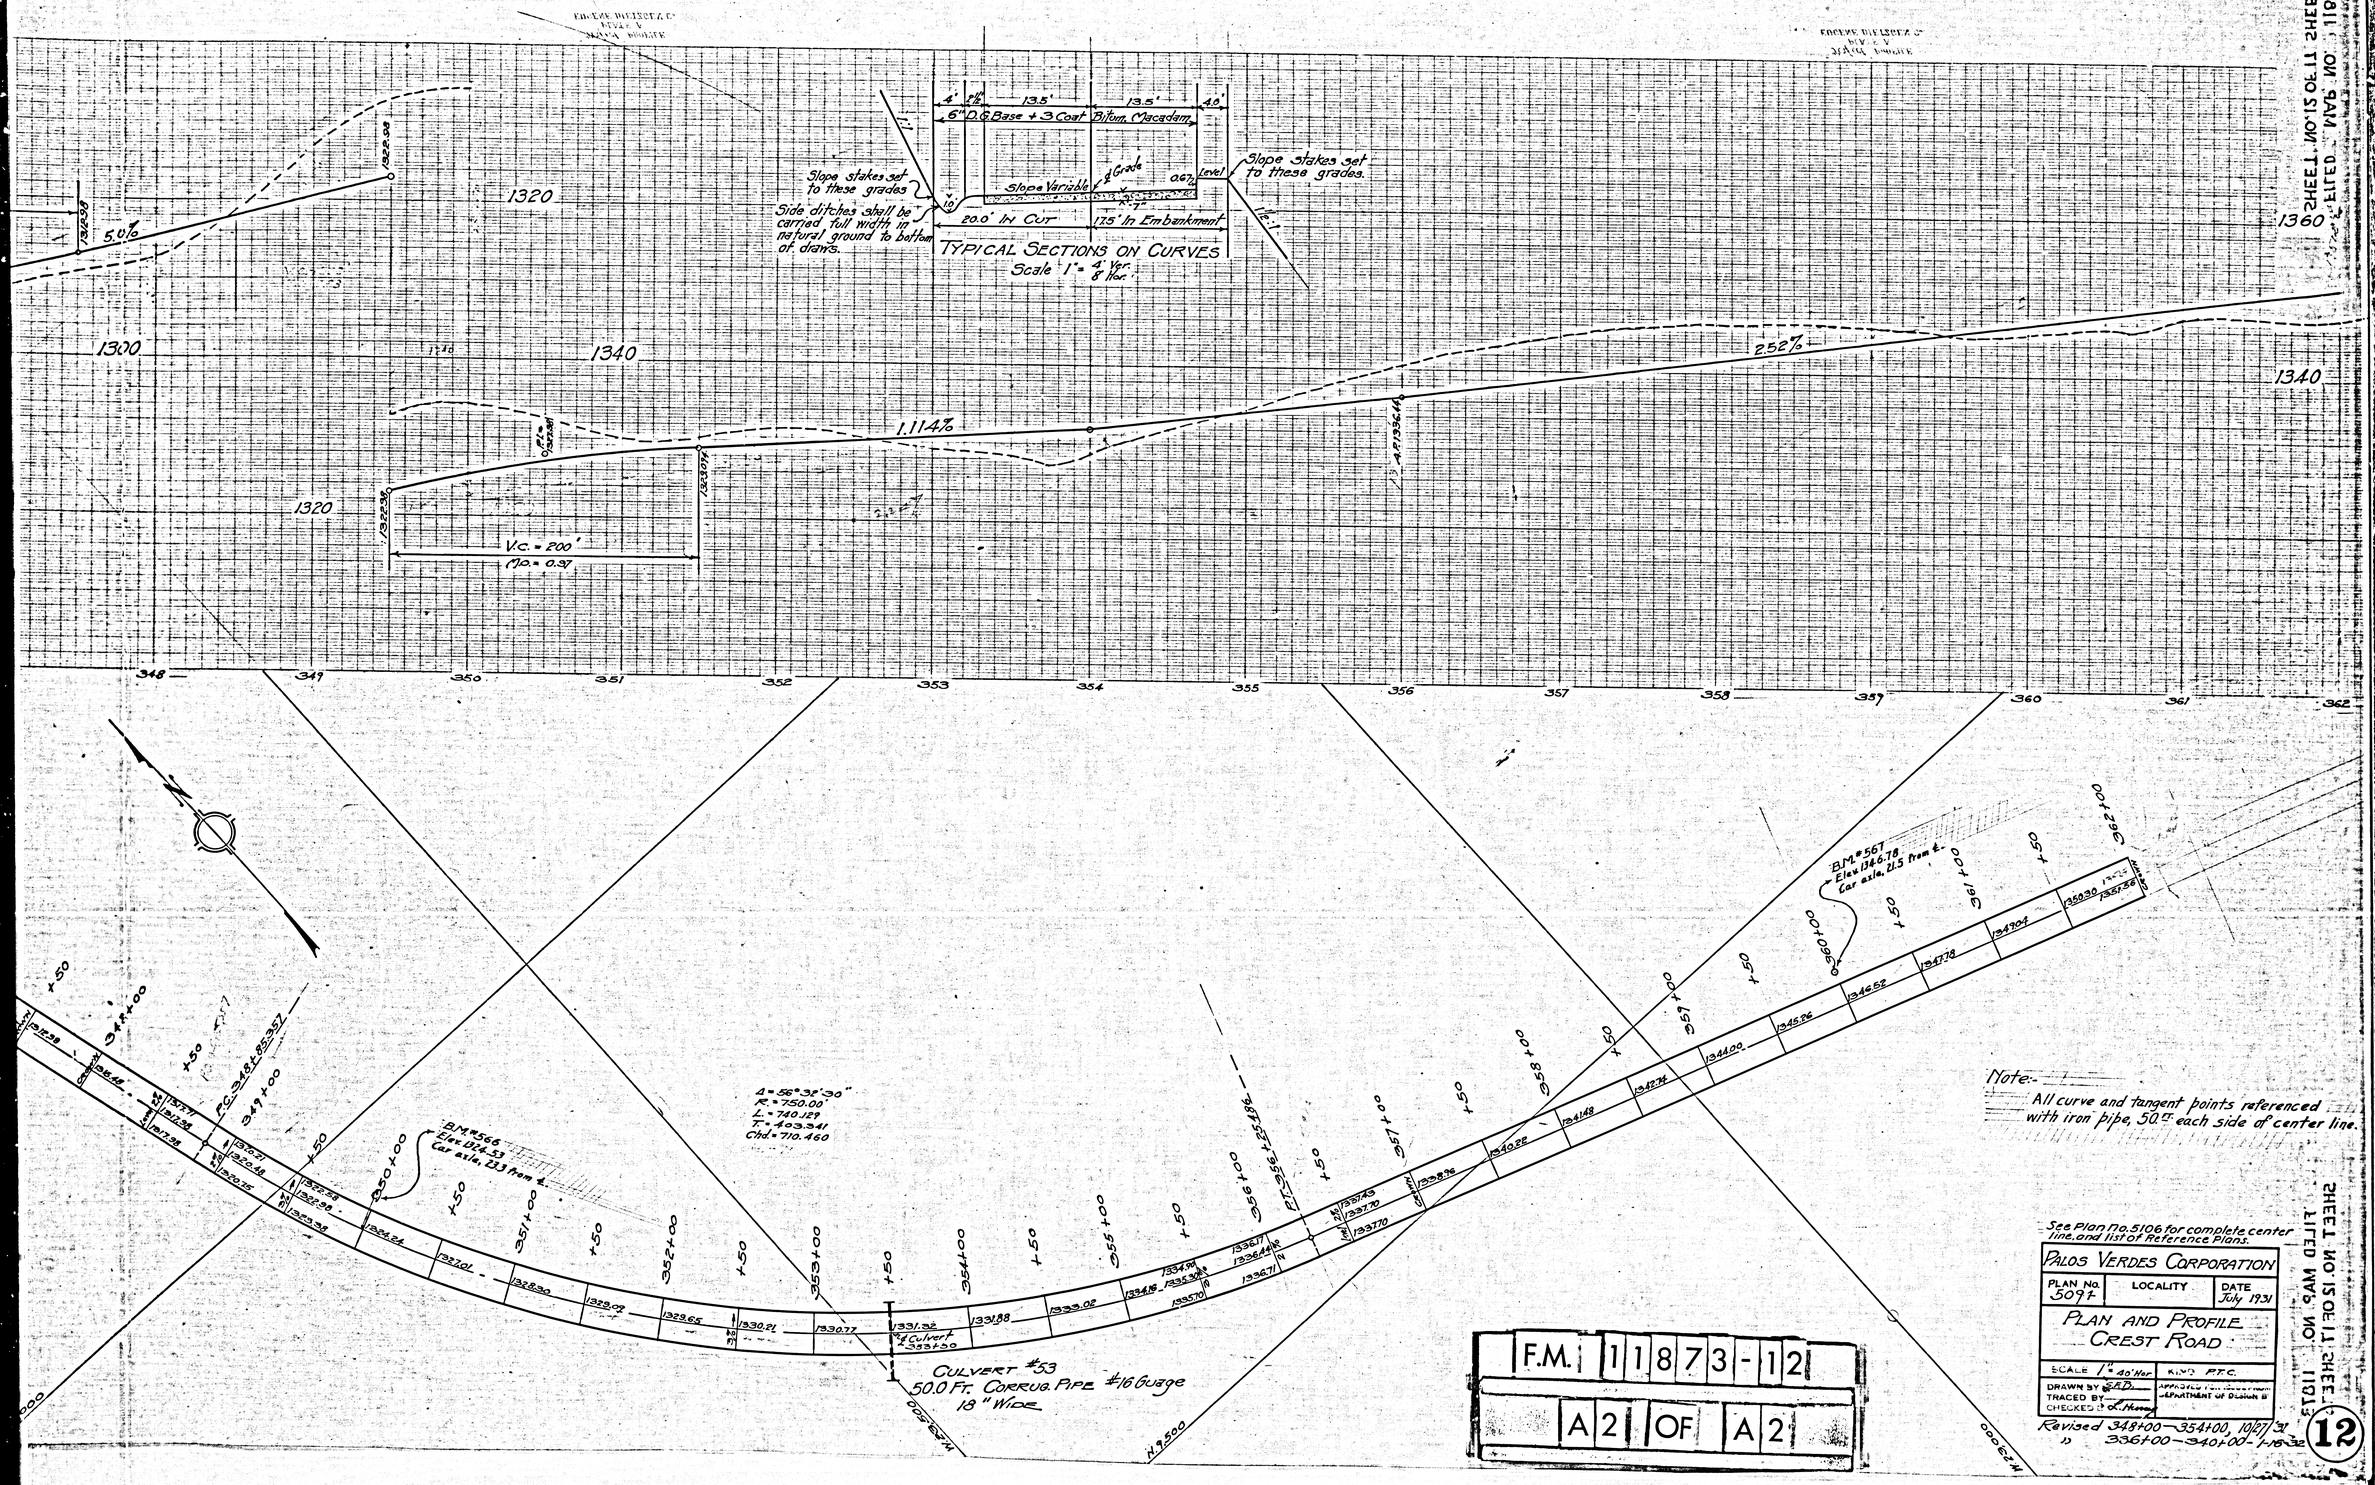

Note:-
All curve and tangent points referenced with iron pipe, 50 ft. each side of center line.

See Plan No. 5106 for complete center line, and list of Reference Plans.

PALOS VERDES CORPORATION		
PLAN No. 5097	LOCALITY	DATE July 1931
PLAN AND PROFILE CREST ROAD		
SCALE 1" = 40' Hor.	KIND F.T.C.	
DRAWN BY F.A.D. TRACED BY CHECKED BY	APPROVED: DEPARTMENT OF DESIGN	

Revised 348+00—354+00, 10/27/31
" 336+00—340+00, 1-19-32

12

F.M. 11873-12

A2 OF A2

SHEET NO. IS OF 11 SHEETS