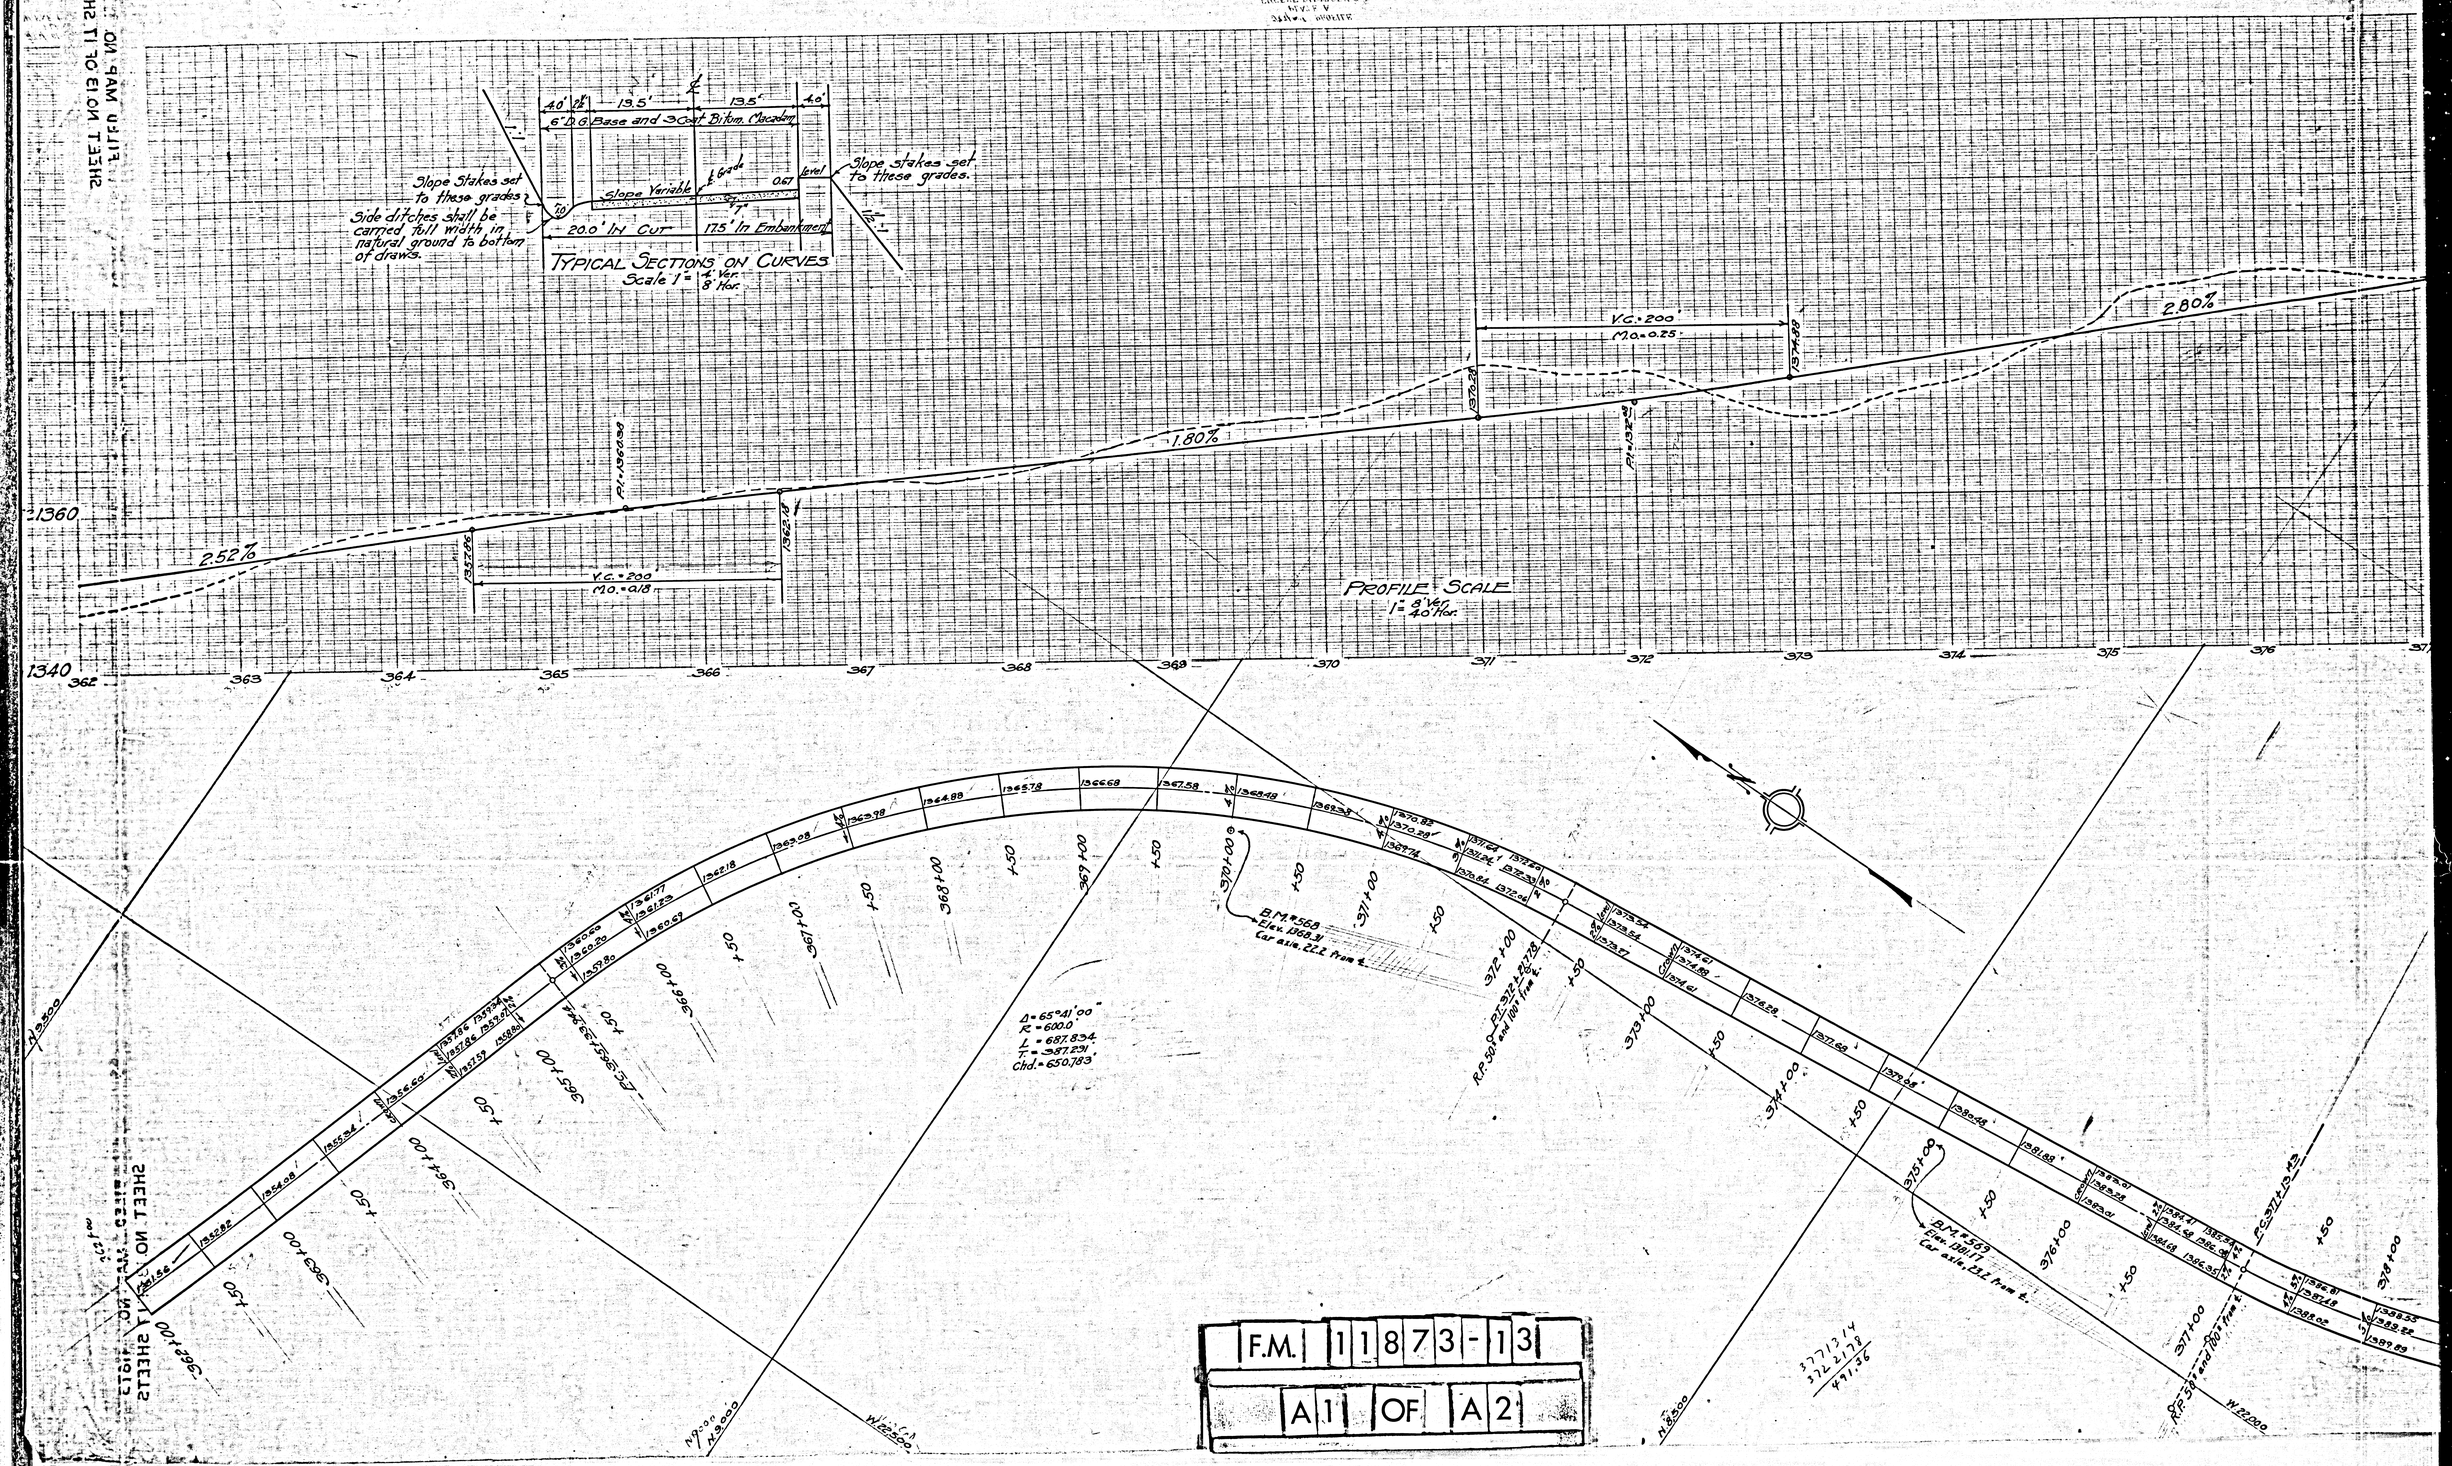
TYPICAL SECTIONS ON CURVES
Scale 1" = 4' Ver. 8' Hor.
40' 8' 13.5' ℄ 13.5' 4.0'
6" D.G. Base and 3 Coat Bitum. Macadam
Slope Stakes set to these grades
Side ditches shall be carried full width in natural ground to bottom of draws.
Slope Variable
Grade
0.67
Level
Slope stakes set to these grades.
20.0' IN CUT
17.5' In Embankment
PROFILE SCALE
1" = 8' Ver. 40' Hor.
V.C. = 200
M.O. = 0.18
V.C. = 200
M.O. = 0.25
2.52%
1.80%
2.80%
1360
1340
362
363
364
365
366
367
368
369
370
371
372
373
374
375
376
B.M. #568
Elev. 1368.31
Car axle 22.2 from ℄
Δ = 65°41'00"
R = 600.0'
L = 687.834
T = 387.231
Chd. = 650.783'
B.M. #569
Elev. 1381.17
Car axle 23.2 from ℄
F.M. 11873-13
A1 OF A2

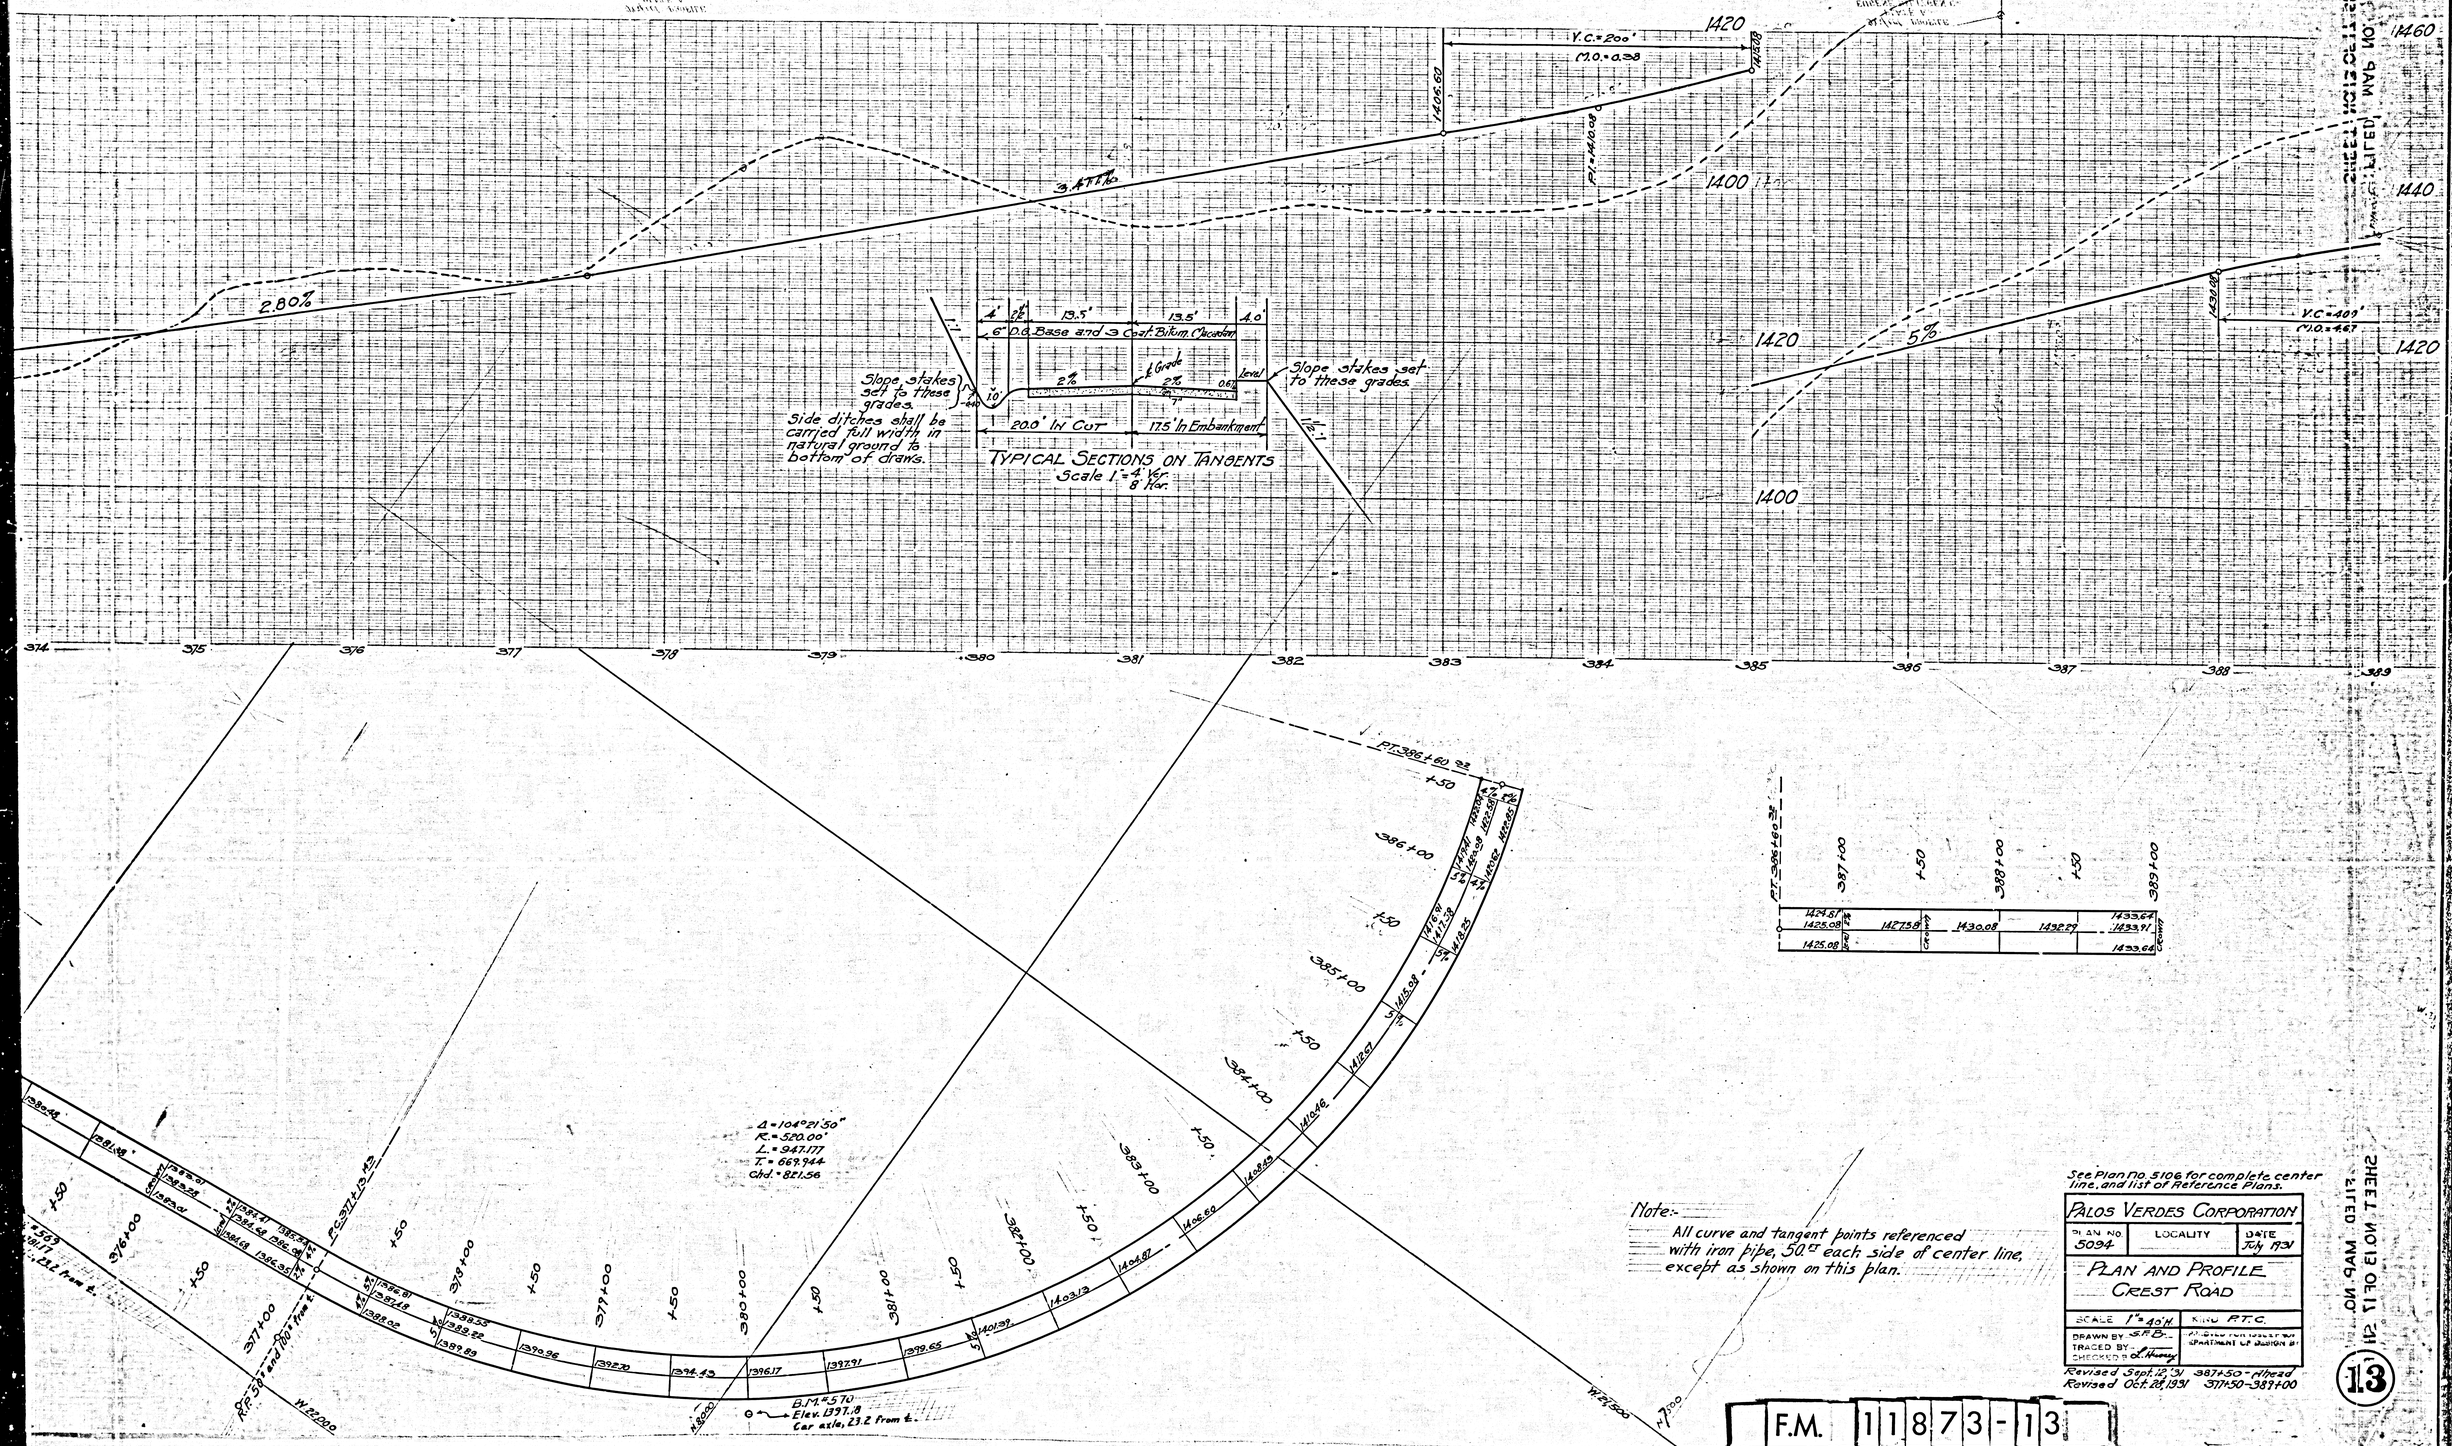

See Plan No. 5106 for complete center line, and list of Reference Plans.

PALOS VERDES CORPORATION		
PLAN NO. 5094	LOCALITY	DATE July 1931
PLAN AND PROFILE CREST ROAD		
SCALE 1"=40'H	KIND P.T.C.	
DRAWN BY S.F.B. TRACED BY CHECKED BY	DEPARTMENT OF DIVISION OF	

Revised Sept. 12, '31 387+50 - ahead
Revised Oct. 28, 1931 377+50-387+00

F.M. 11873-13

A2 OF A2

13

SHEET NO. 13 OF 13 SHEETS

FILED MAY 3, 1932

ENTERED MAY 3, 1932