ADJOINING MAP L-190

F.M. 11883-3
1 OF 4

See L-190 for Continuation
See L-191 for Continuation
See L-191 for Continuation
See L-191 for Continuation

F.M. 11884
Sheet 2 of 2 Sheets
100' R/W Transmission Line Easement
Tower No. 58 Sta. 430+42.72
Tower No. 59 Sta. 437+99.89
Tower No. 60 Sta. 445+57.09
Tower No. 61 Sta. 453+14.21 = Sta. 436+18.65 Equation
Tower No. 62 Sta. 441+68.65
Tower No. 63 Sta. 448+50.94
Tower No. 64 Sta. 459+35.37
Tower No. 65 Sta. 462+59.81
Tower No. 66 Sta. 469+10.12
Sta. 166+20.66
Sta. 165+26
Sta. 158+12.7
Sta. 151+1.C.
Sta. 127+42
Sta. 120+38
Sta. 119+91.37
Sta. 113+87.
Sta. 421+87.42
Sta. 435+40.38
Sta. 436+14.51
Sta. 441+68.65
Sta. 448+50.94 A.P.
Sta. 449+15.94
Sta. 455+55.37
Sta. 462+59.81
Sta. 463+04.81
Sta. 469+10.12
#23 SL-70
#22 SL-70
#21 SL-70
#20 DL2-80
#19 SL-75
#18 SL-75
#17 SL-75
#16 SL-75
CELEY-CHICO 60 L.A. AQUEDUCT DATUM
Span = 550.00'
Span = 682.29'
Span = 704.43'
Span = 704.44'
Span = 650.31'
Tower No. 61 Type BF-65'
Tower No. 62 Type SF-65'
Tower No. 63 Type SF-65'
Tower No. 64 Type SF-65'
Tower No. 65 Type SF-75'
Tower No. 66 Type SF-70'
CHICO
PERRY
VALLEY
ST.
AVALON
TRACT
4054
D-2085
D-2086
D-2087
D-2088
CARSON
BONITA
EDGAR
AMELIA
SLOUGH
NIGGER
C-1045
C-1044
C-1047
TRACT 15
TRACT No. 2982
TRACT No. 3848
213'
220'
(216' SD)
(EUGENE 61st)
(SOUTH PARK AVE)
BLVD.
Transmission Line
Proposed 230 KV
Existing 230 KV
Existing 70 KV
Existing 115 KV
Existing 60 KV
Existing 12 KV
Existing 4 KV
Existing 2.4 KV
Existing 33 KV
Existing 66 KV
Existing 220 KV
Existing 500 KV
Existing 1100 KV
Existing 1500 KV
Existing 2000 KV
Existing 3000 KV
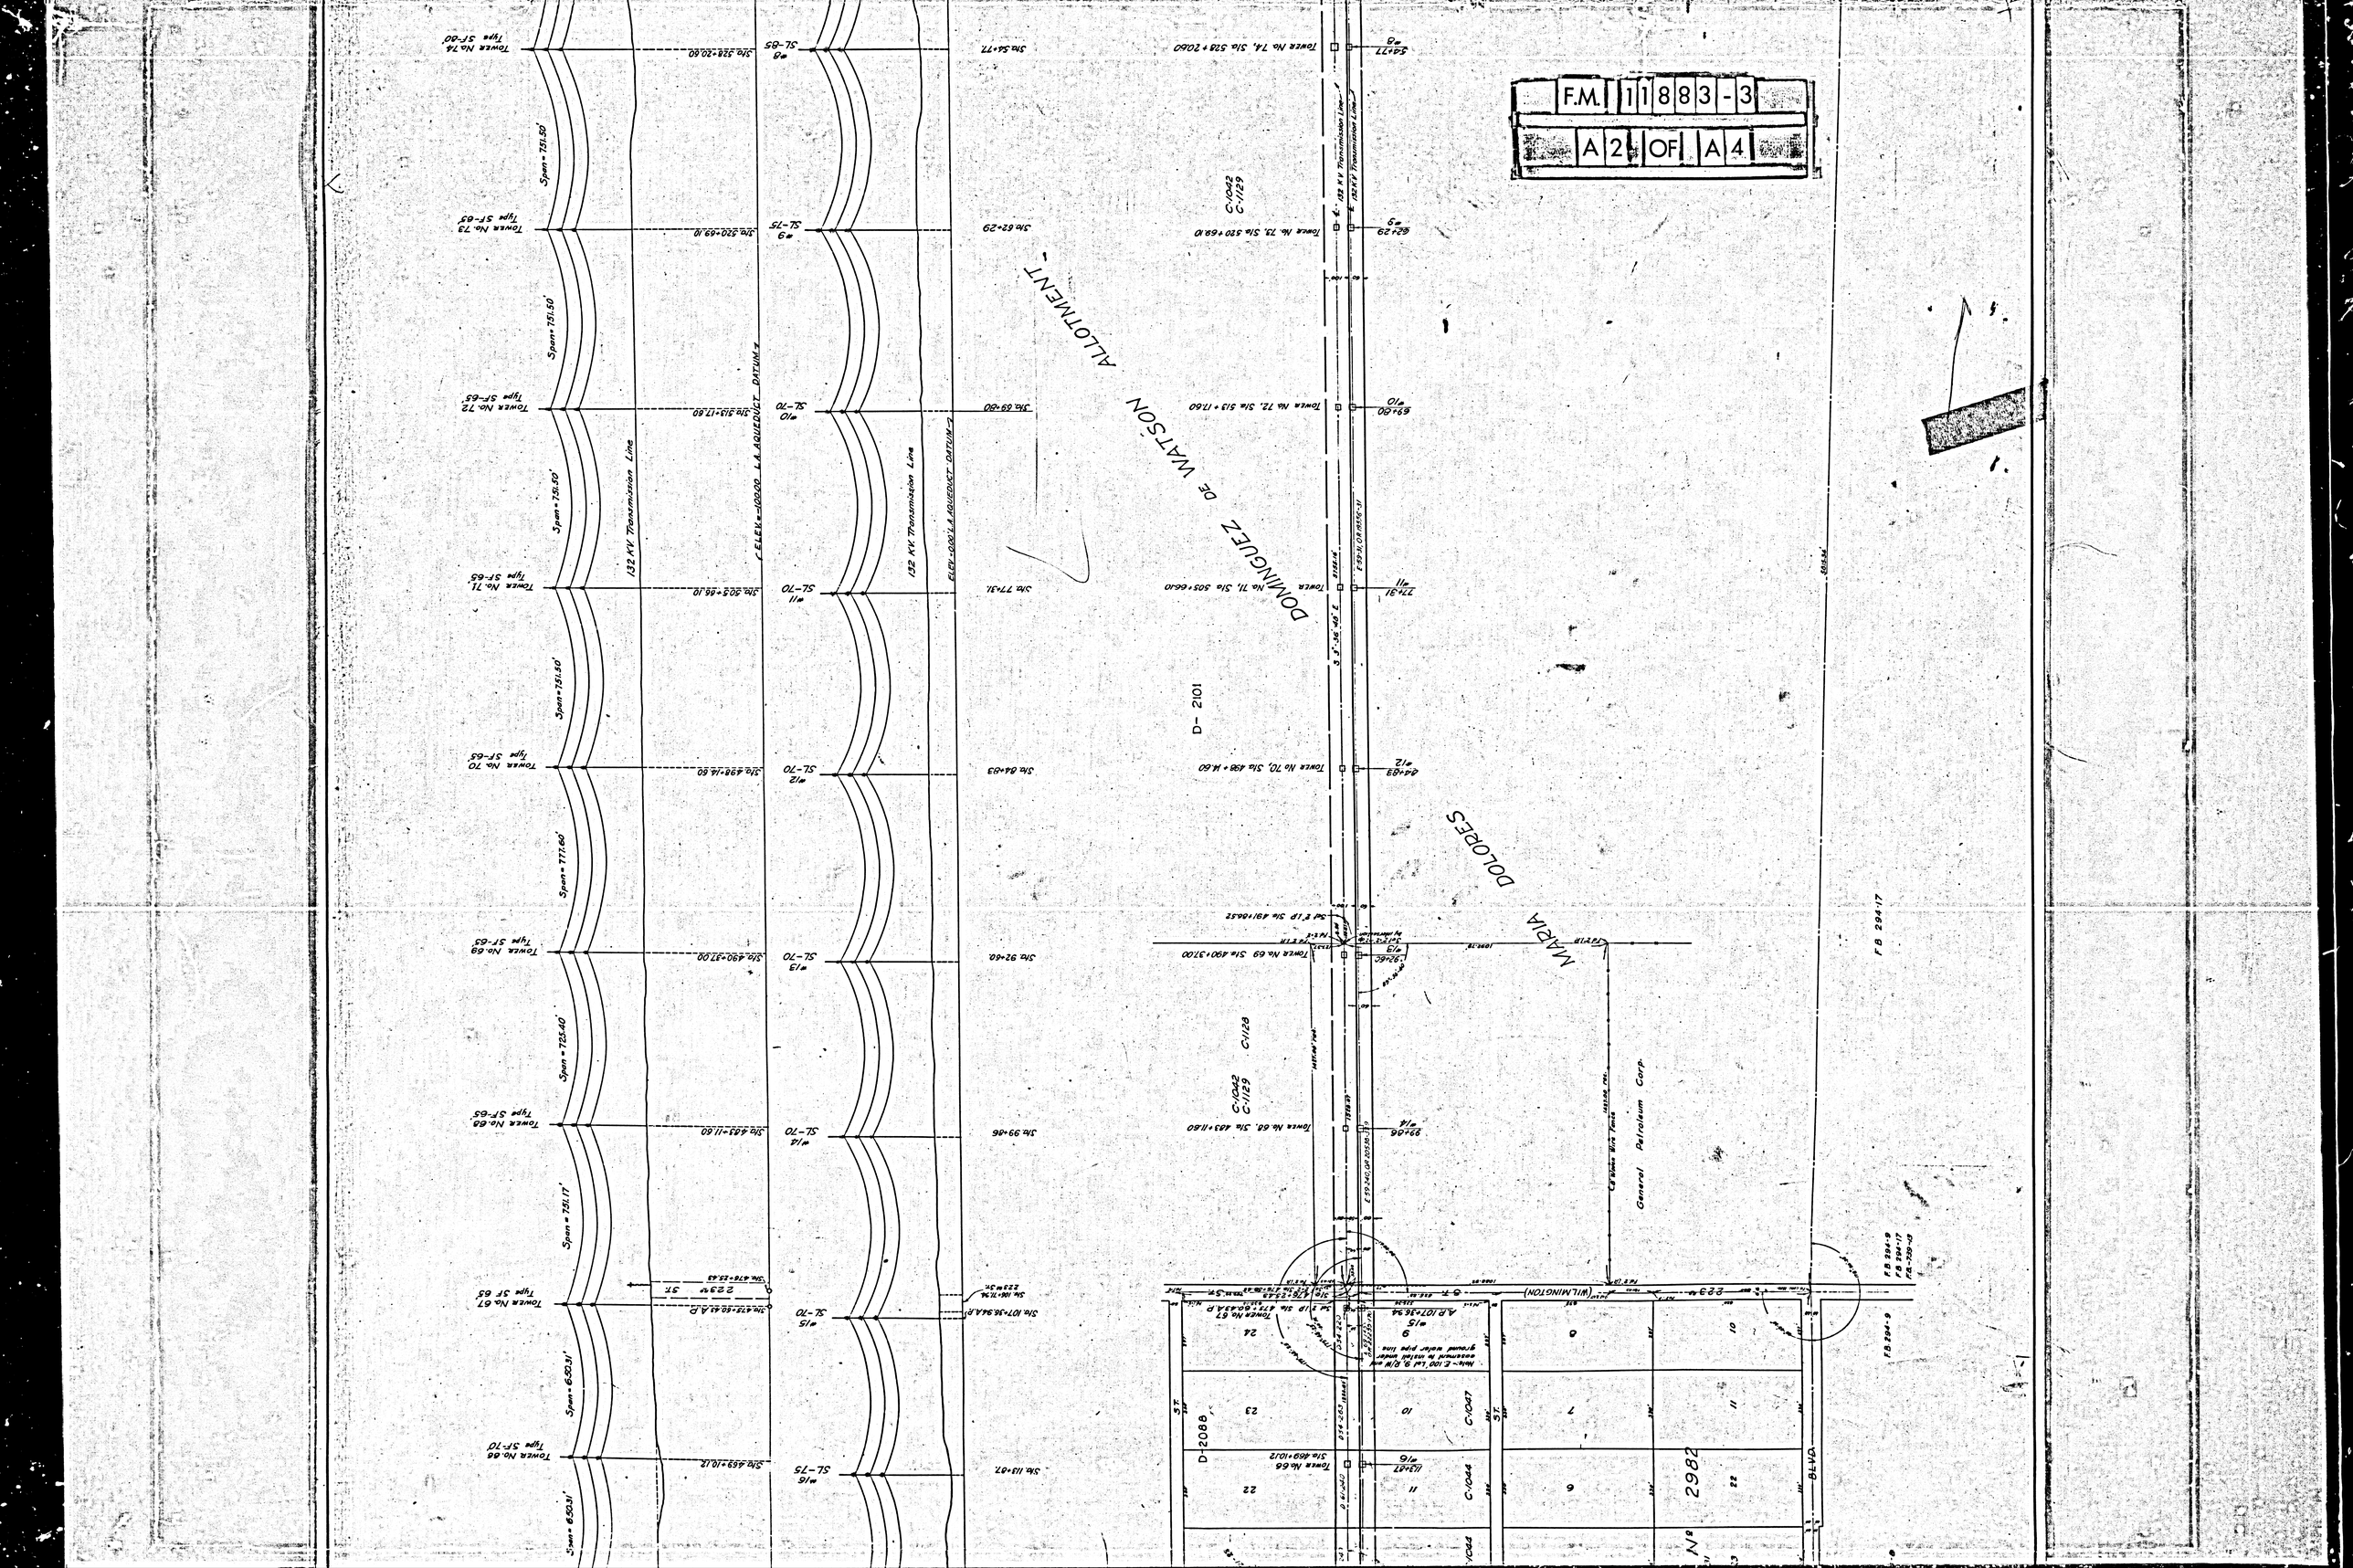
F.M. 1883-3
A2 OF A4
DOMINGUEZ DE WATSON ALLOTMENT
MARIA DOLORES
Tower No. 74, Sta 528 + 20.60
Tower No. 73, Sta 520 + 69.10
Tower No. 72, Sta 513 + 17.60
Tower No. 71, Sta 505 + 66.10
Tower No. 70, Sta 498 + 14.60
Tower No. 69 Sta 490 + 37.00
Tower No. 68, Sta 483 + 11.60
Tower No. 67 Sta 476 + 60.64 A.P.
A.P. 107+36.94
Tower No. 66 Sta 469 + 10.12
132 KV Transmission Line
C-1042
C-1129
C-1044
C-1047
D-2101
D-2088
Span = 731.80'
Span = 731.80'
Span = 730.80'
Span = 731.80'
Span = 771.60'
Span = 725.40'
Span = 731.17'
Span = 650.31'
Span = 650.31'
Tower No. 74 Type SF-60
Tower No. 73 Type SF-65
Tower No. 72 Type SF-65
Tower No. 71 Type SF-65
Tower No. 70 Type SF-65
Tower No. 69 Type SF-65
Tower No. 68 Type SF-65
Tower No. 67 Type 3F 65
Tower No. 66 Type 3F-70
223.35'
ELEV.=1080 L.A. AQUEDUCT DATUM
General Petroleum Corp.
(WILMINGTON)
FB 294-9
FB 294-17
FB 294-18
FB 294-9
No. 2982
BLVD.

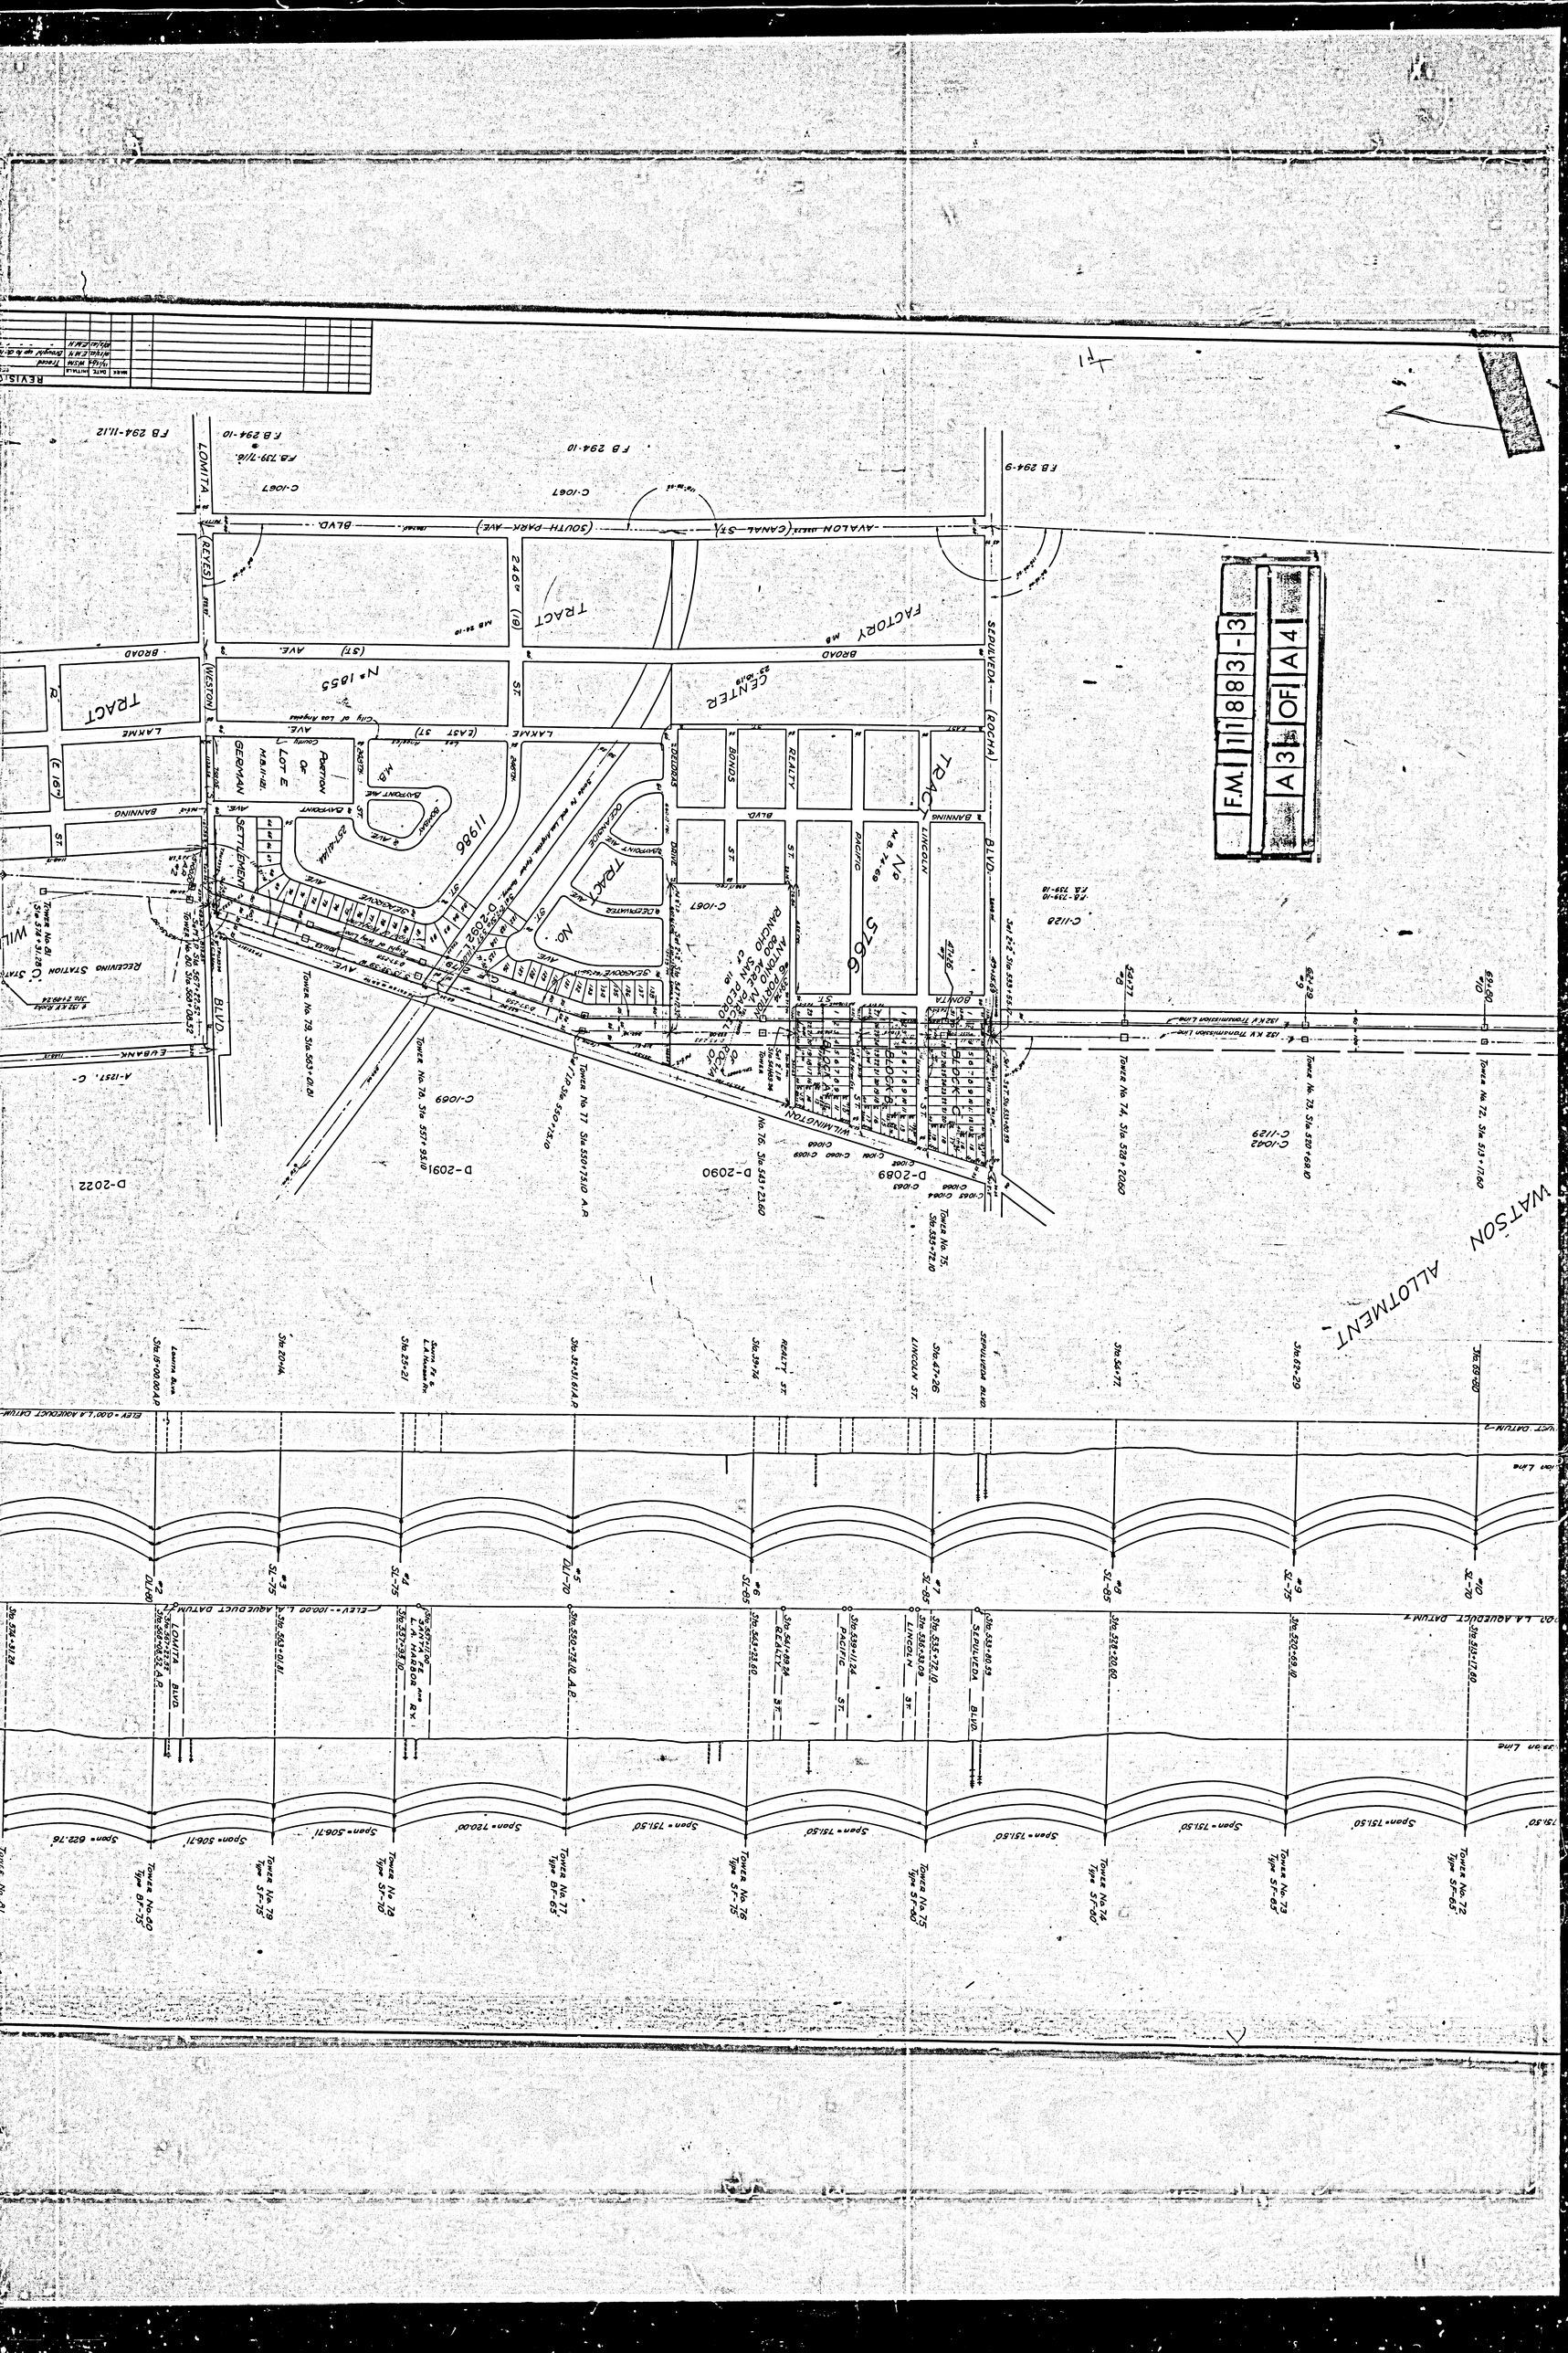
F.M. 11883-3
A3 OF A4
WATSON ALLOTMENT
TRACT No. 5766
TRACT No. 11986
TRACT No. 1855
FACTORY CENTER
SEPULVEDA (ROCHA) BLVD.
LOMITA BLVD.
AVALON (CANAL ST.) (SOUTH PARK AVE.)
LAKME AVE.
BANNING
EUBANK
RECEIVING STATION
WILMINGTON
LINCOLN ST.
REALTY ST.
PACIFIC ST.
LOMITA BLVD.
SEPULVEDA BLVD.
Span = 622.76'
Span = 506.71'
Span = 720.00'
Span = 751.50'

F.M. 11883-3

A4 OF A4

