LOS ANGELES COUNTY HIGHWAY COMMISSION.

DIV. 10

HARBOR BOULEVARD

COMPTON AND SANTA MONICA ROAD to LOS ANGELES CITY LIMITS.

SURVEYED Feby. & April 1909.

SCALE-1 INCH = 50 Ft.

A.E. LODER. Chief Engineer.

Field Work by W.O.S.
Office Work by J.D.M.

DECLARED A PUBLIC HIGHWAY.
(R.D. 1-121 & 152) (D: 15-121 & 122) SEE F.M. 16761 ~~C.S. 6761~~

F.B. No 27

40' WIDE, see D:27-31 R.B. 11-259

Norman H. Morrison
Z 32 37

Sheridan L. Wright
Z 54 37

Michael F. O'Dea
Z 51 37

L. D. Doke

SEC. 7

SEC. 8.

SEC. 5.

SEC. 6.

SEC. 19

SEC. 18

SEC. 20

SEC. 17

MONTANA AVE.

GLOSS AVE.

333 | 332 | 331 | 282 | 281 | 280 — BOWEN'S — 279 | 278 | 277 | 231 MAIN MO

M. B. 11-85

L. A. Trust Co. — Ellen J. Fitzgerald — L. A. Trust Co. — L. A. Trust Co.

48.50 | 48.50 | 48.50 | 48.50 | 48.50 | 48.50 | 48 | 48 | 48 | 48

60'

Recorded Width of Street = 70' (M. B. 11-85)

N. 0° 12' 30" E. (Calc.)

Present Width of Road = 60'

N. 0° 03' 30" E. (Calc.)

COMPTON & SANTA MONICA ROAD or ROSECRANS AVE.

S. 89° 59' E. (Calc.)

Row of Gum Trees

O.R. D2850-548

O.R. D2850-544

L. S. 2-38 - E.T. Wright, shows width of Main St. = 1.00 ch.

MAIN STREET EXTENSION

N. 0° 05' 45" E. (Calc.)

15.05 ch. (L.S. 2-38)

15.00 ch. (L.S. 2-38)

15.05 ch. (L.S. 2-38)

Gum Trees

O.R. D2861-982

Lot-4

Lot-3

Lot-2

Geo. N. & Anna L. Chandler
863.28

Thomas O. Gray
129.34

Thomas O. Gray
3.3.01

F.M. 18415

A1 OF A7

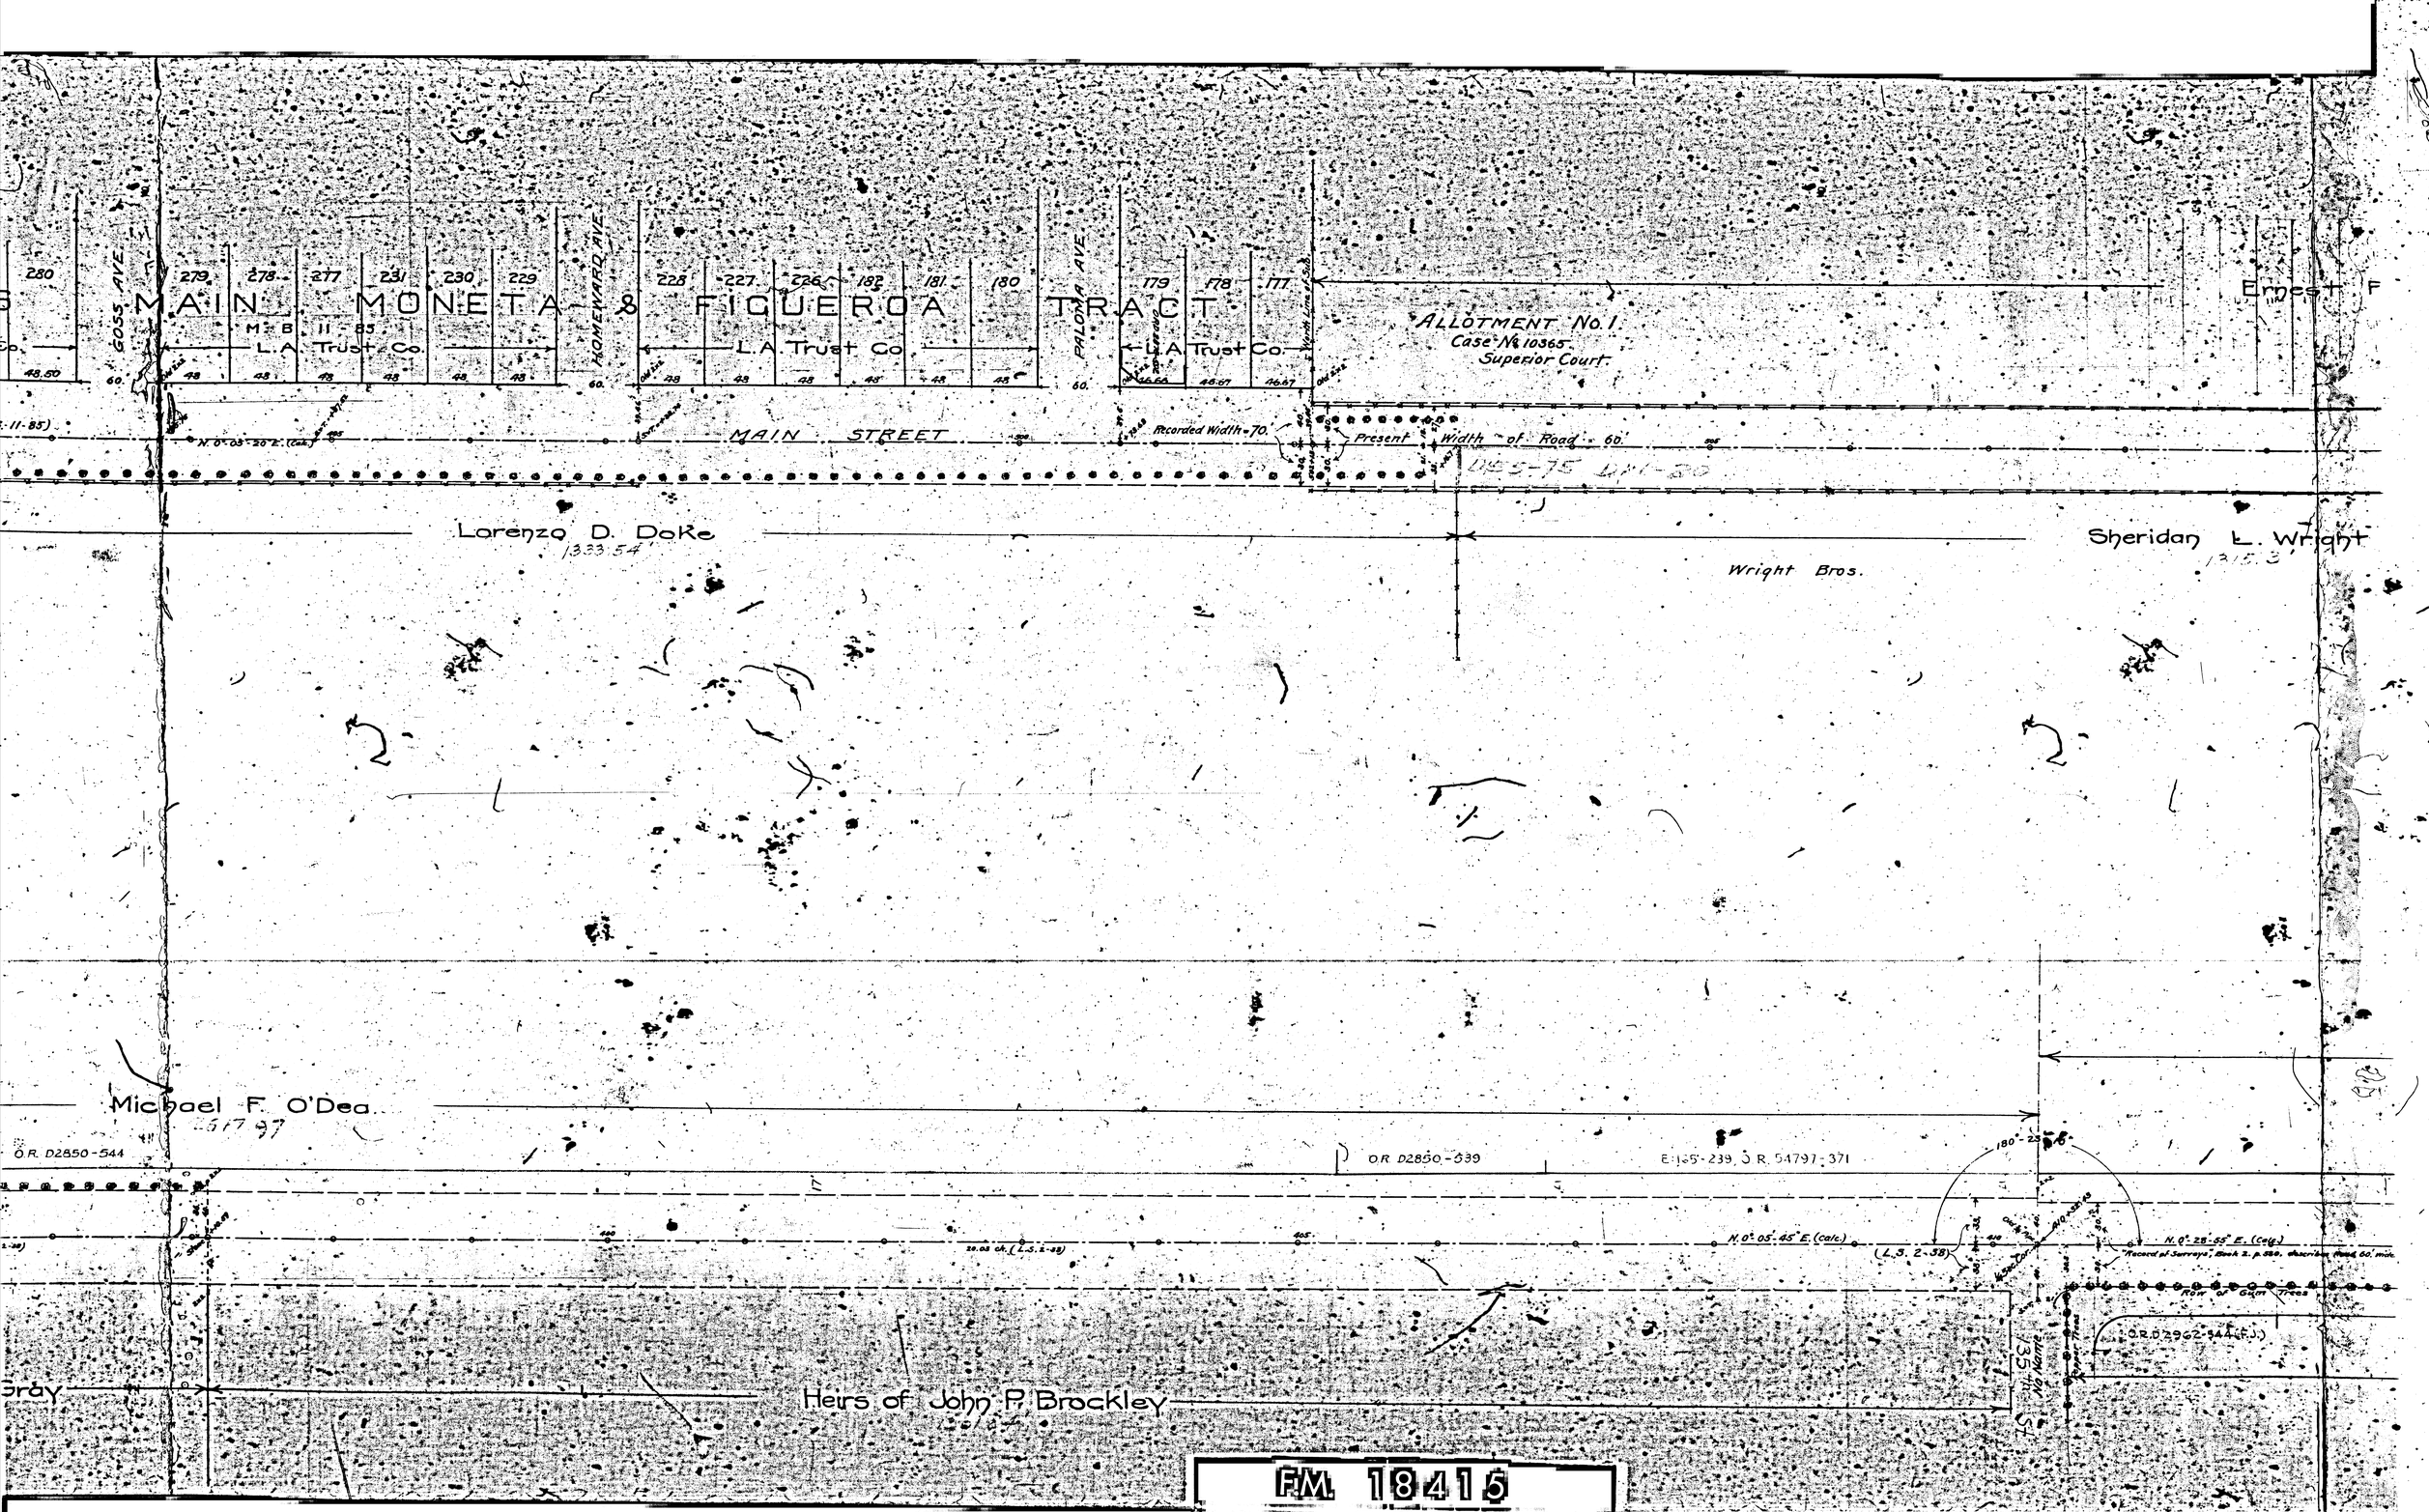
MAIN MONETA & FIGUEROA TRACT
M.B. 11-85
L.A. Trust Co.
GOSS AVE.
HOMEWARD AVE.
PALOMA AVE.
ALLOTMENT No. 1
Case No. 10365
Superior Court
Ernest F
MAIN STREET
Recorded Width 70'
Present Width of Road 60'
Lorenzo D. Doke
1333.54'
Sheridan L. Wright
Wright Bros.
Michael F. O'Dea
O.R. D2850-544
O.R. D2850-539
E. 165-239, O.R. 54797-371
N. 0°-05'-45" E. (calc.)
N. 0°-28'-55" E. (calc.)
Row of Gum Trees
O.R. D2962-544 (F.J.)
Gray
Heirs of John P. Brockley
No Name
FM 18415
A2 OF A7

Ernest F. Kleinmeyer
1/4 Sec

ALLOTMENT No. 2.
Case No. 10365
Superior Court.

O.R. D 3154-595

O.R. D 3154-595

21.50 Chs.

D. 4572-130

Recorded Width = 60' (M.B. 14-72)
N. 0°-0'-15" W. (Calc.)

N. 0°-5'-30" E. (Calc.)

D. 4706-130

D. 4706-162

O.R. D2000-435

Sheridan L. Wright
132.3'

Sheridan L. Wright
132.9'

Wright Bro.

1/4 Sec. Line

107.6 ft.

Mary M. McGillous
131.92'

O.R. D 3113-389 (F.J.) (Par 43).

N. 0°-28'-55" E. (Calc.)
Record of Surveys, Book 2, p. 88, describes Road 60' wide.

Row of Gum Trees

O.R. D2962-544

E. 161.160 O.R. 52615-74

E. 161.113 O.R. 52164-64

Wm Aitchison
97.57'

O.R. D2789-94

O.R. D2777-52

O.R. D2677-153

O.R. D2677-155

O.R. D2677-158

O.R. D2677-160

O.R. D2677-162

O.R. D2677-163

O.R. D2677-165

O.R.

TRACT NO 3021 LOT A

M B 4 72

Mary W. Longstreet et al
2614.37'

D:17-146

2613.50

D:1-572-150

Line of Tel. Poles

D:55-75 D:1-20

D:49-376 D:1-15

Line of Gum Trees

19.78 chg.

Wright

Wright Bros.

Don Murphy et al
657.7

Lizzie J. Burton

105 ft St

104 ft St

T. 5745

T. 5745

12

13

17

10th St

Tk 1 NO. 20853 (M.B. 597-80-81)

Catherine Newland
1214.92'

Katherine Newlands

Sec. 18.

Sec. 17.

Sec. 7.

Sec. 8

BLK. 36

BLK. 3

ATHENS

Howard Park Co.

Howard Pk

Howard Park

Lillian E. Young

Daniel M. Towne

O.R.D 2644-791

D.R.D 2709-633

Recorded Width (M-B-11-18)

Recorded Width (M-B-12-114)

Gum Trees

N. 0°-28'-55" E. (Calc)

N. 0°-13'-45" E. (Calc)

MAIN

E. SEGUNDO AVE.

S. 89°-44'-15" E. 2644.42'

S. 89°-44'-15" E. 2644.42'

E:215-233, OR:D1624-375

E:215-210, OR:D1603-983

147.30'

O.R.D 2372-52

O.R.D 2284-423

O.R.D 2220-179

O.R.D 2220-177

O.R.D 2220-175

O.R.D 2220-173

O.R.D 2284-423

O.R.D 2221-1

Rose Hill Cemetery

Assessor's Block 13

Assessor's Block 11

Assessor's Block 10

Assessor's Block 9

Assessor's Block 8

Assessor's Block 7

Assessor's Block 6

Assessor's Block 5

Assessor's Block 4

Assessor's Block 3

Assessor's Block 2

Assessor's Block 1

D.R.D 2076-350

D.R.D 2355-376

D.R.D 2269-167

D.R.D 2284-423

O.R.D 2284-495

O.R.D 2284-495

O.R.D 2292-900

O.R.D 2292-922

O.R.D 2292-1.04

O.R.D 2292-1.04

O.R.D 2292-1.04

T A M O N E T A

BIK. D — BIK. C — BIK. B — BIK. A

Sec. 6 — Sec. 31 — C.C. Mc Carty → — ← C.C. Mc Carty

30 31 32 33 34 35 — 30 31 32 33 34 35 — 30 31 32 M 33 B 11 34 58 35 — 30 31 32 33 34 35

Manuel Miriquey — Josephine Connery — Henry S. Woolner — Elmer — Carl A. Wedgeworth — Burke Bros — Grider-Woolner Co — Catherine Heffernon — Marie I. Barkman — Mary A. Park — David L. Burke — Burke Bros — Mamie Beeler — Edith I. Moon — Mamie Collins — Walter Anet — Mary Green

Sunset Tel. Line — Recorded Width of Street = 70' (M.B. 11-38) — Gum Trees D 17-185

D 42-372 150 — D 42-37 D 1-12 — 1320

J. Burton — Sec. 5 — Sec. 32 — Dan Murphy et al — Cordery

DECLARED A PUBLIC HIGHWAY
S.B.M. 21-152 (D: 15-141-122) SEE F.M. 16761 ~~C.C. 1761~~
Main St. name established from Florence Ave. to U.S. 77 St. Ord. 44891

BIK. 35 — BIK. 34

N S SUB — M. B. 12-114 — N o. 4

Howard Park Co. — Howard Park Co. 27

126th AVE.

MAIN STREET

CAMPANIA BOUL. — Durward S. DeVan

Howard Park Co. — Howard Park Co. — Emily H.M. Rickert — E.C. Joyce — Emma C. Joyce — Howard Park Co.

88 84 83 — 62 61 60 — 49 48 47 — 26 25 24

A T H E N S — M B 11 18 — A C R E S

SPARTA ST. — CORINTH AVE. — ATTICA PLACE — APOLLO AVE.

FM 18415
A5 OF A7

T 32 | 33 | 34 | 35 | 36 | 1 | 2 | 11 | 10 | 9 | 8

W. E. S. T.

Carty | Water Mgt. | Mary Green | S. Mountain View Ave. | Tract | Mahala J. Fogal | 95 St | 93 | 94 St | John S. Duncan | corral | J. S. Duncan (Road Overseer) | Ida M. & Imelda E. Brooks | Westland Westlake Mtg. Co. | Bldg. C

M. J. Fogal | Corral | M. J. Fogal | M. B. | House | M. J. Fogal | Pasture | O.R.D 3986-835 | 620 | 5340 | 10.00 Chs. | House | Gum Trees | Sunset Tel. Line | MAIN ST.

Cordery | Russ Ave. Unpaved | Bernet | Lafayette Smith Lot 16 | Edson J. King Lot 15 | Hannah A. Baldwin Lot 14 | O.R.D 2282-183 | Lot 13 | Franz Ker Lot 12

Tr. 5911 Blk. 4 | M.B. 64-42

NEW MAIN & WILMINGTON AVE. TRACT

B.K.C.

TRACT No. 672 | M.B. 13-186-187 | TRACT No. 346 M.B. 15-170 | TRACT No. 337 M.B. 14-85

90th St. | 89th St. | 88th Place | Barbee St.

10 | 9 | 8 | 7 | 6 | 5 | 4 | 2 | 1 | 31 | 30 | 29 | 28 | 27 | 26 | 25 | 24 | 1 | 2

Guinn Bldg. Co. | Chas. McLain | O.R.D 2603-26 | Guinn Bldg Co. Cora M. & Chas. F. McLain | Corral | O.R.D 2603-5 | 3294 | H. S. Seely O.R. 163 O.R. 56-312 | 208.7 | Dennis & Co. (226 Security Bldg.) | Geo. C. Dennis | (House) | Mary Maynard | 1290 | Recorded Width of Street = 60. (M.B. 14-85)

Pepper Trees | Chas. McLain | Shed | Cornelius Shea Lot 10 | Cora C. & Chas. F. McLain Lot 9 | House | Katherine Newlands

DECLARED A PUBLIC

ard S. De Van | Norman H. Morrisc

179° | 90° 11' | N. 0° 13' 85" E. (Calc.) | N. 0° 12' 30" E. (Calc.) | Recorded Width (M.B. 11-18) | Trees

120 | 131.88 | 120 | 120 | K.B.C. OR D6-829 | O.R. D 2763-436 | O.R.D 2284-419 | Mabel A. Coulter | Co. | Apollo St. | Ionia Ave. | Sheridan L. Wright

124 | 13 | 12 | 11

F.M. 1841

A6 OF A7

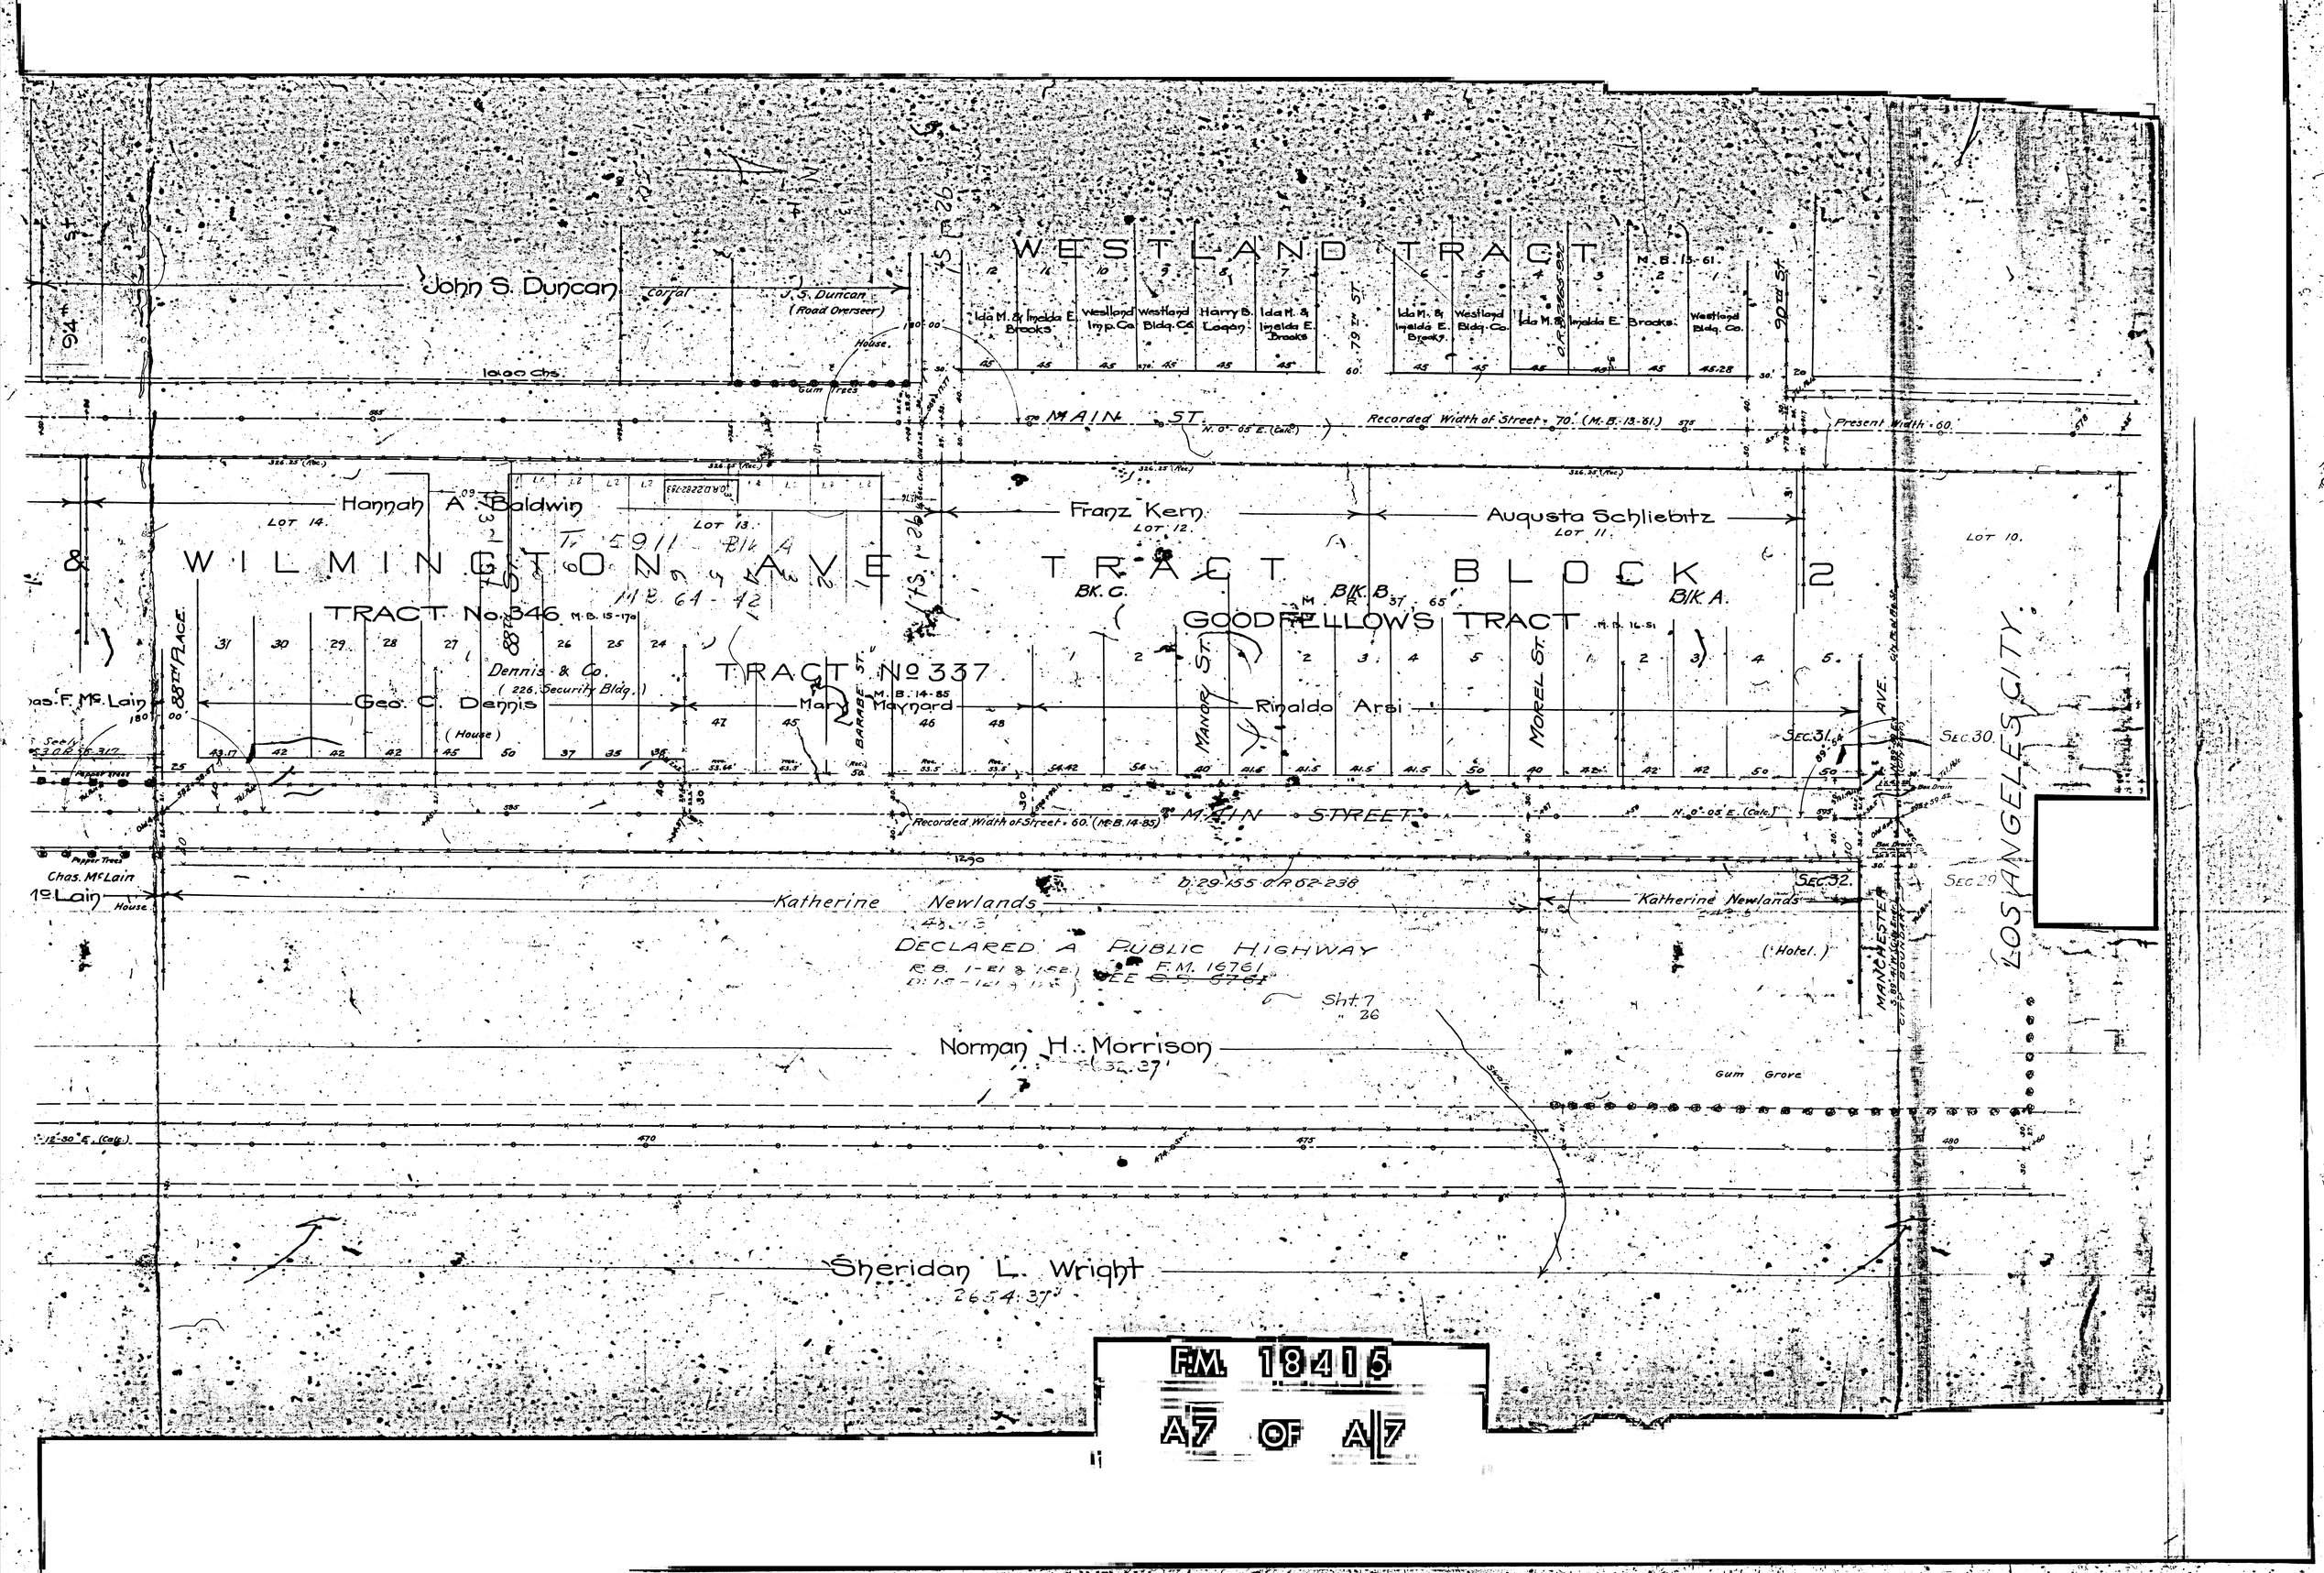

WESTLAND TRACT
M.B. 13-61
John S. Duncan
Corral
J. S. Duncan (Road Overseer)
House
Gum Trees
10.00 Chs.
Ida M. & Imelda E. Brooks
Westland Imp. Co.
Westland Bldg. Co.
Harry B. Logan
Ida M. & Imelda E. Brooks
Ida M. & Imelda E. Brooks
Westland Bldg. Co.
Ida M. & Imelda E. Brooks
Westland Bldg. Co.
MAIN ST.
Recorded Width of Street = 70' (M.B. 13-61)
Present Width = 60'
Hannah A. Baldwin
LOT 14.
LOT 13.
Franz Kern
LOT 12.
Augusta Schliebitz
LOT 11.
LOT 10.
& WILMINGTON AVE TRACT BLOCK 2
TRACT No. 346
M.B. 15-170
GOODFELLOWS TRACT
M.B. 16-51
BK. C.
BK. B.
BK. A.
TRACT No 337
M.B. 14-85
Dennis & Co.
(226 Security Bldg.)
Geo. C. Dennis
(House)
Mary Maynard
Rinaldo Arsi
88TH PLACE
BARABE ST.
MANOR ST.
MOREL ST.
AVE.
SEC. 31.
SEC. 30.
Recorded Width of Street = 60' (M.B. 14-85)
MAIN STREET
Chas. McLain
McLain
House
Katherine Newlands
D. 29-155 O.R. 62-238
SEC. 32.
SEC. 29
Katherine Newlands
DECLARED A PUBLIC HIGHWAY
F.M. 16761
(Hotel.)
MANCHESTER
LOS ANGELES CITY
Norman H. Morrison
Gum Grove
Sheridan L. Wright
2654.37'
F.M. 18415
A7 OF A7