COUNTY

CITY

LONG BEACH

TOWNSITE OF LONG BEACH

REPLAT OF SHEET NO. 1

BACK BAY TRACT NO. 1

RIVERSIDE

RIVERSIDE FLAT

WATER

SEASIDE PARK

PLAT OF SEASIDE PARK

OCEAN PARK ADDITION

OCEAN FRONT

PLAT NO. 1 PARK

PLAT NO. 2 PARK

OCEAN PIER

OCEAN WEST

THIRD ST.

FOURTH ST.

FIRST ST.

BROADWAY

OCEAN AVE.

PARK AVE.

CRESCENT AVE.

SANTA FE AVE.

MAINE AVE.

DAISY AVE.

GOLDEN AVE.

MITCHELL AVE.

PARKER AVE.

MORGAN AVE.

BLOOMFIELD AVE.

BONNIE BRAE AVE.

MERMAID PL.

NEPTUNE PL.

BUFFLINE PL.

720'

PACIFIC OCEAN

S.P.R.R.

L.A.&S.L.R.R.

FM 18482

A1 OF A5



FM 18482
A2 OF A5
CONTROL CHANNEL
720'
PICO
Parcel B
Parcel J
Parcel I
Parcel H
Parcel K
9TH ST.
8TH ST.
SEVENTH ST.
SIXTH ST.
FIFTH ST.
FOURTH ST.
THIRD ST.
CHESTER PLACE
FAIRBANKS
KNOLL
PARK
ADDITION
M.B. 6-142
AVE.
SHANOCK
PLAT
M.B. 7-102,103
TRACT NO. 2
M.B. 8-34
RIVERSIDE
DRIVE
COUNTY
BACK BAY
WATER
OCEAN
PARK
CRESCENT AVENUE TR.
142
134
135
136
125
124
123
122
TOWNSITE OF
LONG BEACH
M.R. 19-91 to 96
S.P.R.R.
BEACH
LONG

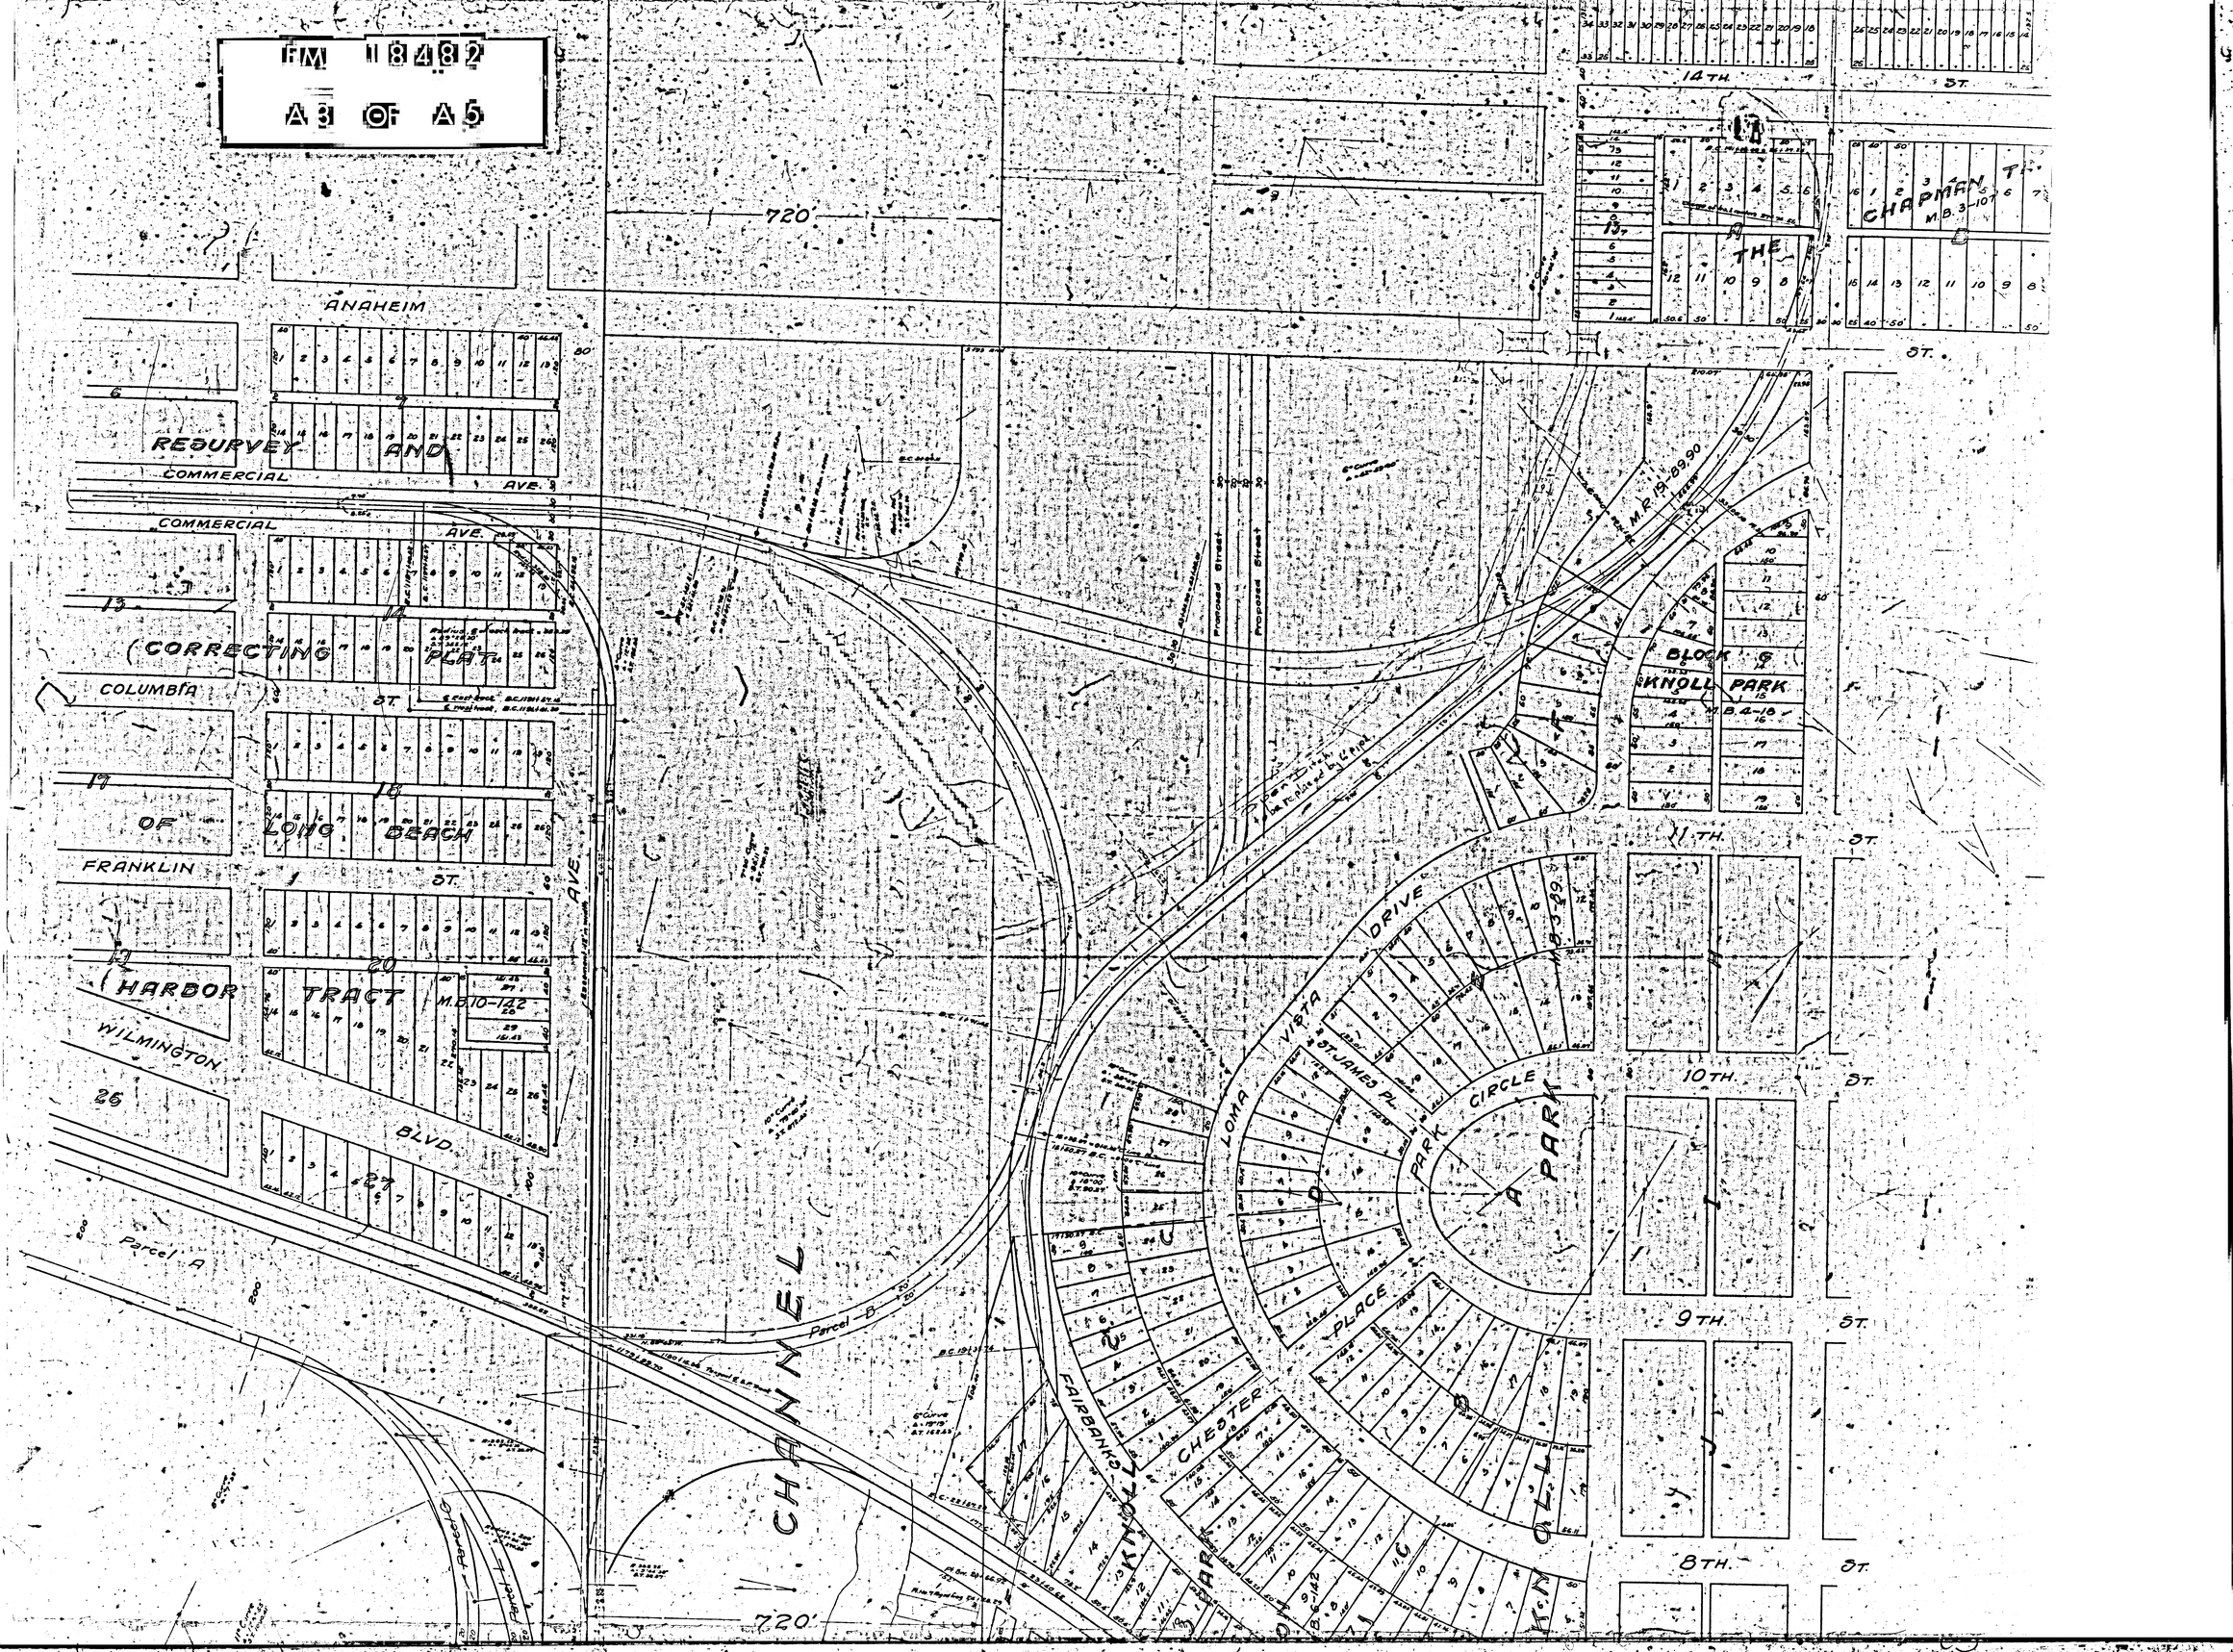
FM 18482
A3 OF A5
720'
ANAHEIM
RESURVEY AND
COMMERCIAL AVE.
COMMERCIAL AVE.
CORRECTING PLAT
COLUMBIA ST.
OF LONG BEACH
FRANKLIN ST.
HARBOR TRACT
M.B.10-142
WILMINGTON BLVD.
Parcel A
Parcel B
CHANNEL
Proposed Street
Proposed Street
M.R.19-89.90
BLOCK G
KNOLL PARK
M.B.4-18
14TH ST.
THE CHAPMAN TR.
M.B.3-107
11TH ST.
10TH ST.
9TH ST.
8TH ST.
LOMA VISTA DRIVE
ST. JAMES PL.
PARK CIRCLE
PARK
PLACE
CHESTER
FAIRBANKS
KNOLL
720'

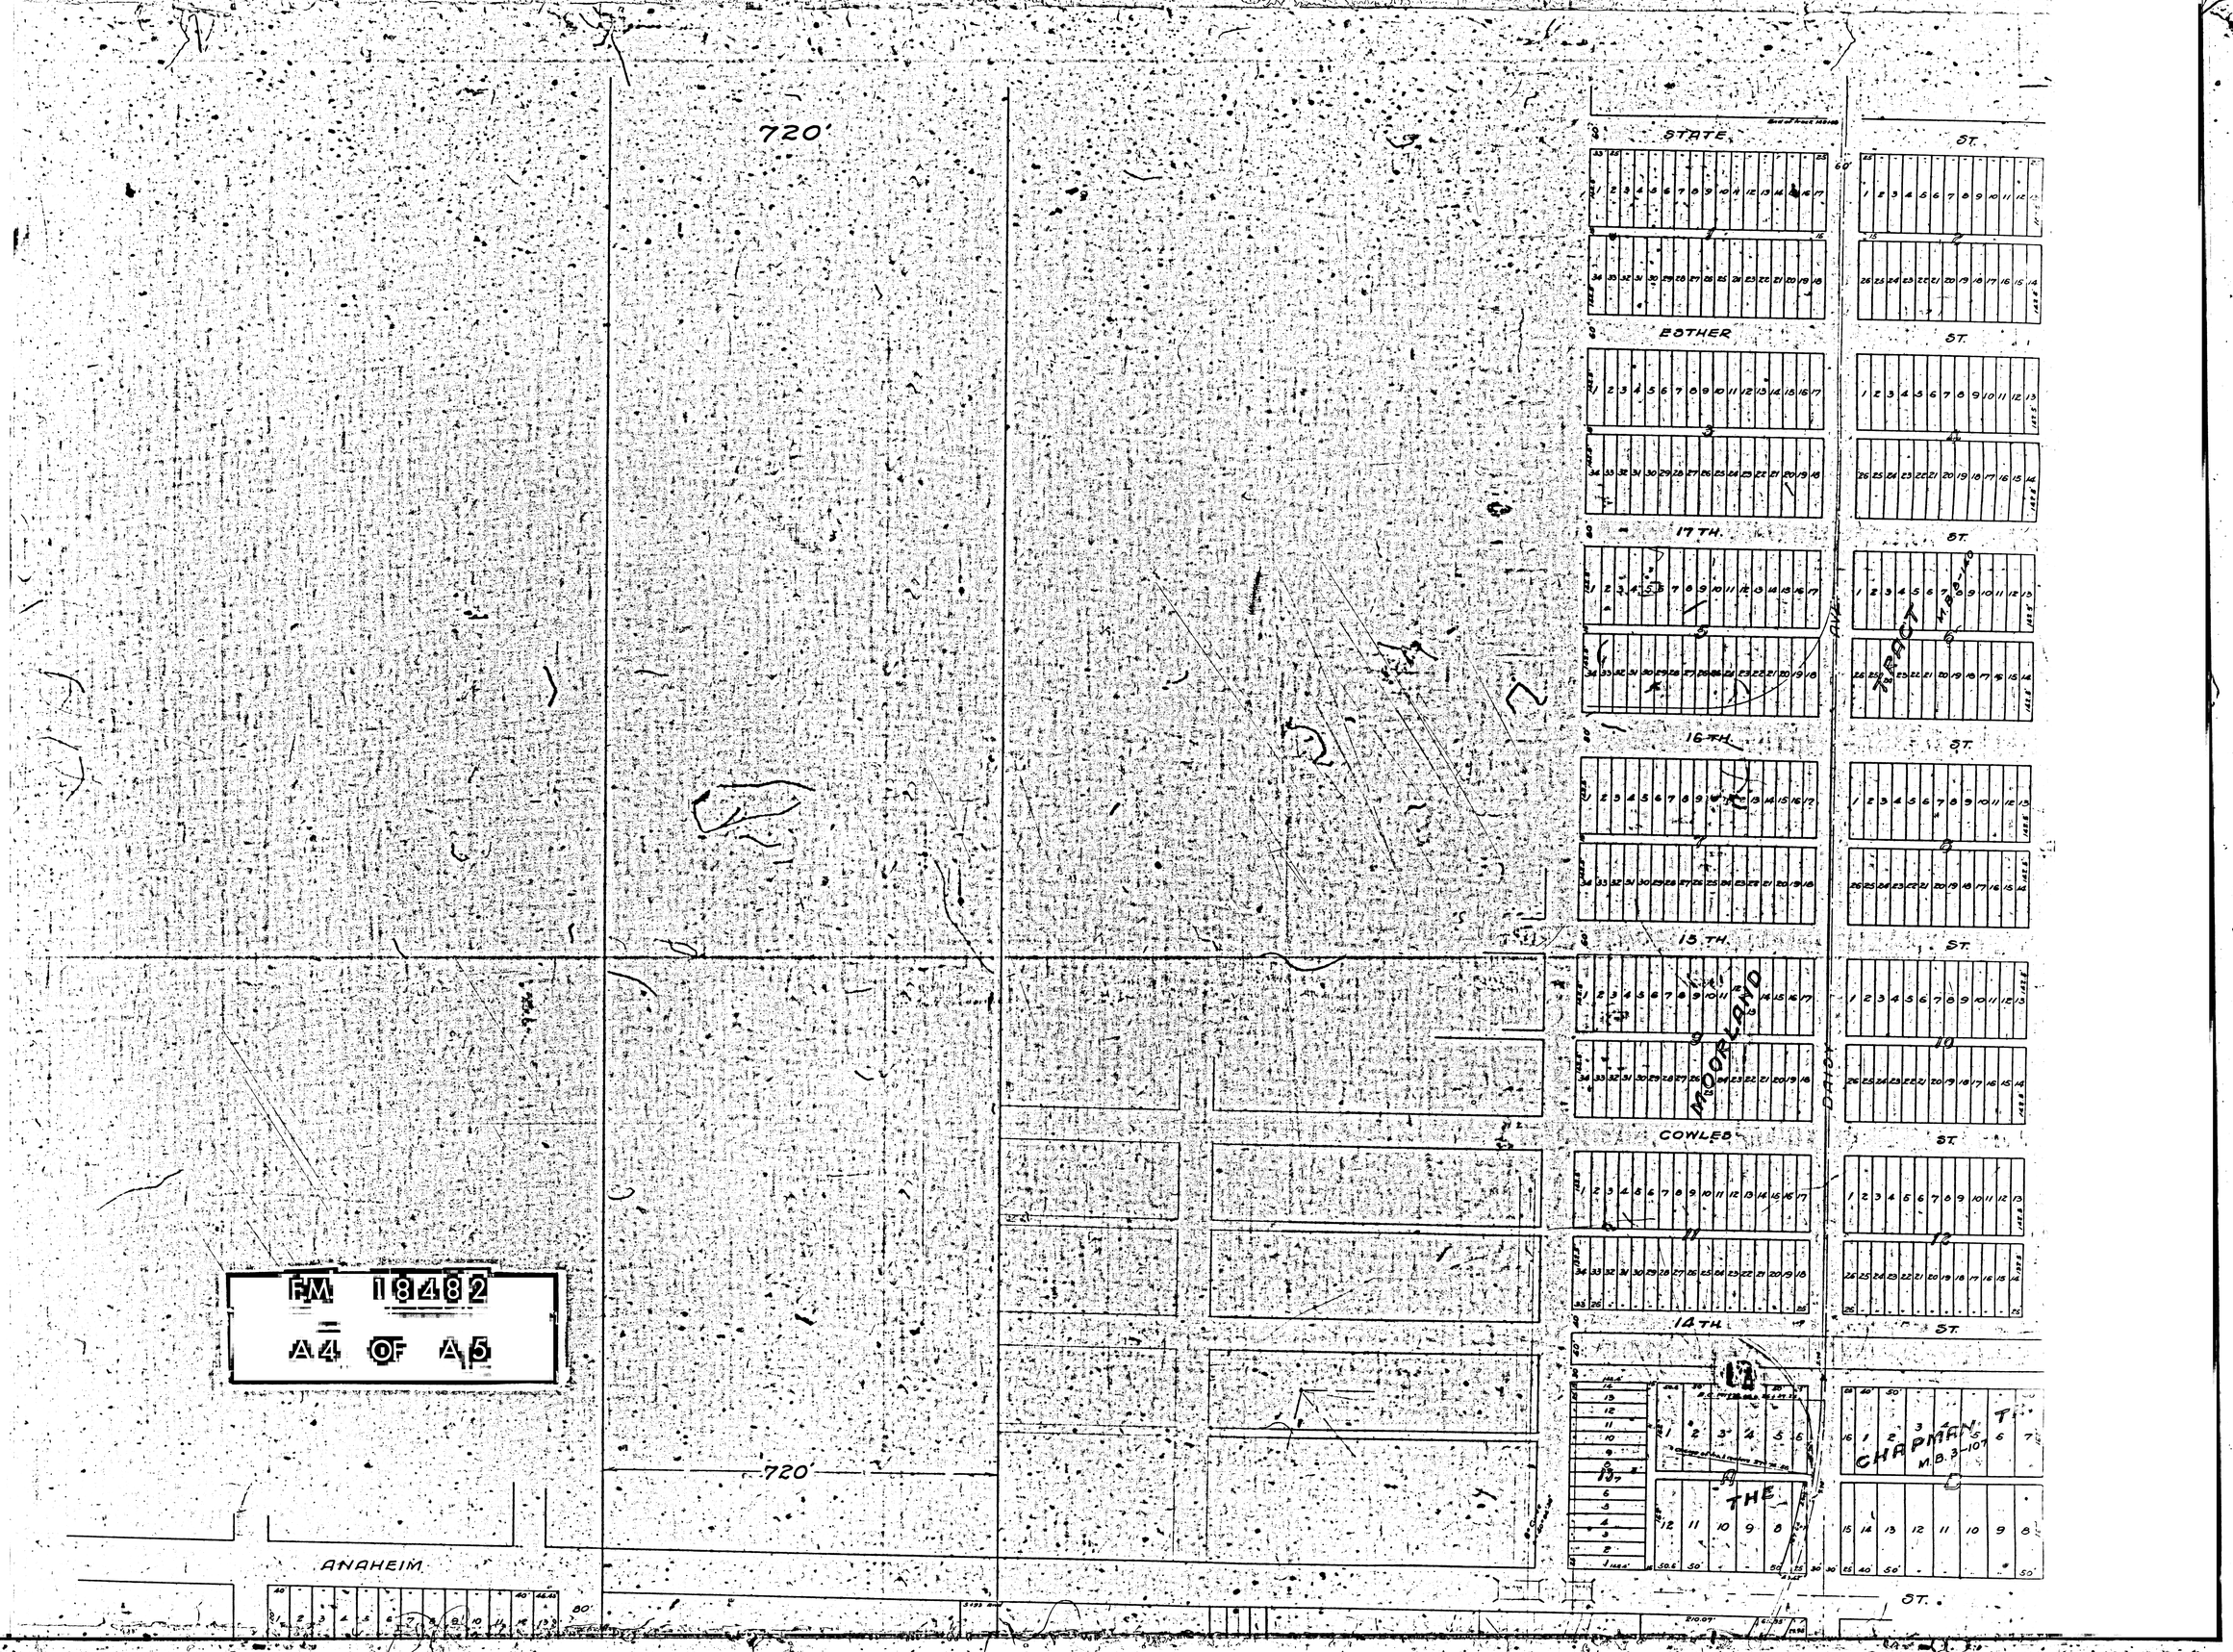

720'
STATE
ST.
ESTHER
ST.
17TH.
ST.
16TH.
ST.
15TH.
ST.
COWLES
ST.
14TH.
ST.
ANAHEIM
ST.
720'
TRACT
MOORLAND
DAIDY
AVE.
THE
CHAPMAN T.
M.B. 3-107
FM 18482
A4 OF A5

FM 1848 2
A 5 OF A 5

MAP SHOWING
REARRANGEMENT OF PACIFIC ELECTRIC RY. TRACKS
made necessary by the construction of the channel of the
LOS ANGELES COUNTY FLOOD CONTROL
AT LONG BEACH, CALIFORNIA.

SCALE:- 1 IN. = 100 FT.

F.B.M-569

Pacific Electric Railway:-
Existing permanent tracks - - - shown thus:-
Proposed new construction - -
Tracks to be removed - - - -
Southern Pacific Railroad tracks - - - -
Los Angeles & Salt Lake Railroad tracks
Long Beach Municipal Railway tracks

C.E.6047.

