FOR RELOCATION SEE C.S. 2850

TRACT Nº 7202
M.B. 104 - 23 - 24

LOT 1

LOT 5

LOT 4

F.M. 18496

A1 OF A6

LOT 1

LOT 4

LOT 2

LOT 2

TRACT Nº 2804

M.B. 33-35

L.S. 8-13

18496

2 OF A 6


F.M. 18496
A3 OF A6
SEC. 2
SEC. 3
SAN BERNARDINO BASE LINE
LOT 2
LOT 3
LOT 2
2804
Fd. 2" Pipe, Brass Cap marked Rancho Las Virgenes Line
Sandstone marked ½ M.L.V.
Continued

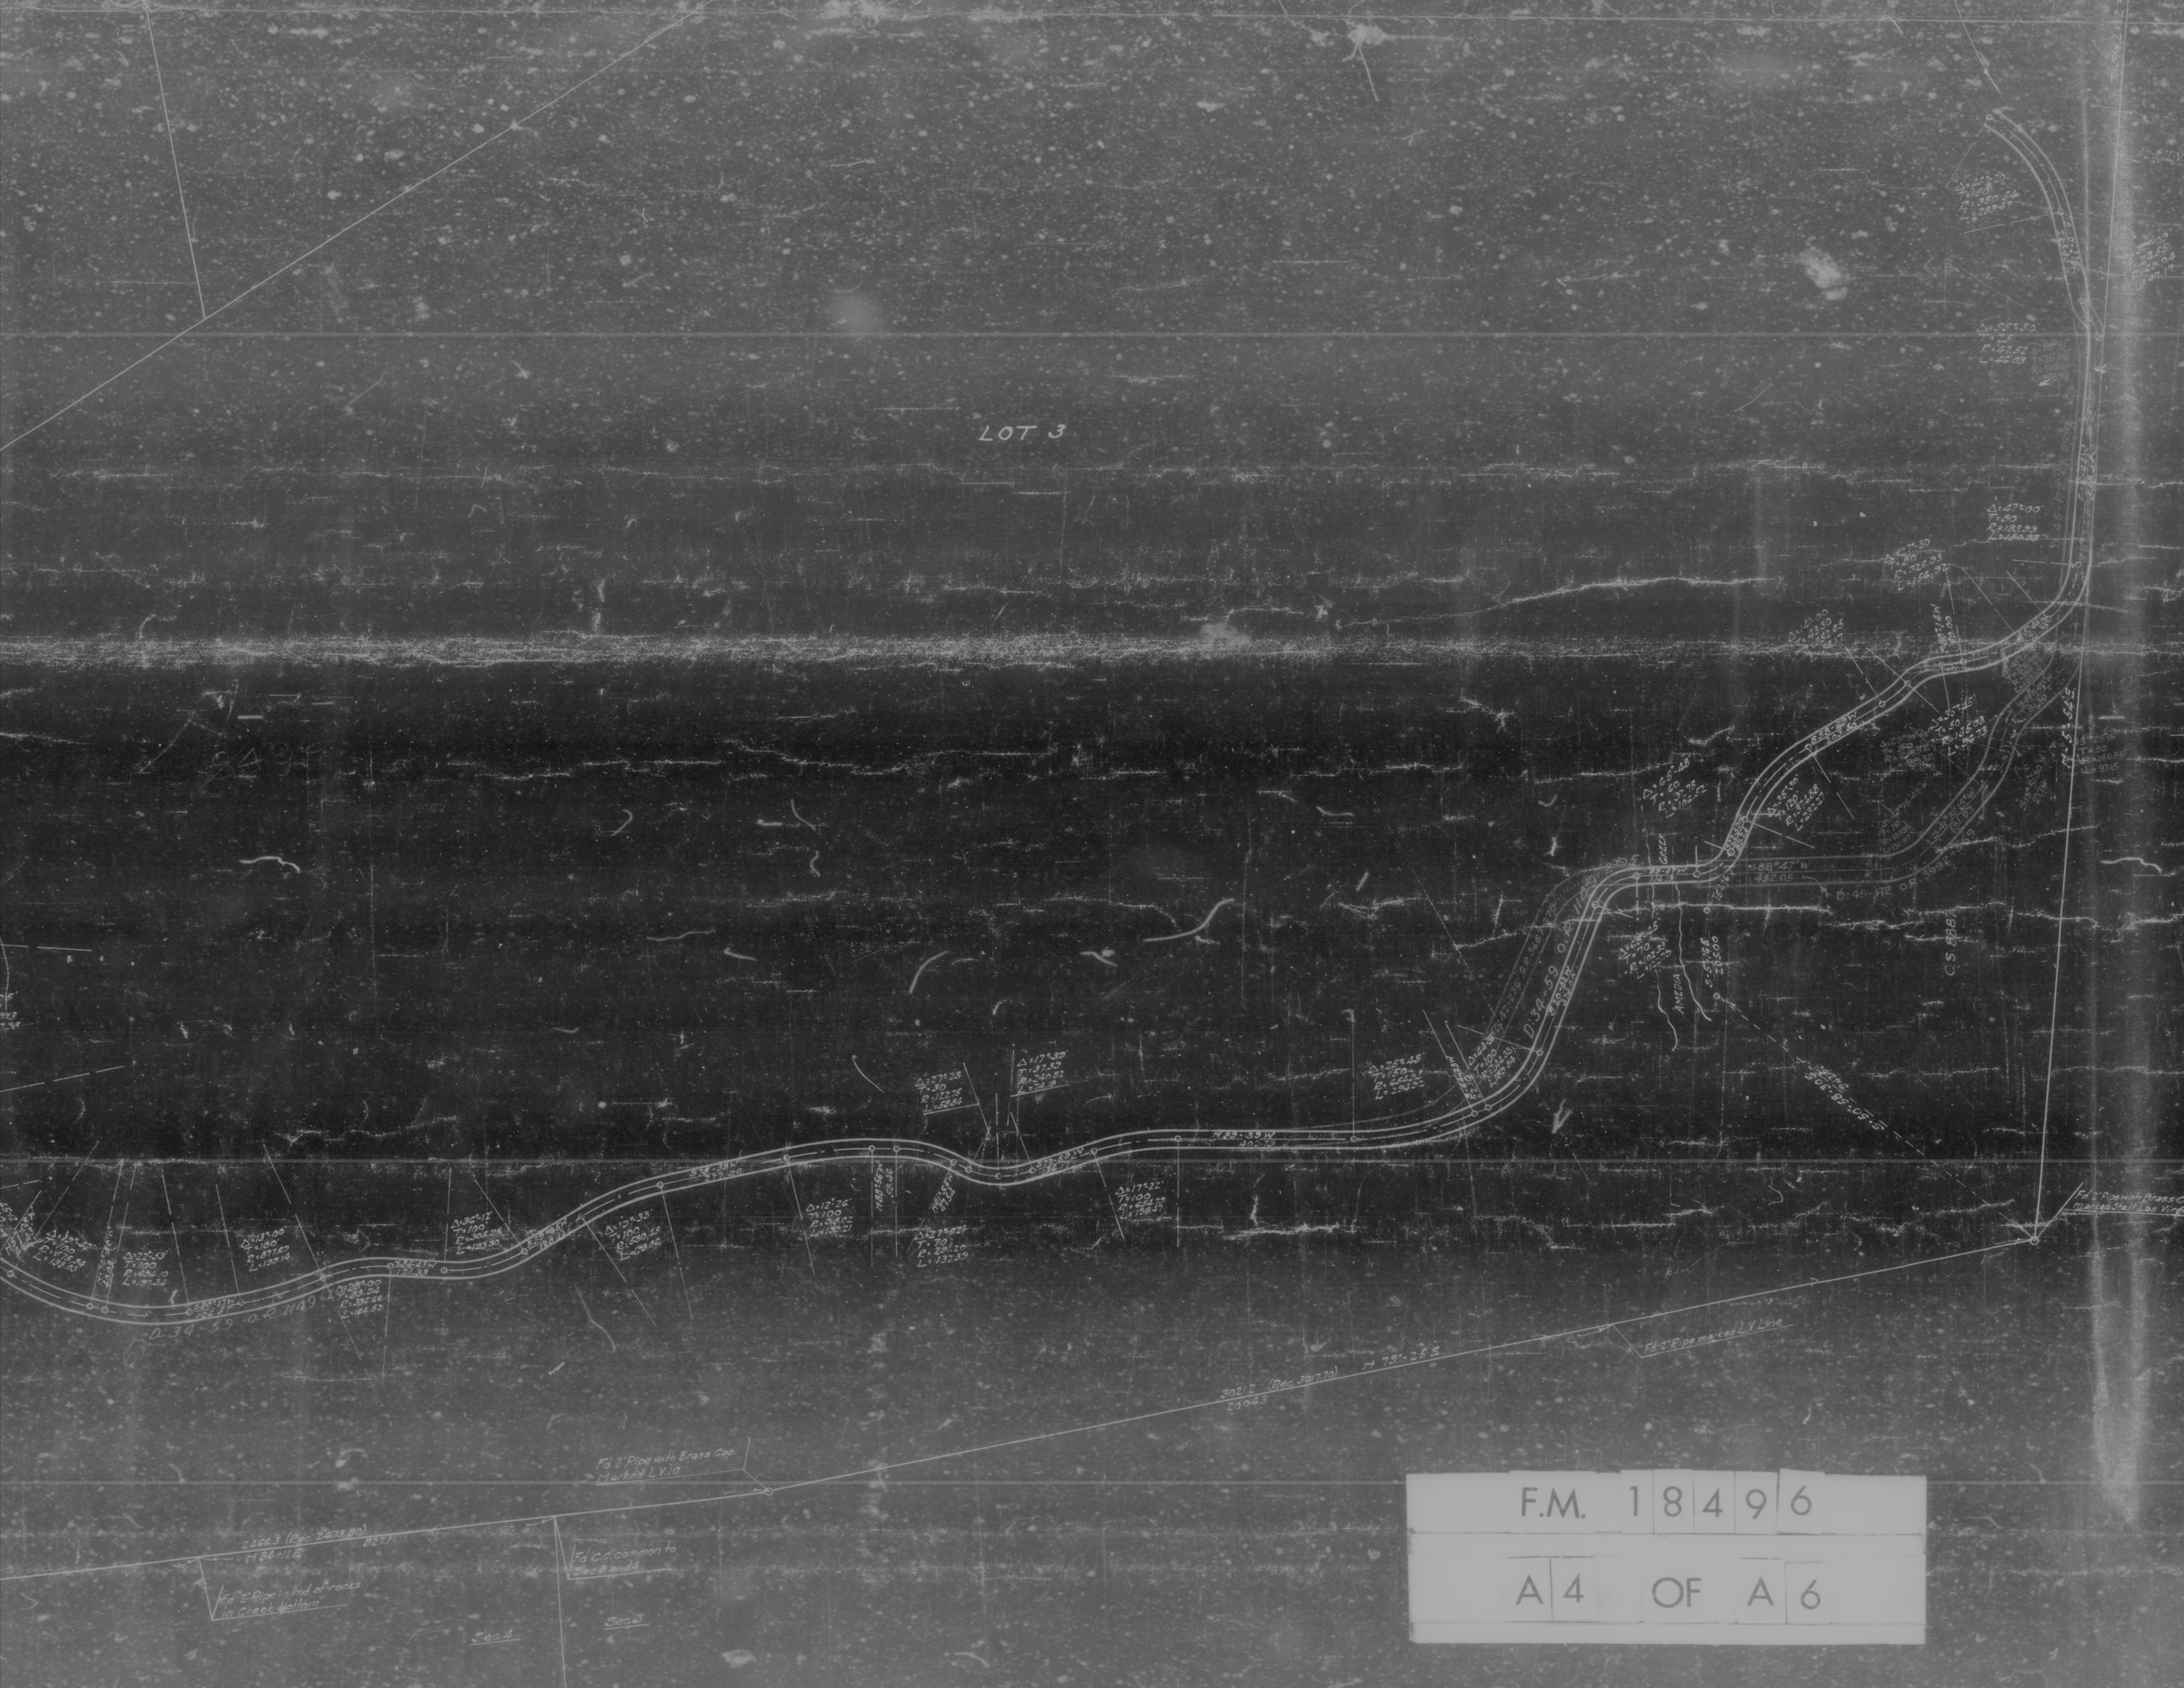
LOT 3
Fd 2" Pipe with Brass Cap Marked L.V.10
Fd 2" Pipe marked L.V. Line
Fd 2" Pipe in end of rocks in Creek bottom
Fd C.C. common to Sec 8 and 4
Sec 4
Sec 3
AMEDIA
F.M. 18496
A4 OF A6

CORNELL ROAD

M.M.163

MAP OF RIGHT OF WAY

FROM LOS ANGELES-VENTURA COUNTY ROAD THRU RANCHO LAS VIRGENES

TO CENTER OF SEC. 5 T. 1 S. R. 18 W.

LOS ANGELES COUNTY ROAD DEPT.

Field work Thompson - Rice
Office work G.W.S.
Checked by E.M.H.

Scale 1" = 200'
Notes F.M. 15

Approved _____ 1922

ROAD COMMISSIONER

TRACT NO 6315

INDEX 90 - 95

F.M. 18496

A5 OF A6


CORNELL ROAD
MM163
MAP OF RIGHT OF WAY
FROM LOS ANGELES-VENTURA COUNTY ROAD THRU RANCHO LAS VIRGENES
TO CENTER OF SEC. 5 T. 1 S. R. 18 W.
LOS ANGELES COUNTY ROAD DEPT.
Field work Thompson-Rice
Office work C.W.S.
Checked by F.M.H.
Scale 1" = 200'
Notes F.M. 15
Approved 1922
ROAD COMMISSIONER
SEC. 5
T. 1 S. R. 18 W.
Sec. 5
Sec. 4
N
S
F.M. 18496
A6 OF A6