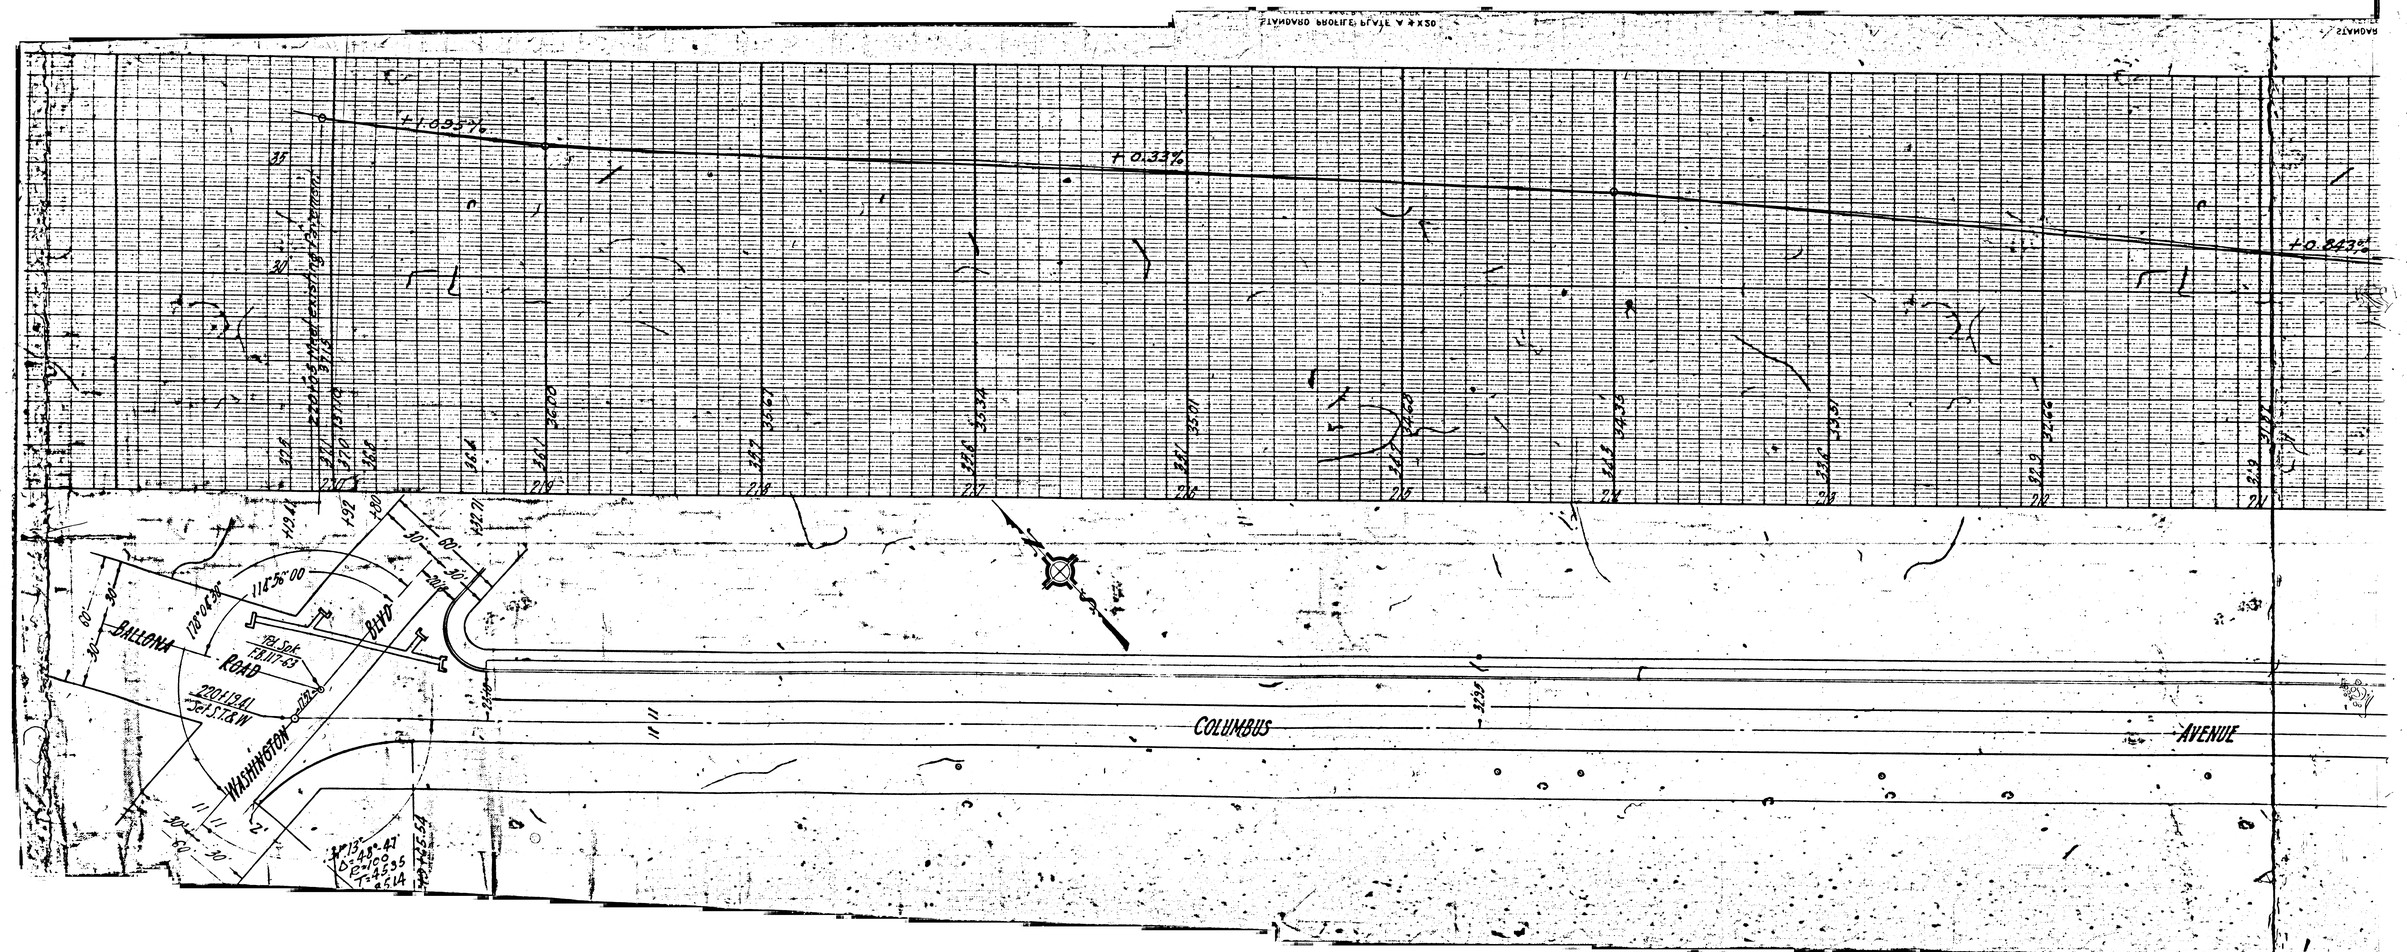


FM 18521

A1 OF A23

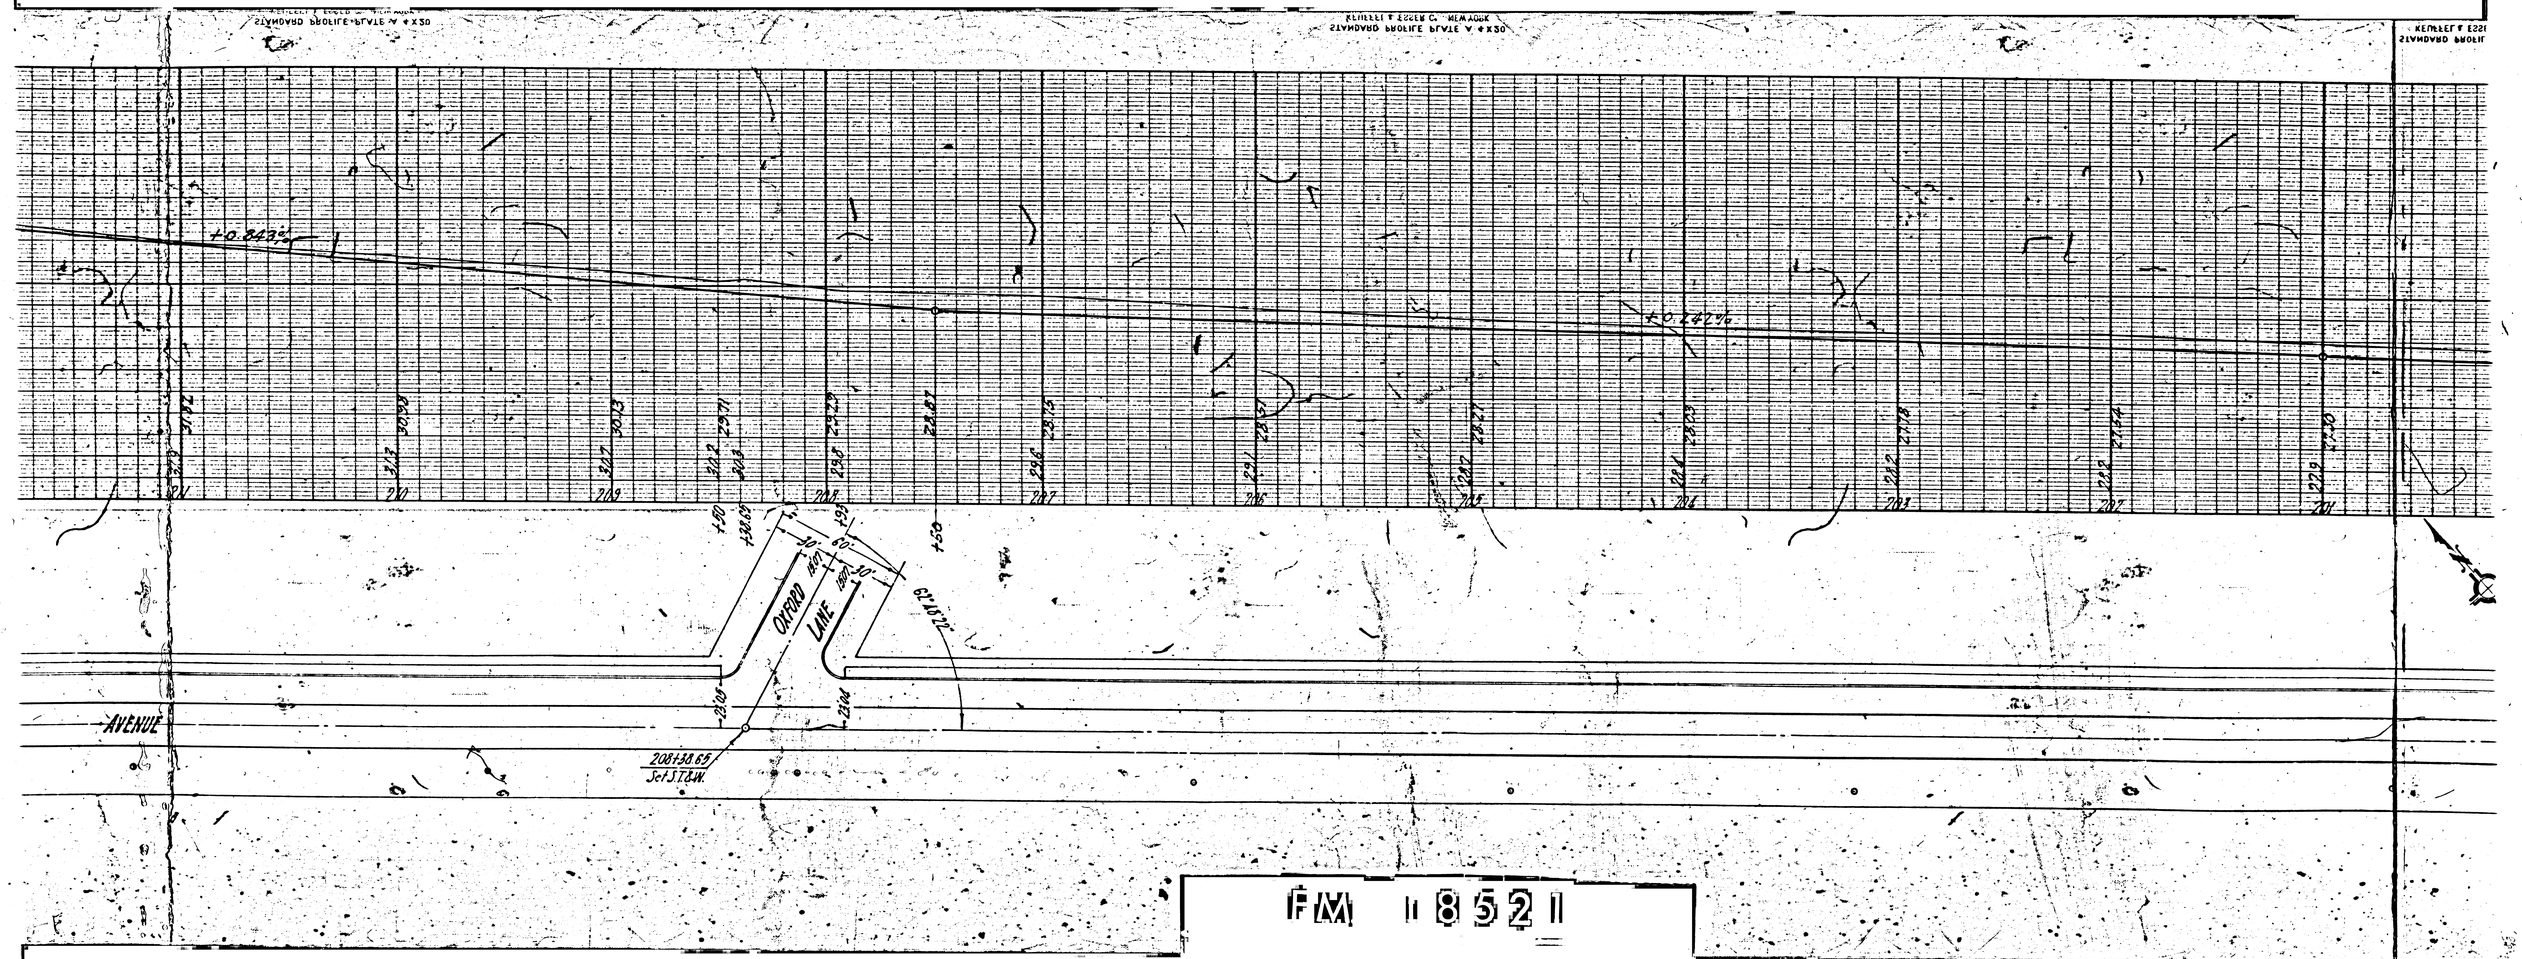


FM 18521

A2 OF A23

KEUFFEL & ESSER CO. NEW YORK
STANDARD PHOTO BLUE A 4X30

KEUFFEL & ESSER CO. NEW YORK
STANDARD PHOTO BLUE A 4X30

KEUFFEL & ESSER CO. NEW YORK
STANDARD PHOTO BLUE A 4X30

+0.285%

+0.016%

+0.164%

+0.664%

ALLEY

1981+42.81
Fd. 2X2

1971+97.26
Fd. 2X2

1971+73.43
Fd. 2" Pipe

1971+27.53 Water
Standpipe

Replace with
48.9 +25
24" R.C. Pipe

COLUMBUS AVENUE

FM 18521

A3 OF A23

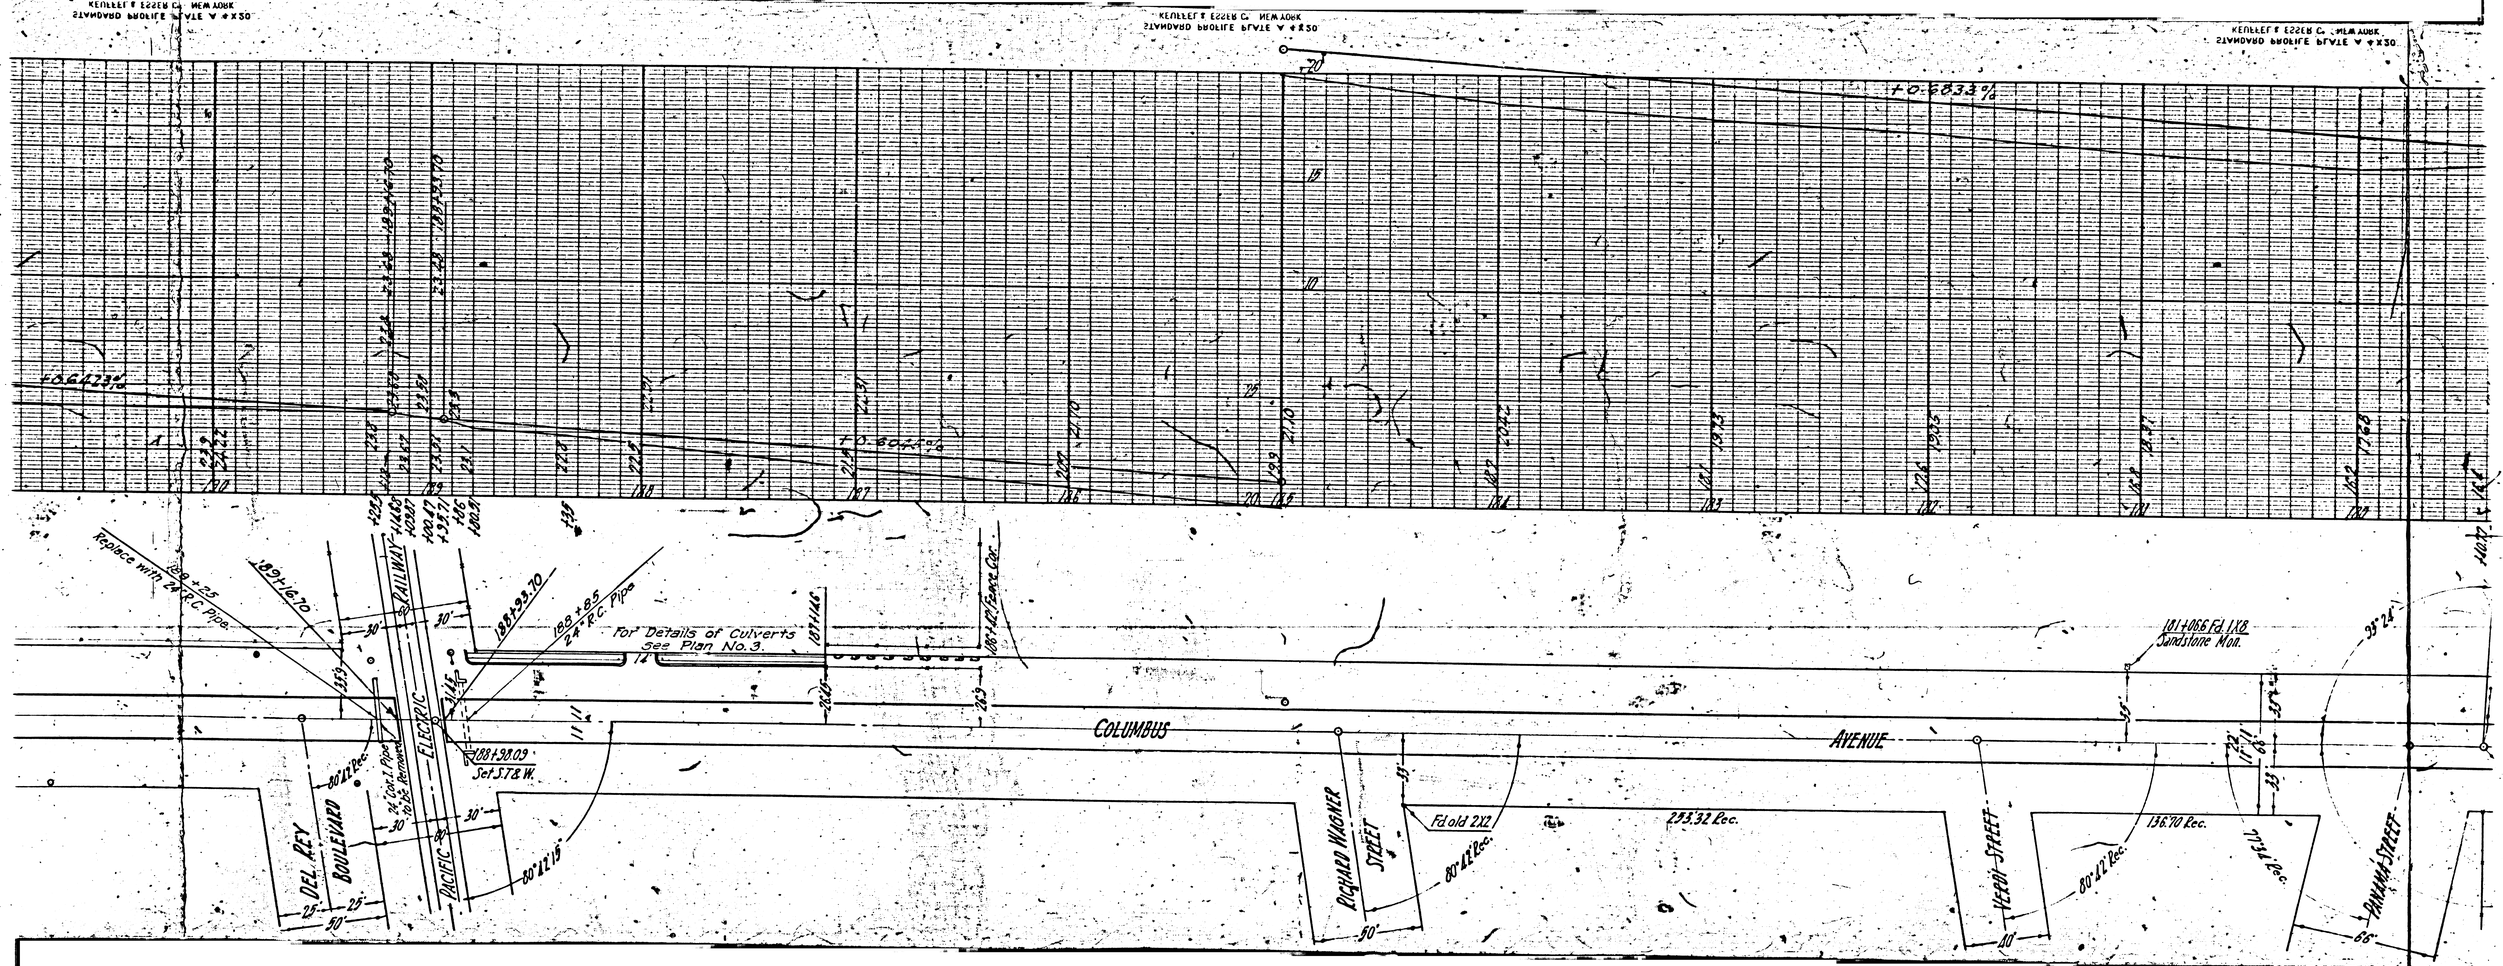


FM 18521

A4 OF A23

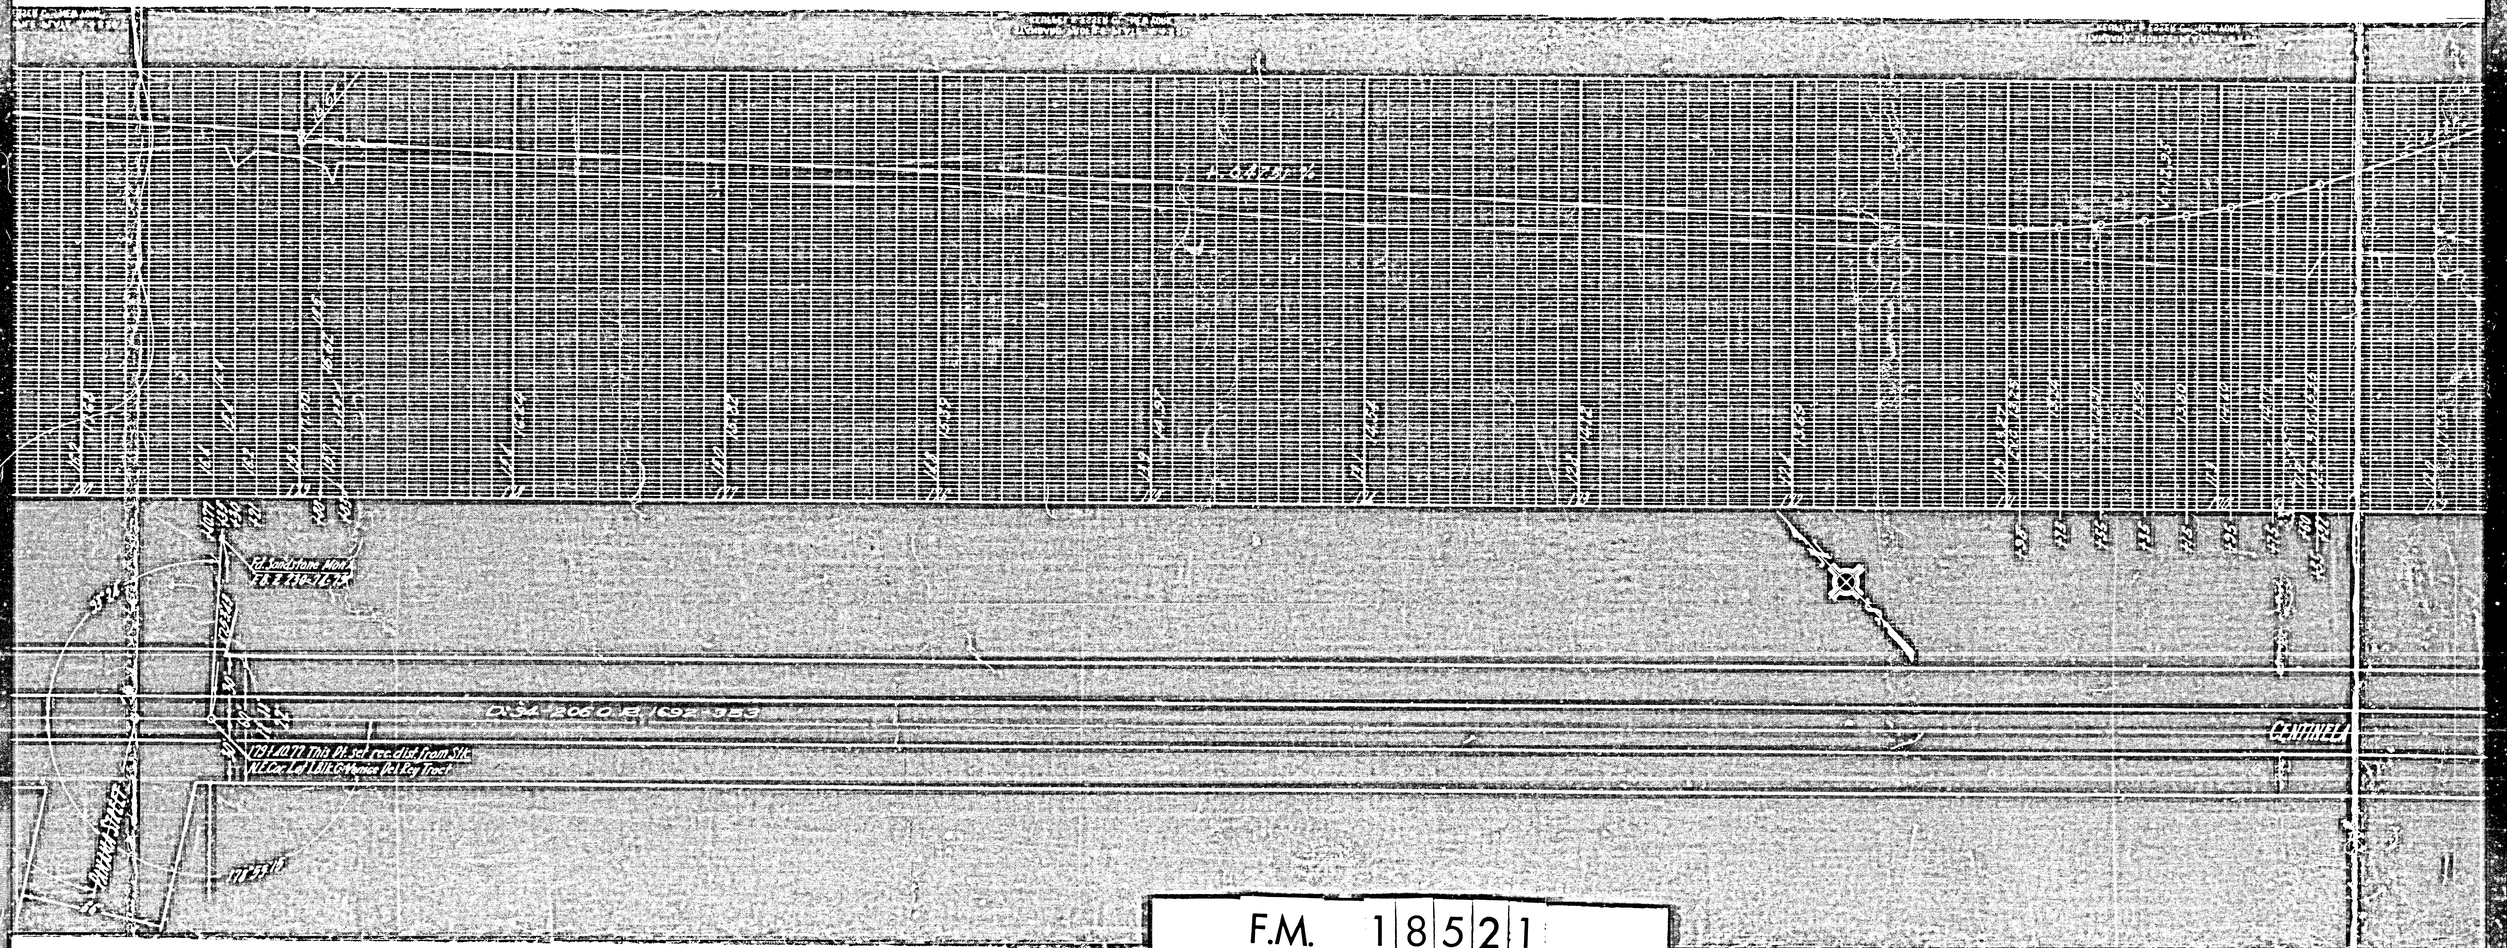


F.M. 18521

A 5 OF A 23

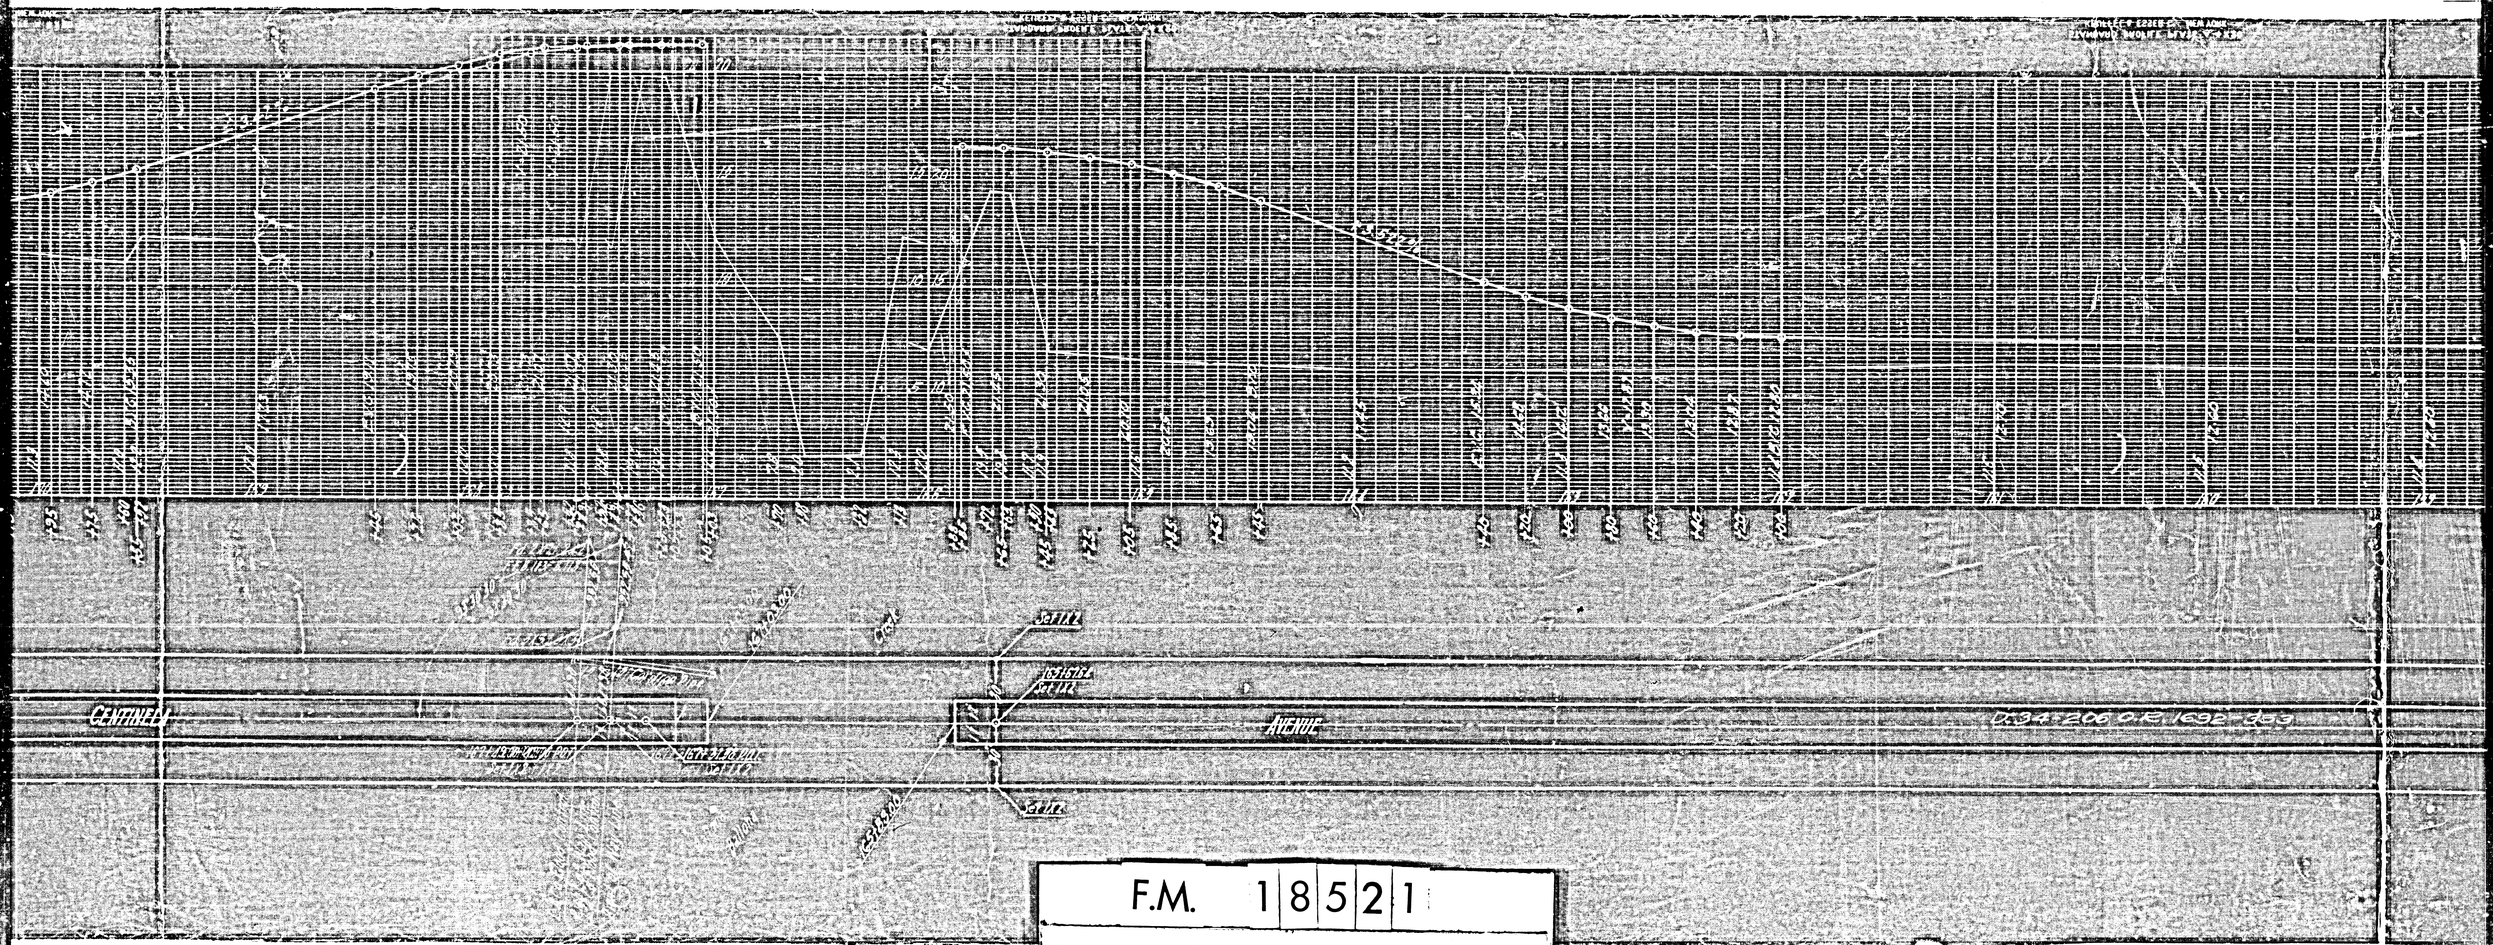


F.M. 18521

A6 OF A23

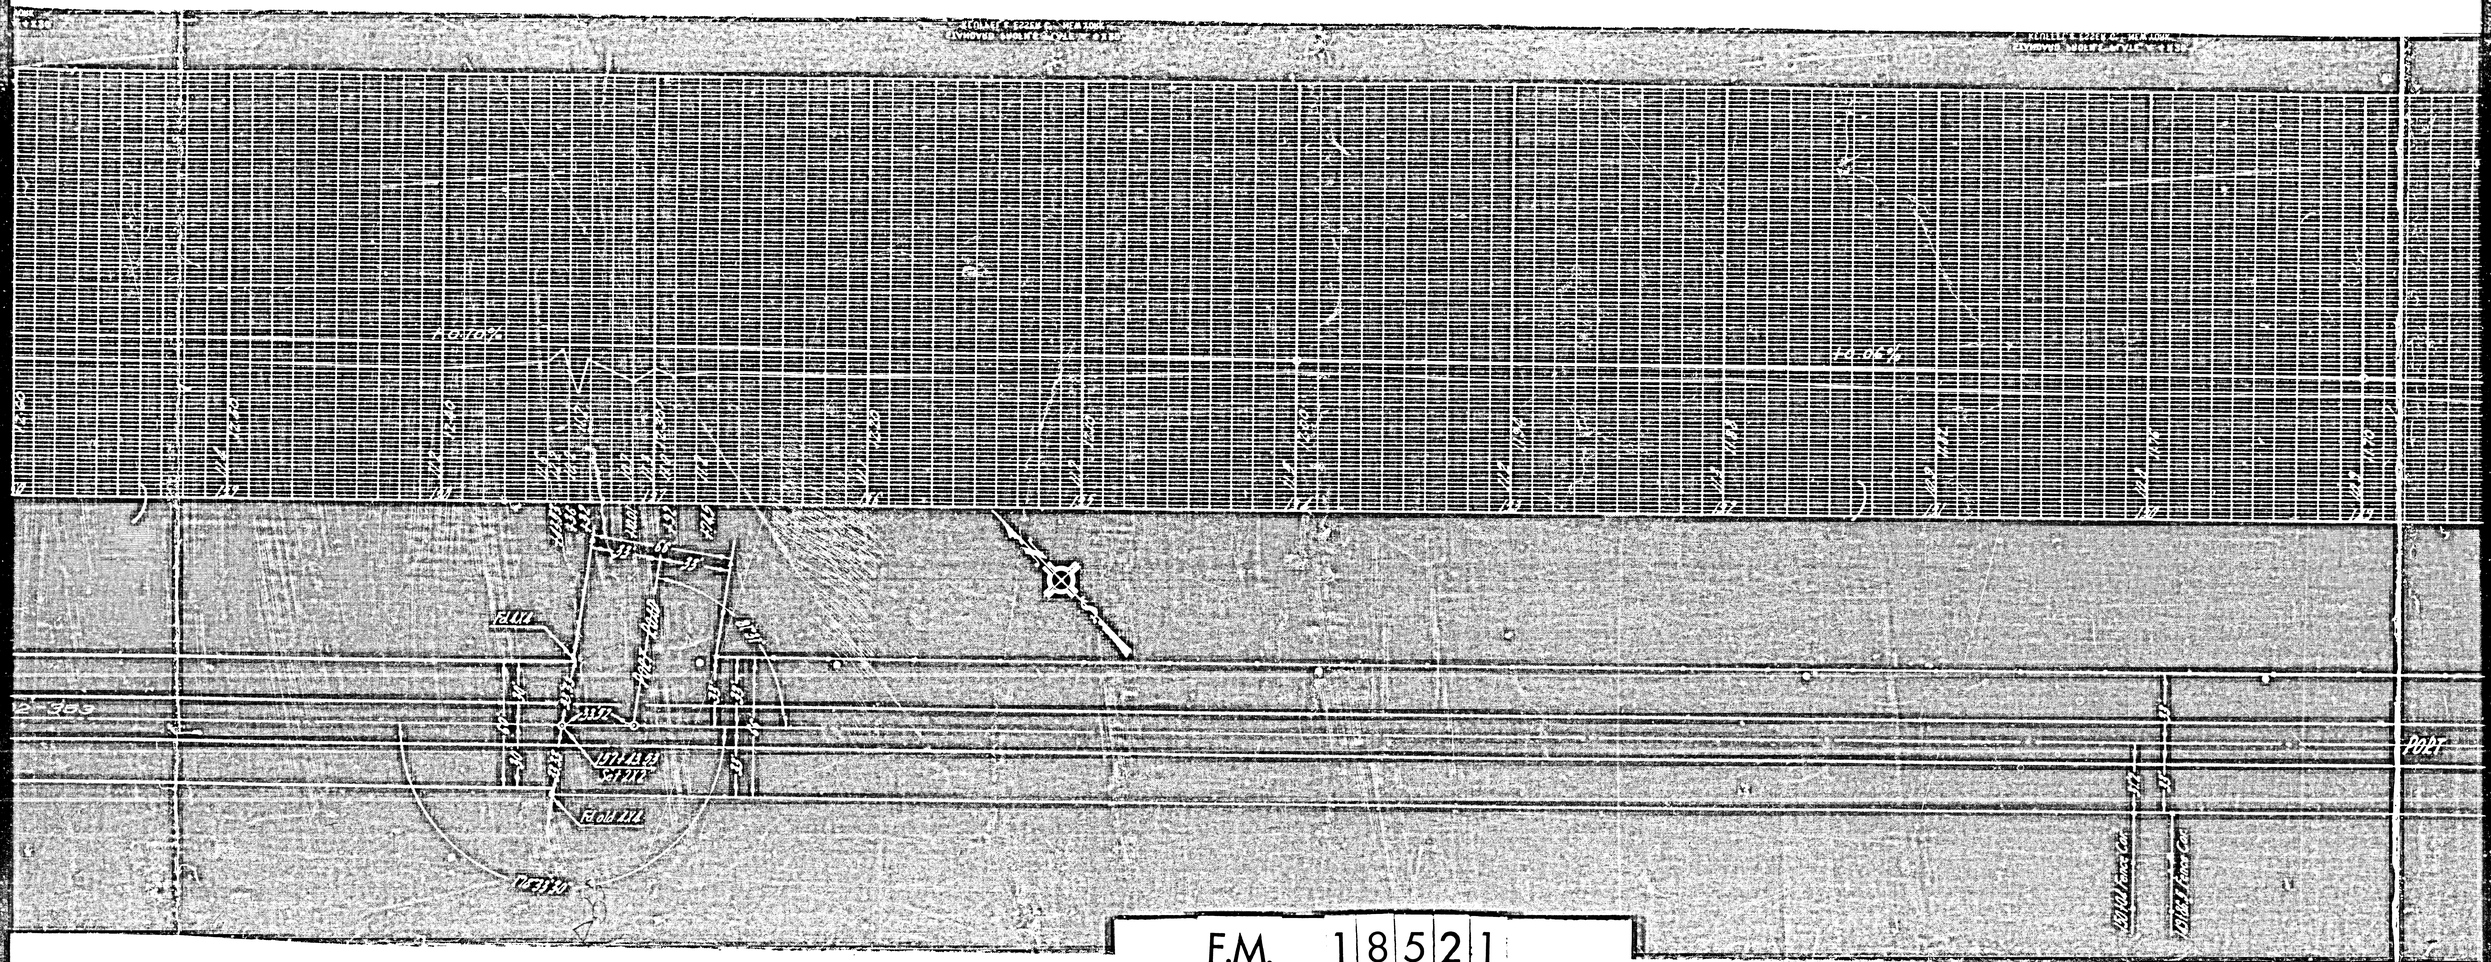


F.M. 1852 1

A 7 OF A 23

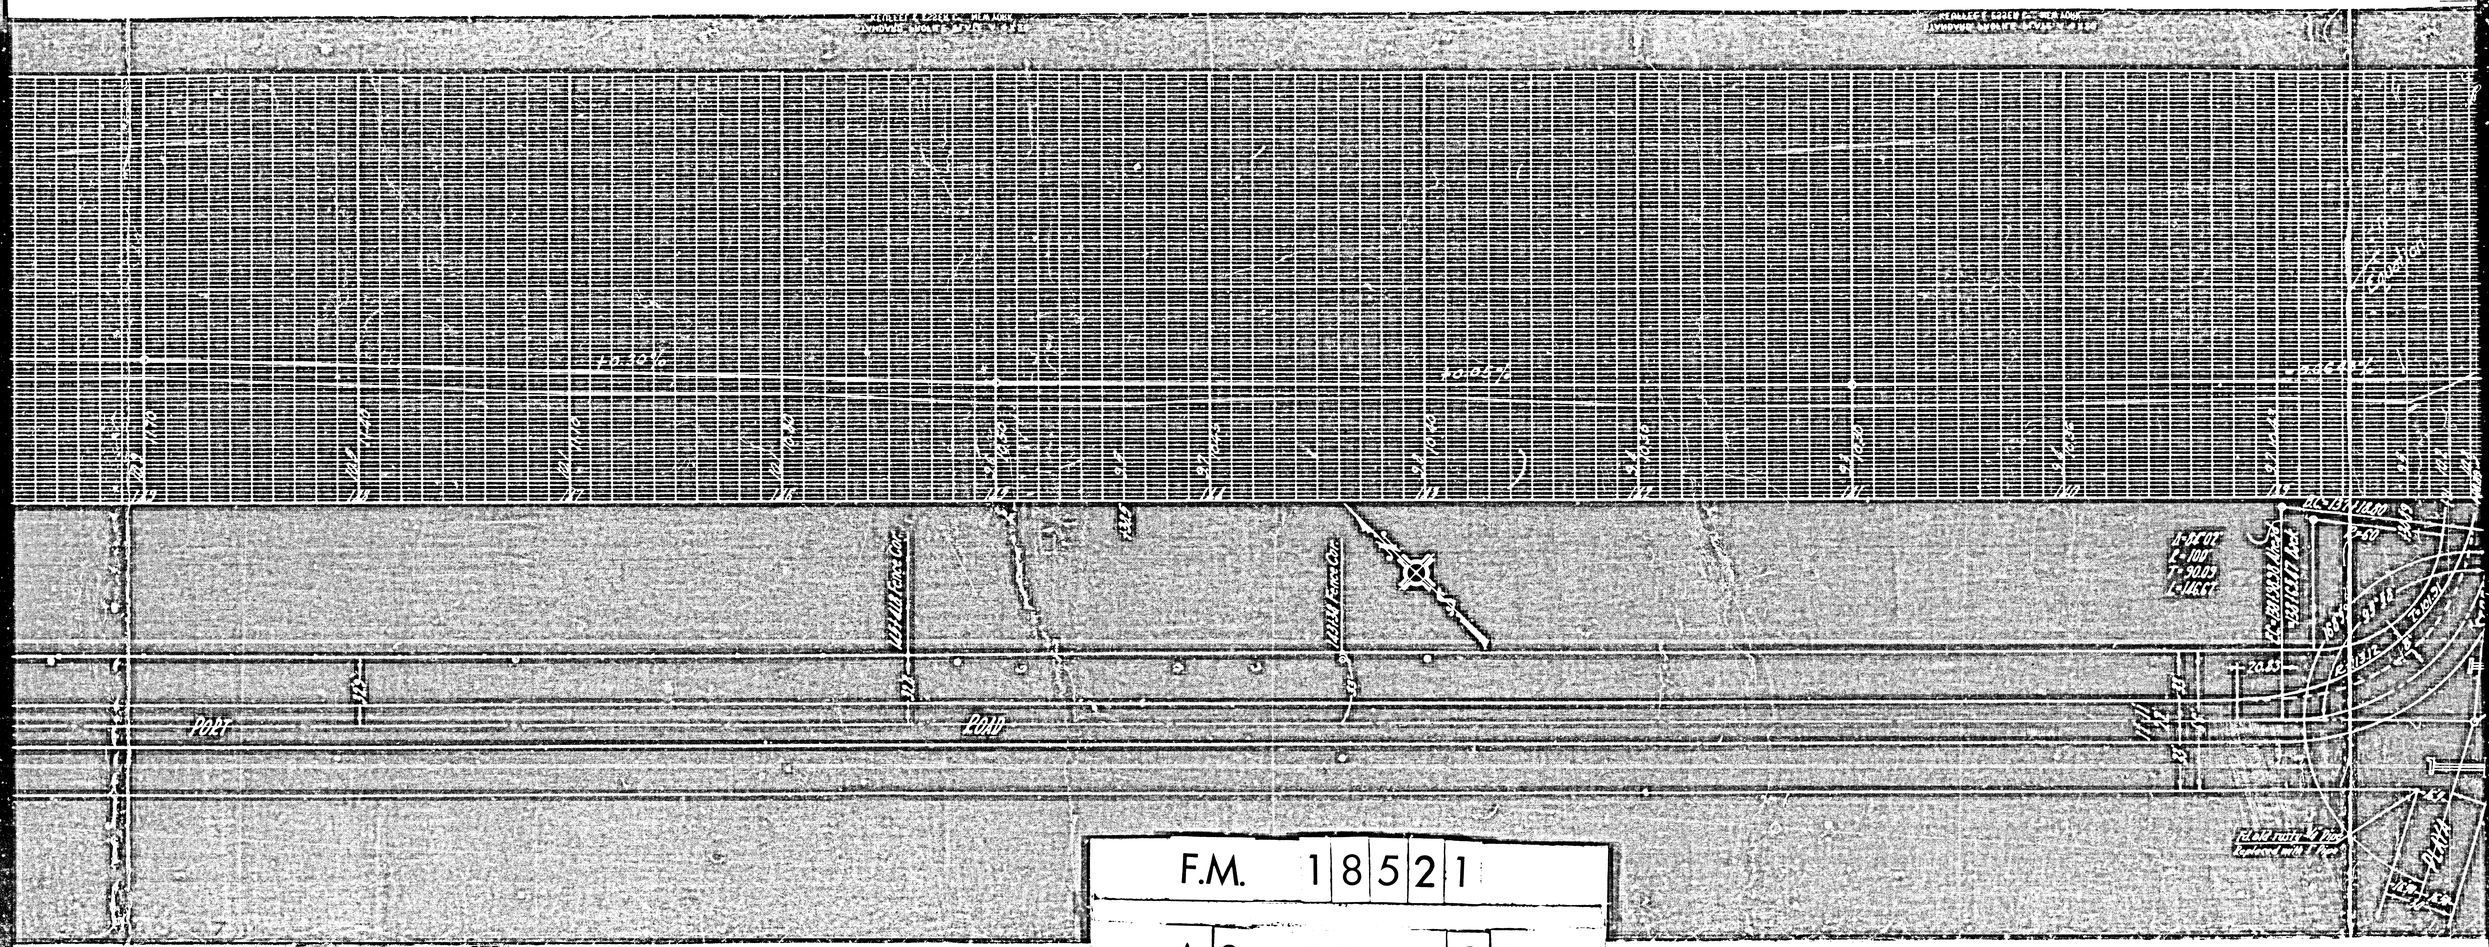


F.M. 18521

A8 OF A23

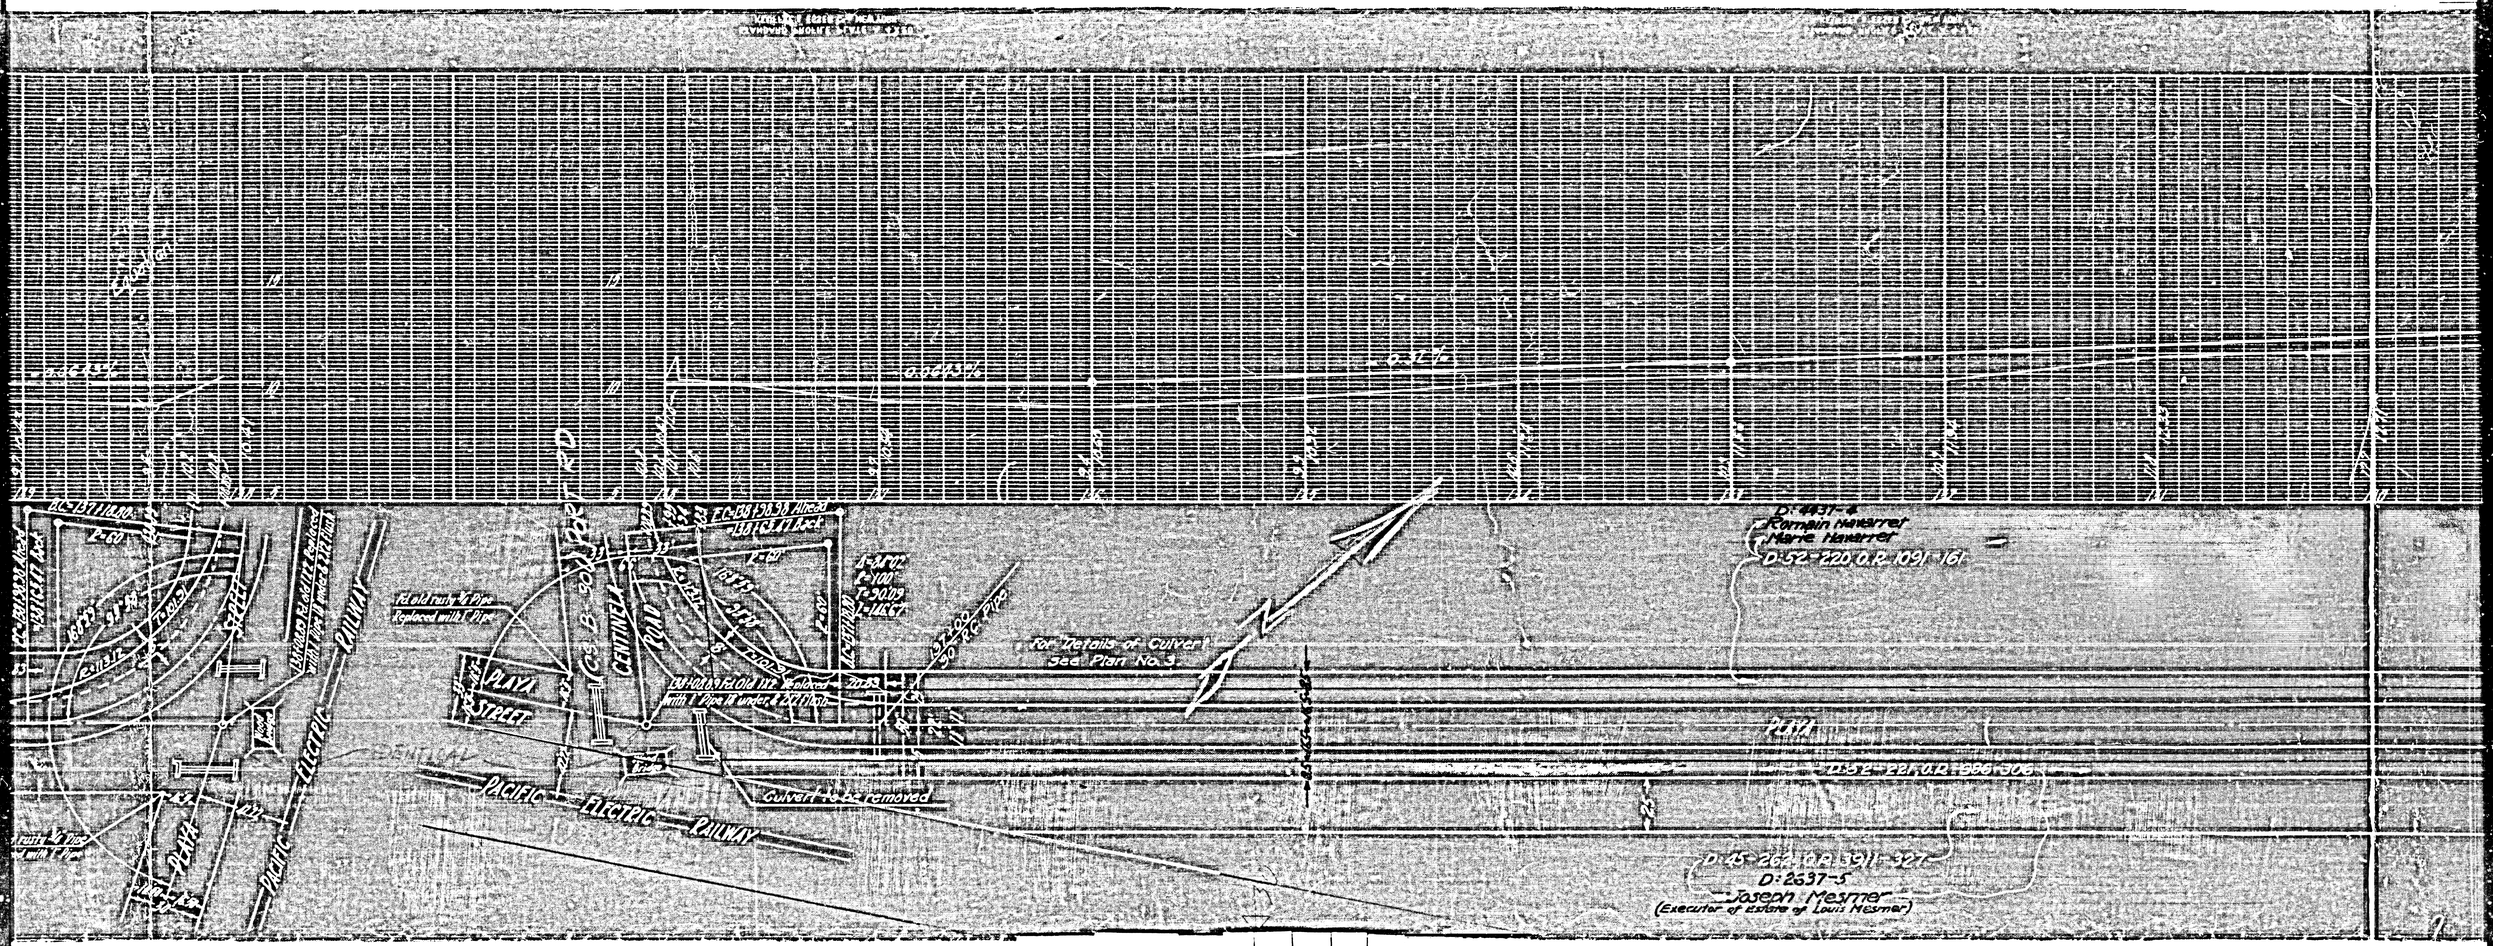


F.M. 18521

A9 OF A23

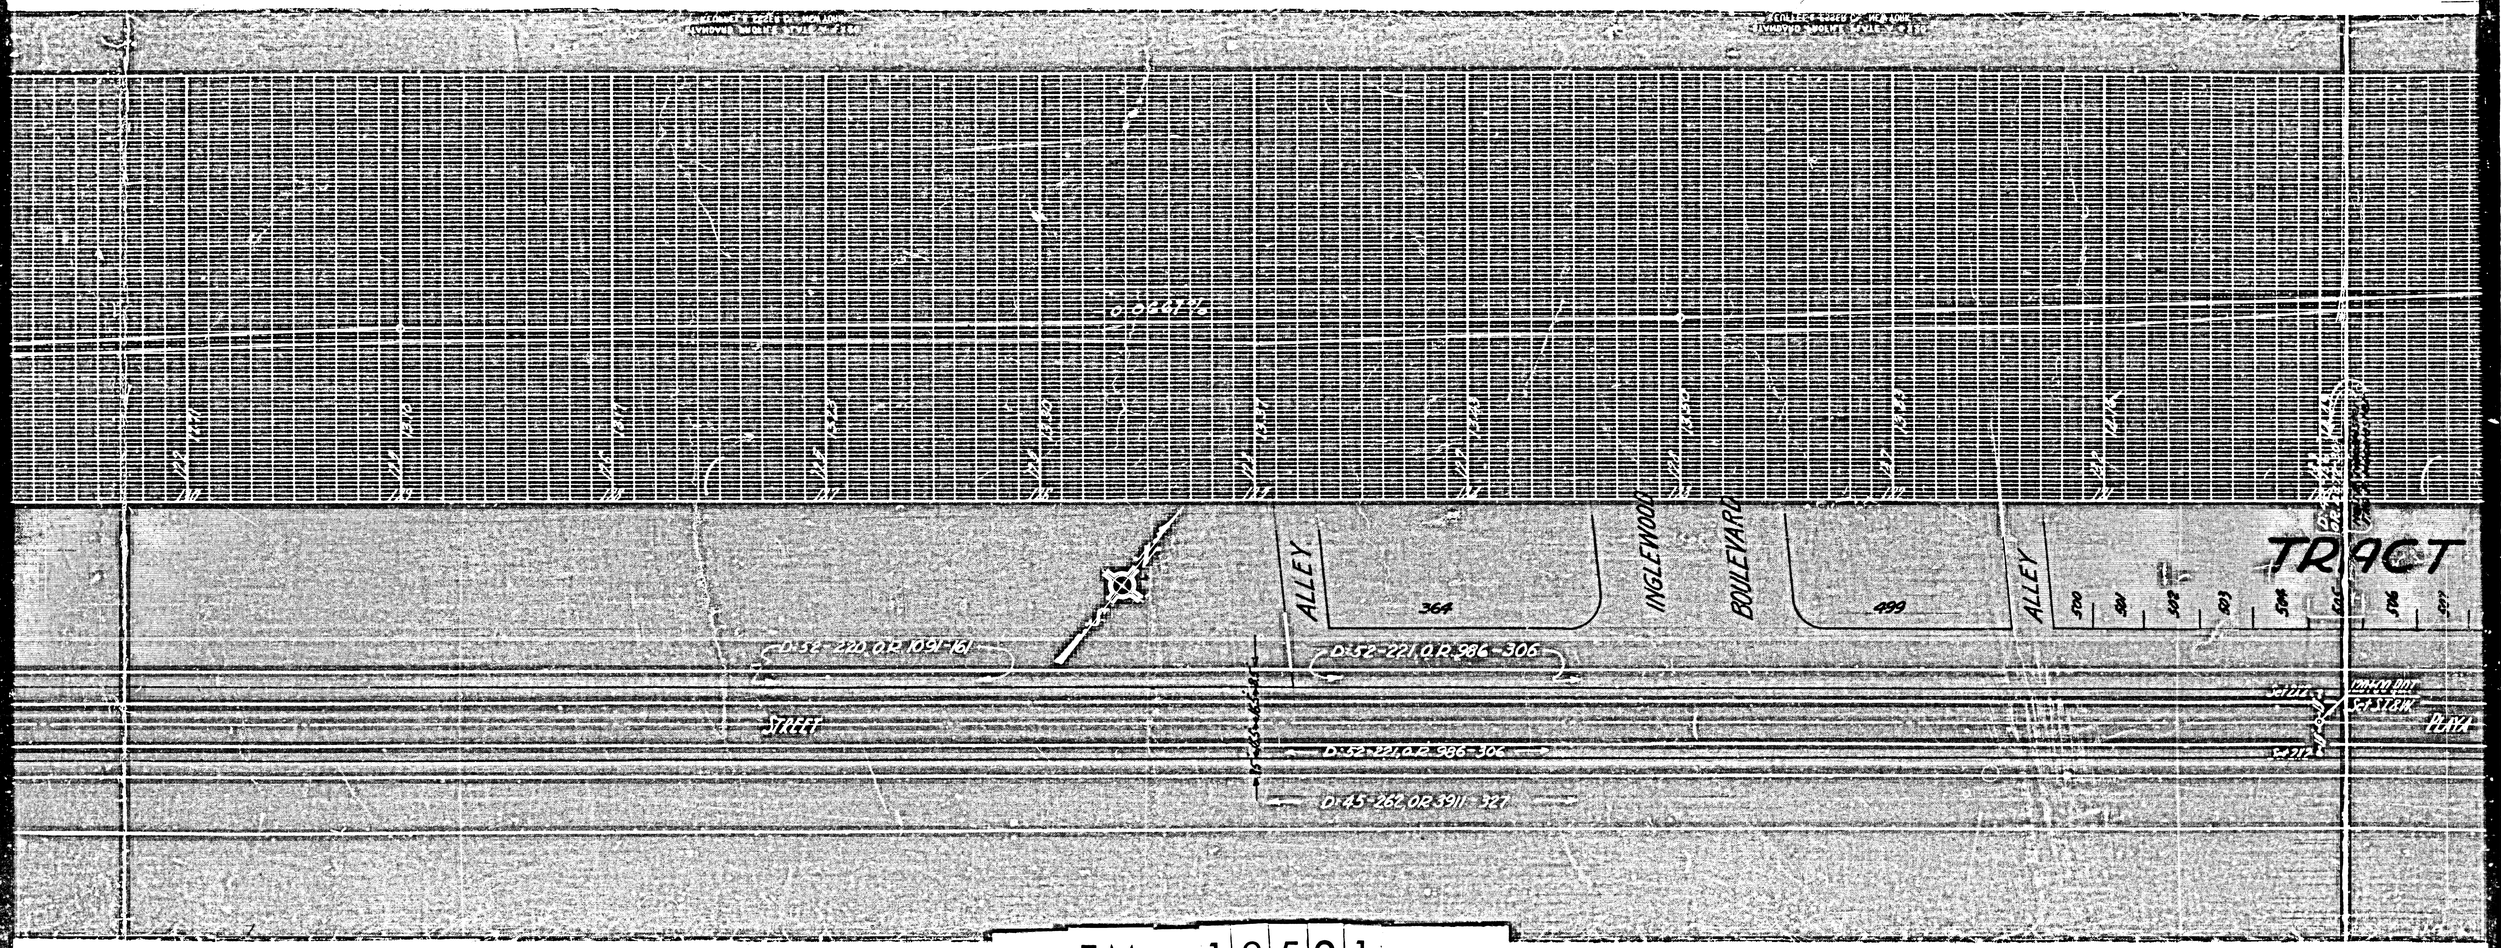


F.M. 18521

A10 OF A23

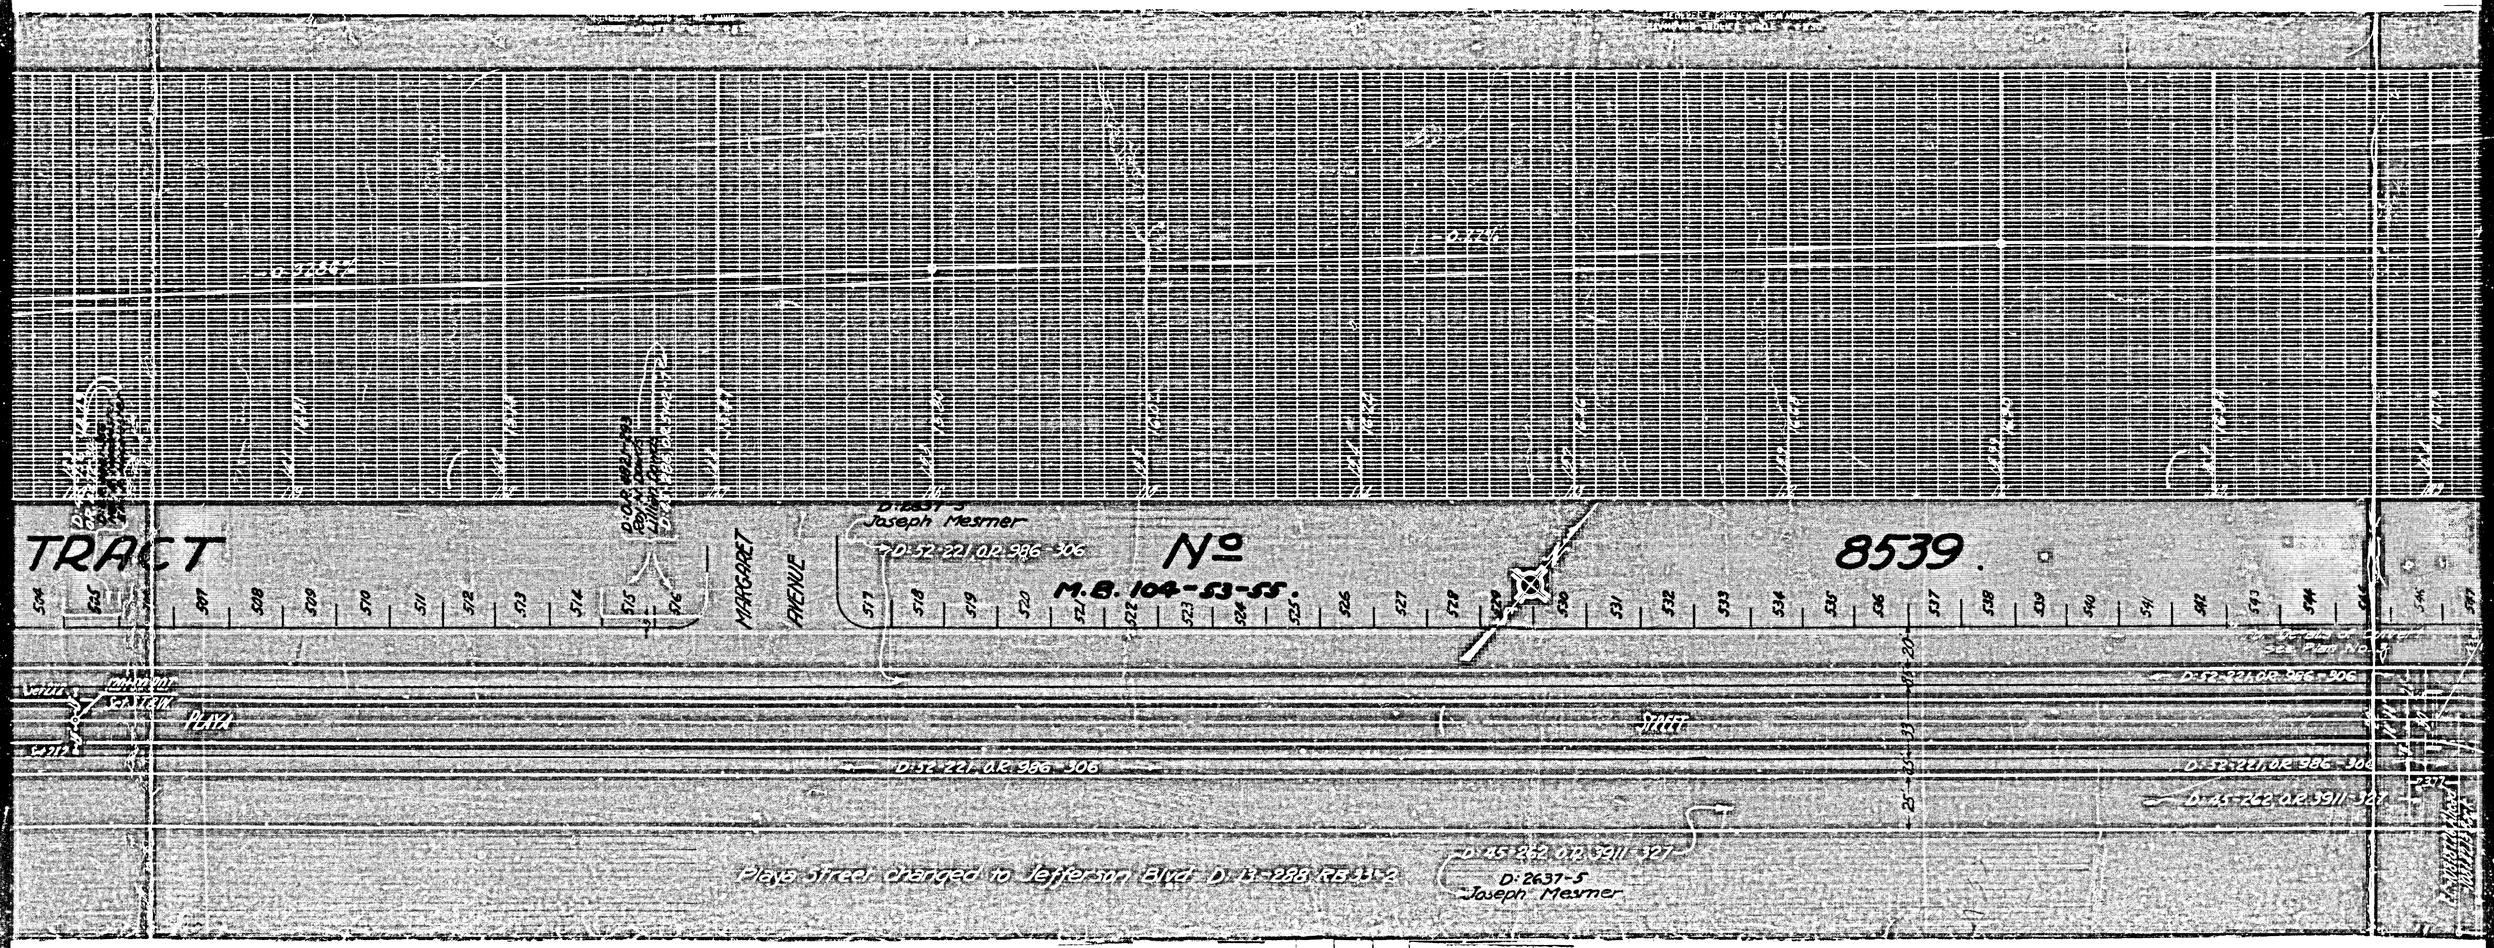


F.M. 18521

A11 OF A23

LEIDEL TRACT
D: 53-76-27
Louis Wilhelm
D: 43-261 OR 4885-322

TRACT

D:1184-20
Ernest C. Moore
M 4088-66
Bank of Italy
L 116-248
Joe Naplitsky
D: 52-221, OR 933-231

Title Guarantee and Trust Co.
D: 52-220, OR 1082-146

D: 52-220, OR 1082-146

IDENTICAL

PLAYA STREET

COMPTON & SANTA MONICA ROAD

CENTINELLA

ARLINGTON AVENUE

D: 52-221, OR 986-306

OR 986-306

52 OR 3911-327

This culvert and its two (2) headwalls to be removed.

Note:
This 16 foot line is for location to new location shown on both sides of Centinella St.

F.M. 18521

A 12 OF A 23

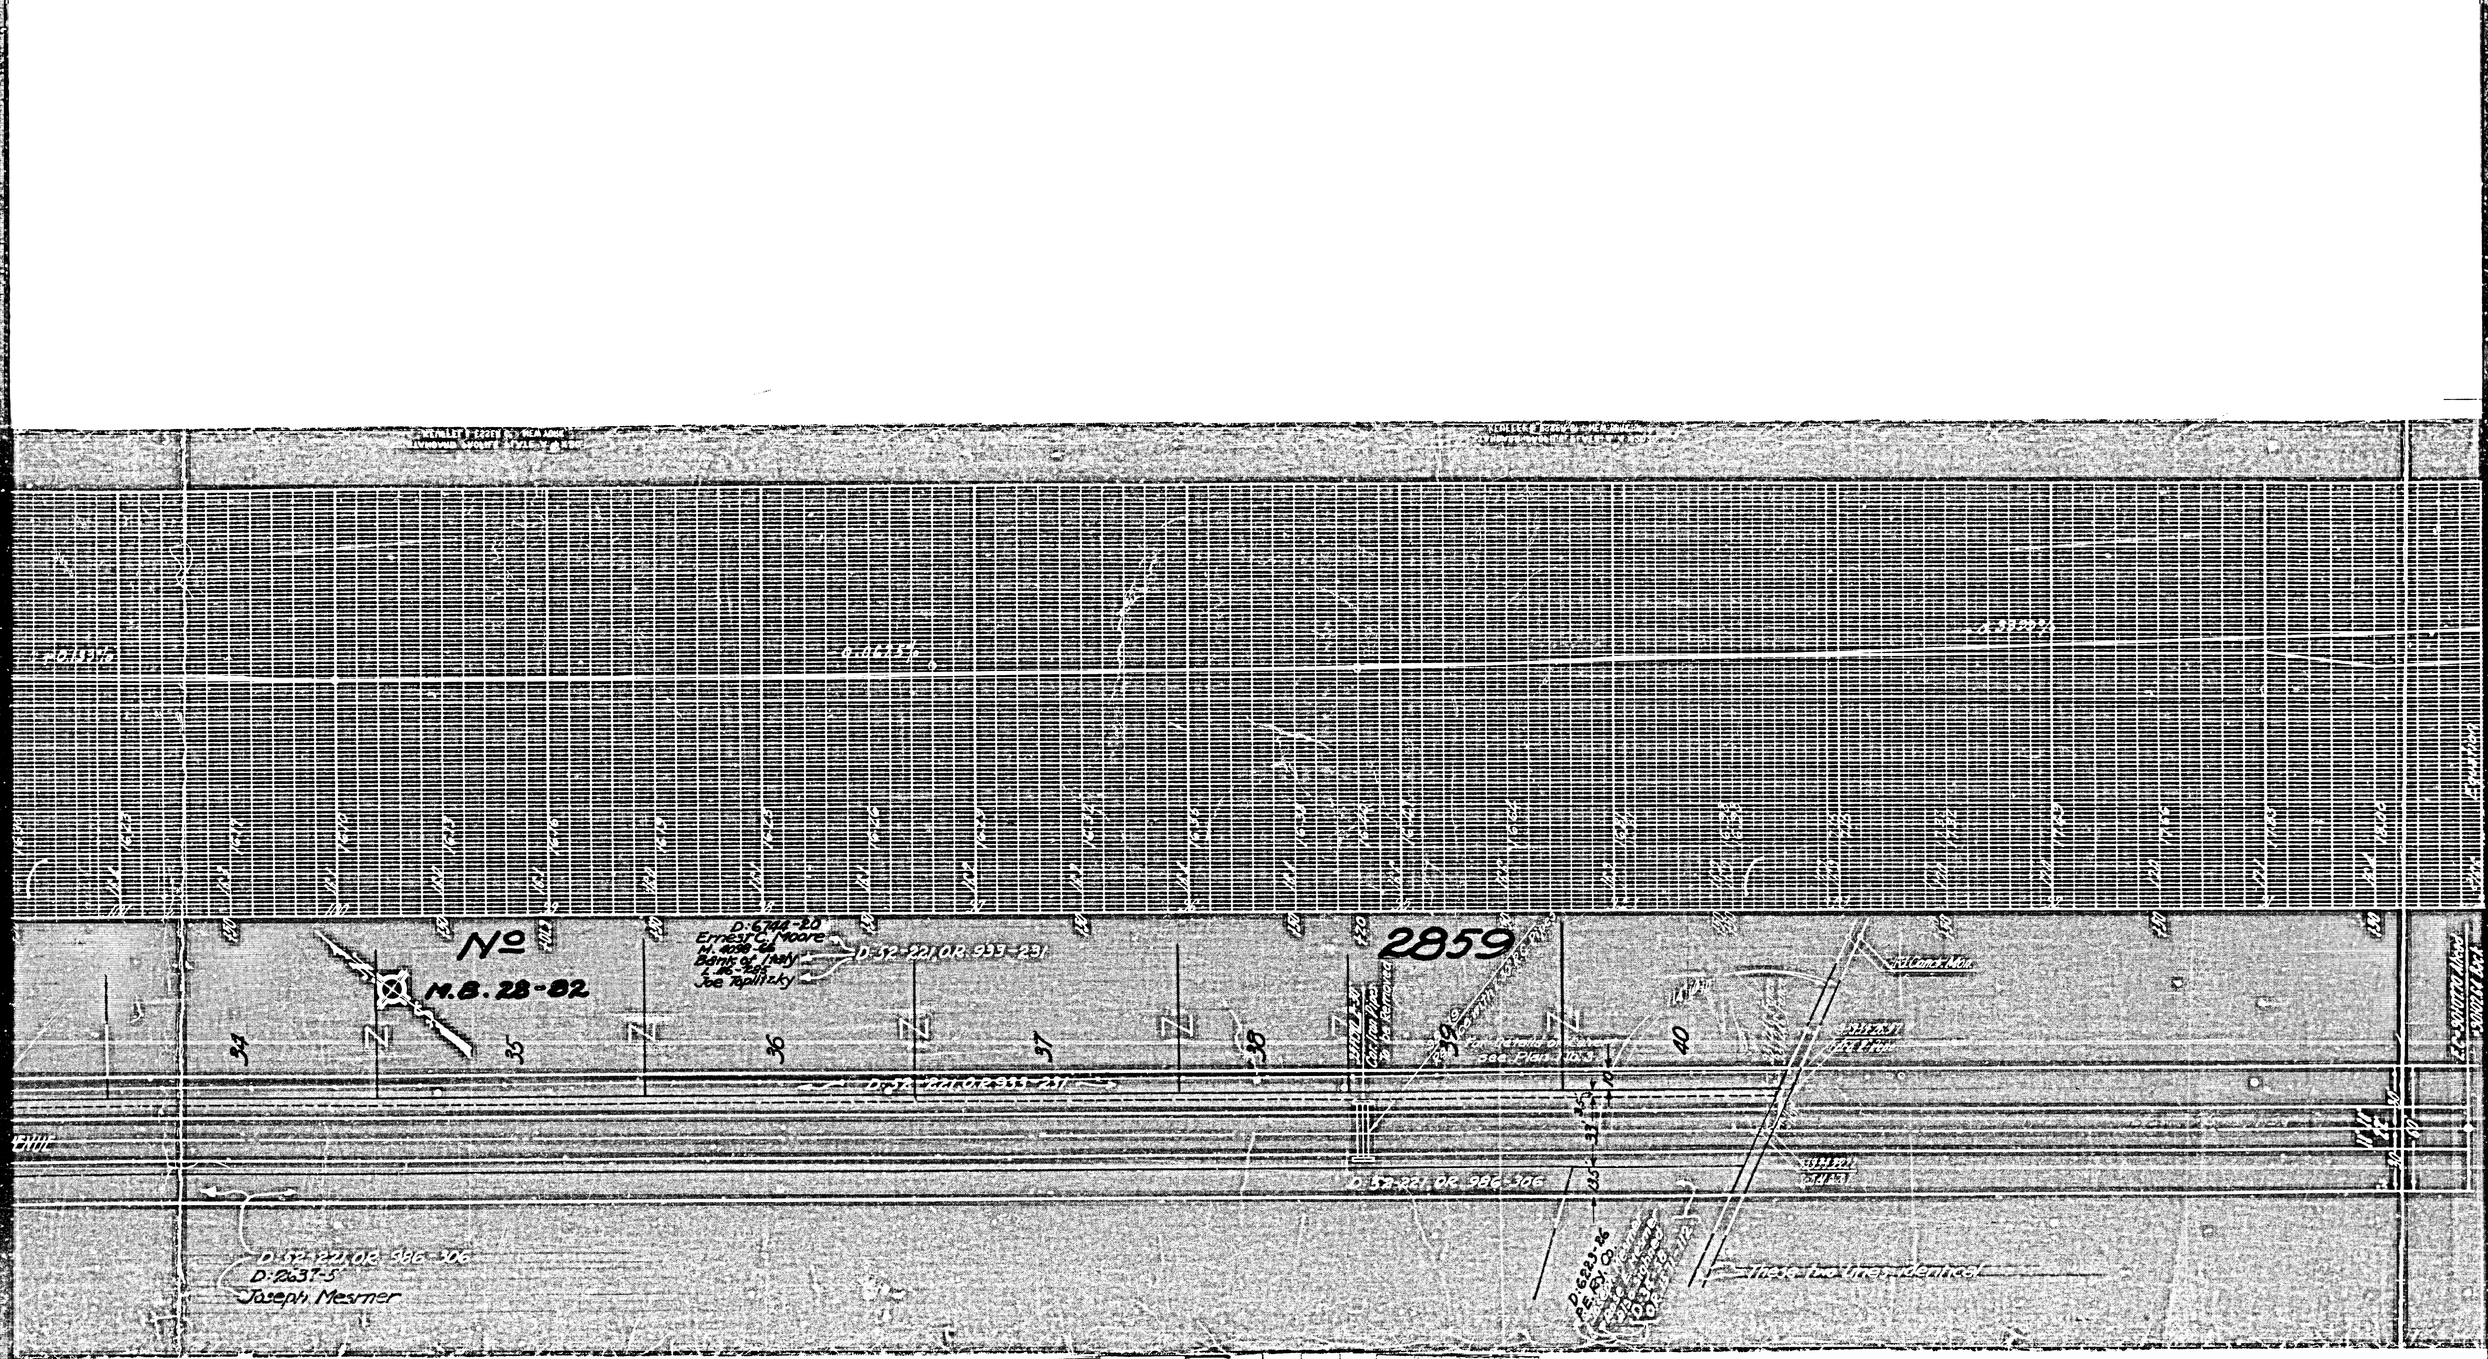


F.M. 18521

A13 OF A23

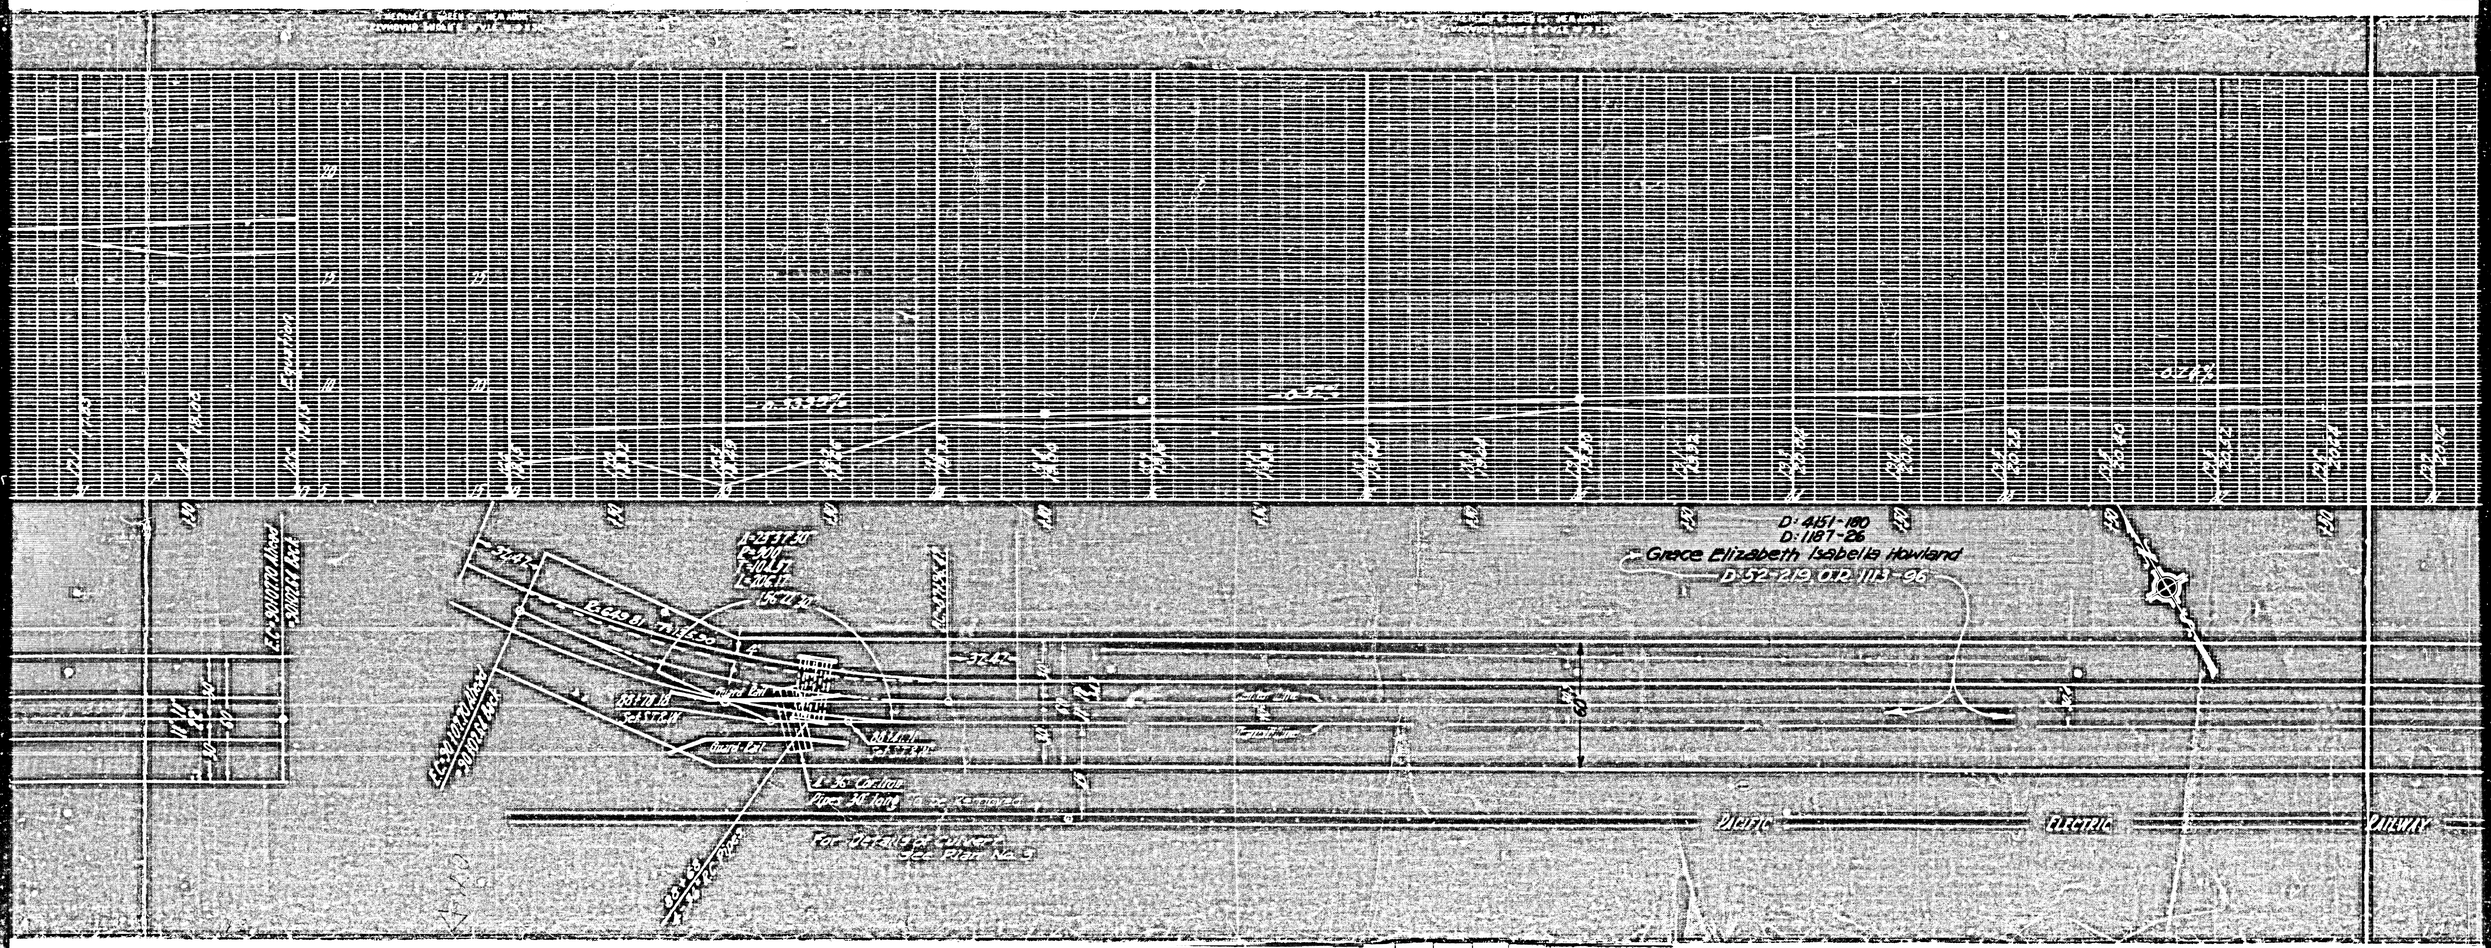


F.M. 18521

A 14 OF A 23

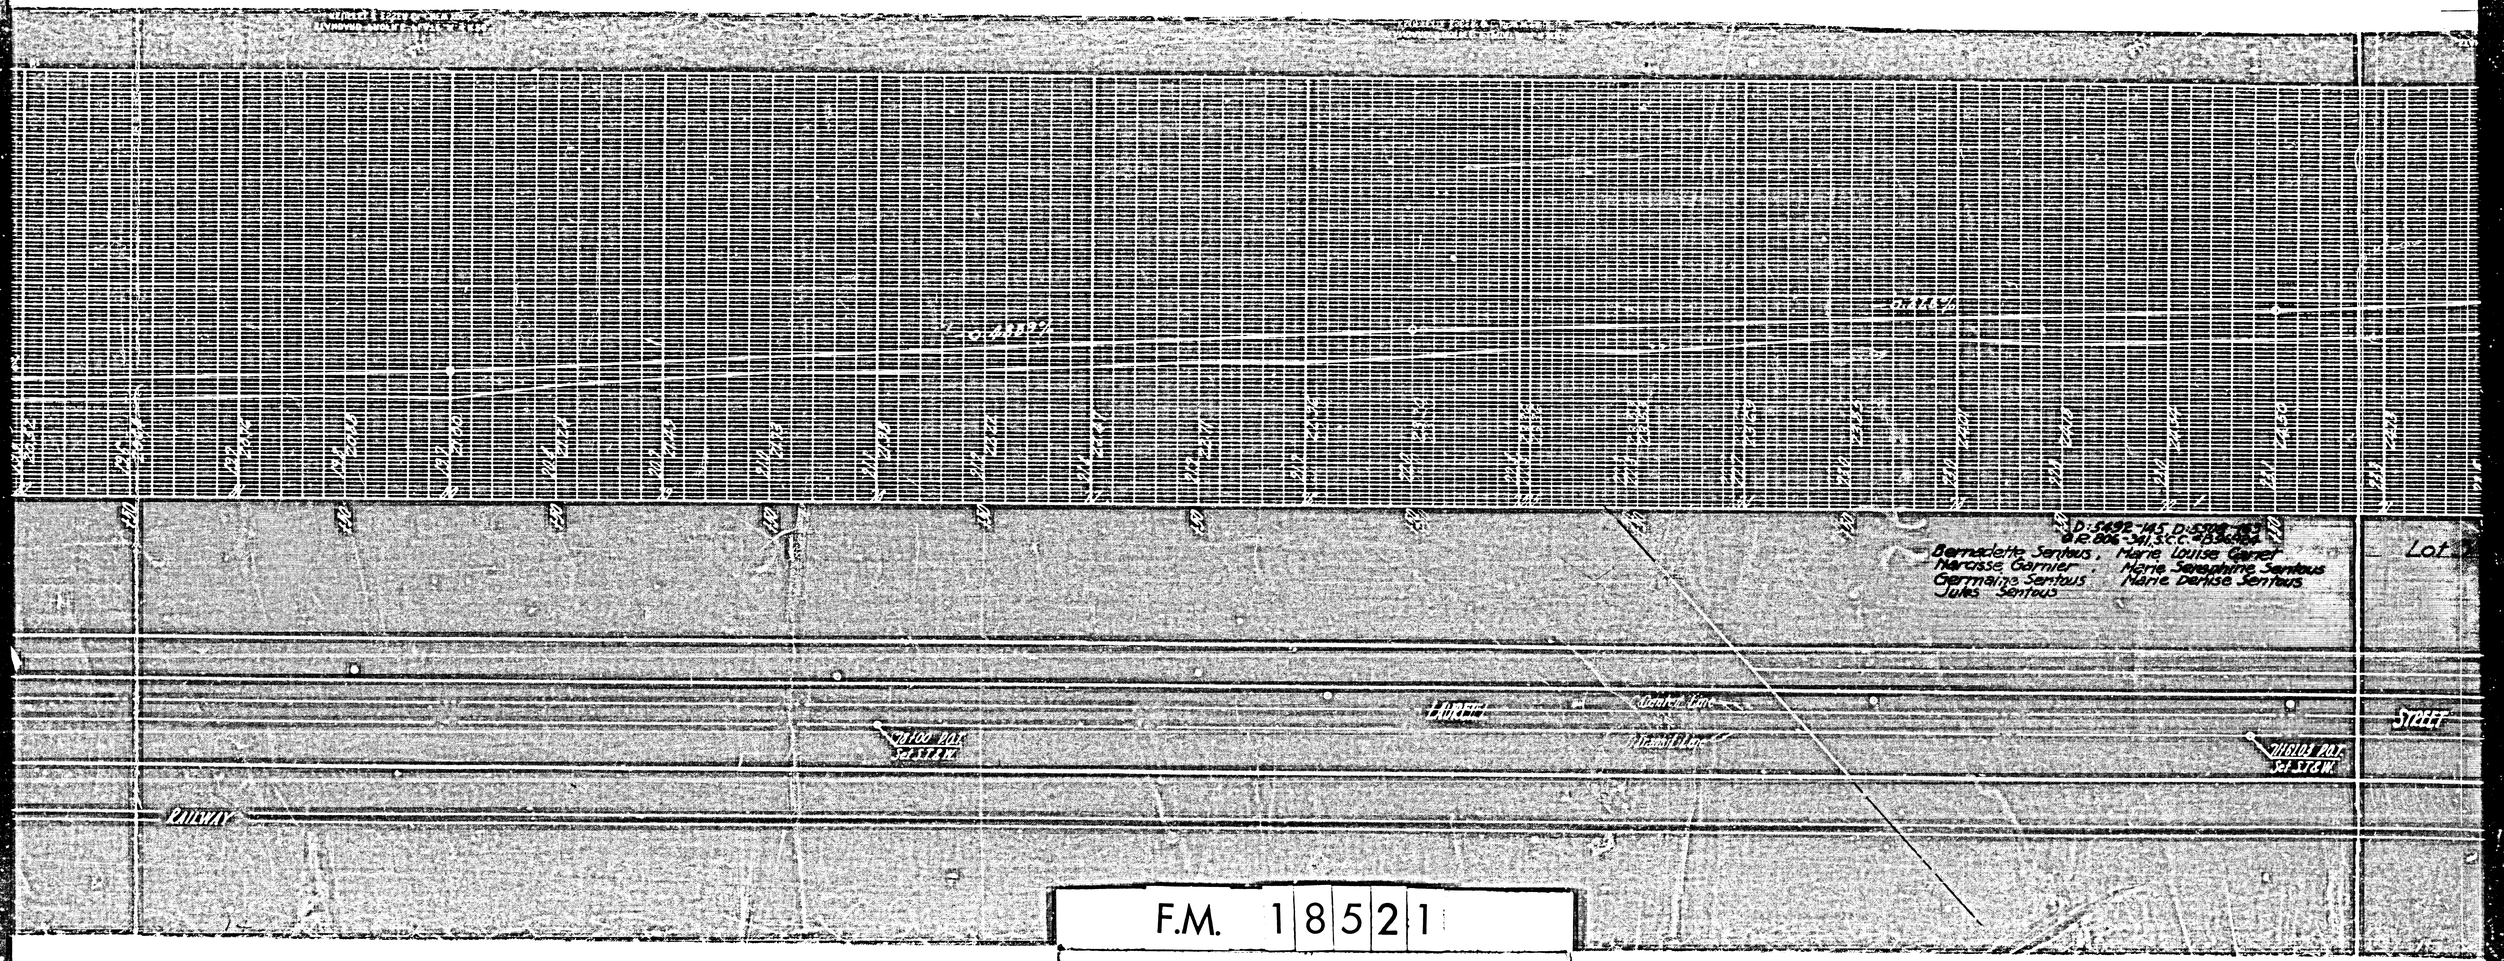


F.M. 18521

A15 OF A23

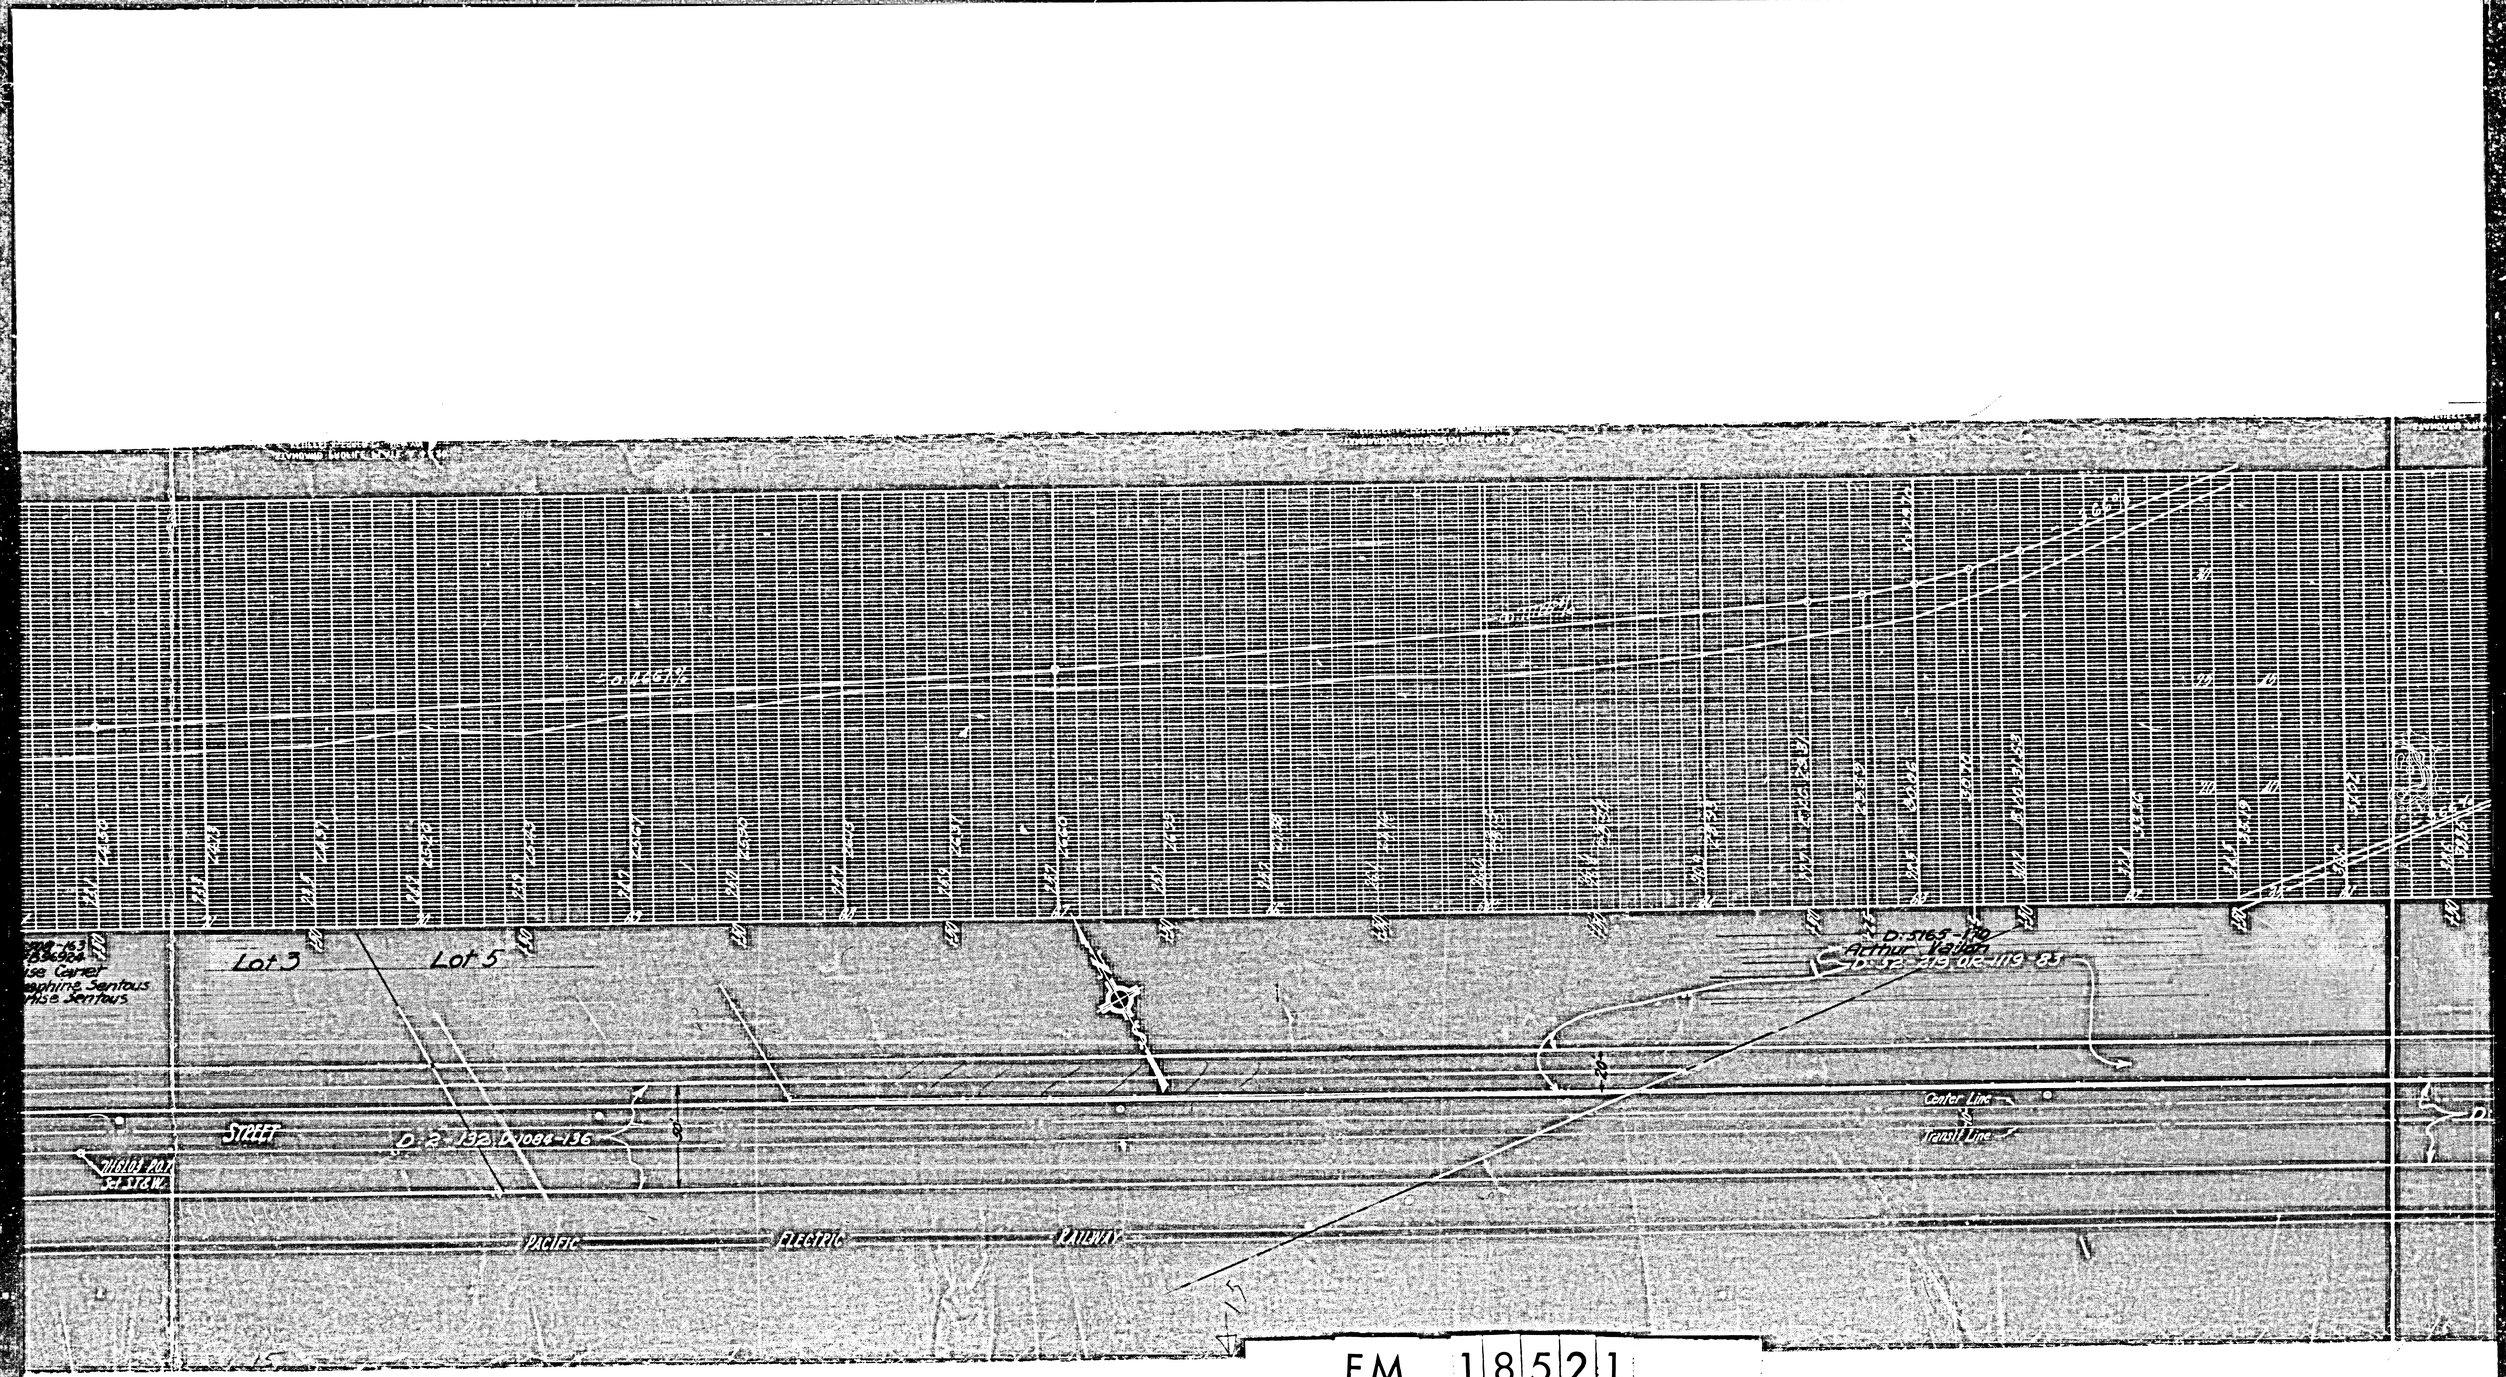


F.M. 18521

A16 OF A23

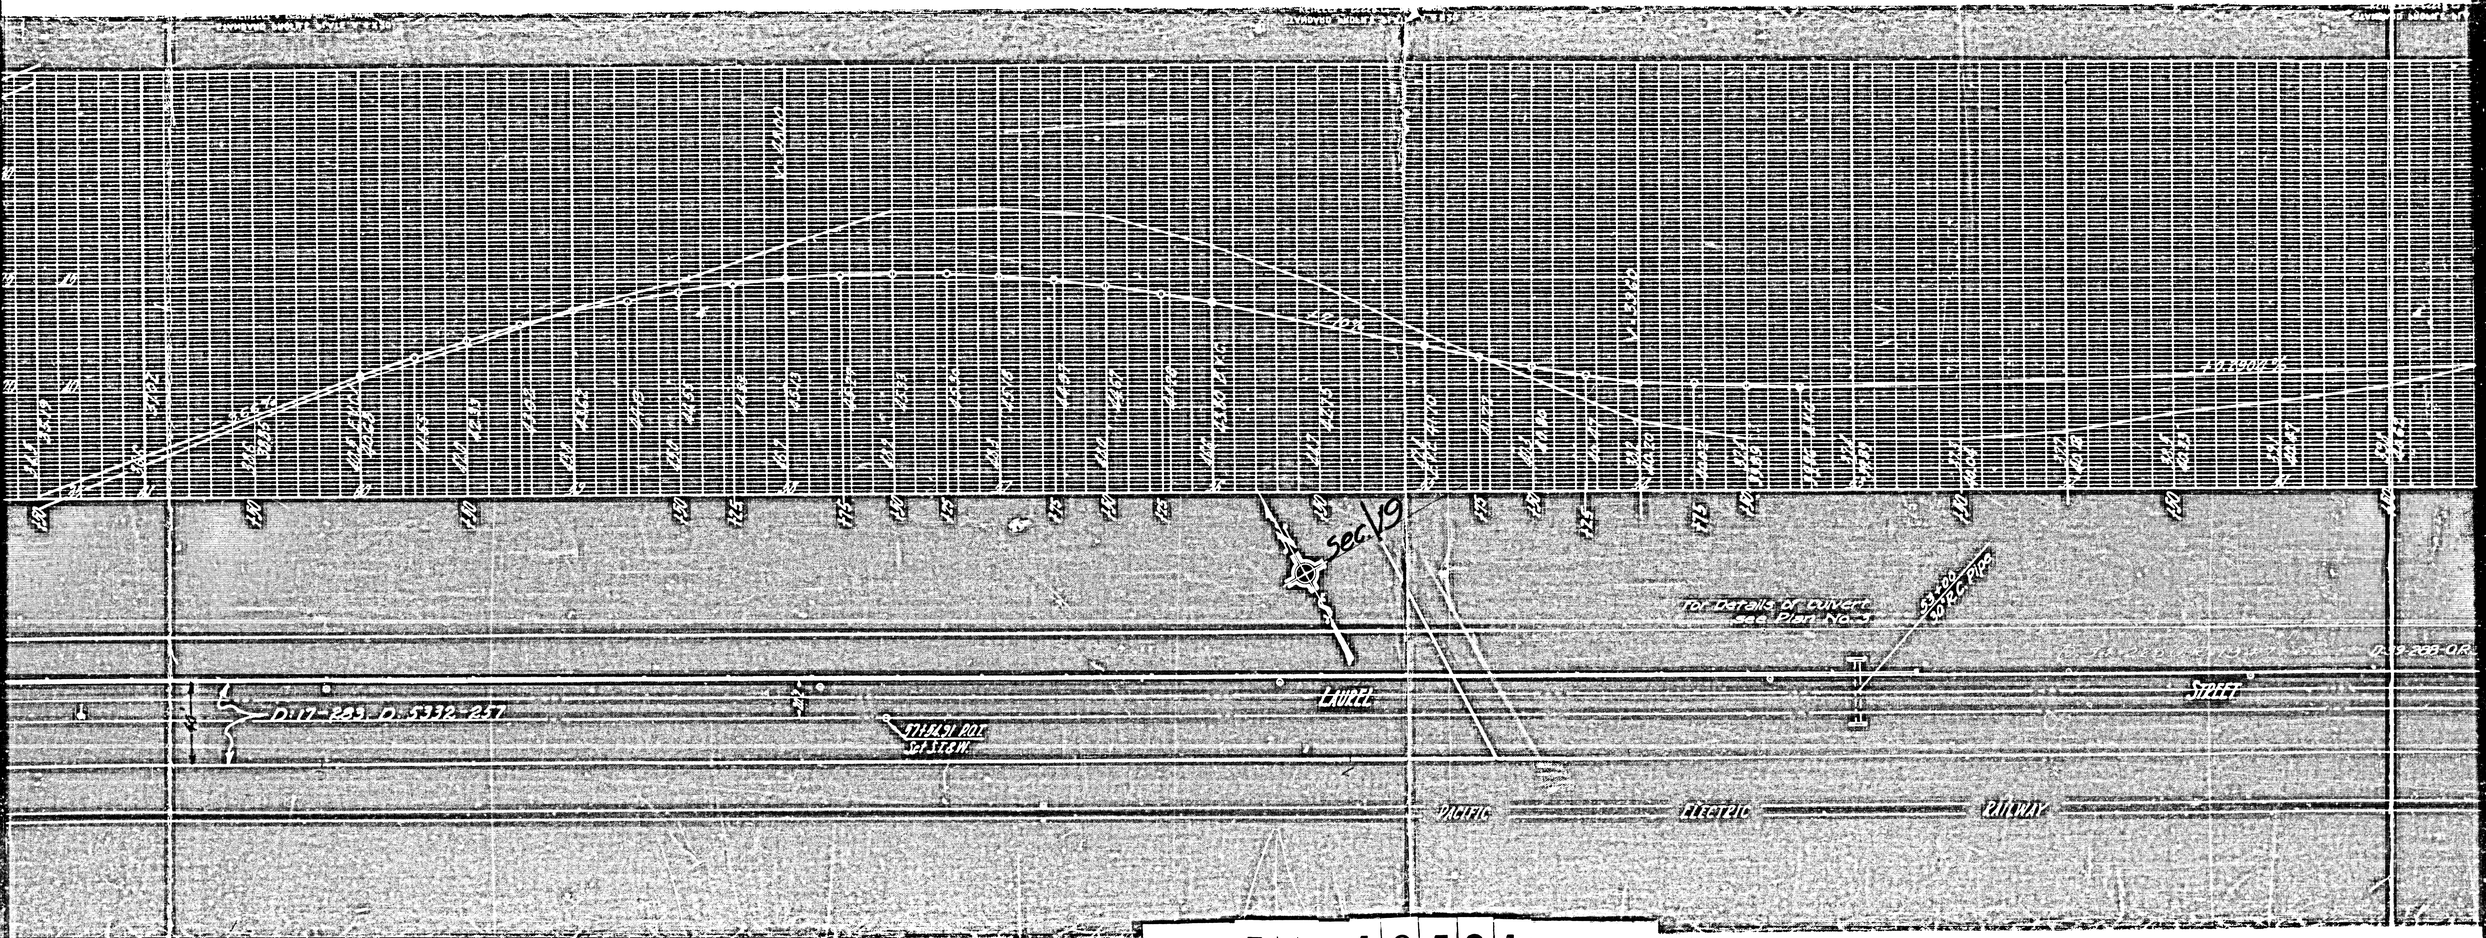


F.M. 18521

A17 OF A23

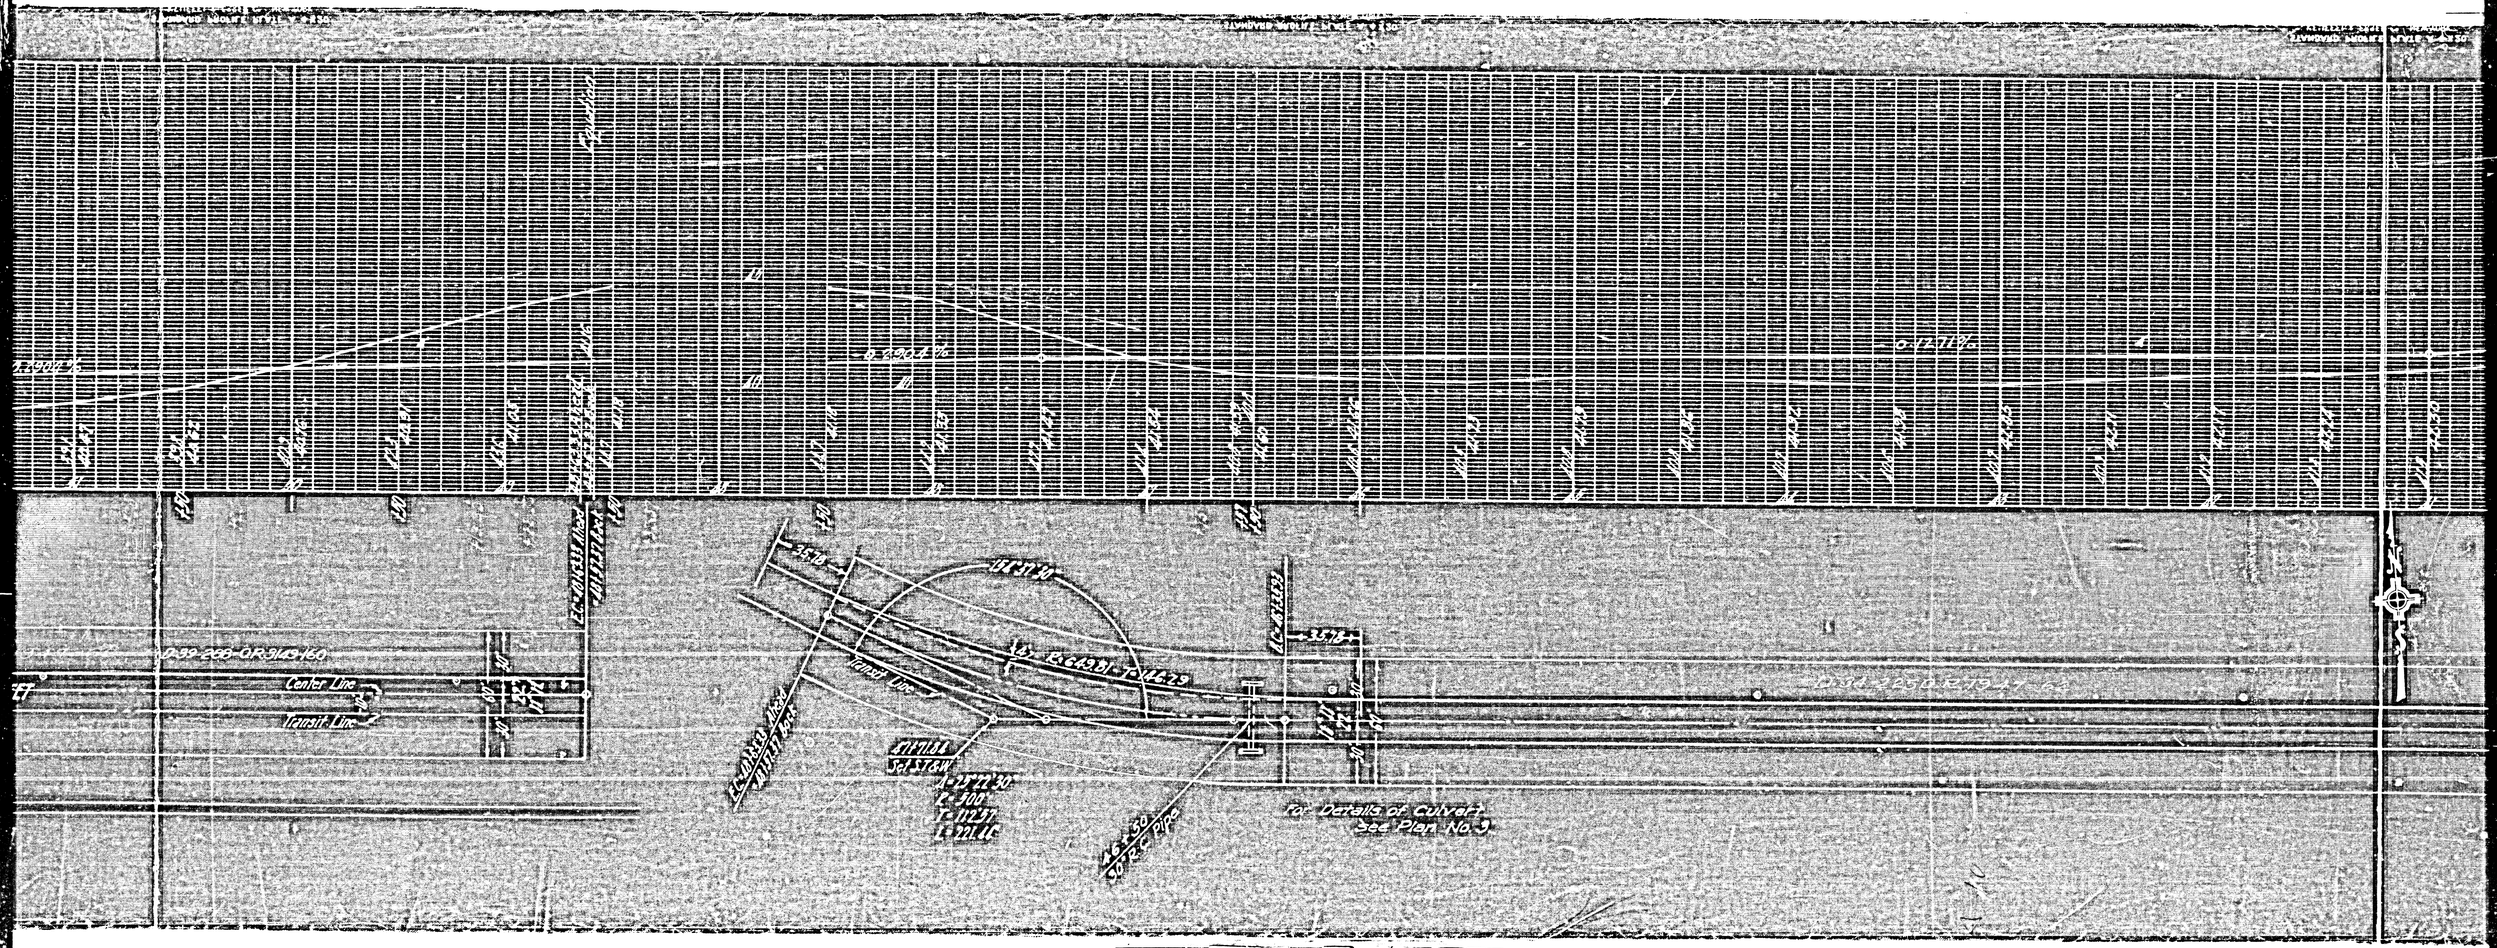
Center Line
Transit Line
Transit Line
Center Line
Transit Line
Transit Line
Transit

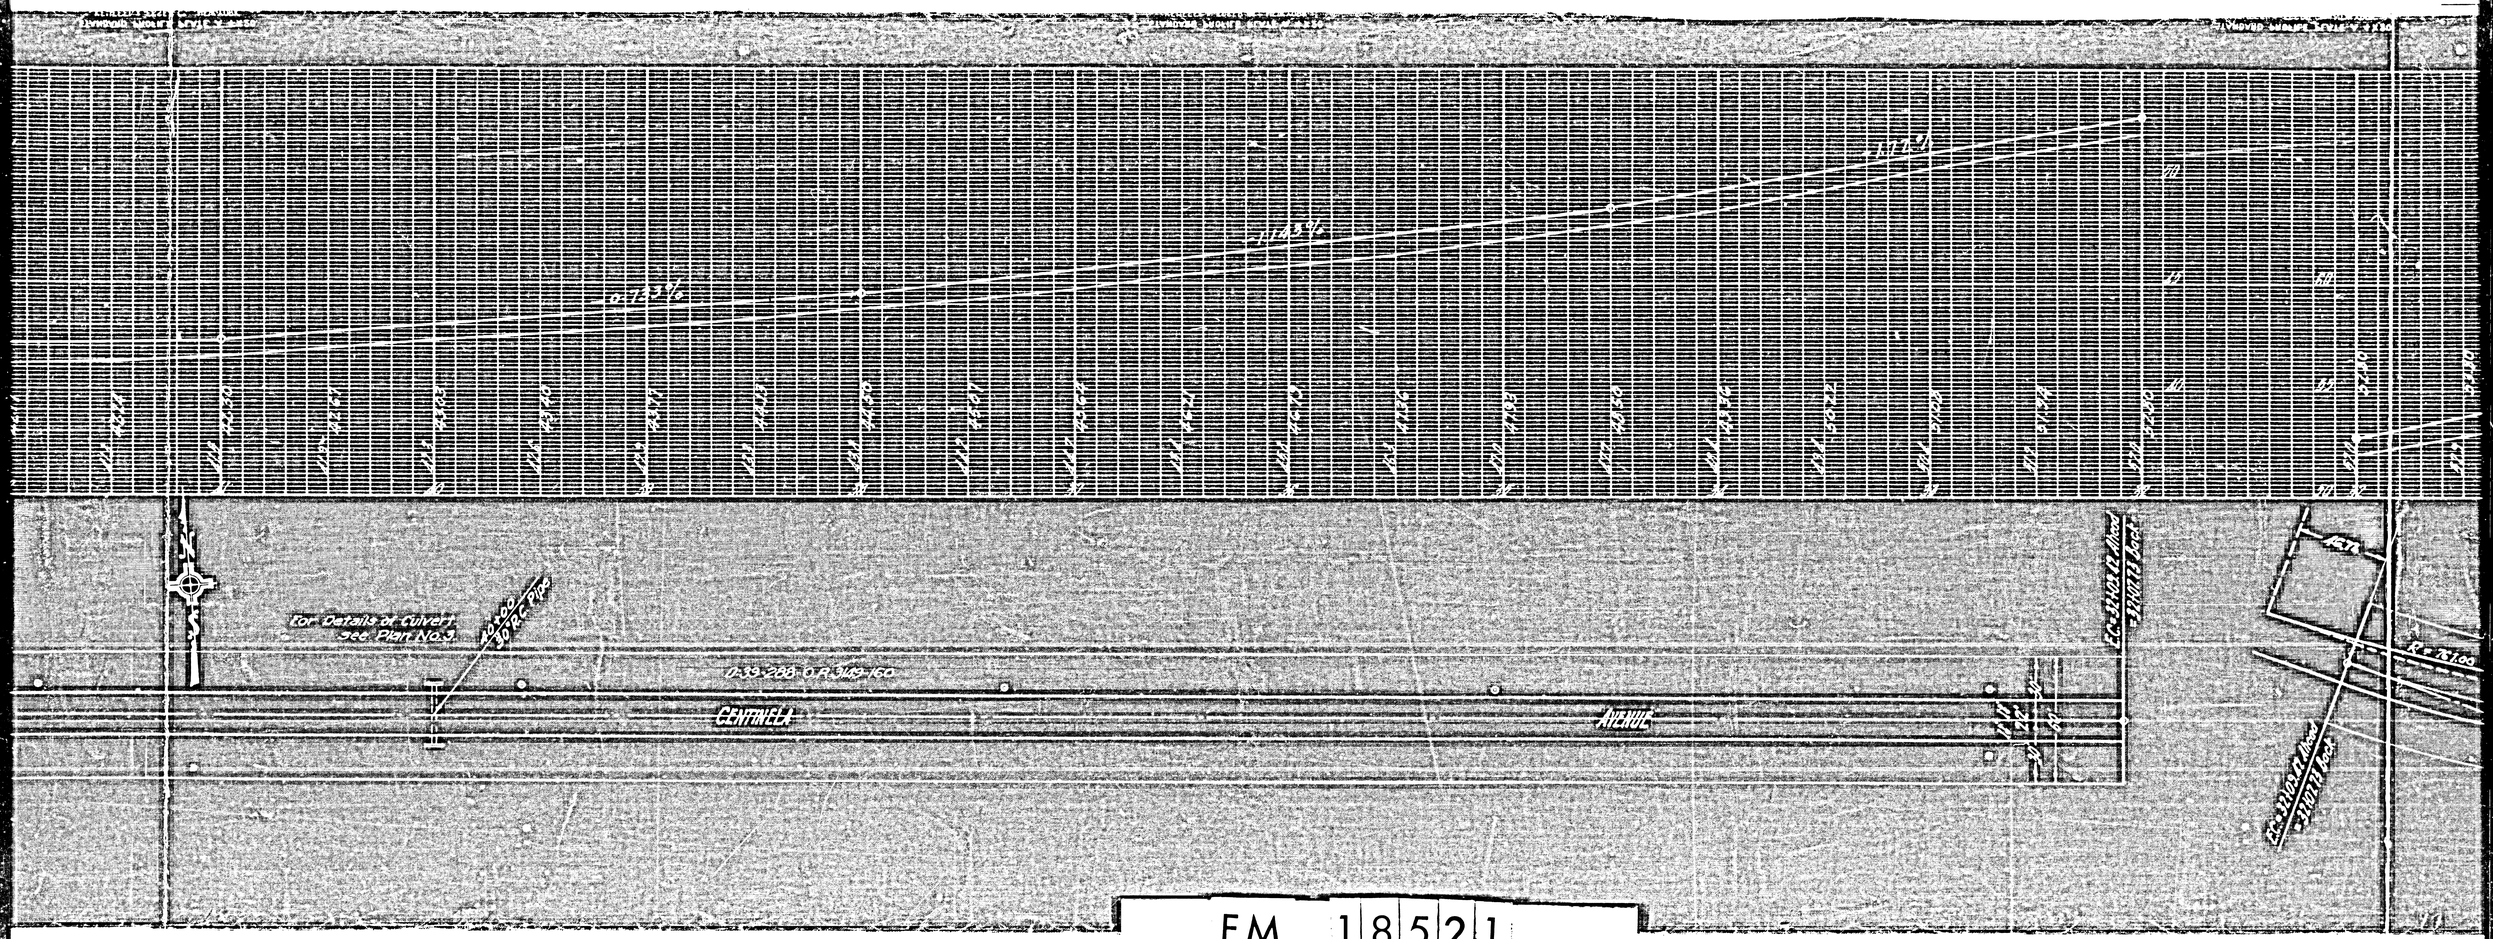


F.M. 18521

A19 OF A23

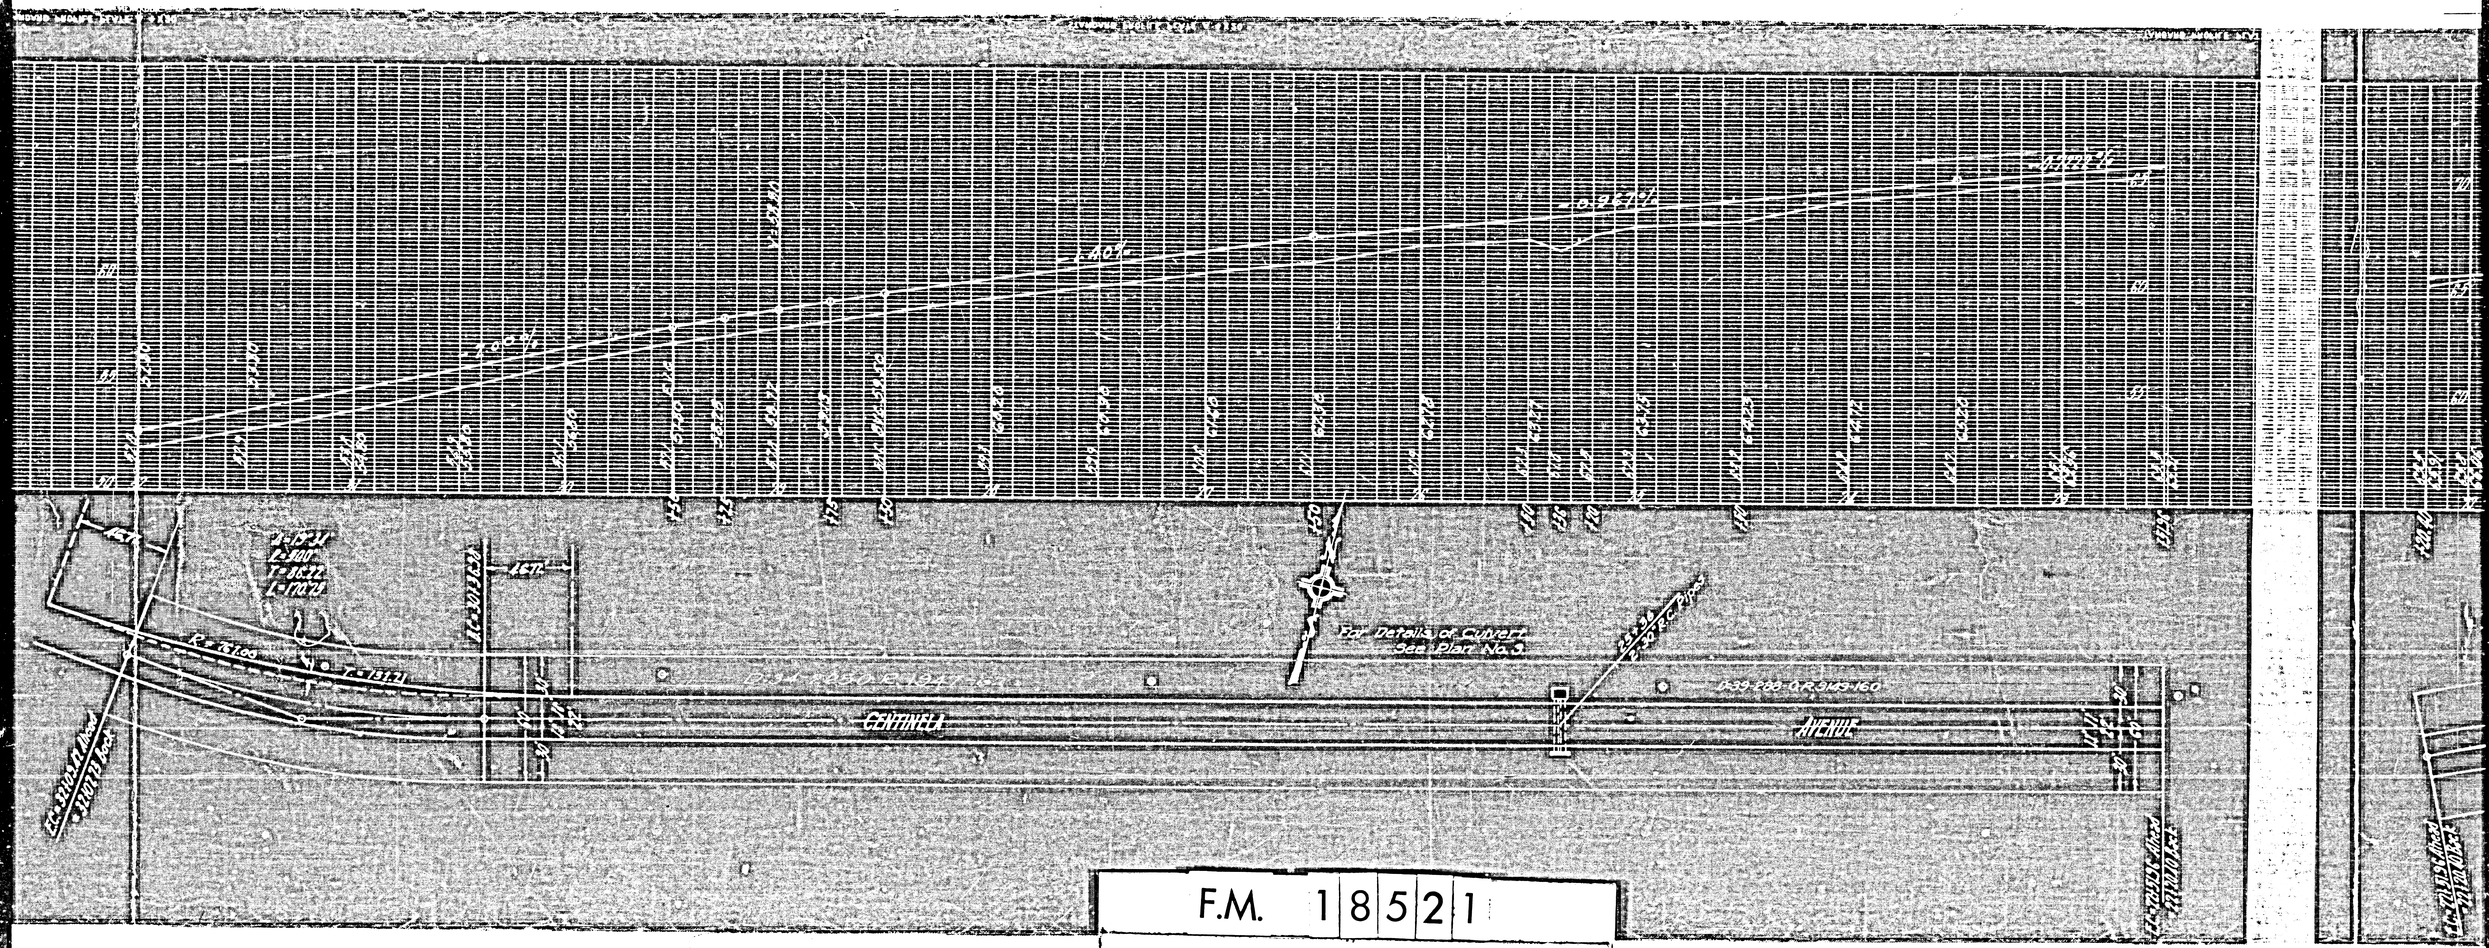


F.M. 18521

A20 OF A23

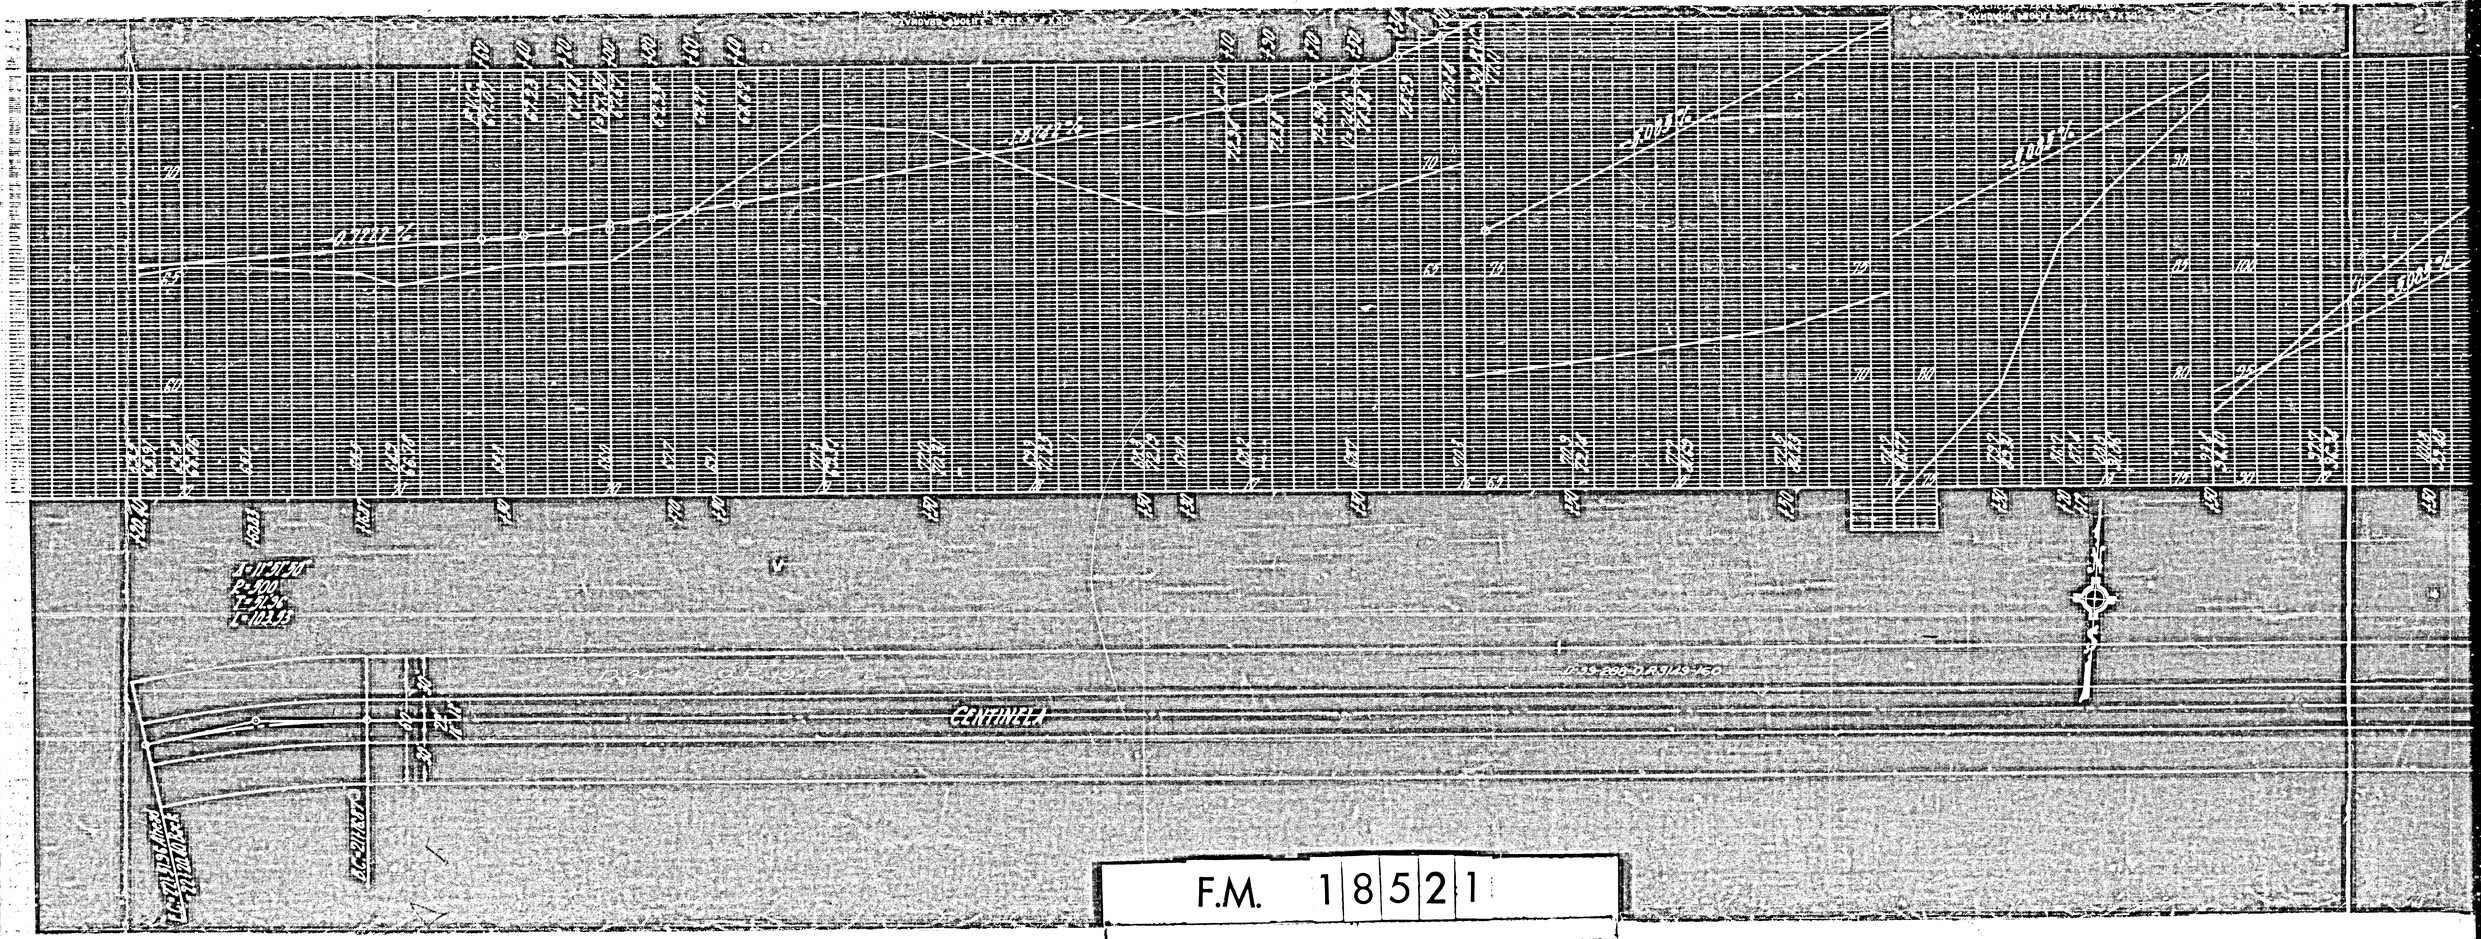


F.M. 18521

A21 OF A23

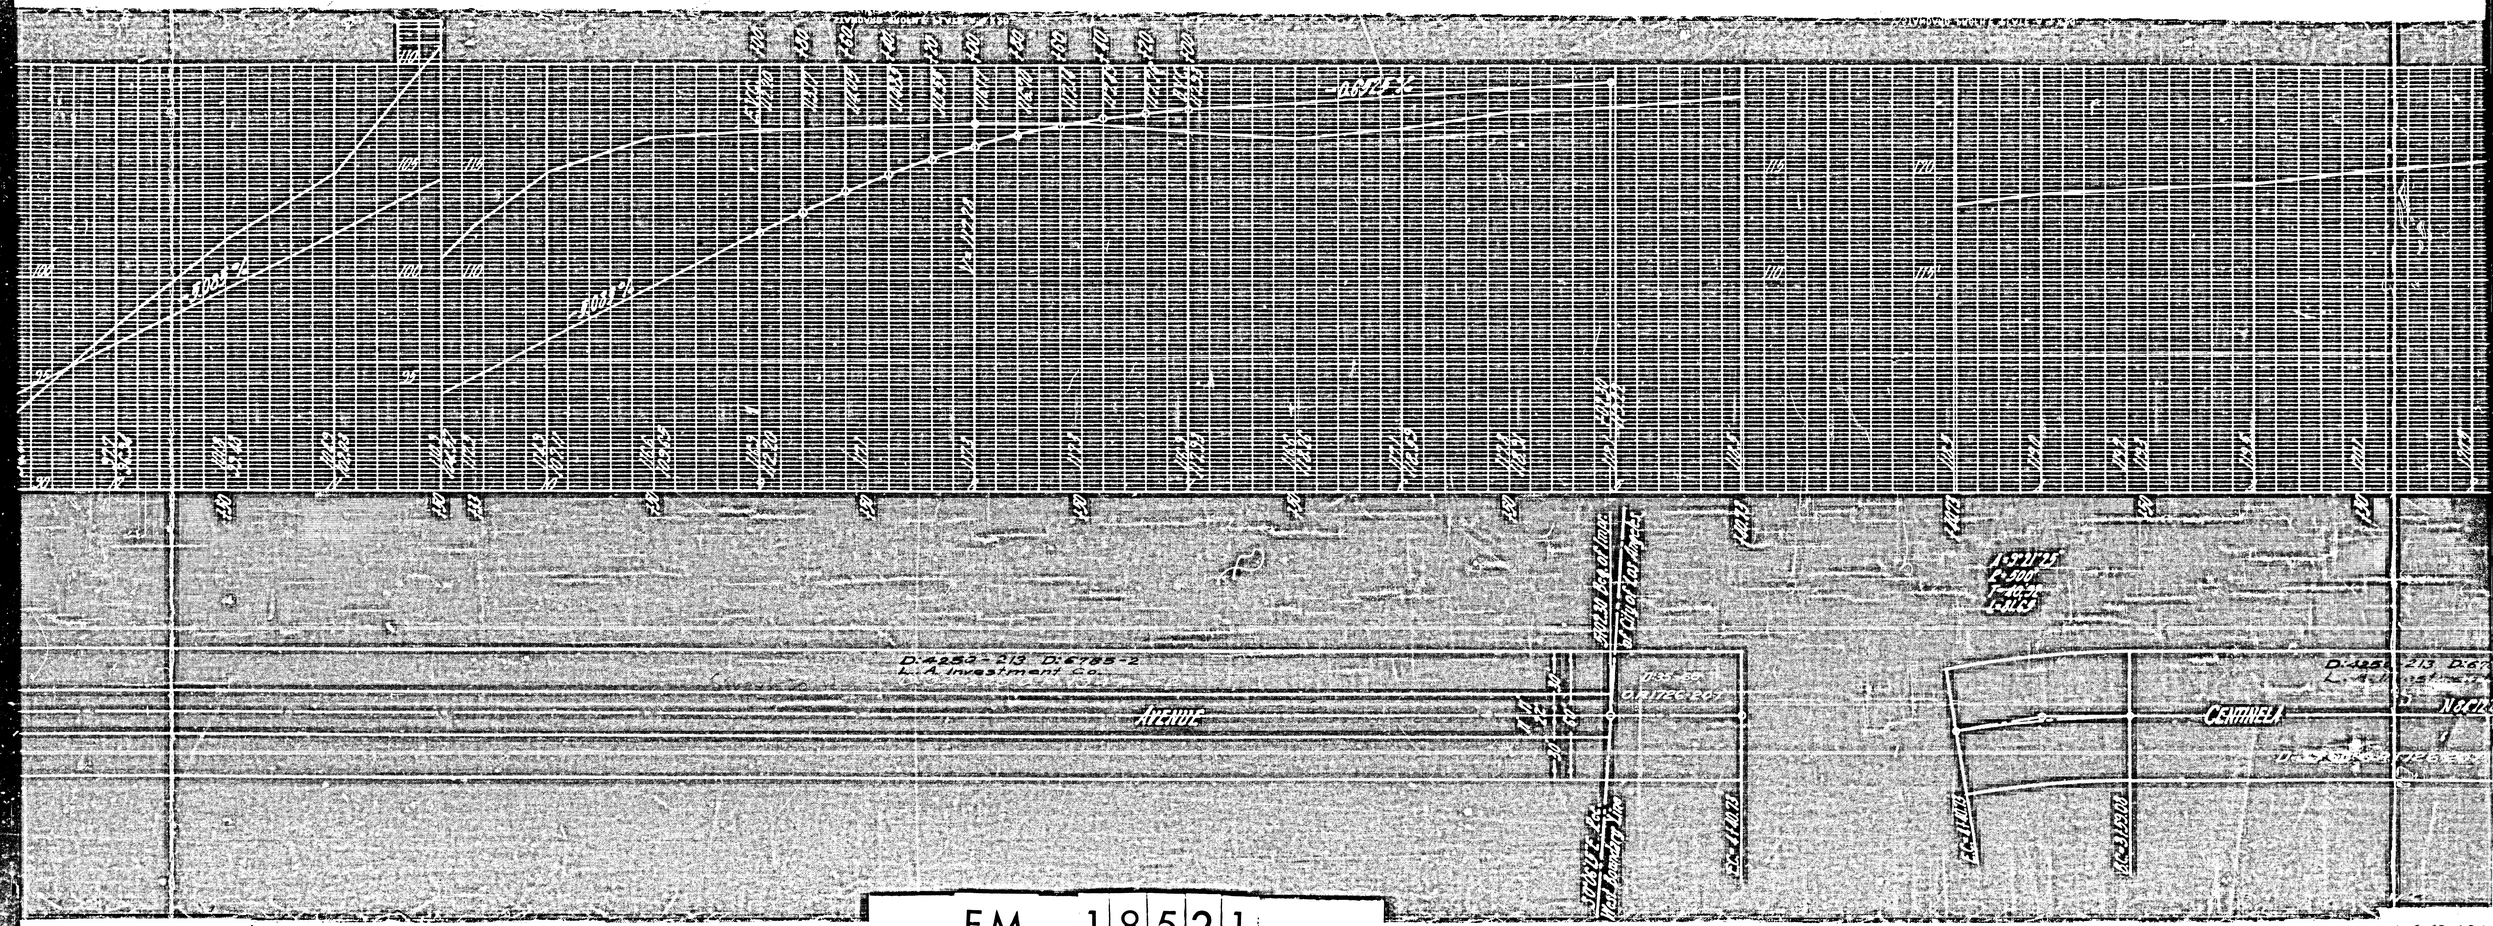
D:4252-213 D:6735-2
L.A. Investment Co.
AVENUE
Wright Ave
Wright Ave
Wright Ave

CASH JOB No 185

PLAN, PROFILE AND GRADE LINE OF WORK TO BE DONE

CENTINELA AVENUE

PLAN No 1

Los Angeles County Road Dept.
Field Work by Brown and Lee
Office Work by E.M.H.
Checked by

Scales { Horiz. 1"=40'
Vert. 1"=4' }

References { U.S.G.S. Datum
L.A.C.S. Datum }
1922

Approved

Road Commissioner

The black line shown is the crown grade for the center line of the
Elevations are given in feet above a plane which is 225.92 feet below
Point of break or change in rate of grade are shown thus
Red colored yellow shows pavement to be constructed
Red colored brown shows pavement to be reconstructed
Portion colored blue shows existing pavement

F.C. Cente Monument & Pipe (Not on City B.M. Line)

D-4359-213 D-6725-2
Los Angeles Investment Co.

CENTINELA AVENUE

N 64° 05' W 2.00

0.00 Fd. Cent. Mon. & Pipe in Iron Vine R.A. 7 1/2 = 10.00

Fd. Cent. Mon. & Pipe (Not on City B.M. Line)

AVENUE

F.M. 18521

A 23 OF A 23