(12) 11

DIST	COUNTY	ROUTE	POST MILES – TOTAL PROJECT	SHEET NO.	TOTAL SHEETS
7	LA	605	5.03-8.75	11	18

STATE OF CALIFORNIA
TRANSPORTATION AGENCY
DEPARTMENT OF PUBLIC WORKS
DIVISION OF HIGHWAYS

MONUMENTATION MAP

No. MF-1960-1

Deputy District Engineer

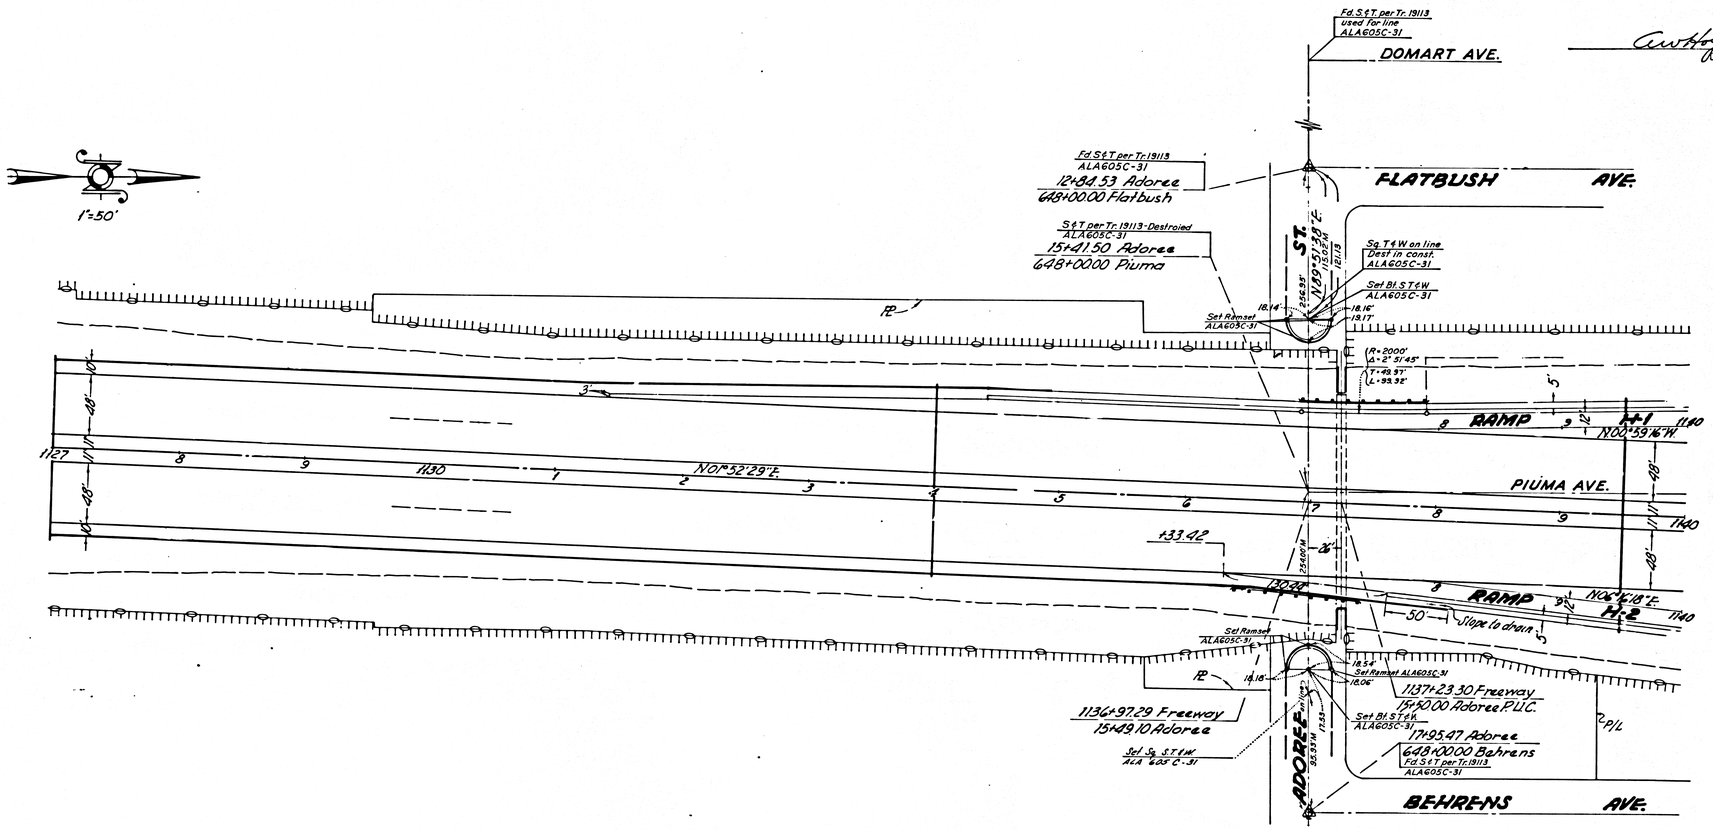

F.M. 20890 SHT. 1

(1L) 12

DIST.	COUNTY	ROUTE	POST MILES	TOTAL PROJECT	SHEET	TOTAL SHEETS
7	LA	605	5.03-8.75	12		18

STATE OF CALIFORNIA
TRANSPORTATION AGENCY
DEPARTMENT OF PUBLIC WORKS
DIVISION OF HIGHWAYS

MONUMENTATION MAP

No. MF-1960-2

Deputy District Engineer

1"=50'

CURVE DATA				
No	R	Δ	T	L
1	2,000'	01°49'25"	31.83'	63.66'
2	400'	10°11'21"	35.66	71.13'
3	83'	47°01'56"	36.12'	68.13'
4	100'	87°21'28"	95.49'	152.47'
5	2,000'	02°51'45"	49.97'	99.92'
6	400'	04°59'58"	17.46'	34.90'
7	137'	251°50'44"	- -	602.19'
8	150'	269°10'53"	- -	704.72'
9	300'	47°14'53"	131.22'	247.39'
10	400'	40°48'26"	148.79'	284.89'
11	400'	40°48'26"	148.79'	284.89'

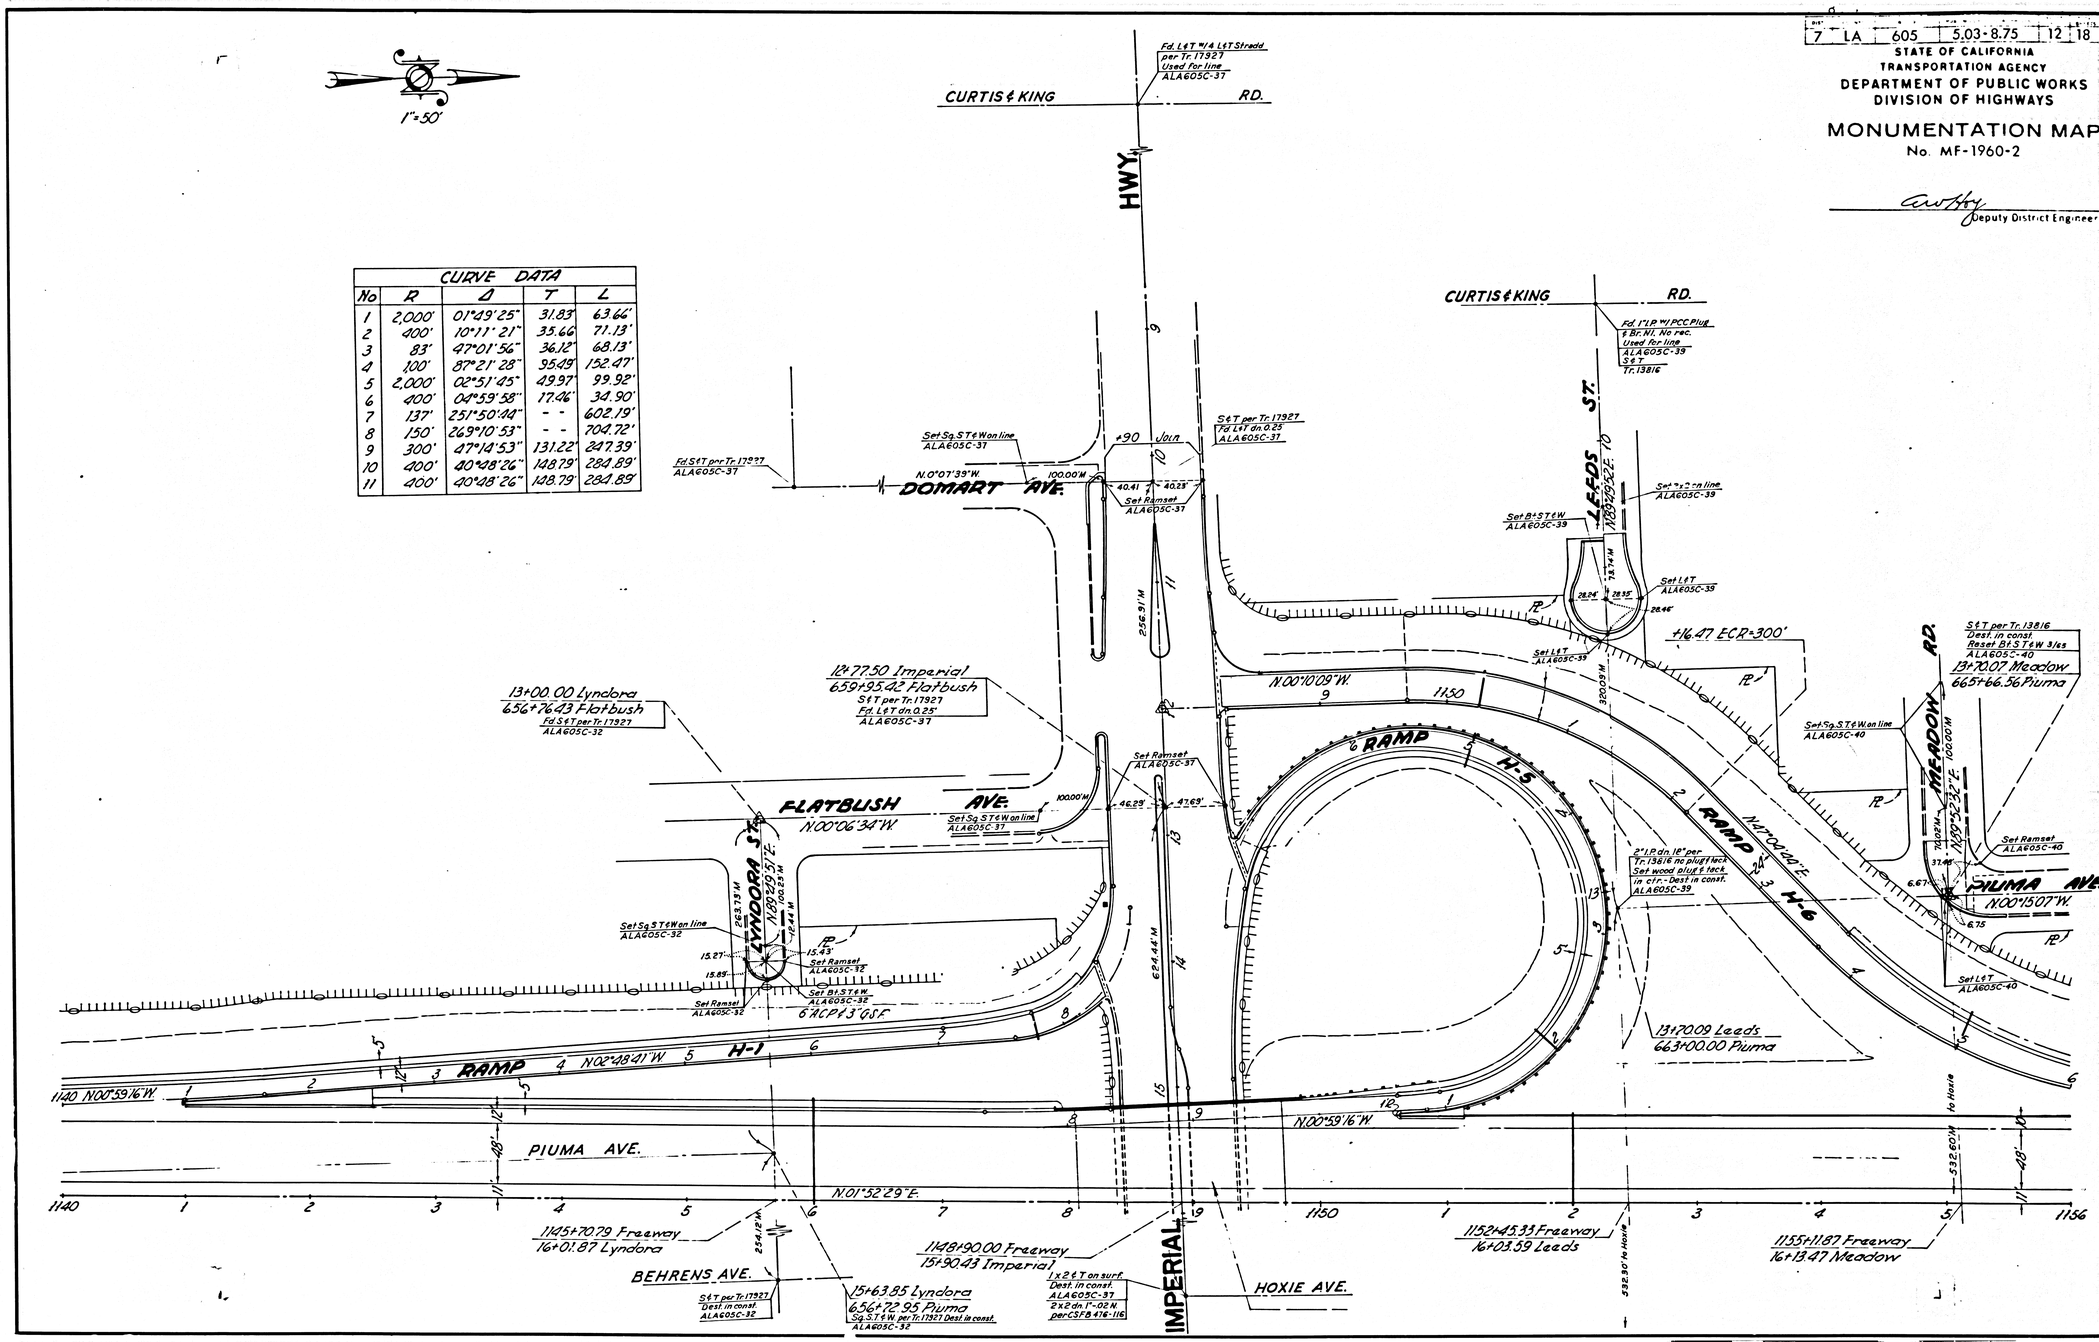

F.M. 2 0 8 9 0 SHT. 2

(12) 13

DIST.	COUNTY	ROUTE	POST MILES - TOTAL PROJECT	SHEET NO.	TOTAL SHEETS
7	LA	605	5.03 - 8.75	13	18

STATE OF CALIFORNIA
TRANSPORTATION AGENCY
DEPARTMENT OF PUBLIC WORKS
DIVISION OF HIGHWAYS

MONUMENTATION MAP

No. MF-1960-3

Deputy District Engineer

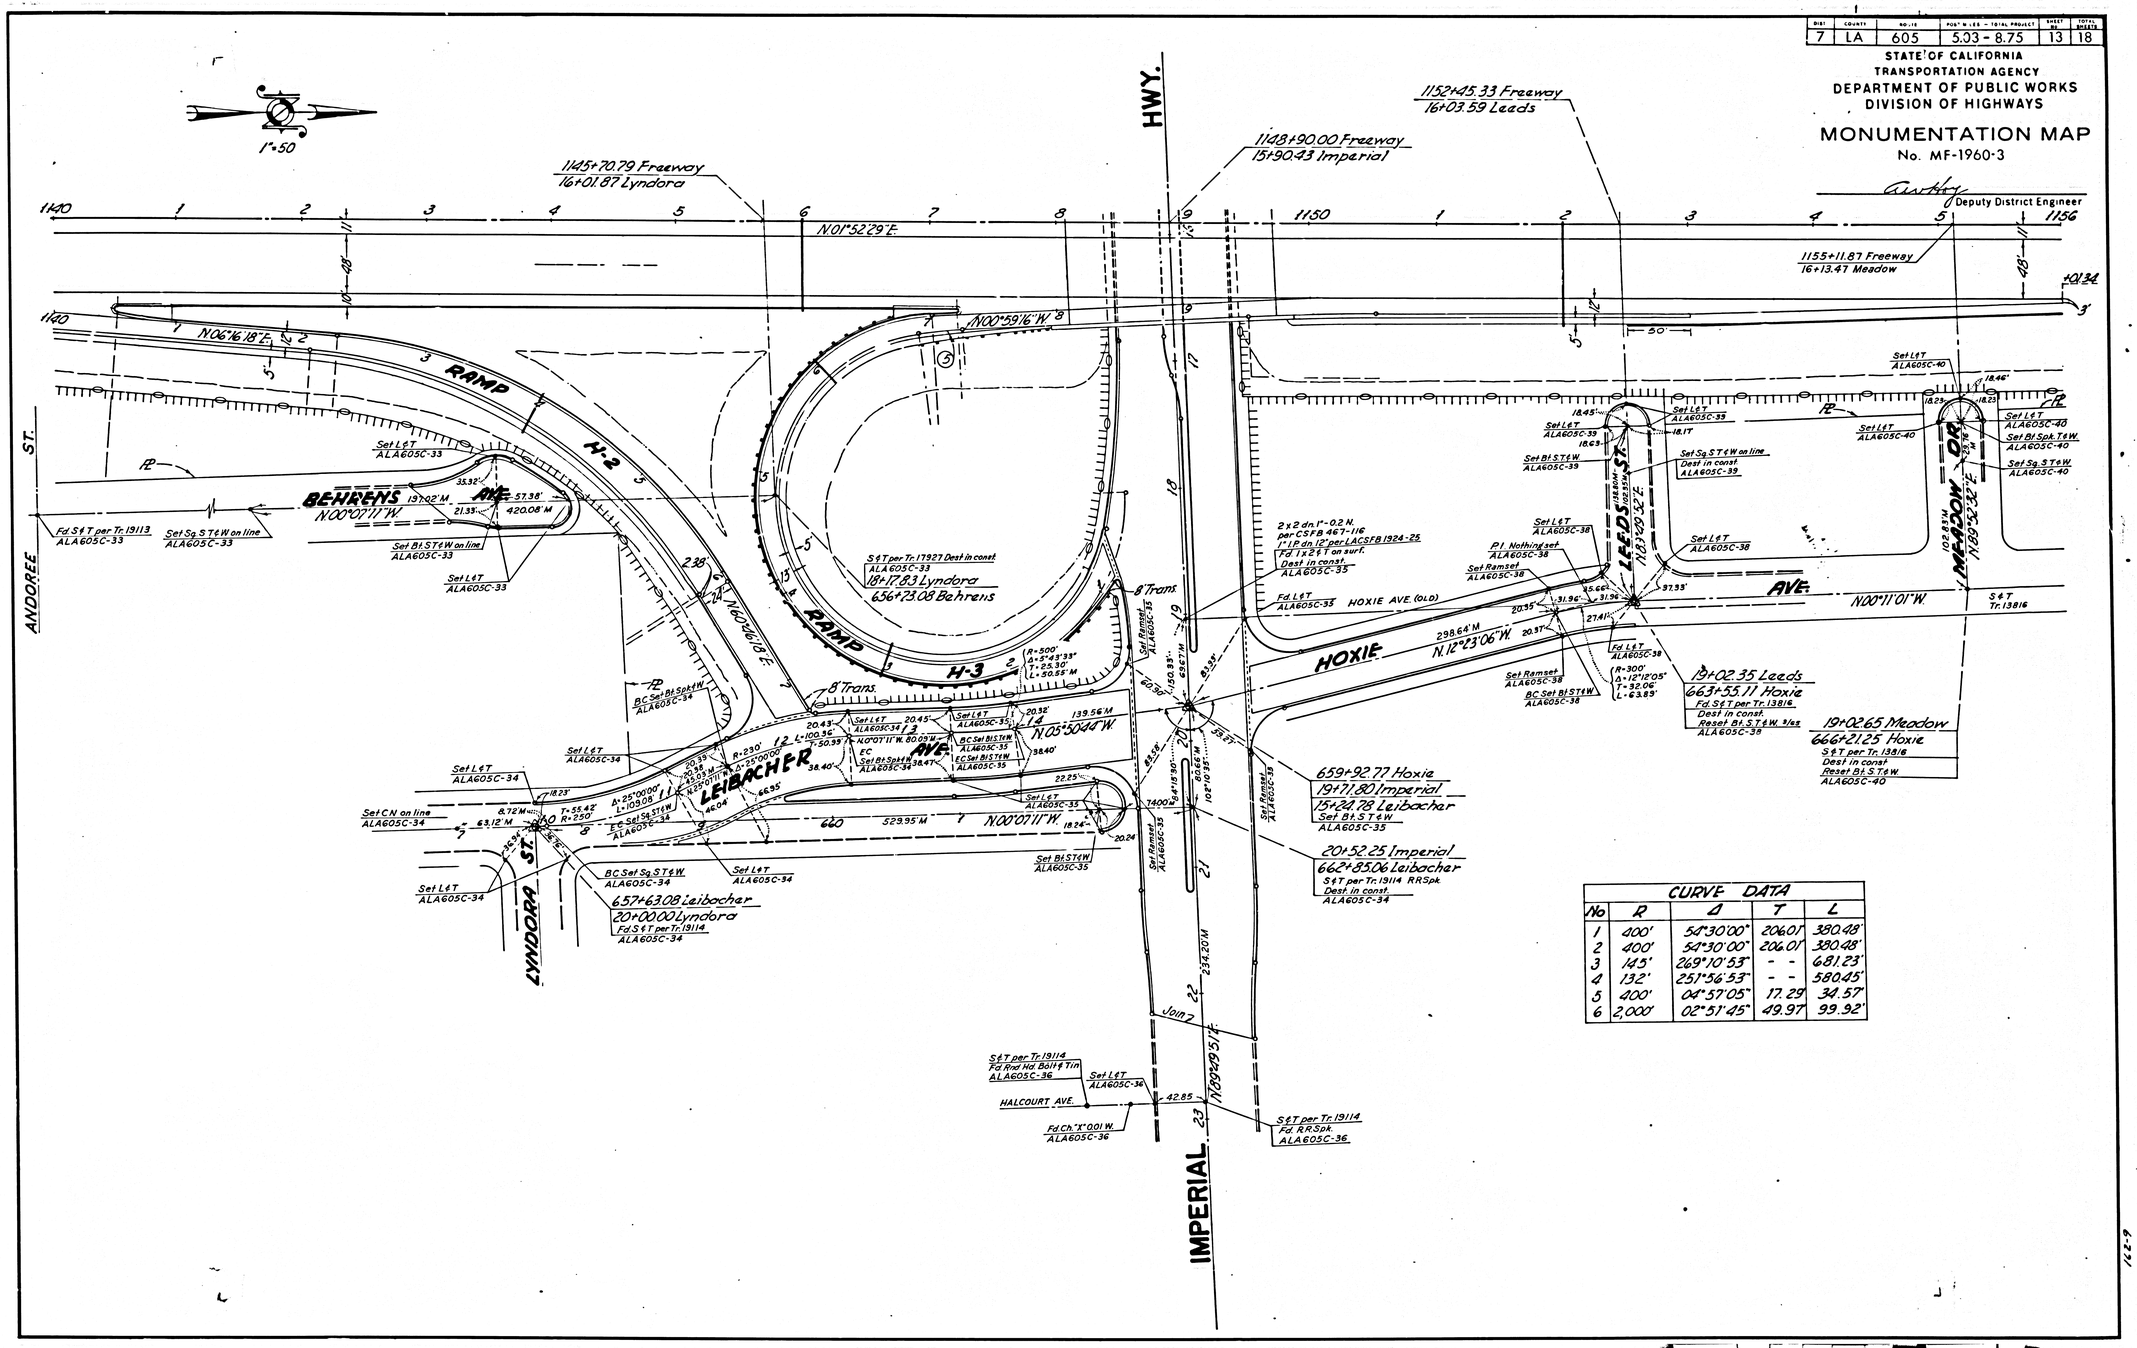

CURVE DATA				
No	R	Δ	T	L
1	400'	54°30'00"	206.01'	380.48'
2	400'	54°30'00"	206.01'	380.48'
3	145'	269°10'53"	- -	681.23'
4	132'	251°56'53"	- -	580.45'
5	400'	04°57'05"	17.29'	34.57'
6	2,000'	02°51'45"	49.97'	99.92'

F.M. 2 0 8 9 0 SHT. 3

(13)

DIST.	COUNTY	ROUTE	POST MILES - TOTAL PROJECT	SHEET No.	TOTAL SHEETS
7	LA	605	5.03 - 8.75	14	18

STATE OF CALIFORNIA
TRANSPORTATION AGENCY
DEPARTMENT OF PUBLIC WORKS
DIVISION OF HIGHWAYS

MONUMENTATION MAP

No. MF-1960-4

Deputy District Engineer

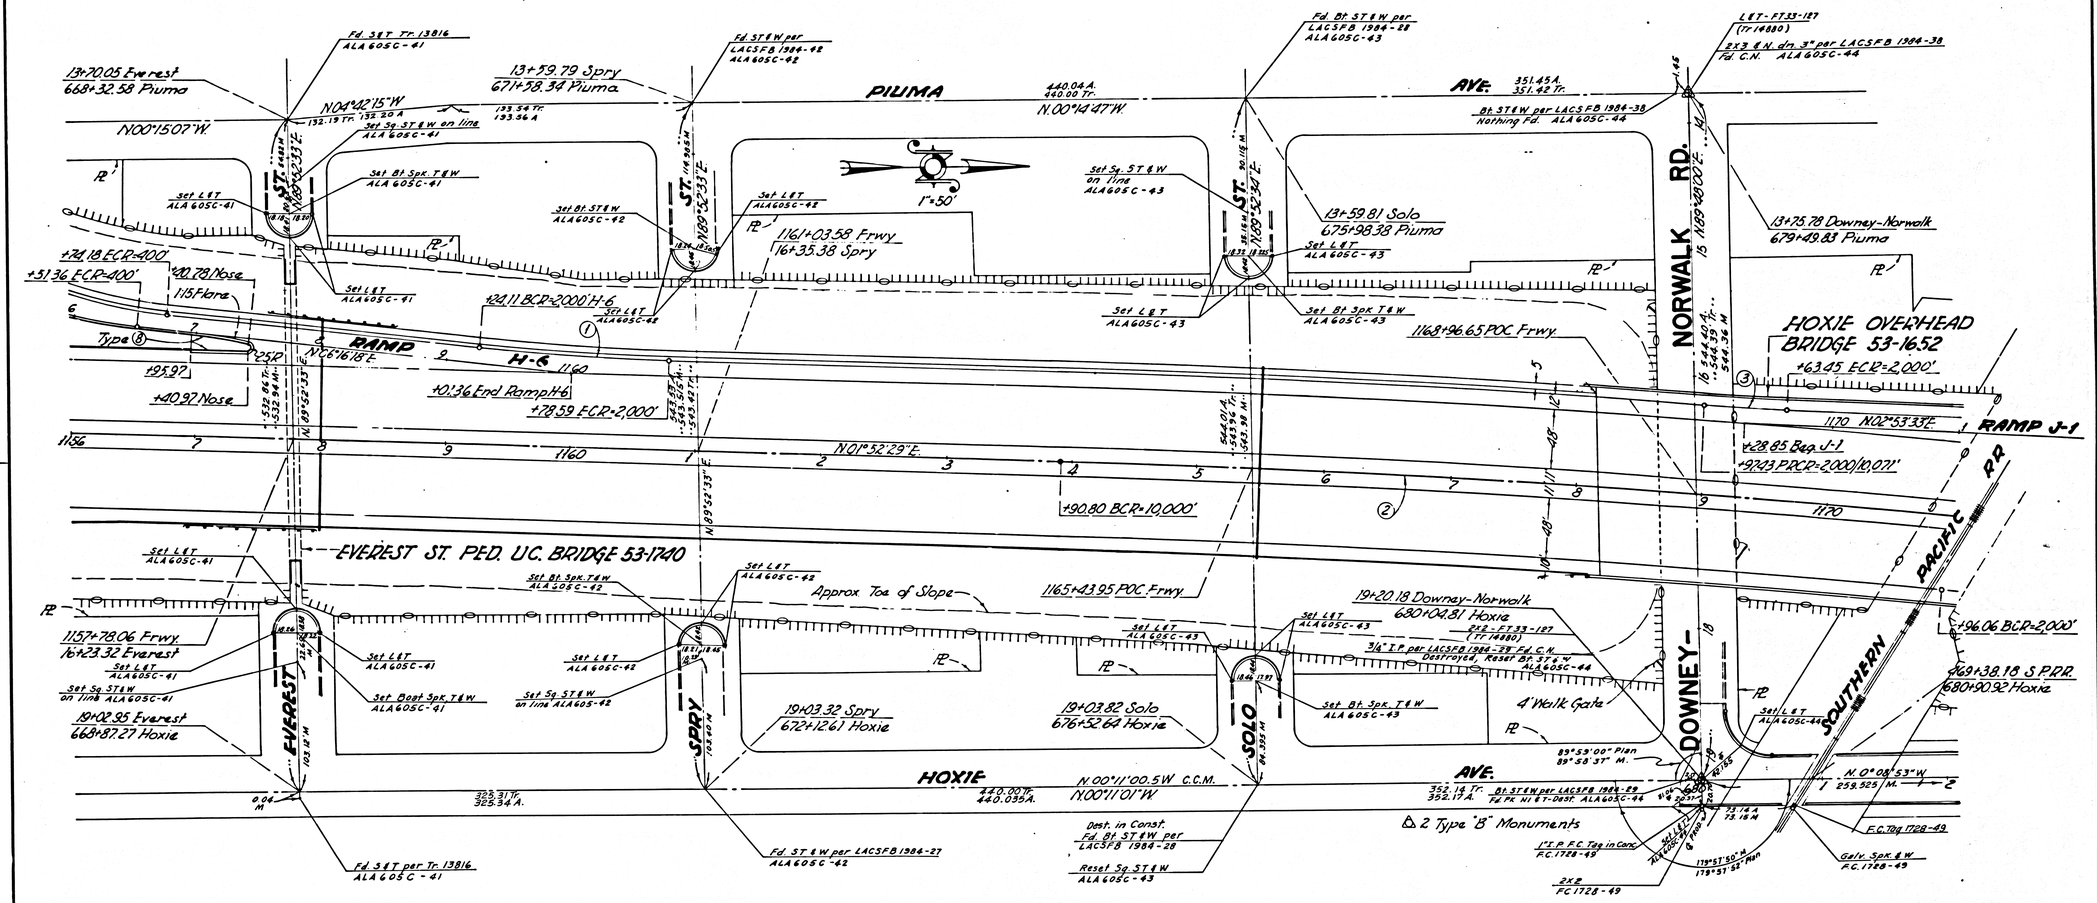

F.M. 2 0 8 9 0 SHT. 4

DIST	COUNTY	ROUTE	POST MILES – TOTAL PROJECT	SHEET NO.	TOTAL SHEETS
7	LA	605	5.03 – 8.75	15	18

STATE OF CALIFORNIA
TRANSPORTATION AGENCY
DEPARTMENT OF PUBLIC WORKS
DIVISION OF HIGHWAYS

MONUMENTATION MAP

No. MF-1960-5

Deputy District Engineer

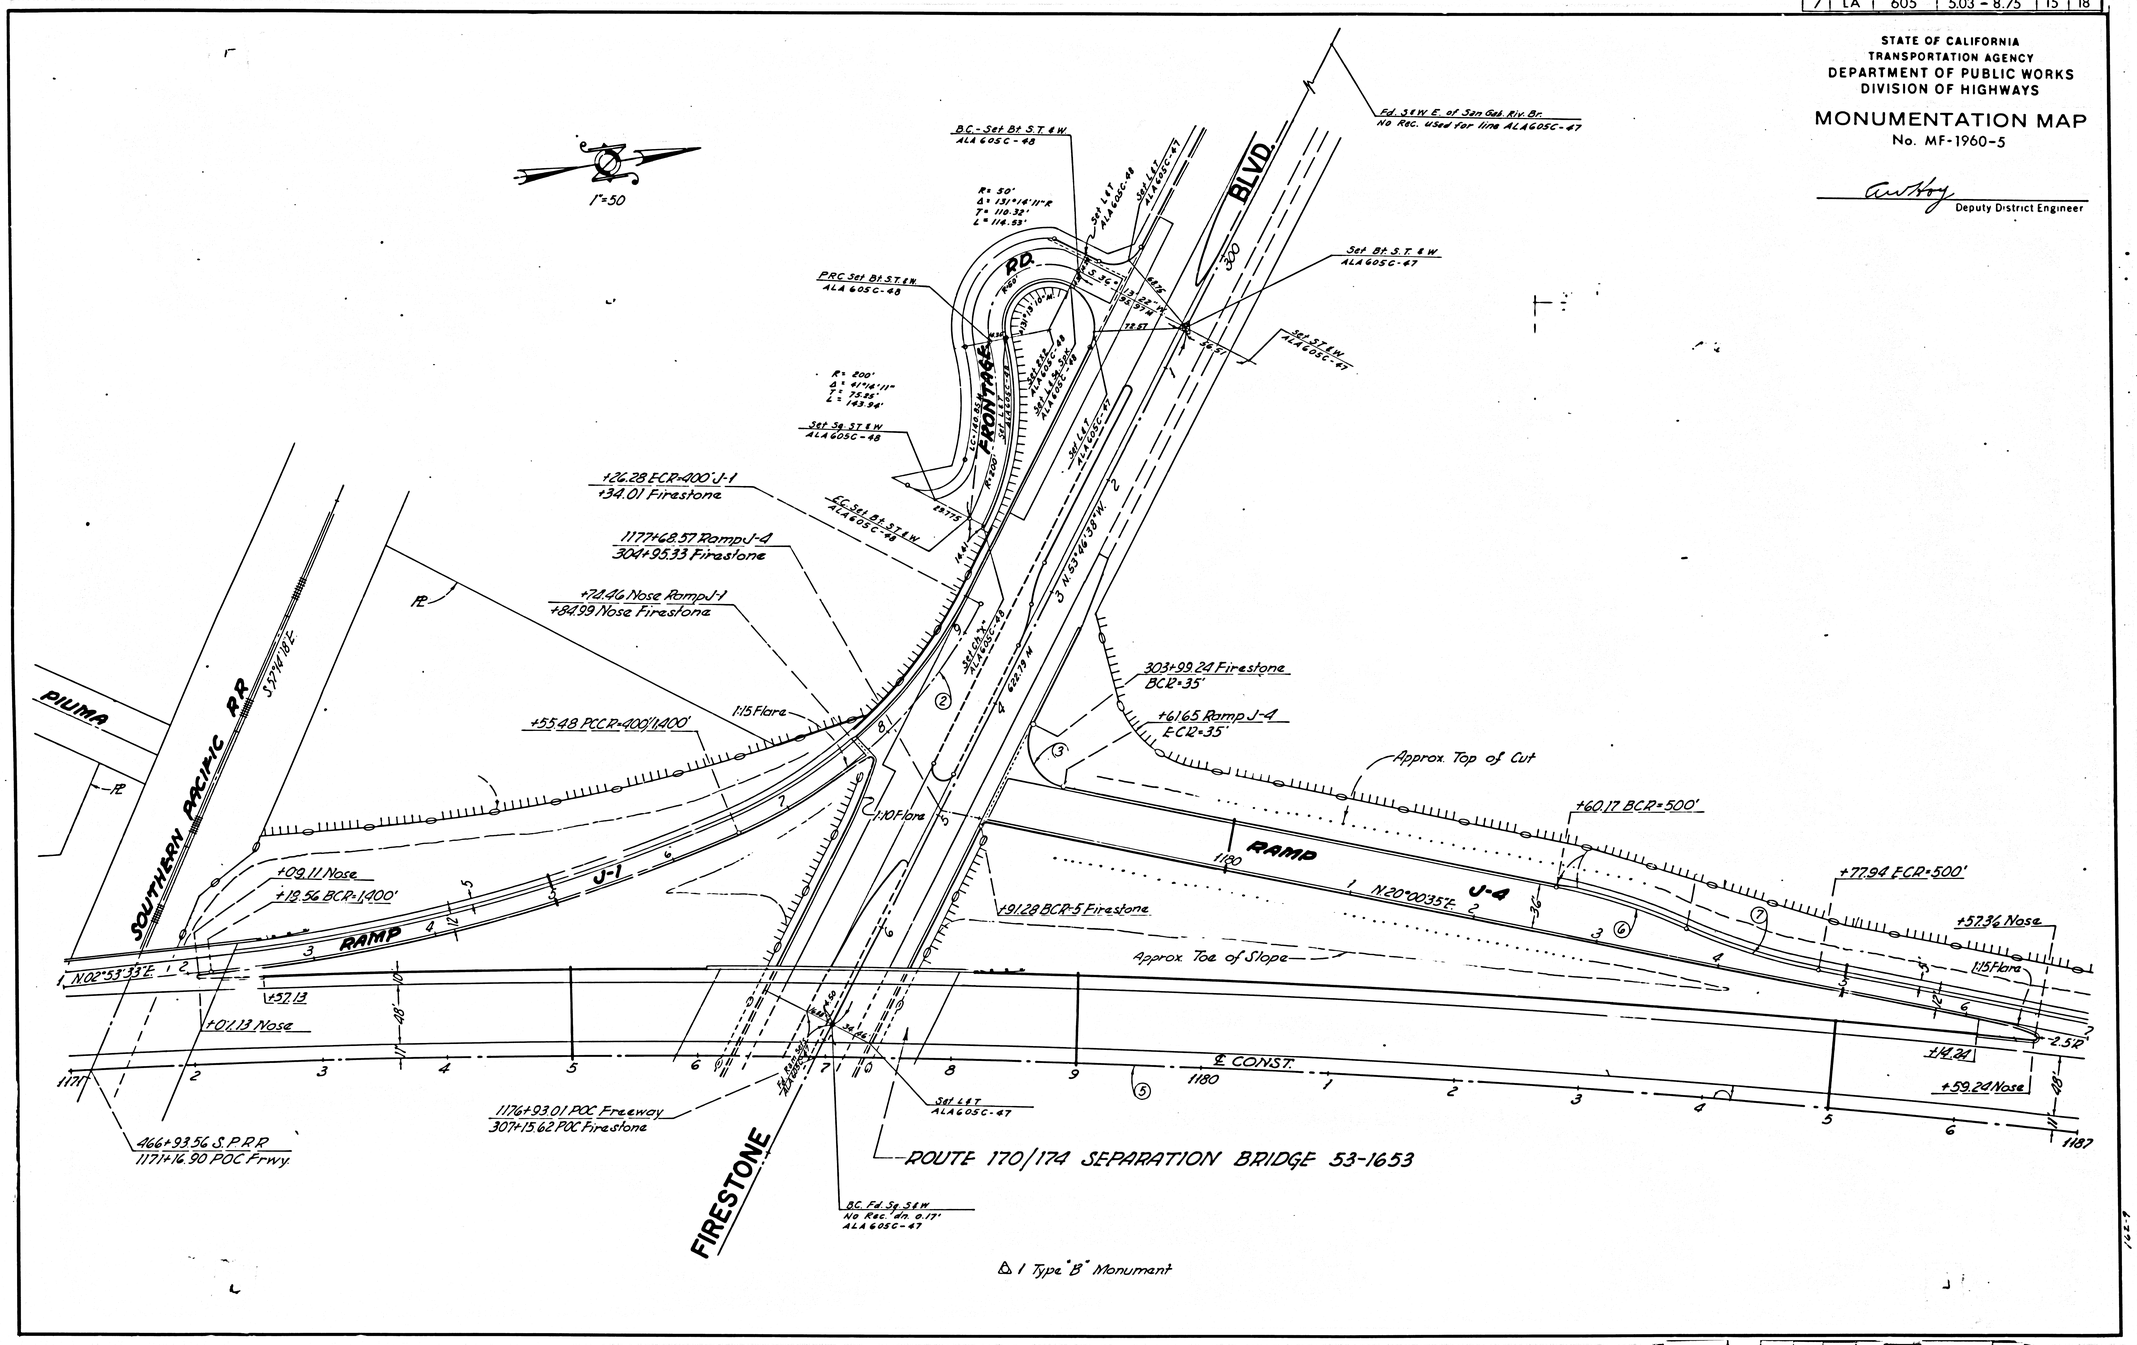

F.M. 2 0 8 9 0 SHT. 5

(15)

DIST	COUNTY	ROUTE	POST MILES - TOTAL PROJECT	SHEET NO.	TOTAL SHEETS
7	LA	605	5.03 - 8.75	16	18

STATE OF CALIFORNIA
TRANSPORTATION AGENCY
DEPARTMENT OF PUBLIC WORKS
DIVISION OF HIGHWAYS

MONUMENTATION MAP

No. MF-1960-6

Deputy District Engineer

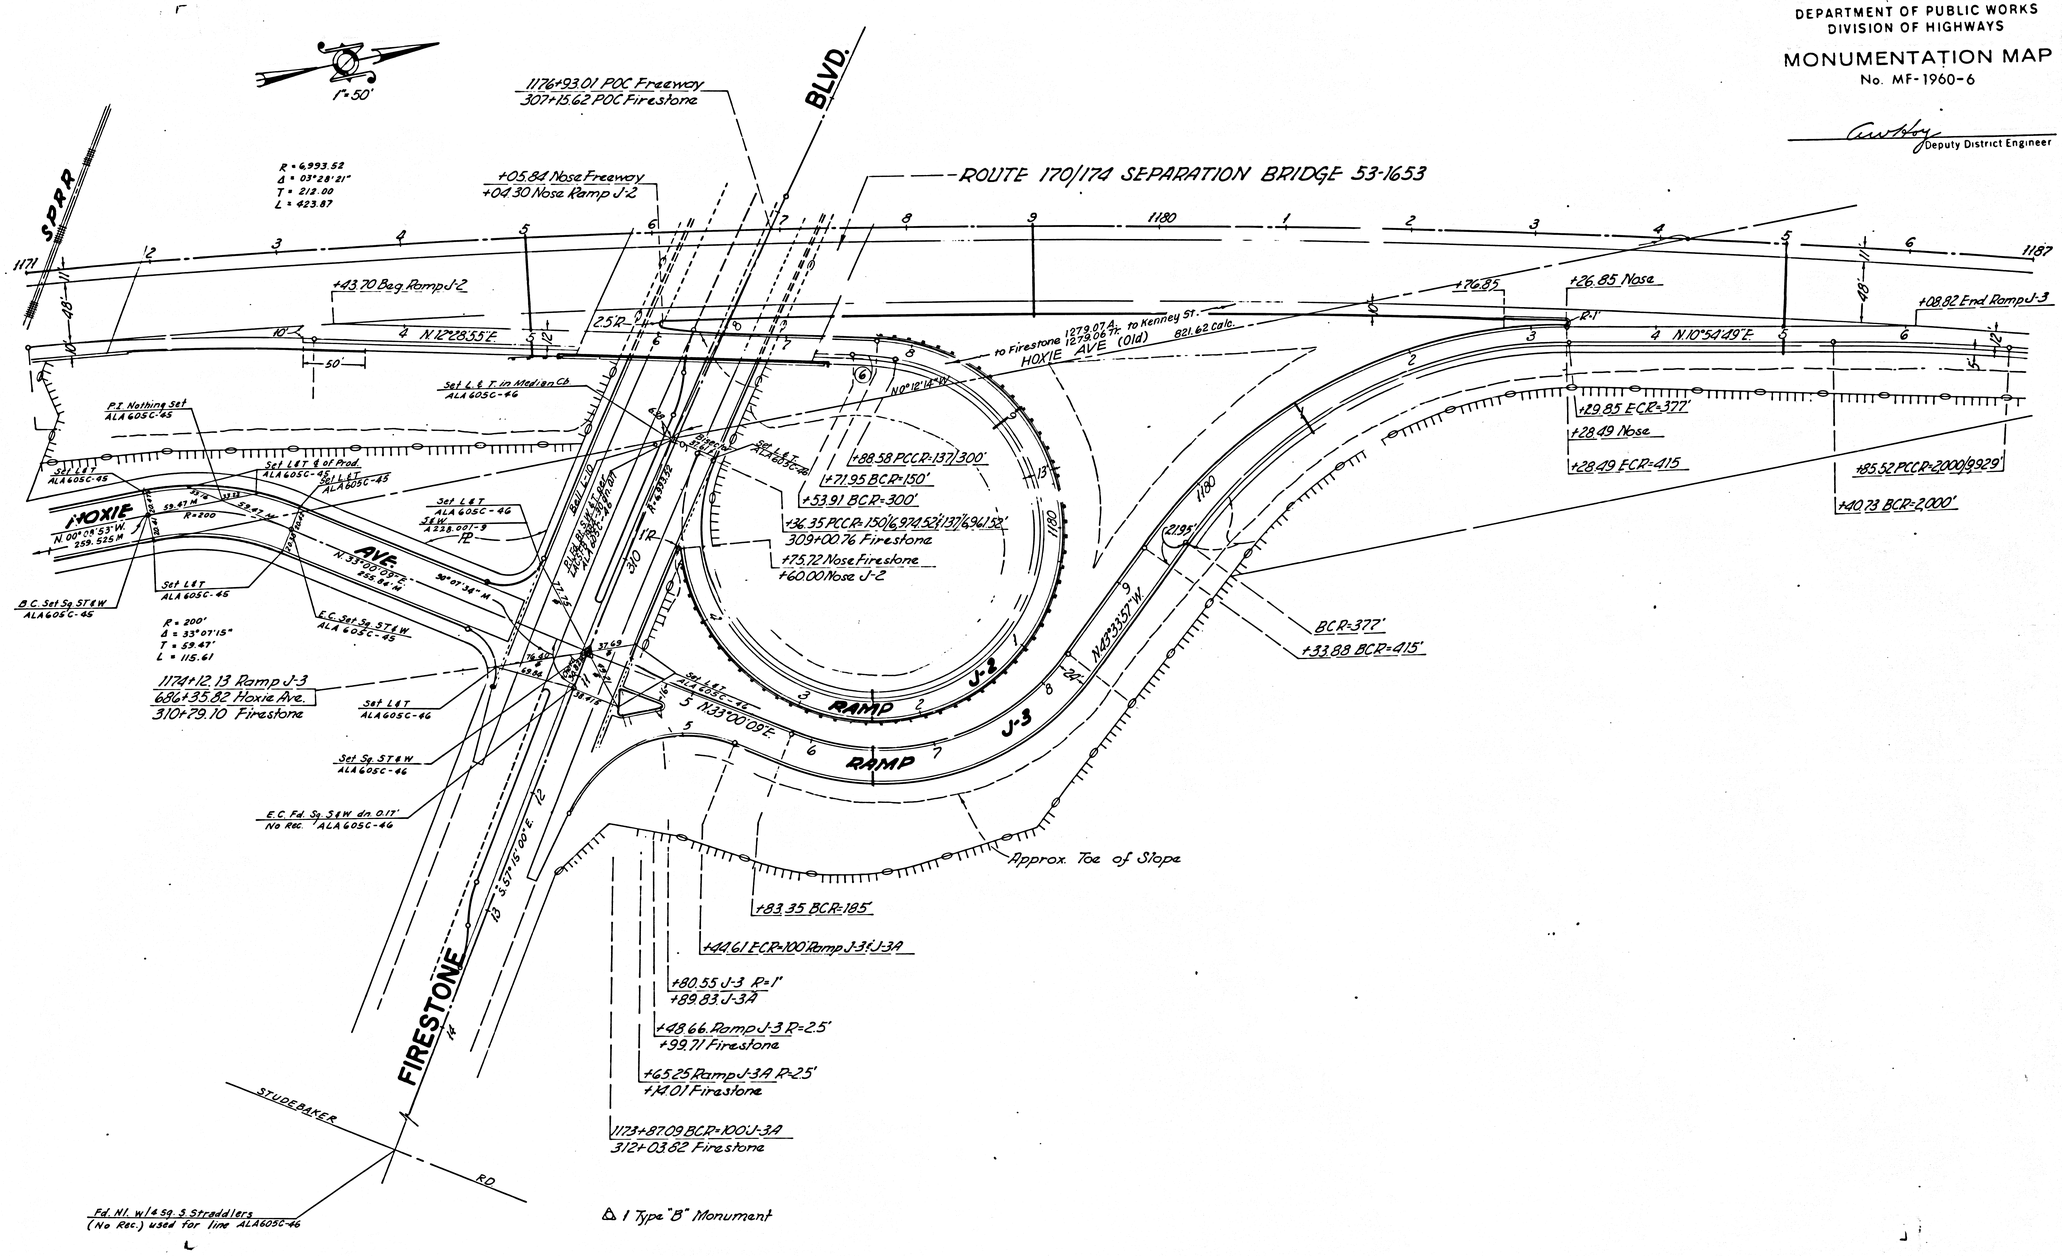

F.M. 2 0 8 9 0 SHT. 6

(16)

DIST	COUNTY	ROUTE	POST MILES - TOTAL PROJECT	SHEET NO.	TOTAL SHEETS
7	LA	605	5.03 - 8.75	17	18

STATE OF CALIFORNIA
TRANSPORTATION AGENCY
DEPARTMENT OF PUBLIC WORKS
DIVISION OF HIGHWAYS

MONUMENTATION MAP

No. MF-1960-7

Deputy District Engineer

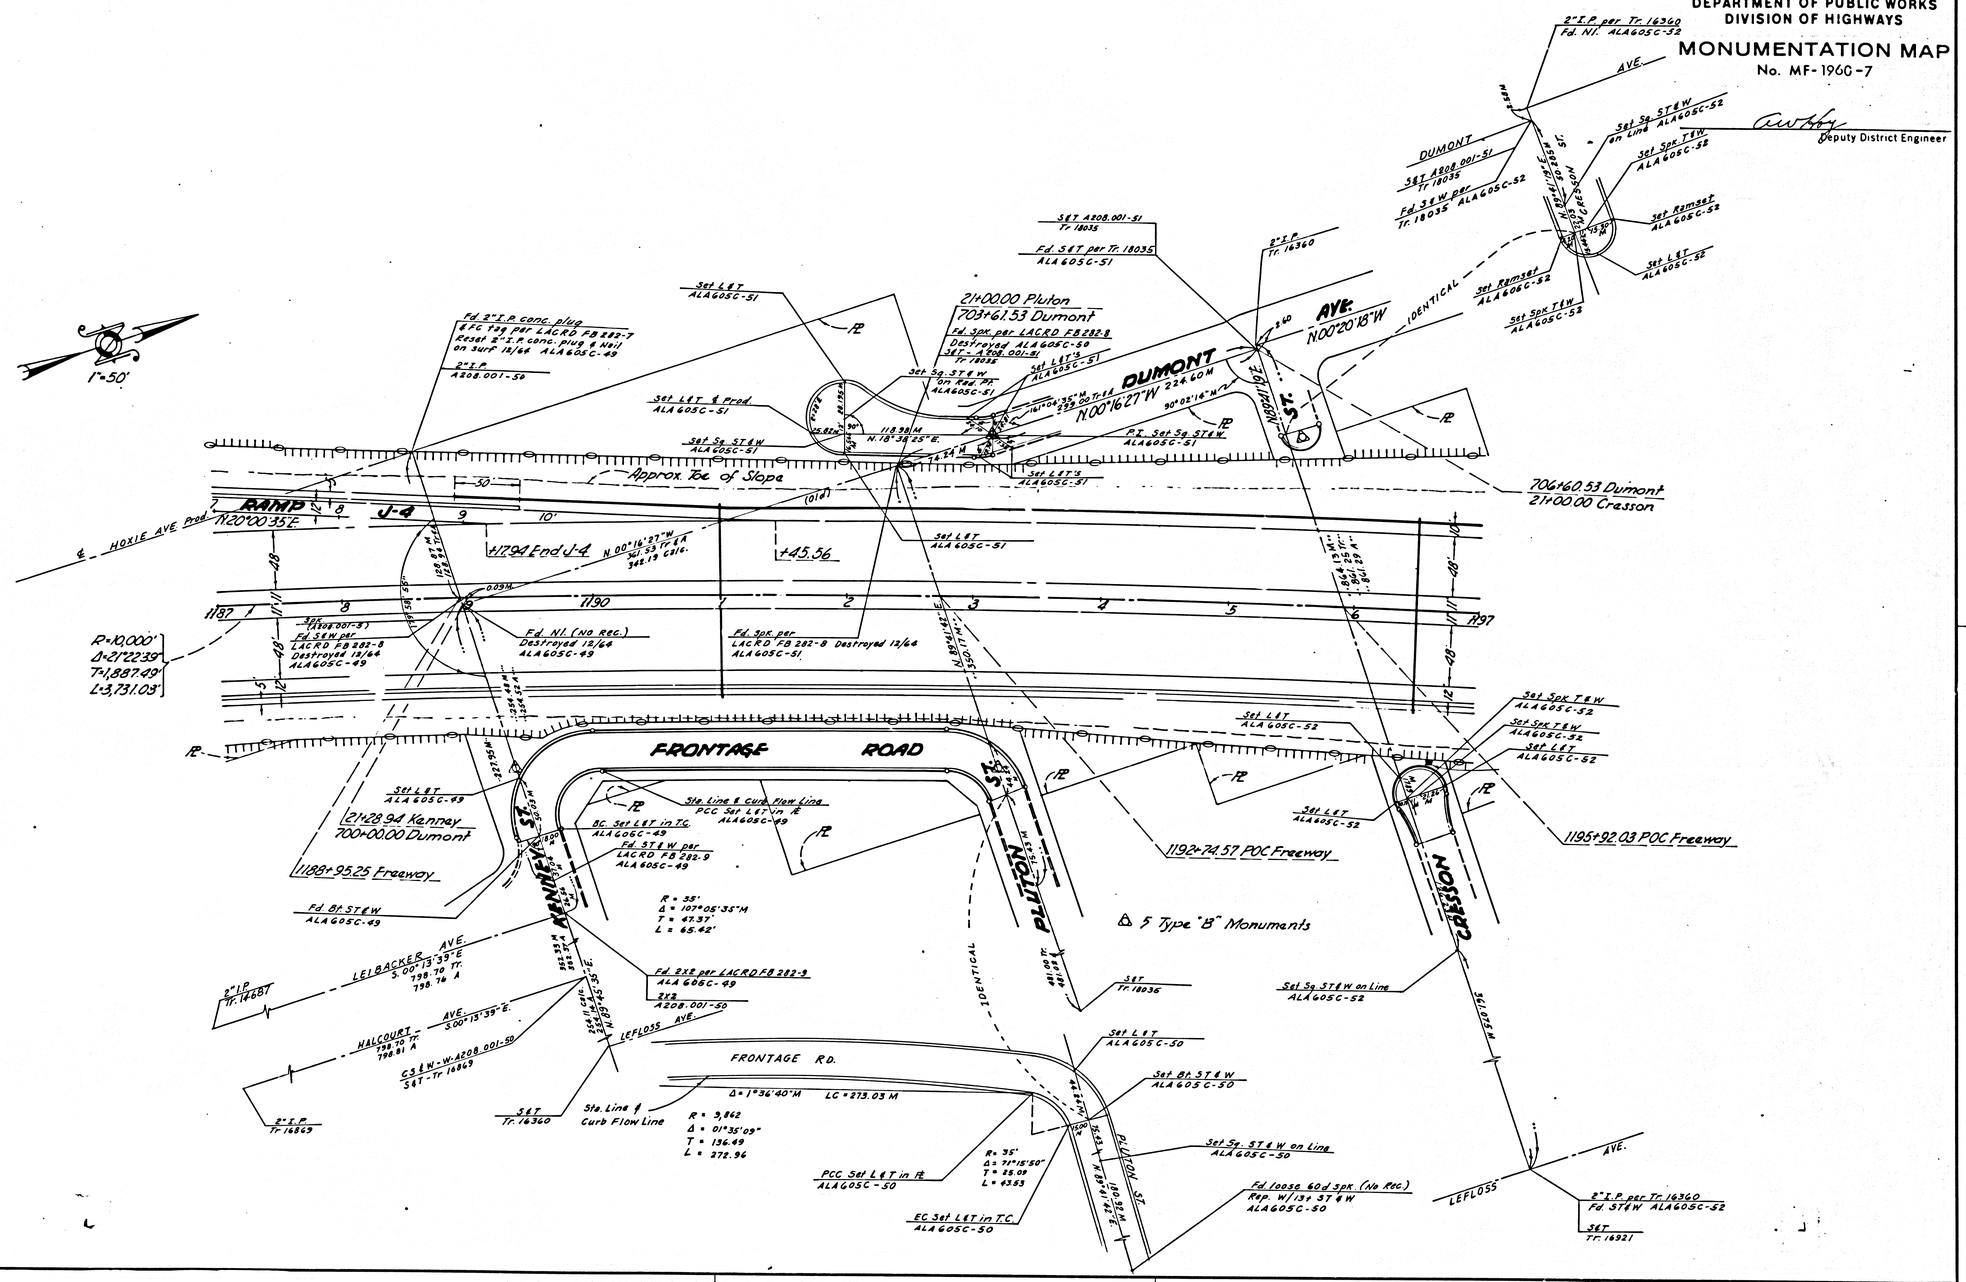

F.M. 20890 SHT. 7

(17)

DIST	COUNTY	ROUTE	POST MILES - TOTAL PROJECT	SHEET NO.	TOTAL SHEETS
7	LA	605	5.03 - 8.75	18	18

STATE OF CALIFORNIA
TRANSPORTATION AGENCY
DEPARTMENT OF PUBLIC WORKS
DIVISION OF HIGHWAYS

MONUMENTATION MAP

No. MF-1960-8

Deputy District Engineer

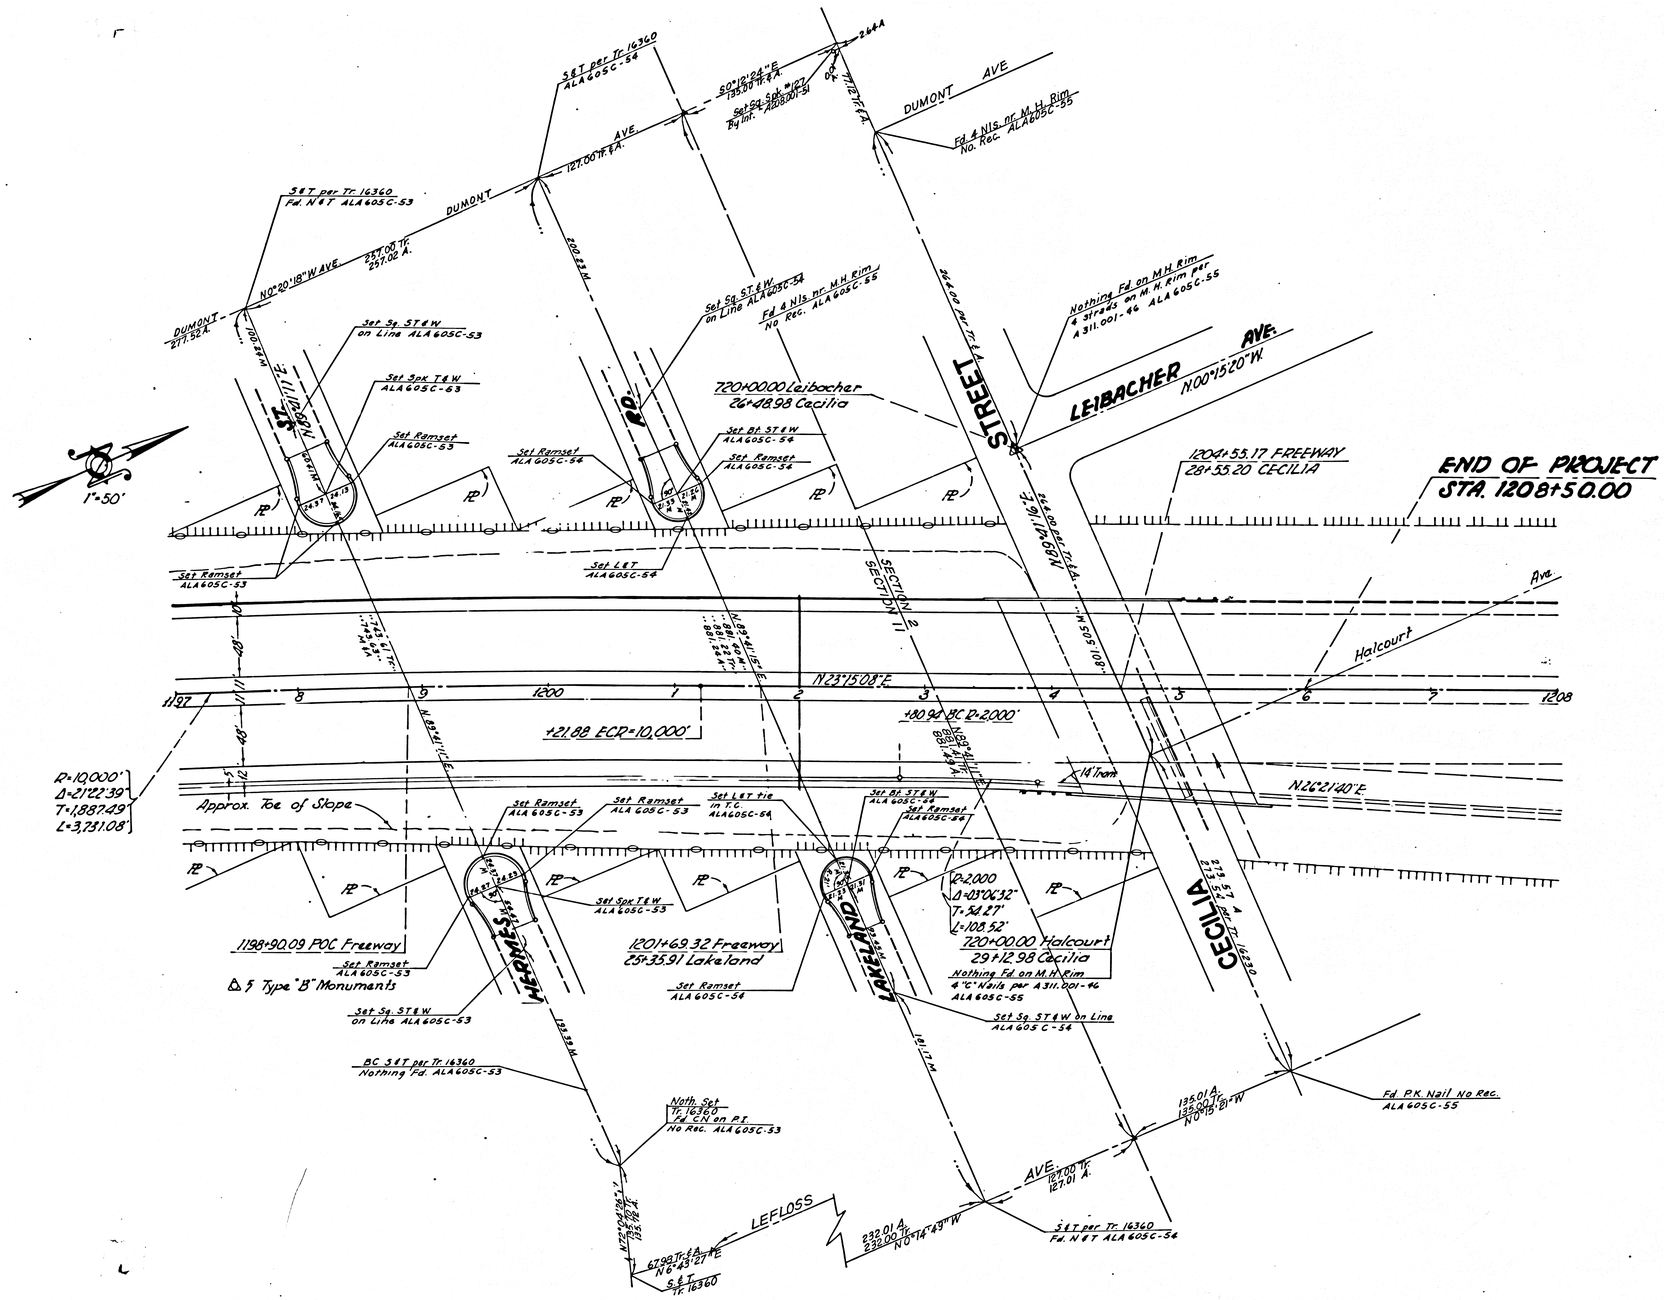

F.M. 20890 SHT. 8