TRACT 2605

M. B. 27, - 55/75

LOT 113

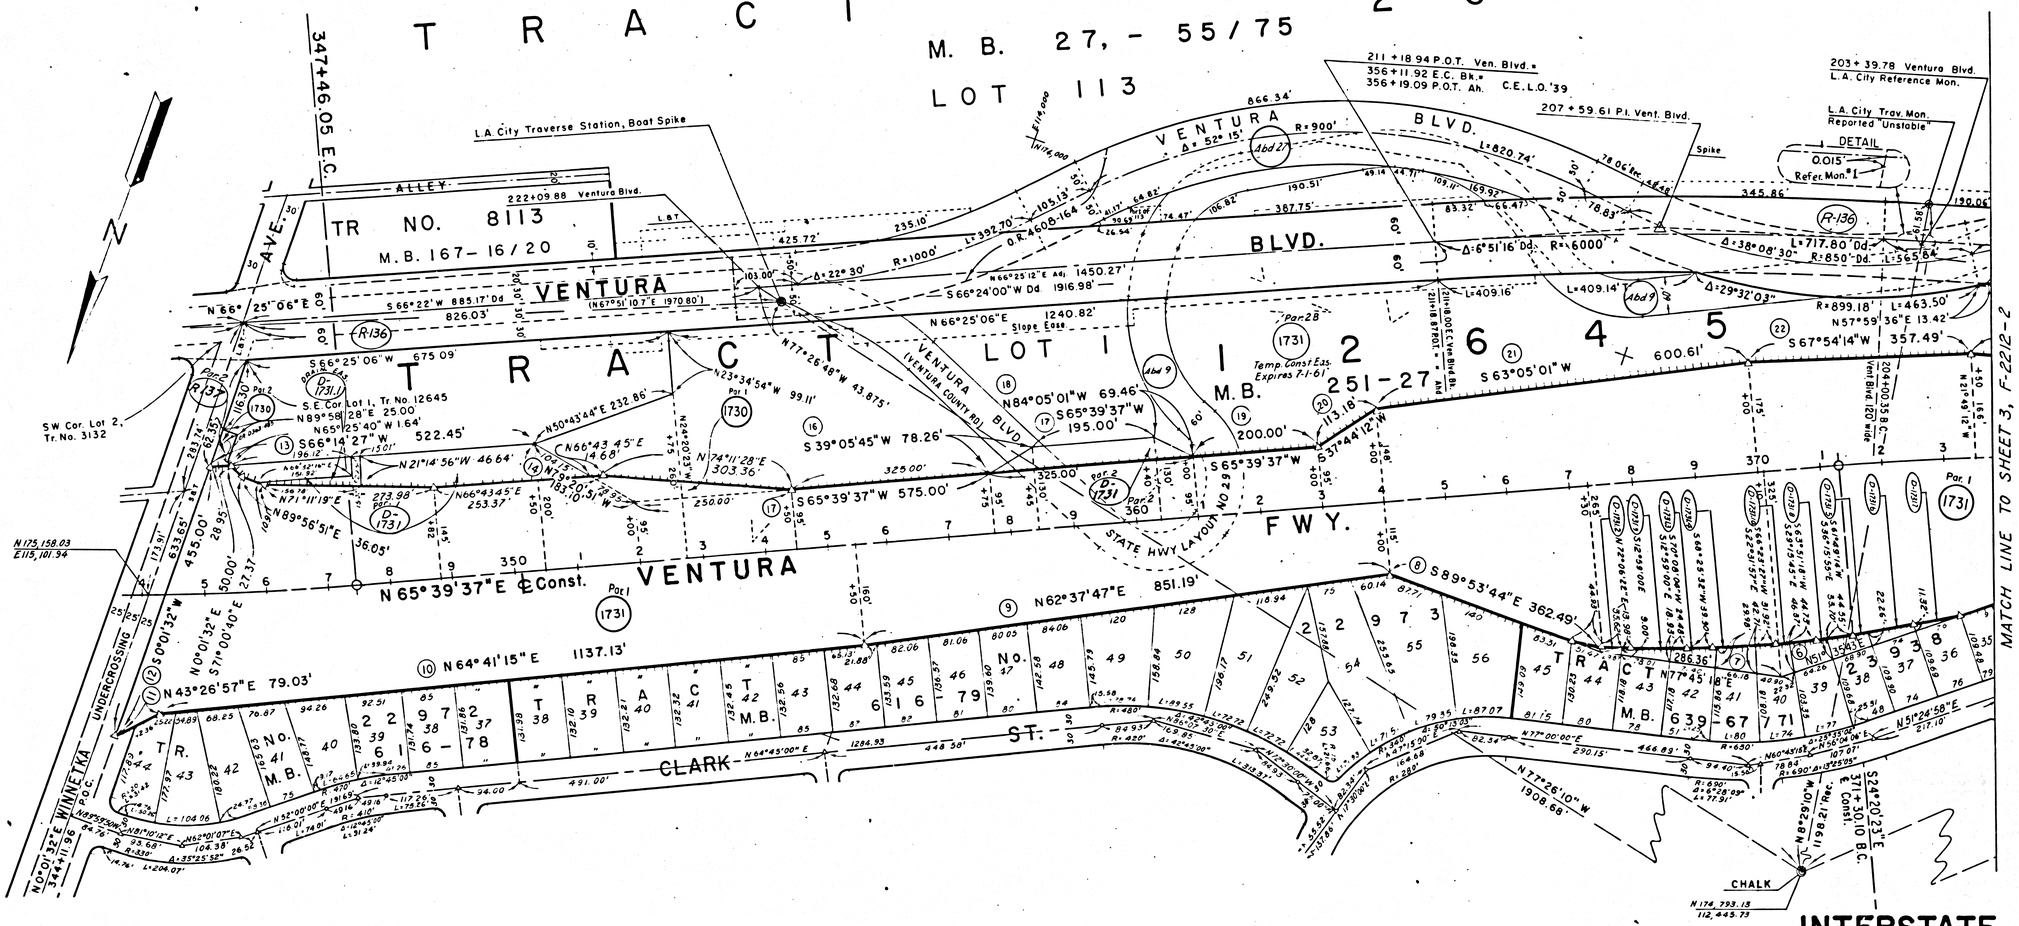

PARCEL NO.	GRANTOR OR GRANTEE	INST.	RECORDING DATA DATE	RECORDING DATA O.R.
Abd 9	State of Calif.	Abd	5-18-27	6927-392
Abd 27	State of Calif.	Abd	10-8-56	52518-334
R-136	State to City of L.A.	Rel.	7-28-60	D-925-920
1730 Par.1	Feintech Invest. Prop.	Fee	2-13-59	363-485
1730 Par.2	see R-137 above			
1731 Par.1	Feintech Invest. Prop.	Fee	7-2-56	51622-29
1731 Par.2A	see Sheet No. 3			
1731 Par.2B	Temp. Const. Esmnt.	Expires 7-1-61	...	
R-137 Par.2	State to City of L.A.	Rel.	9-14-60	D-974-756 et seq
R-137 Par.1	See F2208			
R-137 Par.3&4	See F2212.03			
D-1731 Par.1&2	State to Feintech Invest. Prop.	D.D.	8-13-59	D-571-79

PARCEL NO.	GRANTOR OR GRANTEE	INST.	RECORDING DATA DATE	RECORDING DATA O.R.
D-1731.1	State to Feintech Invest. Prop.	D.D.	6-12-62	D-1682-647
D-1731.2	State to Marshal W. Barnes et ux	D.D.	3-14-63	D-1953-697
D-1731.3	State to Harold L. Sutherland et ux	D.D.	8-6-63	D-2134-644
D-1731.4	State to Robert M. Bland et ux	D.D.	4-29-64	D-2452-802
D-1731.5	State to Richard E. Tisch et ux	D.D.	3-15-63	D-1955-737
D-1731.6	State to Raymond J. DeBattista et ux	D.D.	3-14-63	D-1953-723
D-1731.7	State to Eula Mc Laughlin	D.D.	3-14-63	D-1953-715
D-1731.8	State to Edward N. Beaver et ux	D.D.	11-15-63	D-2257-911
D-1731.9	State to Byron Slater et ux	D.D.	4-29-64	D-2452-802
D-1731.10	State to Irwin Lieberman et ux	D.D.	12-11-63	D-2285-645

PARCEL NO.	GRANTOR OR GRANTEE	INST.	RECORDING DATA DATE	RECORDING DATA O.R.

REVISION DATES

REV. BY	DATE	REV. BY	DATE
L.H.Wolff	2/1/67		

STATE OF CALIFORNIA

TRANSPORTATION AGENCY — DEPARTMENT OF PUBLIC WORKS

DIVISION OF HIGHWAYS

07-LA-101-23.5

RIGHT OF WAY RECORD MAP

Winnetka Ave. to 2980' E. of Winnetka Ave.

SCALE 1=100'

DRAFT

LEGEND: ACCESS DENIAL LINE ..... TOP OF CUT ------ TOE OF FILL
A - Adjusted, M - Measured, Tr - Tract, Calc - Calculated, CCM - Coordinate Control Map, Dd - Deed, D.D - Director's Deed

F-2212-1

Date:

FM 21006 SHT 1

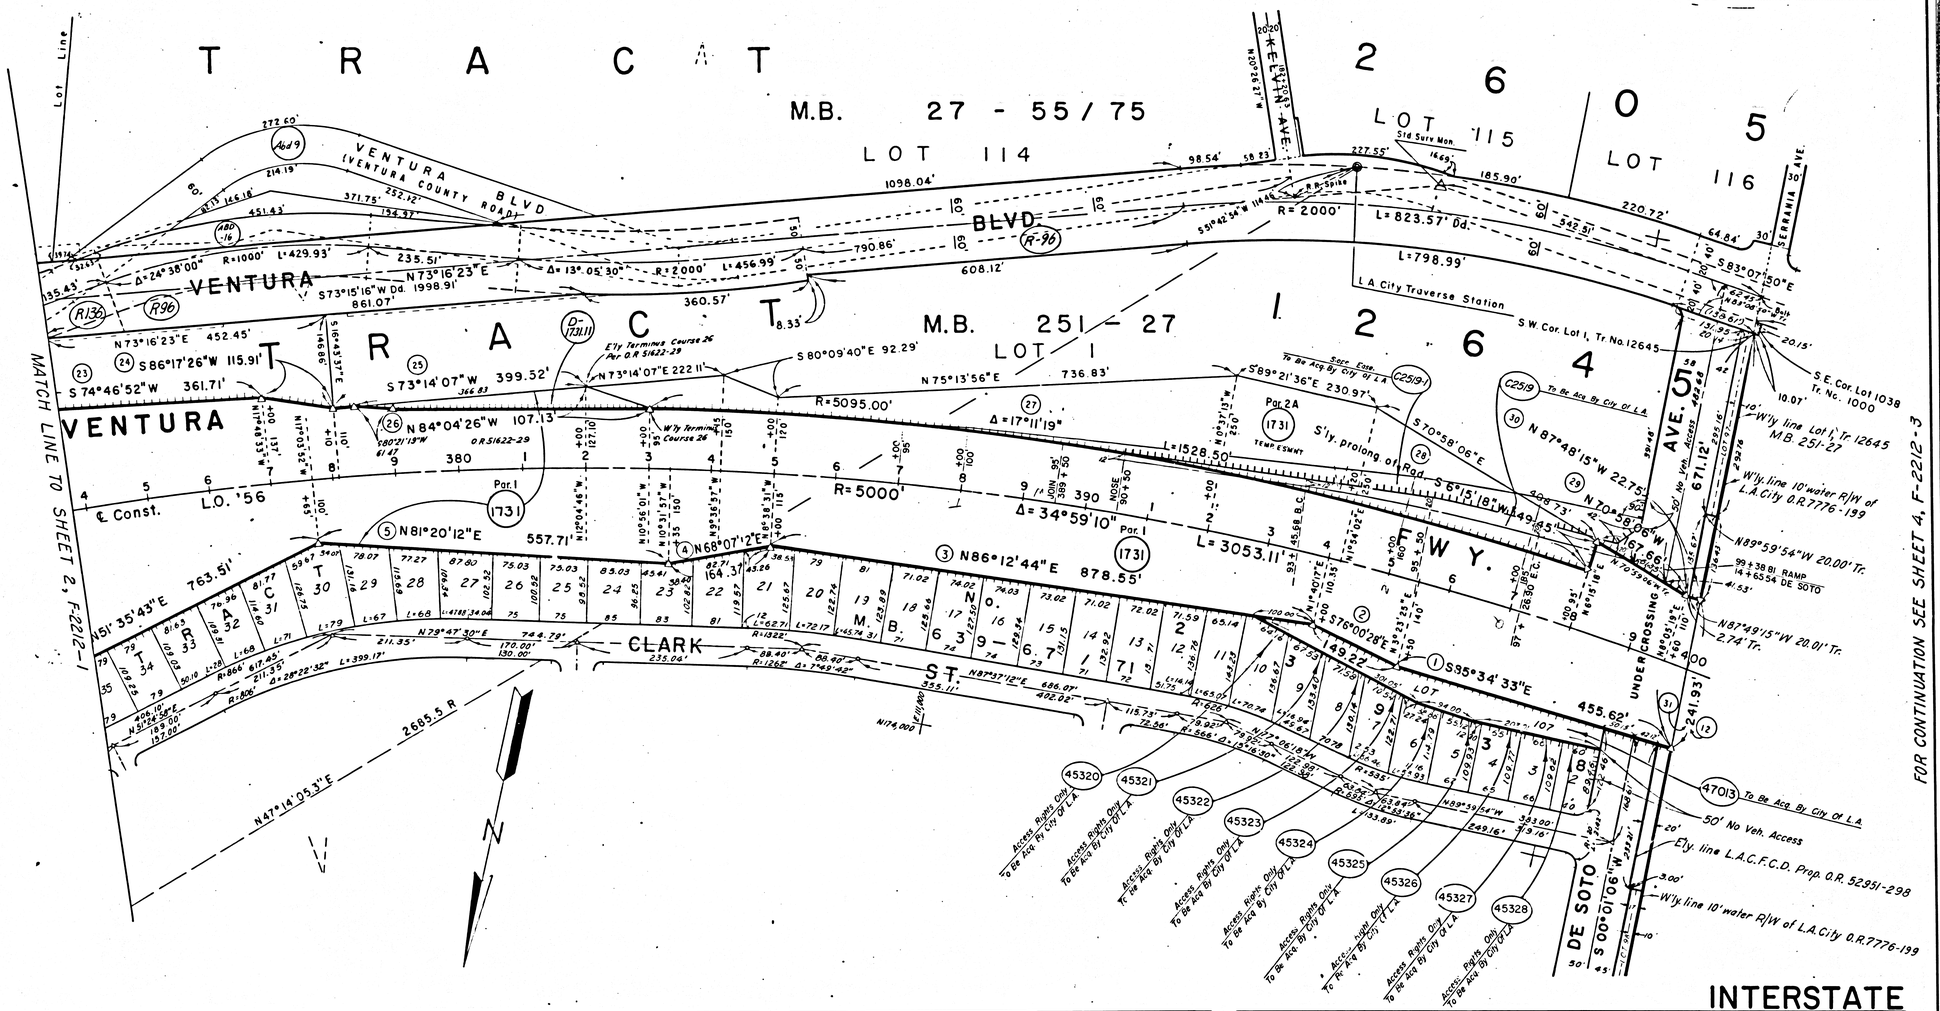

PARCEL NO.	GRANTOR OR GRANTEE	INST.	RECORDING DATA DATE	OR.
Abd. 9	State of Calif.	Abd	5-18-27	6927-392
Abd. 16	State of Calif.	Abd.	6-3-43	20035-132
R-96	State to City of L.A.	Rel.	12-16-58	307-206
R-136	State to City of L.A.	Rel.	7-28-60	D-925-920
1731 Par.1	Feintech Invest. Prop.	Fee	7-2-56	51622-29
D-1731.11	State to Liberty Building Co. Inc.	D.D.	11-16-64	D2700-86
1731 Par.2A	Temp. Const. Esmnt.	5/10/65*		

PARCEL NO.	GRANTOR OR GRANTEE	INST.	RECORDING DATA DATE	OR.

PARCEL NO.	GRANTOR OR GRANTEE	INST.	RECORDING DATA DATE	OR.

REVISION DATES			
REV. BY	DATE	REV BY	DATE
L.H. Wolff	2/11/67		

STATE OF CALIFORNIA
TRANSPORTATION AGENCY — DEPARTMENT OF PUBLIC WORKS
DIVISION OF HIGHWAYS
07-LA-101-24.1

RIGHT OF WAY RECORD MAP

2620' W. of DeSoto Ave. to DeSoto Ave.

SCALE 1" = 100'
DRAFT

INTERSTATE

LEGEND: A = Adjusted, M = Measured, Tr = Tract, Calc = Calculated, CCM = Coordinate Control Map, Dd = Deed, DD = Director's Deed

F-2212-2

Date:

FM 21006 SHT 2

SHEET 4 OF 4 SHEETS

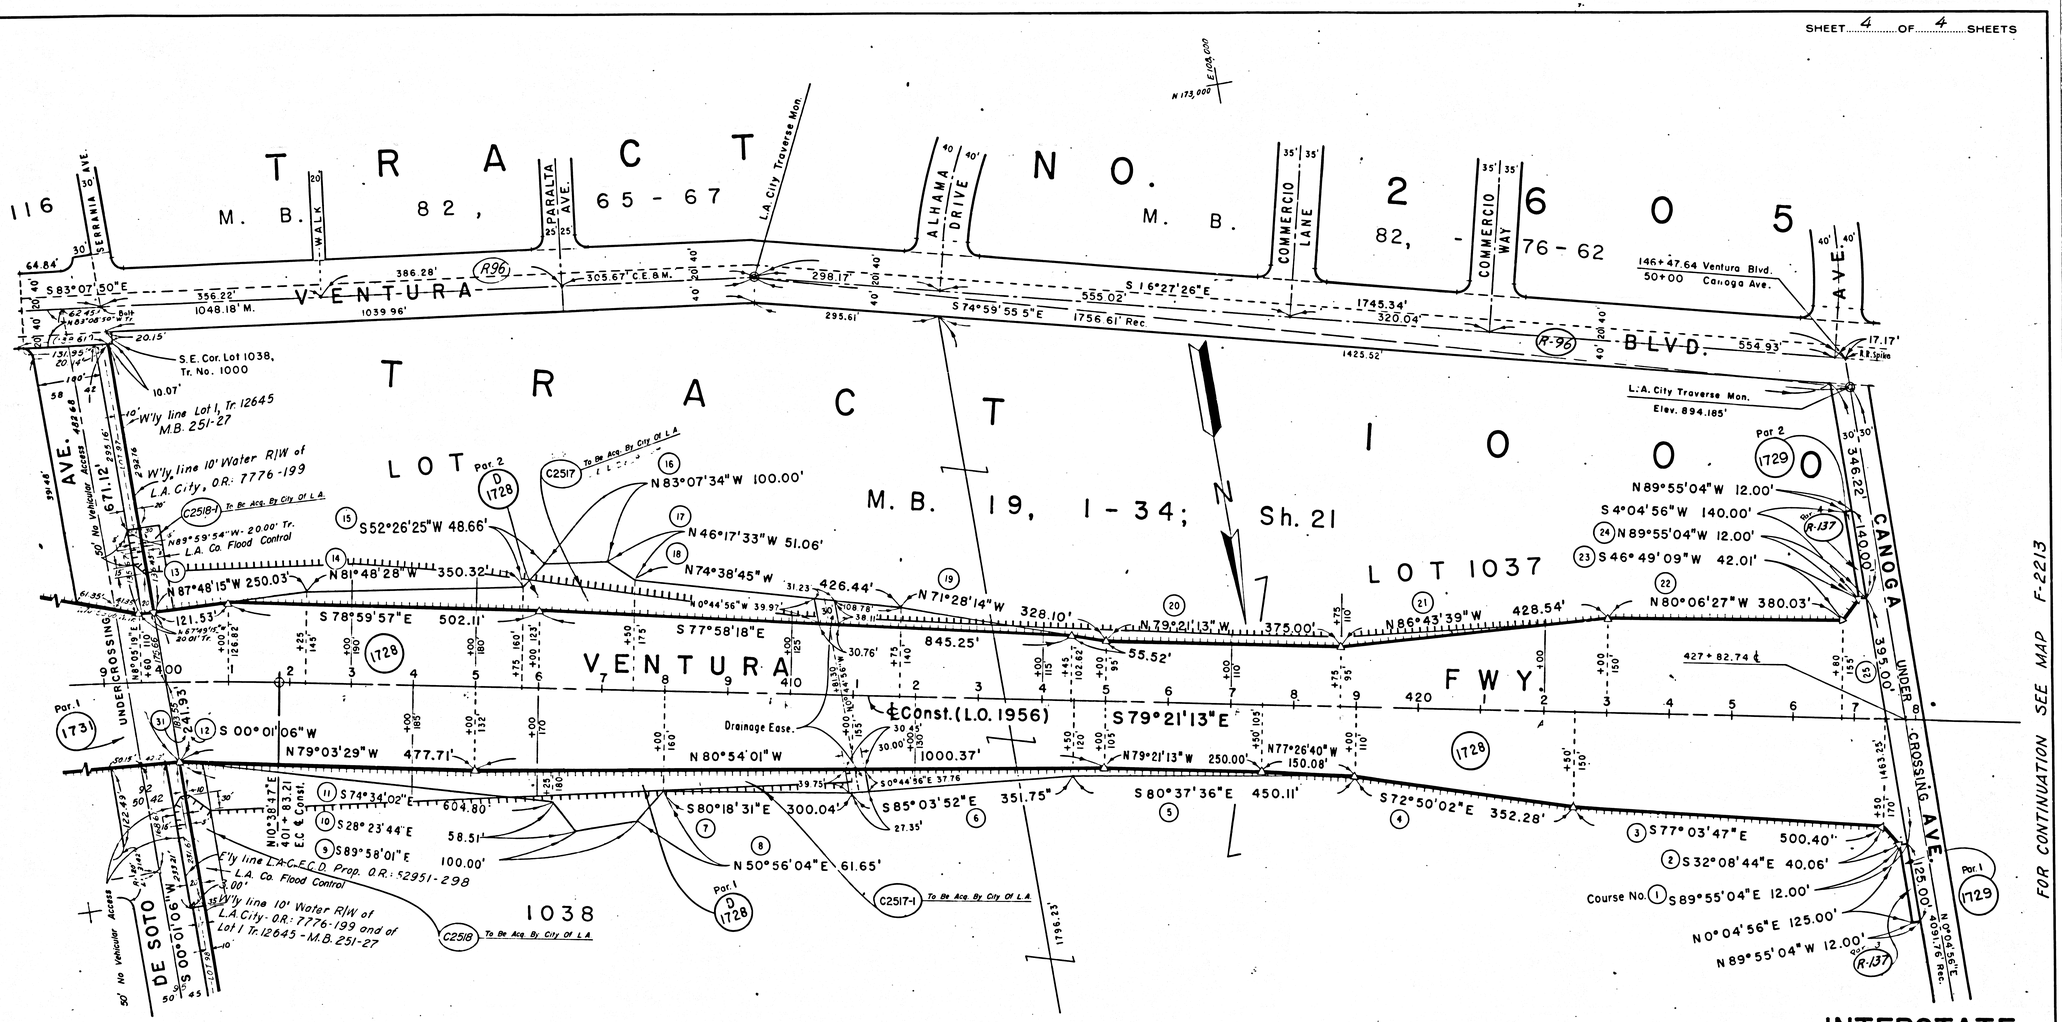

INTERSTATE

PARCEL NO.	GRANTOR OR GRANTEE	INST.	RECORDING DATA DATE	O.R.
R-96	State to City of L.A.	Rel.	12-16-58	D-3011/204-6
R-137 Par 3+4	State to City of L.A.	Rel.	9-14-60	D-974-756 et seq
R-137 Par 1	See F-2208			
R-137 Par 2	See F-2212.03			
1728	Doris W. Vidor et al.	Fee	8-5-54	45248-393
D 1728 Par 1+2	State to Doris W. Vidor et al.	D.D.	6-21-57	54859-106
1729 Par 1+2	Doris W. Vidor et al	Fee	8-28-56	52150-40
1731 Par. 1	Feintech Invest. Prop.	Fee	7-2-56	51622-29

PARCEL NO.	GRANTOR OR GRANTEE	INST.	RECORDING DATA DATE	O.R.

PARCEL NO.	GRANTOR OR GRANTEE	INST.	RECORDING DATA DATE	O.R.

REVISION DATES

REV. BY	DATE	REV BY	DATE
L.H. Wolff	2/1/67		

STATE OF CALIFORNIA
TRANSPORTATION AGENCY — DEPARTMENT OF PUBLIC WORKS
DIVISION OF HIGHWAYS
07-LA-101-24.6

RIGHT OF WAY RECORD MAP

De Soto Ave. to Canoga Ave.

SCALE 1" = 100'
DRAFT

LEGEND: ACCESS DENIAL LINE ..... TOP OF CUT ------ TOE OF FILL
A = Adjusted M = Measured Tr = Tract Calc = Calculated CCM = Coordinate Control Map Dd = Deed DD = Director's Deed

F-2212-3

Date:

FM 21006 SHT 3