

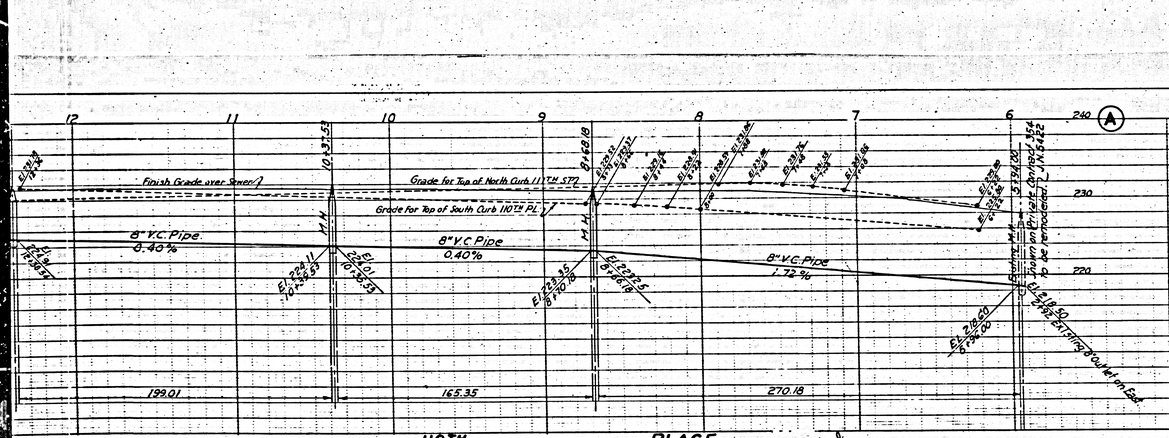


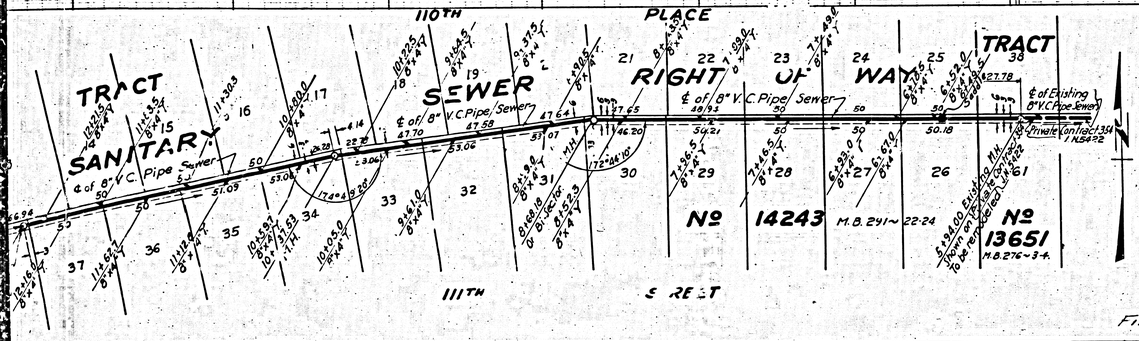

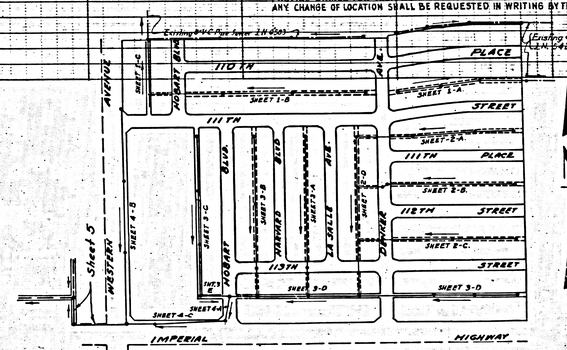

INDEX MAP
Scale: 1"=300'

B.M. ELEV. 205.83
~~WESTERN AVE. AND 108TH ST.~~
LEAD & TACK, CENTER CURB RETURN N.W. Cor.

DOUBLE SCALE.

(1) USE STANDARD MANHOLE FRAMES AND COVERS S-a-417 UNLESS NOTED OTHERWISE ON THE PLANS.
(2) ~~USE STANDARD STRENGTH PIPE (EXCEPT AS NOTED)~~
(3) USE CEMENT MORTAR FOR ALL V.C.P. JOINTS.
(4) CONSTRUCT HOUSE CONNECTIONS AS PER STANDARD SPECIFICATIONS WITH INVERT AT PROPERTY LINE TO ELEVATIONS SHOWN ON THE PLANS.
(5) ENCASE FOUR FEET (4') OF SEWER AT POINTS OF INTERFERENCE WITH POLES AS PER PLAN S-a-104.
(6) ~~ALL SEWER STRUCTURES SHALL BE BRICK STRUCTURES AND SHALL BE CONSTRUCTED AS PER~~ STANDARD PLAN S-a-104.
(7) CONSTRUCT TOPS OF ALL SEWER STRUCTURES IN RIGHTS OF WAY SIX INCHES (6") ABOVE FINISH GRADE.

NOTE:
NO REPRESENTATIVE OF THE COUNTY ENGINEER WILL SURVEY OR LAY OUT ANY PORTION OF THE WORK.
THE OWNER OR HIS AUTHORIZED REPRESENTATIVE SHALL FURNISH THE COUNTY ENGINEER WITH GRADE SHEETS AND STATIONS OF ALL HOUSE CONNECTIONS AND "Y" BRANCHES AND SHALL PROVIDE STAKES FOR THEM AT THEIR PROPER LOCATIONS WITH STATIONS PLAINLY MARKED. ANY CHANGE OF LOCATION SHALL BE REQUESTED IN WRITING BY THE OWNER OR HIS REPRESENTATIVE

PROFILE ALIGNMENT AND GRADE OF (1)

SANITARY SEWERS
TO BE CONSTRUCTED IN
SANITARY SEWER RIGHTS OF WAY
IN TRACT No 14243, M.B. 291~22-24,
ALLEY EAST OF WESTERN AVENUE
BETWEEN THE NORTHERLY LINE OF TRACT No 14243 AND 111TH ST.

PRIVATE CONTRACT NO. 456
W.S. 26.
SHEET 1 OF 5 SHEETS

SCALE: VERT. 1"=8'
HORIZ. 1"=40'

PREPARED IN THE OFFICES OF
HAROLD M. TEGART,
COUNTY ENGINEER

BY: Wayne A. Patterson
ASST. C.E. No. 6144

FOR LEGEND
SEE PLAN S-a-64.


NOTE:
GRADES TO WHICH THIS IMPROVEMENT IS TO BE CONSTRUCTED ARE SHOWN ON PLANS AND PROFILE. GRADE POINTS FOR TOP OF CURB, CENTER LINE OF STREET OR CENTER LINE OF ALLEY ARE SHOWN BY CIRCLES ON PROFILES. AT ALL POINTS BETWEEN DESIGNATED POINTS THE GRADE SHALL BE ESTABLISHED SO AS TO CONFORM TO A STRAIGHT LINE DRAWN BETWEEN SAID DESIGNATED POINTS.
ELEVATIONS ARE IN FEET ABOVE U.S.G.S. DATUM ON MEAN SEA LEVEL.
THIS DRAWING AND THE DATA HEREON ARE HEREBY MADE A PART OF THE SPECIFICATIONS.
WORK SHALL BE CONSTRUCTED ACCORDING TO SPECIFICATIONS ON FILE IN THE OFFICE OF THE COUNTY ENGINEER AND SHALL BE PROSECUTED ONLY IN THE PRESENCE OF THE COUNTY ENGINEER.
BEFORE WORK CAN BE STARTED THE CONTRACTOR MUST OBTAIN A PERMIT TO EXCAVATE IN COUNTY STREETS FROM THE L.A. COUNTY ROAD DEPARTMENT, 1104 HALL OF RECORDS, AND MAKE A DEPOSIT WITH THE COUNTY ENGINEER, 700 FAIRVIEW LEAGUE BUILDING, SUFFICIENT TO COVER THE COST OF CONSTRUCTION INSPECTION AND RECORD PLANS.
IF WORK IS TO BE DONE IN A STATE HIGHWAY, A PERMIT MUST BE OBTAINED FROM THE STATE OF CALIFORNIA DIVISION OF HIGHWAYS, 808 STATE BUILDING, AFTER MAKING THE DEPOSIT WITH THE COUNTY ENGINEER.


APPROVED: Alfred Jones, COUNTY ENGINEER
APPROVED: C. E. Ernst, ASST. CHIEF ENGINEER OF COUNTY SANITATION DISTRICTS


CHECKED BY: Fred B. Kane, DEPUTY COUNTY ENGINEER Dec 16

Final C.K. T.I.P. 10/16/47

Final C.K. T.I.P. 10/16/47

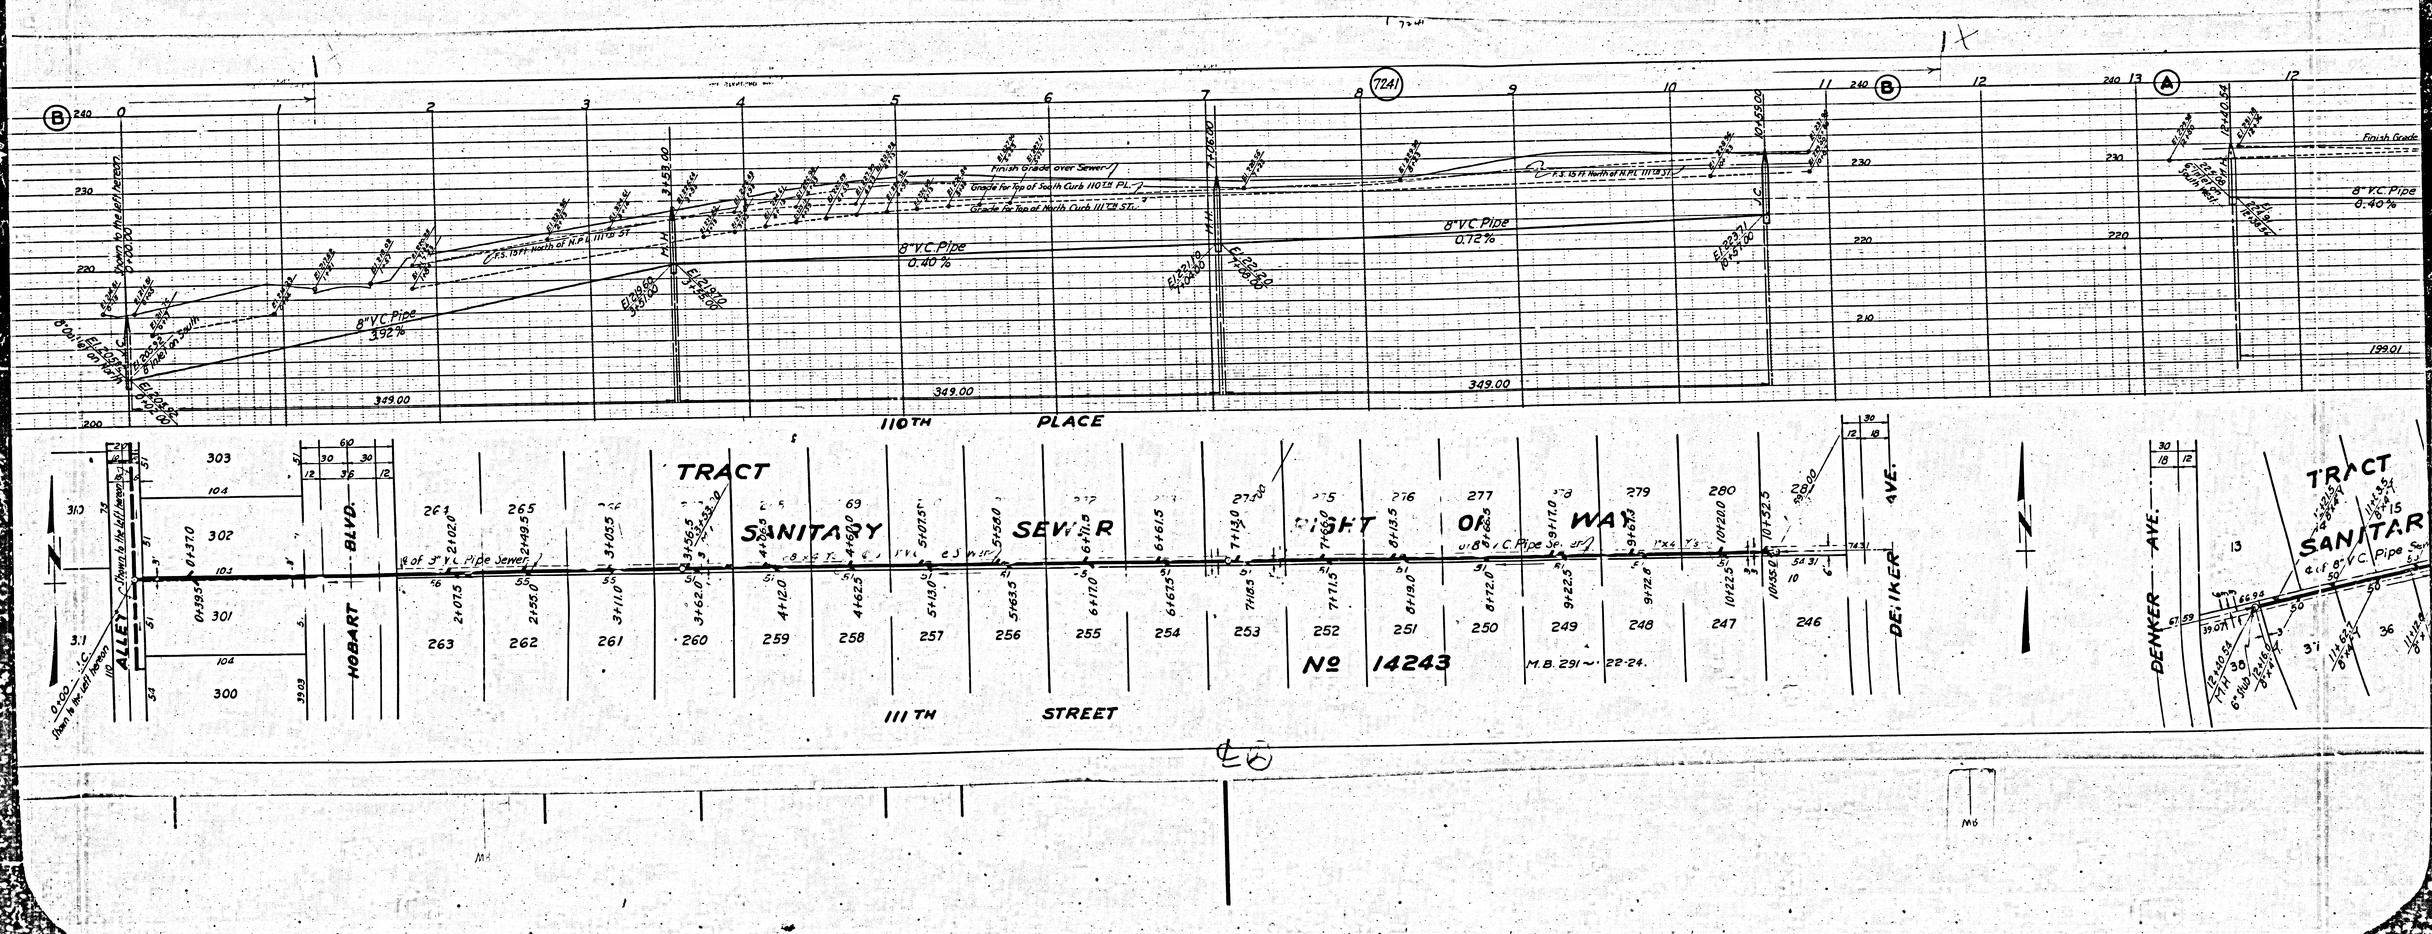
TRACT
SANITARY SEWER
RIGHT OF WAY
110TH PLACE
111TH STREET
ALLEY
HOBART BLVD.
DENKER AVE.
No 14243
M.B. 291 ~ 22-24.
8" V.C. Pipe 3.92%
8" V.C. Pipe 0.40%
8" V.C. Pipe 0.72%
Finish Grade over Sewer
Grade for Top of South Curb 110TH PL.
Grade for Top of North Curb 111TH ST.
F.S. 15 ft North of H.P.I. 111TH ST.
F.S. 15ft North of H.P.I. 110TH ST.
Finish Grade
199.01
349.00

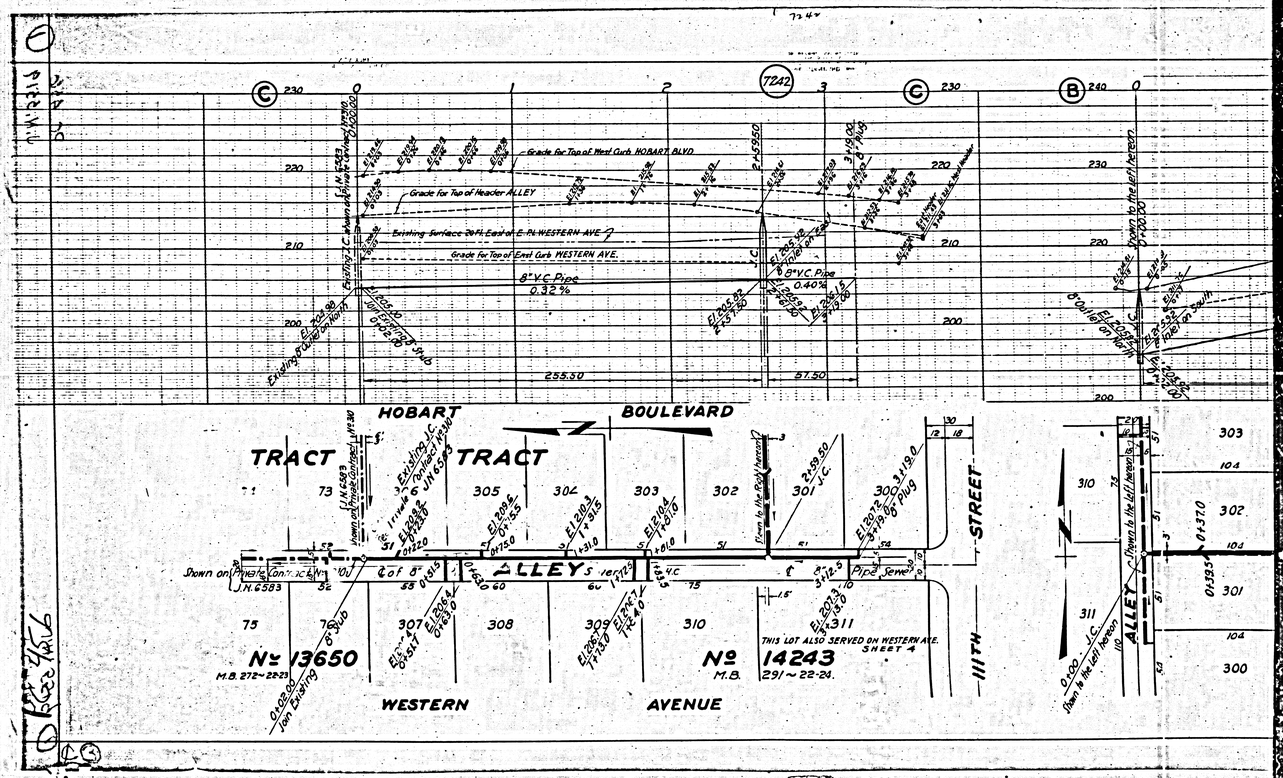
HOBART
BOULEVARD
TRACT
TRACT
ALLEY
WESTERN
AVENUE
111TH
STREET
No 13650
M.B. 272~22-23
No 14243
M.B. 291~22-24.
THIS LOT ALSO SERVED ON WESTERN AVE.
SHEET 4
Grade For Top of West Curb HOBART BLVD.
Grade For Top of Header ALLEY
Existing Surface 30 Ft. East of E. Pl. WESTERN AVE.
Grade For Top of East Curb WESTERN AVE.
8" V.C. Pipe
0.32 %
8" V.C. Pipe
0.40%
Existing S.C. Manhole
Existing I.C.
Existing I.C. Manhole
Shown on Private Conn. I.C. No. M.6583
Shown on Private Conn. I.C. No. M.6583
Shown to the Left hereon
Shown to the Left hereon
Shown to the Left hereon
Shown to the Left hereon
Shown to the Right hereon
Shown to the Left hereon
Existing I.C.
Existing I.C.
Existing I.C.

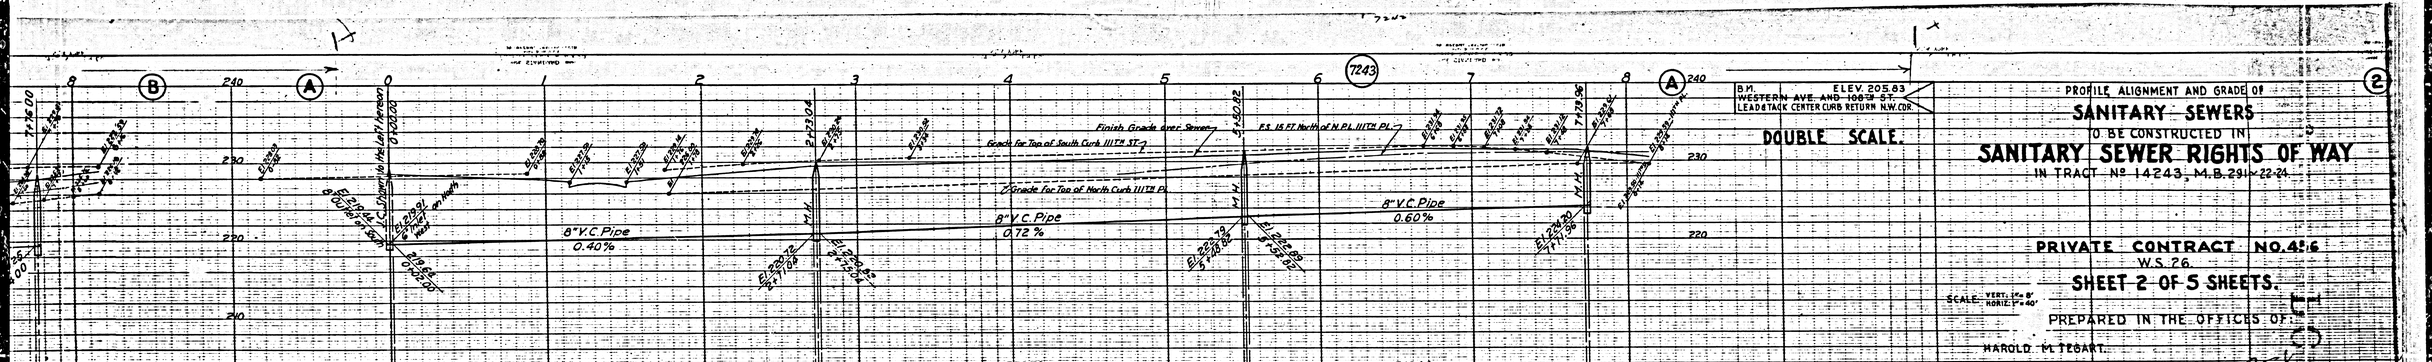

B.M. ELEV. 205.83
WESTERN AVE. AND 108 TH ST.
LEAD & TACK CENTER CURB RETURN N.W. COR.


DOUBLE SCALE.

PROFILE ALIGNMENT AND GRADE OF
SANITARY SEWERS
TO BE CONSTRUCTED IN
SANITARY SEWER RIGHTS OF WAY
IN TRACT Nº 14243, M.B. 291~22-24

PRIVATE CONTRACT NO. 456
W.S. 26
SHEET 2 OF 5 SHEETS.

SCALE: VERT. 1"=4' HORIZ. 1"=40'

PREPARED IN THE OFFICES OF
HARALD M. TEGART.
BY: Warren C. Wetherman REG. C.E. No. 6668

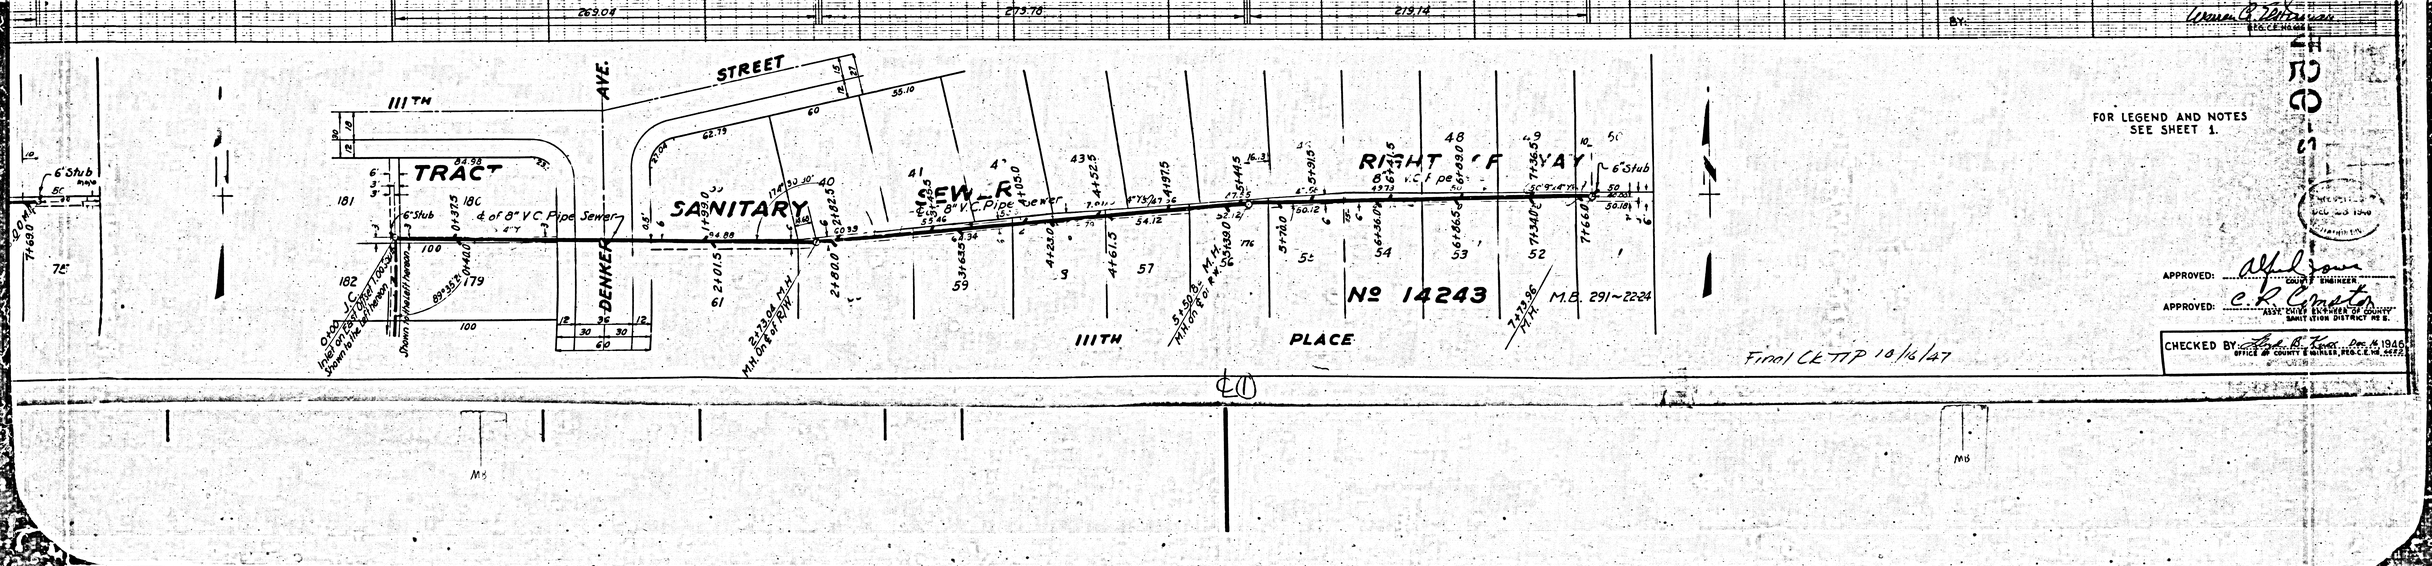


FOR LEGEND AND NOTES SEE SHEET 1.

APPROVED: [signature] COUNTY ENGINEER
APPROVED: C.K. Crosta ASST. CHIEF ENGINEER OF COUNTY SANITATION DISTRICTS NO. 8


CHECKED BY [signature] Dec. 16 1946
OFFICE OF COUNTY SURVEYOR, REG. C.E. No. 5472

Final CE TP 10/6/47

M5

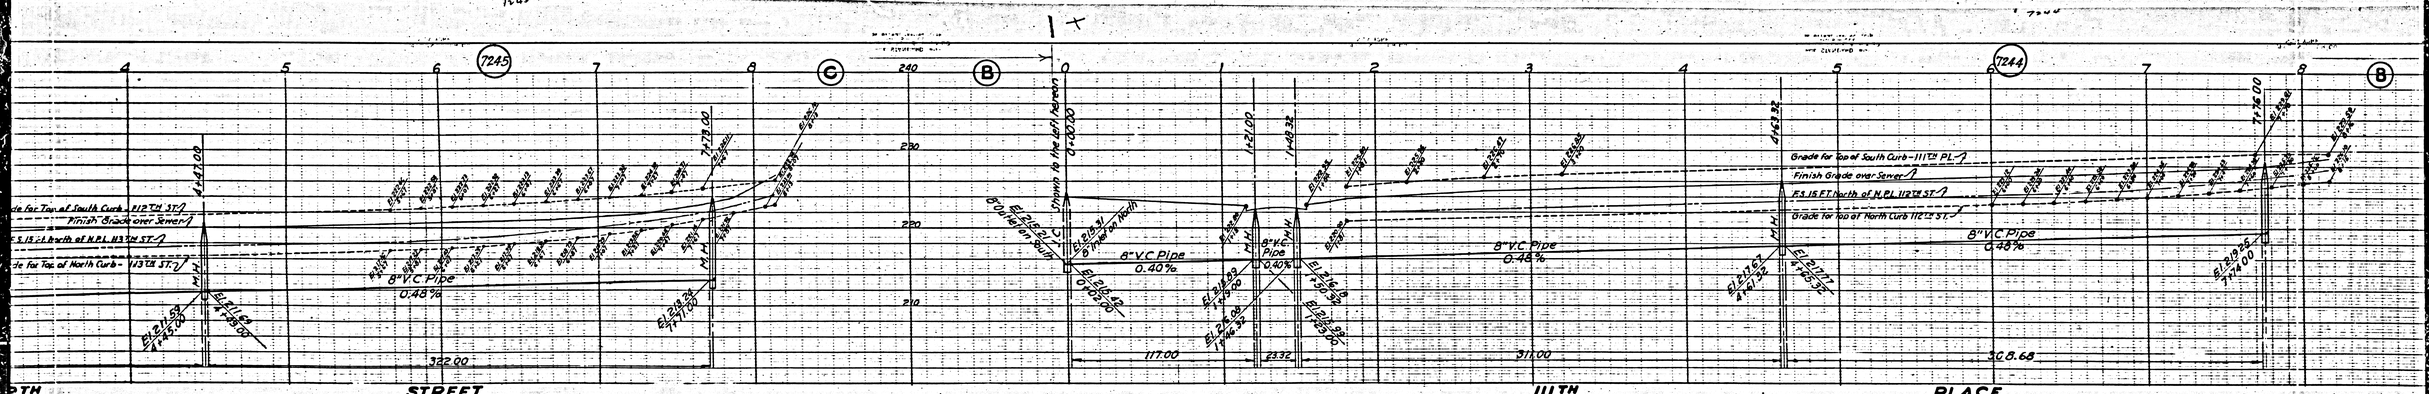
7245
7244
8" V.C. Pipe 0.48%
8" V.C. Pipe 0.40%
Grade for Top of South Curb - 112TH ST.
Finish Grade over Sewer
Grade for Top of North Curb - 113TH ST.
F.S. 15 FT. North of N.P.L. 112TH ST.
Grade for Top of North Curb 112 TH ST.
shown to the left hereon
112TH STREET
111TH PLACE

SANITARY SEWER RIGHT OF WAY
TRACT
DRIVEWAY
No 14243 M.B. 291~22-24
112TH STREET

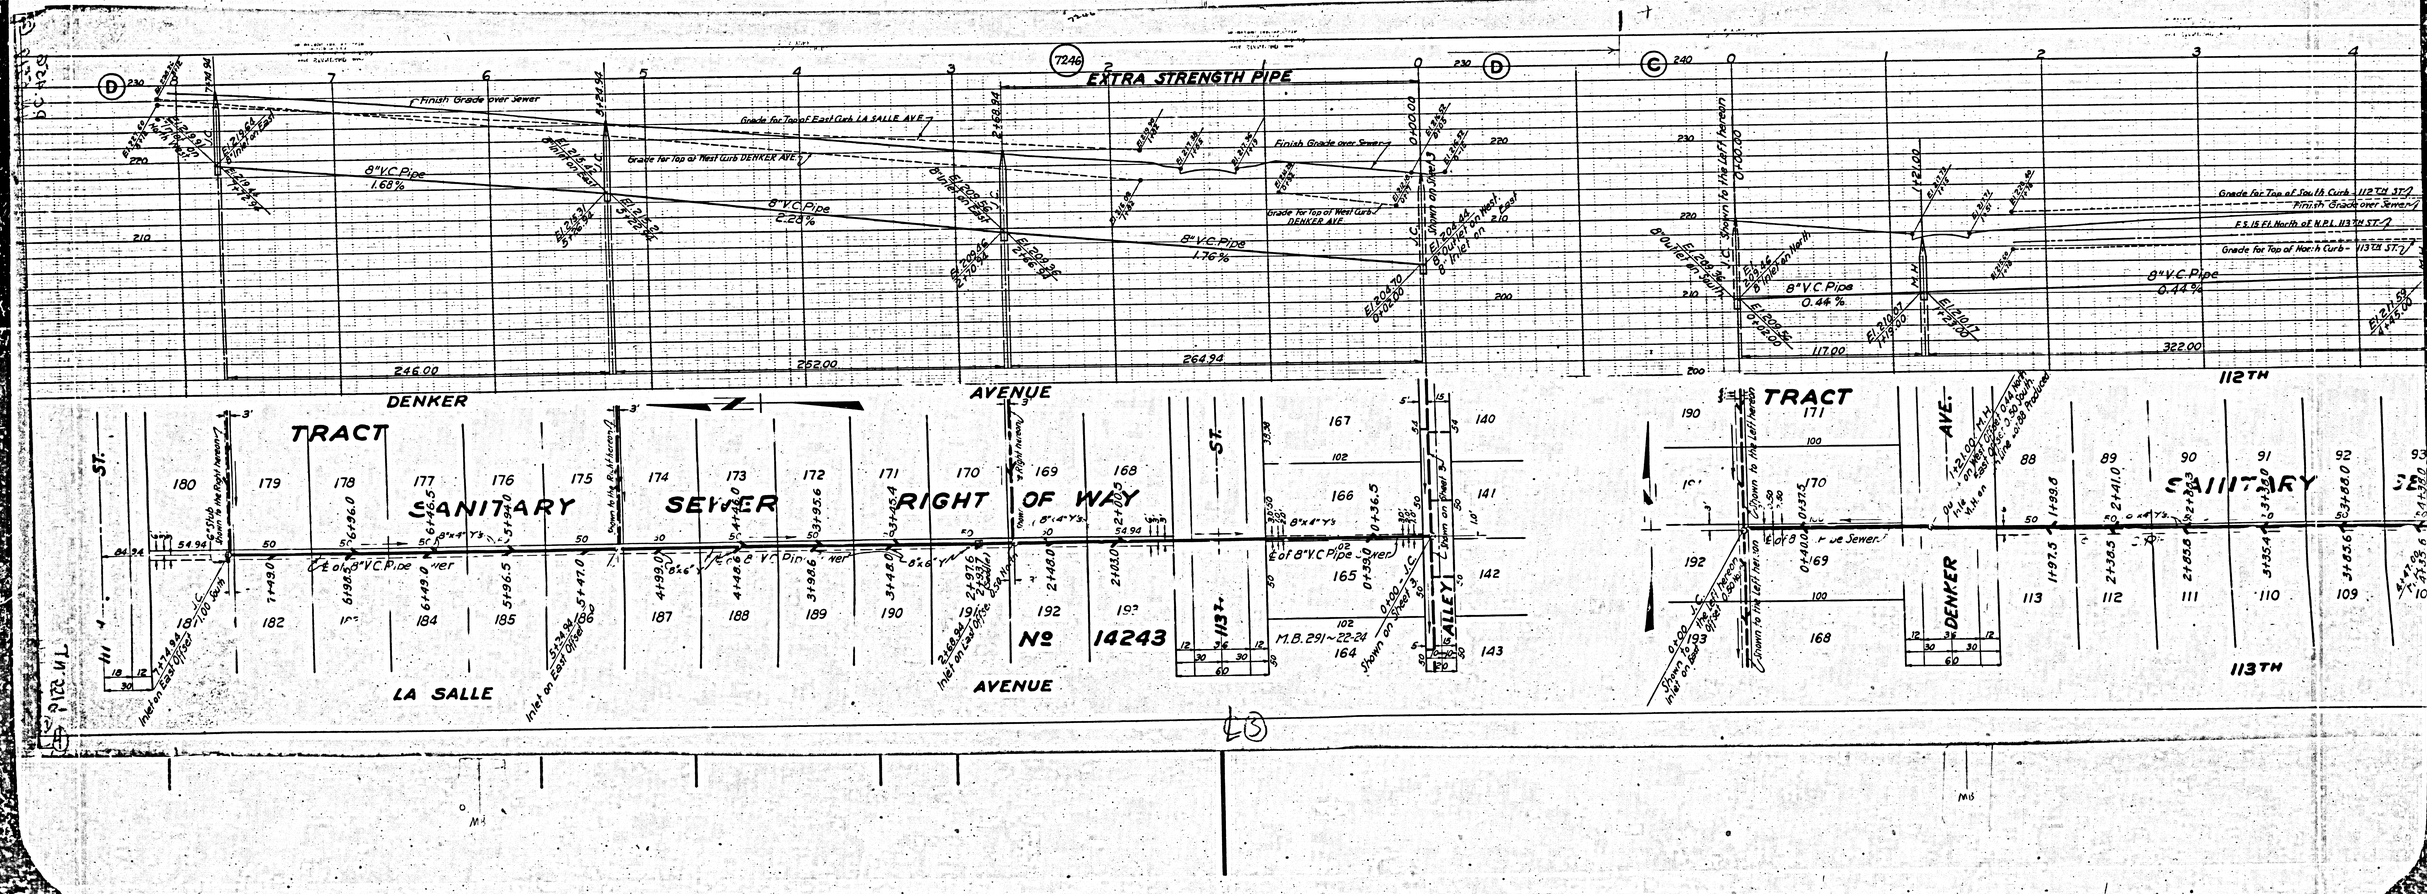
EXTRA STRENGTH PIPE
Finish Grade over Sewer
Grade for Top of East Curb LA SALLE AVE.
Grade for Top of West Curb DENKER AVE.
8"V.C.Pipe 1.68%
8"V.C.Pipe 2.28%
8"V.C.Pipe 1.76%
246.00
262.00
264.94
DENKER AVENUE
TRACT
SANITARY SEWER RIGHT OF WAY
LA SALLE AVENUE
ALLEY
113TH
No 14243
M.B. 291~22-24
8"V.C.Pipe 0.44%
322.00
112TH
113TH
DENKER AVE.
Grade for Top of South Curb - 112TH ST.
Finish Grade over Sewer
F.S. 15 Ft. North of N.P.L. 113TH ST.
Grade for Top of North Curb - 113TH ST.

(7246)

EXTRA STRENGTH

Finish Grade over Sewer

Grade for Top of East Curb LA SALLE AVE.

Grade for Top of West Curb DENKER AVE.

8" V.C. Pipe 1.68%

8" V.C. Pipe 2.28%

8" V.C. Pipe 1.76%

246.00

262.00

264.94

DENKER AVENUE

TRACT

SANITARY SEWER

RIGHT OF WAY

ST.

LA SALLE AVENUE

No 14243

Inlet on East Offset

Inlet on East Offset

Inlet on East Offset

Inlet on East Offset

Connect to the Proposed 8" V.C.P. Sewer

Connect to the Proposed 8" V.C.P. Sewer

Connect to the Proposed 8" V.C.P. Sewer

B.M. ELEV 205.83
WESTERN AVE AND 109TH ST.
LEAD & TACK CENTER CURB RETURN N.W. CORNER

DOUBLE SCALE.

PROFILE ALIGNMENT AND GRADE OF
SANITARY SEWERS
TO BE CONSTRUCTED IN
SANITARY SEWER RIGHTS OF WAY
IN TRACT No 14243, M.B. 291-22-24.
ALLEY NORTH OF IMPERIAL HIGHWAY
BETWEEN ALLEY WEST OF HOBART BLVD. AND THE EAST LINE OF TRACT NO 14234
ALLEY WEST OF HOBART BOULEVARD
BETWEEN 111TH ST. AND ALLEY NORTH OF IMPERIAL HWY.
PRIVATE CONTRACT NO. 456
W.S. 26
SCALE: VERT. 1"=5' HORIZ. 1"=40'
SHEET 3 OF 5 SHEETS
PREPARED IN THE OFFICES OF:
HAROLD M. TEGART
BY: Warren A. Peterson
REG. C.E. & L.S. No. 6154

FOR LEGEND AND NOTES
SEE SHEET 1.

RECEIVED
DEC 12 1946
SANITATION DIST. NO. 2

APPROVED: Alfred Jones
COUNTY ENGINEER

APPROVED: C. L. Eaton
ASST. CHIEF ENGINEER, COUNTY SANITATION DIST. NO. 2

CHECKED BY: Fred B. Turner
OFFICE OF COUNTY ENGINEER
Dec. 14, 1946

Final Ck'd TIP 10/16/47

LA SALLE AVENUE

TRACT No 14243 M.B. 291-22-24.

SANITARY SEWER RIGHT OF WAY

HARVARD BOULEVARD

111TH ST.

113TH ST.

ALLEY

Grade for Top of East Curb HARVARD BLVD.

Finish Grade over Sewer

Grade for Top of West Curb LA SALLE AVE.

F.S. 15 Ft West of W. Pl. LA SALLE AVE.

8" V.C. Pipe 1.24%

8" V.C. Pipe 0.40%

8" V.C. Pipe 0.40%

6" of 6 V.C. Pipe Sewer

Shown to the left hereon

Shown to the right hereon

Shown to the left hereon

Shown to the right hereon

Shown to the left hereon

Shown to the right hereon

7249

7249

7249

8" V.C. Pipe 0.72%

8" V.C. Pipe 1.24%

8" V.C. Pipe 0.40%

8" V.C. Pipe 1.72%

8" V.C. Pipe 1.28%

Finish Grade over Sewer

Grade for Top of West Curb HARVARD BLVD.

65.15 Ft East of E.P.L. HOBART BLVD

Grade for Top of East Curb HOBART BLVD.

Shown to the left hereon

Shown to the right hereon

256.00

256.00

302.94

394.00

133.00

BOULEVARD

HARVARD

BOULEVARD

TRACT

ALLEY

E of C. Pipe Sewer

E of 8" V.C. Pipe Sewer

841.88

328

7.42 Acs.

This Lot served on WESTERN AVE.

AVENUE

№ 14243 M.B. 291 ~ 22-24.

HOBART

№ 14243 M.B. 291 ~ 21-24

BOULEVARD

E of E V.C. Pipe Sewer

Shown to the left hereon

Shown to the right hereon

ALLEY

ST.


ST.

113TH

113TH

M


M

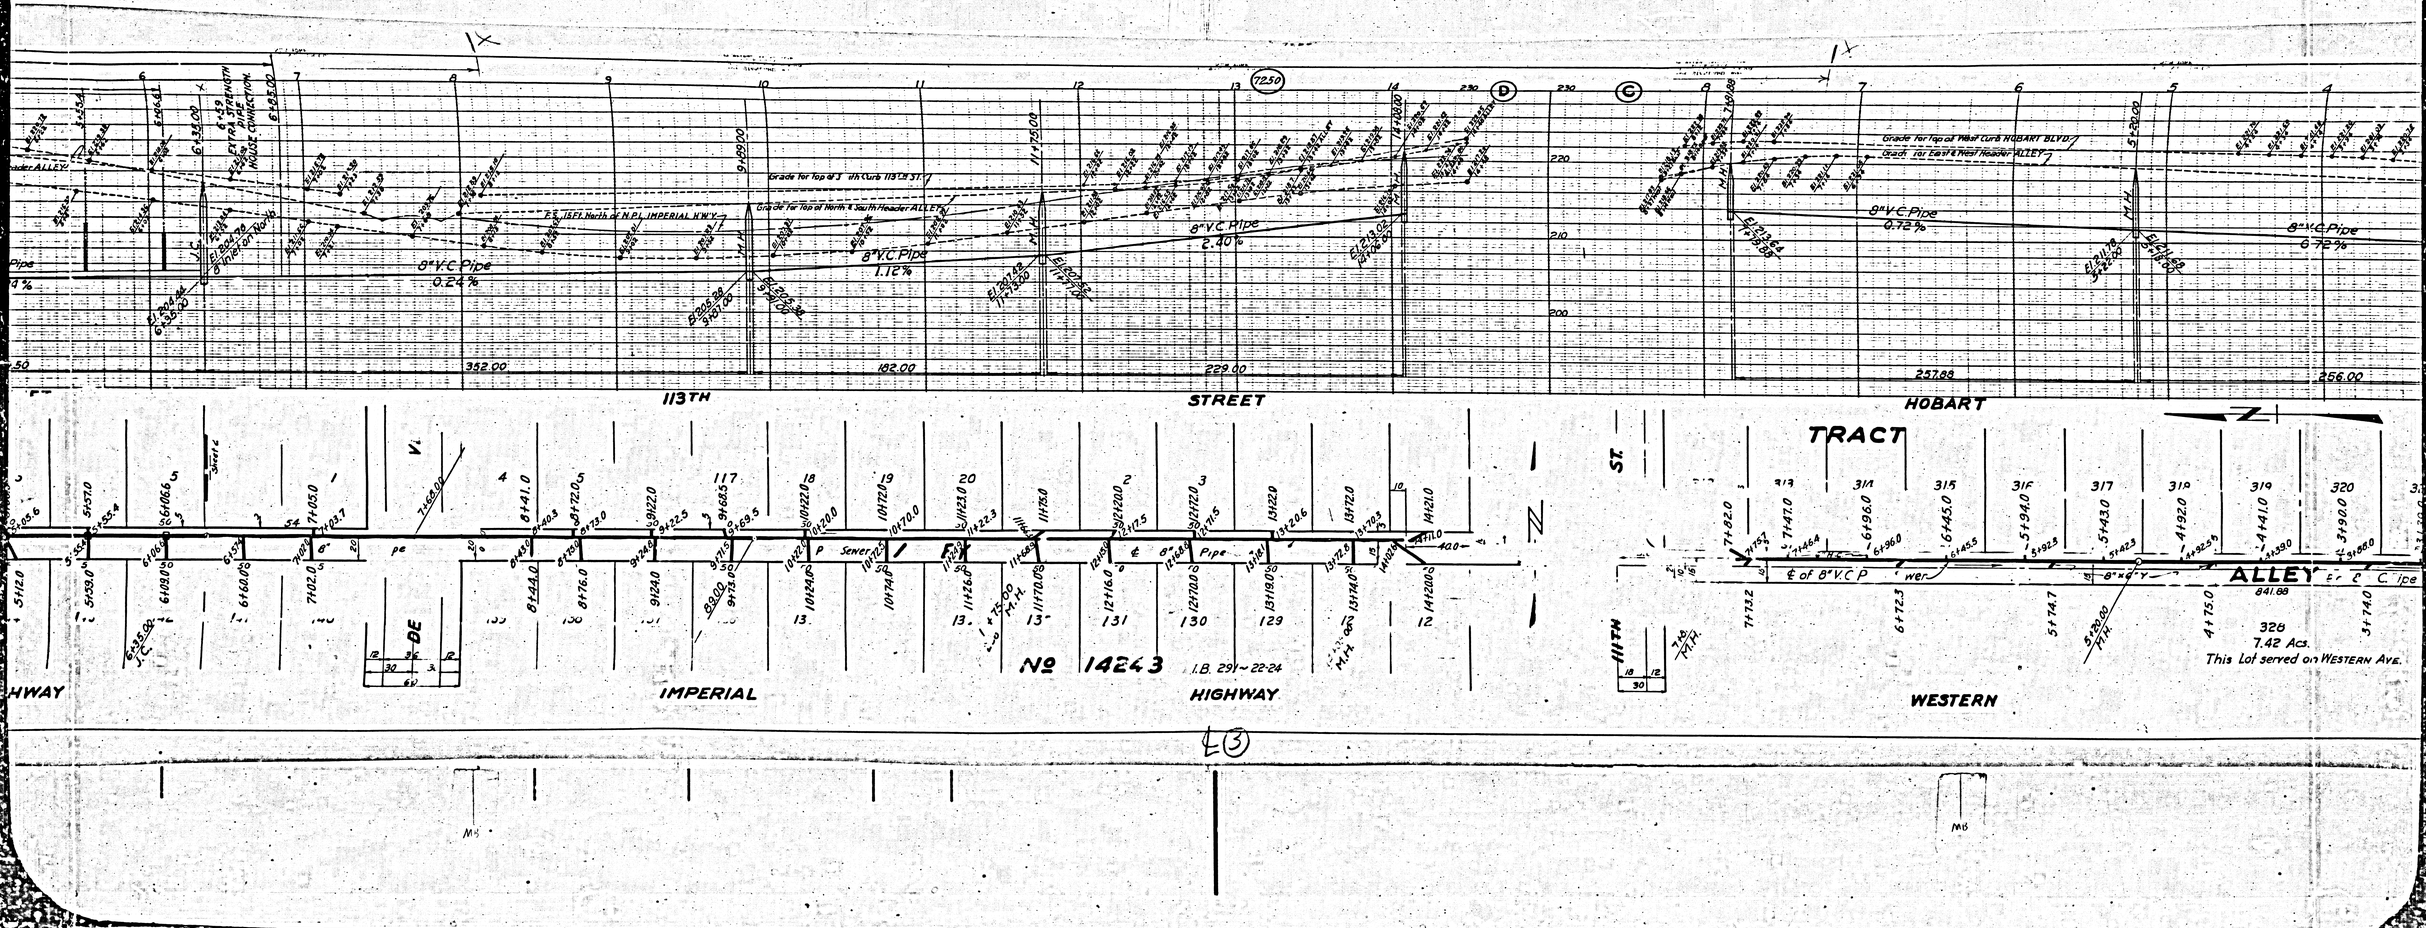

113TH STREET
HOBART
IMPERIAL HIGHWAY
WESTERN
TRACT
No 14243
I.B. 291 ~ 22-24
Grade for Top of 3 ft Curb 113TH ST.
Grade for Top of North & South Header ALLEY
Grade for Top of West Curb HOBART BLVD.
Grade for East & West Header ALLEY
8" V.C. Pipe 0.24%
8" V.C. Pipe 1.12%
8" V.C. Pipe 2.40%
8" V.C. Pipe 0.72%
8" V.C. Pipe 0.72%
352.00
182.00
229.00
257.88
256.00
328
7.42 Acs.
This Lot served on WESTERN AVE.
ALLEY
841.88


7431

EXTRA STRENGTH PIPE - MAIN LINE (7251)

Construct Chimney as per Std. Plan S-a-9

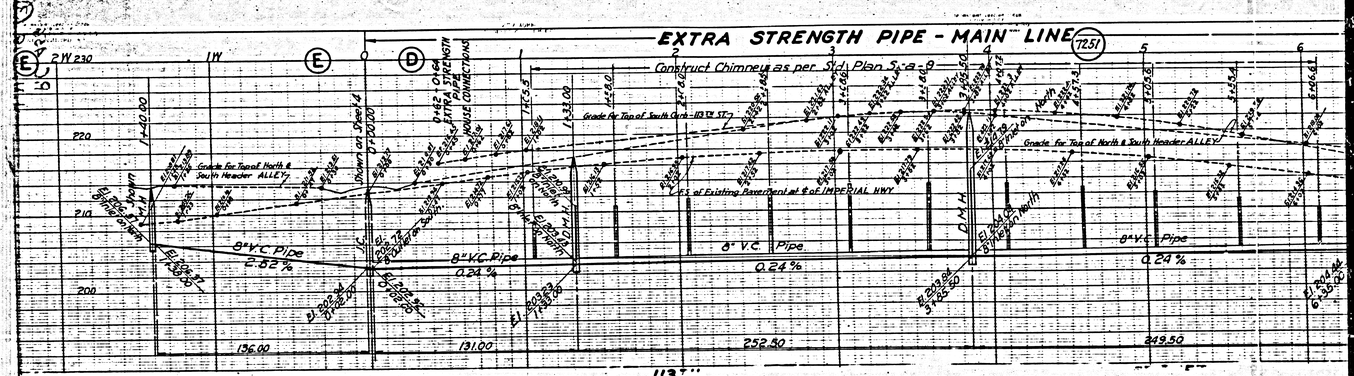

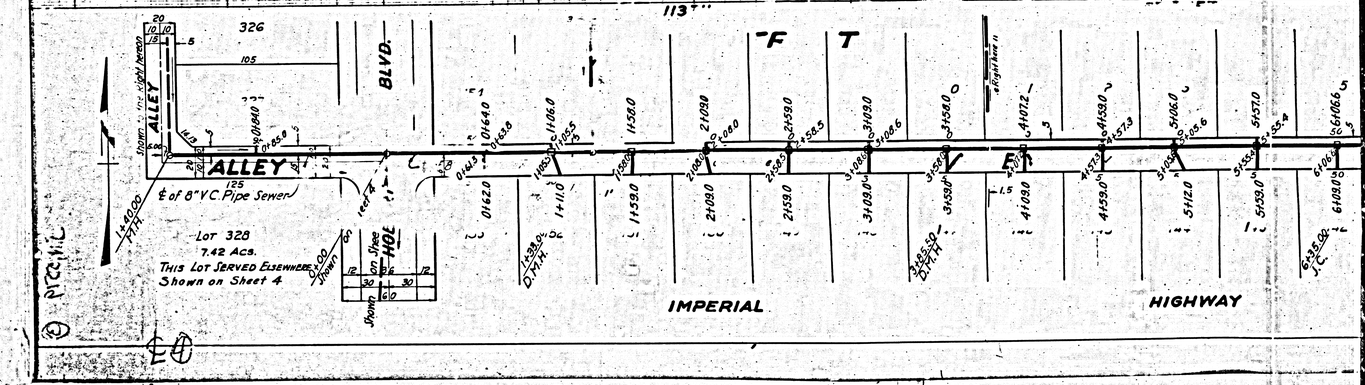

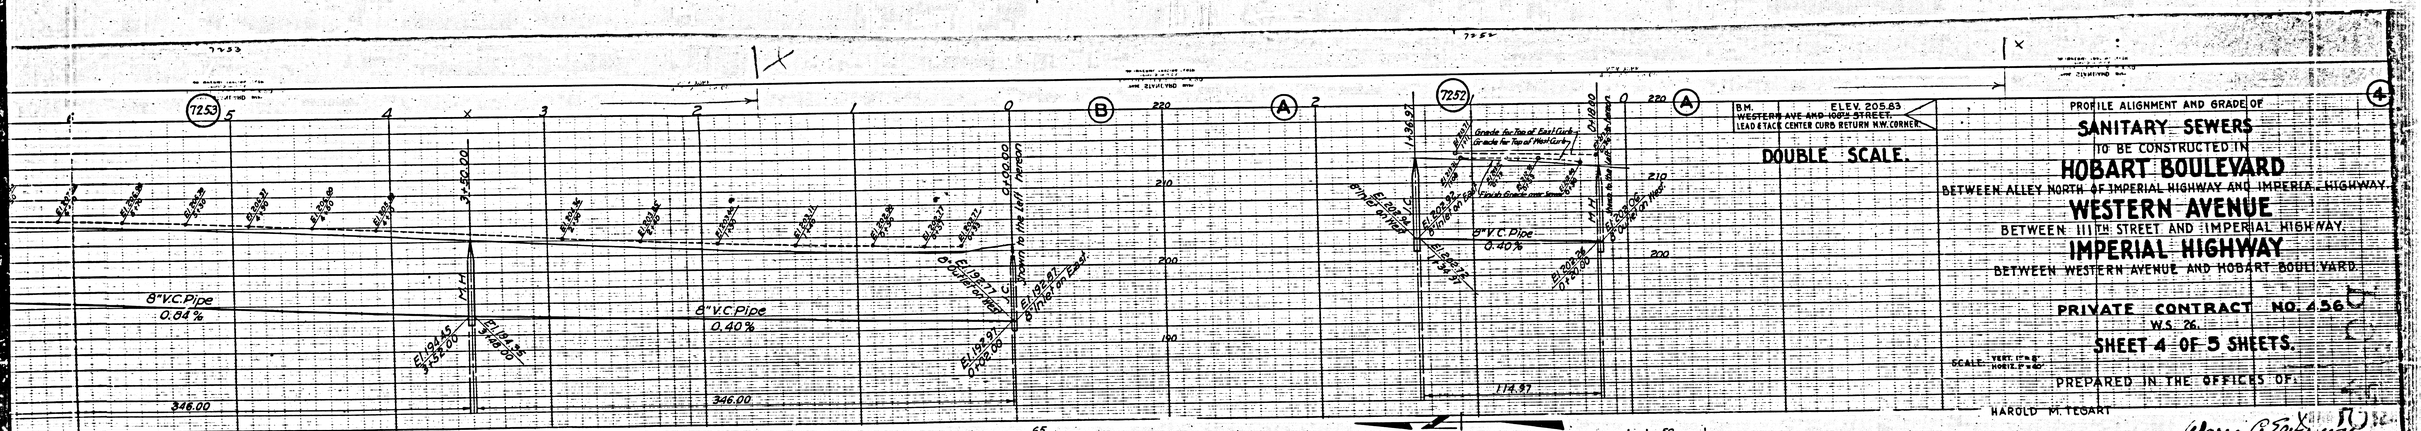

PROFILE ALIGNMENT AND GRADE OF

SANITARY SEWERS

TO BE CONSTRUCTED IN

HOBART BOULEVARD

BETWEEN ALLEY NORTH OF IMPERIAL HIGHWAY AND IMPERIAL HIGHWAY.

WESTERN AVENUE

BETWEEN 111TH STREET AND IMPERIAL HIGHWAY.

IMPERIAL HIGHWAY

BETWEEN WESTERN AVENUE AND HOBART BOULEVARD.

PRIVATE CONTRACT NO. 456

W.S. 26.

SHEET 4 OF 5 SHEETS.


SCALE: VERT. 1"=8' HORIZ. 1"=40'


PREPARED IN THE OFFICES OF:

HAROLD M. TEGART

BY: Warren C. Tahmindjis
REG. C.E. NO. 6164

FOR LEGEND AND NOTES
SEE SHEET 1.

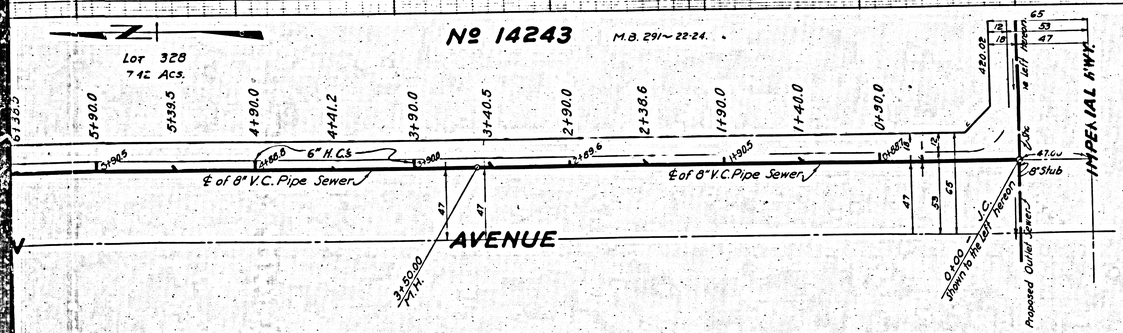

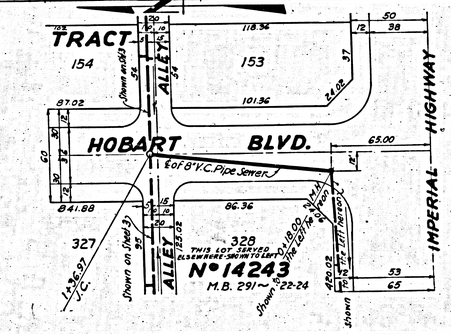



APPROVED: [signature] CITY ENGINEER.

APPROVED: [signature] ASST. CHIEF ENGINEER OF COUNTY SANITATION DISTRICT NO. 2.

CHECKED BY: [signature] DEC 24 1948
ASSISTANT COUNTY ENGINEER, REG. C.E. NO. 6422

RECEIVED DEC 23 1948

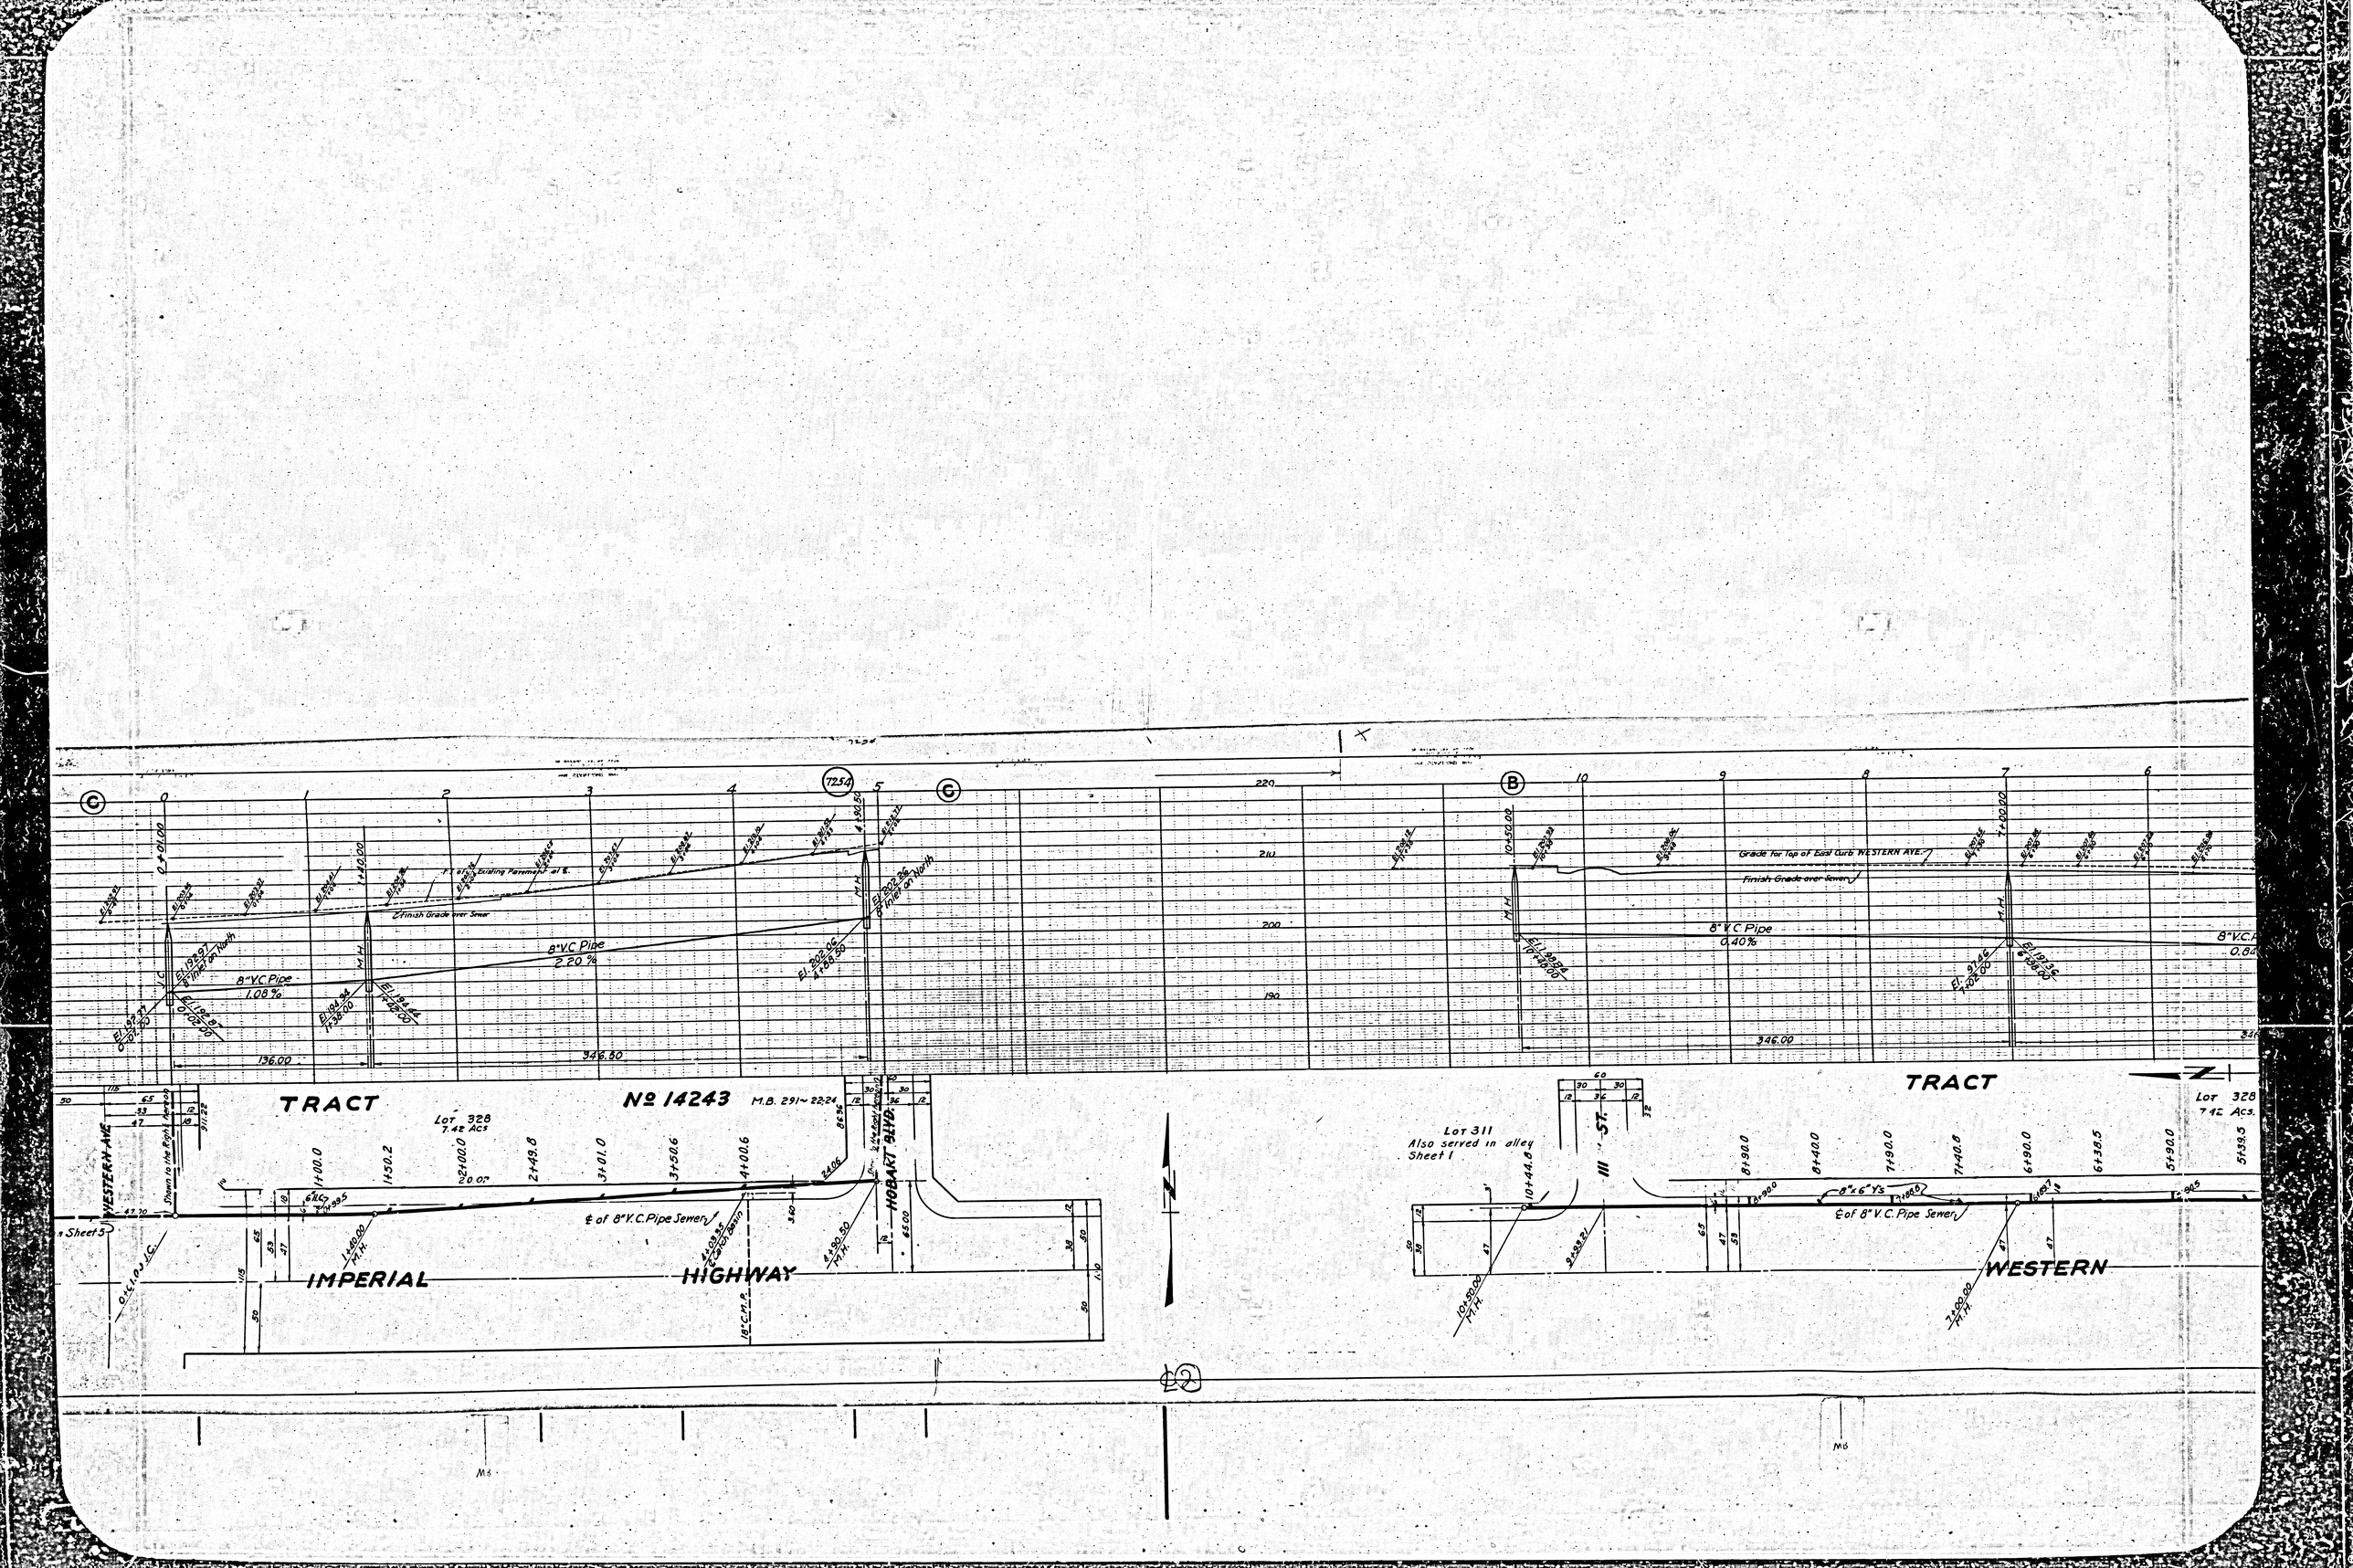
TRACT
№ 14243
M.B. 291~22,24
Lot 328
7.42 Acs
WESTERN AVE.
HOBART BLVD.
IMPERIAL
HIGHWAY
WESTERN
Lot 311
Also served in alley
Sheet 1
Lot 328
7.42 Acs.
Finish Grade over Sewer
Grade for Top of East Curb WESTERN AVE.
8" V.C. Pipe
1.08%
2.20%
0.40%
0.81%
136.00
346.80
346.00
℄ of 8" V.C. Pipe Sewer
Shown in the Rear
Sheet 3
7254

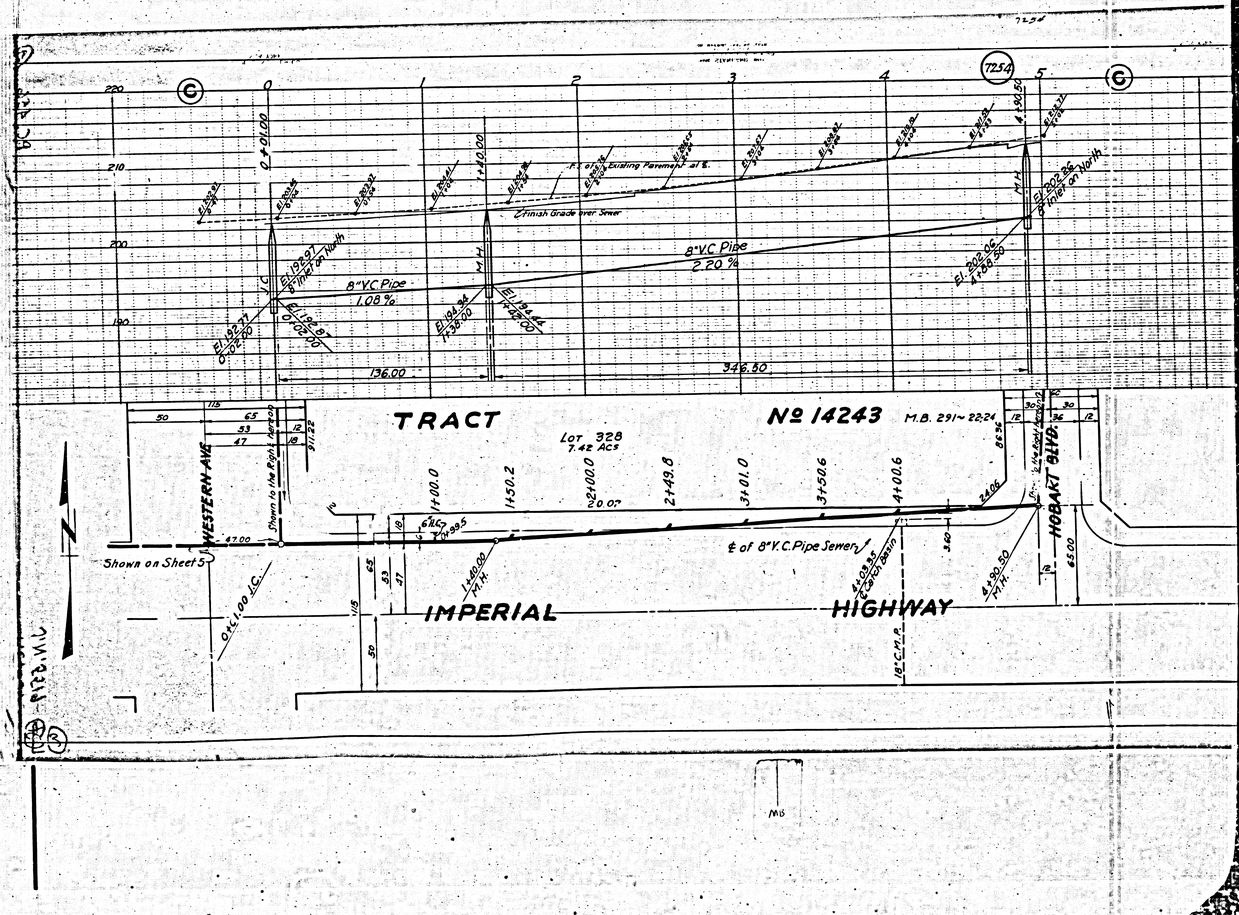
7254
0+01.00
1+10.00
1+36.50
Finish Grade over Sewer
8" V.C. Pipe
1.08 %
8" V.C. Pipe
2.20 %
M.H.
M.H.
M.H.
Shown on North
Shown on North
Shown on Sheet 5
Shown on Sheet 5
TRACT
Nº 14243
M.B. 291~22,24
Lot 328
7.42 Acs
WESTERN AVE
HOBART BLVD.
IMPERIAL
HIGHWAY
℄ of 8" V.C. Pipe Sewer
Catch Basin
181 C.M.P.
N

SEWER TRACT Nº 14243
SHEET 5 OF 5 SHEETS.

