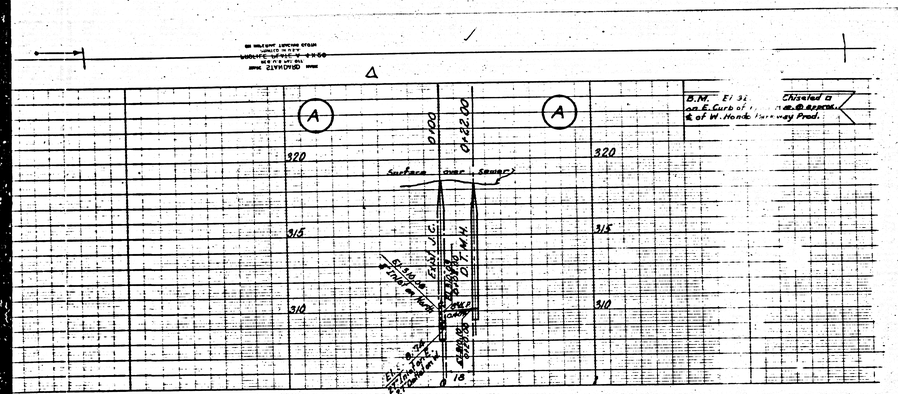
A
A
B.M. El 31 on E. Curb of & of W. Hondo Parkway Prod.
Chisled a
0+00
0+22.00
320
315
310
Surface over Sewer
Exist. J.C.
Exist. 8" V.C.P. Sewer
Exist. 8" V.C.P. Sewer
Exist. 8" V.C.P. Sewer

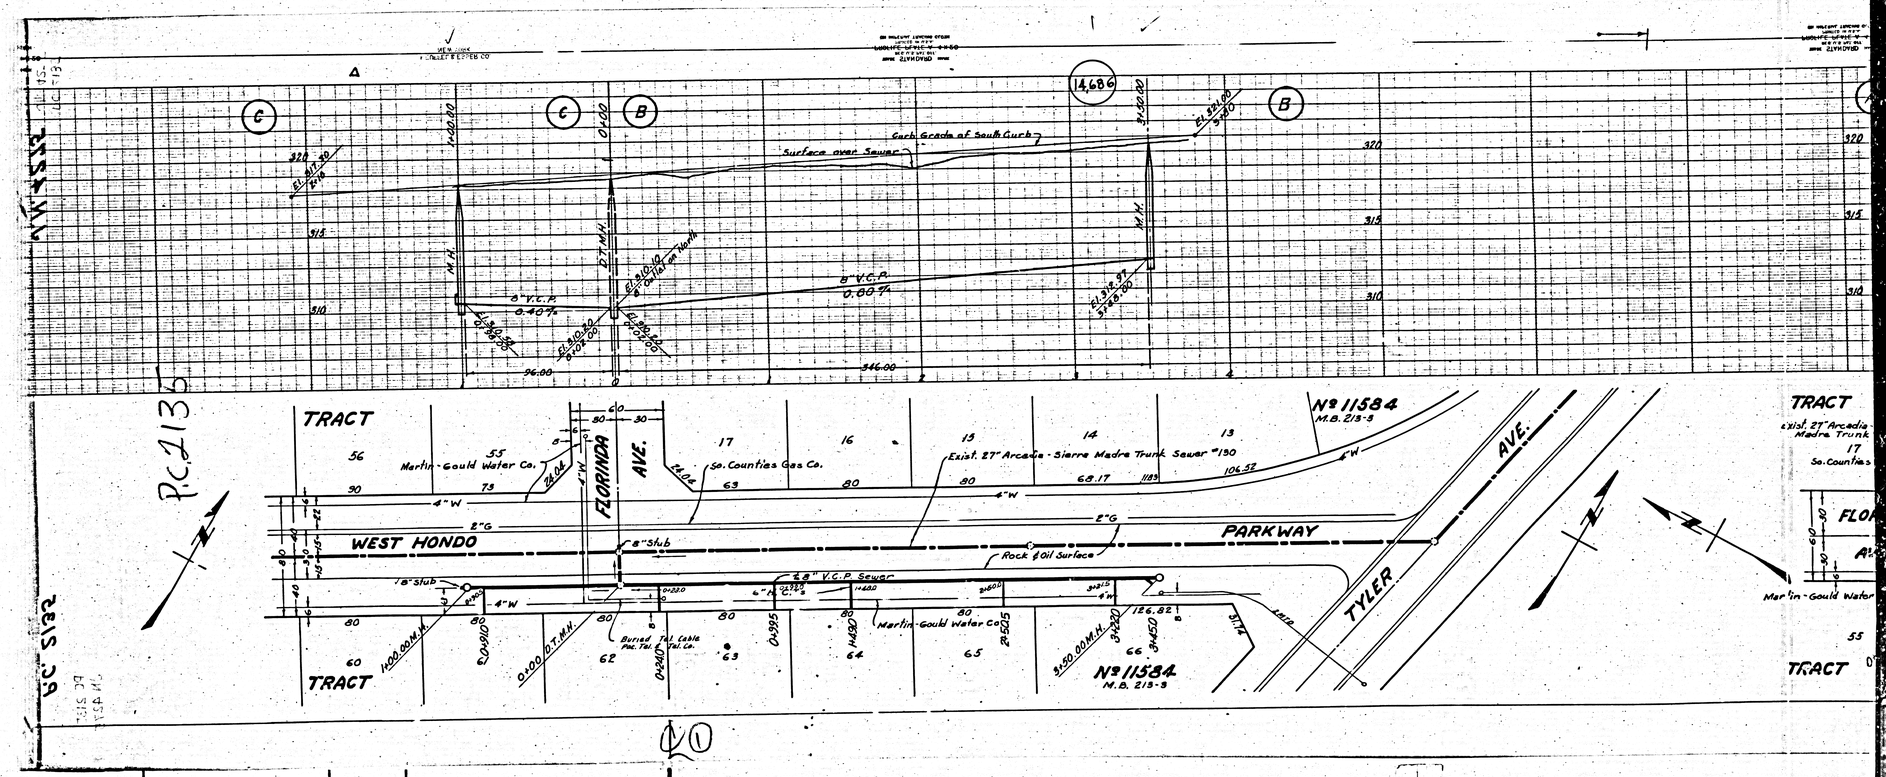
14,686
Surface over Sewer
Curb Grade of South Curb
8" V.C.P.
0.80%
8" V.C.P.
0.80%
M.H.
96.00
346.00
TRACT
Martin-Gould Water Co.
So. Counties Gas Co.
Exist. 27" Arcadia-Sierra Madre Trunk Sewer
No 11584
M.B. 213-3
FLORINDA
AVE.
WEST HONDO
PARKWAY
TYLER
AVE.
8" Stub
Rock & Oil Surface
8" V.C.P. Sewer
Buried Tel. Cable
Pac. Tel. & Tel. Co.
Martin-Gould Water Co.
No 11584
M.B. 213-3
TRACT
P.C. 2135