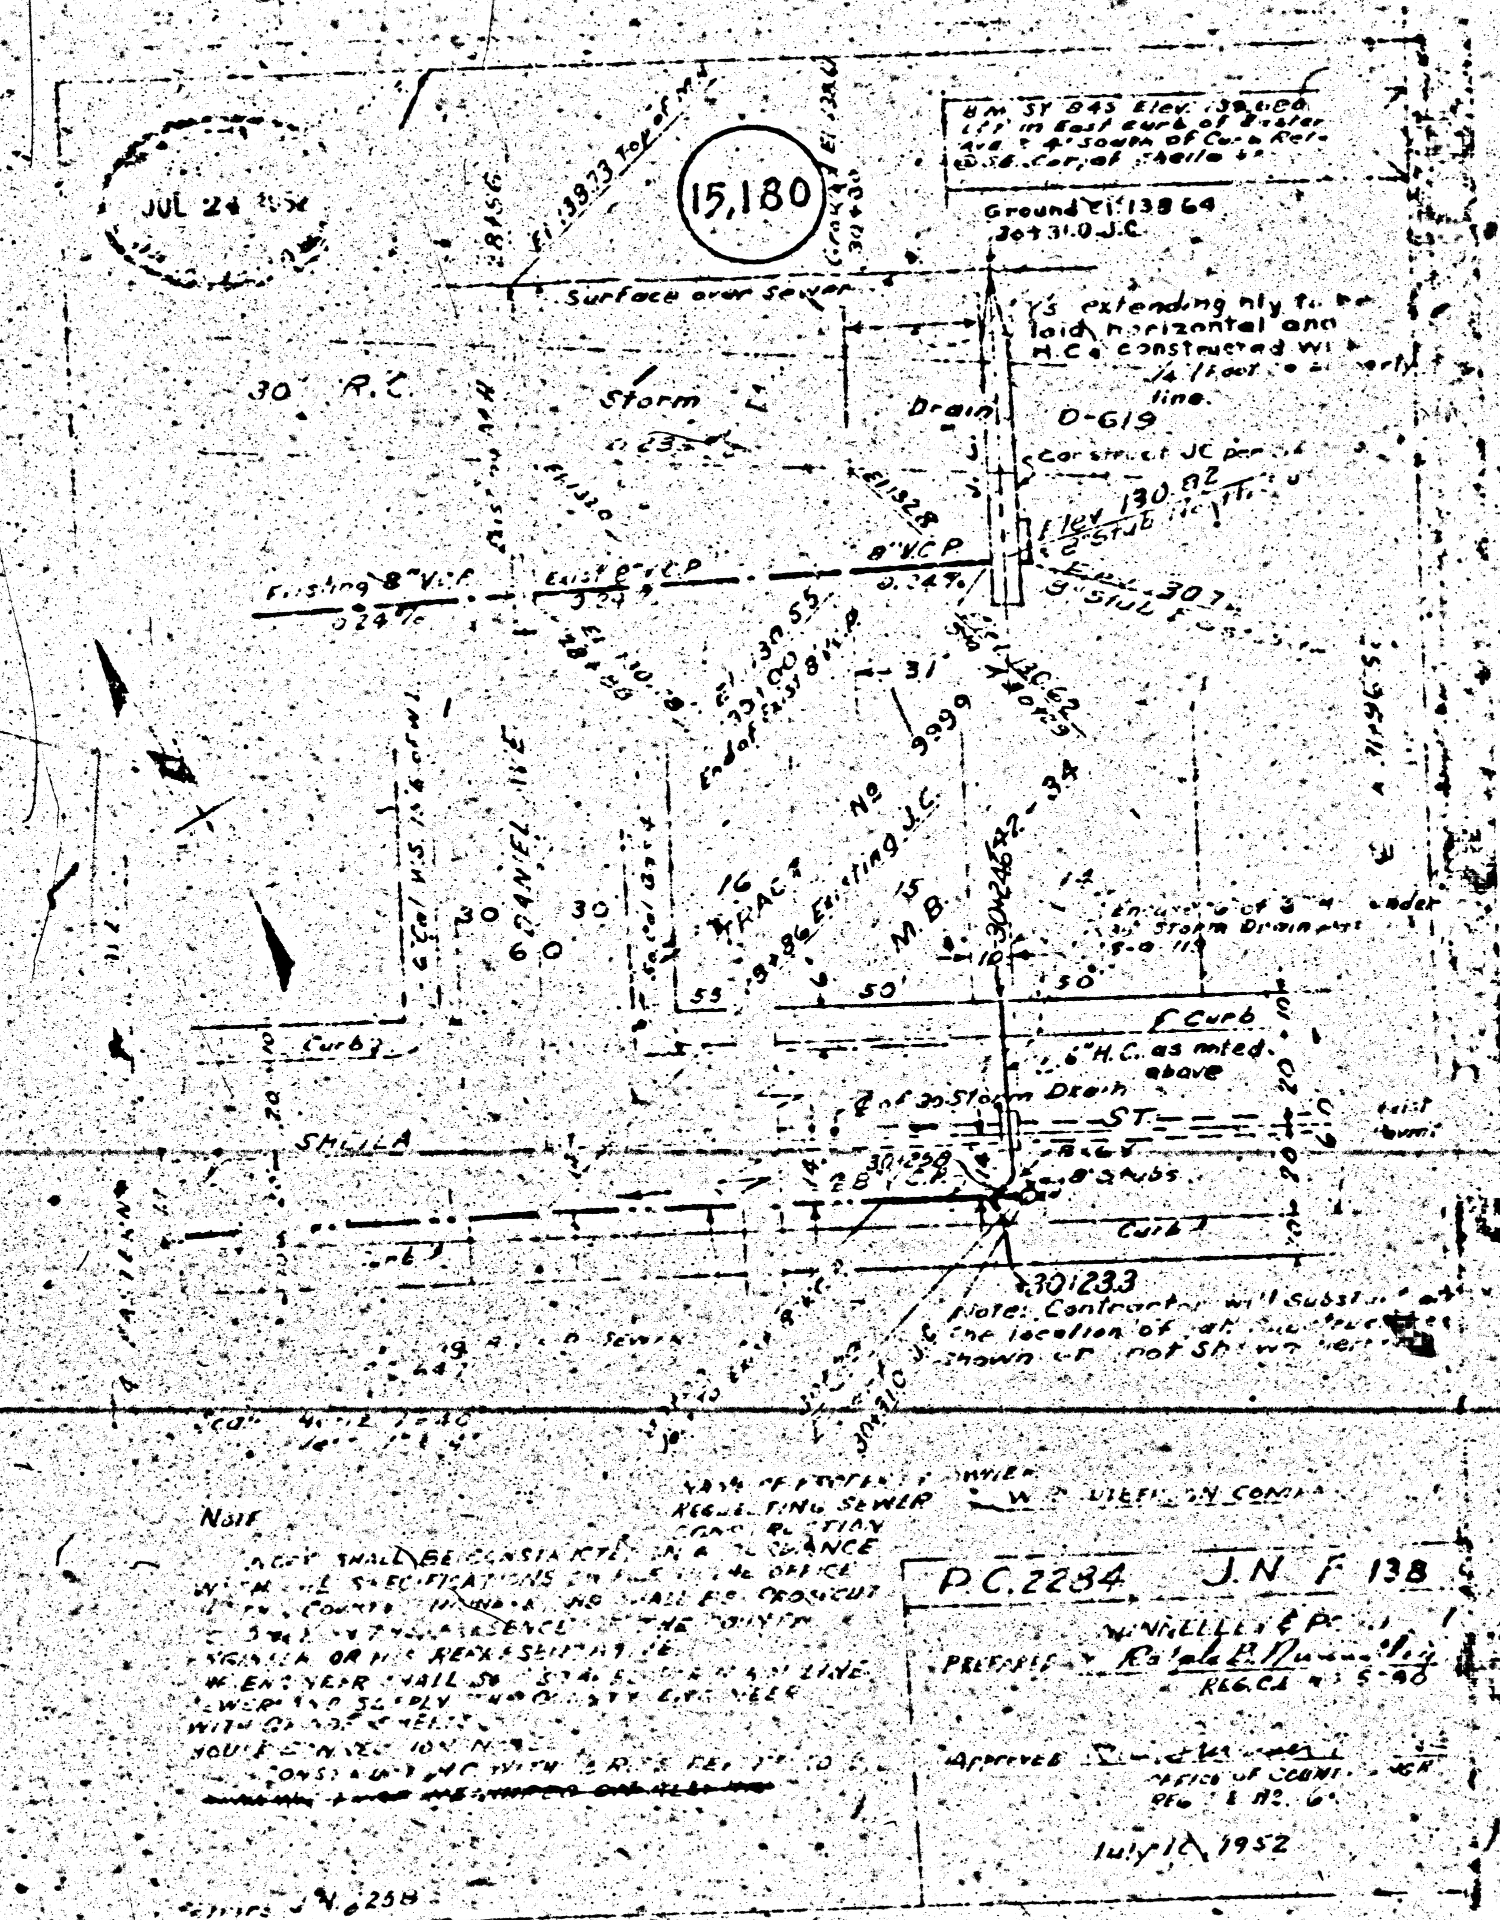
15,180
Surface over Sewer
30" R.C.
Storm
Drain
D-619
Existing 8" V.C.P.
8" V.C.P.
TRACT No 9999
M.B.
Curb
Storm Drain
ST.
Note: Contractor will substantiate the location of all structures shown or not shown hereon.
Note
P.C. 2284
J.N. F 138
Prepared
Approved
July 1952