Trim Line

PUENTE BLDG. DIST. Nº 2

NOTE:


NO REPRESENTATIVE OF THE COUNTY ENGINEER WILL SURVEY OR LAY OUT ANY PORTION OF THE WORK.

THE OWNER OR HIS AUTHORIZED REPRESENTATIVE SHALL FURNISH THE COUNTY ENGINEER WITH GRADE SHEETS AND STATIONS FOR ALL HOUSE LATERALS AND Y BRANCHES AND SHALL PROVIDE STAKES FOR THEM AT THEIR PROPER LOCATIONS WITH STATIONING PLAINLY MARKED. ANY CHANGE OF LOCATION SHALL BE REQUESTED IN WRITING BY THE OWNER OR HIS REPRESENTATIVE.

NO REVISIONS SHALL BE MADE IN THESE PLANS WITHOUT APPROVAL OF THE COUNTY ENGINEER.

1. USE STANDARD MANHOLE FRAMES AND COVERS, S-a-117.
2. USE STANDARD STRENGTH PIPE EXCEPT AS NOTED.
3. USE CEMENT MORTAR FOR ALL VITRIFIED CLAY PIPE JOINTS.
4. RESURFACE ALL TRENCH WITHIN PAVED AREA TO MEET L.A. COUNTY ROAD DEPT. REQUIREMENTS IN ACCORDANCE WITH PERMIT.
5. ENCASE FOUR FEET OF SEWER AT POINTS OF INTERFERENCE WITH POLES, S-a-119.
6. HOUSE LATERALS TO BE CONSTRUCTED WITH INVERT AT PROPERTY LINE 6 FEET BELOW CURB GRADE.
7. ALL STRUCTURES SHALL BE BRICK SEWER STRUCTURES, S-a-104.
8. PROVIDE STAKES ON THE PROPERTY LINES OR PROPERTY LINES PRODUCED, AT RIGHT ANGLES TO THE SEWER LINE AT THE CENTER LINE OF EACH MANHOLE
9. FOR ALLOWABLE LEAKAGE TEST USE FORMULA NO SPECS 1 SEC. 51.
10. *The contractor shall satisfy himself as to the location & existence of all underground utilities & structures and will be responsible for same.*

SHEET	PAGES
1	1 - 4
5	5 - 9
5	10 - 13
4	14 - 17
5	18 - 22
6	23 - 26
6	27 - 31
6	32 - 35

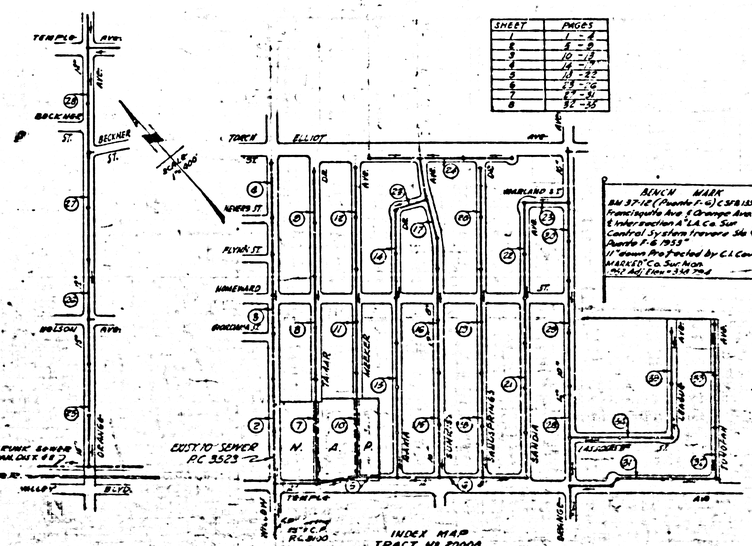

INDEX MAP
TRACT Nº 20008
P.C. 3510
SCALE 1" = 400'

Checked 4-17-56 M.Warren

Trim Line

ENGINEERING SERVICE CORPORATION
1127 W. WASHINGTON BLVD.
LOS ANGELES 15, CALIF. — R.I.9-7281

REVISIONS		TRACED BY
		DES'D BY
		CK'D BY
		SUBMITTED
SUB STRUCTURES CK'D		

W. O. NO.	DWG. NO.	DATE	SCALE	L.B.	P.B.
59.50-43		May 1955	As Noted	849	

COLLECT CHARGES AS INDICATED
C.P. Collins 11-15-55

PROFILE, ALIGNMENT AND GRADE OF
SANITARY SEWERS
TO BE CONSTRUCTED IN
TRACT Nº 20008

P.C. 3510
PAGE 1

PRIVATE CONTRACT NO. 3510
W. S. 56
8 SHEETS
SCALE: VERT. 1"=4'
HOR. 1"=40'
MAY 1955

22,438

PREPARED IN THE OFFICES OF
ENGINEERING SERVICE CORPORATION
BY R.E.X. (35)
REG. C.E. NO. 3692

FOR LEGEND
SEE PLAN NO. S-a-64

NOTE:

GRADES TO WHICH THIS IMPROVEMENT IS TO BE CONSTRUCTED ARE SHOWN ON PLANS AND PROFILES. GRADE POINTS FOR TOP OF CURB, CENTER LINE OF STREETS, OR CENTER LINE OF ALLEYS ARE SHOWN BY CIRCLES ON PROFILES. AT ALL POINTS BETWEEN DESIGNATED POINTS THE GRADE SHALL BE ES A STRAIGHT SLOPE SO AS TO CONFORM TO A STRAIGHT LINE DRAWN BETWEEN SAID DESIGNATED POINTS.

ELEVATIONS ARE IN FEET ABOVE U.S.G.S. DATUM OR MEAN SEA LEVEL.

THIS DRAWING AND THE DATA HEREON ARE HEREBY MADE A PART OF THE SPECIFICATIONS.

WORK SHALL BE CONSTRUCTED ACCORDING TO SPECIFICATIONS ON FILE IN THE OFFICE OF THE COUNTY ENGINEER AND SHALL BE PROSECUTED ONLY IN THE PRESENCE OF THE COUNTY ENGINEER.

BEFORE WORK CAN BE STARTED THE CONTRACTOR MUST OBTAIN A PERMIT TO EXCAVATE IN COUNTY STREETS FROM THE L.A. COUNTY ROAD DEPT. OR W. 2ND ST. AND MAKE A DEPOSIT WITH THE COUNTY ENGINEER, ROOM 348, 253 SOUTH BROADWAY, SUFFICIENT TO COVER THE COST OF CONSTRUCTION IN ACCORDANCE WITH RECORD PLANS.

APPROVAL OF THIS PLAN BY THE COUNTY OF LOS ANGELES DOES NOT CONSTITUTE A REPRESENTATION AS TO THE ACCURACY OF THE LOCATION OR THE EXISTENCE OR NON-EXISTENCE OF ANY UNDERGROUND UTILITY, PIPE, OR STRUCTURE WITHIN THE LIMITS OF THIS PROJECT.

COUNTY OF LOS ANGELES, CALIFORNIA

APPROVED
JOHN A. LAMBIE
SANITATION ENGINEER
C.P. Collins

APPROVED, A. M. RAWN
CHIEF ENGINEER OF COUNTY
SANITATION DISTRICTS NO. 15
R.E.X.

CHECKED BY R.E.X. 11-15-55
OFFICE OF COUNTY ENGINEER
REG. C. E. NO. 3692

Trim Line

EXTRA STRENGTH PIPE IN HOUSE LATERALS

P.C. 3510 PAGE 2

NO CHARGE FOR CONNECTIONS

22,439

Surface Over Street

TRACT Nº 20008

TRACT

Nº GOG

M.B. 15-142, 143

WILLOW AVE.

TIMPLE AVE.

SEE P.C. 3523 FOR PERMITS - NO CHARGE FOR CONNECTIONS

SEE P.C. 3523 FOR PERMITS & CHARGES ON WEST SIDE

Trim Line

Trim Line

EXTRA STRENGTH PIPE IN HOUSE LATERALS

P.C. 3510
PAGE 3

NO CHARGE FOR CONNECTIONS

22,440

Grade of East Curb

Exist S.C.

Exist 10"V.C.P. 0.21%

310

305

300

TRACT

No 20008

WILLOW AVE.

FLYNN

KIMBERLY

FLORIDANA

TRACT 48 — TRACT 29 — 28 — 11 — 10 — 9 — TRACT 40 — No 20531 — No 606

SEE P.C. 3523 FOR PERMITS & CHARGES

M.B. 15-142/143

Trim Line

(102)

Trim Line

EXTRA STRENGTH PIPE IN HOUSE LATERALS

P.C. 3510
PAGE 4

NO CHARGE FOR CONNECTIONS

22,441

TRACT

No 20008

No 20531

WILLOW AVE.

ELLIOT

Trim Line

C6

Trim Line

EXTRA STRENGTH PIPE IN MAIN LINE

Surface Over Sewer

Const. of 3 ft. dia. M.H. on extension per Std. dt.

Grade 3 North Side

PC 3510
PAGE 5

22,442

NO CHARGE FOR CONNECTIONS

305

300

295

01+55.00

Ex. 23.65 12" Invert on North


Ex. 23.30 12" Invert on North


Ex. 23.15 12" Invert on North

Ex. 23.04 12" Invert on North

Ex. 23.04 12" Invert on North

Ex. 23.04

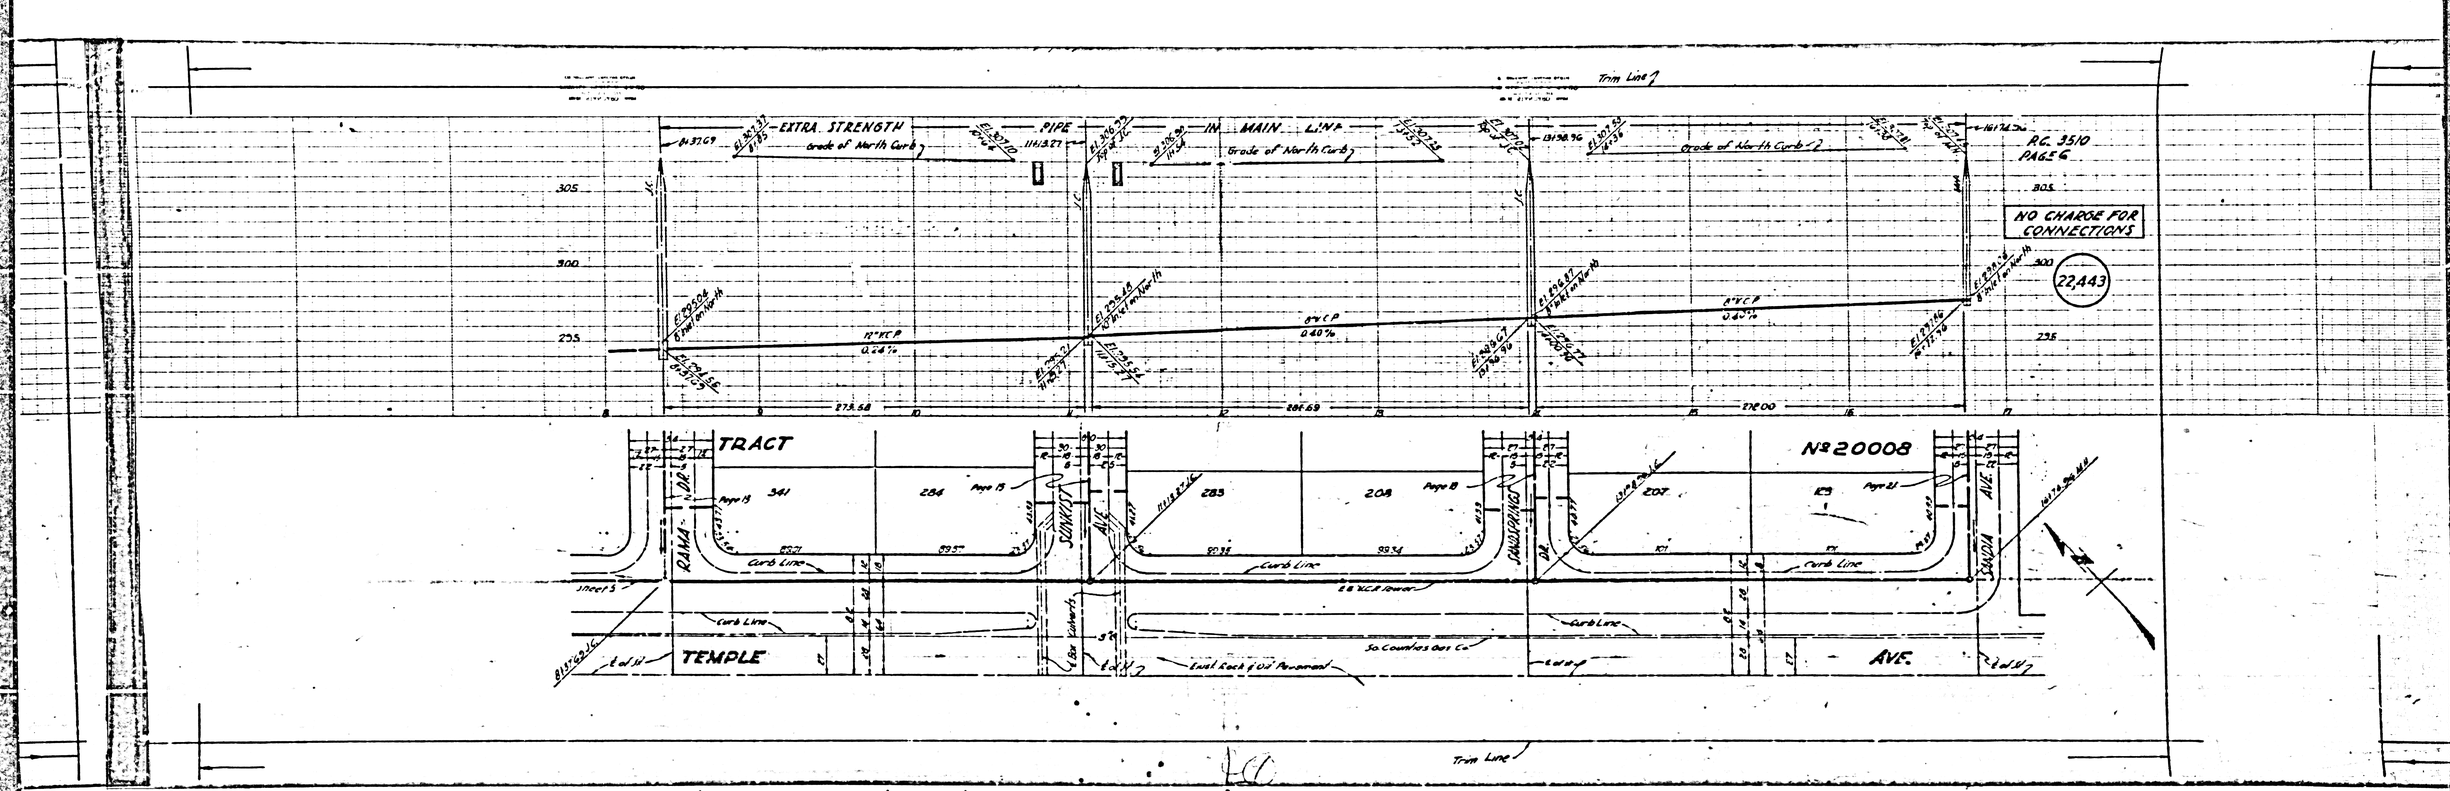
Trim Line
EXTRA STRENGTH PIPE IN MAIN LINE
Grade of North Curb
Grade of North Curb
Grade of North Curb
12" RCP 0.24%
8" CP 0.40%
8" CP 0.60%
278.58
286.69
270.00
305
300
295
RC. 3510 PAGE 6
NO CHARGE FOR CONNECTIONS
22,443
TRACT
№ 20008
RAMA DR.
SUNSET AVE.
SUNSET AVE.
TEMPLE AVE.
Curb Line
Curb Line
Curb Line
Curb Line
Curb Line
Curb Line
Trim Line

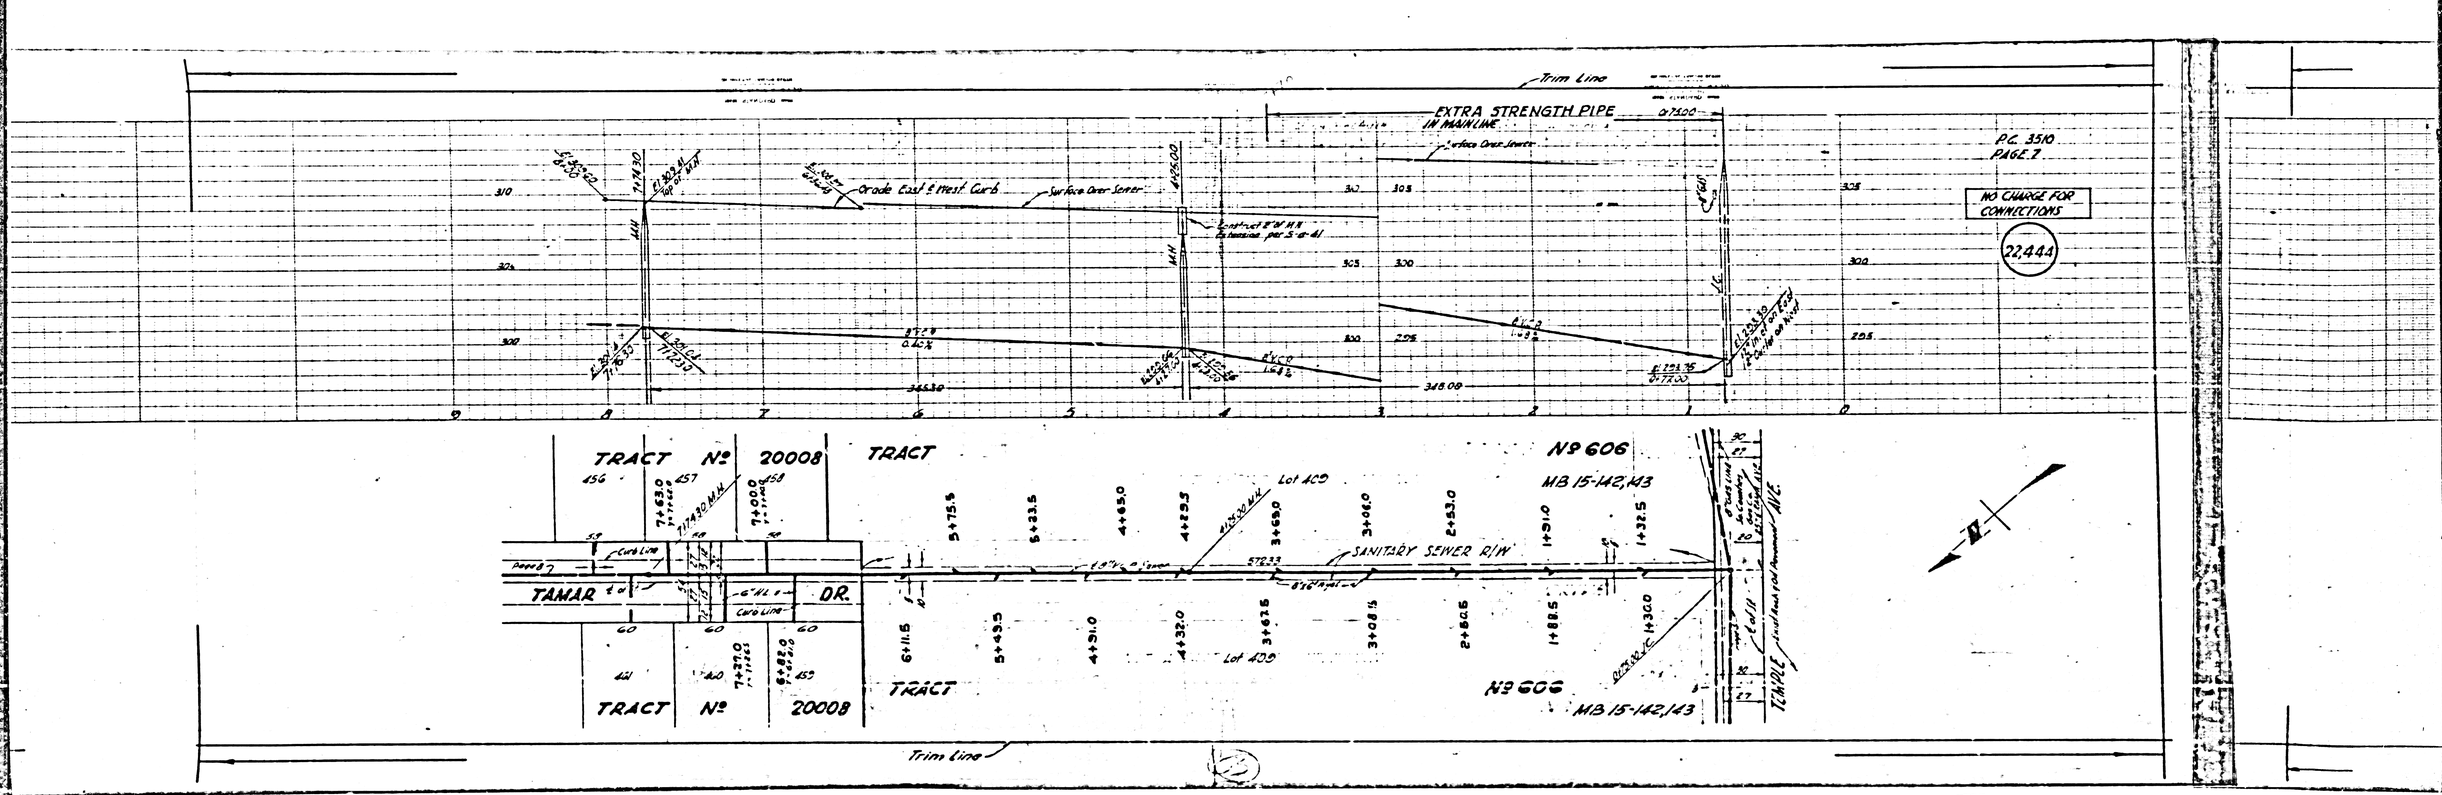
Trim Line
EXTRA STRENGTH PIPE IN MAINLINE
Grade East & West Curb
Surface Over Sewer
Connect 8"W MH to existing per S-6-41
P.C. 3510 PAGE 7
NO CHARGE FOR CONNECTIONS
22,444
TRACT Nº 20008
TRACT
Nº 606
MB 15-142,143
Lot 409
SANITARY SEWER R/W
TAMAR Rd
DR.
Curb Line
Trim Line

Trim Line

P.C. 3510
PAGE 8

22,445

NO CHARGE FOR CONNECTIONS

TRACT

TAMAR

DRIVE

HOWARD

TRACT

Trim Line

RC 3510
PAGE 3

22,446

NO CHARGE FOR CONNECTIONS

Trim Line

Grade of East & West Curbs

TRACT 8000S

TRACT

TAMAR

DRIVE

ELLIOT AVE.

TRACT

N.S. 20008

N.S. 20008

Trim Line

EXTRA STRENGTH PIPE IN MAIN LINE

RC 3510
PAGE 10

22447

NO CHARGE FOR CONNECTIONS

RC 3510
PAGE 11


22448

NO CHARGE FOR CONNECTIONS

P.C. 3510
PAGE 11

22,448


NO CHARGE FOR CONNECTIONS

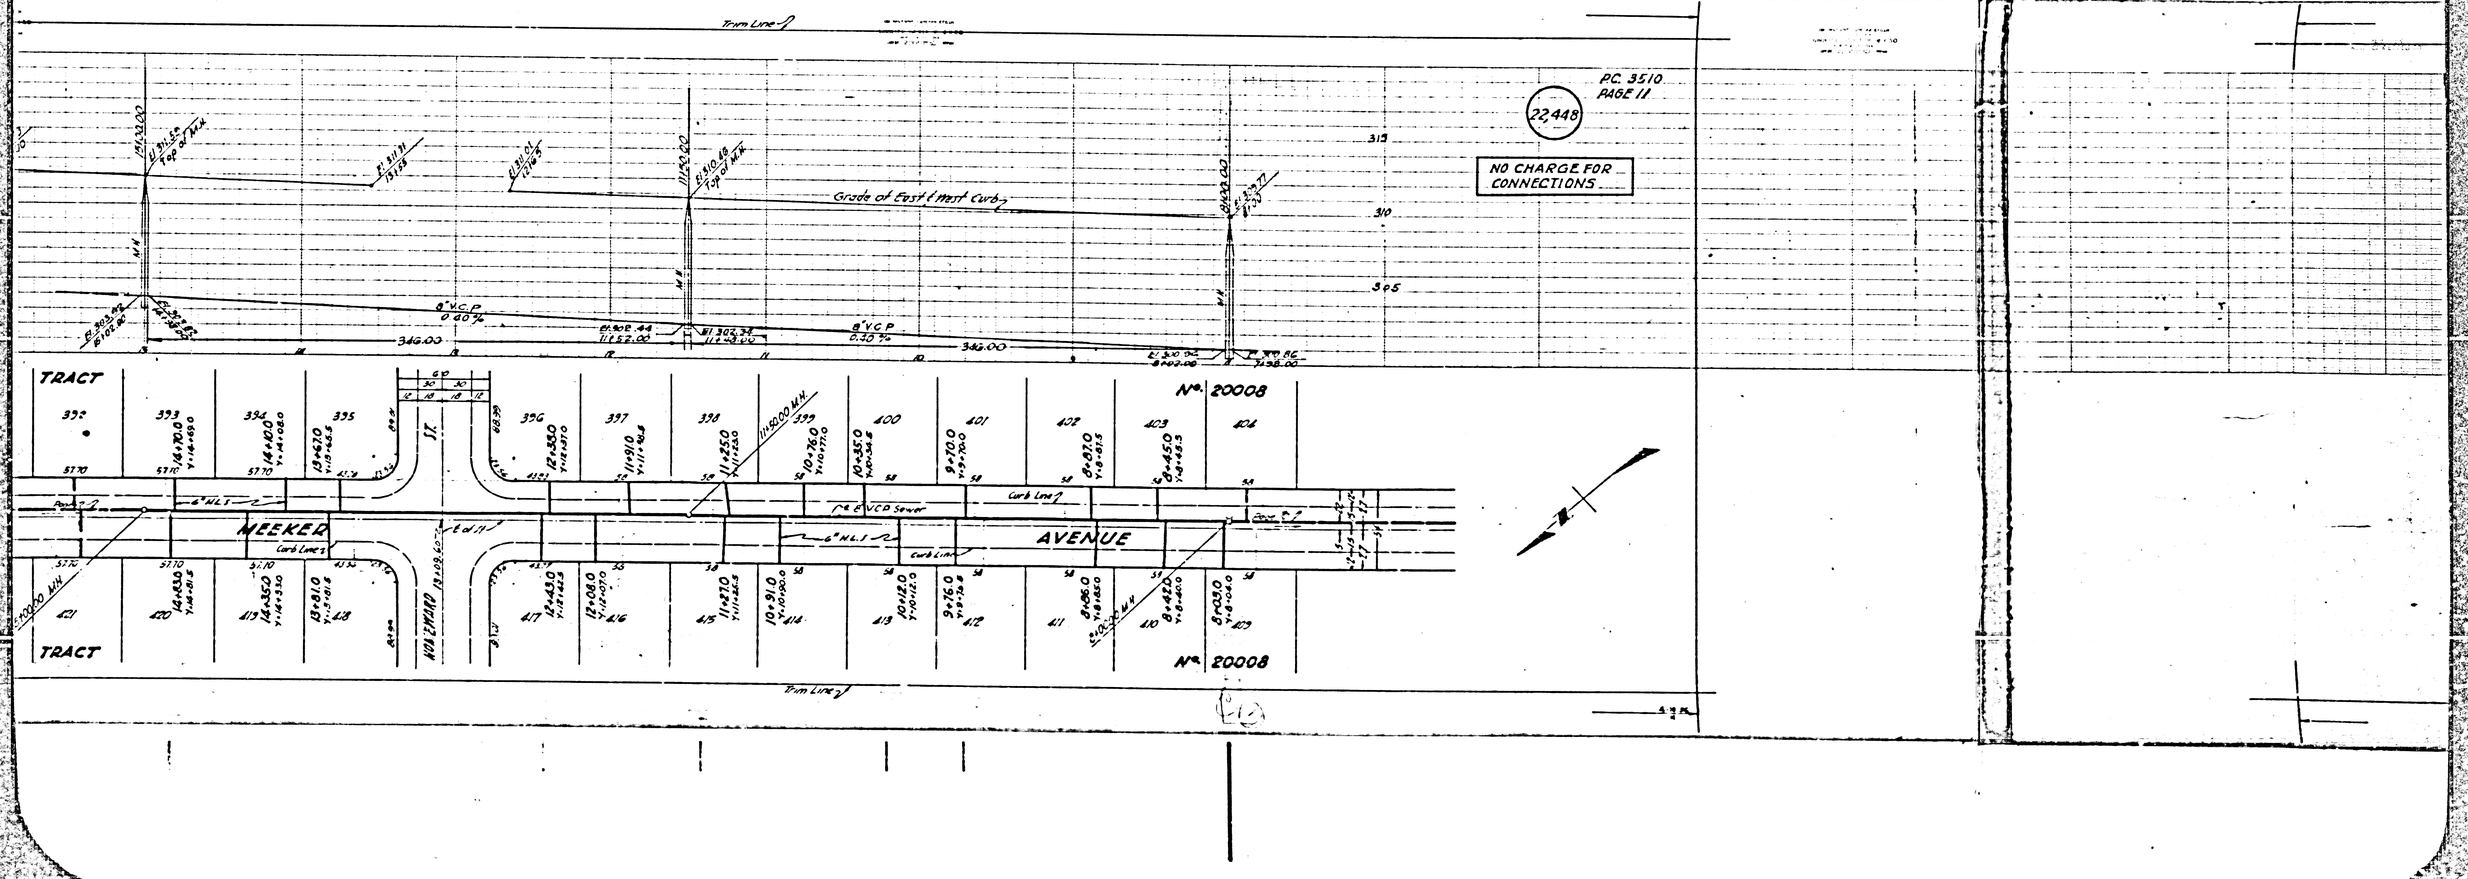



PC. 3510
PAGE 12

22,449

NO CHARGE FOR CONNECTIONS

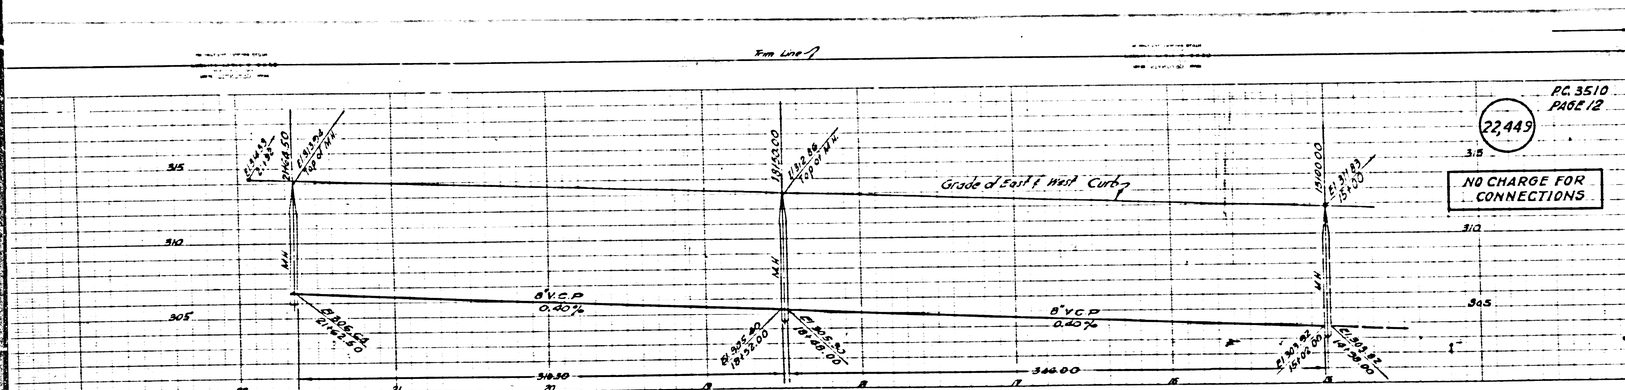

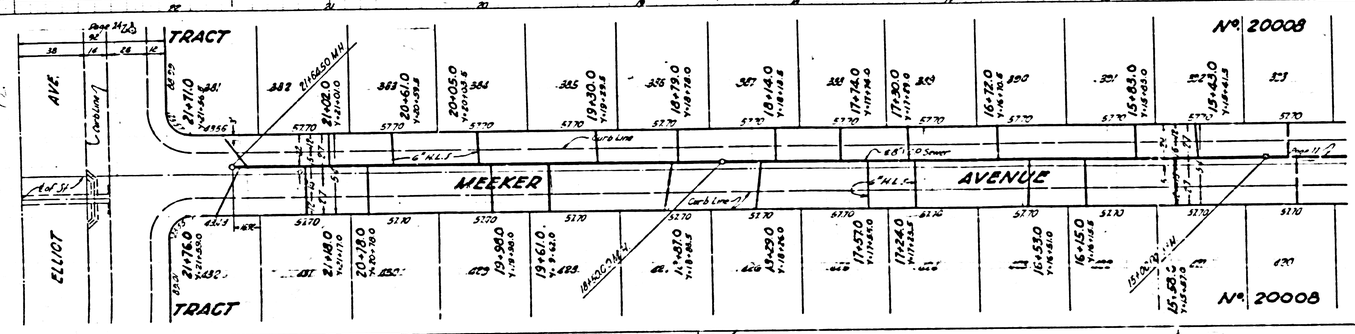

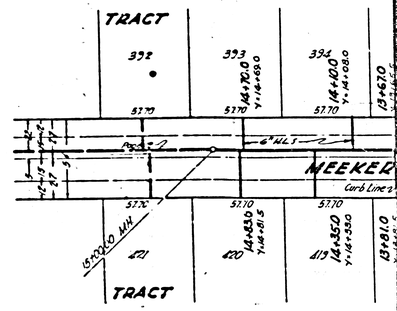


EXTRA STRENGTH PIPE IN MAIN LINE & HOUSE LATERALS

PC. 3510
PAGE 18

22,450

NO CHARGES FOR CONNECTIONS

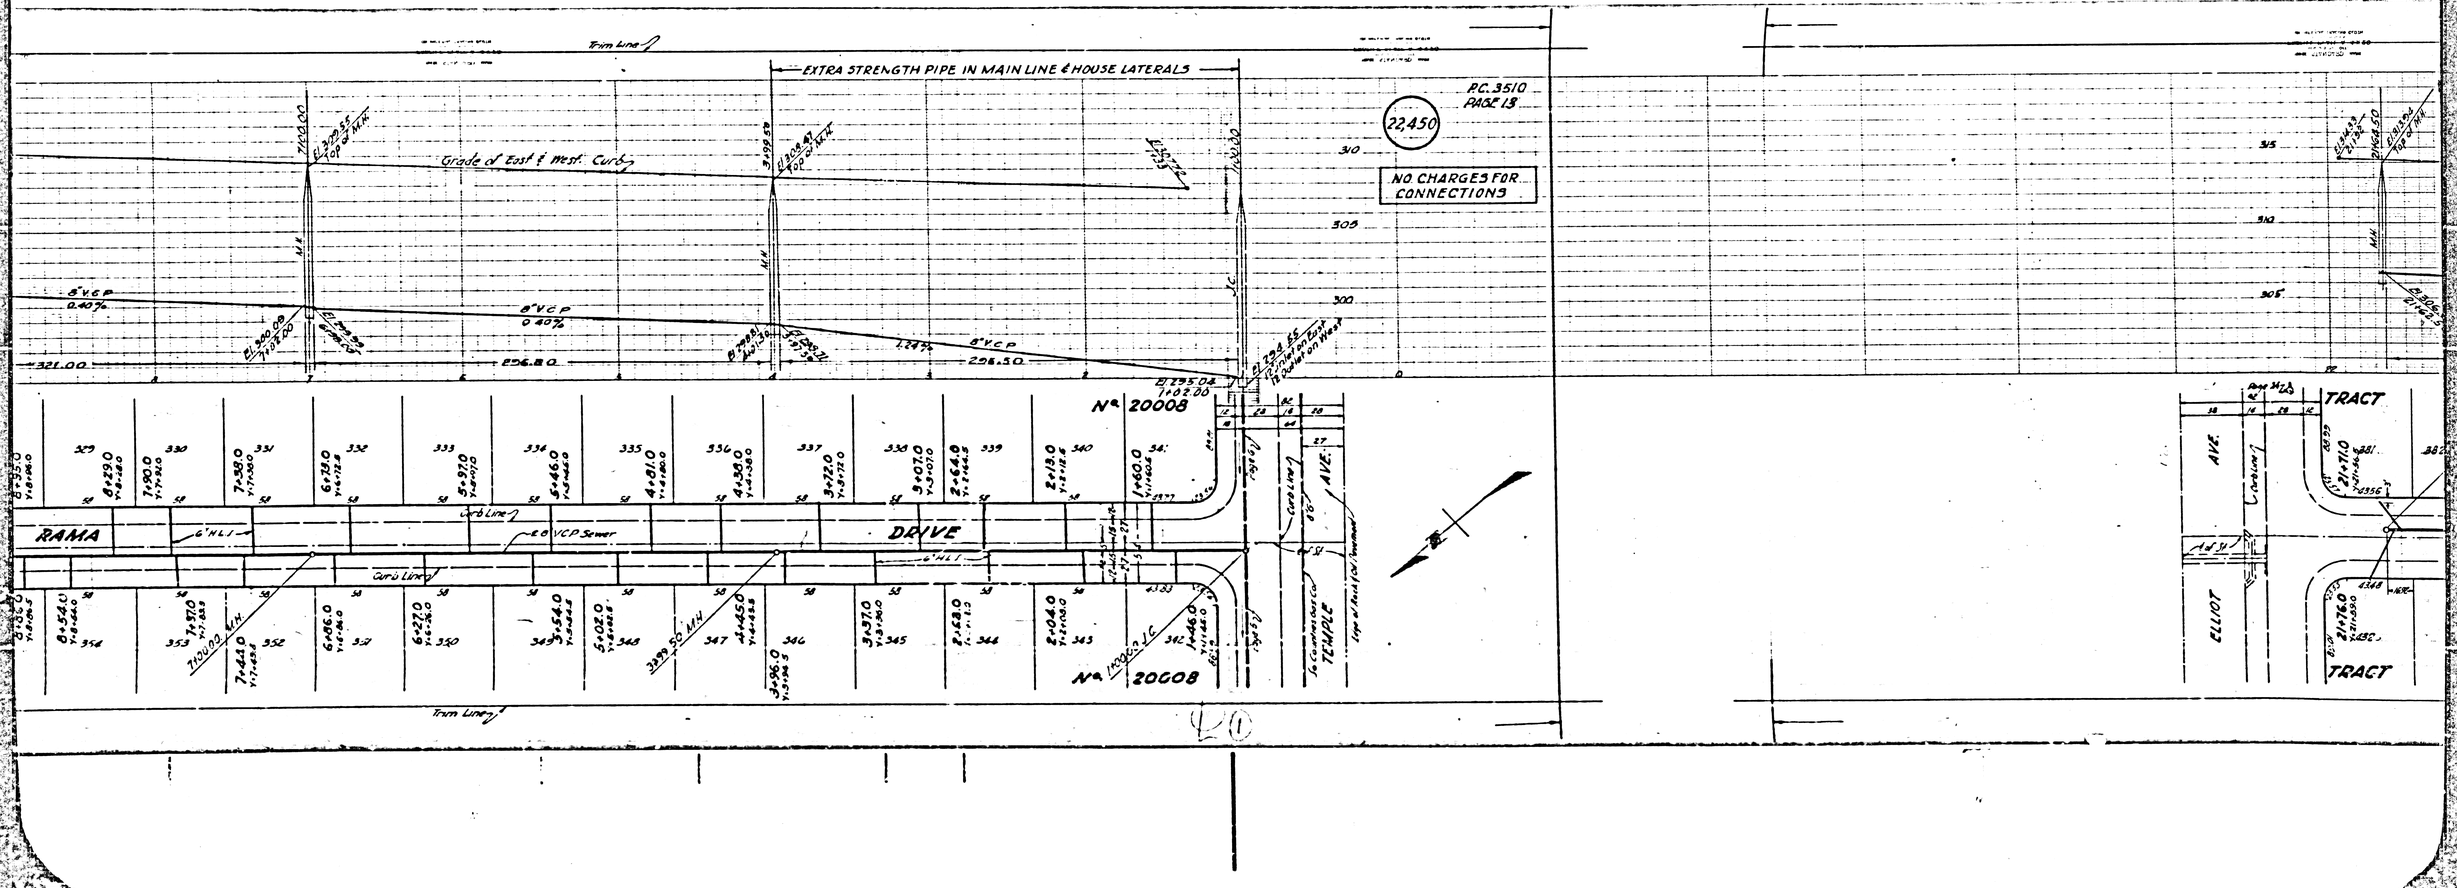

Trim Line

22,451

P.C. 35.10
P.S.E.U.

NO CHARGE FOR CONNECTIONS

Origin of East & West Curbs

TRACT

RAMA

TRACT

Trim Line

Nº 20008

Nº 20008

D.R.

KAHAWA

ST.


P.C. 35.10
P.S.E.U.

EXTRA STRENGTH PIPE IN MAIN LINE AND HOUSE LATERALS

22,452

P.C. 3510 PAGE 15

NO CHARGE FOR CONNECTIONS

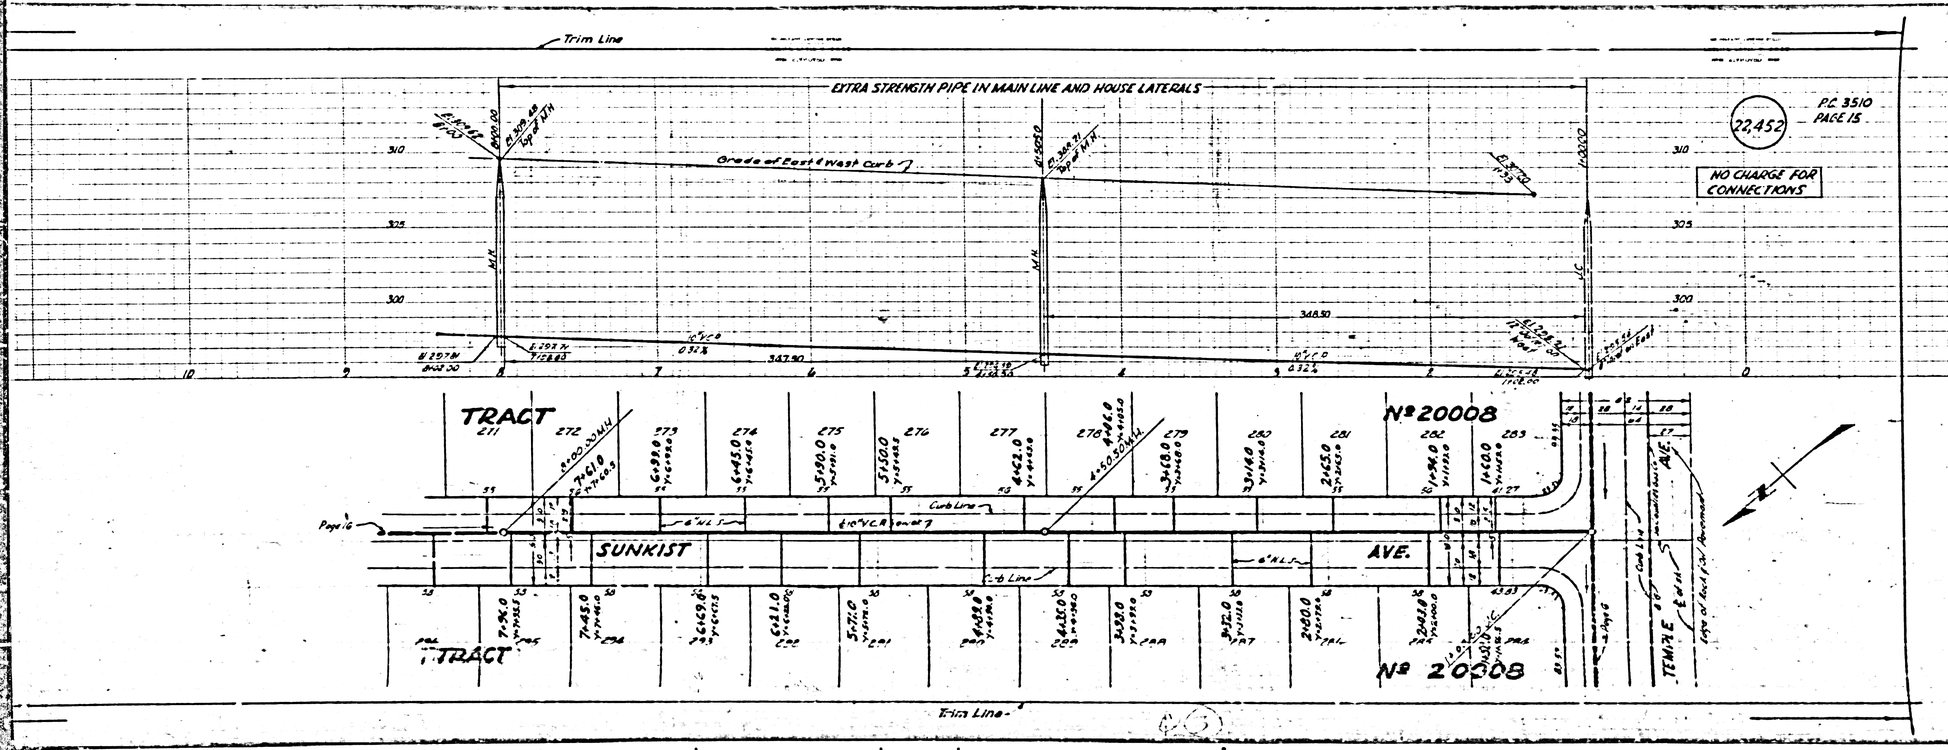

22,453


P.C. 3510 PAGE 16

EXTRA STRENGTH PIPE IN MAIN LINE AND HOUSE LATERALS

22454

P.C. 3510 PAGE 17

NO CHARGE FOR CONNECTIONS

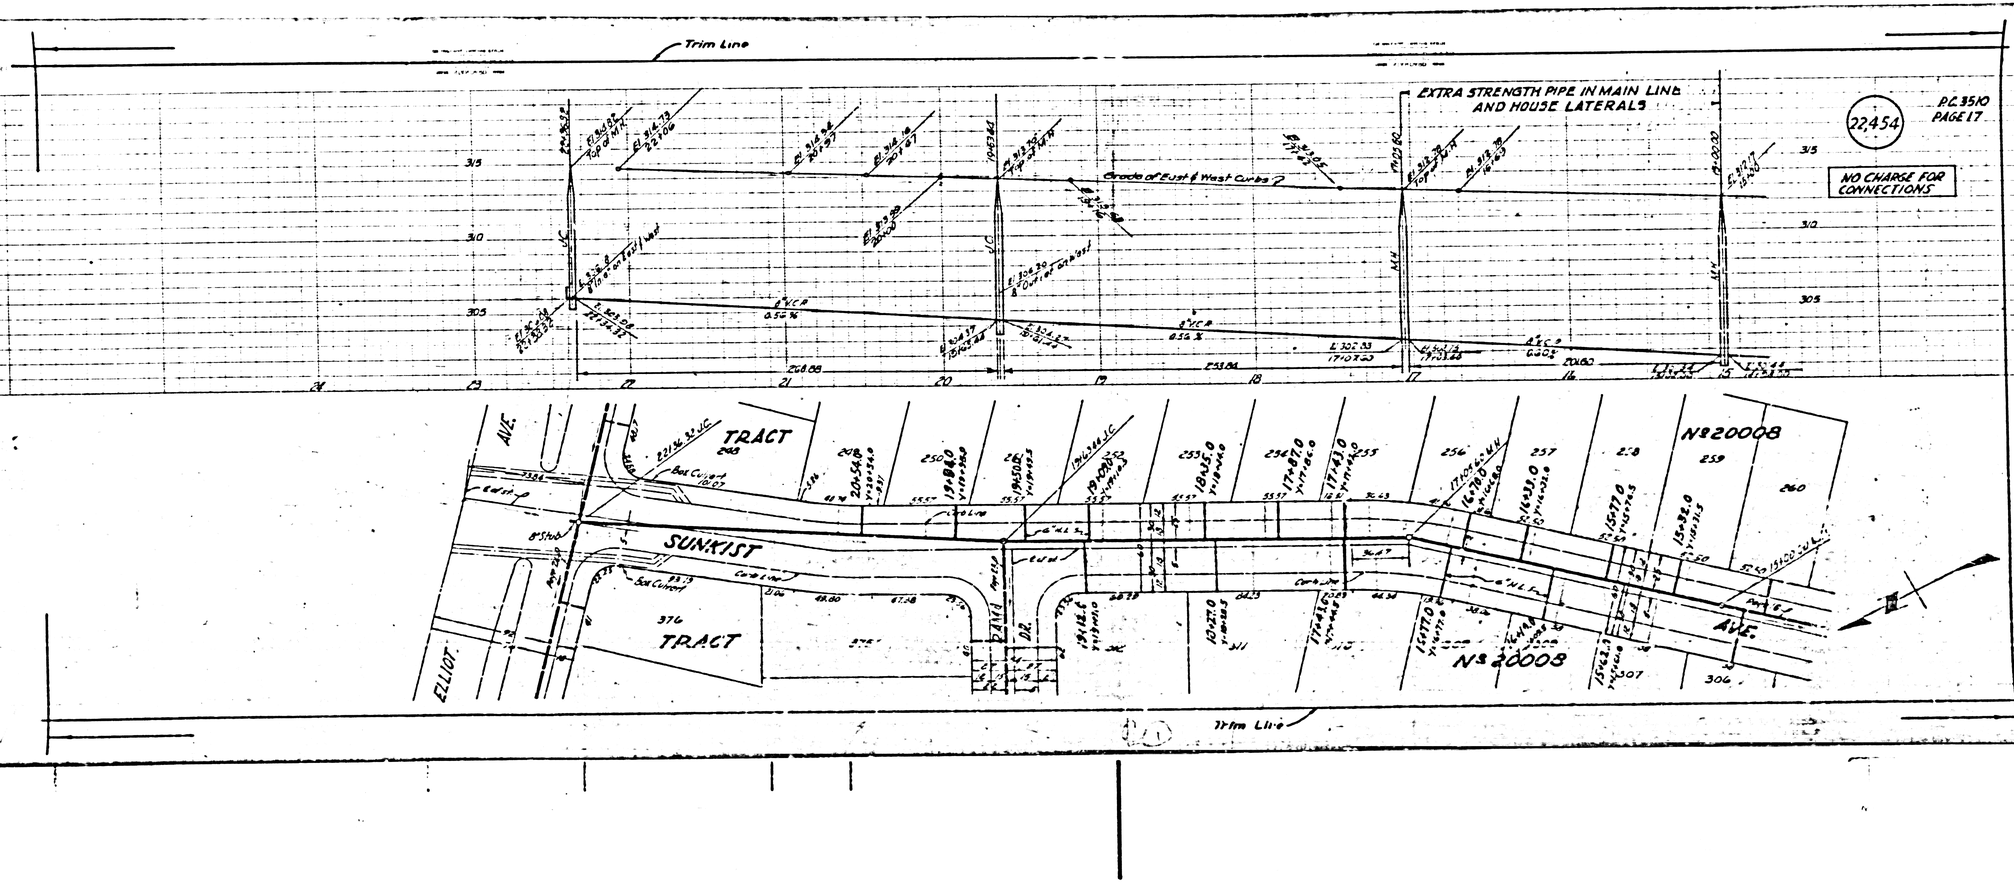

Trim Line

EXTRA STRENGTH PIPE IN MAIN LINE & HOUSE LATERALS

P.C. 35/0
PAGE 18

22,435

NO CHARGE FOR CONNECTIONS

Grade of East & West Curbs

TRACT

No 20008

SANOSPRINGS DRIVE

Curb Line

Curb Line

TRACT

No 20008

TEHAMA AVE.

Trim Line

Trim Line

P.C. 3510
PAGE 19

22,456

NO CHARGE FOR CONNECTIONS

Grade of East & West Curbs

8"VCP
0.52%

8"VCP
0.20%

TRACT

No 20009

SANDSPRINGS

DR.

TRACT

No 20003

Page 20


Page 15

Trim Line

P.C. 3510
PAGE 20

22,457


NO CHARGE FOR CONNECTIONS

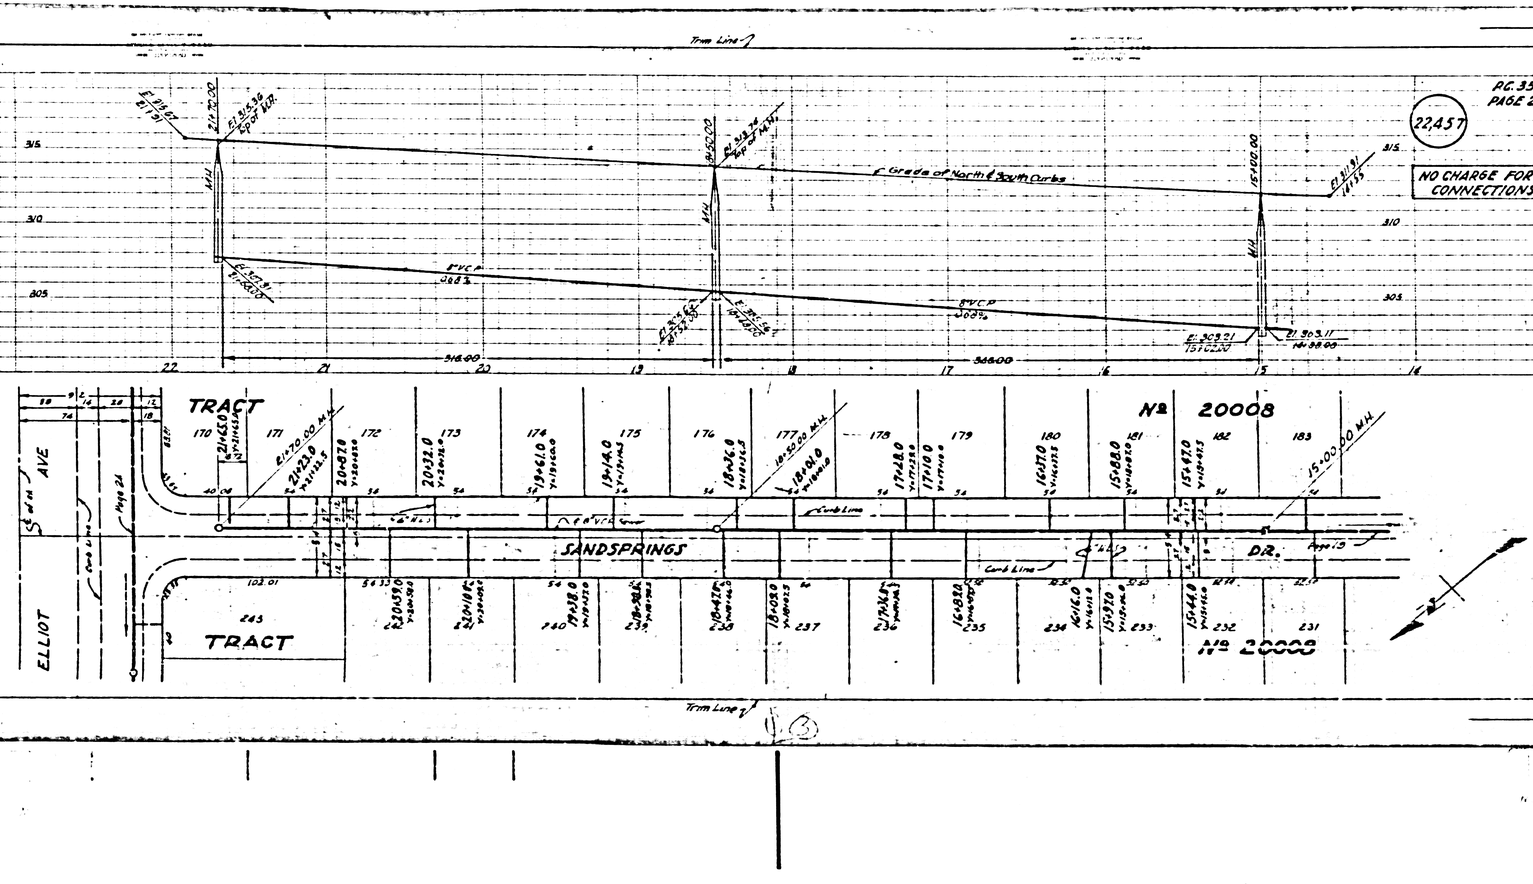

P.C. 3510
PAGE 21

22,458

NO CHARGE FOR CONNECTIONS

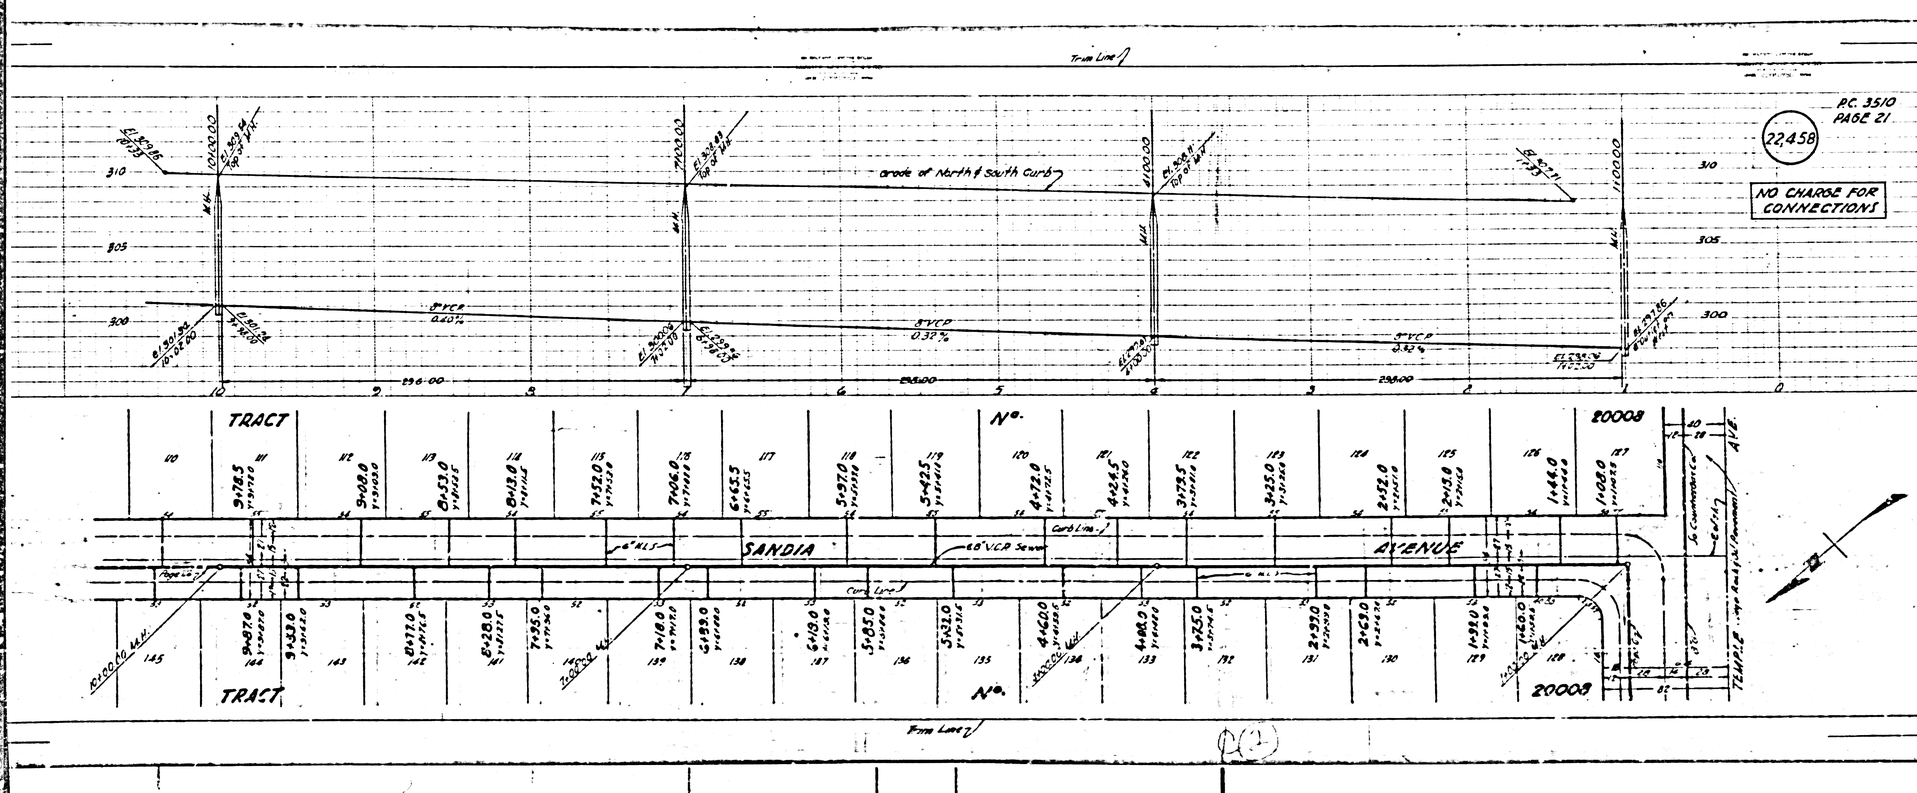

Grade of North & South Curb

P.C. 3510
PAGE 22

NO CHARGE FOR CONNECTIONS

22459

8"VCP 0.44%

8"VCP 0.40%

8"VCP 0.40%

342.30

256.00

256.00

SANDIA AVENUE

HARLAND ST.

HOWARD ST.

TRACT

TRACT

20008

20003

Page 21


Page 22


Page 23


P.C. 3510
PAGE 23


NO CHARGE FOR CONNECTIONS

22460

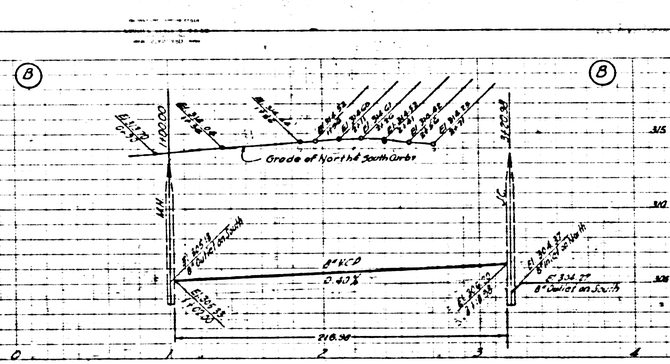

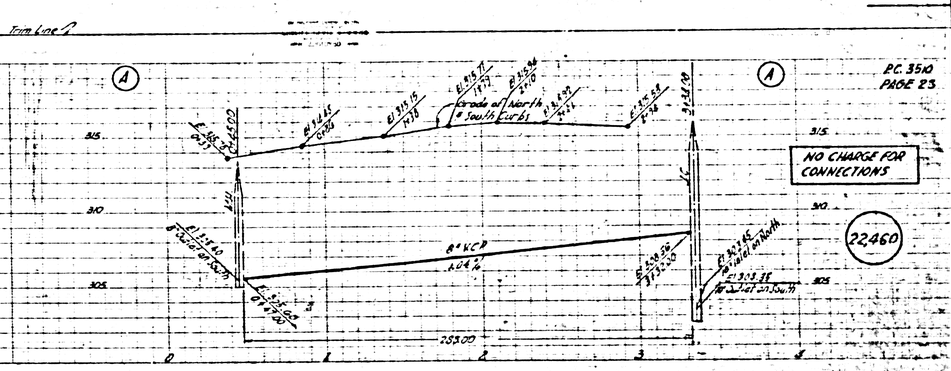

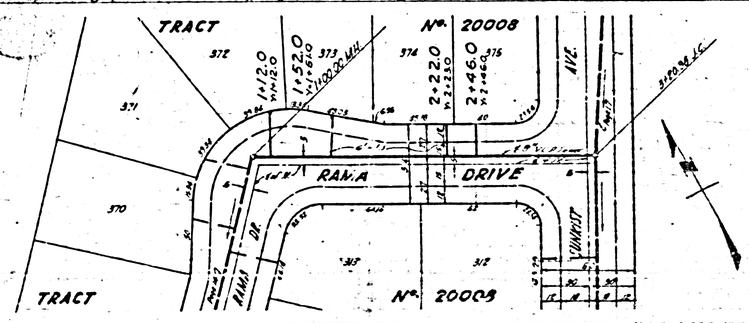


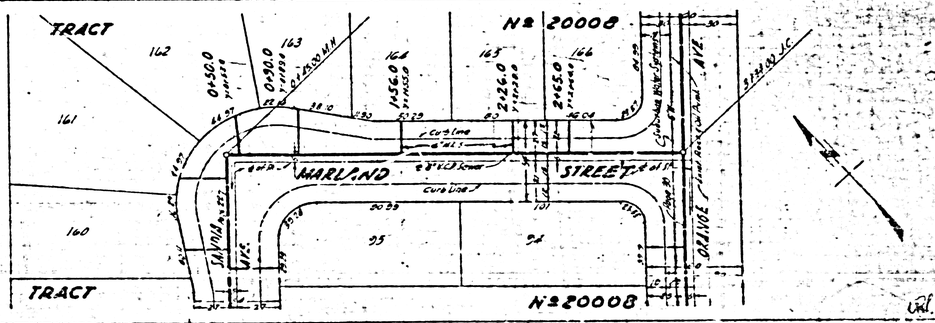


P.C. 3510
PAGE 24

NO CHARGE FOR CONNECTIONS


22,461

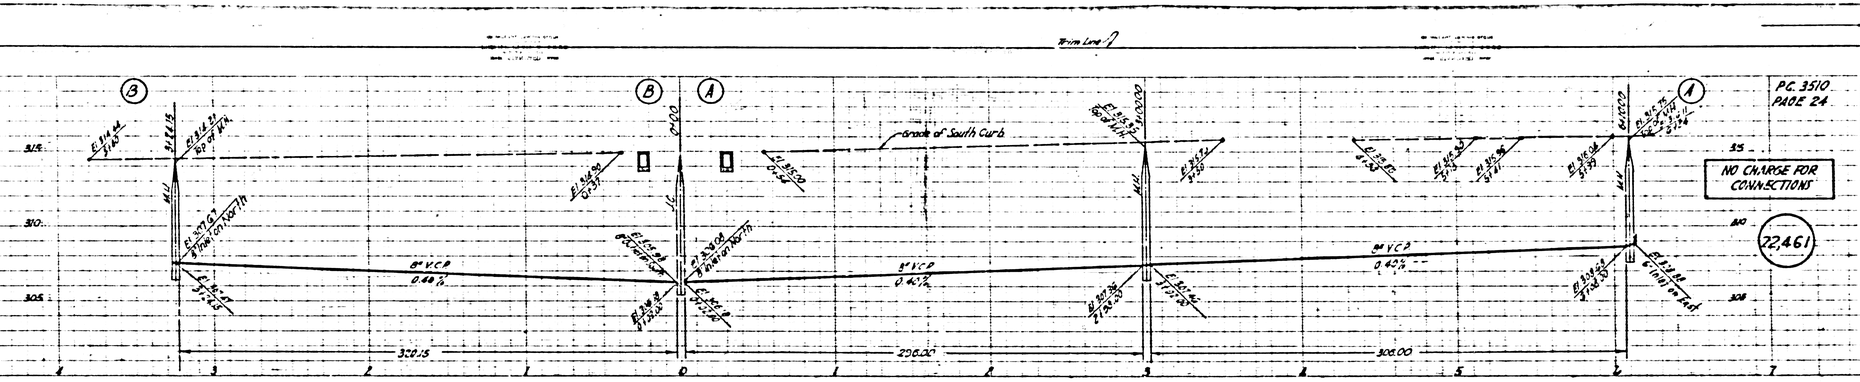

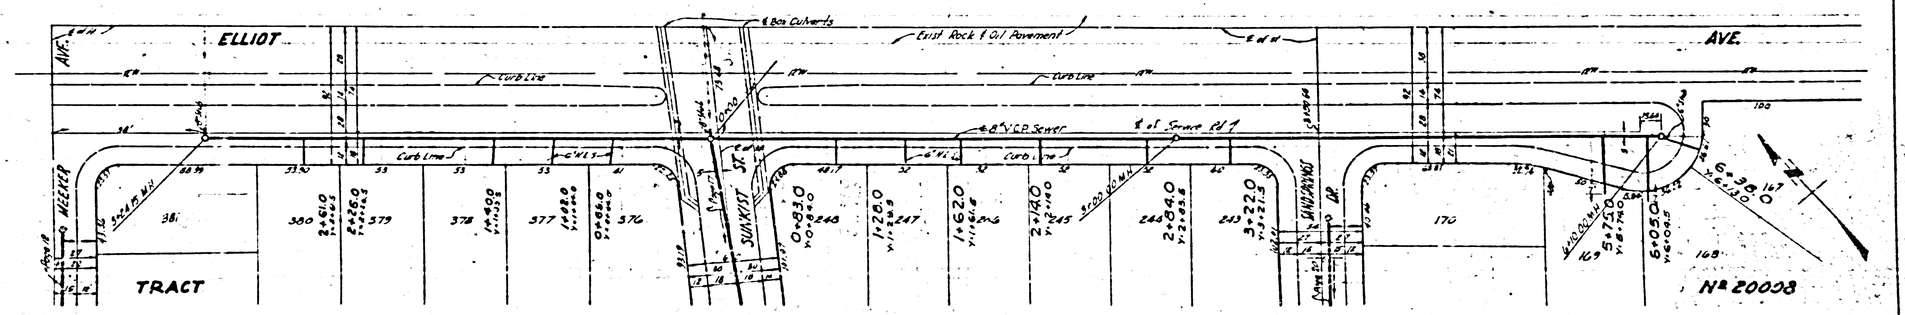

Trim Line

(13)

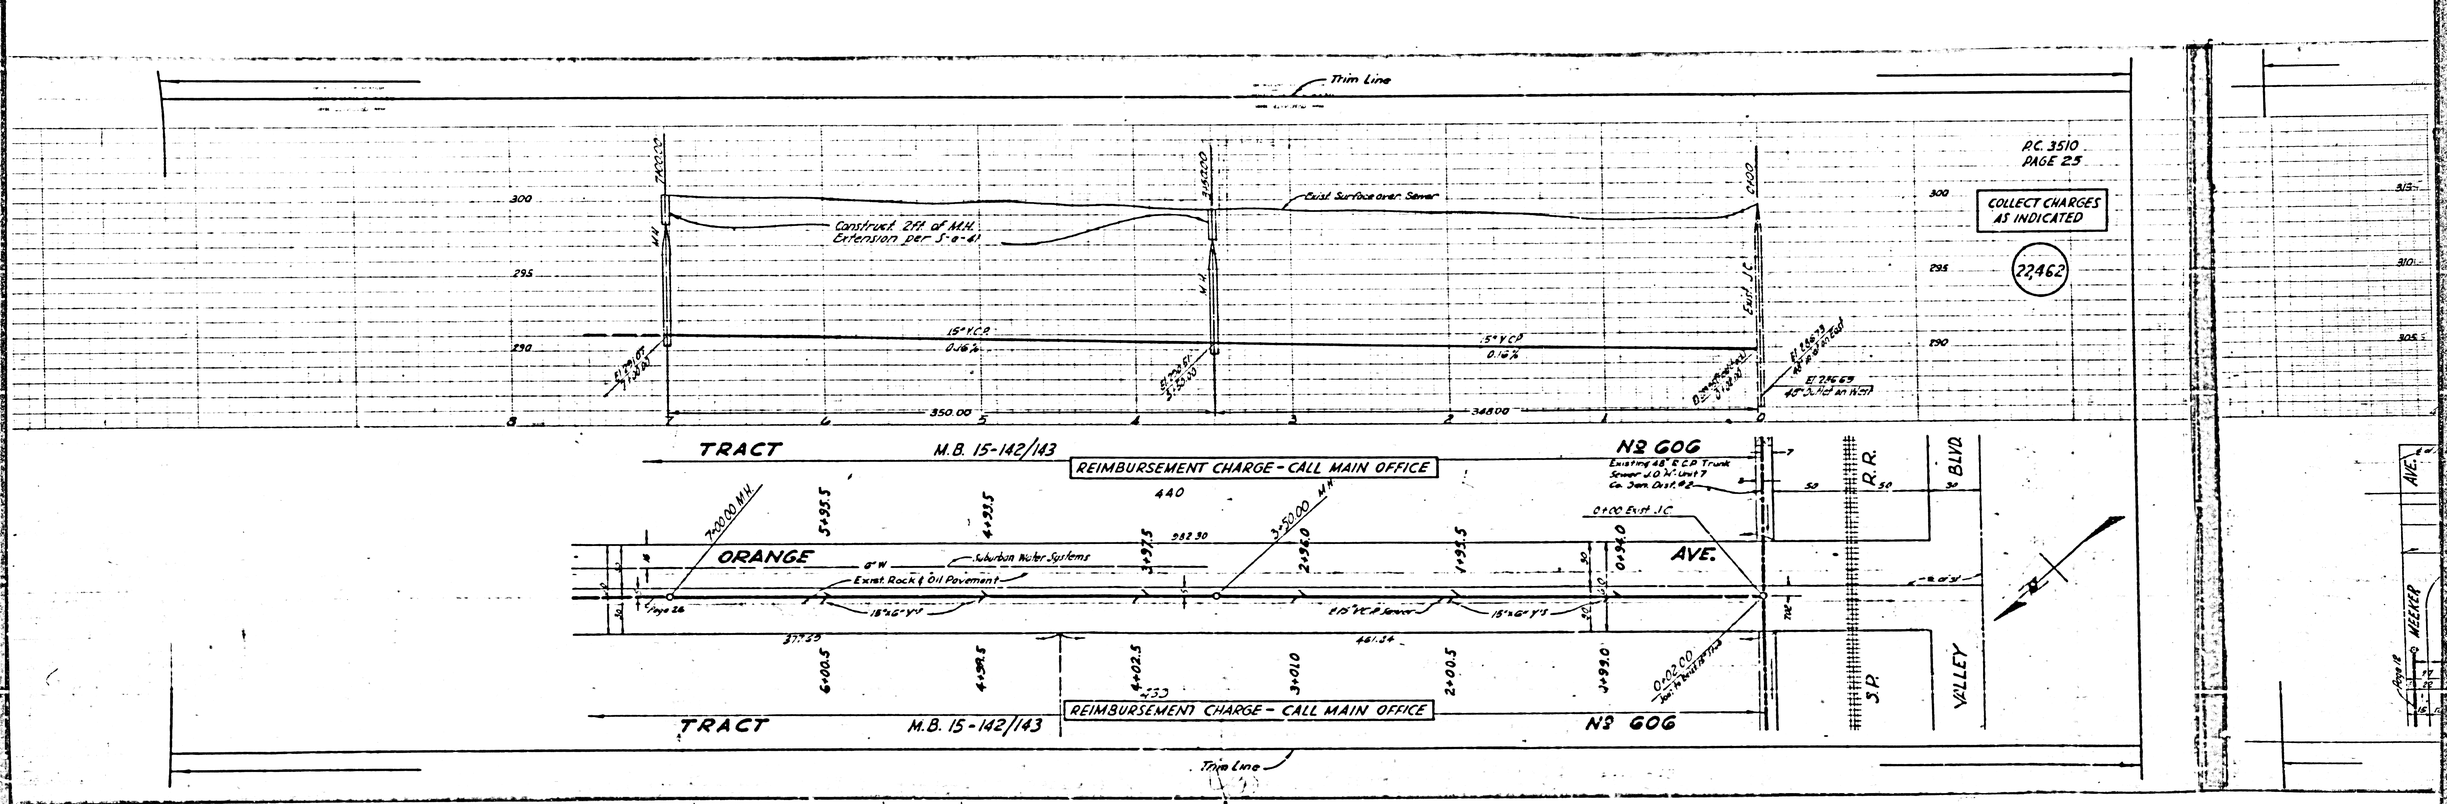
Trim Line
Exist Surface over Sewer
Construct 2 Ft of M.H. Extension per S-8-41
15" V.C.P.
0.16%
Exist. J.C.
M.H.
M.H.
M.H.
7+00.00 M.H.
5+50.00 M.H.
3+50.00 M.H.
350.00
348.00
300
295
290
TRACT M.B. 15-142/143
REIMBURSEMENT CHARGE - CALL MAIN OFFICE
440
ORANGE
AVE.
8" W
Suburban Water Systems
Exist. Rock & Oil Pavement
18" R.C.P. Sewer
15" V.C.P. Sewer
982.50
461.34
37.39
0+00 Exist. J.C.
0+02.00 Sta. of Point of Tan.
N2 GOG
Existing 48" R.C.P. Trunk Sewer J.O.W. Unit 7 Co. San. Dist. #2
R.R.
S.P.
BLVD.
VALLEY
P.C. 3510
PAGE 25
COLLECT CHARGES AS INDICATED
22,462
Trim Line

Trim Line

18+00.00 EXTRA STRENGTH PIPE IN MAINLINE 13+02.00

Construct 2ft. M.H. Extension per S-a-41

Exist. Surface over Sewer

Construct 2ft. of M.H. Extension per S-a-41

RC. 3510 PAGE 26

COLLECT CHARGES AS INDICATED

22,463

18" V.C.P. 0.32%

12" V.C.P. 0.32%

15" V.C.P. 0.16%

El. 293.69 18"ø IN

El. 293.18 18"ø IN

El. 292.18 12"ø IN

El. 291.68 12"ø OUT

El. 291.18 15"ø OUT

El. 290.93 15"ø IN

800 295 290

30.00 28.00 30.00

17 16 15 14 13 12 11 10 9 8 7

TRACT

15+92.0 15+41.5 14+84.0 14+21.0 13+53.5 12+95.0 12+45.5 11+80.0 11+21.5 10+59.5

ORANGE AVE.

Suburban Water Systems

Exist. Rock & Oil Pavement

6" W

8" V.C.P. Sewer

Southern Counties Gas Co.

San Gabriel Valley Water Co.

Page 27

Page 25

15+21.0 13+53.0 13+08.5 12+40.5 11+10.5

15°00'00" W.H. 15°00'00" W.H. 15°00'00" W.H.

REIMBURSEMENT CHARGE CALL MAIN OFFICE

M.B. 15-142/143

TRACT

NELSON AVE.

5+04.0 144.81 8+08.0 377.63 7+07.0

Page 28

N8 60G


REIMBURSEMENT CHARGE CALL MAIN OFFICE 440

M.B. 15-142/143

AVE.

11N 60G

Trim Line

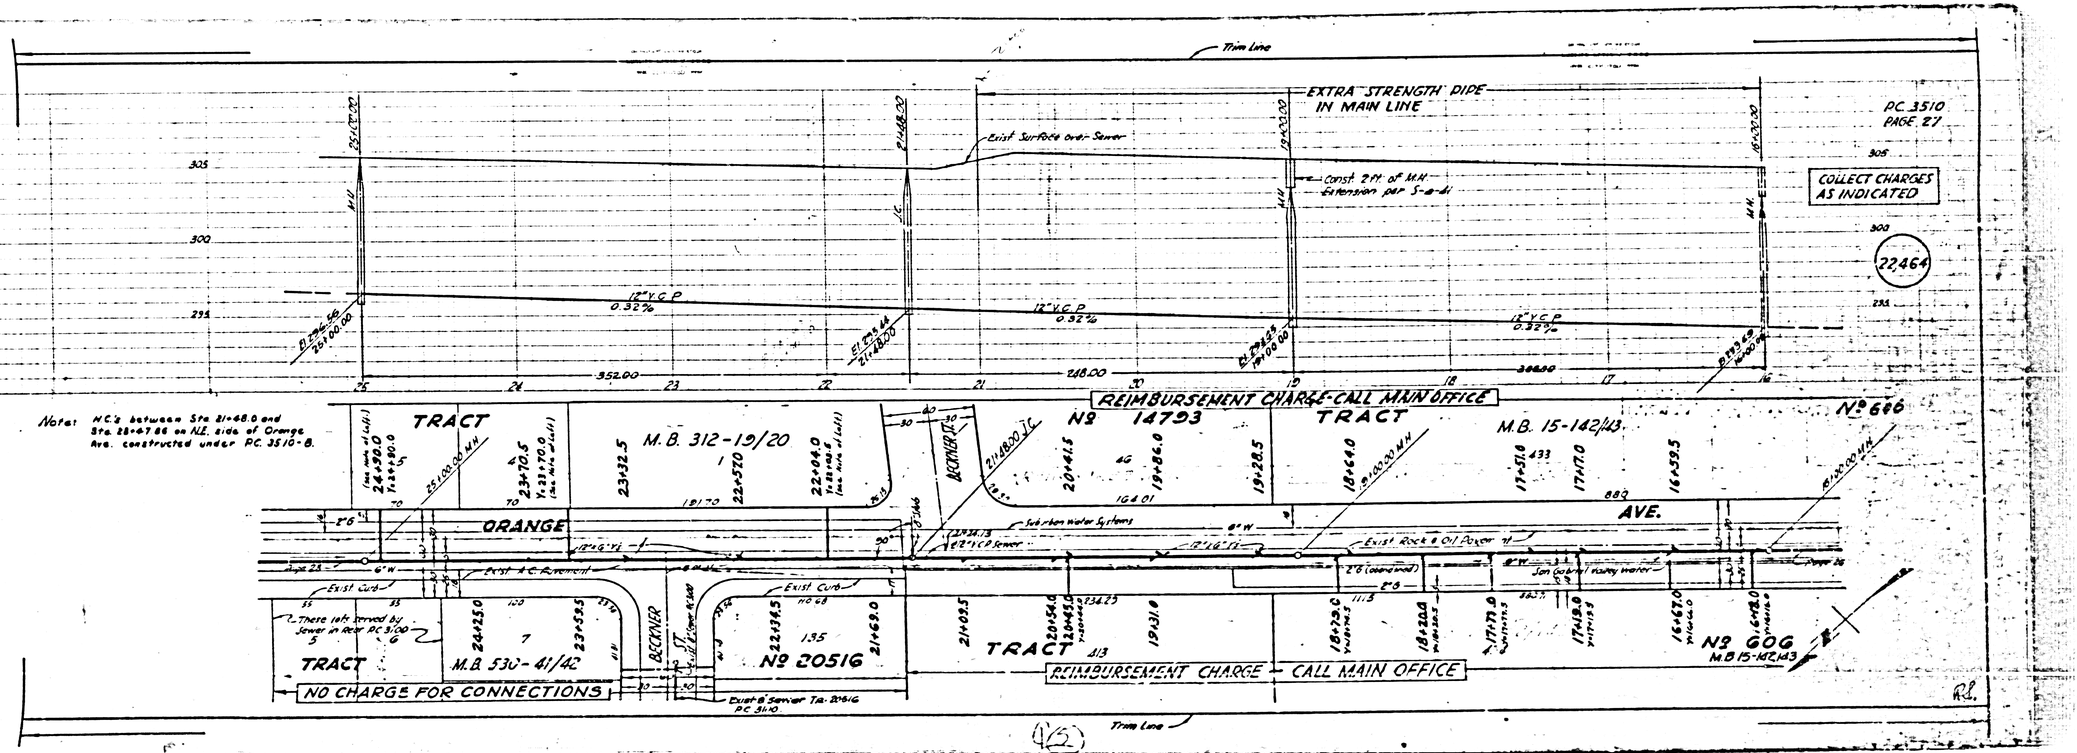
Trim Line
EXTRA STRENGTH PIPE IN MAIN LINE
PC 3510 PAGE 27
COLLECT CHARGES AS INDICATED
22,464
Exist Surface Drs. Sewer
Const 21M. of M.H. Extension per S-a-41
12" V.C.P. 0.32%
12" V.C.P. 0.32%
12" V.C.P. 0.32%
El 294.56 20+00.00
El 293.44 21+68.00
El 293.43 21+88.00
El 293.43 19+00.00
El 293.43 18+00.00
352.00
268.00
300.00
Note: M.H.'s between Sta 21+68.0 and Sta 23+67.66 on N.E. side of Orange Ave. constructed under PC. 3510-B.
TRACT
M.B. 312-19/20
REIMBURSEMENT CHARGE-CALL MAIN OFFICE
№ 14793
TRACT
M.B. 15-142/143
№ 686
ORANGE
AVE.
BECKNER
ST.
Exist Curb
Exist A.C. Pavement
Exist Rock & Oil Pavement
Exist 8" Sewer To. 20516 PC 3510
TRACT
M.B. 530-41/42
№ 20516
TRACT
M.B. 15-142/143
№ 606
NO CHARGE FOR CONNECTIONS
REIMBURSEMENT CHARGE - CALL MAIN OFFICE
Trim Line

P.C. 3510.
PAGE 28

22,465

COLLECT CHARGES AS INDICATED

Trim Line

Grade of East & West Curbs

Exist Surface over Sewer

12" V.C.P 0.24 %

12" V.C.P 0.24 %

12" V.C.P 0.32 %

Note: M.C.'s between Sta 21+48.0 and Sta 28+67.86 N.E. side of Orange Ave. constructed under P.C. 3510-B.

Note: M.C.'s between Sta 28+67.86 a Ave. constructe

TRACT (School site)

NO CHARGE FOR CONNECTIONS

ORANGE AVE.

LUDLETTE ST.

TEMPLE AVE.

TRACT Nº 20008

TRACT Nº 14793

M. B. 312-19/20

REIMBURSEMENT CHARGE - CALL MAIN OFFICE

TRACT Nº 20008

NO CHARGE FOR CONNECTIONS

TRACT Nº 20516

M. B. 530-41/42

Trim Line

Trim Line

EXTRA STRENGTH PIPE IN MAIN LINE AND HOUSE LATERALS

Grade of East & West Curbs

D.C. 3510
PAGE 29

COLLECT CHARGES AS INDICATED.

22,466

12" V.C.P. 0.24%

12" V.C.P. 0.24%

REIMBURSEMENT CHARGES CALL MAIN OFFICE

TRACT M.B. 15-142/143/ Nº 606

NO CHARGE FOR CONNECTIONS

TRACT (School site) Nº 20008

LOT 5/2

ORANGE AVE.

Curb Line

Trim Line

TRACT Nº 20008

NO CHARGE FOR CONNCTIONS

Trim Line

EXTRA STRENGTH PIPE IN MAIN LINE AND HOUSE LATERALS

P.C. 3510
PAGE 30

COLLECT CHARGES AS INDICATED

22,467

Grade of West Curb

10" V.C.P. 0.40%

TRACT

REIMBURSEMENT CHARGE | CALL MAIN OFFICE

NO. 606

M.B. 15.- 142, 143

ORANGE AVE.

ELLIOT

HOMEWARD

NO CHARGE FOR CONNECTIONS

No 20008

TRACT

Trim Line

P.C. 35.10

Trim Line

P.C. 3510
PAGE 31

NO CHARGE FOR CONNECTIONS

22,468

TRACT

Nº 20008

ORANGE AVE.

TEMPLE — AVE.

TONOPAH AVE.

Curb Line

Trim Line

Trim Line

P.C. 33:6
PAGE 32

22,469

COLLECT CHARGES AS INDICATED

E Grade of West Curb

8"C.I.
0.24%

8"C.I.
0.24%

350.00

300.00

TRACT

REIMBURSEMENT CHARGE - CALL MAIN OFFICE

TCNOPAH AVE.

Nº 6006 M.B. 15-142/143

TEMPLE AVE.

TRACT


Nº 20008

NO CHARGE FOR CONNECTIONS

Trim Line

602

Trim Line

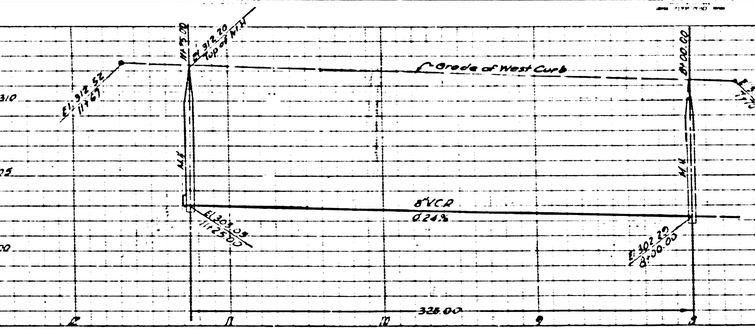


PG. 35K0
PAGE 33

22470

COLLECT CHARGES AS INDICATED

TRACT

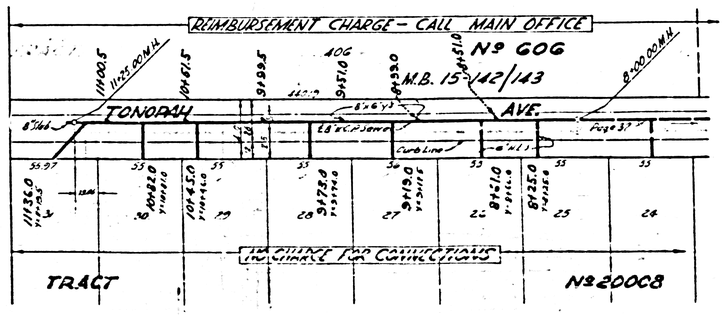

Trim Line

Trim Line

22471

P.C. 3510
PAGE 34

NO CHARGE FOR CONNECTIONS

Grade of North & South Curb

El 308.40
17" RCP to be North & South

El 309.32
0.75%

El 309.24
0.76%

El 309.16
0.76%

El 309.08
0.76%

El 309.00
0.76%

El 308.92
0.76%

El 308.84
0.76%

El 308.76
0.76%

El 308.68
0.76%

El 308.60
0.76%

El 308.52
0.76%


El 308.44
0.76%

El 308.36
0.76%

El 308.28
0.76%

El


Trim Line

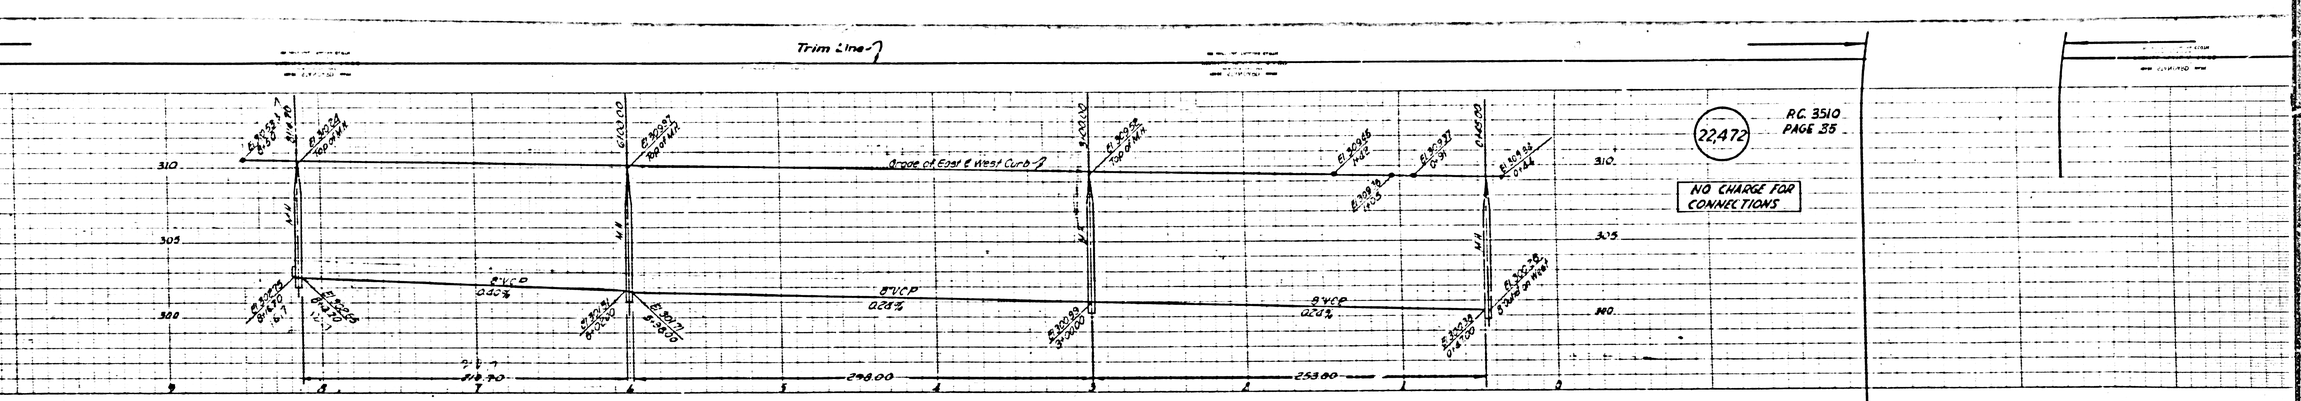

22,472

P.C. 3510 PAGE 35

NO CHARGE FOR CONNECTIONS

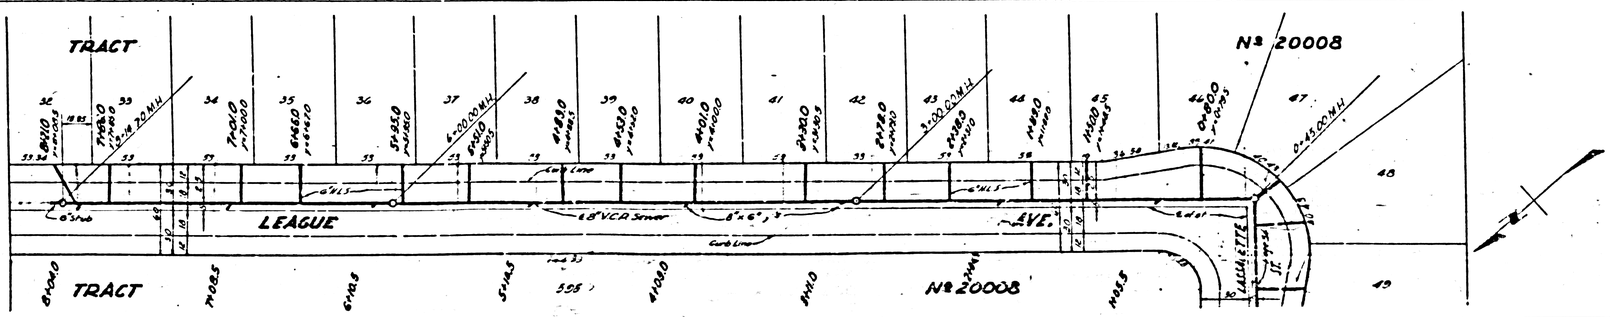

Trim Line

Trim Line

EXTRA STRENGTH PIPE IN MAIN LINE

P.C. 3510
PAGE 10

22,447

NO CHARGE FOR CONNECTIONS

Surface Over Sewer

Construct 2'of M.H. Extension per S.O. 61

8" V.C.P. 0.40%

8" V.C.P. 1.44%

346.00

346.00

TRACT No 20008

TRACT

No 606
M.B. 15-142/143

MEEKER AVENUE

Curb Line

SANITARY SEWER R/W

8" V.C.P. Sewer

8" S.E. W'ys

TEMPLE AVE.

Edge of Road (or Pavement)

M.B. 15-142/143

Trim Line

9000 TRACT
P.C. 3510

Trim Line


P.C. 3510
PAGE 12

GE FOR
CTIONS

P.C. 3510
PAGE 11

22,448

NO CHARGE FOR
CONNECTIONS

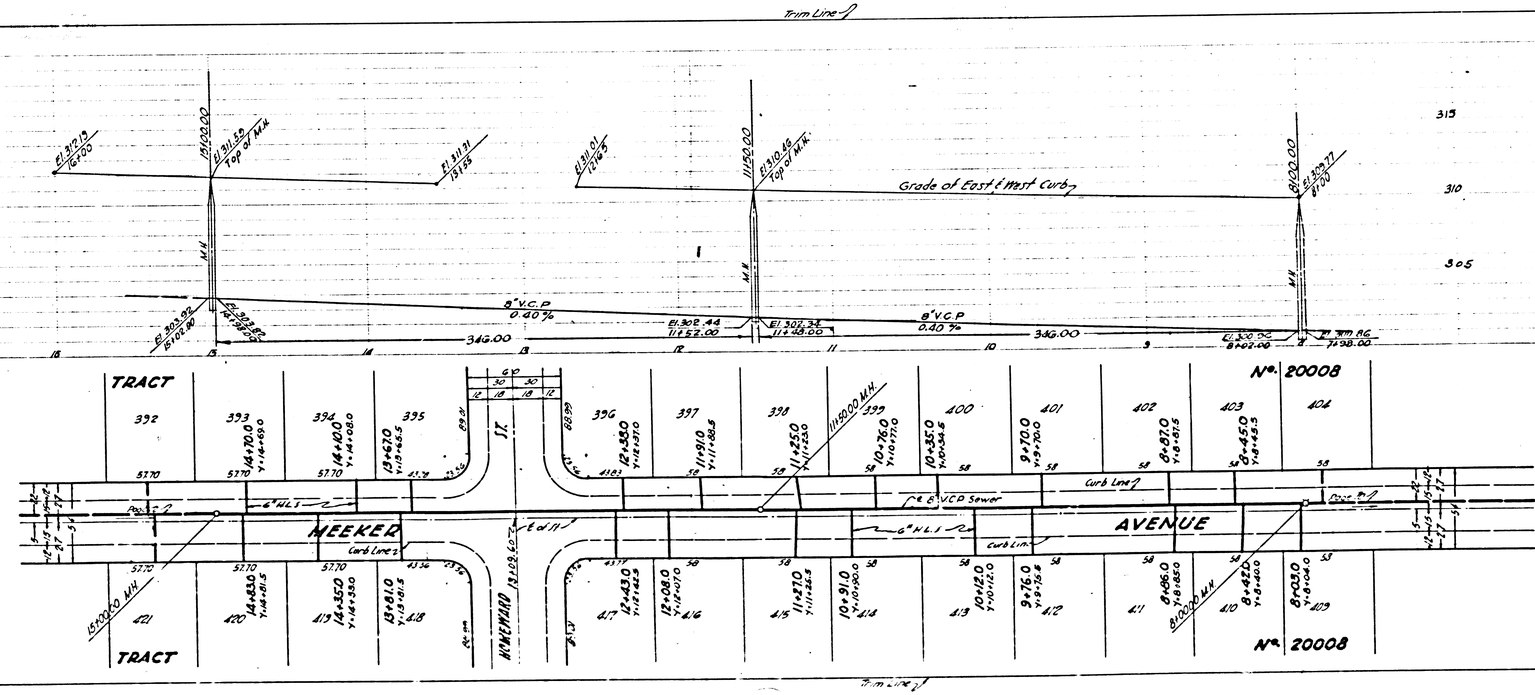

El. 312.19
15+00
15+00.00
El. 311.59
Top of M.H.
El. 311.71
15+55
El. 310.01
11+45
11+50.00
El. 310.46
Top of M.H.
Grade of East & West Curb
8+00.00
El. 309.77
8+00
315
310
305
M.H.
8" V.C.P
0.40%
El. 303.39
15+02.40
El. 303.26
15+39.15
346.00
El. 302.44
11+52.00
El. 302.34
11+48.00
8" V.C.P
0.40%
346.00
El. 300.00
8+02.00
21" R.C.P.
7+98.00
18
15
14
13
12
11
10
9
8
TRACT
392
393
14+70.0
Y=14+69.0
394
14+40.0
Y=14+08.0
395
13+67.0
Y=13+68.5
396
397
12+55.0
Y=12+57.0
398
11+91.0
Y=11+88.5
399
11+25.0
Y=11+25.0
400
10+76.0
Y=10+77.0
401
10+35.0
Y=10+36.5
402
9+70.0
Y=9+70.0
403
8+87.0
Y=8+87.5
404
8+45.0
Y=8+49.5
No. 20008
6" W.L.I.
6" V.C.P Sewer
Curb Line
Prop. C/L
MEEKER
AVENUE
Curb Line
Center Line
HOMEWARD
13+09.60
421
14+83.0
Y=14+81.5
420
14+35.0
Y=14+33.0
419
13+81.0
Y=13+81.5
418
417
12+43.0
Y=12+44.5
416
12+08.0
Y=12+07.0
415
11+37.0
Y=11+38.5
414
10+91.0
Y=10+90.0
413
10+42.0
Y=10+42.0
412
9+76.0
Y=9+75.8
411
8+86.0
Y=8+85.0
410
8+42.0
Y=8+40.0
409
8+03.0
Y=7+94.0
No. 20008
TRACT
57.70
43.36
43.37
43.83
43.84
Trim Line

PC. 3510
PAGE 12

22,449

NO CHARGE FOR CONNECTIONS

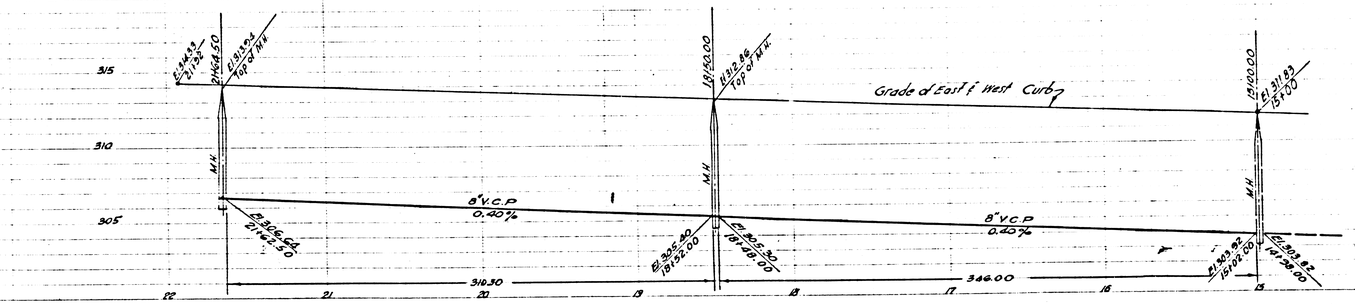

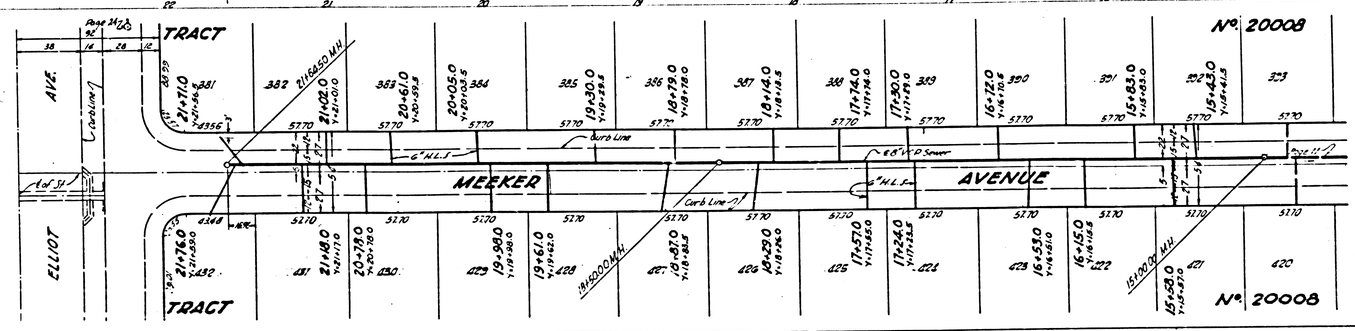

EXTRA STRENGTH PIPE IN MAIN LINE & HOUSE LATERALS

PC. 3510
PAGE 13

22,450

NO CHARGES FOR CONNECTIONS

Trim Line

Grade of East & West. Curb

8" V.C.P 0.40%

8" V.C.P 0.40%

8" V.C.P 1.24%

El 310.92 10+27.00

El 310.75 Top of M.H.

El 301.47 10+27.00

El 300.55 Top of M.H.

El 300.09 7+05.00

El 299.69 Top of M.H.

El 298.21 3+99.50

El 294.55 1+00.00 Top of Curb at East

El 295.04 1+02.00

321.00

296.80

296.50

M.H.

J.C.

TRACT 3210
M.C.C. 3008

TRACT

RAMA

DRIVE

AVE.

TEMPLE

No. 20008

No. 20008

10+18.0 Y:1011.6 O

10+25.00 M.H.

9+16.00 Y:1046.0

8+95.0 Y:1081.0

8+29.0 Y:1128.0

7+90.0 Y:1172.0

7+38.0 Y:1230

6+75.0 Y:1278.5

5+97.0 Y:1329.0

5+46.0 Y:1376.0

4+81.0 Y:1428.0

4+33.0 Y:1478.0

3+72.0 Y:1527.0

3+07.0 Y:1579.0

2+64.0 Y:1622.5

2+13.0 Y:1672.6

1+60.0 Y:1722.5

1+02.00

9+45.0 Y:1049.5

8+86.0 Y:1086.5

8+34.0 Y:1136.0

7+87.0 Y:1183.8

7+00.00 M.H.

7+44.0 Y:1226.5

6+86.0 Y:1276.0

6+27.0 Y:1326.0

5+64.0 Y:1376.5

5+02.0 Y:1426.5

4+45.0 Y:1476.5

3+99.50 M.H.

3+96.0 Y:1494.5

3+37.0 Y:1536.0

2+63.0 Y:1622.0

2+04.0 Y:1703.0

1+46.0 Y:1744.0

1+00.00 J.C.

8" V.C.P. Sewer

6" N.L.I.

6" N.L.I.

Curb Line

Curb Line

Curb Line

Curb Line

Right of Way

Right of Way

Right of Way

Right of Way

Page 5-3

Page 5-3

Trim Line

Trim Line

Top of Curb

Top of Curb

Top of Curb