
P.C. 3665
Page 2
Double Scale
FOR
INDEX
22,341
190
170
REESE
Dual 18" R.C.P. Storm Drain
Dual 18" R.C.P. Storm Drain
Dual 18" R.C.P. Storm Drain

P.C. 3665
Page 3
Double Scale

NO CHARGE FOR CONNECTIONS

22,342

Existing Imperial Hwy. Trunk Sewer Sem. Dist. No. 18 (No. 269).

House Laterals to be constructed with ¼" rise per foot to Property Line

NO CHARGE FOR CONNECTIONS

P.C. 3665
Page 2
Double Scale

22,341

TELEGRAPH RD.

TRACT

ARMSDALE AVENUE

CHERE LA DR.

KEESE

NO. 17941
M.B. 486-33/36

NO. 21411

Existing Concrete curb

Existing rock asphalt pavement

Curb Line

Grade at East & West Curbs

Existing 8" V.C.P. Sewer

8" V.C.P. 0.66%

Existing 8" V.C.P. 0.68%

Existing 8" V.C.P. 0.68%

Existing 8" V.C.P. Sewer P.C. 3759

Existing 8" V.C.P. Sewer P.C. 3759

Existing 6" C.I. Water Main

Existing 6" Main

Existing 8" C.I. Sewer

Existing 8" C.I. Sewer

Existing Curb

Existing 6" Main

Existing 6" C.I. Water Main

Existing 6" C.I. Water Main

Existing 6" C.I. Water

P.C. 3665
Page 3
Double Scale

NO CHARGE FOR CONNECTIONS

22,342

P.C. 3665

Trim Line

Extra Strength Pipe in main line & House Laterals

Grade of North & South Curbs

(Compacted Fill)

Original Ground over Sewer

8"V.C.P. 0.40%

348.25

Extra Strength pipe in main line & House Laterals.

Grade of East & West Curbs

Proposed 10" C.M.P. Storm Drain

8"C.I.P. 1.24%

183.00

TRACT NO 21411

SPRINGVIEW DR.

Shown at right.

Shown at Left

Curb Line

6" of 8" V.C.P. Sewer

2" H.L.S.

Existing Imperial Hwy Trunk Sewer San. Dist. No. 18 (No. 269).

IMPERIAL HWY

Trim Line

P.C. 3665

P.C. 3665
Page 12
Double Sc

22,351

EXTRA STRENGTH PIPE IN MAIN LINE

NO CHARGE FOR CONNECTIONS

(COMPACTED FILL)

PROPOSED PORTION OF TRACT NO. 21461

NW QUARTER SEC 15 T3S R11W

SANITARY SEWER R/W

IMPERIAL HIGHWAY

PORTION OF NW QUARTER SEC 15 T3S R11W PROPOSED TRACT NO. 21461

TRACT No. 21411

Trim Line

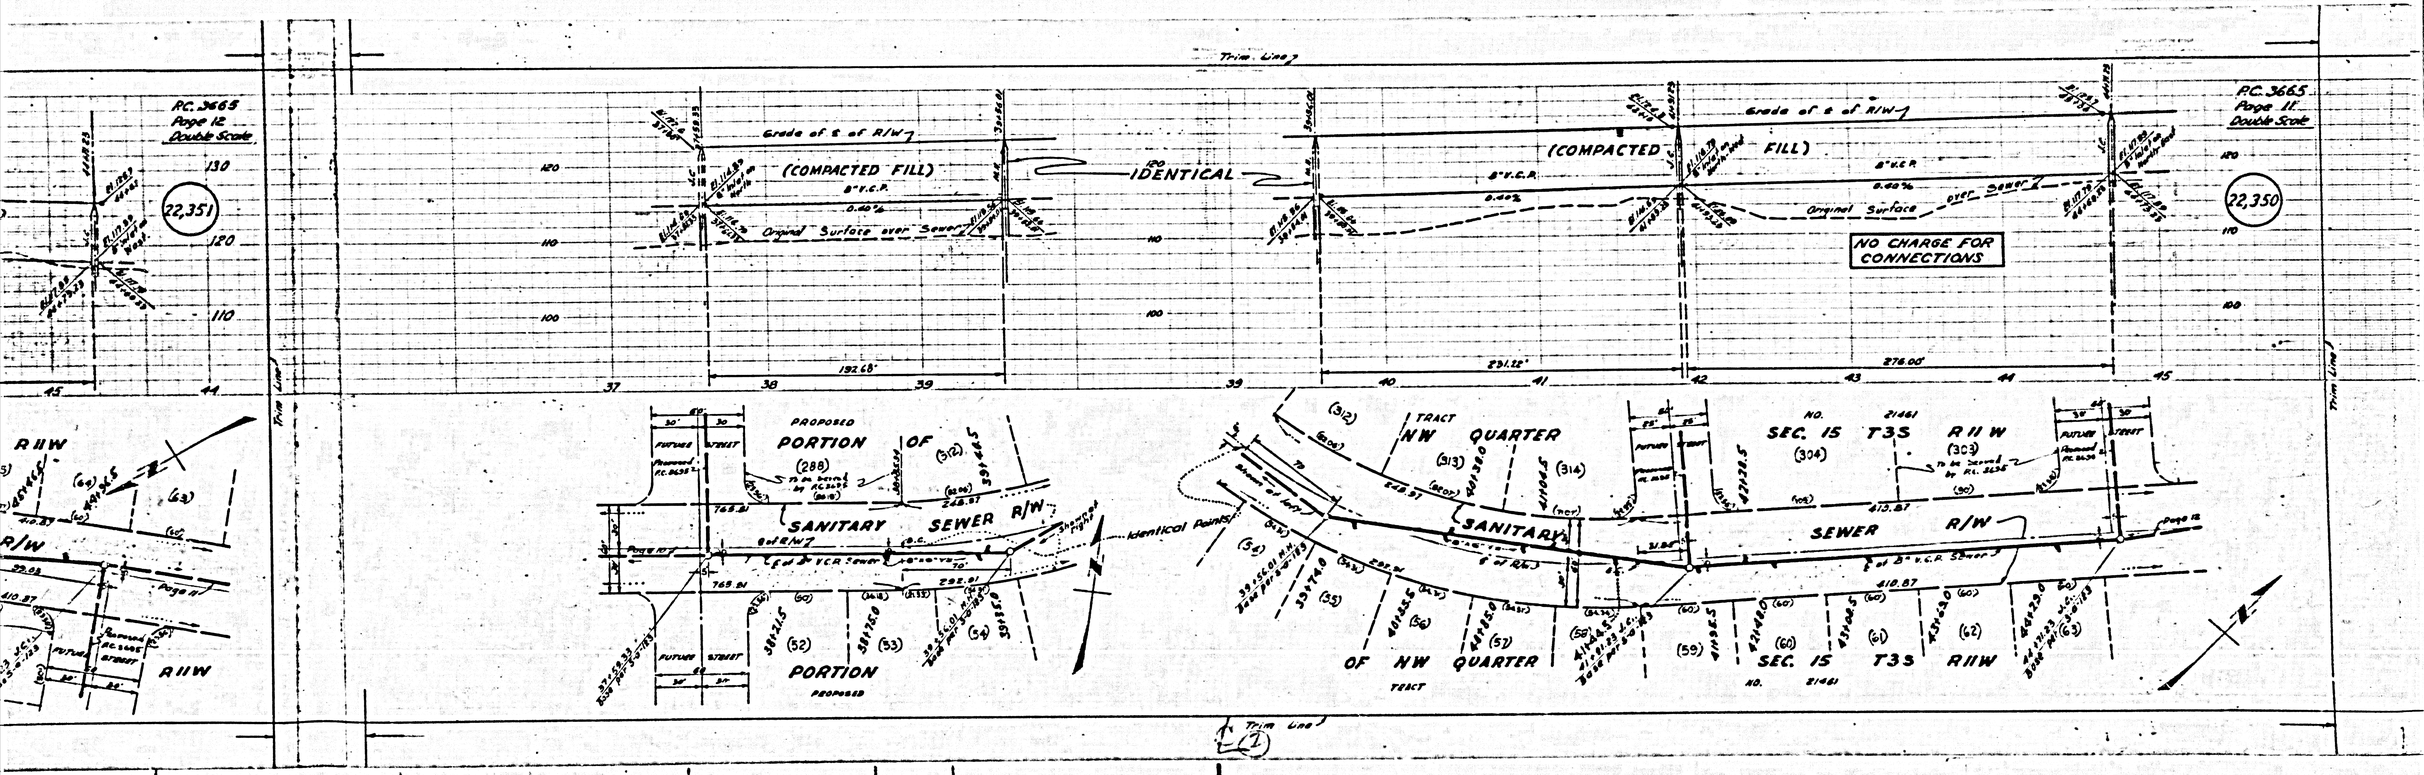

Trim Line
P.C. 3665
Page 12
Double Scale
22,351
P.C. 3665
Page 11
Double Scale
22,350
Grade of ℄ of R/W
(COMPACTED FILL)
IDENTICAL
Original Surface over Sewer
NO CHARGE FOR CONNECTIONS
192.68'
231.22'
276.00'
R11W
PROPOSED
PORTION OF
SANITARY SEWER R/W
Identical Points
TRACT
NW QUARTER
SEC. 15 T3S R11W
OF NW QUARTER
SEC. 15 T3S R11W

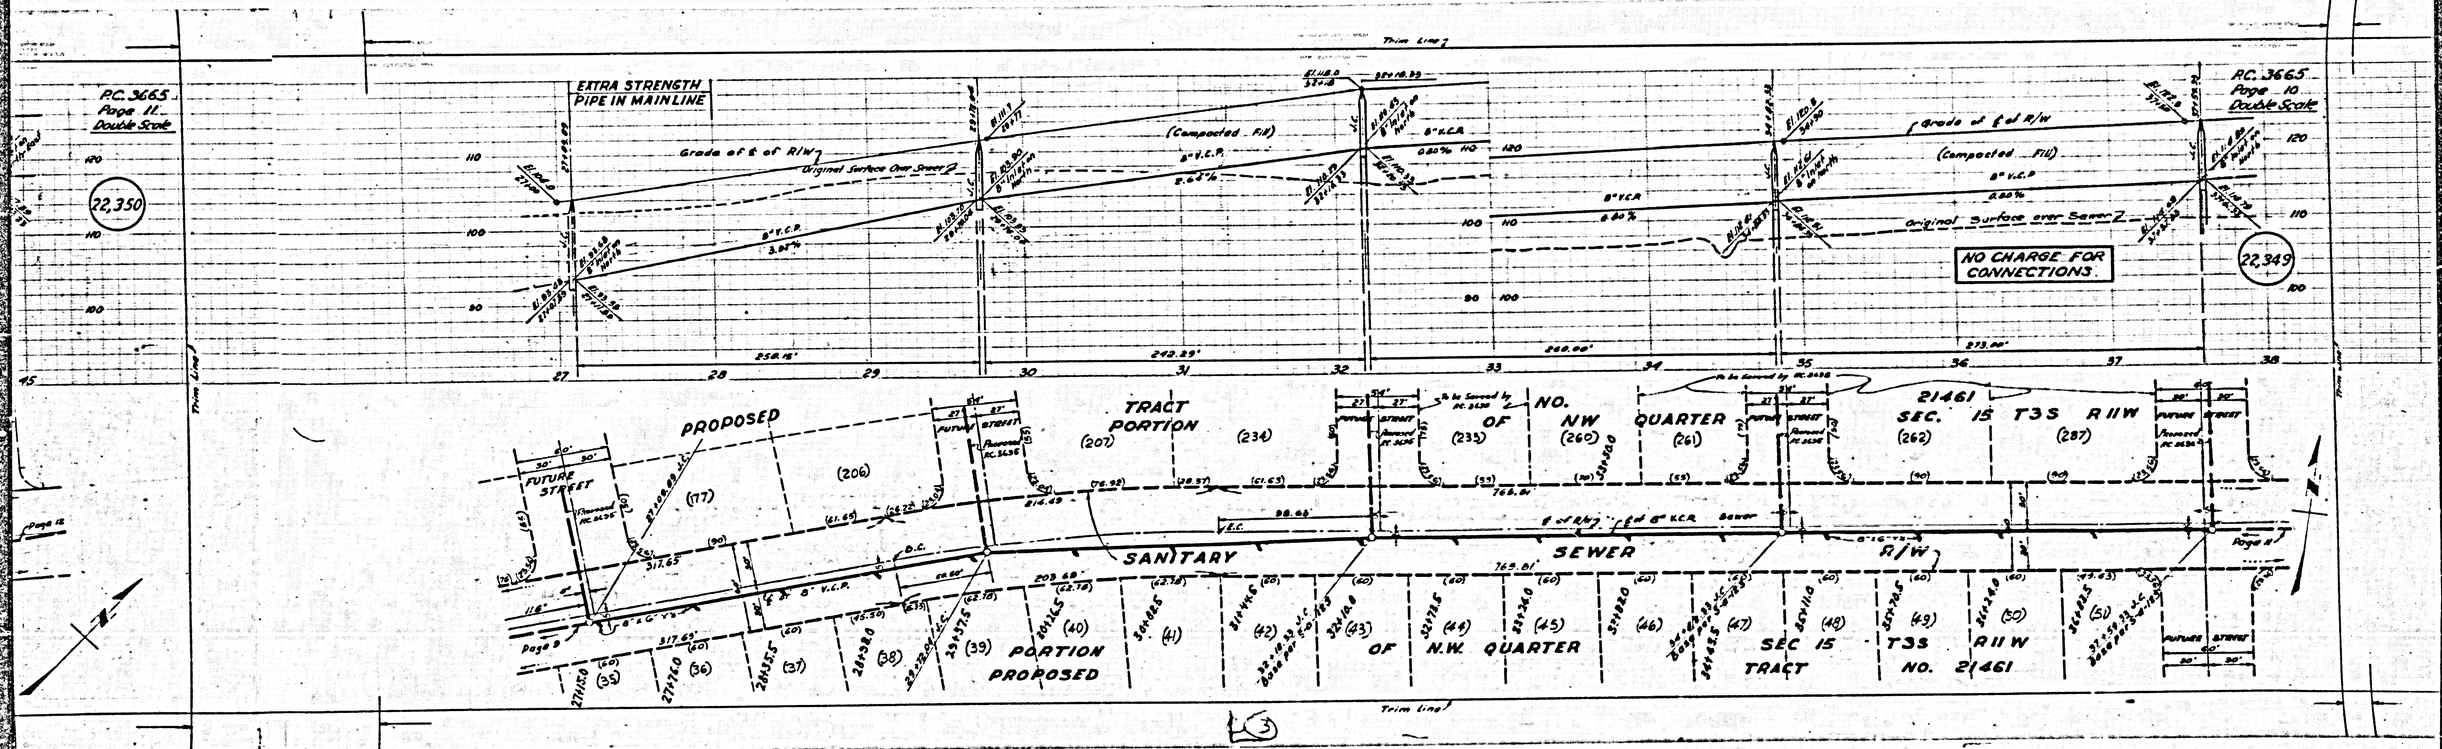

P.C. 3665
Page 11
Double Scale
22,350
EXTRA STRENGTH
PIPE IN MAINLINE
Grade of ℄ of R/W
Original Surface Over Sewer
(Compacted Fill)
8" V.C.P.
P.C. 3665
Page 10
Double Scale
22,349
NO CHARGE FOR
CONNECTIONS
Trim Line
PROPOSED
TRACT
PORTION
OF
NO.
NW
QUARTER
21461
SEC. 15 T3S R11W
FUTURE STREET
SANITARY
SEWER
R/W
PORTION
PROPOSED
OF
N.W. QUARTER
SEC 15
T3S
R11W
TRACT
NO. 21461

P.C. 3665
Page 10
Double Scale

22,349

EXTRA STRENGTH PIPE IN MAIN LINE

Grade of 1st R/W

(Compacted Fill) Original Surface over Sewer

8" V.C.P. 0.40%

EXTRA STRENGTH PIPE IN MAIN LINE

Grade of 1st & 2nd R/W

Original surface over Sewer

(Compacted Fill)

10" V.C.P. 0.20%

NO CHARGE FOR CONNECTIONS

P.C. 366
Page 9
Double S

22,348

PROPOSED TRACT NO. 21461
SEC. 15 T3S R11W

SANITARY SEWER

R/W

PORTION OF SEC. 15 T3S R11W
PROPOSED TRACT NO. 21461

PROPOSED TRACT NO. 21461
PORTION OF NW QUARTER SEC. 15 T3S R11W

SANITARY SEWER

R/W

PORTION OF N.W. QUARTER PROPOSED TRACT

SEC. 15 - T3S R11
NO. 21461

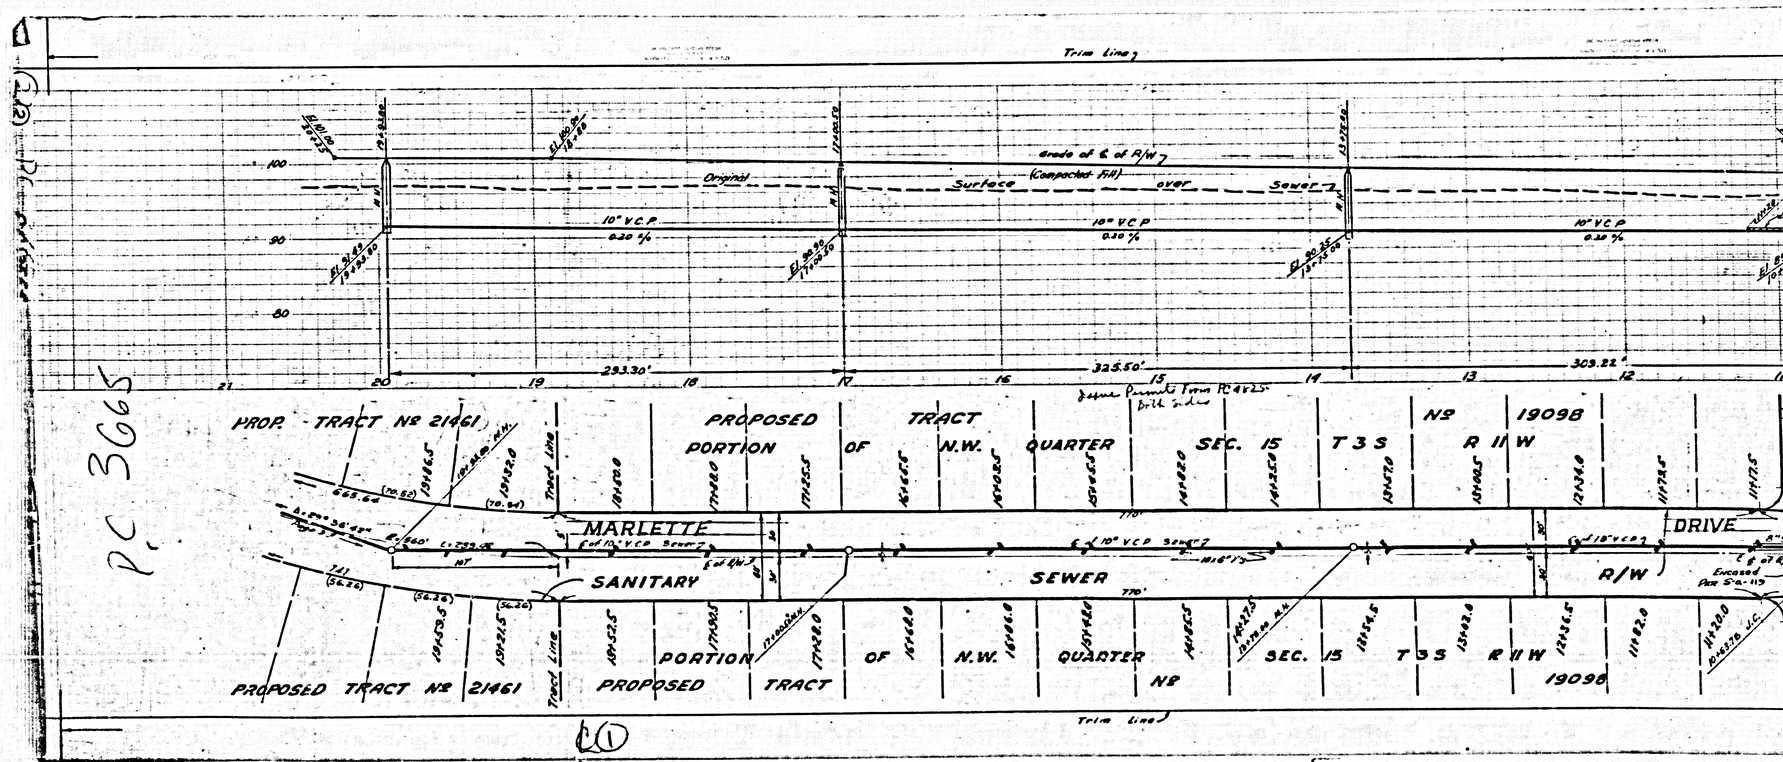

Trim Line
Grade of ℄ of R/W
Original Surface (Compacted Fill) over Sewer
10" V.C.P.
0.20 %
293.30'
325.50'
309.22'
PROP. TRACT Nº 21461
PROPOSED TRACT Nº 19098
PORTION OF N.W. QUARTER SEC. 15 T 3 S R 11 W
MARLETTE DRIVE
SANITARY SEWER R/W
Tract Line
Trim Line

PC 3665

C(1)

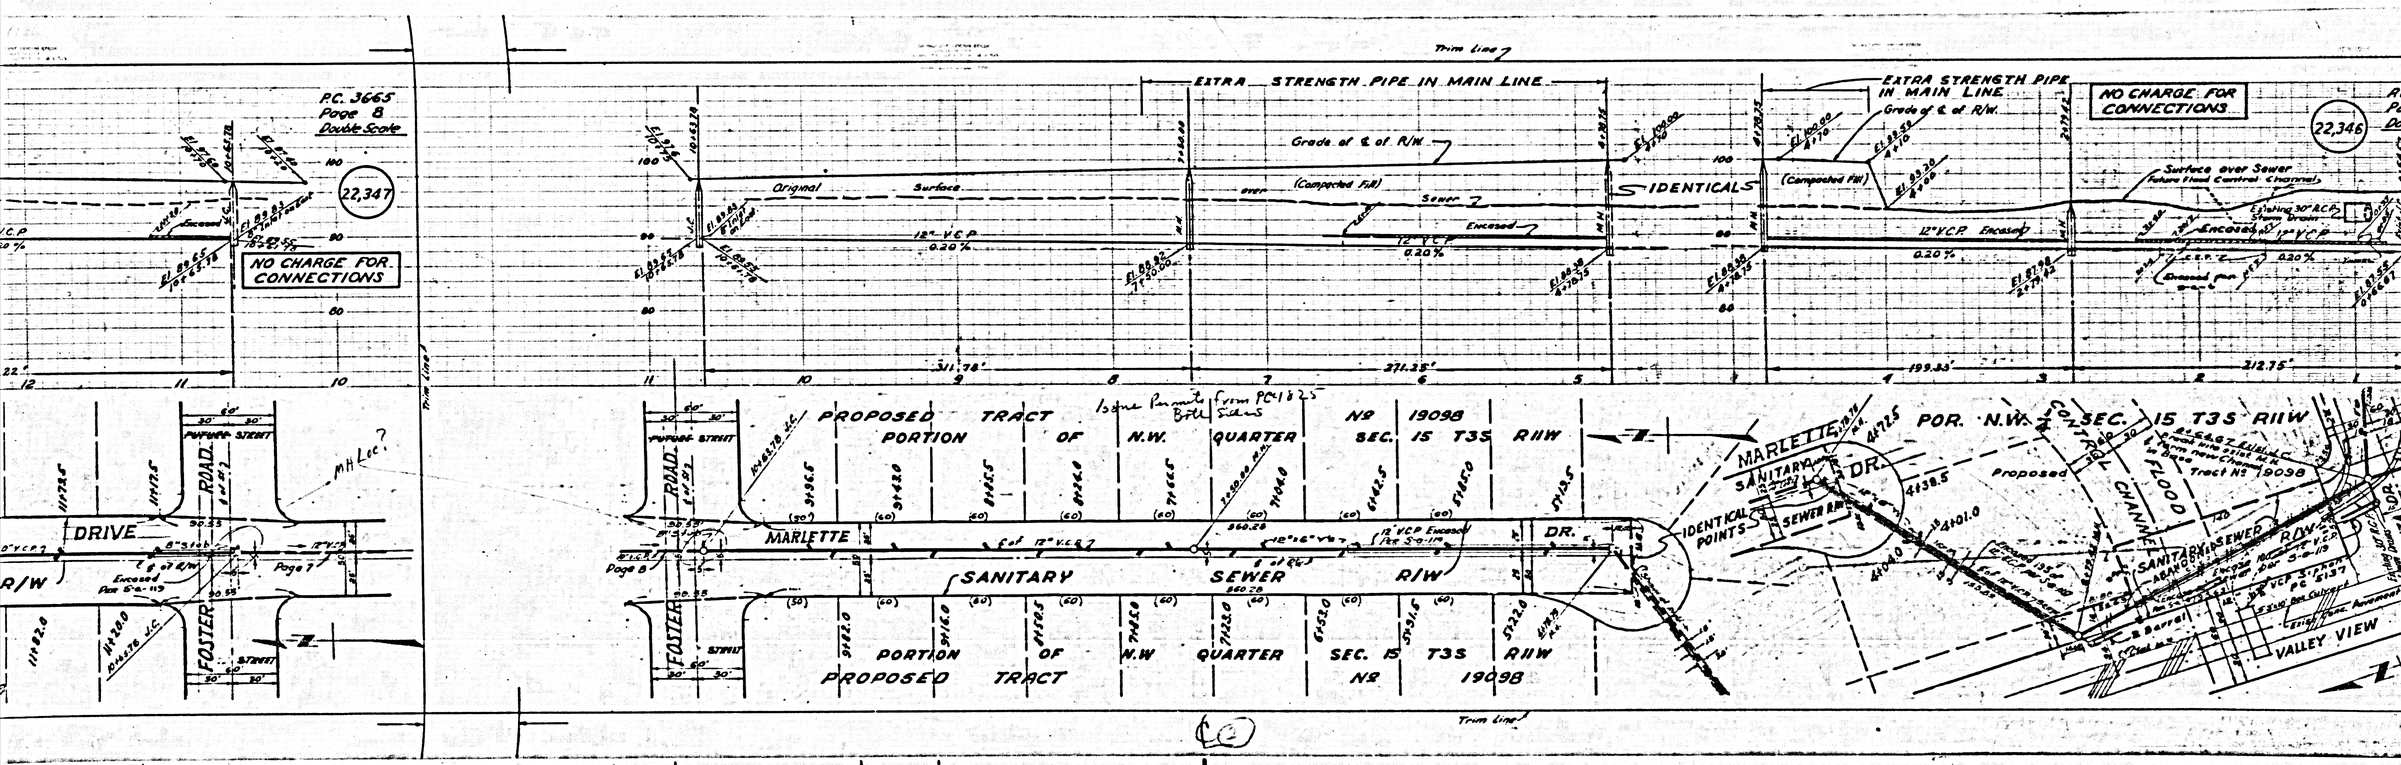

P.C. 3665
Page 8
Double Scale
22,347
NO CHARGE FOR CONNECTIONS
EXTRA STRENGTH PIPE IN MAIN LINE
Grade of ℄ of R/W
Original Surface
(Compacted Fill)
Sewer
IDENTICALS
12" V.C.P.
0.20%
Encased
NO CHARGE FOR CONNECTIONS
22,346
Surface over Sewer
Future Flood Control Channel
Trim Line
311.78'
271.25'
199.33'
212.75'
PROPOSED TRACT Nº 19098
PORTION OF N.W. QUARTER SEC. 15 T3S R11W
MARLETTE DR.
SANITARY SEWER R/W
IDENTICAL POINTS
POR. N.W. ¼ SEC. 15 T3S R11W
CONTROL CHANNEL
FLOOD
Proposed
Tract Nº 19098
SANITARY SEWER R/W
VALLEY VIEW
DRIVE
ROAD
FOSTER
R/W
Page 7
Page 8
MH Loc?

NO CHARGE FOR CONNECTIONS

22,346

R.C. 3665
Page 7
Double Scale

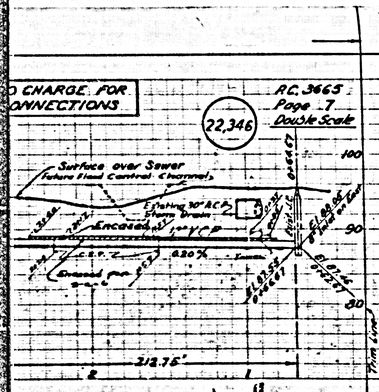

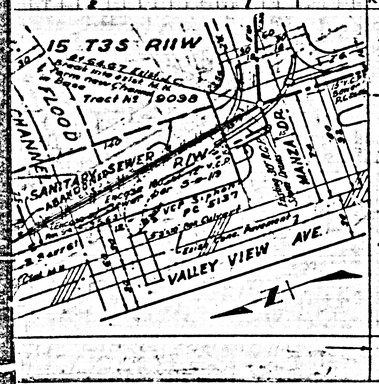

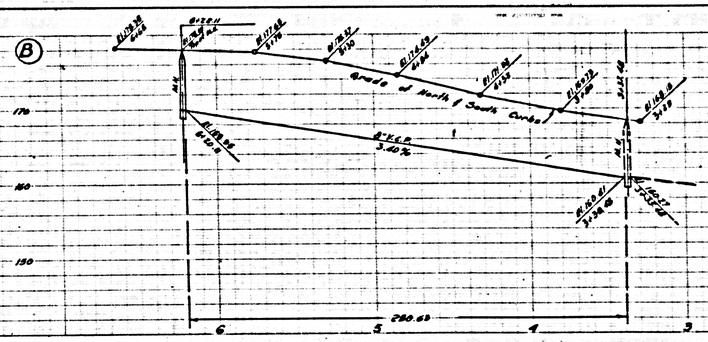

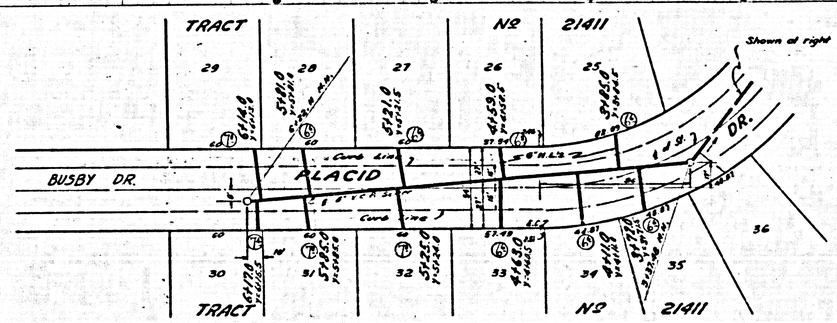

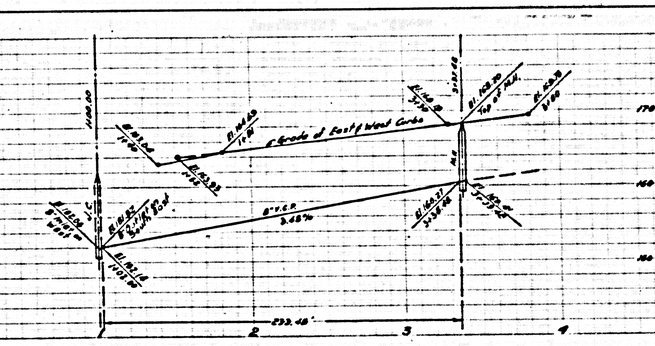

A

R.C. 3665
Page 6
Double Scale

NO CHARGE FOR CONNECTIONS

22,345

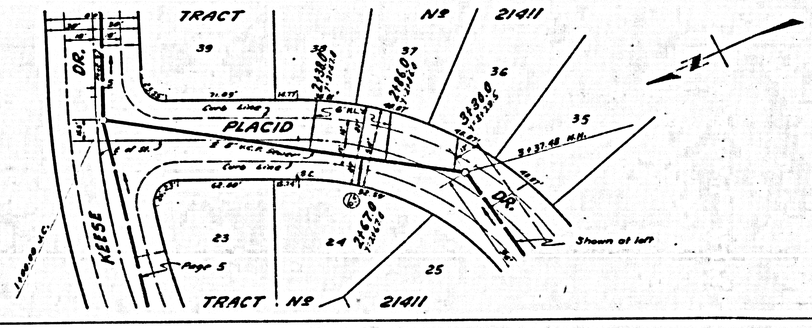

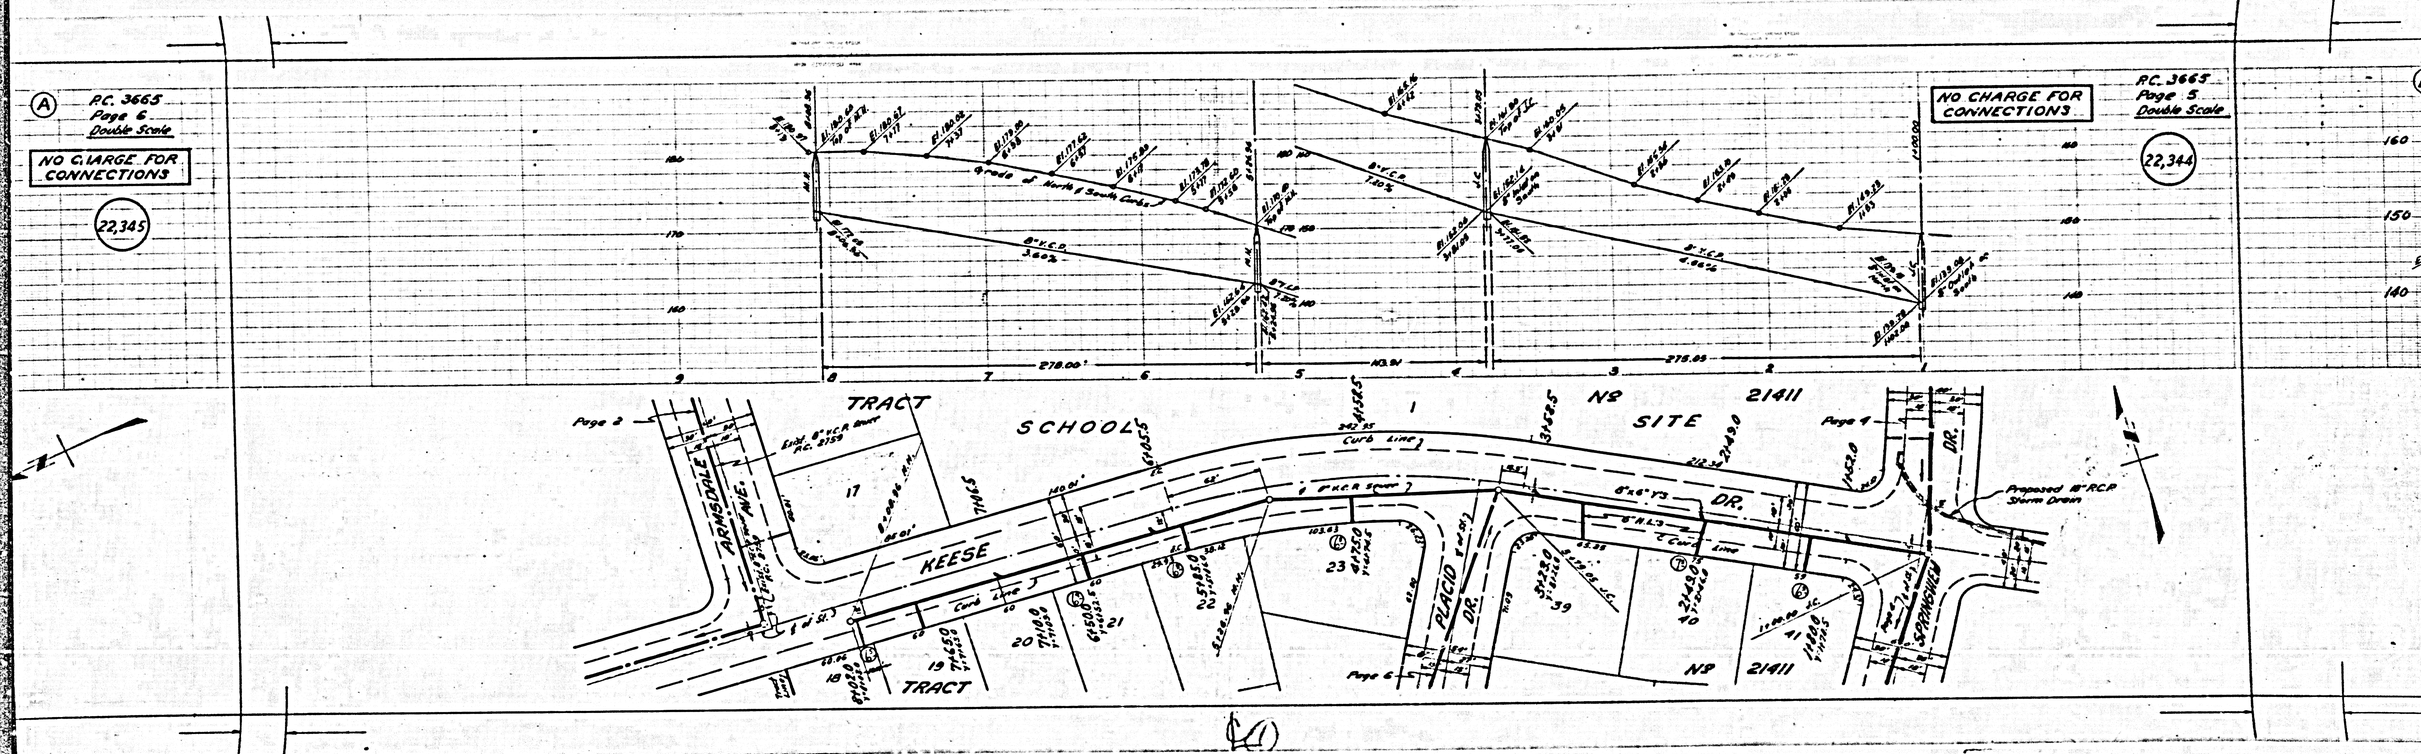

A
P.C. 3665
Page 6
Double Scale
NO CHARGE FOR CONNECTIONS
22,345
B
P.C. 3665
Page 5
Double Scale
NO CHARGE FOR CONNECTIONS
22,344
Grade of North & South Curbs
8" V.C.P.
3.60%
8" V.C.P.
7.20%
8" V.C.P.
4.86%
278.00'
275.05
TRACT
SCHOOL
SITE
Nº 21411
Page 2
Page 4
Page 6
ARMSDALE AVE.
KEESE
PLACID DR.
SPRINGHILL DR.
Curb Line
Proposed 18" R.C.P. Storm Drain

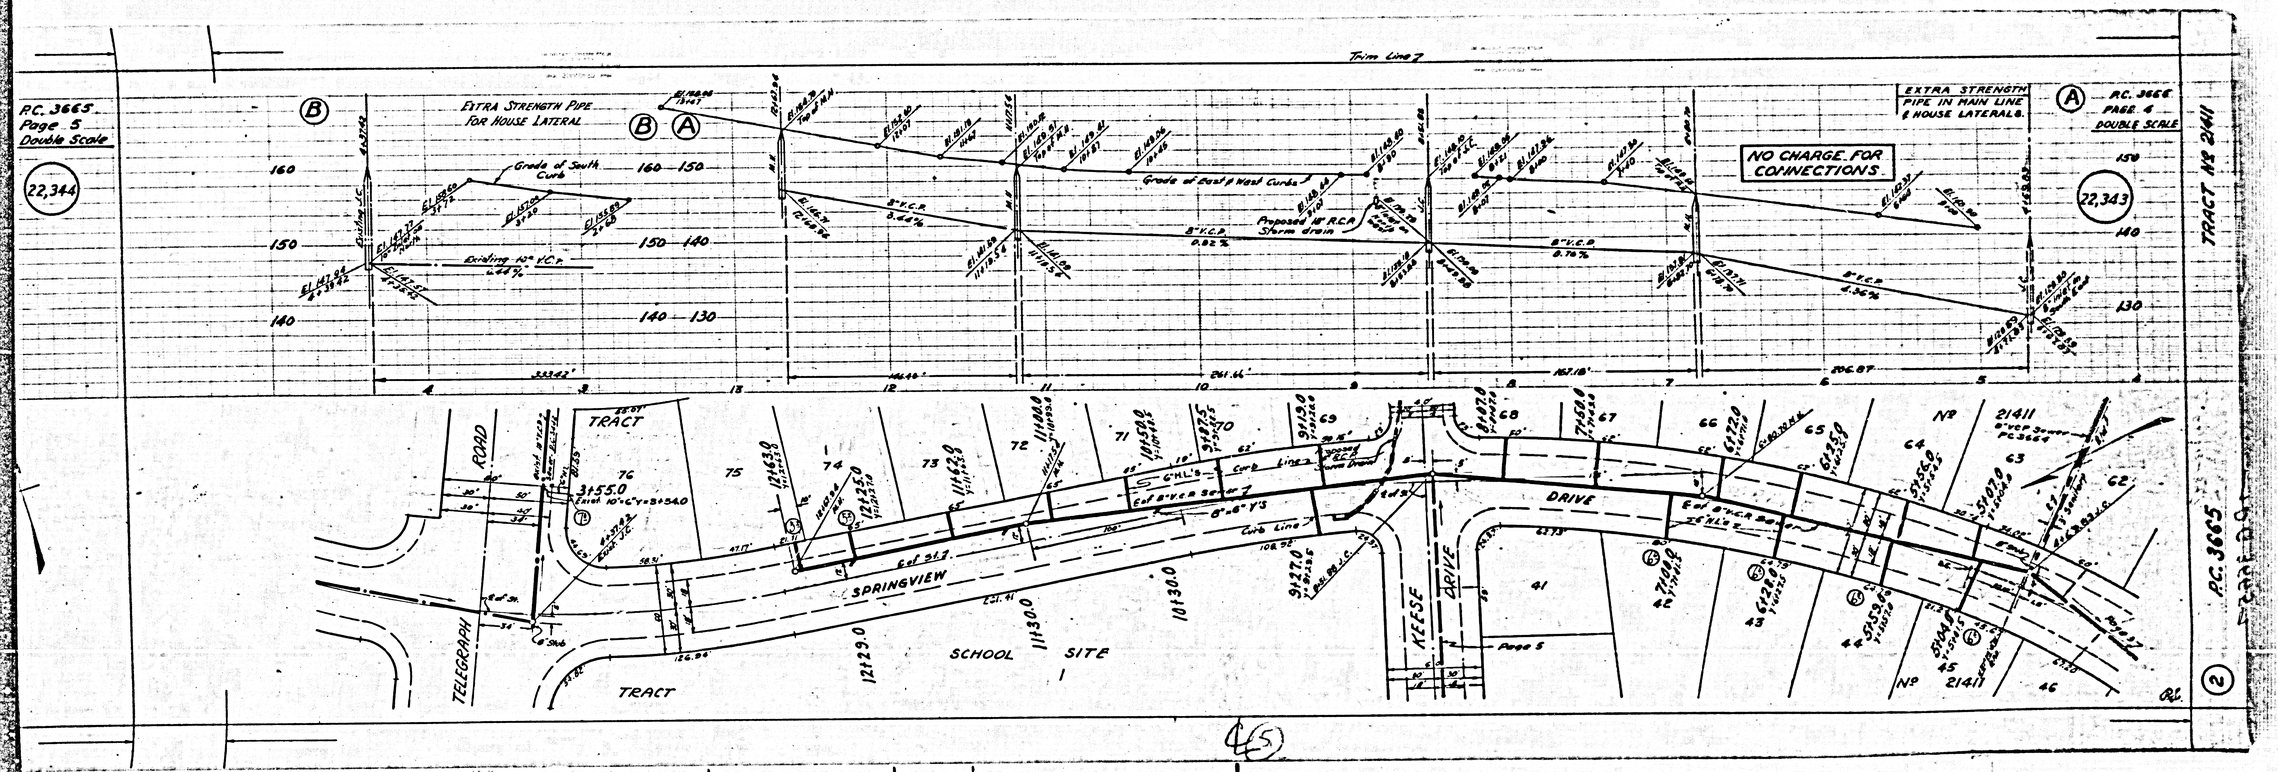

P.C. 3665
Page 5
Double Scale
22,344
EXTRA STRENGTH PIPE FOR HOUSE LATERAL
Trim Line 7
EXTRA STRENGTH PIPE IN MAIN LINE & HOUSE LATERALS.
NO CHARGE FOR CONNECTIONS
P.C. 3666
PAGE 4
DOUBLE SCALE
22,343
TRACT No 21411
P.C. 3665
TRACT
ROAD
TELEGRAPH
SPRINGVIEW
SCHOOL SITE
KEESE
DRIVE
Page 5
No 21411