23,681

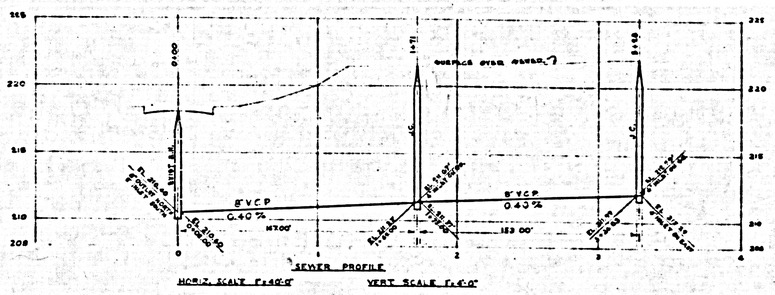

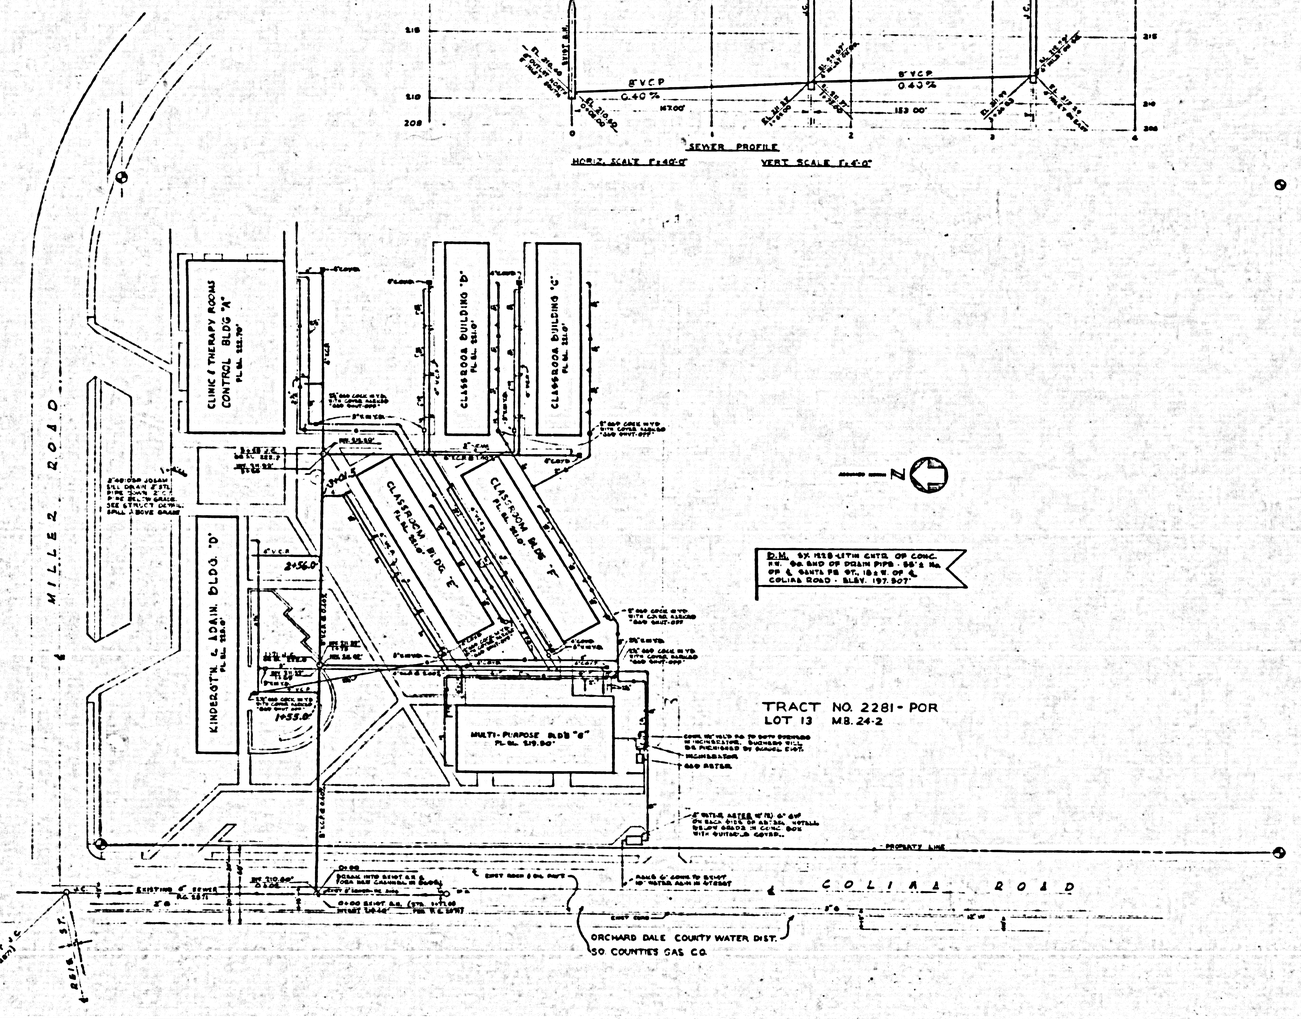

PLUMBING LEGEND

W.P.	WASTE PIPE
V.P.	VENT PIPE
C.W.	COLD WATER
H.W.	HOT WATER
F.G.	FUEL GAS
V.C.P.	VITRIFIED CLAY PIPE
J.C.	JUNCTION CHAMBER
F.H.R.	FIRE HOSE RACK
H.B.	HOSE BIBB
C.O.	CLEAN OUT
W.C.	WATER CLOSET
LAV.	LAVATORY
U.	URINAL
D.F.	DRINKING FTN.
F.S.	FLOOR SINK
S.	SINK
S.S.	SERVICE SINK
F.D.	FLOOR DRAIN
D.C.S.	DOUBLE COMPARTMENT SINK
180°H.W.	180° HOT WATER
F.C.O.	FLUSH CLEAN OUT
C.O.Y.B.	CLEANOUT IN YARD BOX

PRIVATE CONTRACT 4019

COUNTY OF LOS ANGELES, CALIFORNIA

APPROVED AND ACCEPTED
COUNTY ENGINEER
BY O. D. Collins
ASSISTANT
DATE Jan. 28, 1957
CHECKED
CHIEF OF COUNTY ENGINEER, M. E. & S. DIV.

APPROVAL OF THIS CONTRACT BY THE COUNTY ENGINEER APPLIES TO 8" MAIN LINE SEWER AND MANHOLES ONLY.

APPROVALS:

STATE OF CALIFORNIA — DEPT. OF PUBLIC WORKS DIVISION OF ARCHITECTURE
APPROVED
DATE
FINANCIAL APPROVAL REQUIRED

APPROVED: BOARD OF TRUSTEES
Charles Thomas
Vice President

STOCKLEY & BAMFORD
MECHANICAL ENGINEERS
134 W. FOURTH ST.
LOS ANGELES 13, CALIFORNIA
BY

WILLIAM H. HARRISON, A.I.A.
ARCHITECT
ARCHITECTS' BUILDING • 816 WEST FIFTH STREET • LOS ANGELES 17, CALIFORNIA

Checked 11-26-56 W.H.H.

WHITTIER BLDG. DIST. Nº 11

PLOT PLAN

COLIMA ROAD SCHOOL
EAST WHITTIER SCHOOL DISTRICT
WHITTIER CALIFORNIA

SCALE 1"=40'
SHEET NO. MI
DWG. NO. 40

DC 4019 FOR CONTR