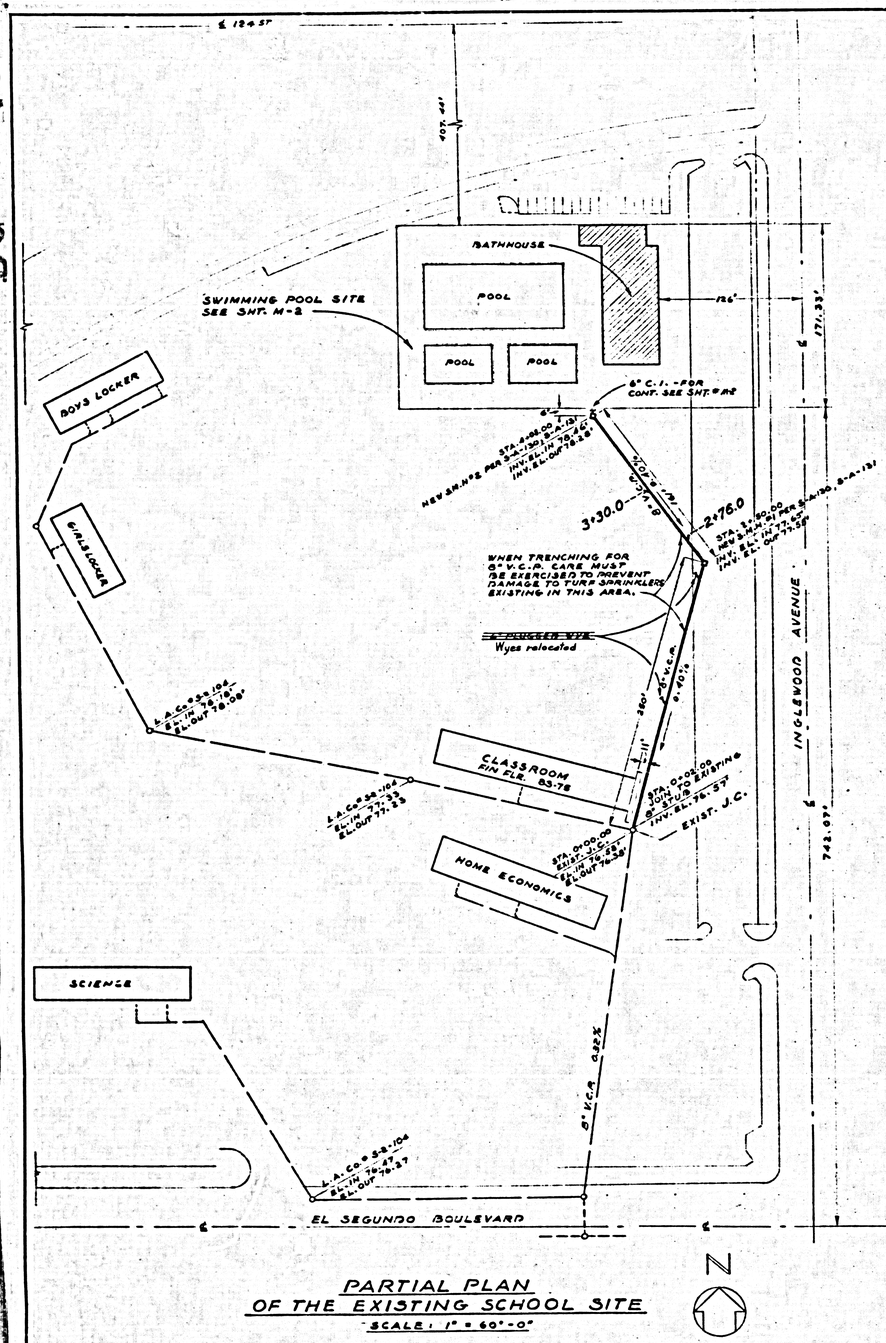

PARTIAL PLAN
OF THE EXISTING SCHOOL SITE
SCALE: 1" = 60'-0"

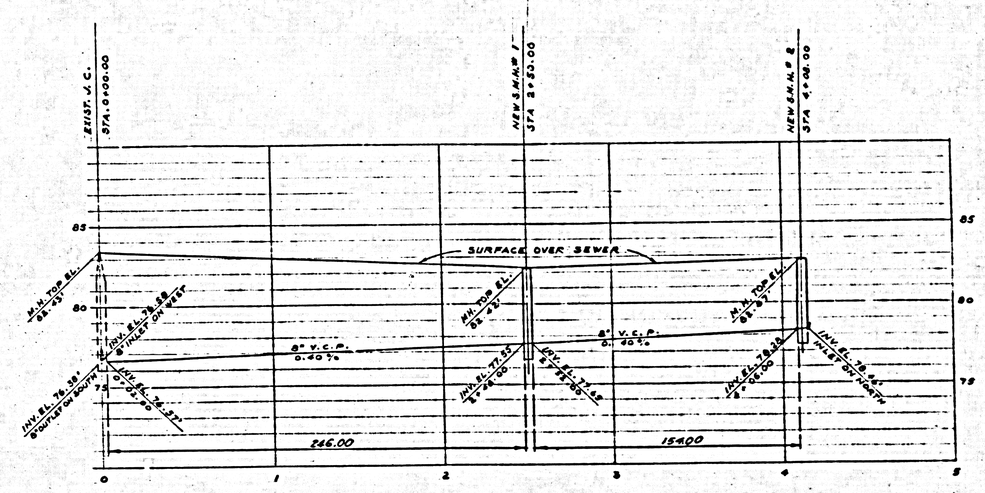

PROFILE OF SEWER LINE
SCALE: HORIZ. 1" = 40.0' VERT. 1" = 4.0'

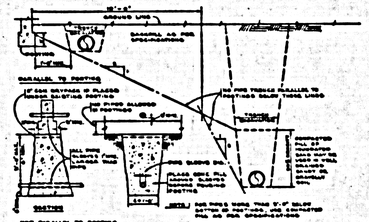

TYPICAL PIPE INSTALLATIONS AT CONCRETE FOOTINGS

24,376

LENNOX BLDG. DIST. No. 7

PRIVATE CONTRACT No. 4147

COUNTY OF LOS ANGELES, CALIFORNIA

APPROVED: JOHN A. CARMAN COUNTY ENGINEER
BY D. R. Colvin
SANITATION ENGINEER

APPROVED, A.S. SMITH CHIEF ENGINEER OF COUNTY
BY W. C. Cottingham
OFFICE ENGINEER

CHECKED R. Kuber 9-13-56
CHIEF OF COUNTY ENGINEER

THIS APPROVAL BY THE COUNTY ENGINEER APPLIES TO 8" MAIN LINE SEWER AND MANHOLES ONLY.

CONTRACTOR TO VERIFY ALL DIMENSIONS AT THE JOB

DATE	REVISIONS

ARCHITECT — STRUCTURAL ENGINEER — MECHANICAL ENGINEER — ELECTRICAL ENGINEER — CIVIL ENGINEER

KISTNER, WRIGHT & WRIGHT
ARCHITECTS & ENGINEERS
LOS ANGELES CALIFORNIA

14853 APPROVED SEP 24 1956

MECHANICAL PLOT PLAN
MUNICIPAL SWIMMING POOLS & BATHHOUSE
FOR THE CITY OF HAWTHORNE
HAWTHORNE CALIFORNIA

DATE SEP. 11/56
DR. BY R.H.
CHECKED BY
JOB NO. 55-133

SHEET NO. M1 OF 20 SHEETS

P.C. 4147