B.M. KY-16 Elev. 95.216
S. Side El. S.B. 1 W of R.R.
about 100' W/o ℄ of Aviation
Blvd. BT. Spk. @ L. in NE Cor.
of Base of R.R. Signal

LENNOX BLDG. DIST. NO. 7.

NOTES

1. PROVIDE STAKES ON THE PROPERTY LINE OR PROPERTY LINES PRODUCED AT RIGHT ANGLES TO THE SEWER LINE AT THE CENTER LINE OF EACH MANHOLE.
2. NO REPRESENTATIVE OF THE COUNTY ENGINEER WILL SURVEY OR LAY OUT ANY PORTION OF THE WORK.
3. THE OWNER OR HIS AUTHORIZED REPRESENTATIVE SHALL PUSH IN THE COUNTY ENGINEER WITH GRADE SHEETS AT 5 STATIONING FOR ALL HOUSE LATERALS AND Y BRANCHES AND SHALL PROVIDE STAKES FOR THEM AT THESE PROPER LOCATIONS WITH STATIONING PLAINLY MARKED. ANY CHANGE IN LOCATION SHALL BE REQUESTED IN WRITING BY THE OWNER OR HIS REPRESENTATIVE.
4. THE PRIVATE ENGINEER SHALL FURNISH THE HOUSE LATERAL DEPTH AT THE PROPERTY LINE BELOW THE TOP OF CURB ELEVATION FOR EACH HOUSE LATERAL ON THE GRADE SHEET.
5. NO REVISIONS SHALL BE MADE IN THESE PLANS WITHOUT THE APPROVAL OF THE COUNTY ENGINEER.
6. USE STANDARD MANHOLE FRAMES AND COVERS, S-6-117.
7. USE STANDARD STRENGTH PIPE
8. USE CEMENT MORTAR OR "WEDGE-LOCK" OR "SPEED-SEAL" FOR ALL V.C.P. JOINTS PER SPEC'S., SECS. 36 & 48.
9. RESURFACE ALL TRENCH WITHIN PAVED AREA TO MEET L.A. COUNTY ROAD DEPT. OR CALIF. STATE HIGHWAY REQUIREMENTS IN ACCORDANCE WITH PERMITS.
10. ENCASE FOUR FEET OF SEWER AT POINTS OF INTERFERENCE WITH PCI'S, CASE NO. S-6-172.
11. ~~PROVIDE SERVICES TO BE CONSTRUCTED WITH SEWERS AT PROPERTY LINE — NOT SEWER GUIDE OR NOT SHOWN ON NOTES~~
12. ALL STRUCTURES SHALL BE BRICK SEWER STRUCTURES, S-6-106.
13. FOR ALLOWABLE LEAKAGE TEST USE FORMULA NO. 1, SPEC'S., SEC. 54.
14. MANHOLE TOPS IN UNIMPROVED RIGHTS-OF WAY TO BE 12 INCHES ABOVE FINISHED GRADE.
15. THE CONTRACTOR SHALL NOTIFY THE CONSTRUCTION & STORM DRAIN DIVISION BY TELEPHONE, MADISON 9-4141, EXT. 265, AT LEAST TWENTY-FOUR HOURS BEFORE STARTING ANY WORK UNDER THIS CONTRACT.

NO CHARGE FOR CONNECTIONS
L. Austin 7-7-58

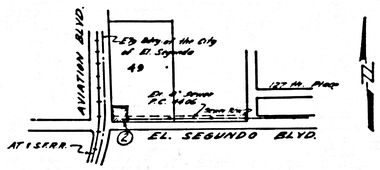

Scale 1" = 600'
INDEX MAP.
P.C. 4813

PROFILE ALIGNMENT AND GRADE OF P.C. 4813.
SANITARY SEWERS PAGE 1
TO BE CONSTRUCTED IN
SANITARY SEWER R/W
PARALLEL TO EL SEGUNDO BLVD.
PRIVATE CONTRACT NO. 4813
W.S. 25
1 SHEET 2 PAGES
SCALE: VERT. 1"=5' HORIZ. 1"=50'
June, 1958
26,077
PREPARED IN THE OFFICES OF
By Martin D. Schwartz
REG. C. E. NO. 8758
FOR LEGEND SEE PLAN NO. S-A-64

NOTE:
GRADES TO WHICH THIS IMPROVEMENT IS TO BE CONSTRUCTED ARE SHOWN ON PLANS AND PROFILES. GRADE POINTS FOR TOP OF CURBS, CENTER LINE OF STREETS, OR CENTER LINE OF ALLEYS ARE SHOWN BY CIRCLES ON PROFILES. AT ALL POINTS BETWEEN DESIGNATED POINTS THE GRADE SHALL BE ESTABLISHED SO AS TO CONFORM TO A STRAIGHT LINE DRAWN BETWEEN SAID DESIGNATED POINTS.
ELEVATIONS ARE IN FEET ABOVE U.S.C. & G.S. SEA LEVEL DATUM OF 1929
THIS DRAWING AND THE DATA HEREON ARE HEREBY MADE A PART OF THE SPECIFICATIONS.
WORK SHALL BE CONSTRUCTED ACCORDING TO SPECIFICATIONS ON FILE IN THE OFFICE OF THE COUNTY ENGINEER AND SHALL BE PROSECUTED ONLY IN THE PRESENCE OF THE COUNTY ENGINEER.
BEFORE WORK CAN BE STARTED, THE CONTRACTOR MUST OBTAIN A PERMIT TO EXCAVATE IN COUNTY STREETS FROM THE L. A. COUNTY ROAD DEPT., DISTRICT OFFICE NO. 3 AND MAKE A DEPOSIT WITH THE COUNTY ENGINEER, ROOM 324 PAN AMERICAN BUILDING, 253 SO. BROADWAY SUFFICIENT TO COVER THE COST OF CONSTRUCTION INSPECTION AND RECORD PLANS.
APPROVAL OF THIS PLAN BY THE COUNTY OF LOS ANGELES DOES NOT CONSTITUTE A REPRESENTATION AS TO THE ACCURACY OF THE LOCATION OF OR THE EXISTENCE OR NON-EXISTENCE OF ANY UNDERGROUND UTILITY PIPE, OR STRUCTURE WITHIN THE LIMITS OF THIS PROJECT. THIS NOTE APPLIES TO ALL PAGES
IF WORK IS TO BE DONE ON A STATE HIGHWAY, A PERMIT MUST BE OBTAINED FROM THE STATE OF CALIFORNIA, DIVISION OF HIGHWAYS, 120 SOUTH SPRING STREET.

COUNTY OF LOS ANGELES, CALIFORNIA

APPROVED, JOHN A. LAMBIE, COUNTY ENGINEER
BY A. H. Hughes
SANITATION ENGINEER

APPROVED, A. M. RAWN, CHIEF ENGINEER
COUNTY DIST NO. 5
BY G. Rathbun
OFFICE ENGINEER

CHECKED BY Carl H. Pierce 7/7/58
OFFICE OF COUNTY ENGINEER, REG. C. E. NO. 10,639

APPROVED BY
INDUSTRIAL WASTE DIVISION
BY Bernard D. Vainly DATE 6/10/58

P.C. 4813 PAGE 2

NO CHARGE FOR CONNECTIONS.

26,078

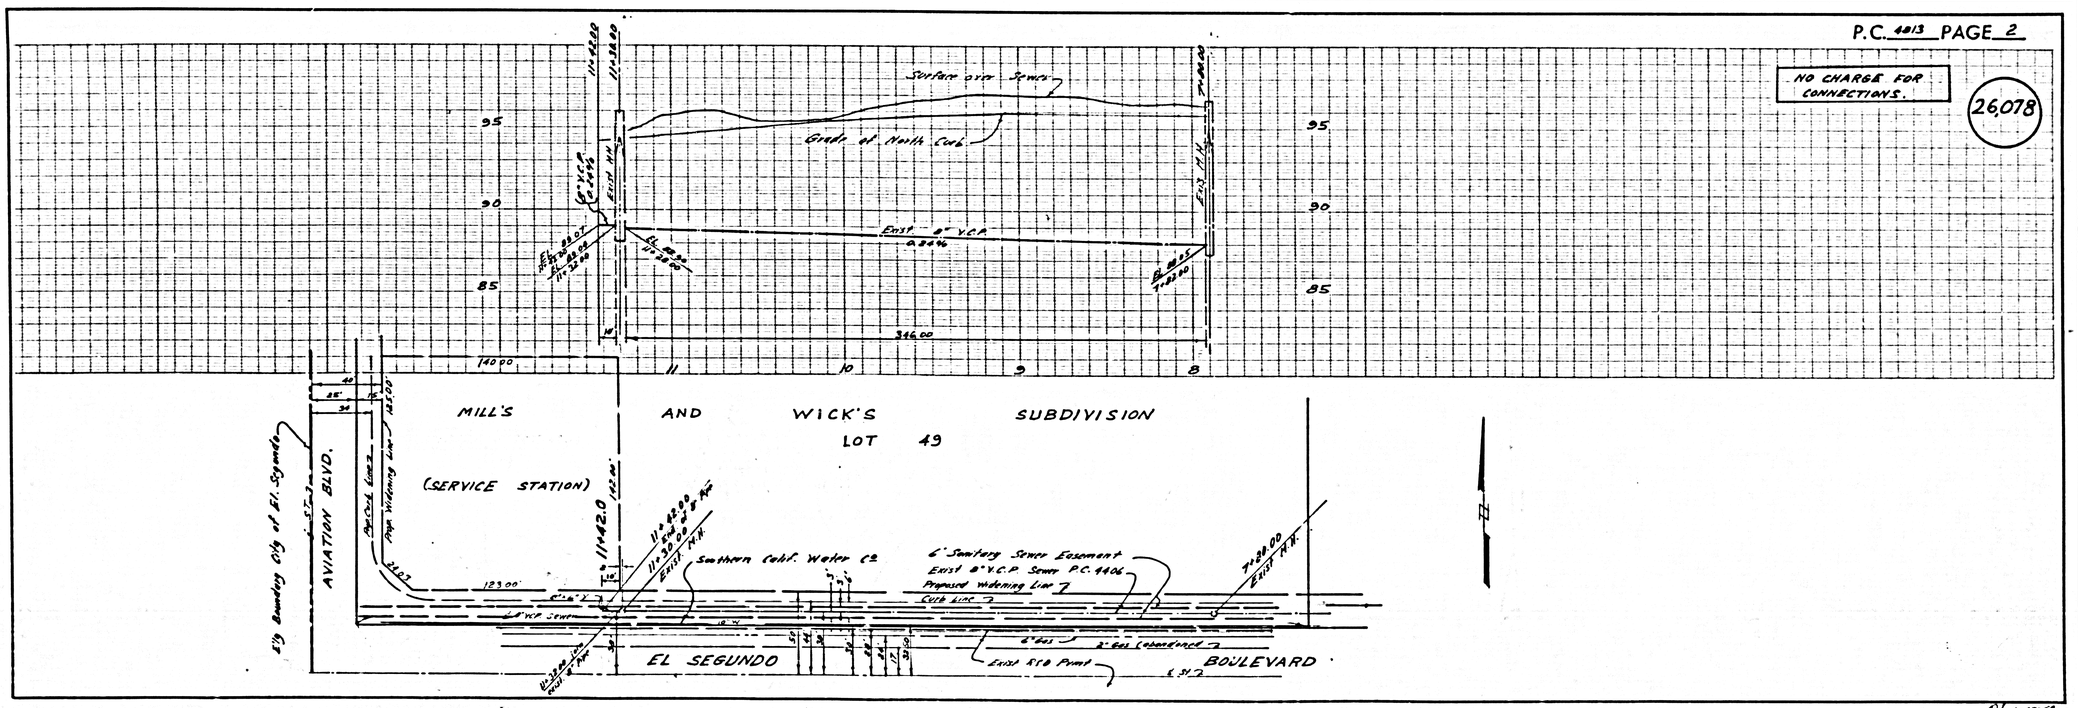

RDS 6-13-58