NO CHARGE FOR CONNECTIONS

Wm Gabrielli 8-13-59

ALTADENA BLDG. DIST. NO. 3

NOTES

1. PROVIDE STAKES ON THE PROPERTY LINE OR PROPERTY LINES PRODUCED AT RIGHT ANGLES TO THE SEWER LINE AT THE CENTER LINE OF EACH MANHOLE.
2. NO REPRESENTATIVE OF THE COUNTY ENGINEER WILL SURVEY OR LAY OUT ANY PORTION OF THE WORK.
3. THE OWNER OR HIS AUTHORIZED REPRESENTATIVE SHALL FURNISH THE COUNTY ENGINEER WITH GRADE SHEETS AND STATIONING FOR ALL HOUSE LATERALS AND Y BRANCHES A.S.D. SHALL PROVIDE STAKES FOR THESE AT THEIR PROPER LOCATIONS WITH STATIONING PLAINLY MARKED. ANY CHANGE IN LOCATION SHALL BE REQUESTED IN WRITING BY THE OWNER OR HIS REPRESENTATIVE.
4. THE PRIVATE ENGINEER SHALL FURNISH THE HOUSE LATERAL DEPTH AT THE PROPERTY LINE BELOW THE TOP OF CURB ELEVATION FOR EACH HOUSE LATERAL ON THE GRADE SHEET.
5. NO REVISIONS SHALL BE MADE IN THESE PLANS WITHOUT THE APPROVAL OF THE COUNTY ENGINEER
6. USE STANDARD MANHOLE FRAMES AND COVERS, S-117, [illegible]
7. USE STANDARD STRENGTH PIPE [illegible]
8. USE CEMENT MORTAR OR "WEDGE-SOCK" OR "SPEED-SEAL" FOR ALL V.C.P. JOINTS PER SPEC'S., SECS. 26 & 48.
9. RESURFACE ALL TRENCH WITHIN PAVED AREA TO MEET L.A. COUNTY ROAD DEPT. OR CALIF. STATE HIGHWAY REQUIREMENTS IN ACCORDANCE WITH PERMITS.
10. ENCASE FOUR FEET OF SEWER AT POINTS OF INTERFERENCE WITH POLES, CASE III, S-6-172.
11. [illegible]
12. ALL STRUCTURES SHALL BE SINGLE SEWER STRUCTURES, S-6-154, [illegible]
13. FOR ALLOWABLE LEAKAGE TEST USE FORMULA NO. 1, SPEC'S., SEC. 24.
14. MANHOLE TOPS BY SEPARATE RIGHTS-OF-WAY TO BE 12" [illegible] FINISHED GRADE.
15. THE CONTRACTOR SHALL NOTIFY THE CONSTRUCTION & STORM DRAIN DIVISION BY TELEPHONE, MADISON 9-6411, EXT. 302, AT LEAST TWENTY-FOUR HOURS BEFORE STARTING ANY WORK UNDER THIS CONTRACT.
16. STANDARD SPECIFICATIONS DATED MAY 18, 1959 APPLY IN THE CONSTRUCTION OF THIS PROJECT.

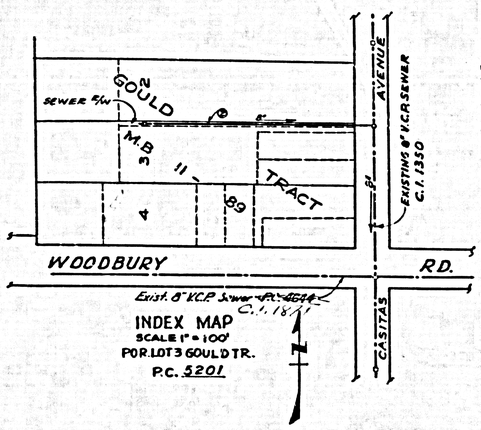

B.M. AE-389 EL. 1084.708 F.B. 1568-42
CASITAS AVE & WOODBURY RD. N.E. Cor.
BT. SPK. in Cb, 15' E of E. End C.R.

PROFILE ALIGNMENT AND GRADE OF P.C. 5201
SANITARY SEWERS PAGE 1
J.N. 0351.21
TO BE CONSTRUCTED IN

LOT 3, GOULD TRACT

PRIVATE CONTRACT NO. 5201

W.S. 88

1 SHEET ; 2 PAGES

SCALE: HOR. 1"=40 VERT. 1"=4 JUNE, 1959

28,153

PREPARED IN THE OFFICES OF
BARNETT, HOPEN & SMITH
By Harold A. Barnett
REG. C. E. NO. 1216

FOR LEGEND SEE PLAN NO. S-A-64

NOTE:
GRADES TO WHICH THIS IMPROVEMENT IS TO BE CONSTRUCTED ARE SHOWN ON PLANS AND PROFILES. GRADE POINTS FOR TOP OF CURBS, CENTER LINE OF STREETS, OR CENTER LINE OF ALLEYS ARE SHOWN BY CIRCLES ON PROFILES AT ALL POINTS BETWEEN DESIGNATED POINTS THE GRADE SHALL BE ESTABLISHED SO AS TO CONFORM TO A STRAIGHT LINE DRAWN BETWEEN SAID DESIGNATED POINTS.
ELEVATIONS ARE IN FEET ABOVE U.S.C. & G.S. SEA LEVEL DATUM OF 1929
THIS DRAWING AND THE DATA HEREON ARE HEREBY MADE A PART OF THE SPECIFICATIONS.
WORK SHALL BE CONSTRUCTED ACCORDING TO SPECIFICATIONS ON FILE IN THE OFFICE OF THE COUNTY ENGINEER AND SHALL BE PROSECUTED ONLY IN THE PRESENCE OF THE COUNTY ENGINEER.
BEFORE WORK CAN BE STARTED, THE CONTRACTOR MUST OBTAIN A PERMIT TO EXCAVATE IN COUNTY STREETS FROM THE L. A. COUNTY ROAD DEPT., DISTRICT OFFICE NO. 2, AND MAKE A DEPOSIT WITH THE COUNTY ENGINEER, ROOM 534 HALL OF ADMINISTRATION BUILDING, 320 NO. BROADWAY SUFFICIENT TO COVER THE COST OF CONSTRUCTION INSPECTION AND RECORD PLANS.
APPROVAL OF THIS PLAN BY THE COUNTY OF LOS ANGELES DOES NOT CONSTITUTE A REPRESENTATION AS TO THE ACCURACY OF THE LOCATION OF OR THE EXISTENCE OR NON-EXISTENCE OF ANY UNDERGROUND UTILITY PIPE OR STRUCTURE WITHIN THE LIMITS OF THIS PROJECT. THIS NOTE APPLIES TO ALL PLANS
IF WORK IS TO BE DONE ON A STATE HIGHWAY, A PERMIT MUST BE OBTAINED FROM THE STATE OF CALIFORNIA, DIVISION OF HIGHWAYS, 120 SOUTH SPRING STREET.

COUNTY OF LOS ANGELES, CALIFORNIA

APPROVED, JOHN A. LAMBIE, COUNTY ENGINEER
BY F. E. Bennett
ASST. SANITATION ENGINEER

APPROVED, C.R. COMPTON, CHIEF ENGINEER
CO. SAN. DIST. NO. 17
BY J. Rathmann
OFFICE ENGINEER

CHECKED BY W. C. Dinda 8-11-59
OFFICE OF COUNTY ENGINEER, REG. C. E. NO. 9496

SUBMITTED: N. P. Bravender
SAN GABRIEL VALLEY REGIONAL ENGINEER

P.C. 5201 PAGE 2

NO CHARGE FOR CONNECTIONS
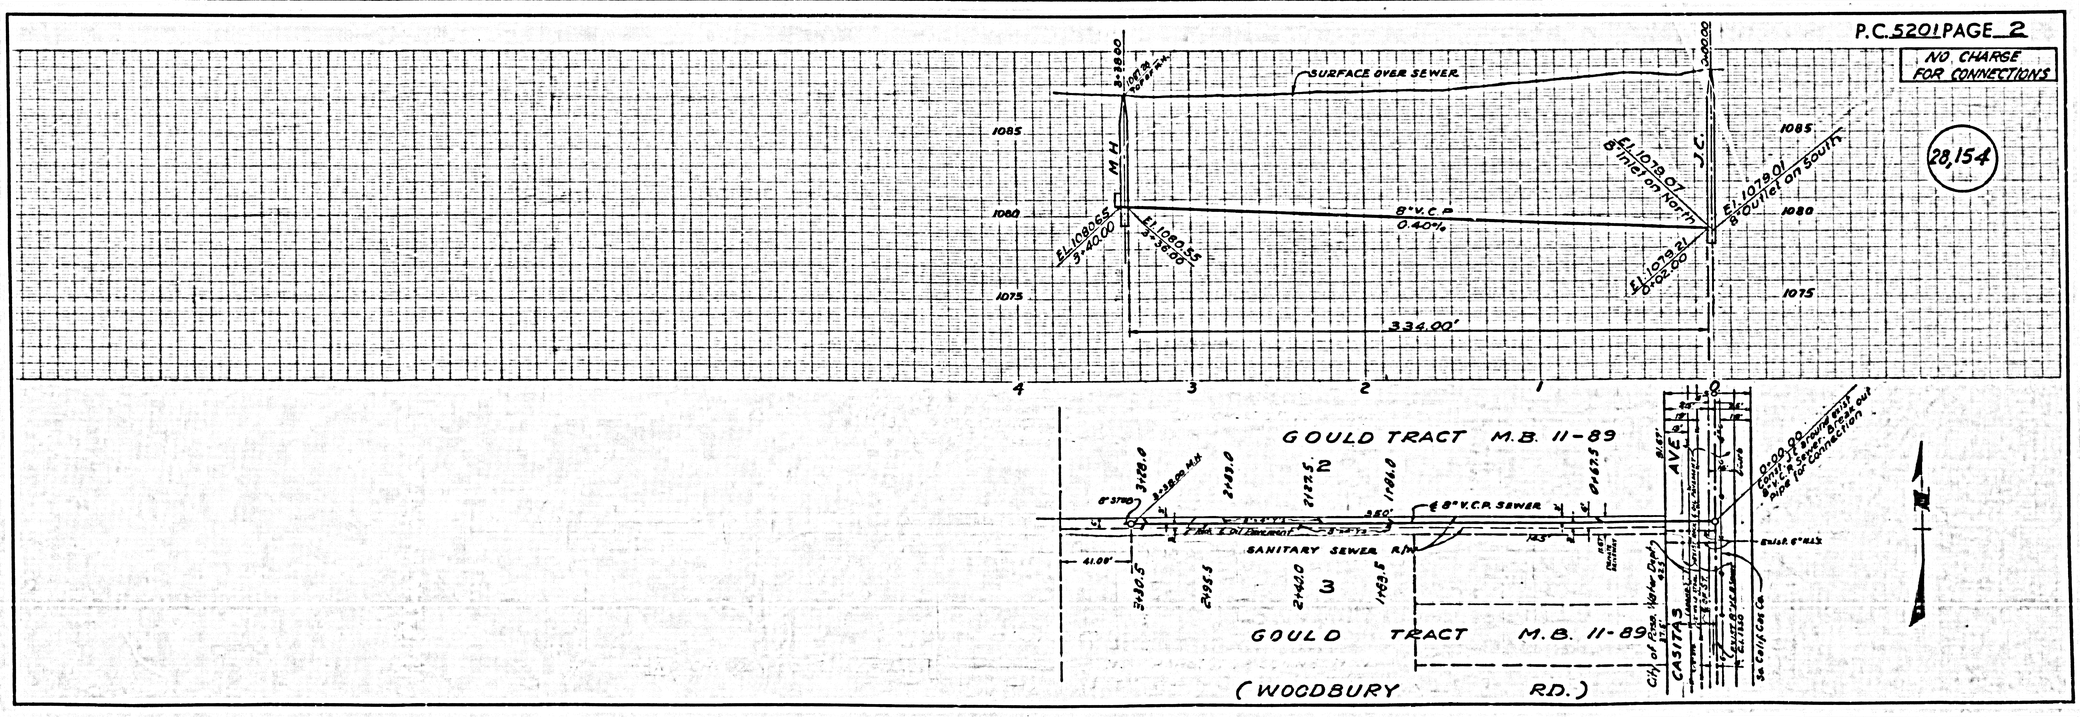
28,154