B.M. SY 3302 Elev. 96.523 (1938)
L & B. Tail in Northwest curb Imperial Hwy
t 43' W. & Curtis & King Rd. at N.W. co.:
Curtis & King Rd. and Imperial Hwy., Norwalk Quad.

NORWALK BLDG. DIST. NO. 4.06

NOTES.

1. PROVIDE STAKES ON THE PROPERTY LINE OR PROPERTY LINES PRODUCED AT RIGHT ANGLES TO THE SEWER LINE AT THE CENTER LINE OF EACH MANHOLE.
2. NO REPRESENTATIVE OF THE CITY ENGINEER WILL SURVEY OR LAY OUT ANY PORTION OF THE WORK.
3. THE OWNER OR HIS AUTHORIZED REPRESENTATIVE SHALL FURNISH THE CITY ENGINEER WITH GRADE SHEETS AND STATIONING FOR ALL HOUSE LATERALS AND Y BRANCHES AND SHALL PROVIDE STAKES FOR THEM AT THEIR PROPER LOCATIONS; WITH STATIONING PLAINLY MARKED. ANY CHANGE IN LOCATION SHALL BE REQUESTED IN WRITING BY THE OWNER OR HIS REPRESENTATIVE.
4. THE PRIVATE ENGINEER SHALL FURNISH THE HOUSE LATERAL DEPTH AT THE PROPERTY LINE BELOW THE TOP OF CURB ELEVATION FOR EACH HOUSE LATERAL ON THE GRADE SHEET.
5. NO REVISIONS SHALL BE MADE IN THESE PLANS WITHOUT THE APPROVAL OF THE CITY ENGINEER.
6. USE STANDARD MANHOLE FRAMES AND COVERS. S-a-117. ~~SPECIAL AS NOTED~~
7. USE STANDARD STRENGTH PIPE EXCEPT AS NOTED.
8. USE CEMENT MORTAR OR "WEDGE-LOCK" OR "SPEED-SEAL" FOR ALL V.C.P. JOINTS PER SPEC'L. SECS. 36 & 48.
9. RESURFACE ALL TRENCH WITHIN PAVED AREA TO MEET CITY OF NORWALK OR CALIF. STATE HIGHWAY REQUIREMENTS IN ACCORDANCE WITH PERMITS.
10. ENCASE FOUR FEET OF SEWER AT POINTS OF INTERFERENCE WITH POLES. CASE III. S-a-177.
11. HOUSE LATERALS TO BE CONSTRUCTED WITH INVERTS AT PROPERTY LINE ... 8 ... FEET BELOW CURB GRADE
12. ALL STRUCTURES SHALL BE BRICK SEWER STRUCTURES. S-a-104.
13. FOR ALLOWABLE LEAKAGE TEST USE FORMULA NO. ... 1 ... SPEC'L. SEC. 54.
14. ~~MANHOLE TOPS TO BE UNIMPROVED RIGHTS-OF-WAY TO BE SIX INCHES ABOVE FINISHED GRADE.~~
15. THE CONTRACTOR SHALL NOTIFY THE CONSTRUCTION & STORM DRAIN DIVISION BY TELEPHONE, MADISON 9-4747, EXT. 362, AT LEAST TWENTY-FOUR HOURS BEFORE STARTING ANY WORK UNDER THIS CONTRACT.

INDEX MAP
Scale: 1"=600'
P.C. 5403

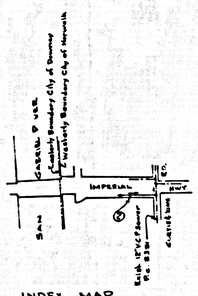

No Charge For Connections
D. Hopkins 2-26-60

PROFILE ALIGNMENT AND GRADE OF P.C. 5403
SANITARY SEWERS PAGE 1
TO BE CONSTRUCTED IN

IMPERIAL HIGHWAY

PRIVATE CONTRACT NO. 5403

W.S. 33
1 SHEET : 2 PAGES
SCALE: VERT. 1"=4' HORIZ. 1"=40' JAN. , 1960
PREPARED IN THE OFFICES OF
OLSON SURVEYING SERVICE
By [signature] REG. C. E. NO. 7820

29,021

FOR LEGEND SEE PLAN NO. S-A-64

NOTE:
GRADES TO WHICH THIS IMPROVEMENT IS TO BE CONSTRUCTED ARE SHOWN ON PLANS AND PROFILES. GRADE POINTS FOR TOP OF CURBS, CENTER LINE OF STREETS OR CENTER LINE OF ALLEYS ARE SHOWN BY CIRCLES ON PROFILES. AT ALL POINTS BETWEEN DESIGNATED POINTS THE GRADE SHALL BE ESTABLISHED SO AS TO CONFORM TO A STRAIGHT LINE DRAWN BETWEEN SAID DESIGNATED POINTS.
ELEVATIONS ARE IN FEET ABOVE U.S.C. & G.S. SEA LEVEL DATUM OF 1929.
THIS DRAWING AND THE DATA HEREON ARE HEREBY MADE A PART OF THE SPECIFICATIONS.
WORK SHALL BE CONSTRUCTED ACCORDING TO SPECIFICATIONS ON FILE IN THE OFFICE OF THE CITY ENGINEER AND SHALL BE PROSECUTED ONLY IN THE PRESENCE OF THE CITY ENGINEER.
BEFORE WORK CAN BE STARTED THE CONTRACTOR MUST OBTAIN A PERMIT TO EXCAVATE IN CITY STREETS FROM THE CITY OF NORWALK, 18156 E. WALNUT AND MAKE A DEPOSIT WITH THE CITY ENGINEER SUFFICIENT TO COVER THE COST OF CONSTRUCTION INSPECTION AND
RECORD PLANS.
APPROVAL OF THIS PLAN BY THE CITY OF NORWALK DOES NOT CONSTITUTE A REPRESENTATION AS TO THE ACCURACY OF THE LOCATION OF OR THE EXISTENCE OR NON-EXISTENCE OF ANY UNDERGROUND UTILITY PIPE OR STRUCTURE WITHIN THE LIMITS OF THIS PROJECT. THIS NOTE APPLIES TO ALL PAGES.
IF WORK IS TO BE DONE IN A STATE HIGHWAY A PERMIT MUST BE OBTAINED FROM THE STATE OF CALIF. DEPT. OF PUBLIC WORKS, DIVISION OF HIGHWAYS. 120 SOUTH SPRING STREET.

CITY OF NORWALK CALIFORNIA

APPROVED, JOHN A. LAMBIE, CITY ENGINEER — APPROVED, C. E. COMPTON, CHIEF ENGINEER CO. SAN. DIST. NO. 18
BY [signature] DEP'Y SANITATION ENGINEER — BY [signature] OFFICE ENGINEER
CHECKED BY [signature] 5-2-60
OFFICE OF CITY ENGINEER, REG. C. E. NO. 9486

Submitted By [signature] 5-1-60
Los Carritos Regional Engineer, Reg. C.E. No. 3811

P.C. 5403 PAGE 2

USE EXTRA STRENGTH PIPE IN MAIN LINE & HOUSE LATERALS

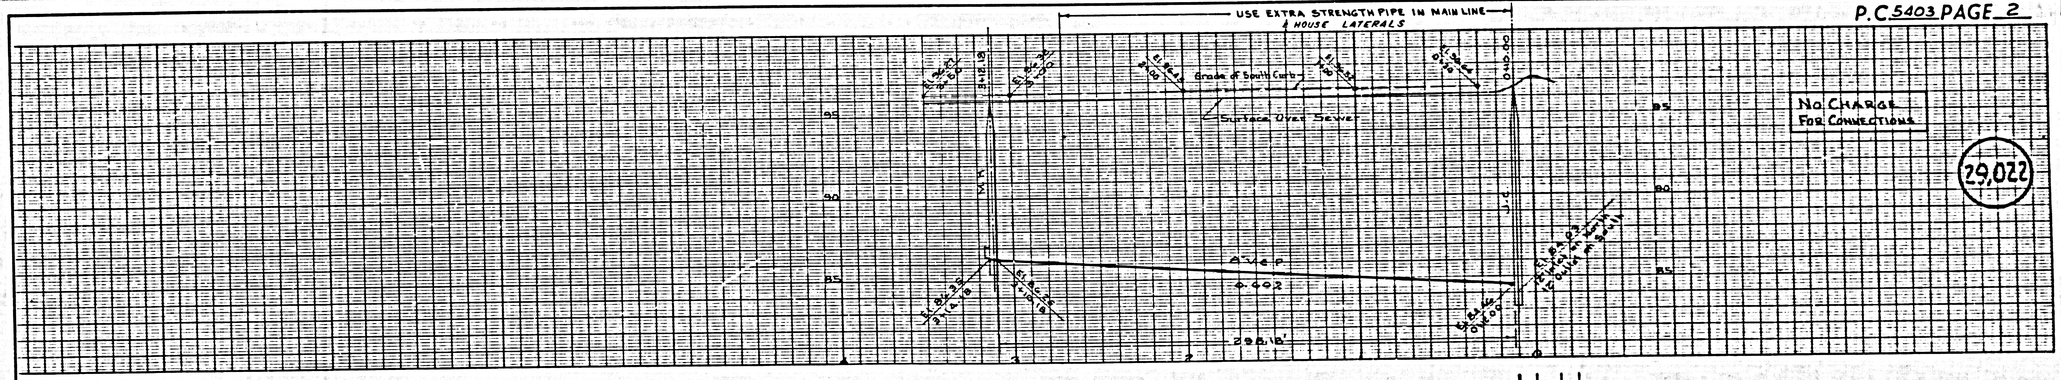

No Charge For Connections
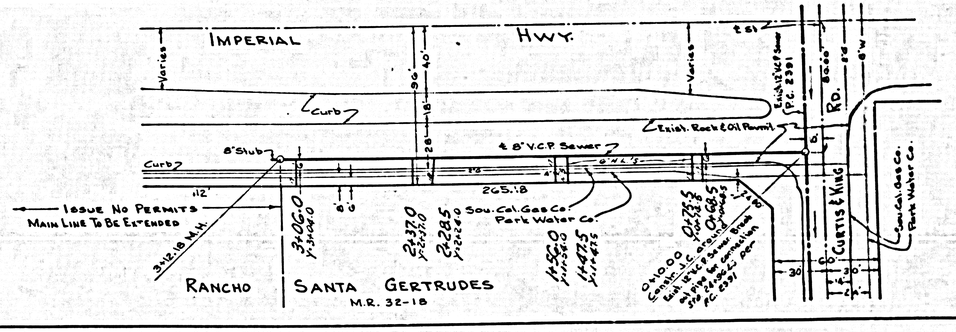
29,022