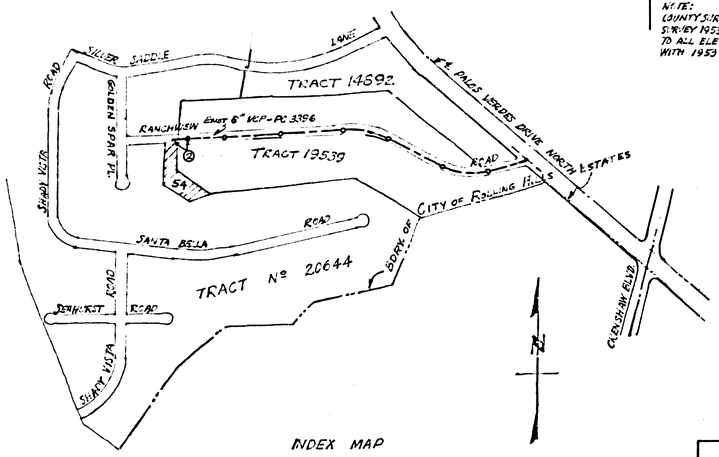

INDEX MAP

P.C. 6350
Scale: 1" = 400'

B.M. COUNTY SURVEYORS B.M. U.S.G.S. STD. DISC STAMPED C 135 1946 SET FLUSH WITH GROUND 45.2' N. OF ℄ OF PALOS VERDES DRIVE NORTH AT ℄ OF NARBONNE AVE.
EL. 355.518 F.B. 1357-61

NOTE:
COUNTY SURVEYORS B.M. 34-2, COUNTY PRECISE SURVEY 1953 ADJ. ELEV. 355.523 ADD 0.065 TO ALL ELEVATIONS SHOWN HEREON TO AGREE WITH 1953 ADJUSTMENT.

LOMITA BLDG. DIST. NO. 12

NOTES:

1. PROVIDE STAKES ON THE PROPERTY LINE OR PROPERTY LINES PRODUCED AT RIGHT ANGLES TO THE SEWER LINE AT THE CENTER LINE OF EACH MANHOLE.
2. NO REPRESENTATIVE OF THE CITY ENGINEER WILL SURVEY OR LAY OUT ANY PORTION OF THE WORK.
3. THE PRIVATE ENGINEER SHALL FURNISH THE CITY ENGINEER WITH GRADE SHEETS AND STATIONING FOR ALL HOUSE LATERALS AND Y BRANCHES AND SHALL PROVIDE STAKES FOR THEM AT THEIR PROPER LOCATIONS WITH STATIONING PLAINLY MARKED. ANY CHANGE IN LOCATION SHALL BE REQUESTED IN WRITING BY THE PRIVATE ENGINEER.
4. THE PRIVATE ENGINEER SHALL FURNISH THE HOUSE LATERAL DEPTH AT THE PROPERTY LINE BELOW THE TOP OF CURB ELEVATION FOR EACH HOUSE LATERAL ON THE GRADE SHEET.
5. NO REVISIONS SHALL BE MADE IN THESE PLANS WITHOUT THE APPROVAL OF THE CITY ENGINEER.
6.
7. USE EXTRA STRENGTH PIPE. ALL PIPE IS STANDARD DEPTH.
8. USE MECHANICAL COMPRESSION JOINTS FOR ALL Y.C.P. PER SPECS., SECS. 36 & 48. & 99
9. RESURFACE ALL TRENCH WITHIN PAVED AREA TO MEET CITY ROAD DEPT. OR CALIF. STATE HIGHWAY REQUIREMENTS IN ACCORDANCE WITH PERMITS.
10. ENCASE FOUR FEET OF SEWER AT POINTS OF INTERFERENCE WITHIN 8 FEET OF POLES, PER S-A-175, CASE III
11. HOUSE LATERALS TO BE CONSTRUCTED WITH INVERTS AT PROPERTY LINE 5 FEET BELOW CURB GRADE
12.
13. FOR ALLOWABLE LEAKAGE TEST USE FORMULA NO. 1, SPECS., SEC. 54.
14. ALL STATE & LOCAL TRENCH SAFETY ORDERS WILL BE STRICTLY ENFORCED.
15. THE CONTRACTOR SHALL NOTIFY THE CONSTRUCTION DIVISION BY TELEPHONE, MADISON 9-4747, EXT. 8152 AT LEAST TWENTY-FOUR HOURS BEFORE STARTING ANY WORK UNDER THIS CONTRACT.
16. SPECIFICATIONS DATED MAY 25, 1962 APPLY IN THE CONSTRUCTION OF THIS PROJECT.
17. IF DURING THE COURSE OF CONSTRUCTION IT IS DETERMINED THAT THERE IS LESS THAN FOUR FEET OF COVER OVER THE TOP OF A MAIN LINE OR HOUSE LATERAL V.C.P. SEWER WHICH IS NOT INDICATED ON THE PLANS THE PIPE SHALL BE BACKED FOR S-A-175, CASE III, UNLESS OTHERWISE APPROVED BY THE COUNTY ENGINEER.

COLLECT CHARGES
AS INDICATED
L. Austin 9-27-62

Revision
Add 6" H.L. to lot 50 & change of participation
Edward J. Smith 10/22/62

NO CONNECTIONS FOR THE DISPOSAL OF INDUSTRIAL WASTES SHALL BE MADE TO SEWERS SHOWN ON THESE DRAWINGS WITHOUT WRITTEN PERMISSION FROM THE CHIEF ENGINEER AND GENERAL MANAGER OF THE COUNTY SANITATION DISTRICTS

PROFILE ALIGNMENT AND GRADE OF P.C. 6350
SANITARY SEWERS PAGE 1
TO BE CONSTRUCTED IN
RANCHVIEW ROAD IN
TRACTS No. 19539 & 20644

PRIVATE CONTRACT NO. 6350

W.S. 27
1 SHEET ; 2 PAGES
SCALE: VERT. 1"=5 HORIZ. 1"=40 SEPT. , 1962
PREPARED IN THE OFFICES OF

32619

By: John G. Nordin
REG. C. E. NO. 10587

FOR LEGEND SEE PLAN NO. S-A-64

NOTE:
GRADES TO WHICH THIS IMPROVEMENT IS TO BE CONSTRUCTED ARE SHOWN ON PLANS AND PROFILES. GRADE POINTS FOR TOP OF CURBS, CENTER LINE OF STREETS, OR CENTER LINE OF ALLEYS ARE SHOWN BY CIRCLES ON PROFILES AT ALL POINTS BETWEEN DESIGNATED POINTS THE GRADE SHALL BE ESTABLISHED SO AS TO CONFORM TO A STRAIGHT LINE DRAWN BETWEEN SAID DESIGNATED POINTS.
ELEVATIONS ARE IN FEET ABOVE U.S.C. & G.S. SEA LEVEL DATUM OF 1929.
THIS DRAWING AND THE DATA HEREON ARE HEREBY MADE A PART OF THE SPECIFICATIONS.
WORK SHALL BE CONSTRUCTED ACCORDING TO SPECIFICATIONS ON FILE IN THE OFFICE OF THE CITY ENGINEER AND SHALL BE PROSECUTED ONLY IN THE PRESENCE OF THE CITY ENGINEER.
BEFORE WORK CAN BE STARTED THE CONTRACTOR MUST OBTAIN A PERMIT TO EXCAVATE IN CITY STREETS FROM THE CITY ROAD DEPT., DISTRICT OFFICE NO. 3 AND MAKE A DEPOSIT WITH THE CITY ENGINEER, 26940 ROLLING HILLS DR., ROLLING HILLS ESTATES SUFFICIENT TO COVER THE COST OF CONSTRUCTION INSPECTION AND RECORD PLANS.
APPROVAL OF THIS PLAN BY THE CITY OF ROLLING HILLS ESTATES DOES NOT CONSTITUTE A REPRESENTATION AS TO THE ACCURACY OF THE LOCATION OR OR THE EXISTENCE OR NON-EXISTENCE OF ANY UNDERGROUND UTILITY PIPE, OR STRUCTURE WITHIN THE LIMITS OF THIS PROJECT. THIS NOTE APPLIES TO ALL PAGES.
IF WORK IS TO BE DONE IN A STATE HIGHWAY, A PERMIT MUST BE OBTAINED FROM THE STATE OF CALIFORNIA, DIVISION OF HIGHWAYS, 120 SOUTH SPRING STREET.

CITY OF ROLLING HILLS ESTATES, CALIFORNIA

APPROVED, JOHN A. LAMBIE, CITY ENGINEER
APPROVED, R. PARKHURST, CHIEF ENGINEER CO. SAN. DIST. NO. 5

BY Robert E. Fulton ASS'T SANITATION ENGINEER
BY H. Parthemore OFFICE ENGINEER

CHECKED BY J.K. Dinda 10-8-62
OFFICE OF CITY ENGINEER, REG. C. E. NO. 9665

SUBMITTED: Jack C. Fleming
(PALOS VERDES-CENTINELA VALLEY REGIONAL ENGINEER

P.C. 6350 PAGE 2

COLLECT CHARGES
AS INDICATED

32620

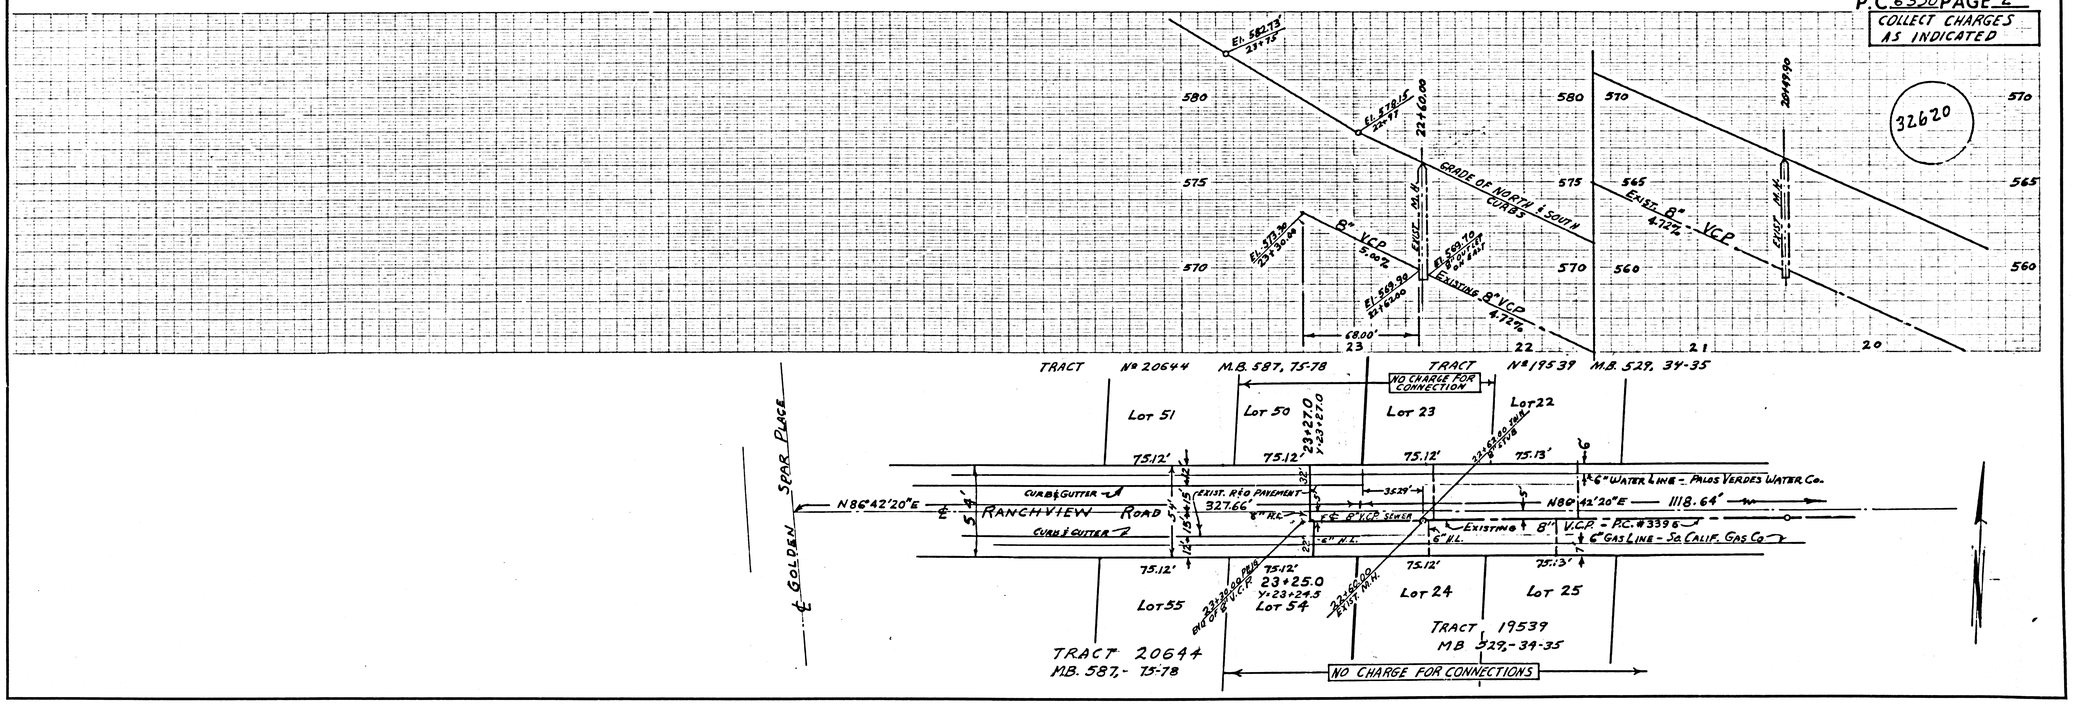

L.A. COUNTY SEWER SHEET NO. 1 SO. CAL. BLUEPRINT CO.