P.C. 6497
PAGE 1
J.N. 0600.00

HAWAIIAN GARDENS BUILDING DISTRICT NO. 4.3

PRIVATE CONTRACT NO. 6497

Bench Mark AL 34 Elevation 34.117
216TH St. (North side) 1800'± West of Pioneer Blvd.
Bt spk. in drive to Ho. #11593. F.B. 1781-10

NOTES:

1. USE "WEDGE-LOCK" OR "SPEED SEAL" FOR ALL V.C.P. JOINTS PER SPEC'S., SECS. 36 & 48.
2. TO BE CONSTRUCTED UNDER SEWER MAINTENANCE FORCE ACCOUNT.
3. OBTAIN LOS ANGELES COUNTY ROAD PERMIT PRIOR TO EXCAVATION IN COUNTY STREETS.

NO CONNECTIONS FOR THE DISPOSAL OF INDUSTRIAL WASTES SHALL BE MADE TO SEWERS SHOWN ON THESE DRAWINGS WITHOUT WRITTEN PERMISSION FROM THE CHIEF ENGINEER AND GENERAL MANAGER OF THE COUNTY SANITATION DISTRICTS.

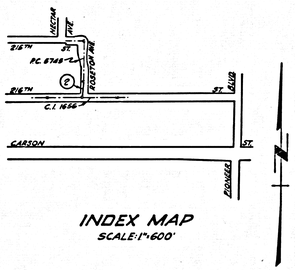

INDEX MAP
SCALE: 1"=600'

NO CHARGE
FOR CONNECTIONS
Carl L. Pearson

PROFILE, ALIGNMENT AND GRADE OF

SANITARY SEWERS

TO BE CONSTRUCTED IN

ROSETON AVENUE

AND OTHER RIGHTS OF WAY

33354

PAGE 1 OF 2 PAGES

SCALE VERT. 1" = 4 FT.
HORIZ. 1" = 40 FT.

MARCH, 1963

COUNTY OF LOS ANGELES, CALIFORNIA

JOHN A. LAMBIE — COUNTY ENGINEER

RECOMMENDED Richard E. Kuhn — ASSISTANT SANITATION ENGINEER
APPROVED C. H. Hughes — SANITATION ENGINEER

JOHN D. PARKHURST
CHIEF ENGINEER OF COUNTY SANITATION DISTRICT NO. 19
BY D. Boothman — OFFICE ENGINEER

FOR LEGEND
SEE PLAN NO. S-A-64

NOTE.
GRADES TO WHICH THIS IMPROVEMENT IS TO BE CONSTRUCTED ARE SHOWN ON PLANS AND PROFILES. GRADE POINTS FOR TOP OF CURB, CENTER LINE OF STREET OR CENTER LINE OF ALLEY ARE SHOWN BY CIRCLES ON PROFILES. AT ALL POINTS BETWEEN DESIGNATED POINTS THE GRADE SHALL BE ESTABLISHED SO AS TO CONFORM TO A STRAIGHT LINE DRAWN BETWEEN SAID DESIGNATED POINTS.
ELEVATIONS ARE IN FEET ABOVE U. S. C. & G. S. SEA LEVEL DATUM AS OF 1929

THIS DRAWING AND THE DATA HEREON ARE HEREBY MADE A PART OF THE SPECIFICATIONS.

REFERENCES			
W. S. 31	DESIGNED	KOGA	MAR. 1963
	TRACED	KOGA	MAR. 1963
F. B. 2198	CHECKED	PEARSON	MAR. 1963

P.C. 6497 PAGE 2

NO CHARGE
FOR CONNECTIONS

33355

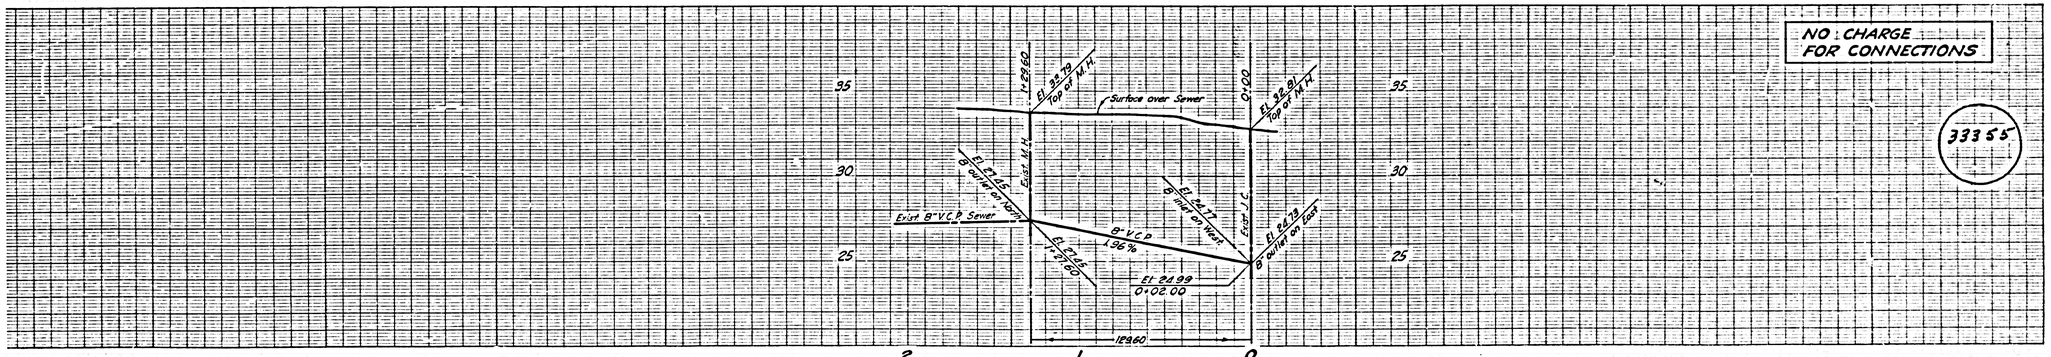

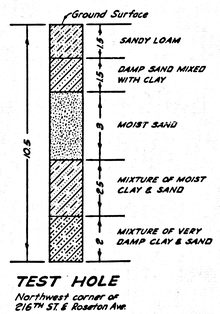

TEST HOLE
Northwest corner of 216TH ST. & Roseton Ave.

F.B. 2198 pgs. 129 to 134