TRIM LINE

B.M. 23-6 ELEV. 18.928
Avalon Blvd. & D.W. & P. Tower No. 48
Std. C.S. Mon. in Wall 14.4' W. of Center of Tower
C.S.F.B. 2317 Pg. 1:4

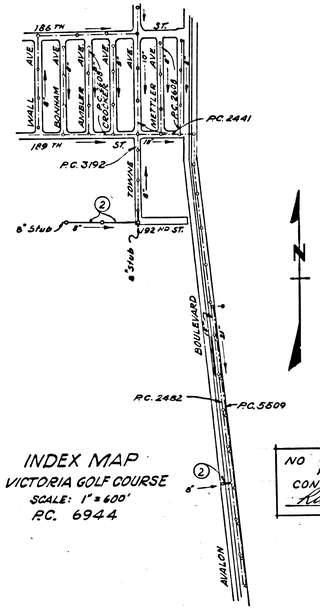

INDEX MAP
VICTORIA GOLF COURSE
SCALE: 1" = 600'
P.C. 6944

NO CHARGE FOR CONNECTION

LENNOX BUILDING DISTRICT No. 7

USE EXTRA STRENGTH PIPE. ALL PIPE IS STANDARD DEPTH EXCEPT AS NOTED.

USE MECHANICAL COMPRESSION JOINTS FOR ALL VITRIFIED CLAY PIPE SEWERS PER SPEC., SECS. 36, 40, & 41.

ALL STRUCTURES SHALL BE BRICK SEWER STRUCTURES AS PER PLAN NO. S-104, EXCEPT AS NOTED.

USE STANDARD MANHOLE FRAMES AND COVERS AS PER PLAN NO. S-117, EXCEPT AS NOTED.

USE FORMULA NO. 2, SEC. 84 OF SPECIFICATIONS TO COMPUTE ALLOWABLE LEAKAGE.

CONSTRUCT HOUSE LATERALS WITH INVERTS AT PROPERTY LINE 6 FEET BELOW CURB GRADE, OR GRADE OF CENTER LINE OF STREET, EXCEPT AS NOTED.

(7.5FT) FIGURES IN CIRCLES AT ENDS OF HOUSE LATERALS INDICATE DEPTH BELOW CURB GRADE, OR GRADE OF CENTER LINE OF STREET.

~~(7.5) FIGURES IN CIRCLES AT ENDS OF HOUSE LATERALS INDICATE HOUSE LATERALS SHALL BE CONSTRUCTED WITH 1/4" RISE PER FOOT TO PROPERTY LINE.~~

~~(HIN) WORDS IN CIRCLES AT ENDS OF HOUSE LATERALS INDICATE THE SHALL BE SAID HORIZONTAL AND HOUSE LATERALS SHALL BE CONSTRUCTED WITH 1/4" RISE PER FOOT TO PROPERTY LINE.~~

ALL HOUSE LATERALS SHALL BE CONSTRUCTED IN A STRAIGHT ALIGNMENT AT RIGHT ANGLES FROM THE MAIN LINE SEWER EXCEPT AS SHOWN ON THE PLANS. HOUSE LATERALS FROM CHIMNEYS SHALL NOT HAVE AN ANGLE OF LESS THAN 45 DEGREES WITH THE MAIN LINE SEWER.

THE CONTRACTOR SHALL NOTIFY THE CONSTRUCTION DIVISION BY TELEPHONE MADISON 9-0141, EXT. 81551 AT LEAST 24 HOURS BEFORE STARTING ANY WORK UNDER THIS CONTRACT.

~~CONSTRUCTION ON STATE HIGHWAYS SHALL CONFORM WITH STATE HIGHWAY PERMIT AND THE CONTRACTOR SHALL PAY ALL COSTS IN CONNECTION THEREWITH.~~

ALL STATE AND LOCAL TRENCH SAFETY ORDERS WILL BE RIGIDLY ENFORCED.

RESURFACING SCHEDULE: RESURFACE TRENCH WITHIN PAVED AREA WITH PREMIX ROCK AND OIL 3 INCHES IN THICKNESS ON 6 INCHES OF AGGREGATE BASE MATERIALS, EXCEPT AS NOTED BELOW;

PAGE NO.	STREET	STATION LIMITS FROM	STATION LIMITS TO	TYPE OF RESURFACING

ALL CONCRETE CROSS GUTTERS, CURBS, GUTTERS, PAVEMENT, AND DRIVEWAYS SHALL BE TUNNELED OR JACKED PER LOS ANGELES COUNTY ROAD DEPARTMENT REQUIREMENTS.

THE FOLLOWING LATEST REVISED STANDARD PLANS ON FILE IN THE OFFICE OF COUNTY ENGINEER SHALL APPLY IN THE CONSTRUCTION OF THIS PROJECT:

STANDARD LEGEND	S-44
STANDARD BRICK SEWER STRUCTURE	S-104
STANDARD MANHOLE FRAME AND COVER	S-117
STANDARD MANHOLE STEPS	S-162
STANDARD STOPPER	S-170
STANDARD WYE SUPPORT	S-171
STANDARD SUPPORT AND PROTECTION OF SEWER PIPES	S-172
STANDARD BEDDING FOR SEWER PIPES	S-179
MINIMUM EXCAVATION SAFETY REQUIREMENTS	S-180

THE UNDERGROUND UTILITY COMPANIES WITHIN THE LIMITS OF THIS PROJECT ARE AS FOLLOWS.

(1) DOMINGUEZ WATER CO.
(2) RICHFIELD OIL CO.
(3)
(4)

NO CONNECTIONS FOR THE DISPOSAL OF INDUSTRIAL WASTES SHALL BE MADE TO SEWERS SHOWN ON THESE DRAWINGS WITHOUT WRITTEN PERMISSION FROM THE CHIEF ENGINEER AND GENERAL MANAGER OF THE COUNTY SANITATION DISTRICTS.

P.C. 6944
PAGE 1

PRIVATE CONTRACT NO. 6944

PROFILE, ALIGNMENT AND GRADE OF

SANITARY SEWERS

TO BE CONSTRUCTED IN

VICTORIA GOLF COURSE

AND OTHER RIGHTS OF WAY

37140

1 SHEET ; 2 PAGES

SCALE VERT. 1" = 4' HORIZ. 1" = 40'

APRIL 1964

COUNTY OF LOS ANGELES, CALIFORNIA

JOHN A. LAMBIE
COUNTY ENGINEER

APPROVED BY [signature]
SANITATION ENGINEER

RECOMMENDED BY [signature]
ASS'T. SANITATION ENGINEER

DESIGNED BY [signature]
REG. C. E. NO. 10633

J. D. PARKHURST
CHIEF ENGINEER OF COUNTY SANITATION DISTRICT NO. 8

APPROVED BY [signature]
OFFICE ENGINEER

NOTES:

WORK SHALL BE CONSTRUCTED ACCORDING TO STANDARD SPECIFICATIONS DATED May 25, 1962, ON FILE IN THE OFFICE OF THE COUNTY ENGINEER AND SHALL BE PROSECUTED ONLY IN THE PRESENCE OF THE COUNTY ENGINEER.

GRADES TO WHICH THIS IMPROVEMENT IS TO BE CONSTRUCTED ARE SHOWN ON PLANS AND PROFILES. GRADE POINTS FOR TOP OF CURB, CENTER LINE OF STREET OR CENTER LINE OF ALLEY ARE SHOWN BY CIRCLES ON PROFILES. AT ALL POINTS BETWEEN DESIGNATED POINTS THE GRADE SHALL BE ESTABLISHED SO AS TO CONFORM TO A STRAIGHT LINE DRAWN BETWEEN SAID DESIGNATED POINTS.

ELEVATIONS ARE IN FEET ABOVE U.S.C. & G.S., SEA LEVEL DATUM OF 1929.

UNIT PRICES FOR ADDITIONAL WORK WHICH MAY BE REQUIRED BUT WHICH CANNOT BE ASCERTAINED IN ADVANCE, SHALL BE SUBMITTED IN THE PROPOSAL.

THIS DRAWING AND THE DATA HEREON ARE HEREBY MADE A PART OF THE SPECIFICATIONS.

LAYOUT	J. FURSE	APR 1964	UNDERGROUND	R. Scott	6-15-64
TRACED	J. FURSE	APR 1964	BENCH MARKS	J. J. Lanigan	6-15-64
CHECKED	M. OBRADOVITCH	MAY 1964	MAINTENANCE	C. Pearson	6-16-64
F. B. 2317			INSPECTOR		
A. B. 7338	W. S. 26		RECORD PLANS		

TRIM LINE

P.C. 6944 PAGE 2

37141

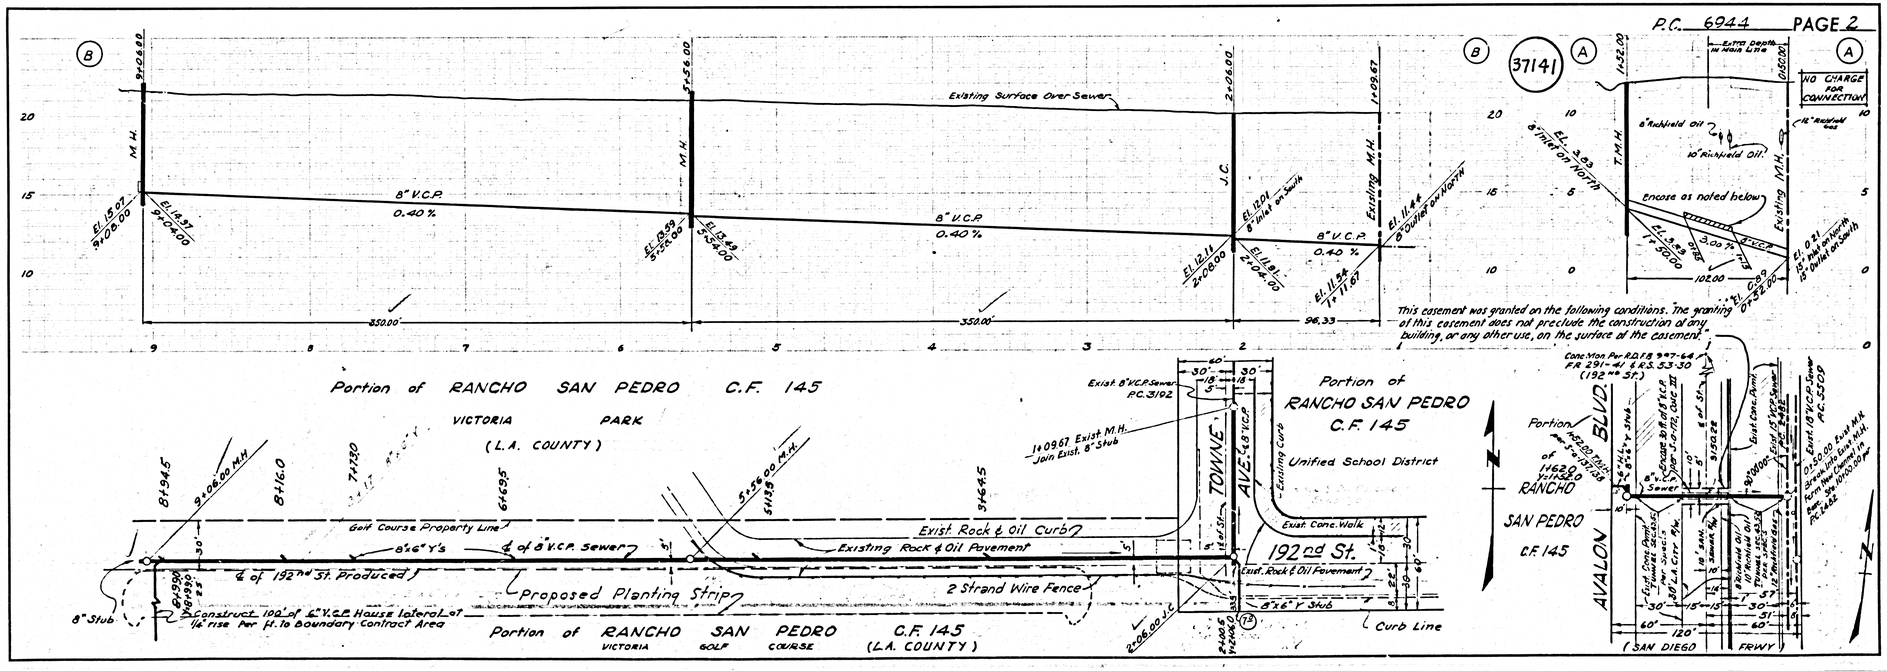

TRIM LINE