38254

PROFILE

HORIZ. SCALE: 1" = 40'
VERT. SCALE: 1" = 4'

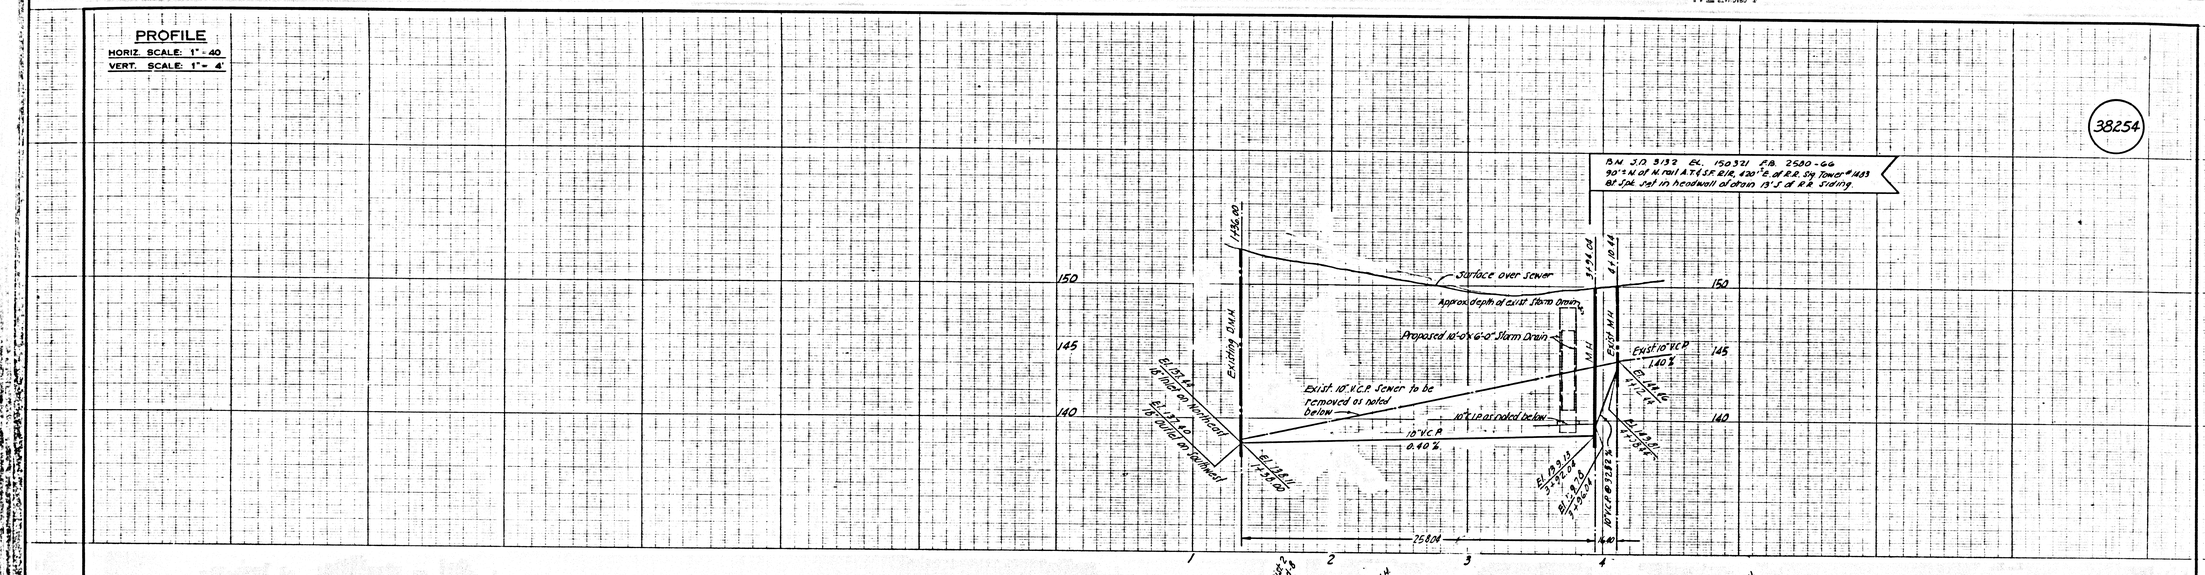

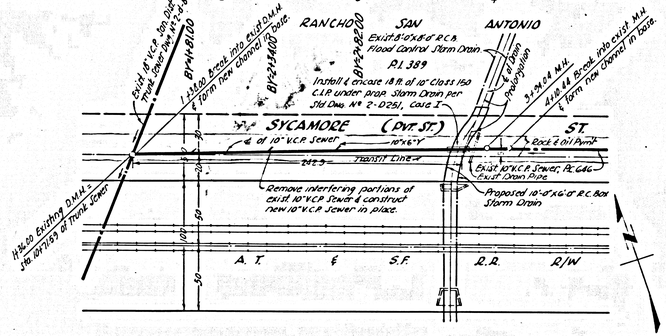

GENERAL NOTES

1. FOR LEGEND SEE STANDARD PLAN S-1.
2. USE EXTRA STRENGTH VITRIFIED CLAY PIPE.
3. USE MECHANICAL COMPRESSION JOINTS FOR ALL VITRIFIED CLAY PIPE SEWERS PER SPECS SEC 36, AS & 49
4. ALL STRUCTURES SHALL BE BRICK SEWER STRUCTURES AS PER PLAN Nº S-3.
5. USE STANDARD MANHOLE FRAMES AND COVERS AS PER PLAN Nº S-15.
6. USE FORMULA Nº 2, SEC. 54 OF SPECIFICATIONS TO COMPUTE ALLOWABLE LEAKAGE.
7. RESURFACE TRENCHES WITHIN THE PAVED AREA OF STREETS AS NOTED ON THE STORM DRAIN PLANS.
8. ABANDONED PORTIONS OF MAIN LINE SEWERS OR HOUSE LATERALS SHALL BE SEALED WITH BRICK AND CEMENT MORTAR.
9. SANITARY SEWERS SHALL BE CONSTRUCTED ACCORDING TO STANDARD SPECIFICATIONS DATED MAY 25, 1962, ON FILE IN THE OFFICE OF THE COUNTY ENGINEER AND SHALL BE PROSECUTED ONLY IN THE PRESENCE OF THE COUNTY ENGINEER.

PLAN

SCALE: 1" = 40'

25 0 50 100

1964 STORM DRAIN BOND ISSUE

Changed main line sewer length & alignment	[illegible]	[illegible]
REVISION	APPROVED	DATE

PREPARED BY
JOHN A. LAMBIE
COUNTY ENGINEER

P.C. 7391
RECOMMENDED BY
ASST. SANITATION SUPERINTENDENT

DRAWN BY N. ESQUER DESIGNED BY N. ESQUER
TRACED BY N. ESQUER SUBMITTED BY R. YELNICK
CHECKED BY T. HOWARD DATE JUNE 1965

REVISIONS		
MARK	DATE	DESCRIPTION

DRAWN BY ____ DESIGNED BY ____
TRACED BY ____ SUBMITTED BY ____
CHECKED BY ____
RECOMMENDED BY ____ DIVISION ENGINEER (DESIGN)

LOS ANGELES COUNTY FLOOD CONTROL DISTRICT
PROJECT NO. 2501
COMMERCE
UNIT I - LINE J

APPROVED BY ____ CHIEF ENGINEER

SCALE	DATE	NO.
		SHEET OF

RS. 6-17-65
J.L. 6-17-65